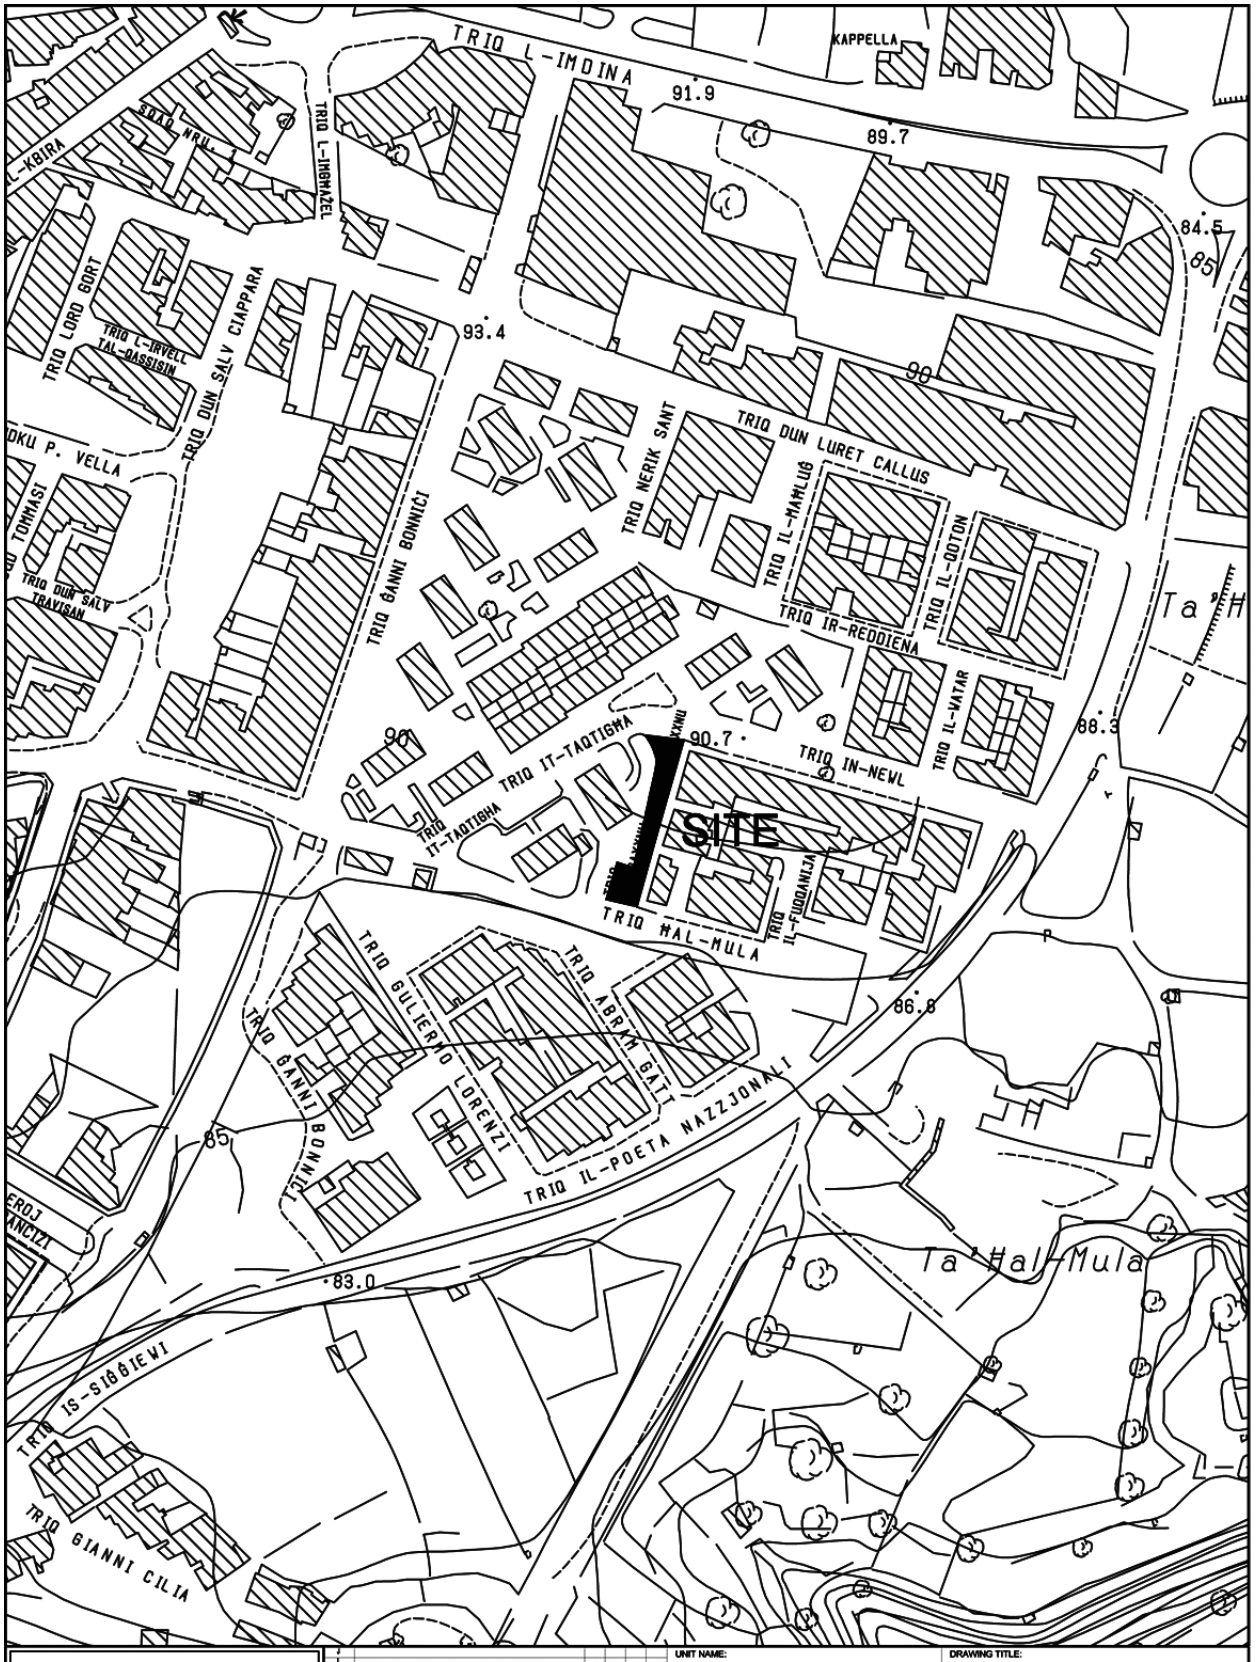
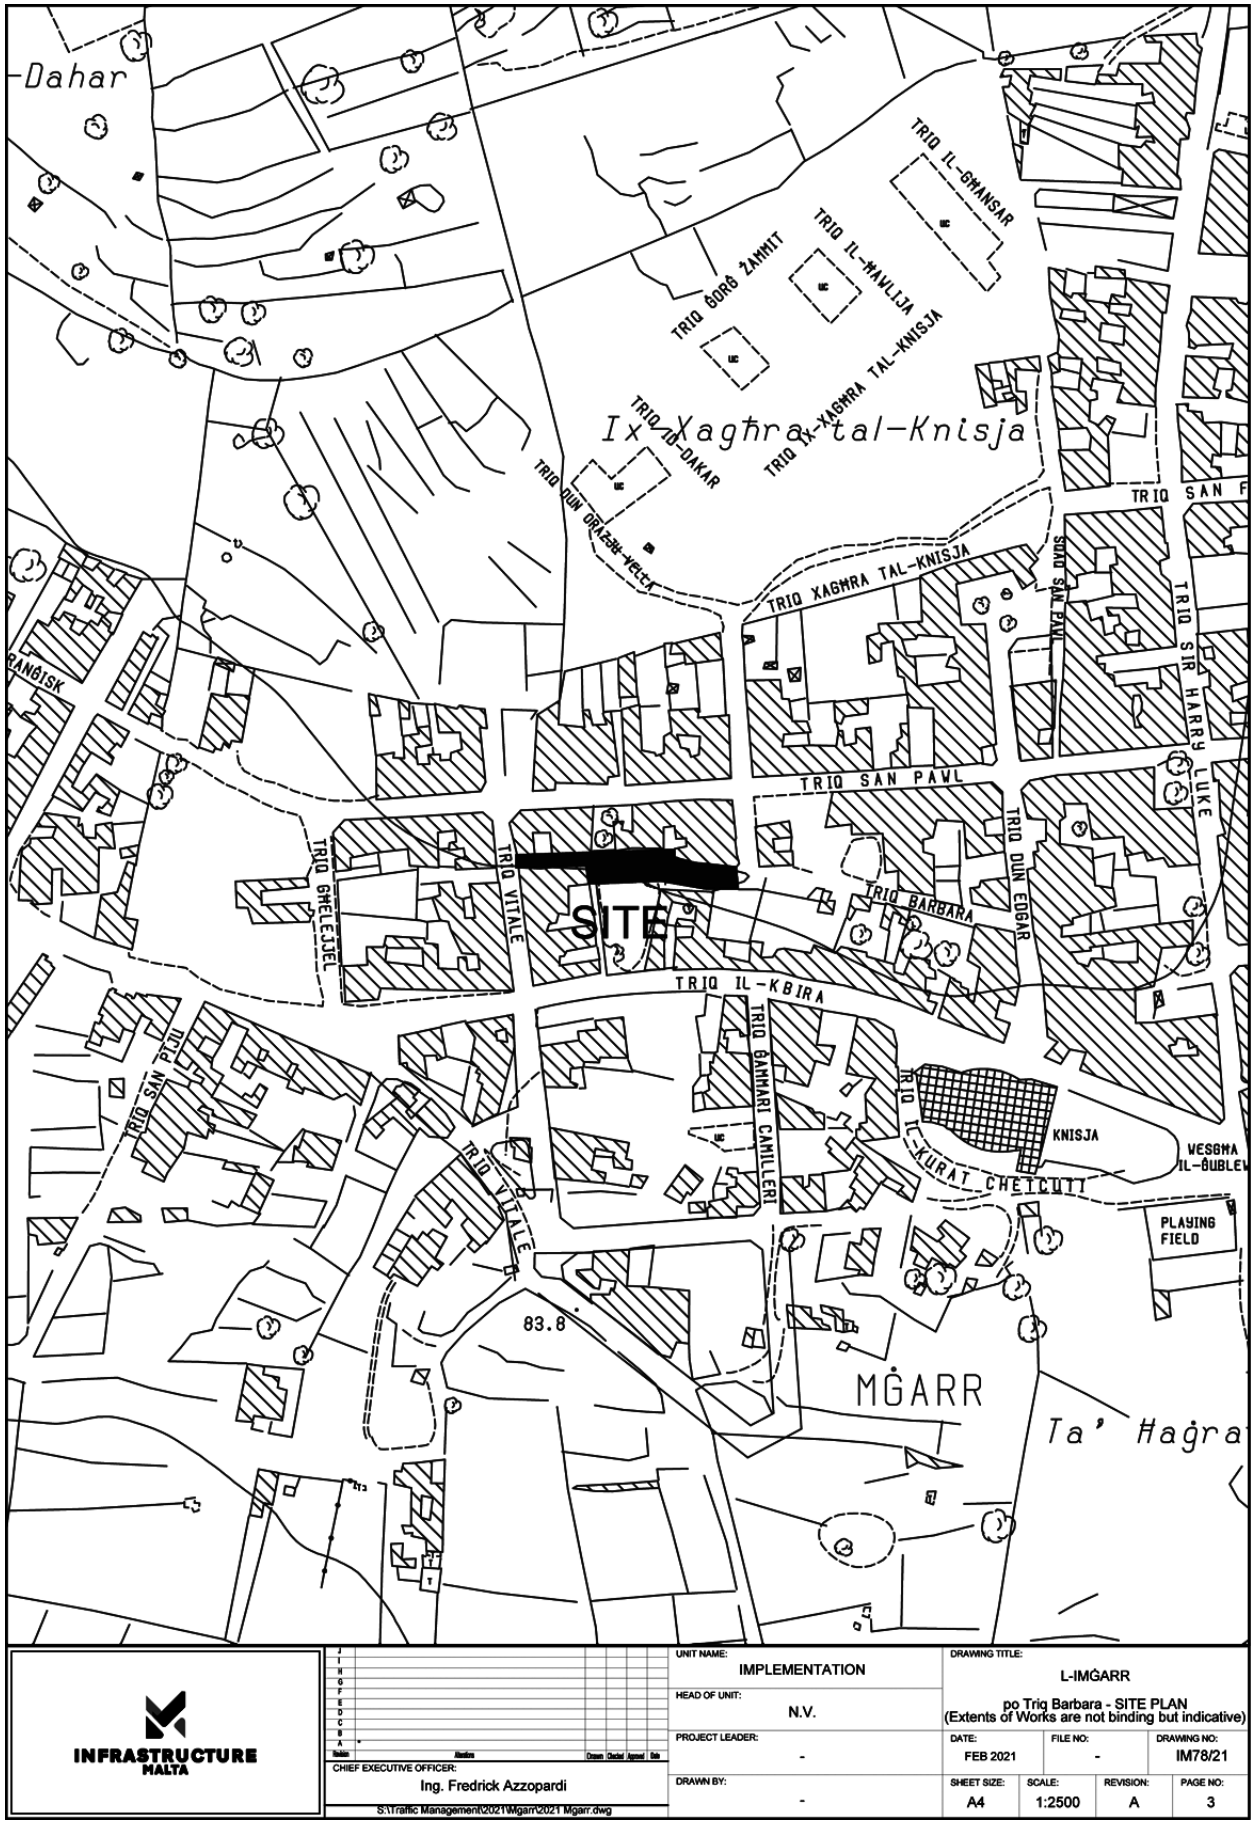

TRIQ L-IMDINA
KAPPELLA
91.9
89.7
84.5
85
TRIQ L-IMGHAŻEL
TRIQ L-KBIRA
TRIQ LORD GORT
TRIQ L-IRVELL TAL-DASSISIN
TRIQ DUN SALV CIAPPARA
93.4
90
TRIQ DUN LURET CALLUS
TRIQ NERIK SANT
TRIQ IL-MAMLUĠ
TRIQ IL-QOTON
TRIQ IR-REDDIENA
TRIQ BANNI BONNIĊI
TRIQ DUN SALV TRAVISAN
Ta' H
88.3
90.7
TRIQ IN-NEWL
TRIQ IT-TAQTIGHA
SITE
TRIQ IL-FUDDANIJA
TRIQ HAL-MULA
TRIQ GULIERMO LORENZI
TRIQ ABRAM GALT
86.8
TRIQ IL-POETA NAZZJONALI
Ta' Hal-Mula
83.0
TRIQ IS-SIĠĠIEWI
TRIQ GIANNI CILIA
INFRASTRUCTURE MALTA
CHIEF EXECUTIVE OFFICER:
Ing. Fredrick Azzopardi
S:\Traffic Management\2021\Zebbug\2021 Zebbug.dwg
UNIT NAME:
IMPLEMENTATION
HEAD OF UNIT:
N.V.
PROJECT LEADER:
-
DRAWN BY:
-
DRAWING TITLE:
ĦAŻ-ŻEBBUĠ
TRIQ IL-FRAXXNU - SITE PLAN
(Extents of works aren't binding but indicative)
DATE:
JAN 2021
FILE NO:
-
DRAWING NO:
IM56/21
SHEET SIZE:
A4
SCALE:
1:2500
REVISION:
A
PAGE NO:
4

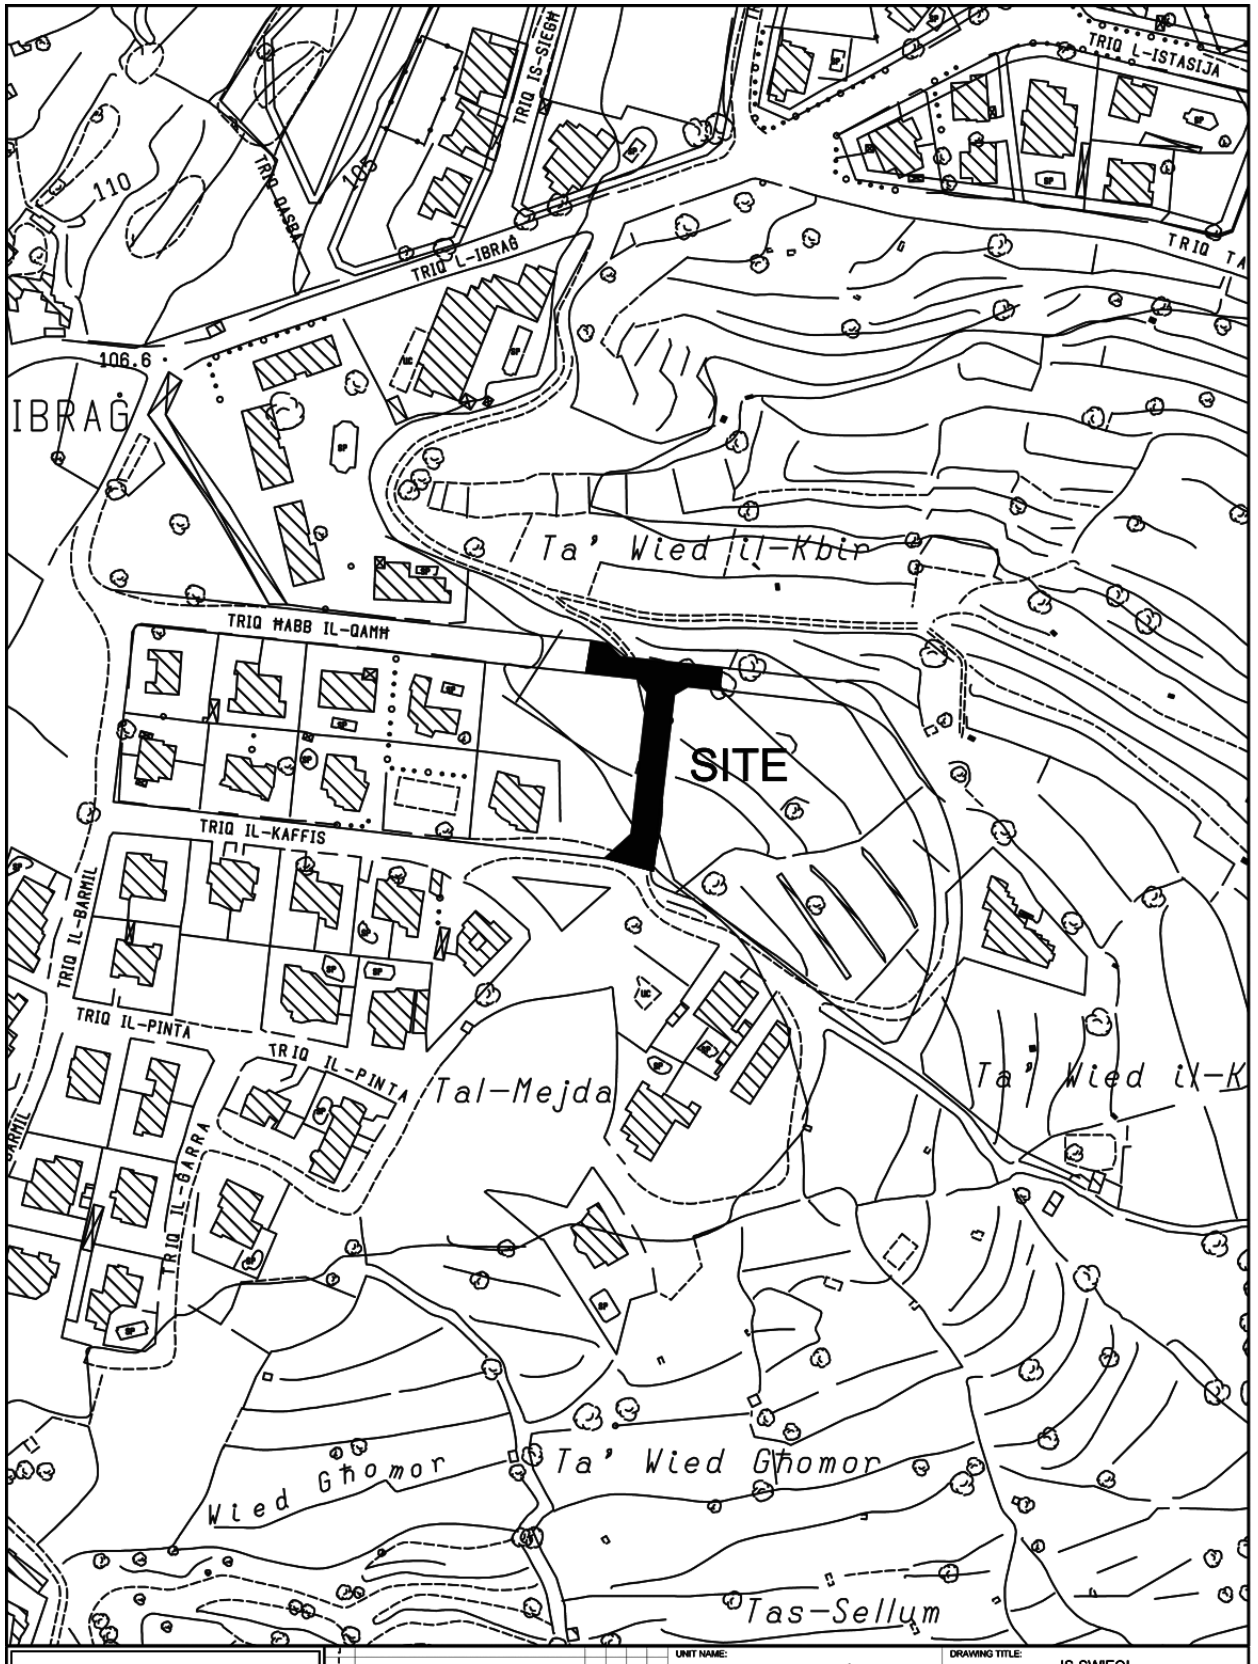


INFRASTRUCTURE MALTA

CHIEF EXECUTIVE OFFICER:
Ing. Fredrick Azzopardi

S:\Traffic Management\2021\Mgarr\2021 Mgarr.dwg

UNIT NAME: IMPLEMENTATION	DRAWING TITLE: L-IMĠARR po Triq Barbara - SITE PLAN (Extents of Works are not binding but indicative)		
HEAD OF UNIT: N.V.			
PROJECT LEADER: -	DATE: FEB 2021	FILE NO: -	DRAWING NO: IM78/21
DRAWN BY: -	SHEET SIZE: A4	SCALE: 1:2500	REVISION: A	PAGE NO: 3



INFRASTRUCTURE MALTA

CHIEF EXECUTIVE OFFICER: Ing. Fredrick Azzopardi	UNIT NAME: IMPLEMENTATION	DRAWING TITLE: IS-SWIEQI Triq il-Buganvilla & cw po Triq Habb Il-Qamh - SITE PLAN (Extents of works aren't binding but Indicative)		
	HEAD OF UNIT: N.V.			
	PROJECT LEADER: -	DATE: FEB 2021	FILE NO: -	DRAWING NO: IM79/21
S:\1Traffic Management\2021\Swieqi\2021 Swieqi.dwg	DRAWN BY: -	SHEET SIZE: A4	SCALE: 1:2500	REVISION: A
				PAGE NO: 2



INFRASTRUCTURE MALTA

CHIEF EXECUTIVE OFFICER:
Ing. Fredrick Azzopardi

N:\Design\Common Area\Traffic Management\2019\iklin.dwg

UNIT NAME:	REGIONS
HEAD OF UNIT:	D.VASSALLO
PROJECT LEADER:	-
DRAWN BY:	A.S.

DRAWING TITLE:
IKLIN
TRIQ IL-BRUKA
(Extents of Works are not binding but indicative)

DATE:	FILE NO:	DRAWING NO:
FEBRUARY 2019	-	RD151/19

SHEET SIZE:	SCALE:	REVISION:	PAGE NO:
A4	1:2500	A	4