Nru./No. 21,032
Prezz/Price
€3.24

# Gazzetta tal-Gvern ta' Malta
## The Malta Government Gazette

**It-Tlieta, 4 ta' April, 2023**
**Tuesday, 4th April, 2023**

**Pubblikata b'Awtorità**
**Published by Authority**

## SOMMARJU – SUMMARY

Notifikazzjonijiet tal-Gvern ..... 3721 - 3755
*Government Notices* ..... *3721 - 3755*

Avviżi tal-Pulizija ..... 3755 - 3761
*Police Notices* ..... *3755 - 3761*

Avviżi lill-Baħħara ..... 3761 - 3762
*Notices to Mariners* ..... *3761 - 3762*

Opportunitajiet ta' Impjieg ..... 3762 - 3763
*Employment Opportunities* ..... *3762 - 3763*

Avviżi tal-Gvern ..... 3763 - 3765
*Notices* ..... *3763 - 3765*

Offerti ..... 3765 - 3773
*Tenders* ..... *3765 - 3773*

Avviżi tal-Qorti ..... 3774 - 3788
*Court Notices* ..... *3774 - 3788*

## NOTIFIKAZZJONIJIET TAL-GVERN

**Nru. 420**

**PUBBLIKAZZJONI TA' ATTI FIS-SUPPLIMENT**

HUWA avżat għall-informazzjoni ġenerali li l-Atti li ġejjin huma ppubblikati fis-Suppliment li jinsab ma' din il-Gazzetta:

Att Nru XII tal-2023 imsejjaħ l-Att tal-2023 li jimplimenta Miżuri tal-Estimi; u

Att Nru XIII tal-2023 imsejjaħ l-Att tal-2023 li jemenda l-Att dwar l-Affermazzjoni tal-Orjentazzjoni Sesswali, l-Identità tal-Ġeneru u l-Espressjoni tal-Ġeneru.

L-4 ta' April, 2023

**Nru. 421**

**ĦATRA TA' AĠENT REĠISTRATUR, QRATI TA' GĦAWDEX U TRIBUNALI**

IS-SEGRETARJU Permanenti fil-Ministeru għall-Ġustizzja approva l-ħatra temporanja li ġejja:

| ISEM<br>*NAME* | POŻIZZJONI<br>*POSITION* | DIPARTIMENT<br>*DEPARTMENT* | DATA<br>*DATE* |
|---|---|---|---|
| Is-Sur Etienne Scicluna | Aġent Reġistratur, Qrati ta' Għawdex u Tribunali<br>*Acting Registrar*<br>*Gozo Courts and Tribunals* | Qrati tal-Ġustizzja<br>*Courts of Justice* | 31.3-3.4.2023, both days inclusive |

L-4 ta' April, 2023

**Nru. 422**

**MINISTERU GĦALL-AMBJENT, L-ENERĠIJA U L-INTRAPRIŻA**

**Konsultazzjoni Pubblika**

NGĦARRFU għall-informazzjoni ta' kulħadd illi nhar it-Tnejn, 3 ta' April, 2023, il-Ministeru għall-Ambjent, l-Enerġija u l-Intrapriża, ħareġ żewġ rapporti ta' Stima Ambjentali Strateġika għall-konsultazzjoni pubblika. Dawn iż-żewġ rapporti ta' Stima Ambjentali Strateġika jikkonċernaw il-Pjan Nazzjonali għall-Enerġija u l-Klima, kif ukoll fuq il-'Malta's Low Carbon Development Strategy' f'konformità mal-Leġiżlazzjoni Sussidjarja 549.61.

Il-pubbliku jista' jissottometti l-kummenti tiegħu billi jibgħat ittra elettronika lil (consultations.meee@gov.mt), filwaqt li jżur is-sit elettroniku (https://environment.gov.mt/)

## GOVERNMENT NOTICES

**No. 420**

**PUBLICATION OF ACTS IN SUPPLEMENT**

IT is notified for general information that the following Acts are published in the Supplement to this Gazette:

Act No. XII of 2023 entitled the Budget Measures Implementation Act, 2023; and

Act No. XIII of 2023 entitled the Affirmation of Sexual Orientation, Gender Identity and Gender Expression (Amendment) Act, 2023.

4th April, 2023

**No. 421**

**APPOINTMENT OF ACTING REGISTRAR, GOZO COURTS AND TRIBUNALS**

THE Permanent Secretary in the Ministry for Justice has approved the following acting appointment.

| ISEM<br>*NAME* | POŻIZZJONI<br>*POSITION* | DIPARTIMENT<br>*DEPARTMENT* | DATA<br>*DATE* |
|---|---|---|---|
| Is-Sur Etienne Scicluna | Aġent Reġistratur, Qrati ta' Għawdex u Tribunali<br>*Acting Registrar*<br>*Gozo Courts and Tribunals* | Qrati tal-Ġustizzja<br>*Courts of Justice* | 31.3-3.4.2023, both days inclusive |

4th April, 2023

**No. 422**

**MINISTRY FOR THE ENVIRONMENT, ENERGY AND ENTERPRISE**

**Public Consultation**

IT is notified for general information that on Monday, 3rd April, 2023, the Ministry for the Environment, Energy and Enterprise issued two Strategic Environment Assessment reports for public consultation. These two Strategic Environment Assessment reports concern Malta's National Energy and Climate Plan and Malta's Low Carbon Development Strategy in line with Subsidiary Legislation 549.61.

The public can submit their comments by sending an email to (consultations.meee@gov.mt), while visiting the ministry's website (https://environment.gov.mt/) for more

għal aktar informazzjoni. Din il-konsultazzjoni tagħlaq nhar it-Tlieta, 2 ta' Mejju, 2023.

Id-29 ta' Marzu, 2023

**Nru. 423**

**TAQSIMA TAR-REGOLAMENTAZZJONI GĦALL-GĦASAFAR SELVAĠĠI**

**Notifika ta' Deroga**

BIS-SAĦĦA tas-setgħat mogħtija bir-raba' proviso tar-Regolament 10(6) tar-Regolamenti dwar il-Konservazzjoni tal-Għasafar (L.S. 549.42), il-Ministru għall-Ambjent, flimkien mal-Ministru għal Għawdex, wara li ħadet inkonsiderazzjoni l-laqgħa tal-Kumitat Ornis (Malta) li saret fis-29 ta' Marzu, 2023, qed tawtorizza deroga mill-proviżjonijiet tar-Regolament 4 (1) (a), (d) u (e) f'konformità mad-dispożizzjonijiet tar-Regolament 9 (1) (e) li tippermetti li jinqabdu sa tmien (8) Gamiemiet (*Streptopelia turtur*) għall-iskop li jitwaħħlu satellite-tags fuq dawn l-eżemplari, segwit mir-rilaxx immedjat tagħhom lura fis-selvaġġ. Il-perjodu ta' validità huwa mill-ewwel (1) ta' April, 2023 sal-wieħed u tletin (31) ta' Mejju, 2023, iż-żewġ dati inklużi. L-awtorizzazzjoni qed tingħata għall-iskop ta' riċerka sabiex jiġu monitorati u evalwati r-rotot migratorji tal-kampjuni b'satellite-tag, strettament taħt il-kundizzjonijiet u l-kontrolli stipulati fil-liċenzja maħruġa għal dan il-għan mit-Taqsima tar-Regolamentazzjoni għall-Għasafar Selvaġġi. L-informazzjoni miksuba minn dan l-istudju għandha tasal għand it-Taqsima tar-Regolamentazzjoni għall-Għasafar Selvaġġi f'forma ta' rapport dettaljat fi żmien sitt (6) xhur mid-data tal-iskadenza tal-liċenzja, segwit minn rapport finali fi żmien tliet (3) xhur mid-data tal-aħħar trasmissjoni tas-satellite-tags.

It-30 ta' Marzu, 2023

**Nru. 424**

**WARRANT MILL-MINISTRU GĦALL-ĠUSTIZZJA**

NGĦARRFU illi bis-saħħa tas-setgħat mogħtija bl-Artikolu (3) tal-Ordinanza dwar il-Kummissjunajri b'Setgħa li Jagħtu Ġurament (Kap. 79), il-Ministru għall-Ġustizzja ħatar bħala Kummissjunarji b'Setgħa li Jagħtu Ġurament, fil-qadi tad-doveri tagħhom u sakemm jibqgħu fil-kariga, lill-imsemmija hawn taħt:

*Uffiċjali/Impjegati Pubbliċi*

Brincat, is-Sur Duncan, Direttur Servizzi Korporattivi, Uffiċċju Nazzjonali tal-Istatistika

Caruana, is-Sur Etienne, Direttur Ġenerali, Uffiċċju Nazzjonali tal-Istatistika

Meli, Dott. Sarah Jane, Kap tat-Taqsima, Uffiċċju Legali, Uffiċċju Nazzjonali tal-Istatistika

information. This public consultation will be closing on Tuesday, 2nd May, 2023.

29th March, 2023

**No. 423**

**WILD BIRDS REGULATION UNIT**

**Notice of Derogation**

IN exercise of the powers conferred by the fourth proviso to Regulation 10(6) of the Conservation of Wild Birds Regulations (S.L. 549.42), the Minister for the Environment, in conjunction with the Minister for Gozo, after giving due consideration to the outcome of the meeting of the Malta Ornis Committee held on the 29th March, 2023, is hereby authorising derogation from the provisions of Regulation 4 (1) (a), (d) and (e) in line with the provisions of Regulation 9 (1) (e) to permit the capturing of up to eight (8) European Turtle-doves (*Streptopelia turtur*) for the purpose of affixing these specimens with satellite-tags, followed by their immediate release back into the wild. The validity period shall be from the first (1st) of April, 2023 until the thirty-first (31st) of May, 2023, both days included. Authorisation is being granted for the purpose of research to monitor and assess the migratory routes of the specimens fitted with a satellite-tag, strictly under the conditions and controls stipulated in the licence issued for this purpose by the Wild Birds Regulation Unit. The information obtained through this study shall be provided to the Wild Birds Regulation Unit in the form of a detailed written report within six (6) months from the expiry date of the licence, followed by a final report within three (3) months from the date of last transmission of the satellite-tags.

30th March, 2023

**No. 424**

**WARRANT BY THE MINISTER FOR JUSTICE**

IT is notified that in exercise of such powers as provided by Article (3) of the Commissioners for Oaths Ordinance (Cap. 79) the Minister for Justice appointed as Commissioners for Oaths, in the performance of their duties and for as long as they remain in such office, the undermentioned:

*Public Officers/Employees*

Brincat, Mr Duncan, Director Corporate Services, National Statistics Office

Caruana, Mr Etienne, Director General, National Statistics Office

Meli, Dr Sarah Jane, Head of Unit, Legal Office, Natoinal Statistics Office

Zammit, is-Sur Silvan, Direttur, Data Resources, IT and Methodology, Uffiċċju Nazzjonali tal-Istatistika

*Uffiċjali/Impjegati Pubbliċi (Pulizija Eżekuttiva)*
Borg, is-Surġent Marvic

*Avukati*
Buttigieg, Dott. Wilfrid
Cutajar, Dott. Aidan
Farrugia, Dott. Maris
*Persuni li jwettqu funzjonijiet relatati mas-servizz barrani tal-Gvern f'barra minn Malta*
Bonnici Bennett, is-Sa Melanie, Second Secretary, Washington
Said Zammit, Dott. George, Ambaxxatur, Il-Kuwajt

B'Awtorità
Jonathan Attard
*Ministru għall-Ġustizzja*

L-4 ta' April, 2023
MJEG 21/2020/8
MJEG 21/2020/12
MJEG 21/2021/7

**Nru. 425**

**ATT DWAR IL-PROFESSJONI NUTARILI U L-ARKIVJI NUTARILI (KAP. 55)**

**Nomina ta' Nutar Delegat/Konservatur**

NGĦARRFU b'dan illi bis-saħħa tas-setgħat mogħtijin bl-artikolu 20 tal-Att dwar il-Professjoni u Arkivji Nutarili, il-Qorti ta' Reviżjoni Nutarili innominat lin-Nutar Dott. Renee Gatt bħala nutar delegat u konservatur tal-atti tan-Nutar Dott. Diana Galea u dan għall-perjodu bejn it-3 ta' April, 2023 u t-13 ta' April, 2023.

Illum, it-30 ta' Marzu, 2023

AV. MARIA RUTH CIANTAR, DIP. LAWS OF PROC. (MELIT.), LLB (HONS) (MELIT.), M. ADV. (MELIT.), M. NOT. ST (MELIT.)
*Deputat Reġistratur, Qorti ta' Reviżjoni tal-Atti Nutarili*

**Nru. 426**

**RILAXX TA' ART**

DIKJARAZZJONI MILL-AWTORITÀ TAL-ARTIJIET

BILLI bid-Dikjarazzjoni tal-President ta' Malta tal-14 ta' Jannar, 1981, ippubblikata fil-Gazzetta tal-Gvern tat-13

Zammit, Mr Silvan, Director, Data Resources, IT and Methodology, National Statistics Office

*Public Officers/Employees (Executive Police)*
Borg, Sergeant Marvic

*Advocates*
Buttigieg, Dr Wilfrid
Cutajar, Dr Aidan
Farrugia, Dr Maris
*Persons who perform functions relating to the foreign service of the Government outside Malta*
Bonnici Bennett, Ms Melanie, Second Secretary, Washington
Said Zammit, Dr George, Ambassador, Kuwait

By Authority
Jonathan Attard
*Minister for Justice*

4th April, 2023

**No. 425**

**NOTARIAL PROFESSION AND NOTARIAL ARCHIVES ACT (CAP. 55)**

**Appointment of Notary Delegate/Keeper**

IT is hereby notified that in exercise of the powers conferred by Section 20 of the Notarial Profession and Notarial Archives Act, the Court of Revision of Notarial Acts has appointed Notary Dr Renee Gatt to be notary delegate and keeper of the Acts for Notary Dr Diana Galea for the period between the 3rd April, 2023 and the 13th April, 2023.

Today, 30th March, 2023

ADV. MARIA RUTH CIANTAR, DIP. LAWS OF PROC. (MELIT.), LLB (HONS) (MELIT.), M. ADV. (MELIT.), M. NOT. ST (MELIT.)
*Deputy Registrar, Court of Revision of Notarial Acts*

**No. 426**

**RELEASE OF LAND**

DECLARATION BY THE LANDS AUTHORITY

WHEREAS by the Declaration of the President of Malta of the 14th January, 1981, published in the Government Gazette

ta' Marzu, 1981, taħt in-Notifikazzjoni tal-Gvern Nru. 164, il-President ta' Malta kien iddikjara illi biċċa art kienet meħtieġa mill-Gvern kompetenti għal skop pubbliku skont id-dispożizzjonijiet tal-Ordinanza dwar l-Akkwist ta' Art għal Skopijiet Pubbliċi (Kap. 88) u billi din il-biċċa art m'għadhiex aktar meħtieġa, jiena hawnhekk niddikjara għall-finijiet u effetti kollha tal-liġi, illi l-art hawn taħt imsemmija m'għadhiex aktar meħtieġa mill-Awtorità kompetenti għal skop pubbliku u kif ukoll skont l-Att dwar Artijiet tal-Gvern (Kap. 573) tal-Liġijiet ta' Malta.

L-4 ta' April, 2023
(File No. L 50/80/5&6)

*Deskrizzjoni tal-Art*

L-art li ġejja f'Marsaskala:

Biċċa art tal-kejl ta' 2,884 metru kwadru, li tmiss mill-Grigal u mil-Lbiċ ma' proprjetà ta' Messrs Saliba Brothers Ltd u mit-Tramuntana ma' proprjetà ta' Paul Abela jew irjieħ verjuri.

L-art hawn fuq imsemmija tidher murija delinjata bil-kulur aħmar u mmarkata bħala plott '5B' fuq il-pjanta P.D. 69_80_A_17, li wieħed jista' jara fuq talba fl-uffiċċju tal-Awtorità tal-Artijiet, il-Berġa tal-Baviera, Il-Belt Valletta.

(Iff.) Dott. John Vassallo
*Chairperson tal-Bord tal-Gvernaturi tal-Awtorità tal-Artijiet*

It-30 ta' Marzu, 2023

**Nru. 427**

**RILAXX TA' ART**

DIKJARAZZJONI MILL-AWTORITÀ TAL-ARTIJIET

BILLI bid-Dikjarazzjoni tal-President ta' Malta tal-14 ta' Jannar, 1981, ippubblikata fil-Gazzetta tal-Gvern tat-13 ta' Marzu, 1981, taħt in-Notifikazzjoni tal-Gvern Nru. 164, il-President ta' Malta kien iddikjara illi biċċa art kienet meħtieġa mill-Gvern kompetenti għal skop pubbliku skont id-dispożizzjonijiet tal-Ordinanza dwar l-Akkwist ta' Art għal Skopijiet Pubbliċi (Kap. 88) u billi din il-biċċa art m'għadhiex aktar meħtieġa, jiena hawnhekk niddikjara għall-finijiet u effetti kollha tal-liġi, illi l-art hawn taħt imsemmija m'għadhiex aktar meħtieġa mill-Awtorità kompetenti għal skop pubbliku u kif ukoll skont l-Att dwar Artijiet tal-Gvern (Kap. 573) tal-Liġijiet ta' Malta.

L-4 ta' April, 2023
(File No. L 50/80/4)

of the 13th March, 1981, under Government Notice No. 164, the President of Malta had declared that a plot of land was required by the competent Government for a public purpose in accordance with the provisions of the Land Acquisition (Public Purposes) Ordinance (Cap. 88), and whereas this plot of land is no longer required, I hereby declare for all intents and purposes of law that the undermentioned land is no longer required by the competent authority for a public purpose and also according to the Government Lands Act (Cap. 573) of the Laws of Malta.

4th April, 2023

*Description of the Land*

The following land at Marsaskala:

A plot of land measuring 2,884 square metres, bounded on the northeast and southwest by property of Messrs Saliba Brothers Ltd and on the north by property of Paul Abela or more precise boundaries.

The abovementioned land is shown delineated with the colour red and marked as plot '5B' on plan P.D. 69_80_A_17, which may be viewed on demand at the Lands Authority, Auberge de Baviere, Valletta.

(Sgd) Dr John Vassallo
*Chairperson of the Board of Governors of the Lands Authority*

30th March, 2023

**No. 427**

**RELEASE OF LAND**

DECLARATION BY THE LANDS AUTHORITY

WHEREAS by the Declaration of the President of Malta of the 14th January, 1981, published in the Government Gazette of the 13th March, 1981, under Government Notice No. 164, the President of Malta had declared that a plot of land was required by the competent Government for a public purpose in accordance with the provisions of the Land Acquisition (Public Purposes) Ordinance (Cap. 88), and whereas this plot of land is no longer required, I hereby declare for all intents and purposes of law that the undermentioned land is no longer required by the competent authority for a public purpose and also according to the Government Lands Act (Cap. 573) of the Laws of Malta.

4th April, 2023

*Deskrizzjoni tal-Art*

L-art li ġejja f'Marsaskala:

Biċċa art tal-kejl ta' 5,222 metru kwadru, li tmiss mit-Tramuntana u min-Nofsinhar ma' proprjetà ta' sidien mhux magħrufa u mill-Majjistral ma' triq pubblika jew irjieħ verjuri.

L-art hawn fuq imsemmija tidher murija delinjata bil-kulur ikħal fuq il-pjanta P.D. 69_80_A_21, li wieħed jista' jara fuq talba fl-uffiċċju tal-Awtorità tal-Artijiet, il-Berġa tal-Baviera, Il-Belt Valletta.

(Iff.) Dott. John Vassallo
*Chairperson tal-Bord tal-Gvernaturi tal-Awtorità tal-Artijiet*

It-30 ta' Marzu, 2023

**Nru. 428**

**ATT DWAR IL-ĦADDIEMA D-DEHEB U L-ĦADDIEMA L-FIDDA (ARĠENTIERA) (KAP. 46)**

IL-KUMMISSARJU tat-Taxxi Interni jgħarraf illi, fid-data li tidher hawn taħt, il-prezz tad-deheb u l-fidda li fuqu huma bbażati l-valutazzjonijiet magħmulin mill-Konslu għall-Ħaddiema d-Deheb u l-Ħaddiema l-Fidda ġie ffissat għall-finijiet tal-artikolu 14 tal-imsemmi Att kif ġej:

| Data<br>*Date* | Deheb Pur<br>Gramma<br>*Pure Gold*<br>*Grams* | Fidda Pura<br>Gramma<br>*Pure Silver*<br>*Grams* |
|---|---|---|
| 4.4.2023 | €58.181 | €0.703 |

L-4 ta' April, 2023

**Nru. 429**

**AĠENZIJA GĦAL INFRASTRUTTURA MALTA**

**Tlestija tal-Formazzjoni tat-Triq u Sospensjoni ta' Traffiku u Parkeġġ**

BIS-SAĦĦA tal-Artikolu tmintax (18) tal-Avviż Legali 291 tal-2018, l-Aġenzija għal Infrastruttura Malta tavża bl-intenzjoni tagħha illi tlesti l-formazzjoni ta':

Triq il-Kbira, Ħal Għargħur (indikat fuq il-pjanta f'paġna 3731).

*Description of the Land*

The following land at Marsaskala:

A plot of land measuring 5,222 square metres, bounded on the north and south by property of unknown owners and on the northwest by a public road or more precise boundaries.

The abovementioned land is shown delineated with the colour blue on plan P.D. 69_80_A_21, which may be viewed on demand at the Lands Authority, Auberge de Baviere, Valletta.

(Sgd) Dr John Vassallo
*Chairperson of the Board of Governors of the Lands Authority*

30th March, 2023

**No. 428**

**GOLDSMITHS AND SILVERSMITHS ACT (CAP. 46)**

THE Commissioner of Inland Revenue notifies that, on the date shown hereunder, the price of gold and silver on which valuations made by the Consul for Goldsmiths and Silversmiths are based has been fixed for the purposes of article 14 of the said Act as follows:

| Data<br>*Date* | Deheb Pur<br>Gramma<br>*Pure Gold*<br>*Grams* | Fidda Pura<br>Gramma<br>*Pure Silver*<br>*Grams* |
|---|---|---|
| 4.4.2023 | €58.181 | €0.703 |

4th April, 2023

**No. 429**

**AGENCY FOR INFRASTRUCTURE MALTA**

**Completion of Road Formation and Traffic and Parking Suspension**

IN virtue of Article eighteen (18) of Legal Notice 291 of 2018, the Agency for Infrastructure Malta hereby gives official notice of its intention to complete the formation of:

Triq il-Kbira, Ħal Għargħur (indicated on site plan on page 3731).

Triq l-Isqof Gargallo, Ħal Għargħur (indikat fuq il-pjanta f'paġna 3732).

Parti minn Triq Santa Katarina, Triq Pantar u Triq Ta' Torba, Ħ'Attard (indikat fuq il-pjanta f'paġna 3733).

Junction Triq Durumblat, Triq Ta' Torba, Ħ'Attard (indikat fuq il-pjanta f'paġna 3734).

Triq Leli Falzon, In-Naxxar (indikat fuq il-pjanta f'paġna 3735).

Parti minn Triq il-Belt Valletta, Raħal Ġdid (indikat f'paġna 3736).

Parti minn Triq is-Sultana, Raħal Ġdid (indikat f'paġna 3737).

Triq San Ġiljan, Birkirkara (indikat fuq il-pjanta f'paġna 3738).

Triq Santu Rokku, Birkirkara (indikat fuq il-pjanta f'paġna 3739).

Triq Emanuel Benjamin Vella, Birkirkara (indikat f'paġna 3740).

Triq Borg, Birkirkara (indikat fuq il-pjanta f'paġna 3741).

Triq Laurent Ropa u Triq Madre Maria Theresa Spinelli, Birkirkara (indikat fuq il-pjanta f'paġna 3742).

Parti minn Triq Lepanto, Triq il-Galjazz, Triq il-Felukka, Triq Santa Katarina, parti minn Triq l-Arznell u Triq San Franġisk, Marsaxlokk (indikat fuq il-pjanta f'paġna 3743).

Triq il-Ħemel, is-Swieqi (indikat fuq il-pjanta f'paġna 3744).

Triq is-Sirk, is-Swieqi (indikat fuq il-pjanta f'paġna 3745).

Triq l-Imrejkba u Triq il-Konz, San Pawl il-Baħar (indikat fuq il-pjanta f'paġna 3746).

Triq il-Miżura, is-Swieqi (indikat fuq il-pjanta f'paġna 3747).

Triq Juno u Triq Tunis, Pembroke (indikat fuq il-pjanta f'paġna 3748).

Sqaq il-Kunċizzjoni, Ħal Lija (indikat fuq il-pjanta f'paġna 3749).

Triq Stefano Erardi, L-Iklin (indikat fuq il-pjanta f'paġna 3750).

Triq il-Plejju u Triq il-Ħarruba, l-Iklin (indikat f'paġna 3751).

Triq Mons. P. P. Saydon u Triq Ġużè Pesci, l-Iklin (indikat fuq il-pjanta f'paġna 3752).

Kull persuna illi skont il-liġi għandha l-obbligu li tifforma din it-triq (inkluż billi takkwista l-art neċessarja għall-istess formazzjoni) għandha sa ħmistax-il (15) jum mid-data tal-pubblikazzjoni ta' dan l-avviż sabiex twettaq l-obbligi tagħha skont il-liġi. Fin-nuqqas, l-Aġenzija għal Infrastruttura Malta tgħaddi sabiex tagħmel l-istess xogħol ta' formazzjoni hi stess skont is-saħħa lilha mogħtija mil-liġi u a spejjeż tal-persuni li huma legalment obbligati jiffurmaw it-triq.

Triq l-Isqof Gargallo, Ħal Għargħur (indicated on site plan on page 3732).

Part of Triq Santa Katarina, Triq Pantar and Triq Ta' Torba, Ħ'Attard (indicated on site plan on page 3733).

Junction Triq Durumblat, Triq Ta' Torba, Ħ'Attard (indicated on site plan on page 3734).

Triq Leli Falzon, Naxxar (indicated on site plan on page 3735).

Part of Triq il-Belt Valletta, Paola (indicated on site plan on page 3736).

Part of Triq is-Sultana, Paola (indicated on site plan on page 3737).

Triq San Ġiljan, Birkirkara (indicated on site plan on page 3738)

Triq Santu Rokku, Birkirkara (indicated on site plan on page 3739)

Triq Emanuel Benjamin Vella, Birkirkara (indicated on site plan on page 3740)

Triq Borg, Birkirkara (indicated on site plan on page 3741)

Triq Laurent Ropa and Triq Madre Maria Theresa Spinelli, Birkirkara (indicated on site plan on page 3742)

Part of Triq Lepanto, Triq il-Galjazz, Triq il-Felukka, Triq Santa Katarina, part of Triq l-Arznell and Triq San Franġisk, Marsaxlokk (indicated on site plan on page 3743)

Triq il-Ħemel, Swieqi (indicated on site plan on page 3744).

Triq is-Sirk, Swieqi (indicated on site plan on page 3745).

Triq l-Imrejkba and Triq il-Konz, St Paul's Bay (indicated on site plan on page 3746).

Triq il-Mizura, Swieqi (indicated on site plan on page 3747).

Triq Juno u Triq Tunis, Pembroke (indicated on site plan on page 3748)

Sqaq il-Kunċizzjoni, Ħal Lija (indicated on site plan on page 3749)

Triq Stefano Erardi and Triq il-Klin, Iklin (indicated on site plan on page 3750)

Triq il-Plejju and Triq il-Ħarruba, Iklin (indicated on site plan on page 3751).

Triq Mons. P. P. Saydon and Triq Ġużè Pesci, Iklin (indicated on site plan on page 3752)

Any person who is obliged by law to form said road (including by acquiring land necessary for the same formation) has fifteen (15) days from the date of the publication of this notice within which to comply with his obligations at law. In default, the Agency for Infrastructure Malta shall itself proceed with the formation of this road in accordance with its powers at law and at the expense of those persons whose obligation it is to form the road.

L-Aġenzija għal Infrastruttura Malta tgħarraf li bejn l-4 ta' April, 2023 u l-31 ta' Ottubru, 2023, se tkun qed tibda xogħlijiet fi Triq il-Kbira, Ħal Għargħur. L-aċċess għall-vetturi u l-parkeġġ f'din it-triq jistgħu jkunu ristretti waqt ċerti xogħlijiet. Tabelli awtorizzati minn Transport Malta biex jinfurmaw lill-pubbliku li ma jistax isir parkeġġ jitwaħħlu fil-post konċernat qabel ma jidħlu fis-seħħ tali restrizzjonijiet tal-parkeġġ.

The Agency for Infrastructure Malta notifies that between 4th April, 2023 and 31st October, 2023, it will be starting road works in Triq il-Kbira, Ħal Għargħur. Vehicular access and on-street parking in this road may be restricted during certain works. 'No Parking' signs authorised by Transport Malta will be affixed on site before such parking restrictions come in force.

L-Aġenzija għal Infrastruttura Malta tgħarraf li bejn l-4 ta' April, 2023 u l-31 ta' Ottubru, 2023, se tkun qed tibda xogħlijiet fi Triq l-Isqof Gargallo, Ħal Għargħur. L-aċċess għall-vetturi u l-parkeġġ f'din it-triq jistgħu jkunu ristretti waqt ċerti xogħlijiet. Tabelli awtorizzati minn Transport Malta biex jinfurmaw lill-pubbliku li ma jistax isir parkeġġ jitwaħħlu fil-post konċernat qabel ma jidħlu fis-seħħ tali restrizzjonijiet tal-parkeġġ.

The Agency for Infrastructure Malta notifies that between 4th April, 2023 and 31st October, 2023, it will be starting road works in Triq l-Isqof Gargallo, Ħal Għargħur. Vehicular access and on-street parking in this road may be restricted during certain works. 'No Parking' signs authorised by Transport Malta will be affixed on site before such parking restrictions come in force.

L-Aġenzija għal Infrastruttura Malta tgħarraf li bejn l-4 ta' April, 2023 u l-31 ta' Ottubru, 2023, se tkun qed tibda xogħlijiet f'parti minn Triq Santa Katarina, Triq Pantar u Triq Ta' Torba, Ħ'Attard. L-aċċess għall-vetturi u l-parkeġġ f'din it-triq jistgħu jkunu ristretti waqt ċerti xogħlijiet. Tabelli awtorizzati minn Transport Malta biex jinfurmaw lill-pubbliku li ma jistax isir parkeġġ jitwaħħlu fil-post konċernat qabel ma jidħlu fis-seħħ tali restrizzjonijiet tal-parkeġġ.

The Agency for Infrastructure Malta notifies that between 4th April, 2023 and 31st October, 2023, it will be starting road works in part of Triq Santa Katarina, Triq Pantar and Triq Ta' Torba, Ħ'Attard. Vehicular access and on-street parking in this road may be restricted during certain works. 'No Parking' signs authorised by Transport Malta will be affixed on site before such parking restrictions come in force.

L-Aġenzija għal Infrastruttura Malta tgħarraf li bejn l-4 ta' April, 2023 u l-31 ta' Ottubru, 2023, se tkun qed tibda xogħlijiet fil-Junction, Triq Durumblat, Triq Ta' Torba, Ħ'Attard. L-aċċess għall-vetturi u l-parkeġġ f'din it-triq jistgħu jkunu ristretti waqt ċerti xogħlijiet. Tabelli awtorizzati minn Transport Malta biex jinfurmaw lill-pubbliku li ma jistax isir parkeġġ jitwaħħlu fil-post konċernat qabel ma jidħlu fis-seħħ tali restrizzjonijiet tal-parkeġġ.

The Agency for Infrastructure Malta notifies that between 4th April, 2023 and 31st October, 2023, it will be starting road works in Junction, Triq Durumblat, Triq Ta' Torba, Ħ'Attard. Vehicular access and on-street parking in this road may be restricted during certain works. 'No Parking' signs authorised by Transport Malta will be affixed on site before such parking restrictions come in force.

L-Aġenzija għal Infrastruttura Malta tgħarraf li bejn l-4 ta' April, 2023 u l-31 ta' Ottubru, 2023, se tkun qed tibda xogħlijiet fi Triq Leli Falzon, in-Naxxar. L-aċċess għall-vetturi u l-parkeġġ f'din it-triq jistgħu jkunu ristretti waqt ċerti xogħlijiet. Tabelli awtorizzati minn Transport Malta biex jinfurmaw lill-pubbliku li ma jistax isir parkeġġ jitwaħħlu fil-post konċernat qabel ma jidħlu fis-seħħ tali restrizzjonijiet tal-parkeġġ.

The Agency for Infrastructure Malta notifies that between 4th April, 2023 and 31st October, 2023, it will be starting road works in Triq Leli Falzon, Naxxar. Vehicular access and on-street parking in this road may be restricted during certain works. 'No Parking' signs authorised by Transport Malta will be affixed on site before such parking restrictions come in force.

L-Aġenzija għal Infrastruttura Malta tgħarraf li bejn l-4 ta' April, 2023 u l-31 ta' Ottubru, 2023, se tkun qed tibda xogħlijiet f'parti minn Triq il-Belt Valletta, Raħal Ġdid. L-aċċess għall-vetturi u l-parkeġġ f'din it-triq jistgħu jkunu ristretti waqt ċerti xogħlijiet. Tabelli awtorizzati minn Transport Malta biex jinfurmaw lill-pubbliku li ma jistax isir parkeġġ jitwaħħlu fil-post konċernat qabel ma jidħlu fis-seħħ tali restrizzjonijiet tal-parkeġġ.

The Agency for Infrastructure Malta notifies that between 4th April, 2023 and 31st October, 2023, it will be starting road works in part of Triq il-Belt Valletta, Paola. Vehicular access and on-street parking in this road may be restricted during certain works. 'No Parking' signs authorised by Transport Malta will be affixed on site before such parking restrictions come in force.

L-Aġenzija għal Infrastruttura Malta tgħarraf li bejn l-4 ta' April, 2023 u l-31 ta' Ottubru, 2023, se tkun qed tibda xogħlijiet f'parti minn Triq is-Sultana, Raħal Ġdid. L-aċċess għall-vetturi u l-parkeġġ f'din it-triq jistgħu jkunu ristretti waqt ċerti xogħlijiet. Tabelli awtorizzati minn Transport Malta biex jinfurmaw lill-pubbliku li ma jistax isir parkeġġ jitwaħħlu fil-post konċernat qabel ma jidħlu fis-seħħ tali restrizzjonijiet tal-parkeġġ.

The Agency for Infrastructure Malta notifies that between 4th April, 2023 and 31st October, 2023, it will be starting road works in parti minn Triq is-Sultana, Paola. Vehicular access and on-street parking in this road may be restricted during certain works. 'No Parking' signs authorised by Transport Malta will be affixed on site before such parking restrictions come in force.

L-Aġenzija għal Infrastruttura Malta tgħarraf li bejn l-14 ta' April, 2023 u l-31 ta' Ottubru, 2023, se tkun qed tibda xogħlijiet fi Triq San Ġiljan, Birkirkara. L-aċċess għall-vetturi u l-parkeġġ f'din it-triq jistgħu jkunu ristretti waqt ċerti xogħlijiet. Tabelli awtorizzati minn Transport Malta biex jinfurmaw lill-pubbliku li ma jistax isir parkeġġ jitwaħħlu fil-post konċernat qabel ma jidħlu fis-seħħ tali restrizzjonijiet tal-parkeġġ.

The Agency for Infrastructure Malta notifies that between 14th April, 2023 and 31st October, 2023, it will be starting road works in Triq San Ġiljan, Birkirkara. Vehicular access and on-street parking in this road may be restricted during certain works. 'No Parking' signs authorised by Transport Malta will be affixed on site before such parking restrictions come in force.

L-Aġenzija għal Infrastruttura Malta tgħarraf li bejn l-14 ta' April, 2023 u l-31 ta' Ottubru, 2023, se tkun qed tibda xogħlijiet fi Triq Santu Rokku, Birkirkara. L-aċċess għall-vetturi u l-parkeġġ f'din it-triq jistgħu jkunu ristretti waqt ċerti xogħlijiet. Tabelli awtorizzati minn Transport Malta biex jinfurmaw lill-pubbliku li ma jistax isir parkeġġ jitwaħħlu fil-post konċernat qabel ma jidħlu fis-seħħ tali restrizzjonijiet tal-parkeġġ.

The Agency for Infrastructure Malta notifies that between 14th April, 2023 and 31st October, 2023, it will be starting road works Triq Santu Rokku, Birkirkara. Vehicular access and on-street parking in this road may be restricted during certain works. 'No Parking' signs authorised by Transport Malta will be affixed on site before such parking restrictions come in force.

L-Aġenzija għal Infrastruttura Malta tgħarraf li bejn l-14 ta' April, 2023 u l-31 ta' Ottubru, 2023, se tkun qed tibda xogħlijiet fi Triq E. B. Vella, Birkirkara. L-aċċess għall-vetturi u l-parkeġġ f'din it-triq jistgħu jkunu ristretti waqt ċerti xogħlijiet. Tabelli awtorizzati minn Transport Malta biex jinfurmaw lill-pubbliku li ma jistax isir parkeġġ jitwaħħlu fil-post konċernat qabel ma jidħlu fis-seħħ tali restrizzjonijiet tal-parkeġġ.

The Agency for Infrastructure Malta notifies that between 14th April, 2023 and 31st October, 2023, it will be starting road works in Triq E. B. Vella, Birkirkara. Vehicular access and on-street parking in this road may be restricted during certain works. 'No Parking' signs authorised by Transport Malta will be affixed on site before such parking restrictions come in force.

L-Aġenzija għal Infrastruttura Malta tgħarraf li bejn l-14 ta' April, 2023 u l-31 ta' Ottubru, 2023, se tkun qed tibda xogħlijiet fi Triq Borg, Birkirkara. L-aċċess għall-vetturi u l-parkeġġ f'din it-triq jistgħu jkunu ristretti waqt ċerti xogħlijiet. Tabelli awtorizzati minn Transport Malta biex jinfurmaw lill-pubbliku li ma jistax isir parkeġġ jitwaħħlu fil-post konċernat qabel ma jidħlu fis-seħħ tali restrizzjonijiet tal-parkeġġ.

The Agency for Infrastructure Malta notifies that between 14th April, 2023 and 31st October, 2023, it will be starting road works in Triq Borg, Birkirkara. Vehicular access and on-street parking in this road may be restricted during certain works. 'No Parking' signs authorised by Transport Malta will be affixed on site before such parking restrictions come in force.

L-Aġenzija għal Infrastruttura Malta tgħarraf li bejn l-14 ta' April, 2023 u l-31 ta' Ottubru, 2023, se tkun qed tibda xogħlijiet fi Triq Laurent Ropa u Triq Madre Maria Theresa Spinelli, Birkirkara. L-aċċess għall-vetturi u l-parkeġġ f'din it-triq jistgħu jkunu ristretti waqt ċerti xogħlijiet. Tabelli awtorizzati minn Transport Malta biex jinfurmaw lill-pubbliku li ma jistax isir parkeġġ jitwaħħlu fil-post konċernat qabel ma jidħlu fis-seħħ tali restrizzjonijiet tal-parkeġġ.

The Agency for Infrastructure Malta notifies that between 14th April, 2023 and 31st October, 2023, it will be starting road works in Triq Laurent Ropa and Triq Madre Maria Theresa Spinelli, Birkirkara. Vehicular access and on-street parking in this road may be restricted during certain works. 'No Parking' signs authorised by Transport Malta will be affixed on site before such parking restrictions come in force.

L-Aġenzija għal Infrastruttura Malta tgħarraf li bejn l-14 ta' April, 2023 u l-31 ta' Ottubru, 2023, se tkun qed tibda xogħlijiet f'parti minn Triq Lepanto, Triq il-Galjazz, Triq il-Felukka, Triq Santa Katarina, parti minn Triq l-Arznell u Triq San Franġisk, Marsaxlokk. L-aċċess għall-vetturi u l-parkeġġ f'din it-triq jistgħu jkunu ristretti waqt ċerti xogħlijiet. Tabelli awtorizzati minn Transport Malta biex jinfurmaw lill-pubbliku li ma jistax isir parkeġġ jitwaħħlu fil-post konċernat qabel ma jidħlu fis-seħħ tali restrizzjonijiet tal-parkeġġ.

The Agency for Infrastructure Malta notifies that between 14th April, 2023 and 31st October, 2023, it will be starting road works in part of Triq Lepanto, Triq il-Galjazz, Triq il-Felukka, Triq Santa Katarina, part of Triq l-Arznell and Triq San Franġisk, Marsaxlokk. Vehicular access and on-street parking in this road may be restricted during certain works. 'No Parking' signs authorised by Transport Malta will be affixed on site before such parking restrictions come in force.

L-Aġenzija għal Infrastruttura Malta tgħarraf li bejn l-14 ta' April, 2023 u l-31 ta' Ottubru, 2023, se tkun qed tibda xogħlijiet fi Triq il-Ħemel, is-wieqi. L-aċċess għall-vetturi u l-parkeġġ f'din it-triq jistgħu jkunu ristretti waqt ċerti xogħlijiet. Tabelli awtorizzati minn Transport Malta biex jinfurmaw lill-pubbliku li ma jistax isir parkeġġ jitwaħħlu fil-post konċernat qabel ma jidħlu fis-seħħ tali restrizzjonijiet tal-parkeġġ.

The Agency for Infrastructure Malta notifies that between 14th April, 2023 and 31st October, 2023, it will be starting road works in Triq il-Ħemel, Swieqi. Vehicular access and on-street parking in this road may be restricted during certain works. 'No Parking' signs authorised by Transport Malta will be affixed on site before such parking restrictions come in force.

L-Aġenzija għal Infrastruttura Malta tgħarraf li bejn l-14 ta' April, 2023 u l-31 ta' Ottubru, 2023, se tkun qed tibda xogħlijiet fi Triq is-Sirk, Swieqi. L-aċċess għall-vetturi u l-parkeġġ f'din it-triq jistgħu jkunu ristretti waqt ċerti xogħlijiet. Tabelli awtorizzati minn Transport Malta biex jinfurmaw lill-pubbliku li ma jistax isir parkeġġ jitwaħħlu fil-post konċernat qabel ma jidħlu fis-seħħ tali restrizzjonijiet tal-parkeġġ.

The Agency for Infrastructure Malta notifies that between 14th April, 2023 and 31st October, 2023, it will be starting road works in Triq is-Sirk, Swieqi. Vehicular access and on-street parking in this road may be restricted during certain works. 'No Parking' signs authorised by Transport Malta will be affixed on site before such parking restrictions come in force.

L-Aġenzija għal Infrastruttura Malta tgħarraf li bejn l-14 ta' April, 2023 u l-31 ta' Ottubru, 2023, se tkun qed tibda xogħlijiet fi Triq l-Imrejkba u Triq il-Konz, San Pawl il-Baħar. L-aċċess għall-vetturi u l-parkeġġ f'din it-triq jistgħu jkunu ristretti waqt ċerti xogħlijiet. Tabelli awtorizzati minn Transport Malta biex jinfurmaw lill-pubbliku li ma jistax isir parkeġġ jitwaħħlu fil-post konċernat qabel ma jidħlu fis-seħħ tali restrizzjonijiet tal-parkeġġ.

The Agency for Infrastructure Malta notifies that between 14th April, 2023 and 31st October, 2023, it will be starting road works in Triq l-Imrejkba and Triq il-Konz, St Paul's Bay. Vehicular access and on-street parking in this road may be restricted during certain works. 'No Parking' signs authorised by Transport Malta will be affixed on site before such parking restrictions come in force.

L-Aġenzija għal Infrastruttura Malta tgħarraf li bejn l-14 ta' April, 2023 u l-31 ta' Ottubru, 2023, se tkun qed tibda xogħlijiet fi Triq il-Miżura, is-Swieqi. L-aċċess għall-vetturi u l-parkeġġ f'din it-triq jistgħu jkunu ristretti waqt ċerti xogħlijiet. Tabelli awtorizzati minn Transport Malta biex jinfurmaw lill-pubbliku li ma jistax isir parkeġġ jitwaħħlu fil-post konċernat qabel ma jidħlu fis-seħħ tali restrizzjonijiet tal-parkeġġ.

The Agency for Infrastructure Malta notifies that between 14th April, 2023 and 31st October, 2023, it will be starting road works in Triq il-Miżura, Swieqi. Vehicular access and on-street parking in this road may be restricted during certain works. 'No Parking' signs authorised by Transport Malta will be affixed on site before such parking restrictions come in force.

L-Aġenzija għal Infrastruttura Malta tgħarraf li bejn l-14 ta' April, 2023 u l-31 ta' Ottubru, 2023, se tkun qed tibda xogħlijiet fi Triq Juno u Triq Tunis, Pembroke. L-aċċess għall-vetturi u l-parkeġġ f'din it-triq jistgħu jkunu ristretti

The Agency for Infrastructure Malta notifies that between 14th April, 2023 and 31st October, 2023, it will be starting road works in Triq Juno and Triq Tunis, Pembroke. Vehicular access and on-street parking in this road may be restricted

waqt ċerti xogħlijiet. Tabelli awtorizzati minn Transport Malta biex jinfurmaw lill-pubbliku li ma jistax isir parkeġġ jitwaħħlu fil-post konċernat qabel ma jidħlu fis-seħħ tali restrizzjonijiet tal-parkeġġ.

during certain works. 'No Parking' signs authorised by Transport Malta will be affixed on site before such parking restrictions come in force.

L-Aġenzija għal Infrastruttura Malta tgħarraf li bejn l-14 ta' April, 2023 u l-31 ta' Ottubru, 2023, se tkun qed tibda xogħlijiet fi Sqaq il-Kunċizzjoni, Ħal Lija. L-aċċess għall-vetturi u l-parkeġġ f'din it-triq jistgħu jkunu ristretti waqt ċerti xogħlijiet. Tabelli awtorizzati minn Transport Malta biex jinfurmaw lill-pubbliku li ma jistax isir parkeġġ jitwaħħlu fil-post konċernat qabel ma jidħlu fis-seħħ tali restrizzjonijiet tal-parkeġġ.

The Agency for Infrastructure Malta notifies that between 14th April, 2023 and 31st October, 2023, it will be starting road works in Sqaq il-Kunċizzjoni, Ħal Lija. Vehicular access and on-street parking in this road may be restricted during certain works. 'No Parking' signs authorised by Transport Malta will be affixed on site before such parking restrictions come in force.

L-Aġenzija għal Infrastruttura Malta tgħarraf li bejn l-14 ta' April, 2023 u l-31 ta' Ottubru, 2023, se tkun qed tibda xogħlijiet fi Triq Stefano Erardi, l-Iklin. L-aċċess għall-vetturi u l-parkeġġ f'din it-triq jistgħu jkunu ristretti waqt ċerti xogħlijiet. Tabelli awtorizzati minn Transport Malta biex jinfurmaw lill-pubbliku li ma jistax isir parkeġġ jitwaħħlu fil-post konċernat qabel ma jidħlu fis-seħħ tali restrizzjonijiet tal-parkeġġ

The Agency for Infrastructure Malta notifies that between 14th April, 2023 and 31st October, 2023, it will be starting road works in Triq Stefano Erardi, Iklin. Vehicular access and on-street parking in this road may be restricted during certain works. 'No Parking' signs authorised by Transport Malta will be affixed on site before such parking restrictions come in force.

L-Aġenzija għal Infrastruttura Malta tgħarraf li bejn l-14 ta' April, 2023 u l-31 ta' Ottubru, 2023, se tkun qed tibda xogħlijiet fi Triq il-Plejju u Triq il-Ħarruba, l-Iklin. L-aċċess għall-vetturi u l-parkeġġ f'din it-triq jistgħu jkunu ristretti waqt ċerti xogħlijiet. Tabelli awtorizzati minn Transport Malta biex jinfurmaw lill-pubbliku li ma jistax isir parkeġġ jitwaħħlu fil-post konċernat qabel ma jidħlu fis-seħħ tali restrizzjonijiet tal-parkeġġ

The Agency for Infrastructure Malta notifies that between 14th April, 2023 and 31st October, 2023, it will be starting road works in Triq il-Plejju and Triq il-Ħarruba, Iklin. Vehicular access and on-street parking in this road may be restricted during certain works. 'No Parking' signs authorised by Transport Malta will be affixed on site before such parking restrictions come in force.

L-Aġenzija għal Infrastruttura Malta tgħarraf li bejn l-14 ta' April, 2023 u l-31 ta' Ottubru, 2023, se tkun qed tibda xogħlijiet fi Triq Mons. P. P. Saydon u Triq Ġużè Pesci, l-Iklin, L-aċċess għall-vetturi u l-parkeġġ f'din it-triq jistgħu jkunu ristretti waqt ċerti xogħlijiet. Tabelli awtorizzati minn Transport Malta biex jinfurmaw lill-pubbliku li ma jistax isir parkeġġ jitwaħħlu fil-post konċernat qabel ma jidħlu fis-seħħ tali restrizzjonijiet tal-parkeġġ

The Agency for Infrastructure Malta notifies that between 14th April, 2023 and 31st October, 2023, it will be starting road works in Triq Mons. P. P. Saydon and Triq Ġużè Pesci, Iklin. Vehicular access and on-street parking in this road may be restricted during certain works. 'No Parking' signs authorised by Transport Malta will be affixed on site before such parking restrictions come in force.

Vetturi li jiksru l-ordni ta' dan l-avviż u t-tabelli relatati fuq il-post biex ma jsirx parkeġġ, ikunu suġġetti li jiġu rmunkati.


Vehicles found in contravention to the order of this notice and to the related 'No Parking' signs on site are liable to be towed.


Għajnuna jew aktar informazzjoni jistgħu jinkisbu permezz ta' ittra elettronika lil (info.im@infrastructuremalta.com).

Further assistance or information can be obtained via email to (info.im@infrastructuremalta.com).

L-4 ta' April, 2023

4th April, 2023

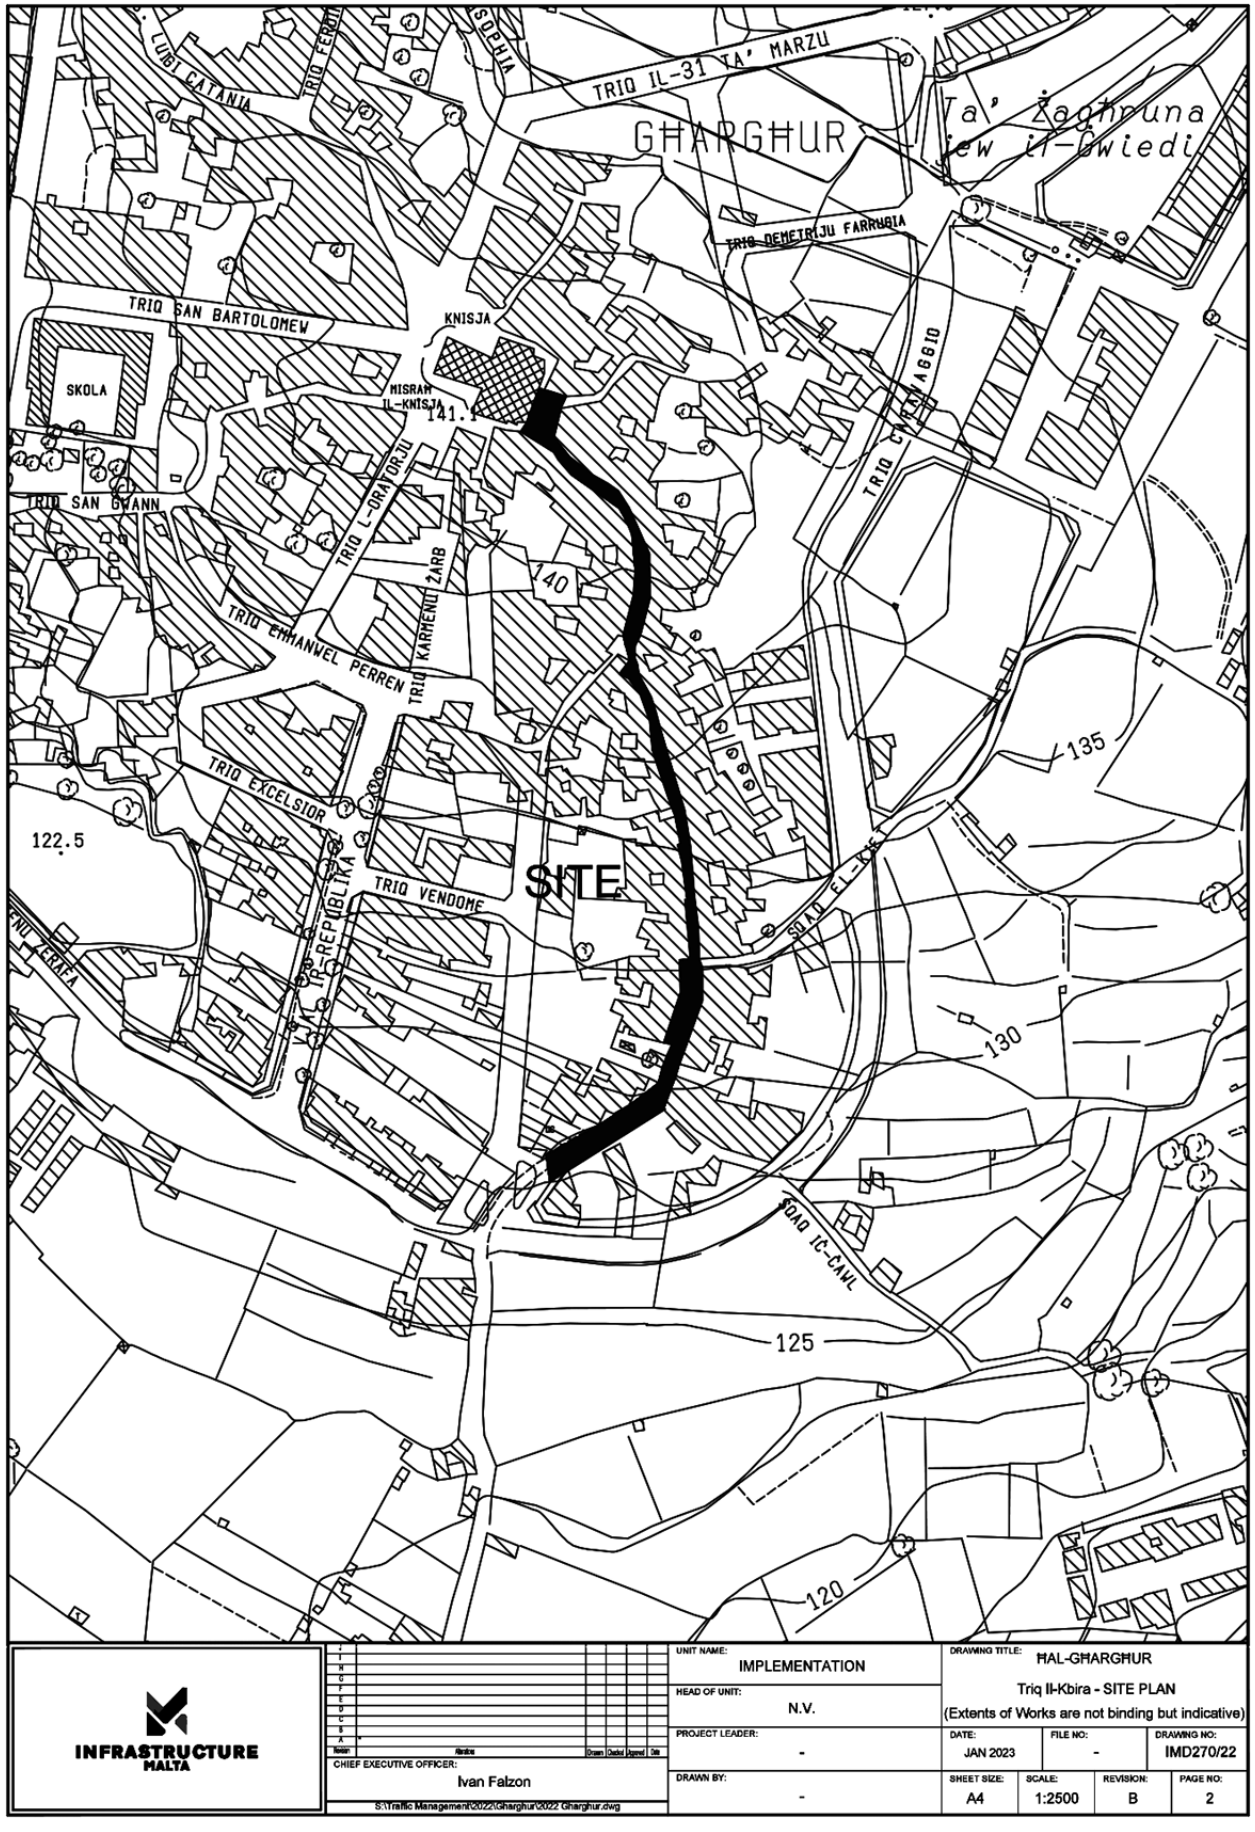
TRIQ IL-31 TA' MARZU
GHARGHUR
Ta' Żaghruna iew il-Gwiedi
TRIQ DEMETRIJU FARRUGIA
TRIQ SAN BARTOLOMEW
KNISJA
SKOLA
MISRAH IL-KNISJA
141.1
TRIQ SAN GWANN
TRIQ L-ORATORJU
TRIQ KARMENU ZARB
140
TRIQ EMMANUEL PERREN
TRIQ EXCELSIOR
122.5
SITE
TRIQ VENDOME
TRIQ IR-REPUBBLIKA
TRIQ IL-KBIRA
SQAQ IC-CAWL
135
130
125
120
LUIGI CATANIA
TRIQ FERMI
SOPHIA
INFRASTRUCTURE MALTA
CHIEF EXECUTIVE OFFICER:
Ivan Falzon
S:\Traffic Management\2022\Gharghur\2022 Gharghur.dwg
UNIT NAME:
IMPLEMENTATION
HEAD OF UNIT:
N.V.
PROJECT LEADER:
-
DRAWN BY:
-
DRAWING TITLE:
HAL-GHARGHUR
Triq Il-Kbira - SITE PLAN
(Extents of Works are not binding but indicative)
DATE:
JAN 2023
FILE NO:
-
DRAWING NO:
IMD270/22
SHEET SIZE:
A4
SCALE:
1:2500
REVISION:
B
PAGE NO:
2

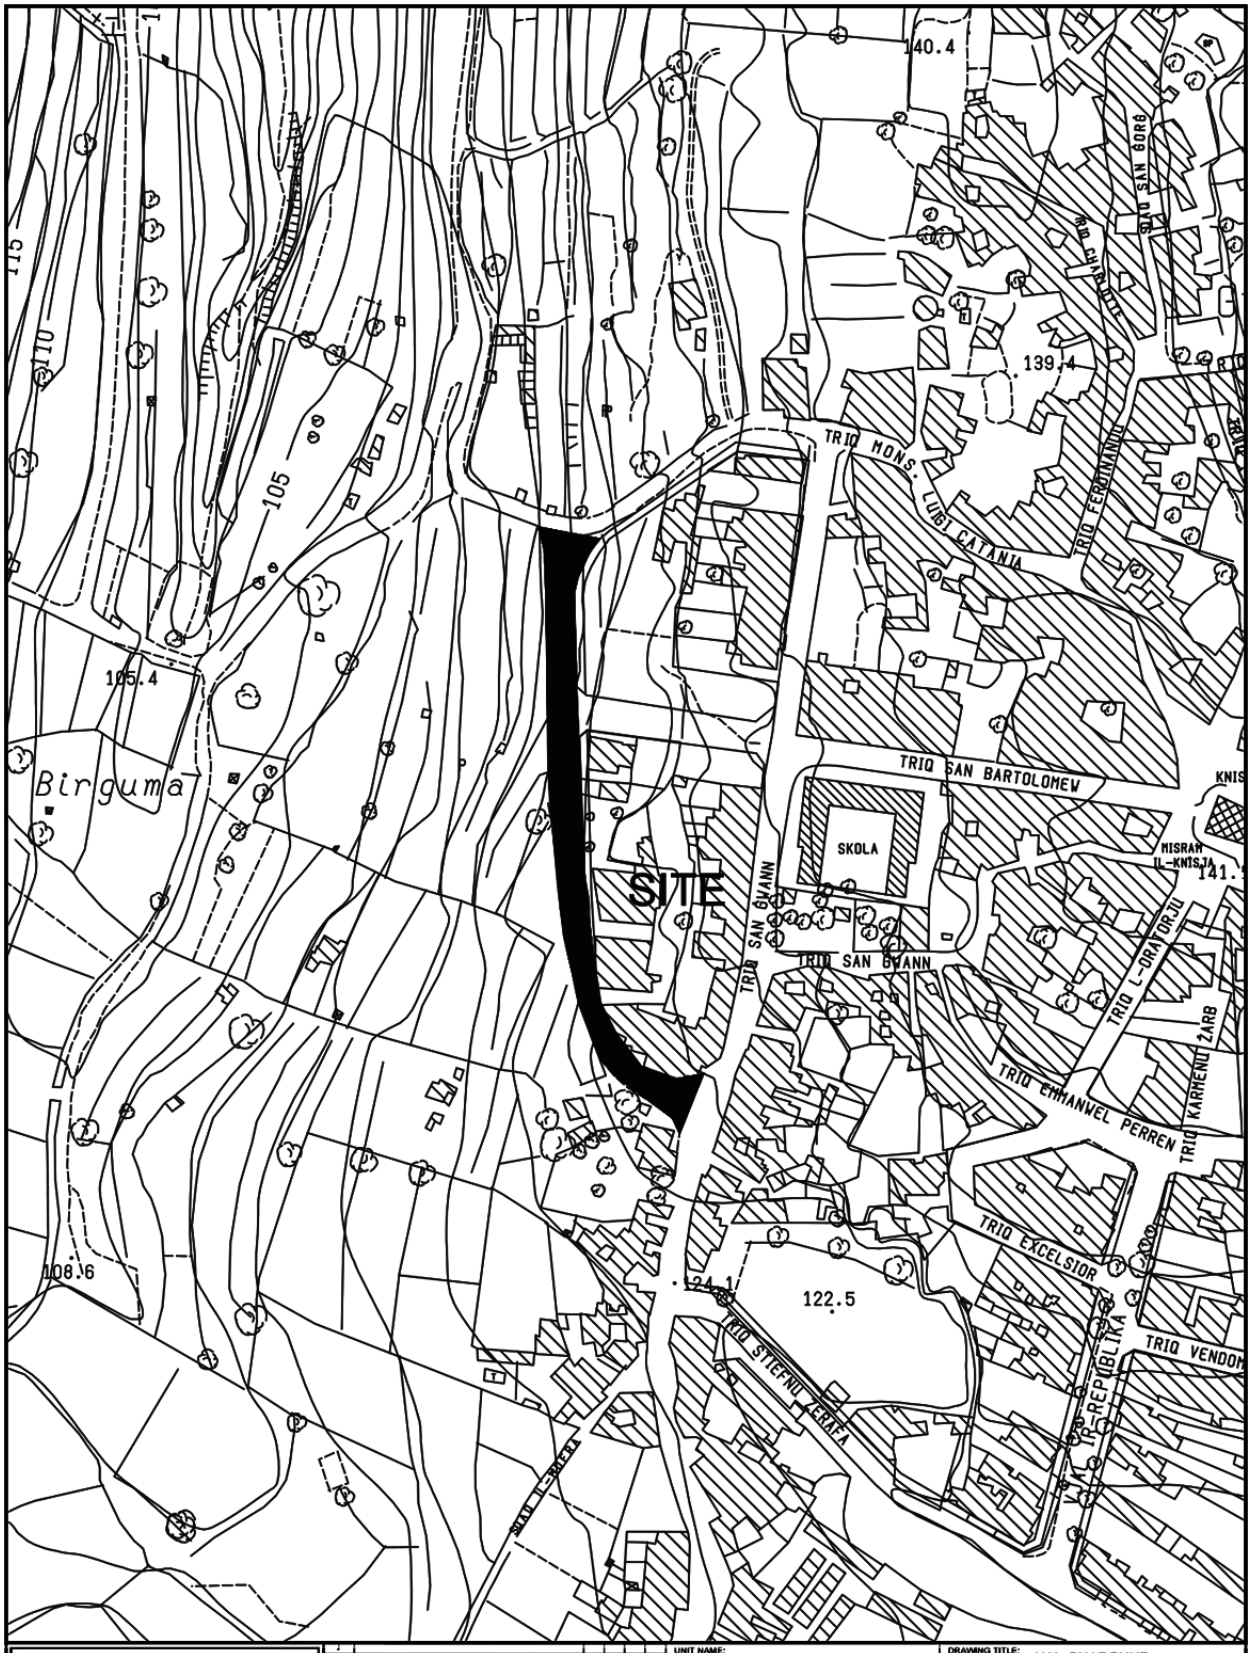
140.4
139.4
105.4
108.6
124.1
122.5
Birguma
SITE
SKOLA
TRIQ MONS. LUIGI CATANIA
TRIQ FERDINANDU
TRIQ SAN BARTOLOMEW
TRIQ SAN GWANN
TRIQ L-ORATORJU
TRIQ EMMANUEL PERREN
TRIQ KARMENU ZARB
TRIQ EXCELSIOR
TRIQ VENDOM
TRIQ STEFNU ZERAFA
TRIQ IR-REPUBBLIKA
HISRAH IL-KNISJA
INFRASTRUCTURE MALTA
CHIEF EXECUTIVE OFFICER:
Ivan Falzon
S:\Traffic Management\2022\Gharghur\2022 Gharghur.dwg
UNIT NAME:
IMPLEMENTATION
HEAD OF UNIT:
N.V.
PROJECT LEADER:
-
DRAWN BY:
-
DRAWING TITLE:
HAL-GHARGHUR
Triq L-Isqof Gargallo - SITE PLAN
(Extents of Works are not binding but indicative)
DATE:
March 2023
FILE NO:
-
DRAWING NO:
IMD271/22
SHEET SIZE:
A4
SCALE:
1:2500
REVISION:
B
PAGE NO:
3




INFRASTRUCTURE MALTA

| | | | | | |
|---|---|---|---|---|---|
| Revision | Alterations | Drawn | Checked | Approved | Date |

CHIEF EXECUTIVE OFFICER: Ivan Falzon

S:\Traffic Management\2023\Lija\2023 Lija.dwg

UNIT NAME: IMPLEMENTATION

HEAD OF UNIT: N.V.


PROJECT LEADER: -

DRAWN BY: -

DRAWING TITLE: ĦAL LIJA - ĦTTARD
Triq Pantar - Triq Ta Torba
- Triq Santa Katerina - SITE PLAN
(Extents of Works are not binding but indicative)

| DATE: | FILE NO: | DRAWING NO: |
|---|---|---|
| FEB 2023 | - | IMD036/23 |

| SHEET SIZE: | SCALE: | REVISION: | PAGE NO: |
|---|---|---|---|
| A2 | 1:2500 | A | 2 |

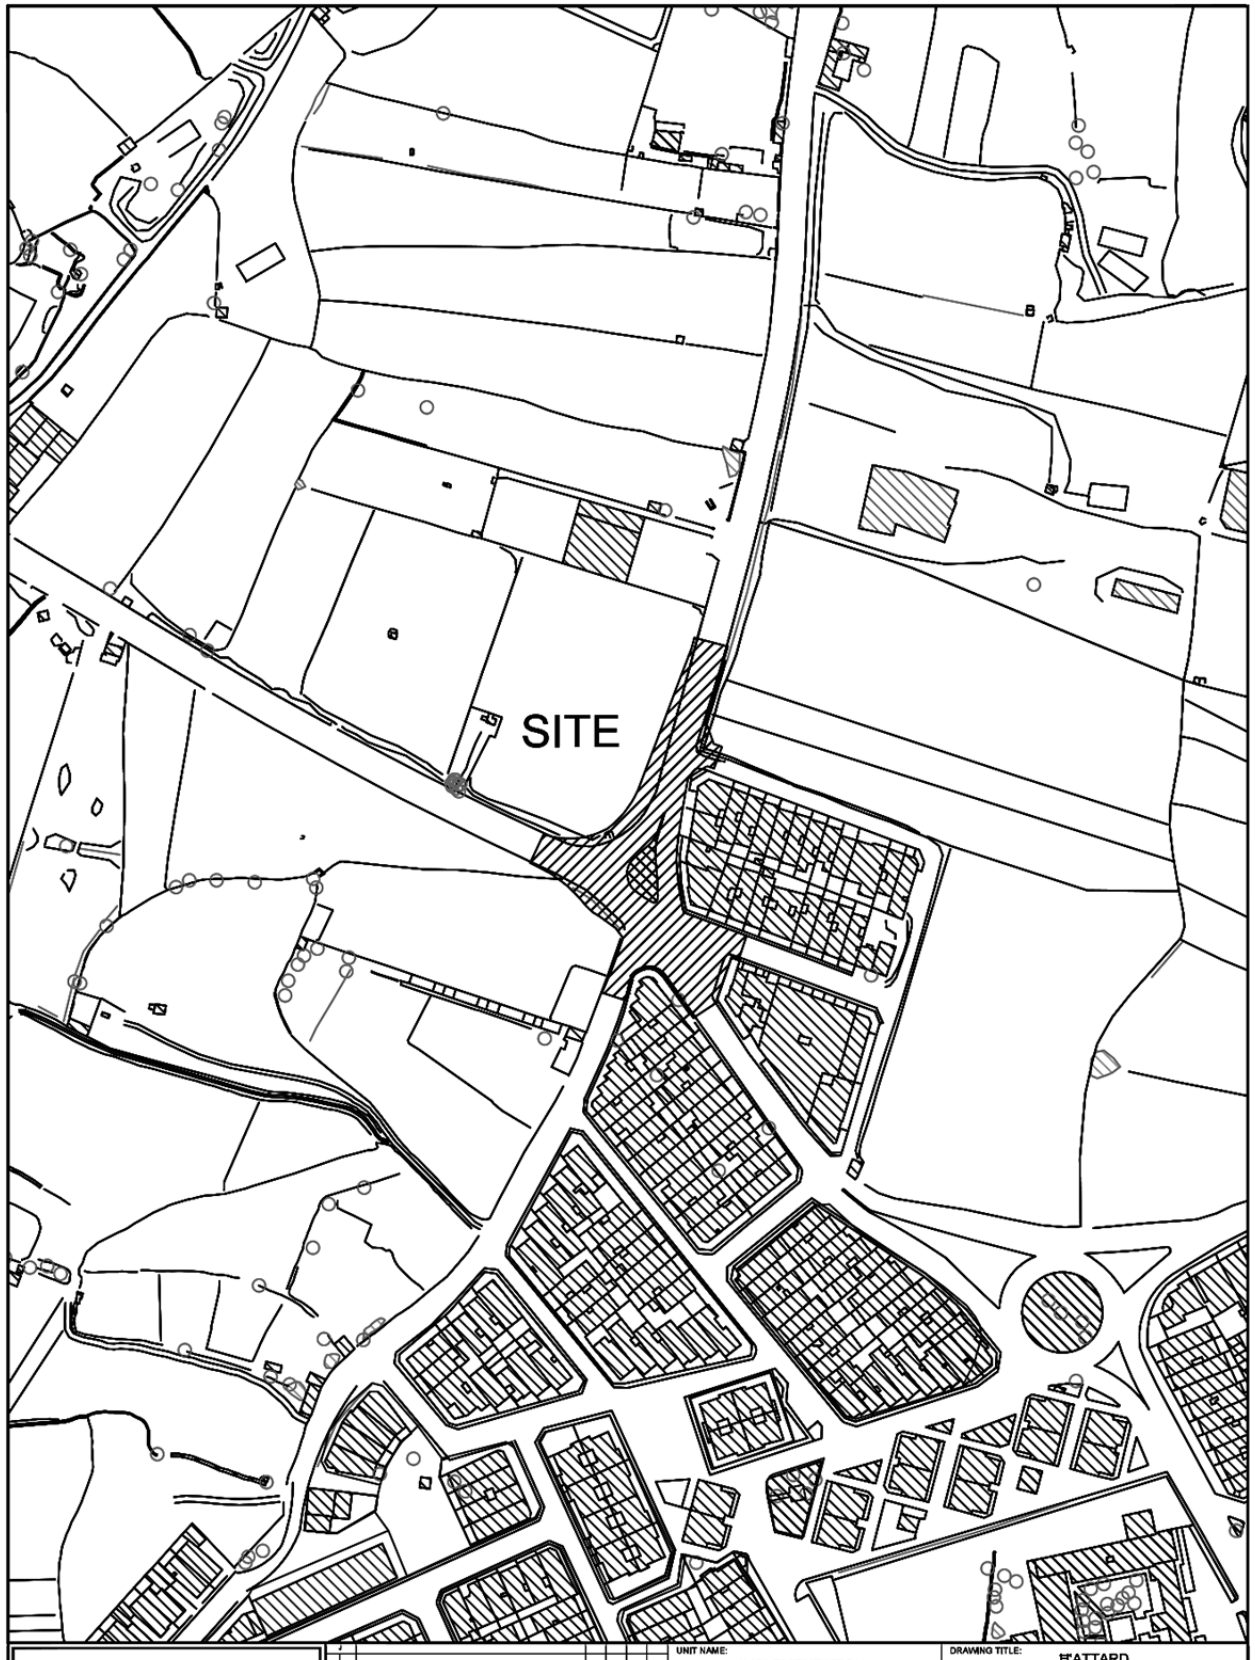


INFRASTRUCTURE MALTA

| Issue | Alterations | Drawn | Checked | Approved | Date |
|---|---|---|---|---|---|

CHIEF EXECUTIVE OFFICER:
Ing. Fredrick Azzopardi

S:\Traffic Management\2022\Attard\2022 Attard.dwg

UNIT NAME: IMPLEMENTATION

HEAD OF UNIT: N.V.


PROJECT LEADER: -

DRAWN BY: -

DRAWING TITLE:
H'ATTARD
Upgrading of Junction Triq Durumblat
- Triq ta' Torba - SITE PLAN
(Extents of works aren't binding but Indicative)

| DATE: | FILE NO: | DRAWING NO: |
|---|---|---|
| APRIL 2022 | - | IMD104/22 |

| SHEET SIZE: | SCALE: | REVISION: | PAGE NO: |
|---|---|---|---|
| A4 | 1:2500 | A | 2 |

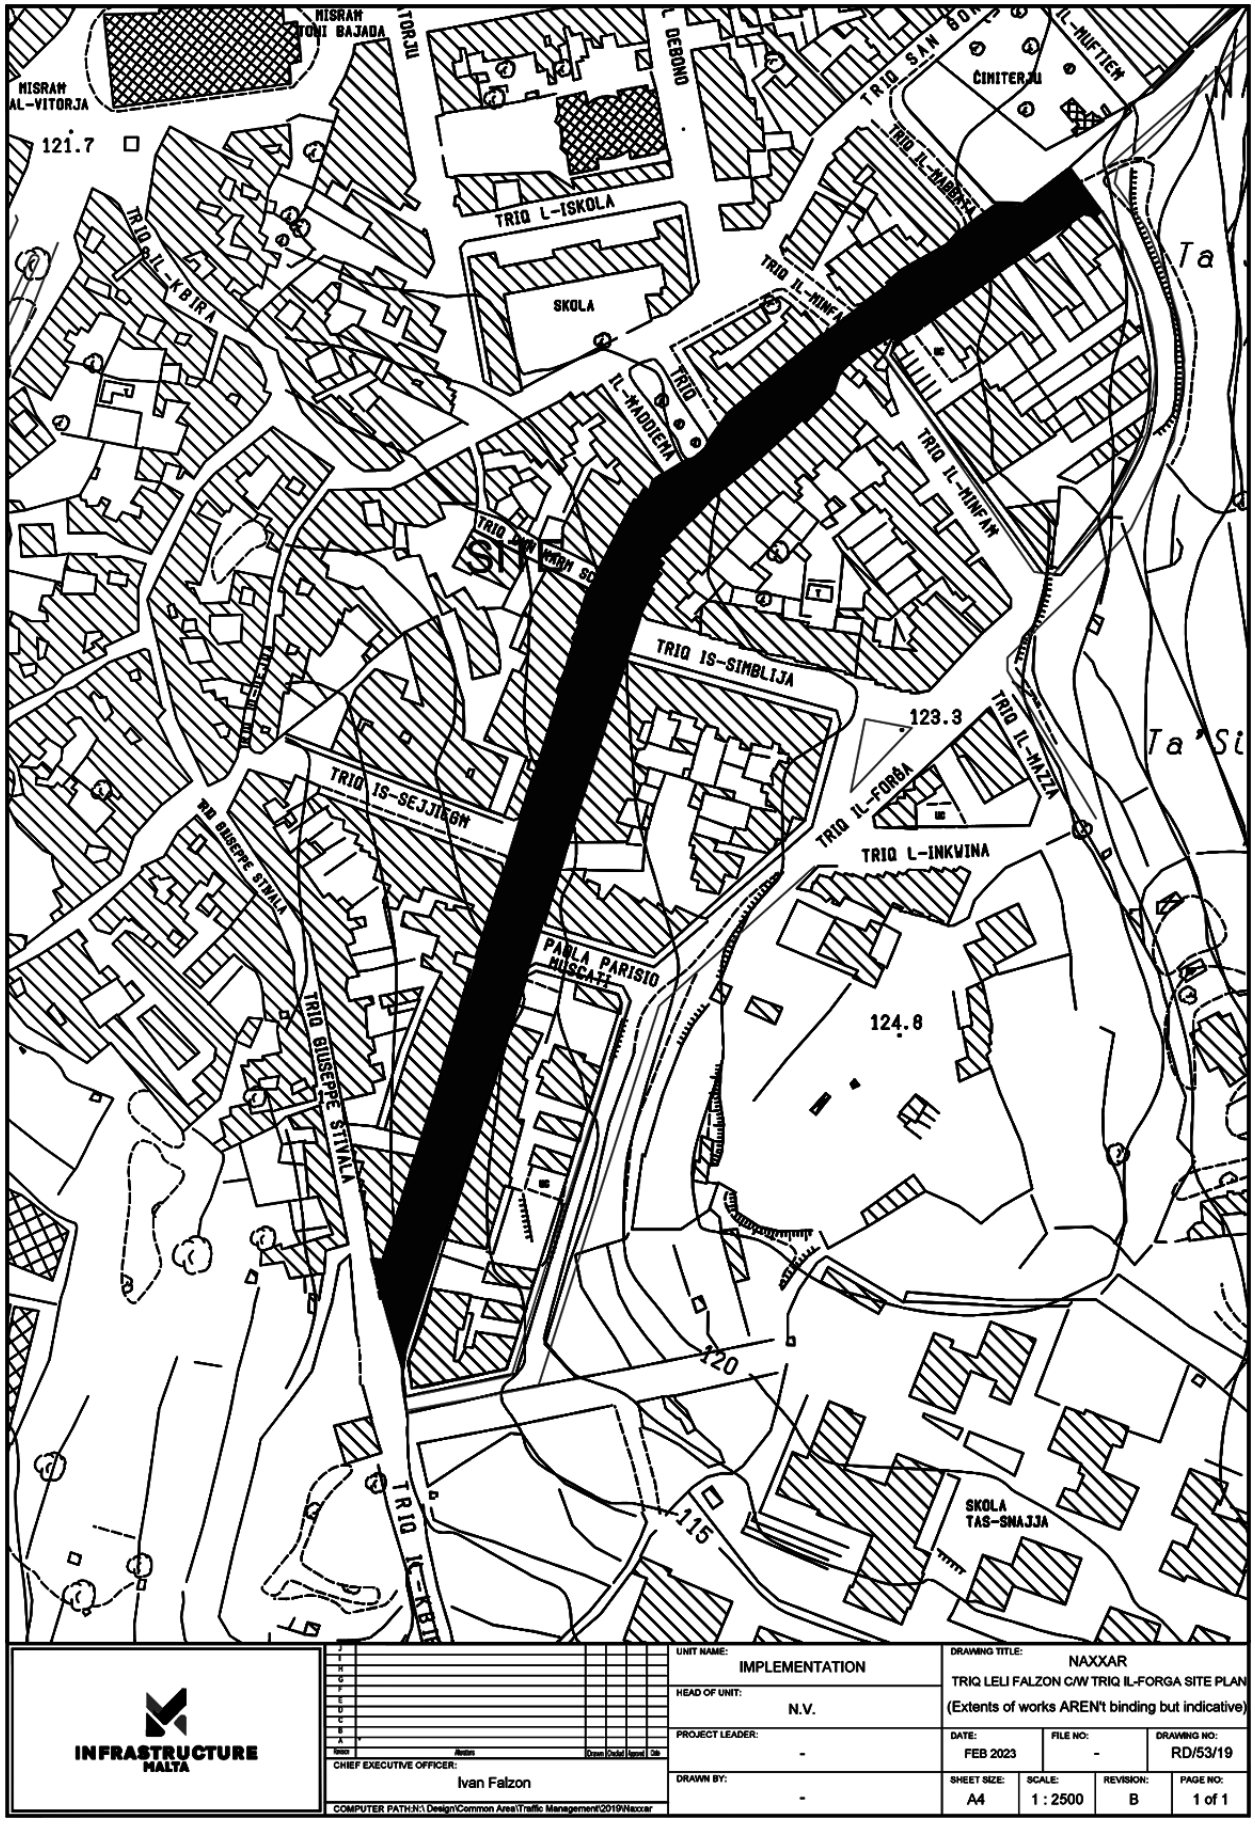


INFRASTRUCTURE MALTA

| | | | | | |
|---|---|---|---|---|---|
| Issue | Amdm | Drwn | Chckd | Apprvd | Dte |

CHIEF EXECUTIVE OFFICER: Ivan Falzon

COMPUTER PATH:N:\Design\Common Area\Traffic Management\2019\Naxxar

UNIT NAME: IMPLEMENTATION

HEAD OF UNIT: N.V.


PROJECT LEADER: -

DRAWN BY: -

DRAWING TITLE: NAXXAR
TRIQ LELI FALZON C/W TRIQ IL-FORGA SITE PLAN
(Extents of works AREN't binding but indicative)

| DATE: | FILE NO: | DRAWING NO: |
|---|---|---|
| FEB 2023 | - | RD/53/19 |

| SHEET SIZE: | SCALE: | REVISION: | PAGE NO: |
|---|---|---|---|
| A4 | 1 : 2500 | B | 1 of 1 |

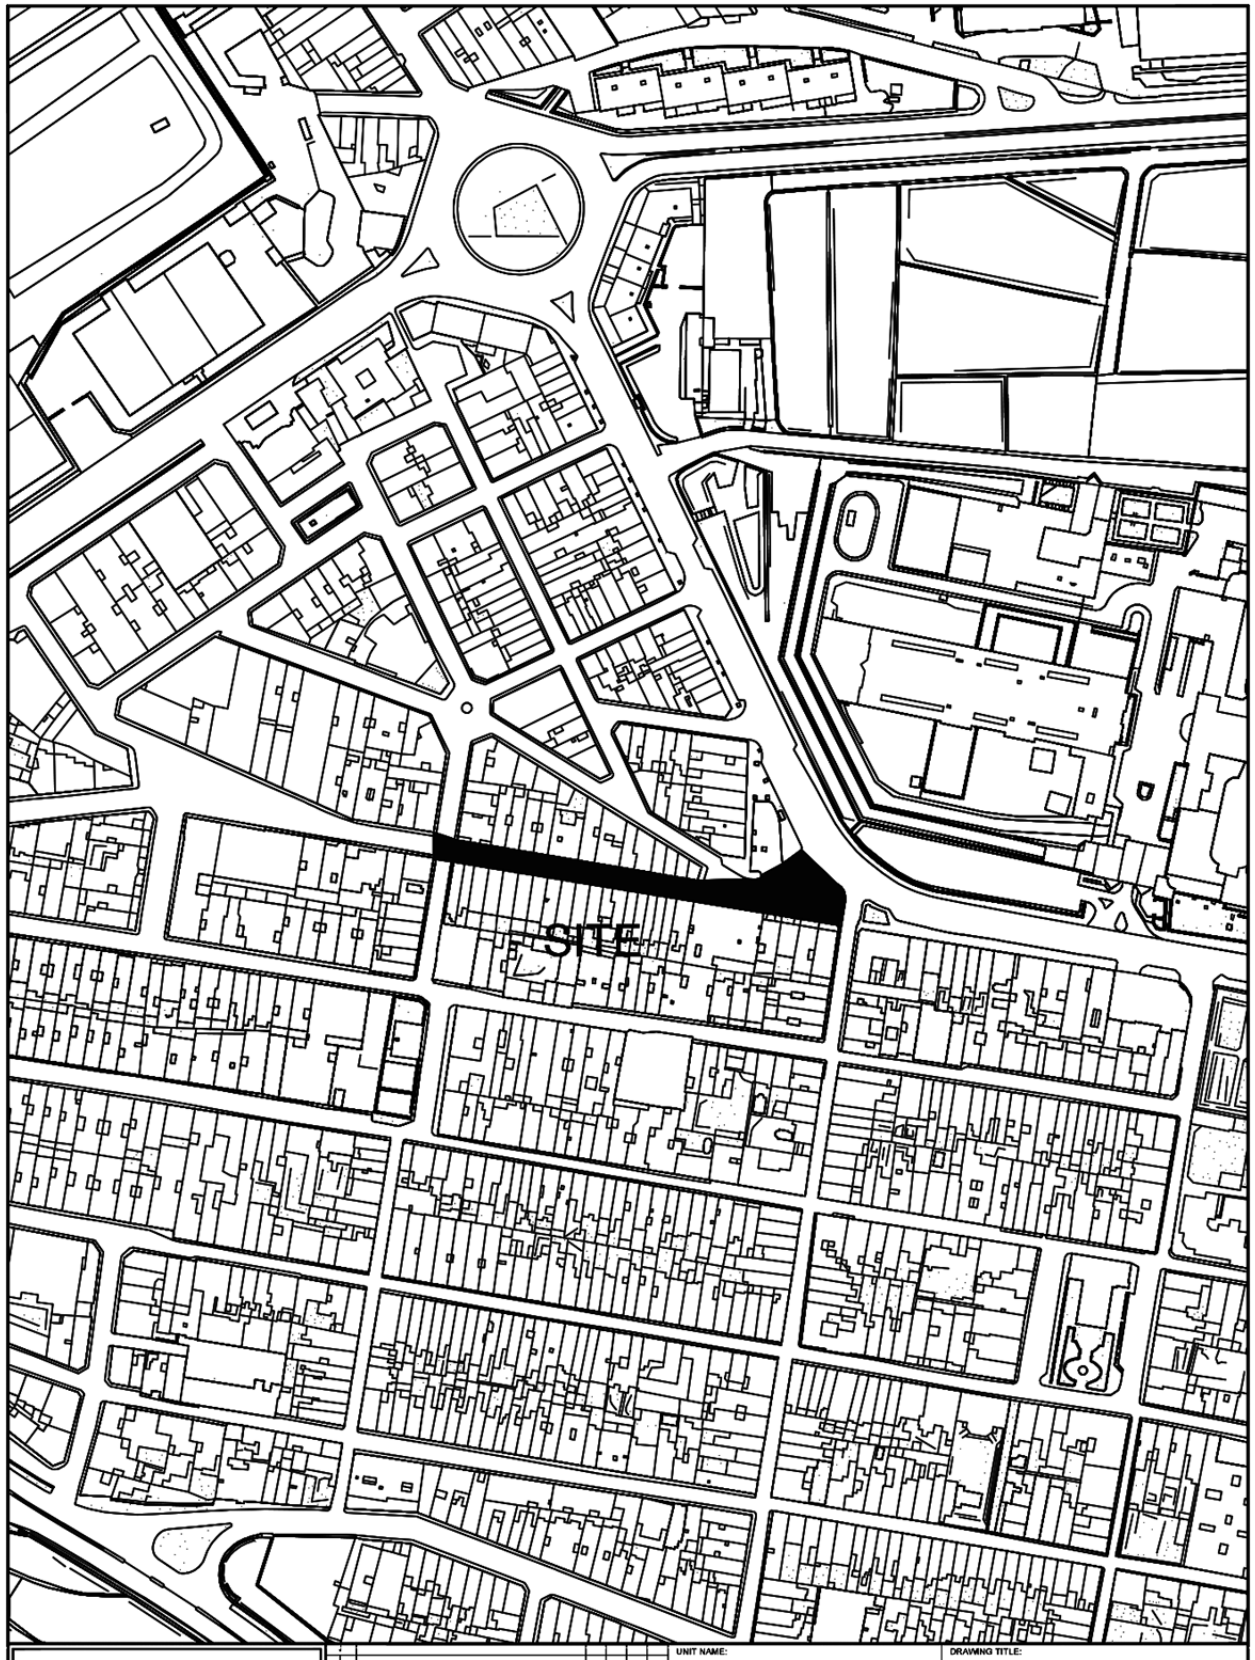


INFRASTRUCTURE MALTA

| Issue | Revision | Drawn | Checked | Approved | Date |
|---|---|---|---|---|---|

CHIEF EXECUTIVE OFFICER:
Ivan Falzon

S:\Traffic Management\2023\Paola\2023 Paola.dwg

UNIT NAME:
IMPLEMENTATION

HEAD OF UNIT:
N.V.


PROJECT LEADER:
-


DRAWN BY:
-

DRAWING TITLE:
RAĦAL ĠDID (PAOLA)
po Triq il-Belt Valletta - SITE PLAN
(Extents of works aren't binding but Indicative)

| DATE: | FILE NO: | DRAWING NO: |
|---|---|---|
| Feb 2023 | - | IMD71/23 |

| SHEET SIZE: | SCALE: | REVISION: | PAGE NO: |
|---|---|---|---|
| A4 | 1:2500 | A | 1 |

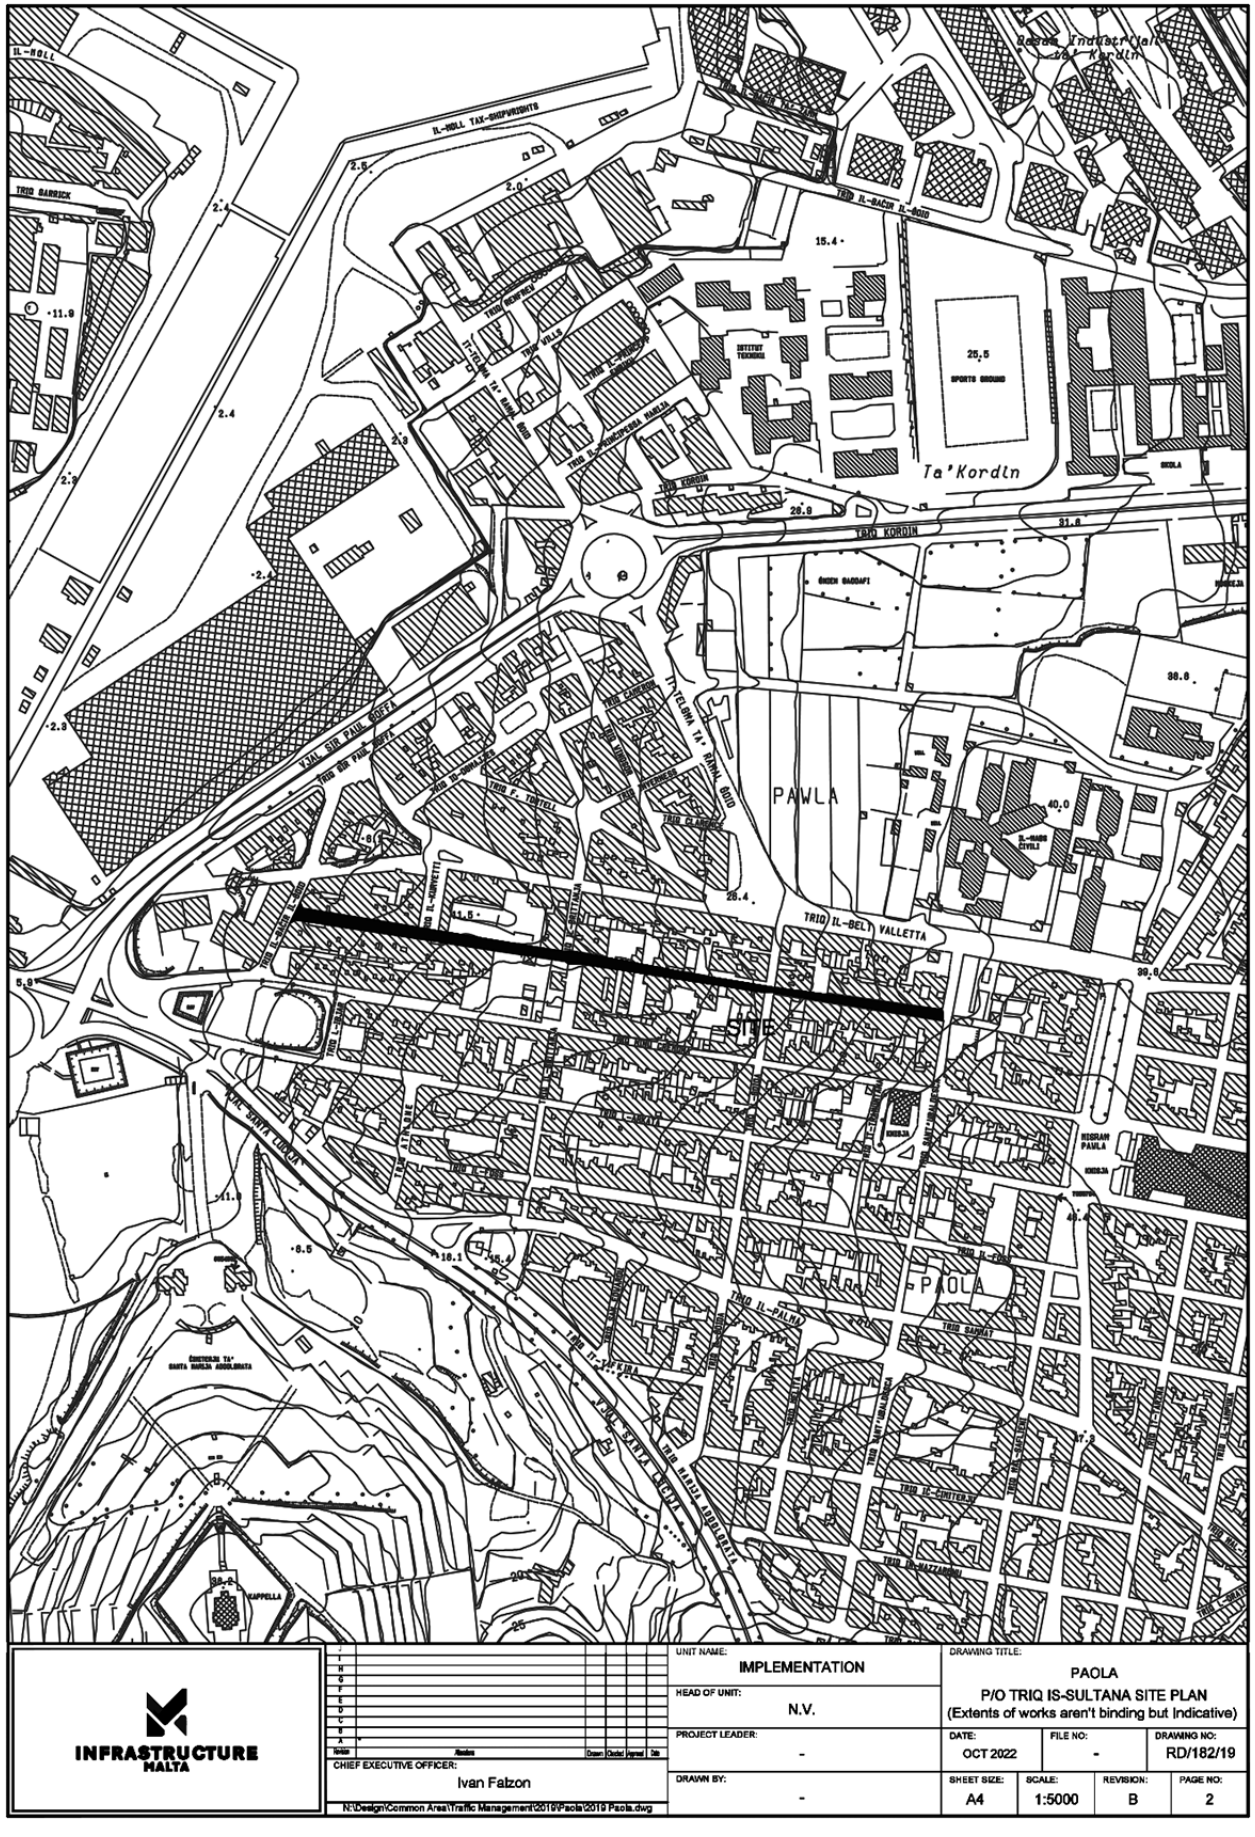
Ta'Kordin
PAWLA
PAOLA
SITE
TRIQ IL-BELT VALLETTA
TRIQ KORDIN
TRIQ IL-KAPPELLA
TRIQ IL-PALMA
TRIQ SANTA MARIJA
TRIQ IL-BAHAR
TRIQ IL-GHADIR
TRIQ IL-GHAQDA
TRIQ IL-GHASSEL
TRIQ IL-GHAWWIEMA
TRIQ IL-GHAZZIEN
TRIQ IL-GHENEJN
TRIQ IL-GHOLJA
TRIQ IL-GHORNIEX
TRIQ IL-GHOTTIJA
TRIQ IL-GHOXX
TRIQ IL-GHOZZA
TRIQ IL-GHUDWA
TRIQ IL-GHUSTA
TRIQ IL-GHUSTIN
TRIQ IL-GHUXA
TRIQ IL-GHUZZA
TRIQ IL-GHUZZIEN
TRIQ IL-GHUZZIEN
TRIQ IL-GHUZZIEN

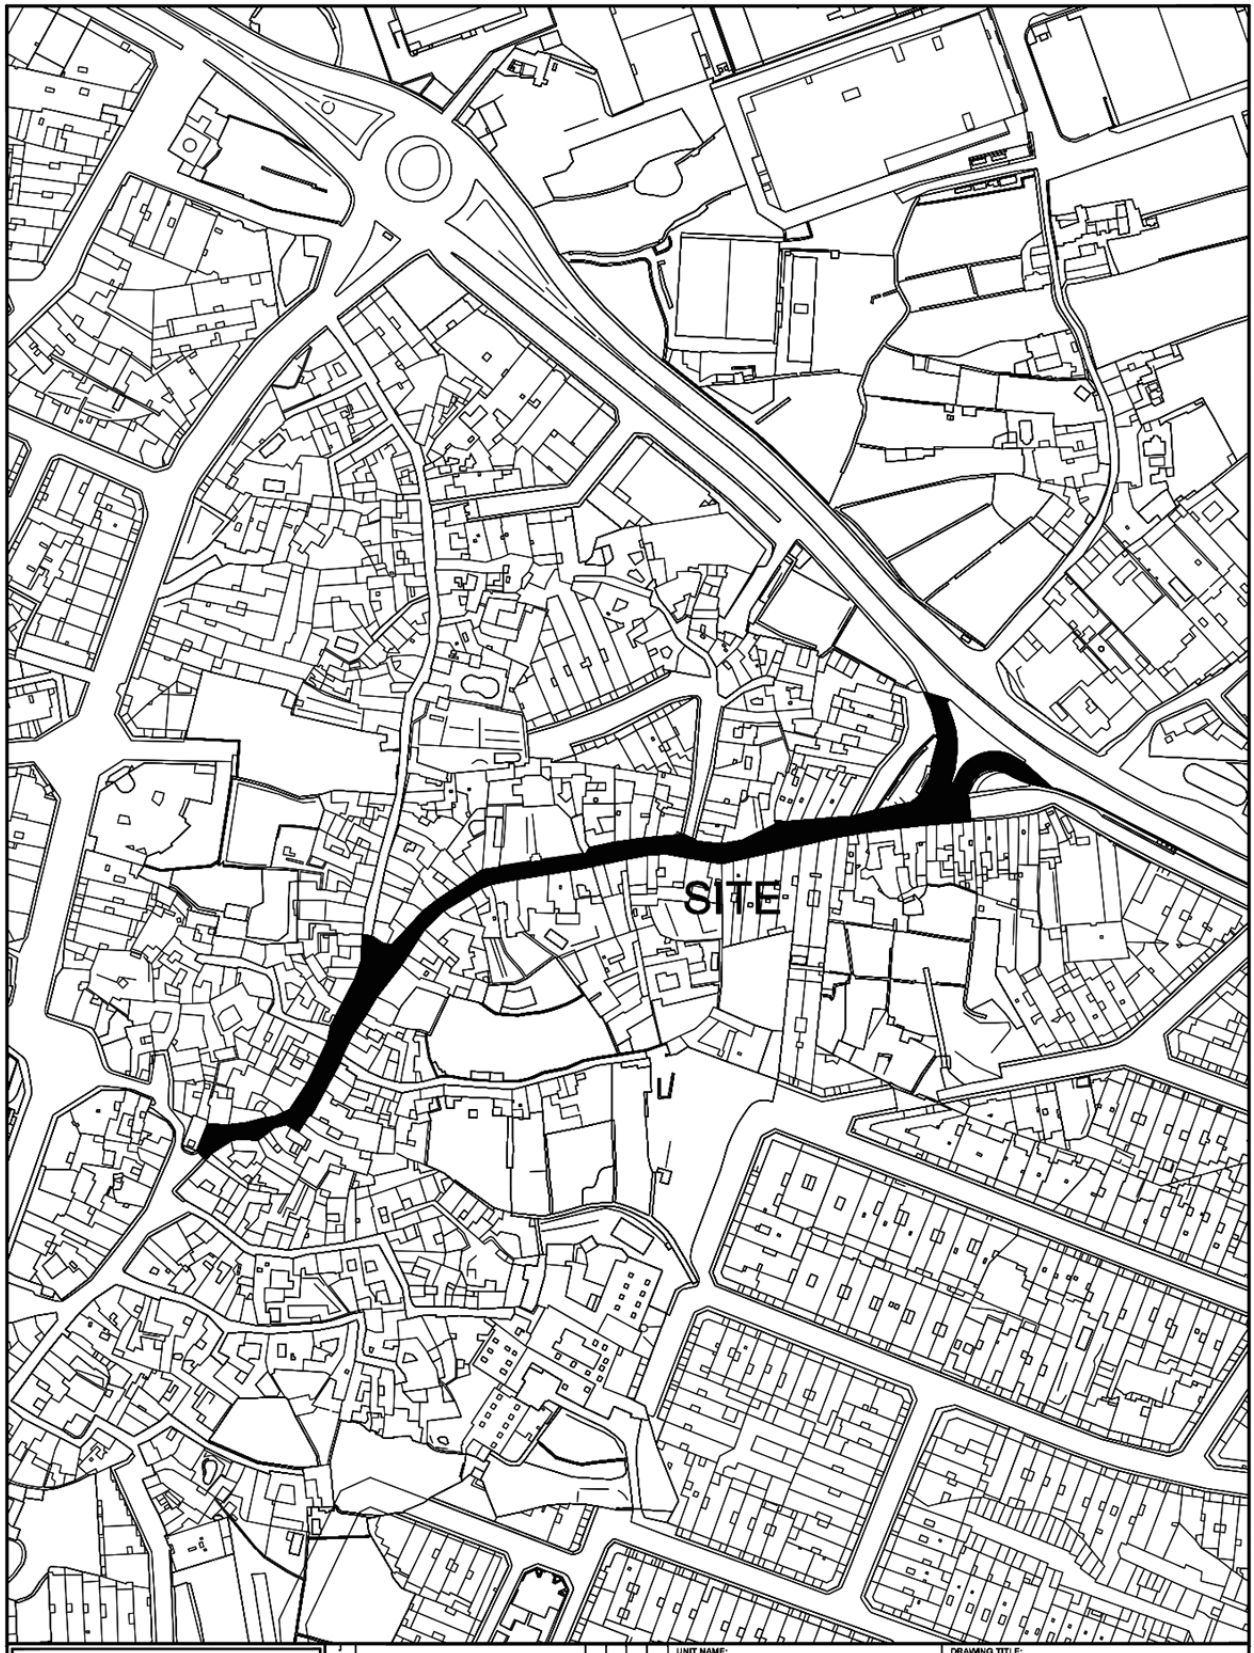


INFRASTRUCTURE MALTA

| Issue | Revision | Drawn | Checked | Approved | Date |
|---|---|---|---|---|---|

CHIEF EXECUTIVE OFFICER:
Ivan Falzon

S:\Traffic Management\2023\Birkirkara\2023 Birkirkara.dwg

UNIT NAME:
IMPLEMENTATION

HEAD OF UNIT:
N.V.

PROJECT LEADER:
-

DRAWN BY:
-

DRAWING TITLE:
BIRKIRKARA
Triq San Giljan - SITE PLAN
(Extents of Works are not binding but indicative)

| DATE: | FILE NO: | DRAWING NO: |
|---|---|---|
| March 2023 | - | IMD111/23 |

| SHEET SIZE: | SCALE: | REVISION: | PAGE NO: |
|---|---|---|---|
| A4 | 1:2400 | A | 12 |




INFRASTRUCTURE MALTA

| No. | Revision | Drawn | Checked | Approved | Date |
|---|---|---|---|---|---|

CHIEF EXECUTIVE OFFICER: Ivan Falzon

S:\Traffic Management\2023\Birkirkara\2023 Birkirkara.dwg

UNIT NAME: IMPLEMENTATION

HEAD OF UNIT: N.V.


PROJECT LEADER: -

DRAWN BY: -

DRAWING TITLE: BIRKIRKARA
Triq Santu Rokku - SITE PLAN
(Extents of Works are not binding but indicative)

| DATE: | FILE NO: | DRAWING NO: |
|---|---|---|
| March 2023 | - | IMD110/23 |

| SHEET SIZE: | SCALE: | REVISION: | PAGE NO: |
|---|---|---|---|
| A4 | 1:2400 | A | 11 |

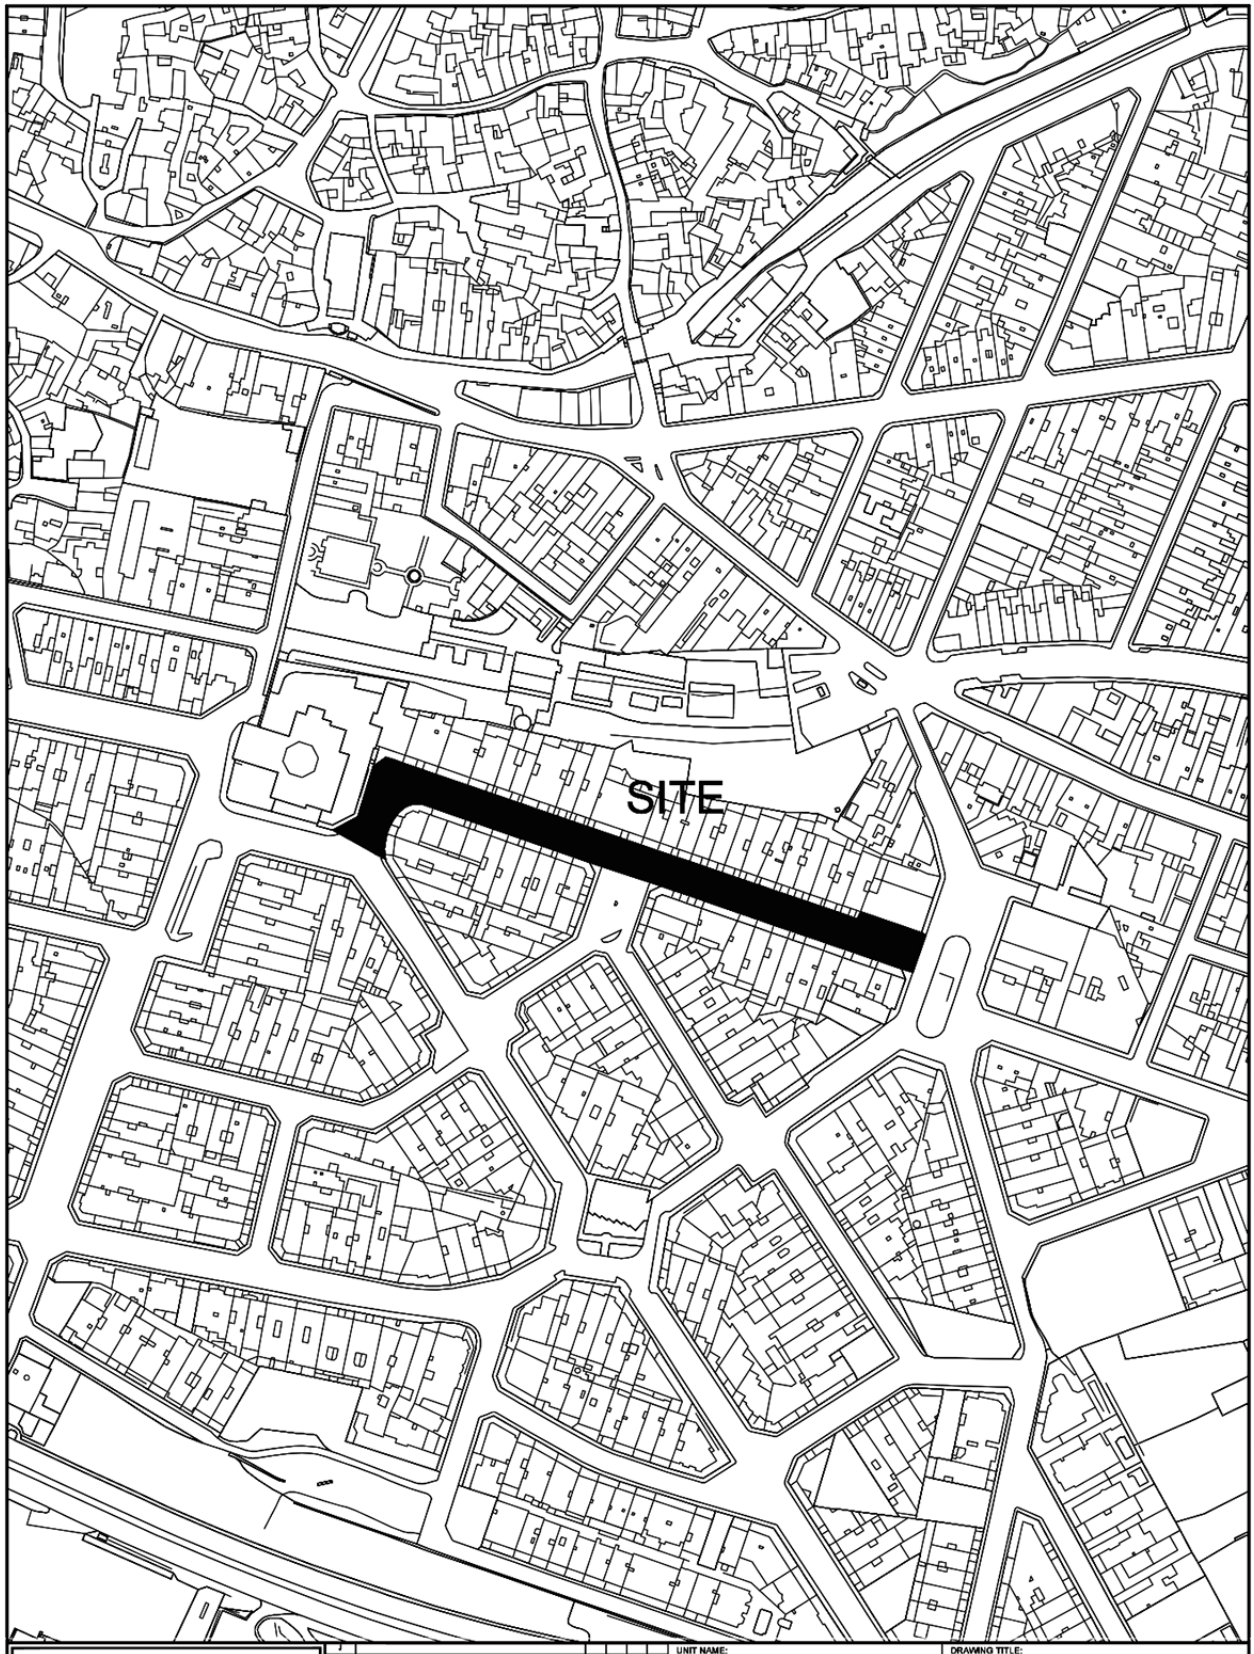



INFRASTRUCTURE MALTA

| | | | | | |
|---|---|---|---|---|---|
| UNIT NAME: IMPLEMENTATION | | | | DRAWING TITLE: BIRKIRKARA Triq E.B. Vella - SITE PLAN (Extents of Works are not binding but indicative) | |
| HEAD OF UNIT: N.V. | | | | | |
| PROJECT LEADER: - | | | | DATE: March 2023 | FILE NO: - | DRAWING NO: IMD109/23 |
| DRAWN BY: - | | | | SHEET SIZE: A4 | SCALE: 1:2400 | REVISION: A | PAGE NO: 10 |

CHIEF EXECUTIVE OFFICER: Ivan Falzon

S:\Traffic Management\2023\Birkirkara\2023 Birkirkara.dwg

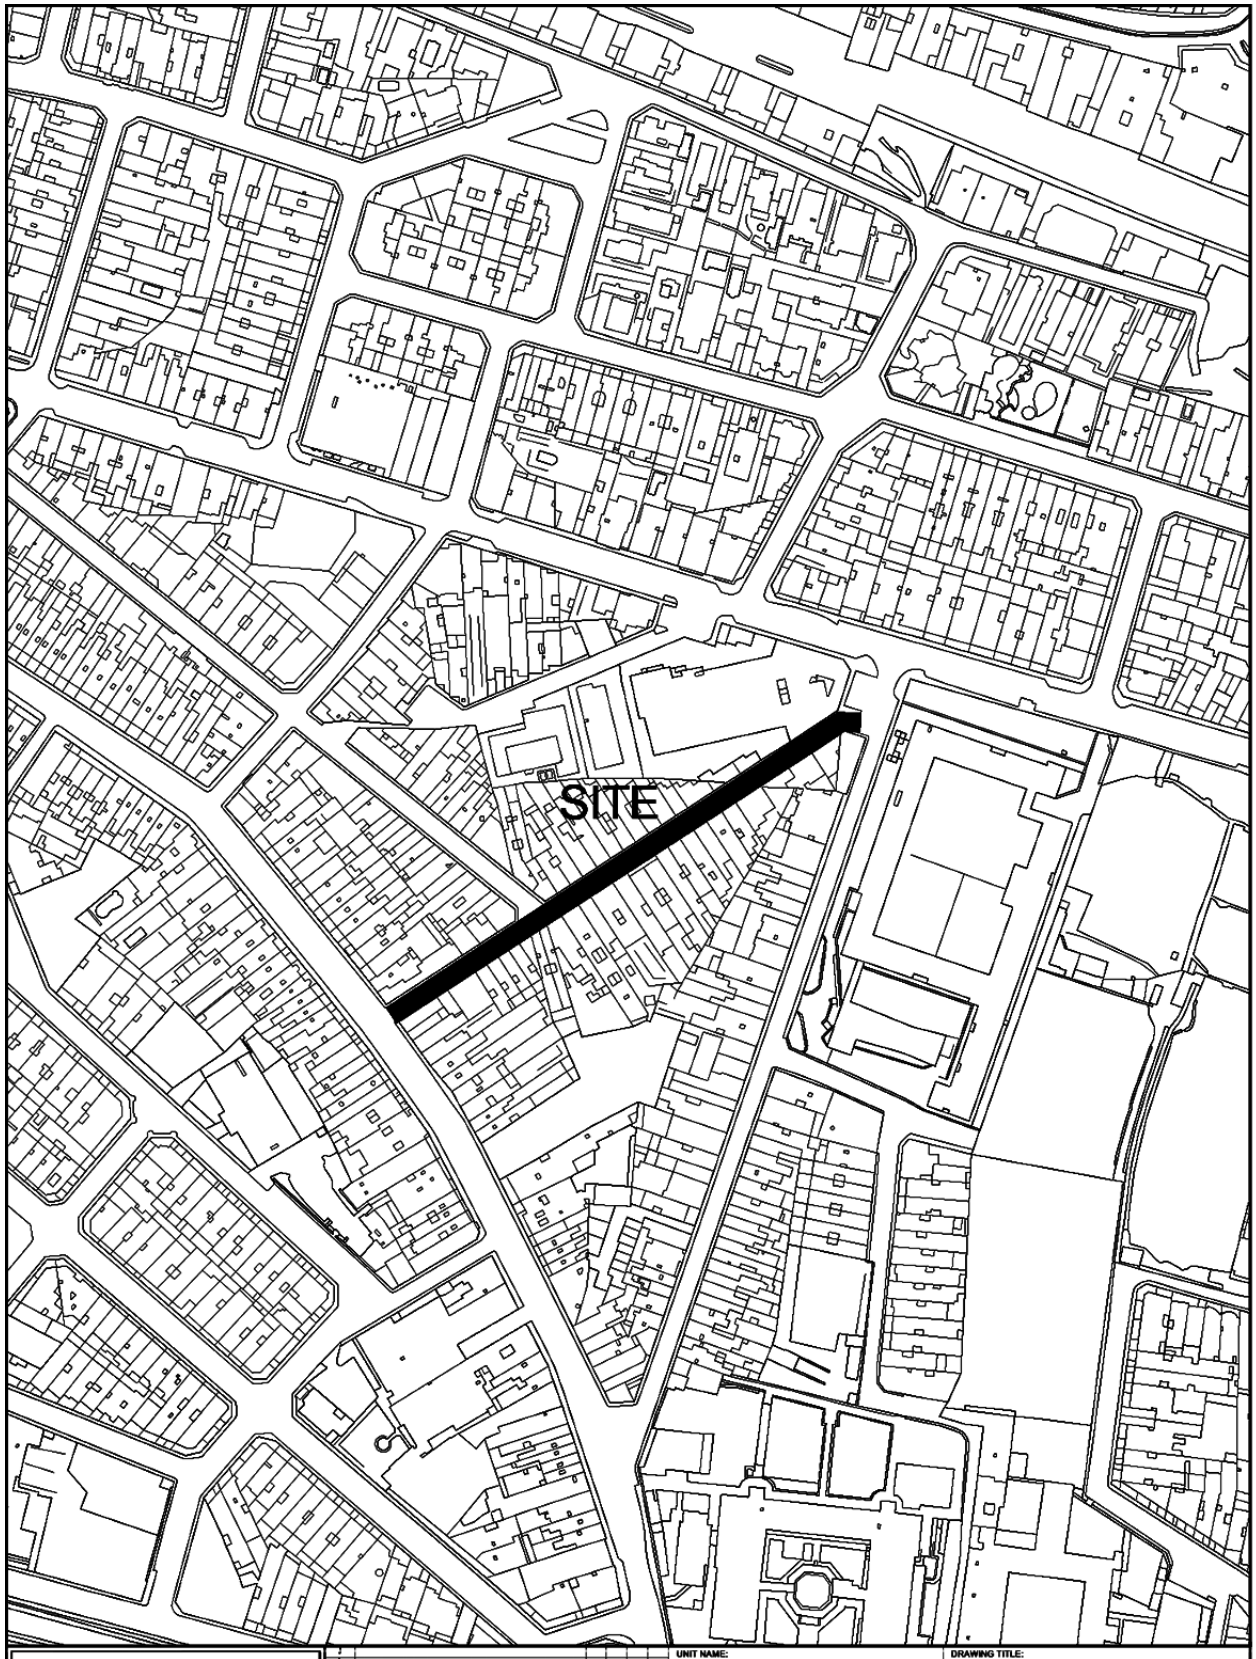


INFRASTRUCTURE MALTA

CHIEF EXECUTIVE OFFICER:
Ivan Falzon


S:\Traffic Management\2023\Birkirkara\2023 Birkirkara.dwg

UNIT NAME: IMPLEMENTATION
HEAD OF UNIT: N.V.
PROJECT LEADER: -
DRAWN BY: -

DRAWING TITLE:
BIRKIRKARA
Triq Borg - SITE PLAN
(Extents of Works are not binding but indicative)

| DATE: | FILE NO: | DRAWING NO: |
|---|---|---|
| March 2023 | - | IMD108/23 |

| SHEET SIZE: | SCALE: | REVISION: | PAGE NO: |
|---|---|---|---|
| A4 | 1:2400 | A | 9 |

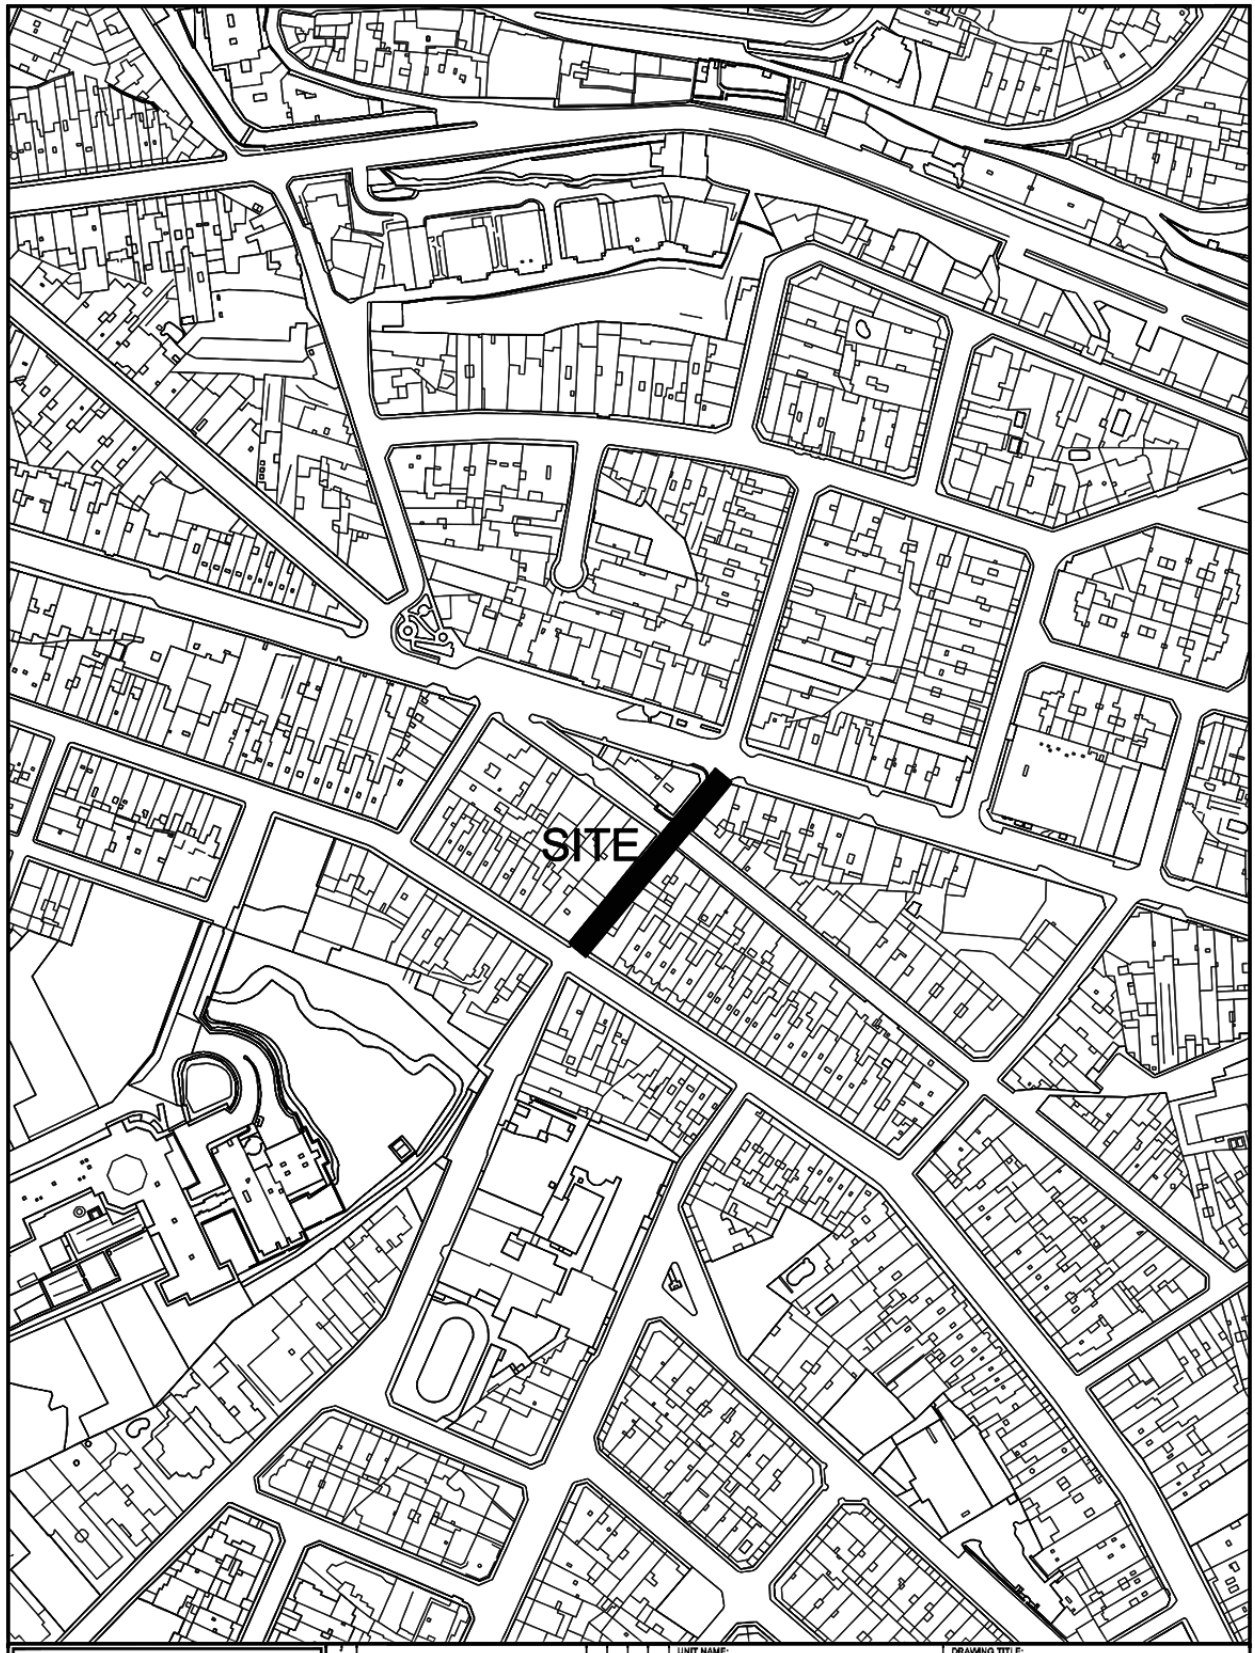


INFRASTRUCTURE MALTA

| No. | Revision | Drawn | Checked | Approved | Date |
|---|---|---|---|---|---|

CHIEF EXECUTIVE OFFICER:
Ivan Falzon

S:\Traffic Management\2023\Birkirkara\2023 Birkirkara.dwg

UNIT NAME:
IMPLEMENTATION

HEAD OF UNIT:
N.V.


PROJECT LEADER:
-

DRAWN BY:
-

DRAWING TITLE:
BIRKIRKARA
Triq Laurent Ropa &
Triq Madre Maria Theresa Spinelli - SITE PLAN
(Extents of Works are not binding but indicative)

| DATE: | FILE NO: | DRAWING NO: |
|---|---|---|
| March 2023 | - | IMD106/23 |

| SHEET SIZE: | SCALE: | REVISION: | PAGE NO: |
|---|---|---|---|
| A4 | 1:2400 | A | 7 |

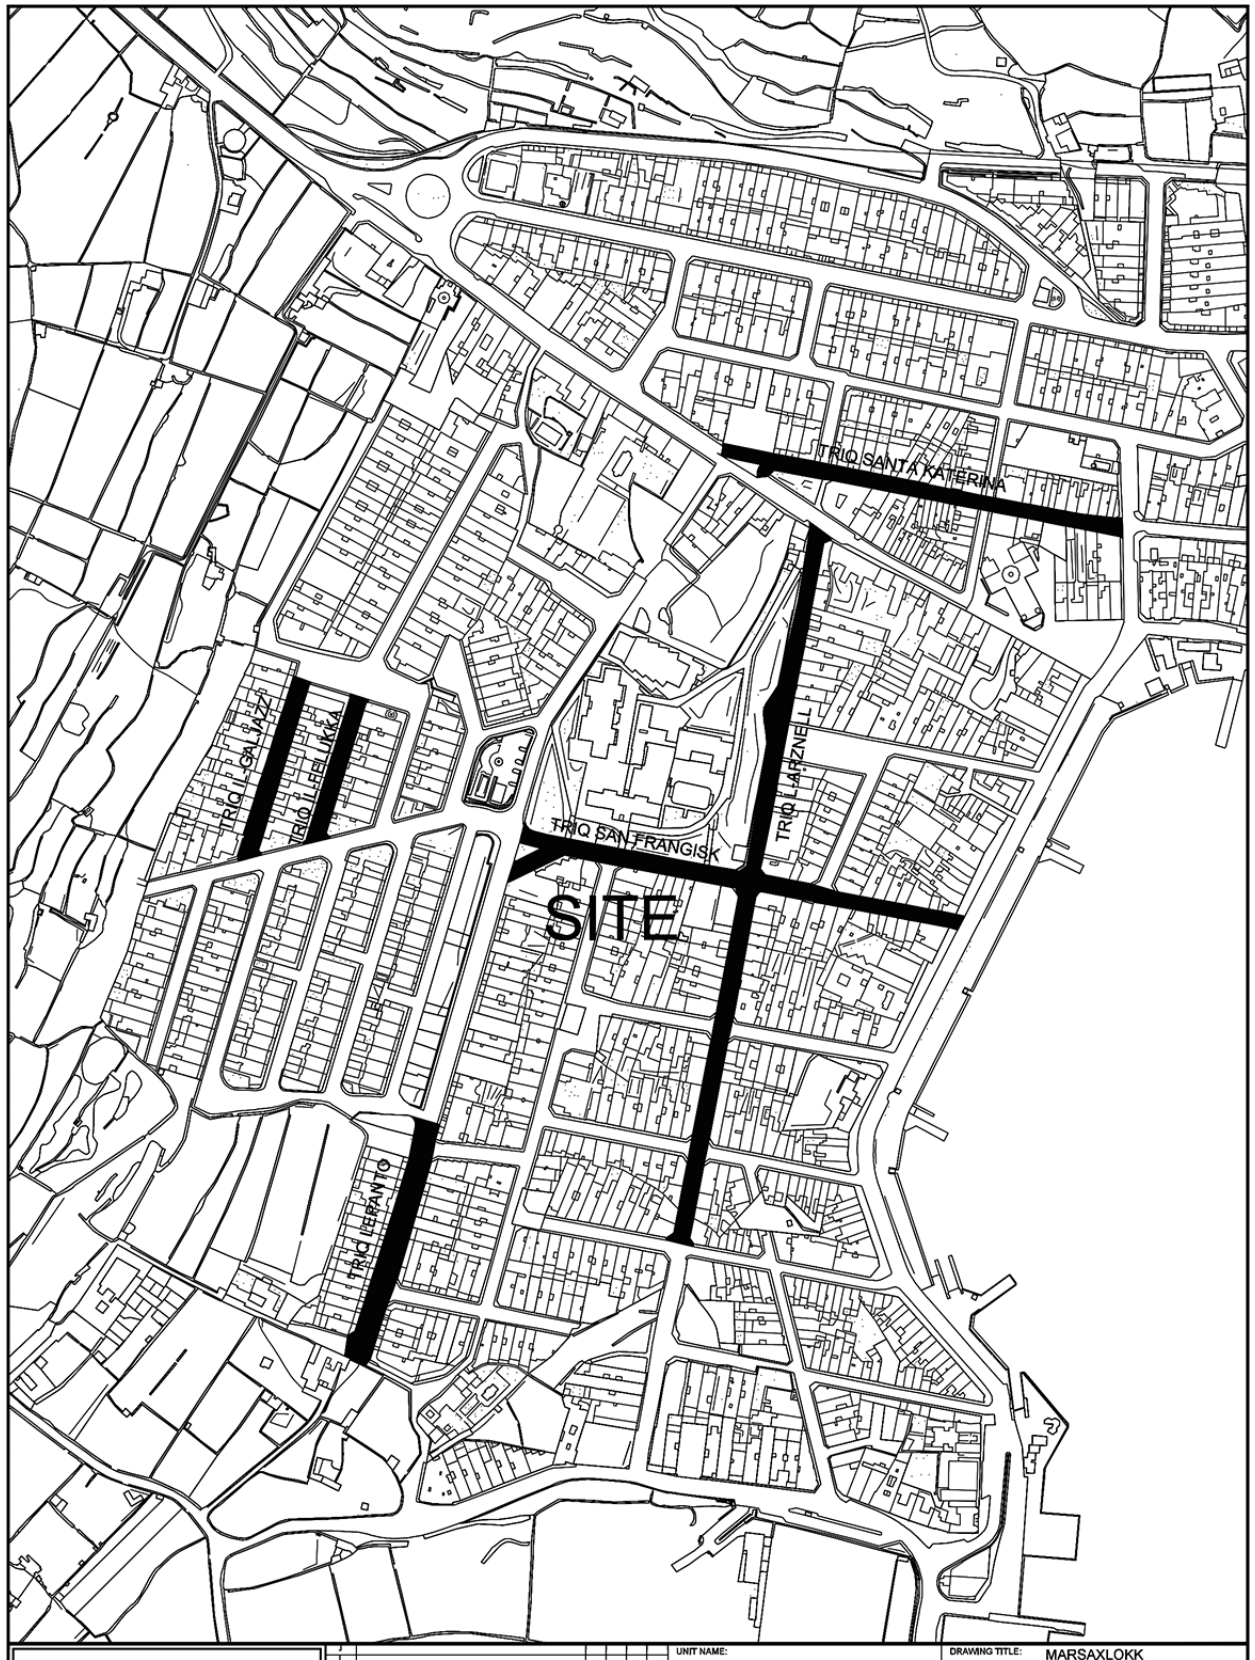


INFRASTRUCTURE MALTA

| | | | | |
|---|---|---|---|---|
| Issue | Alterations | Drawn | Checked | Approved | Date |

CHIEF EXECUTIVE OFFICER: Ivan Falzon

S:\Traffic Management\2023\Marsaxlokk\2023 Marsaxlokk.dwg

UNIT NAME: IMPLEMENTATION

HEAD OF UNIT: N.V.


PROJECT LEADER: -

DRAWN BY: -

DRAWING TITLE: MARSAXLOKK
po Triq Lepanto - Triq Il-Galjazz -
Triq il-Felukka - Triq Santa Katerina -
po Triq l-Arznell - Triq San Frangisk - SITE PLAN
(Extents of works aren't binding but Indicative)

| DATE: | FILE NO: | DRAWING NO: |
|---|---|---|
| March 2023 | - | IMD118/23 |

| SHEET SIZE: | SCALE: | REVISION: | PAGE NO: |
|---|---|---|---|
| A3 | 1:2500 | A | 1 |

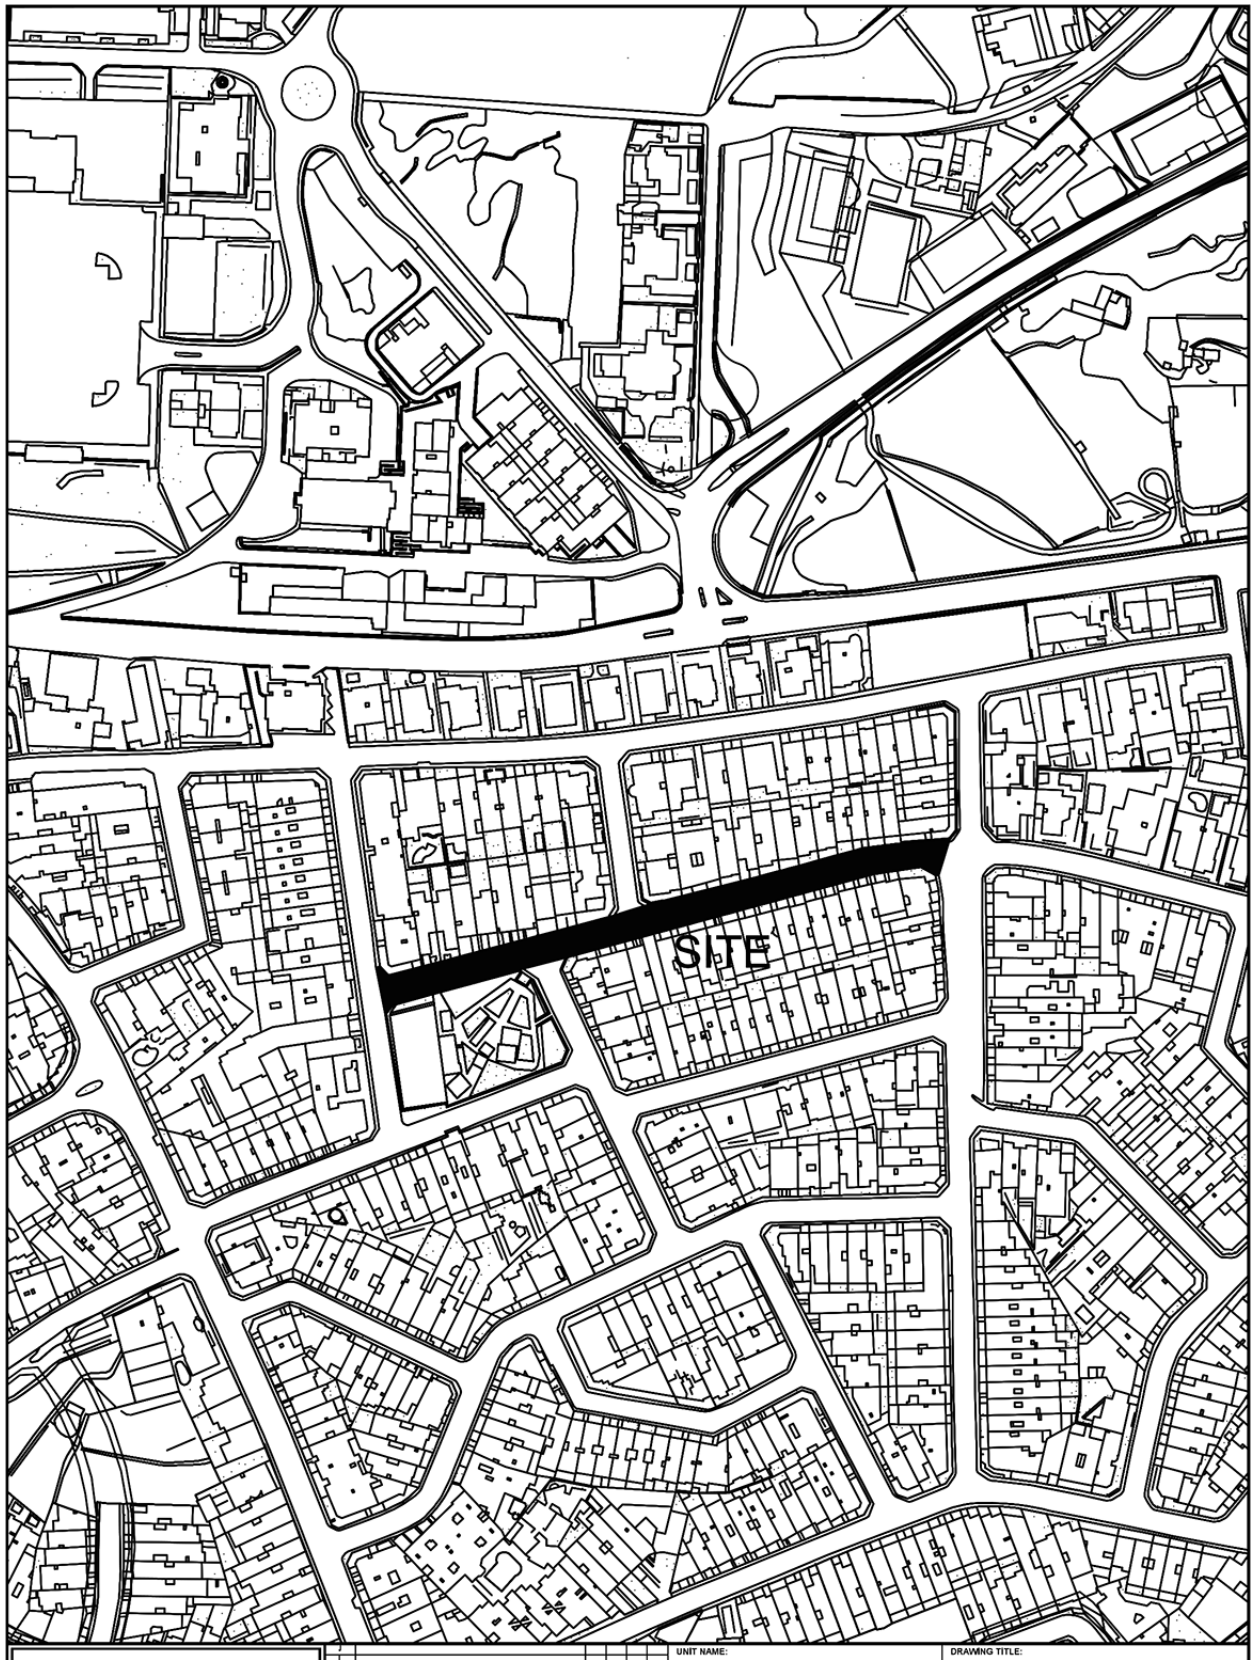



INFRASTRUCTURE MALTA

| | | | | | |
|---|---|---|---|---|---|
| J | | | | | |
| H | | | | | |
| G | | | | | |
| F | | | | | |
| E | | | | | |
| D | | | | | |
| C | | | | | |
| B | | | | | |
| A | - | | | | |
| Kodiċi | Attentius | Drawn | Checked | Approved | Date |

CHIEF EXECUTIVE OFFICER: Ivan Falzon

S:\Traffic Management\2023\Swieqi\2023 Swieqi.dwg

| | | | |
|---|---|---|---|
| UNIT NAME: IMPLEMENTATION | DRAWING TITLE: IS-SWIEQI po Triq il-Hemel - SITE PLAN (Extents of works aren't binding but Indicative) | | |
| HEAD OF UNIT: N.V. | | | |
| PROJECT LEADER: - | DATE: FEB 2023 | FILE NO: - | DRAWING NO: IMD56/23 |
| DRAWN BY: - | SHEET SIZE: A4 | SCALE: 1:2500 | REVISION: A / PAGE NO: 1 |

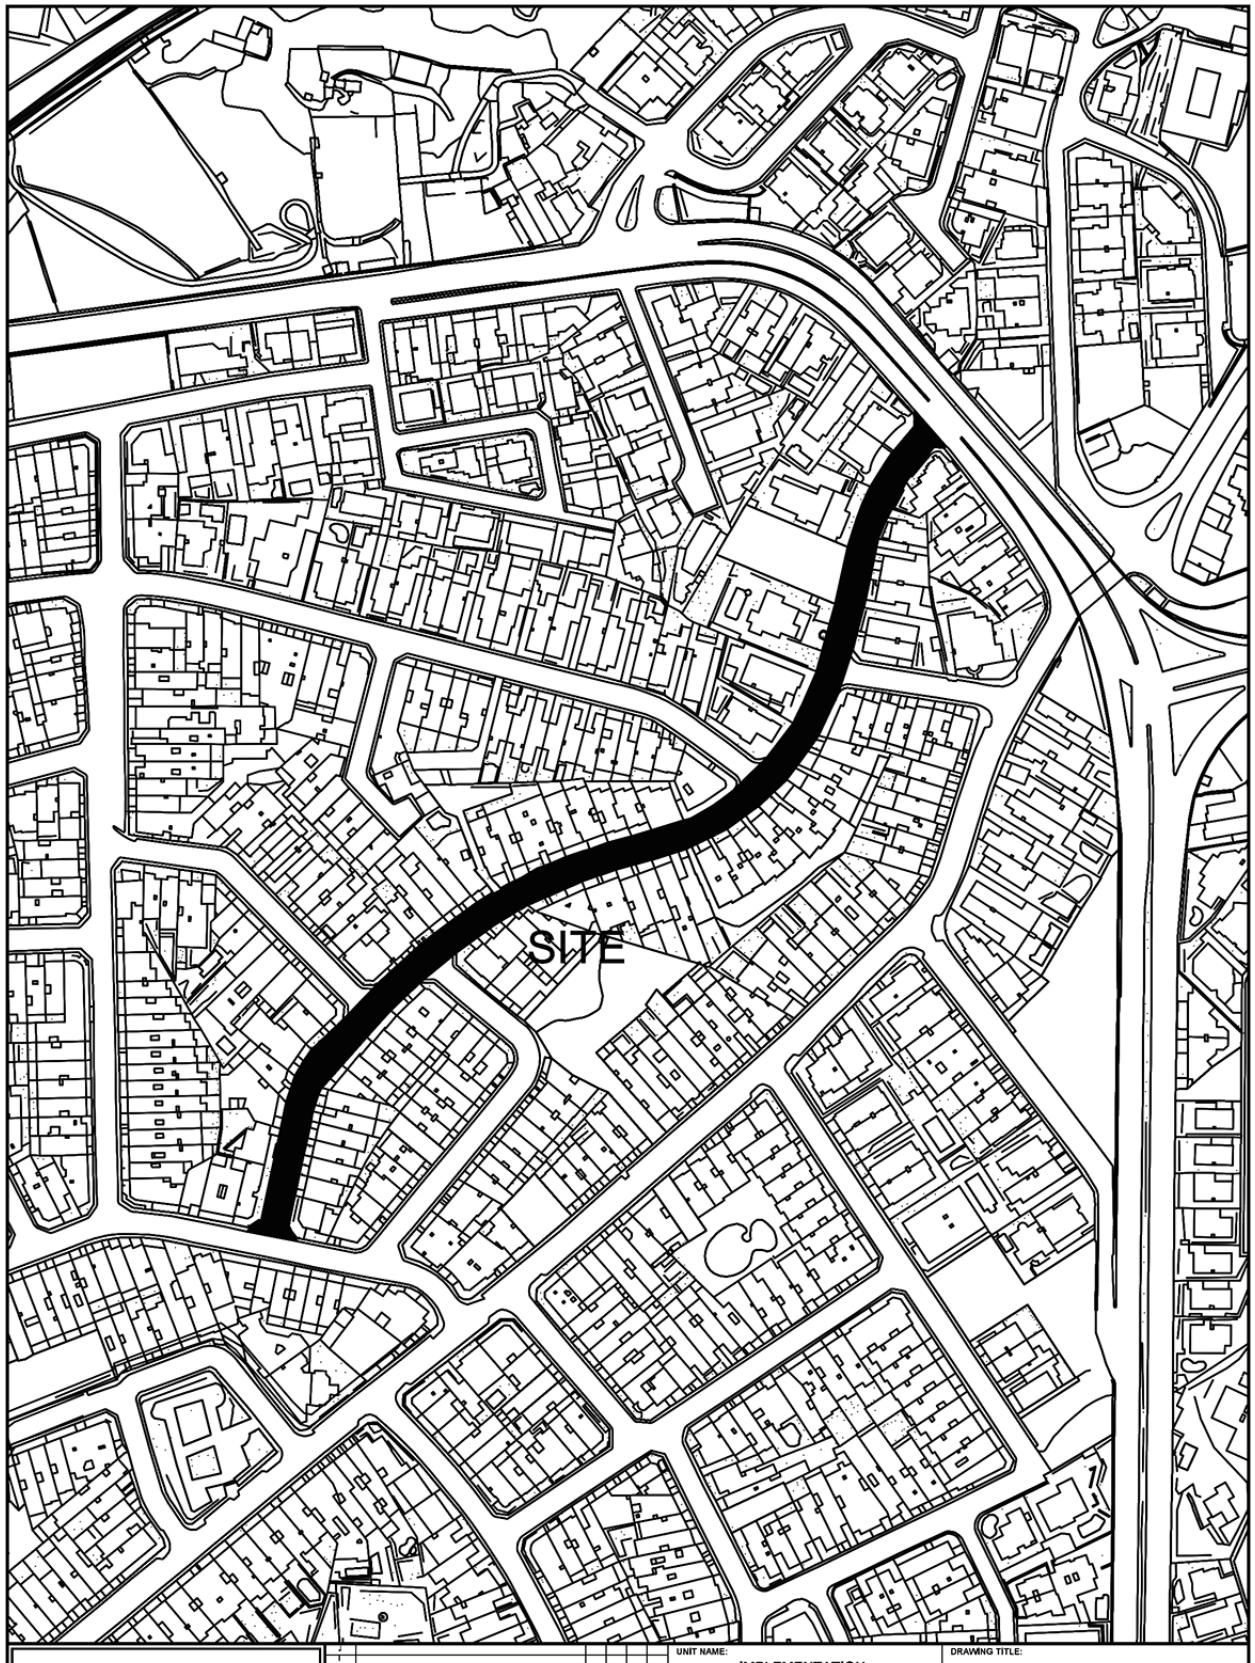


INFRASTRUCTURE MALTA

| No. | Revision | Alterations | Drawn | Checked | Approved | Date |
|---|---|---|---|---|---|---|
| - | | | | | | |

CHIEF EXECUTIVE OFFICER: Ivan Falzon

S:\Traffic Management\2023\Swieqi\2023 Swieqi.dwg

UNIT NAME: IMPLEMENTATION

HEAD OF UNIT: N.V.


PROJECT LEADER: -

DRAWN BY: -

DRAWING TITLE: IS-SWIEQI
Triq Is - Sirk - SITE PLAN
(Extents of works aren't binding but Indicative)

| DATE: | FILE NO: | DRAWING NO: |
|---|---|---|
| FEB 2023 | - | IMD69/23 |

| SHEET SIZE: | SCALE: | REVISION: | PAGE NO: |
|---|---|---|---|
| A4 | 1:2500 | A | 2 |

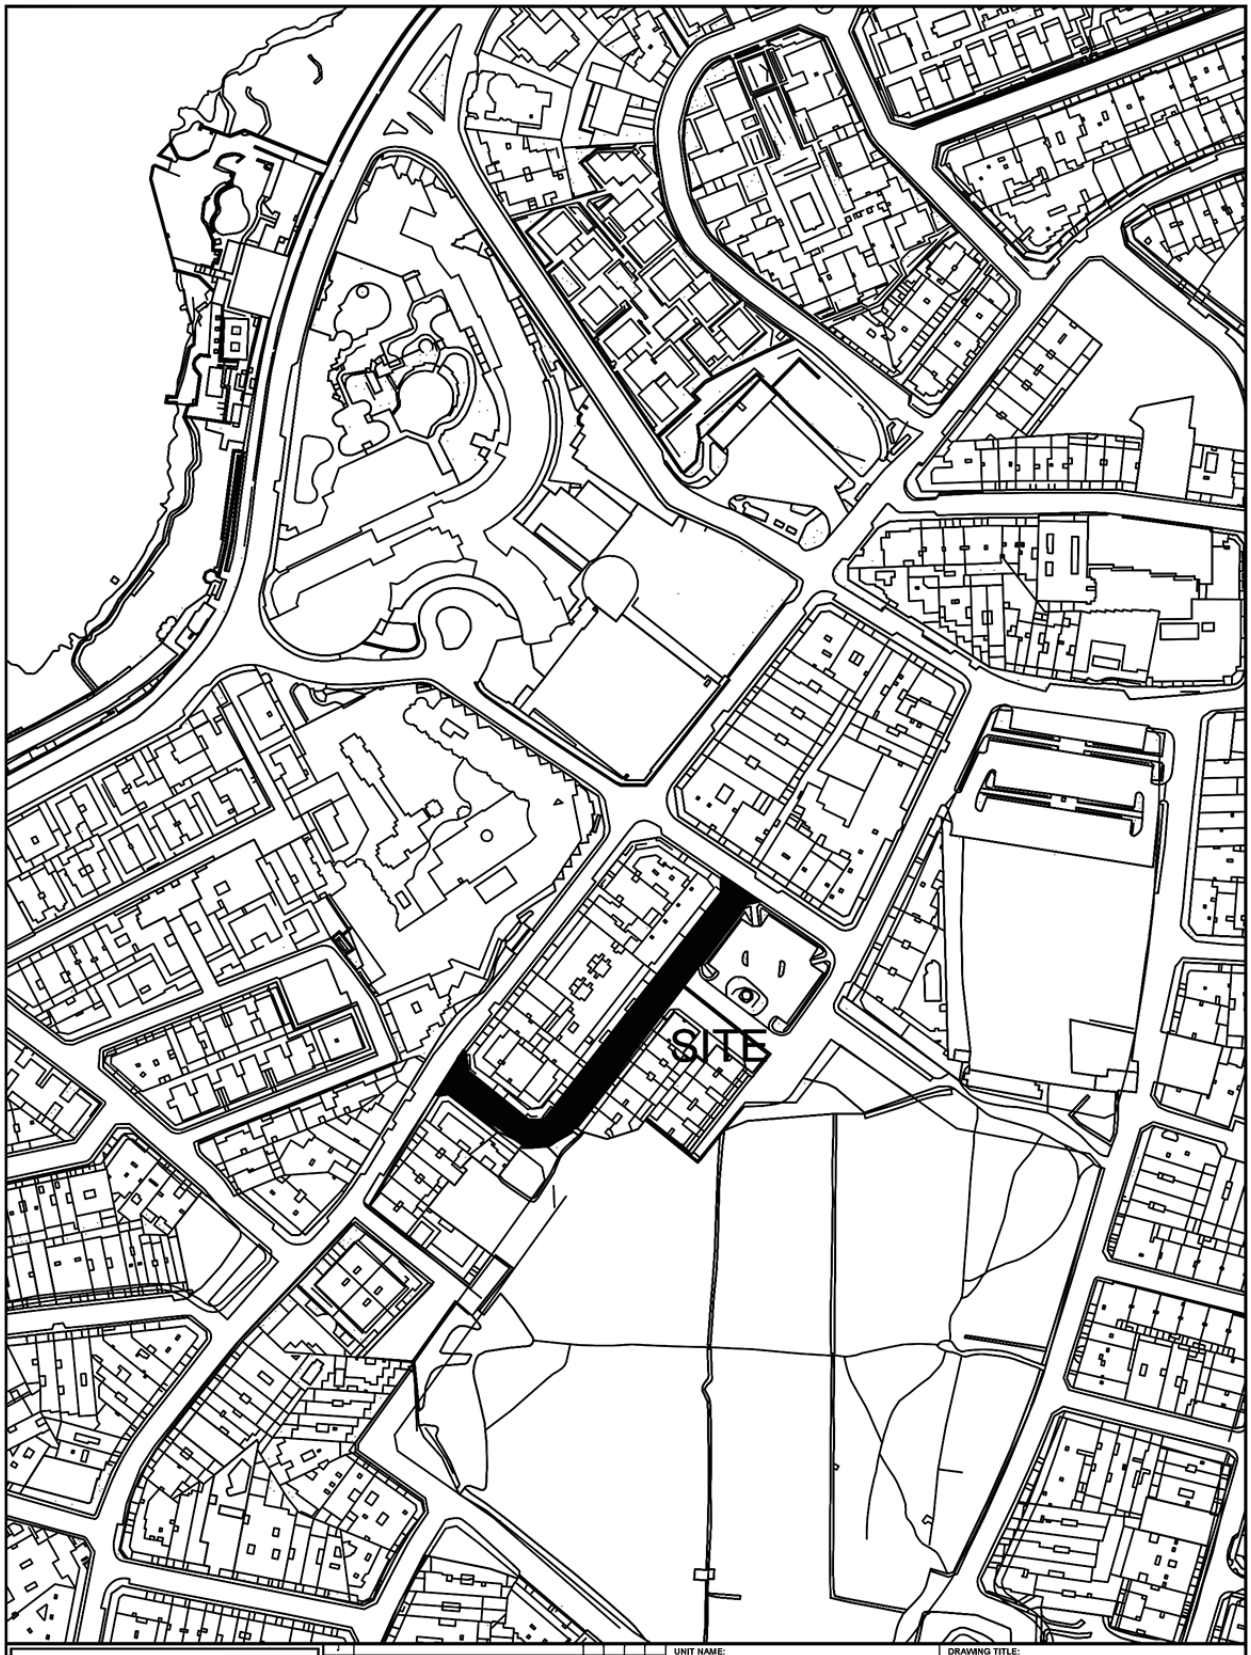


INFRASTRUCTURE MALTA

| Issue | Alterations | Drawn | Checked | Approved | Date |
|---|---|---|---|---|---|

CHIEF EXECUTIVE OFFICER:
Ivan Falzon

S:\Traffic Management\2023\S.Pawl il-Bahar\2023 S.Pawl il-Bahar.dwg

UNIT NAME:
IMPLEMENTATION

HEAD OF UNIT:
N.V.


PROJECT LEADER:
-

DRAWN BY:
-

DRAWING TITLE:
SAN PAWL IL-BAHAR
Triq l-Imrejka - SITE PLAN
(Extents of Works are not binding but indicative)

| DATE: | FILE NO: | DRAWING NO: |
|---|---|---|
| MAR 2023 | - | IMD87/23 |

| SHEET SIZE: | SCALE: | REVISION: | PAGE NO: |
|---|---|---|---|
| A4 | 1:2500 | A | 1 |

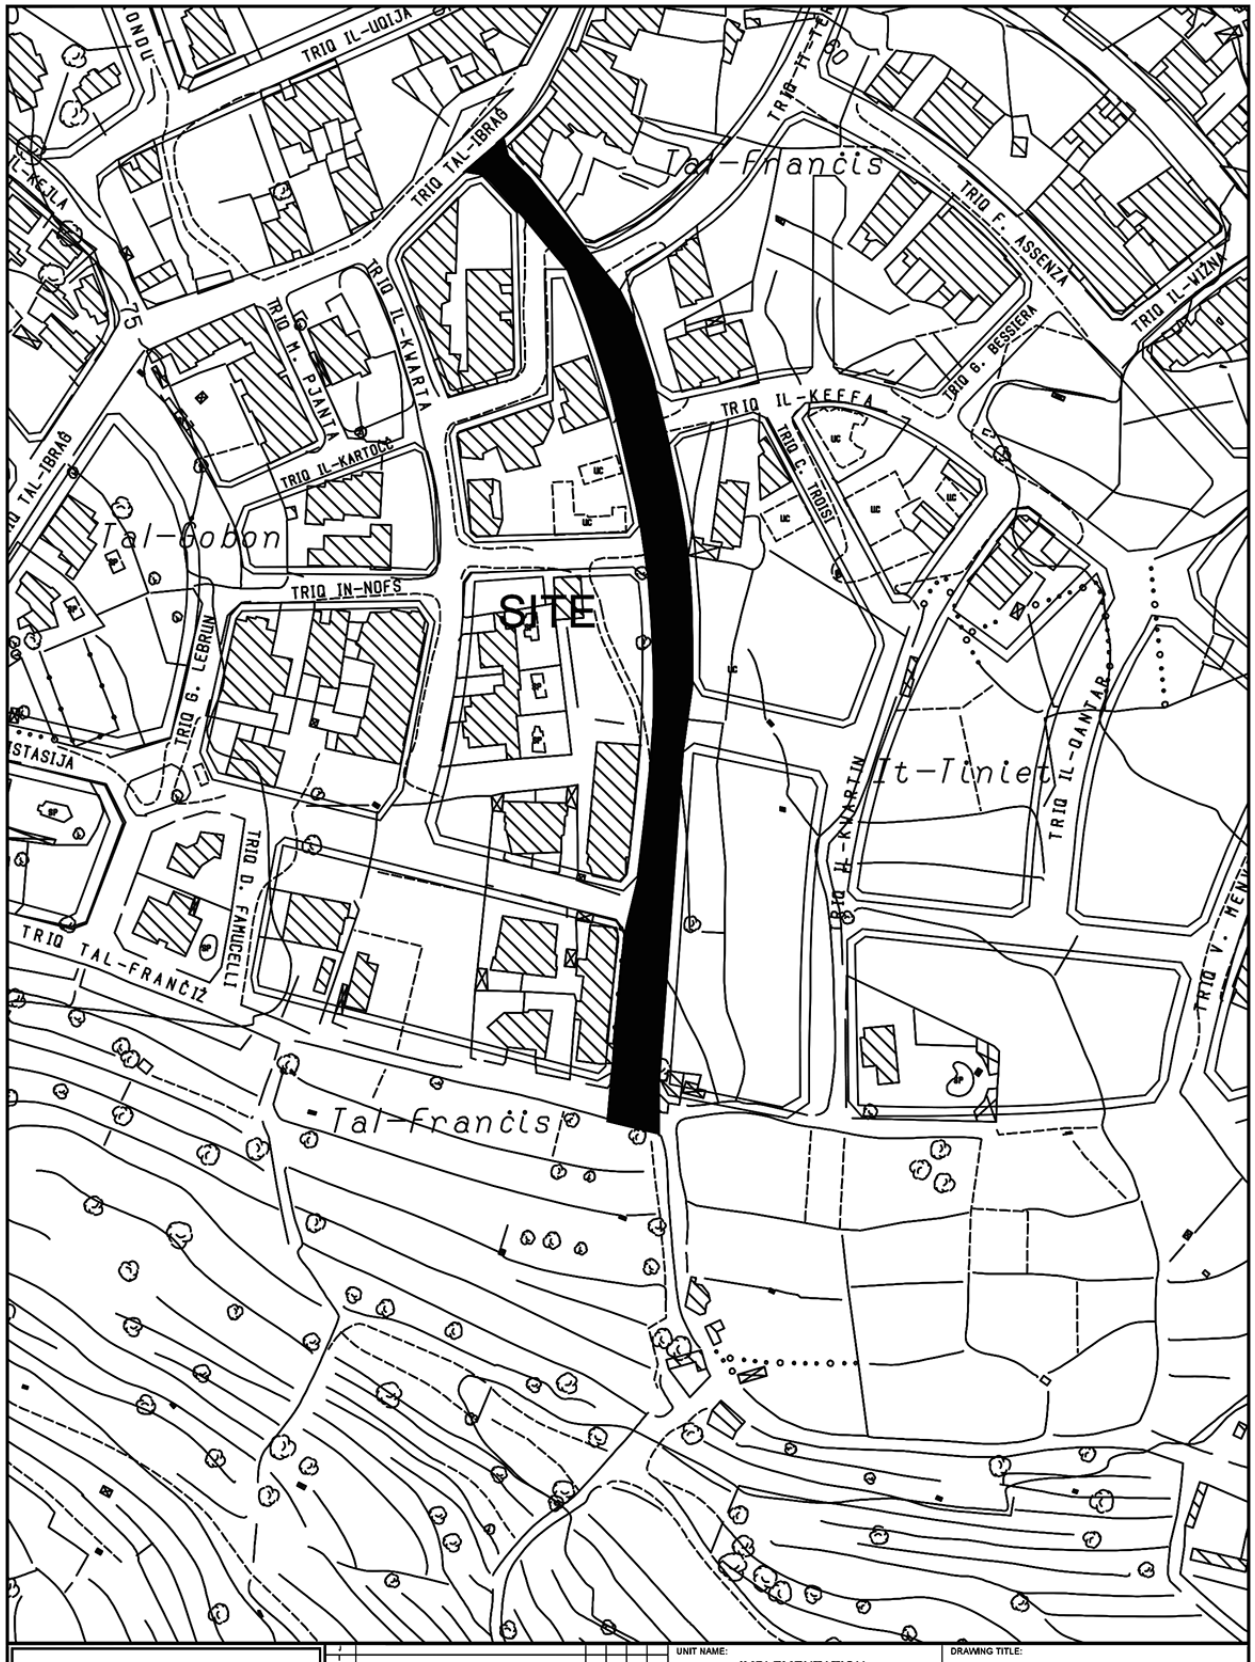



INFRASTRUCTURE MALTA

CHIEF EXECUTIVE OFFICER:
Ing. Fredrick Azzopardi

S:\Traffic Management\2022\Swieqi\2022 Swieqi.dwg

| | | | | |
|---|---|---|---|---|
| UNIT NAME: IMPLEMENTATION | DRAWING TITLE: IS-SWIEQI<br>Triq Il-Mizura - SITE PLAN<br>(Extents of works aren't binding but Indicative) | | | |
| HEAD OF UNIT: N.V. | | | | |
| PROJECT LEADER: - | DATE: AUGUST 2022 | FILE NO: - | DRAWING NO: IMD178/22 | |
| DRAWN BY: - | SHEET SIZE: A4 | SCALE: 1:2500 | REVISION: A | PAGE NO: 4 |

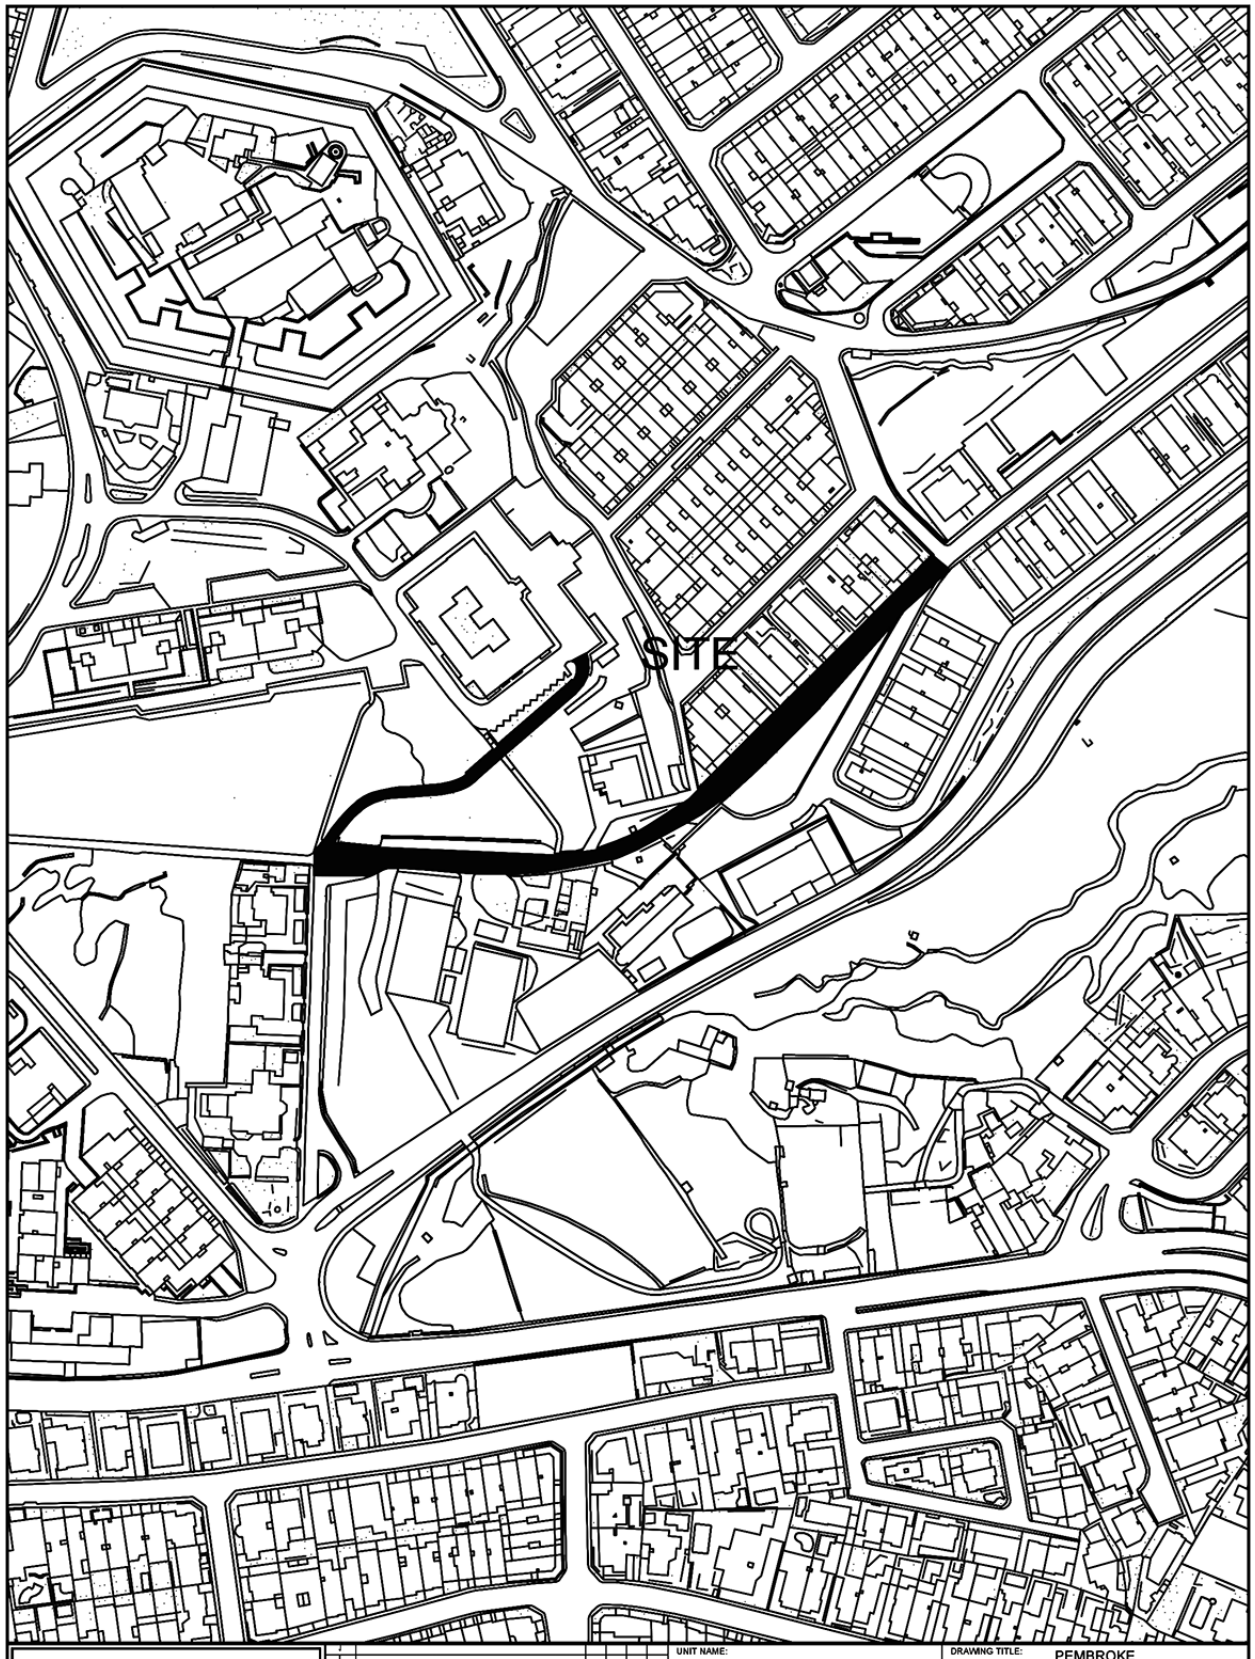


INFRASTRUCTURE MALTA

| No. | Revision | Alterations | Drawn | Checked | Approved | Date |
|---|---|---|---|---|---|---|
| 1 | | | | | | |
| 2 | | | | | | |
CHIEF EXECUTIVE OFFICER:
-

S:\Traffic Management\2022\Pembroke\2022 Pembroke.dwg

UNIT NAME: IMPLEMENTATION

HEAD OF UNIT: N.V.


PROJECT LEADER: -

DRAWN BY: -

DRAWING TITLE: PEMBROKE
PO TRIQ JUNO & PO TRIQ L-IMHALLEF
WILLIAM HARDING - SITE PLAN
(Extents of works aren't binding but Indicative)

| DATE: | FILE NO: | DRAWING NO: |
|---|---|---|
| AUGUST 2022 | - | IMD179/22 |

| SHEET SIZE: | SCALE: | REVISION: | PAGE NO: |
|---|---|---|---|
| A4 | 1:2500 | A | 2 |

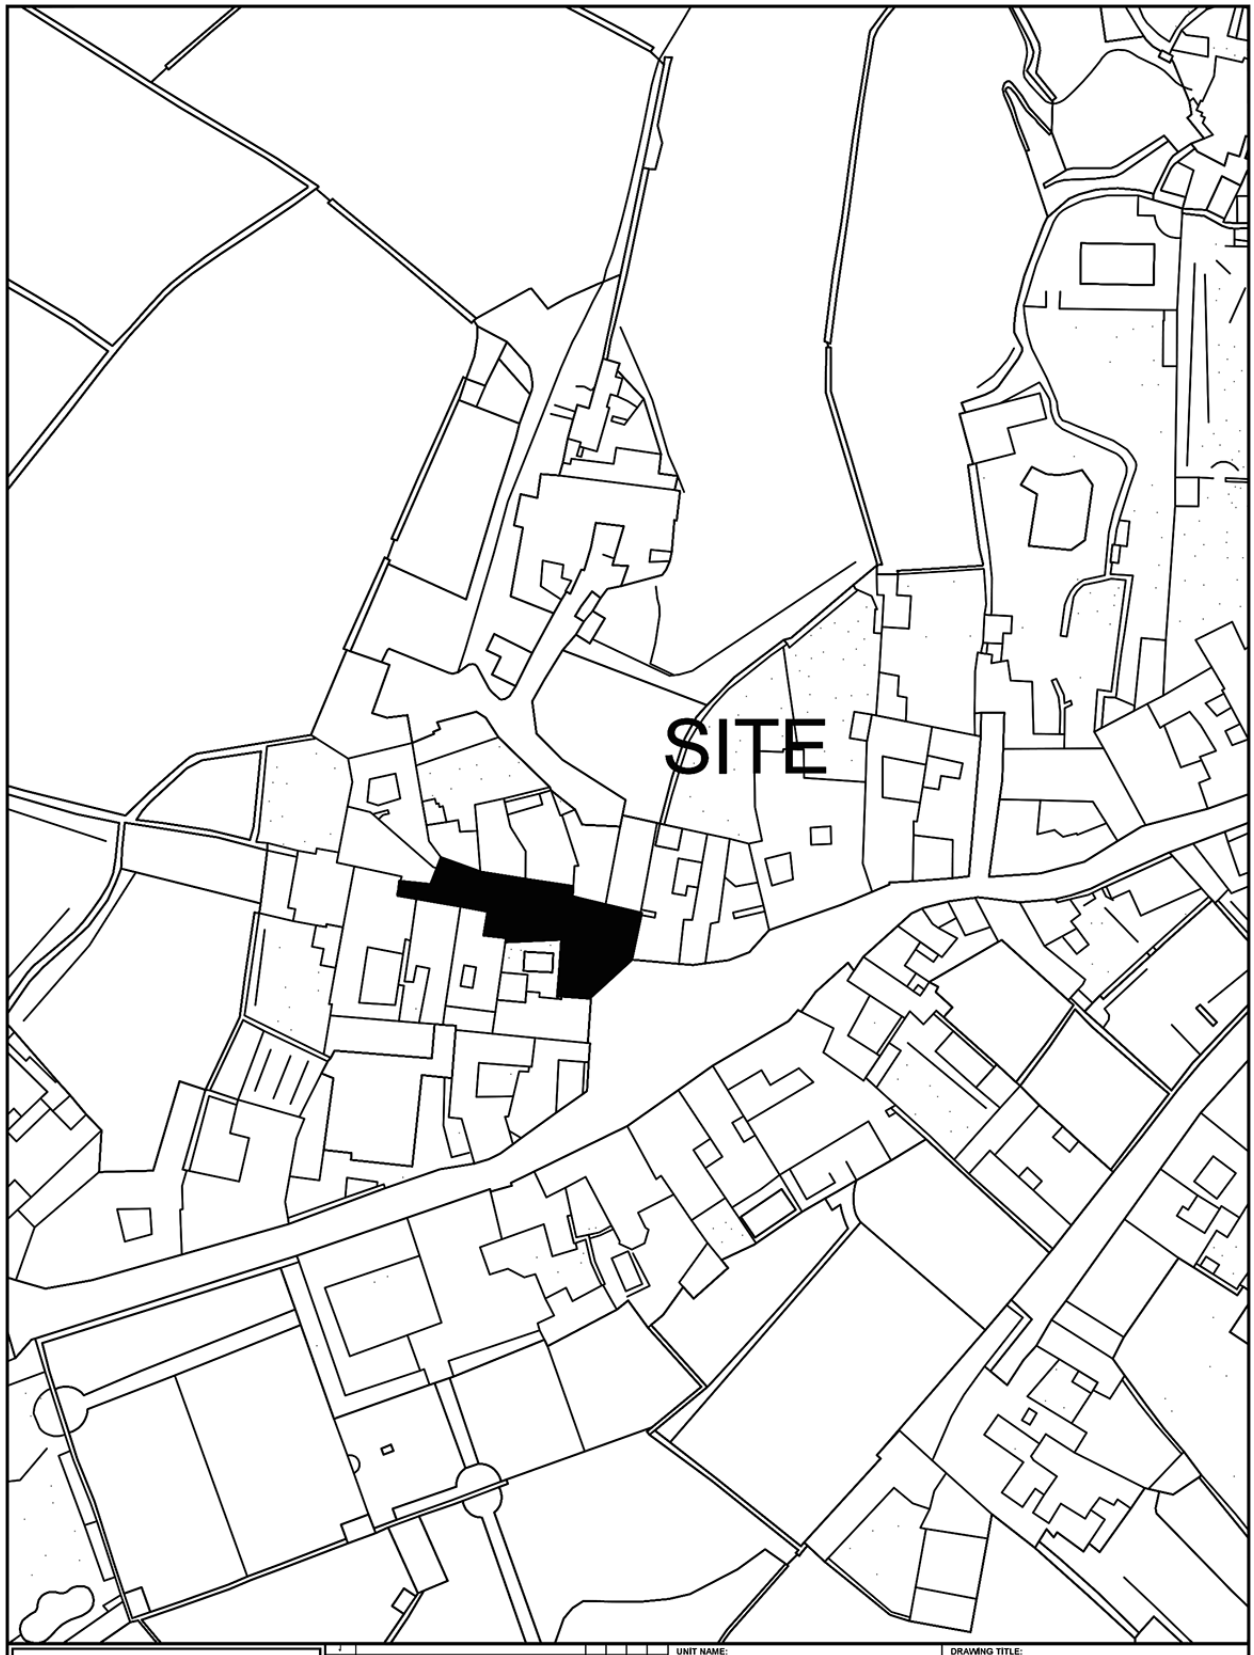


INFRASTRUCTURE MALTA

| Revision | Alterations | Drawn | Checked | Approved | Date |
|---|---|---|---|---|---|

CHIEF EXECUTIVE OFFICER:
Ivan Falzon

S:\Traffic Management\2023\Lija\2023 Lija.dwg

UNIT NAME: IMPLEMENTATION

HEAD OF UNIT: N.V.


PROJECT LEADER: -

DRAWN BY: -

DRAWING TITLE:
ĦAL LIJA
Sqaq il-Kuncizzjoni - SITE PLAN
(Extents of Works are not binding but indicative)

| DATE: | FILE NO: | DRAWING NO: |
|---|---|---|
| Jan. 2023 | IM071/23 | IMD018/23 |

| SHEET SIZE: | SCALE: | REVISION: | PAGE NO: |
|---|---|---|---|
| A4 | 1:1000 | A | 1 |

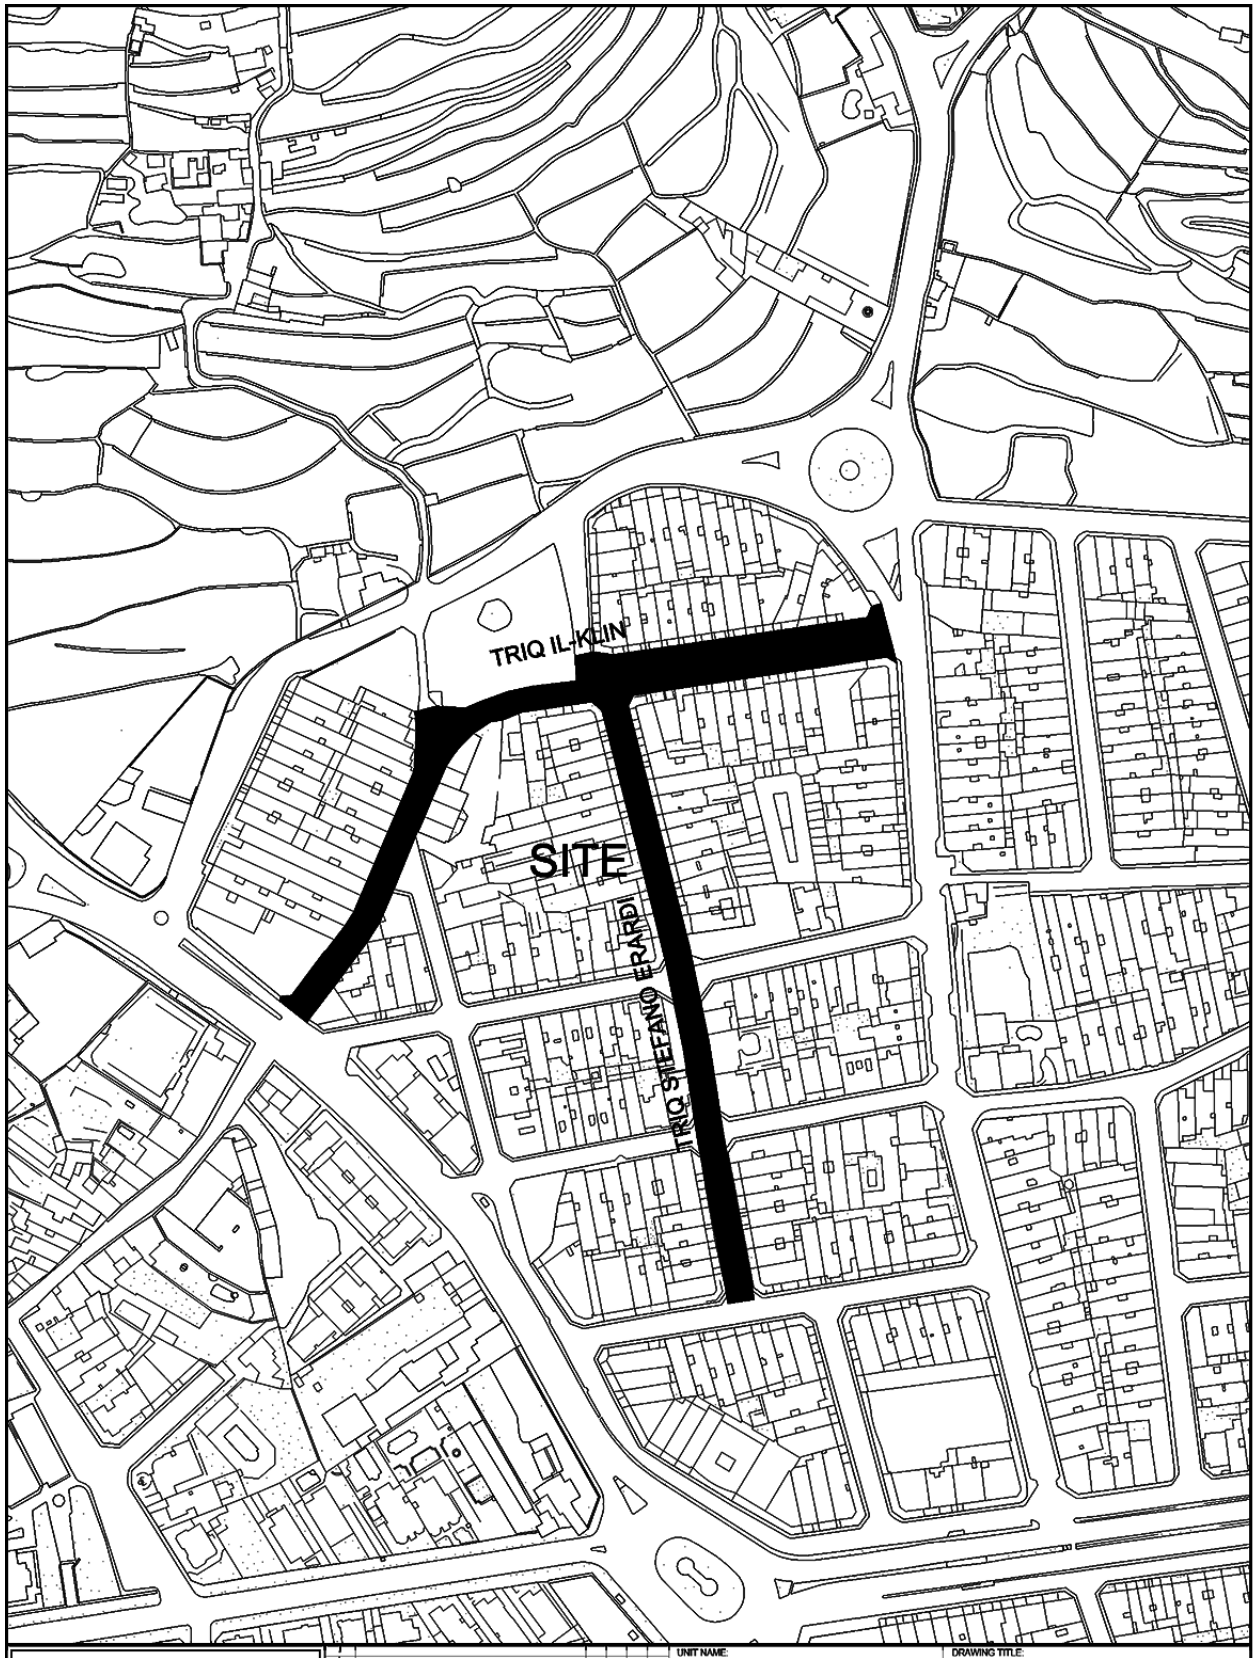


INFRASTRUCTURE MALTA

| Revision | Alterations | Drawn | Checked | Approved | Date |
|---|---|---|---|---|---|
| I | | | | | |
| H | | | | | |
| G | | | | | |
| F | | | | | |
| E | | | | | |
| D | | | | | |
| C | | | | | |
| B | | | | | |
| A | * | | | | |

CHIEF EXECUTIVE OFFICER:
Ivan Falzon

S:\Traffic Management\2023\Iklin\2023 Iklin.dwg

UNIT NAME: IMPLEMENTATION

HEAD OF UNIT: N.V.

PROJECT LEADER: -


DRAWN BY: -

DRAWING TITLE: L-IKLIN

Triq Stefano Erardi - Triq Il-Klin - SITE PLAN
(Extents of Works are not binding but indicative)

| DATE: | FILE NO: | DRAWING NO: |
|---|---|---|
| March 2023 | - | IMD119/23 |

| SHEET SIZE: | SCALE: | REVISION: | PAGE NO: |
|---|---|---|---|
| A4 | 1:2500 | A | 2 |

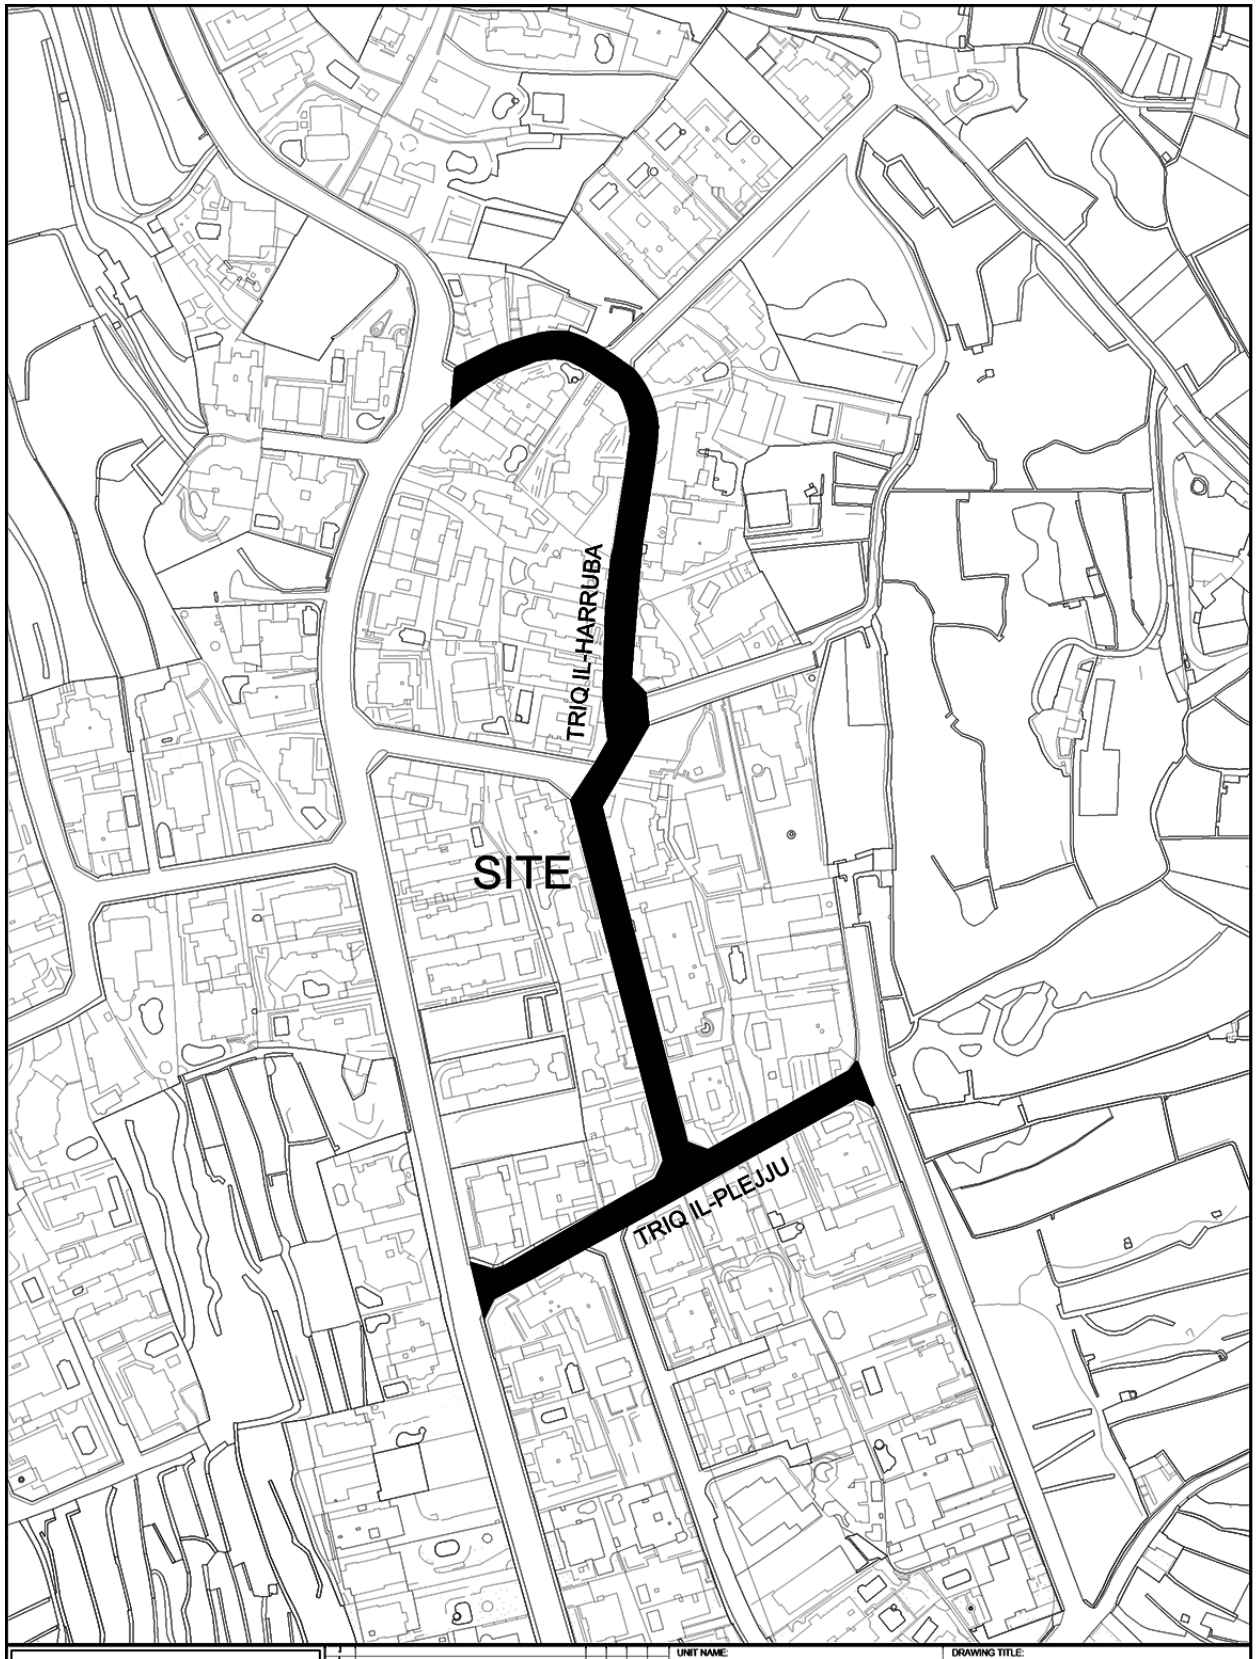


INFRASTRUCTURE MALTA

| | | | | | |
|---|---|---|---|---|---|
| Revision | Alterations | Drawn | Checked | Approved | Date |

CHIEF EXECUTIVE OFFICER: Ivan Falzon

S:\Traffic Management\2023\Iklin\2023 Iklin.dwg

UNIT NAME: IMPLEMENTATION

HEAD OF UNIT: N.V.

PROJECT LEADER: -

DRAWN BY: -

DRAWING TITLE: L-IKLIN

Triq il-Plejju - Triq il-Harruba - SITE PLAN
(Extents of Works are not binding but indicative)

| DATE: | FILE NO: | DRAWING NO: |
|---|---|---|
| March 2023 | - | IMD120/23 |

| SHEET SIZE: | SCALE: | REVISION: | PAGE NO: |
|---|---|---|---|
| A4 | 1:2500 | A | 3 |




INFRASTRUCTURE MALTA

| | | | | |
|---|---|---|---|---|
| UNIT NAME: IMPLEMENTATION | | DRAWING TITLE: L-IKLIN | | |
| HEAD OF UNIT: N.V. | | Triq Guze Pesci - Triq Mons P.P. Saydon - SITE PLAN (Extents of Works are not binding but indicative) | | |
| PROJECT LEADER: - | DATE: March 2023 | FILE NO: - | DRAWING NO: IMD121/23 | |
| DRAWN BY: - | SHEET SIZE: A4 | SCALE: 1:2500 | REVISION: A | PAGE NO: 4 |

CHIEF EXECUTIVE OFFICER: Ivan Falzon

S:\Traffic Management\2023\iklin\2023 iklin.dwg

**Nru. 430**

**AVVIŻ GĦALL-GĦANIJIET TAL-ATT TAL-1996 DWAR GWARDJANI PRIVATI U UFFIĊJALI TAL-KOMUNITÀ (KAP. 389)**

IL-KUMMISSARJU tal-Pulizija, skont l-artikoli 7 u 8 tal-Att tal-1996 dwar Gwardjani Privati u Uffiċjali tal-Komunità, b'din jgħarraf li rċieva dawn l-applikazzjonijiet kif imsemmija hawn taħt:

**No. 430**

**NOTICE IN TERMS OF THE PRIVATE GUARDS AND COMMUNITY OFFICERS (CAP. 389)**

THE Commissioner of Police, in terms of articles 7 and 8 of the Private Guards and Community Officers Act 1996, hereby notifies that the following applications as mentioned hereunder have been received:

Applikazzjoni ghal-liċenzja bhala Uffiċjali tal-Komunità
*Application for licence of a Community Officer*

| Isem u kunjom<br>*Name and Surname* | Nru. tal-Karta tal-Identità<br>*Identity Card No.* | Indirizz<br>*Address* |
|---|---|---|
| Sandra Casha | 556090M | Spiteri Crt Blk B Flat 1, Triq l-Iskola, Ħaż-Żabbar |
| Karen Maria Gauci | 145686M | 120, Kristu Re, Triq l-Arkata, Paola |
| Miriam Ebejer | 166776M | Blk D Bieb B Flat 8, Triq Pietru Gagliardi, Ħal Tarxien |
| Joseph Inguanez | 870077M | 9, Triq ic-Cimiterju, Paola |
| Emanuel Vella | 10981G | True Ghajnslimizi, Triq Kemmunett, Għajnsielem, Għawdex |
| Darren Greg Angelo Salv Camilleri | 118793M | 64, Manhattan, Triq San Tumas, Il-Fgura |
| Larson Tabone | 209103L | 24, Memories of Love, Triq Connaught, Iż-Żejtun |
| Luana Azzopardi | 467176M | 173, Triq Sammat, Ħal Tarxien |
| Richard Vella | 517774M | 92, Shekinah, Triq San Benedittu, Ħal Kirkop |
| Pierre Zerafa | 7171M | 22, Triq il-Fieres, Ħal Tarxien |

Applikazzjoni ghal-liċenzja bħala Gwardjani Privat
*Application for licence of a Private Guard*

| Isem u kunjom<br>*Name and Surname* | Nru. tal-Karta tal-Identità<br>*Identity Card No.* | Indirizz<br>*Address* |
|---|---|---|
| Hemraj Bhandari | 199230A | Cambridge Court, Flat 10C, Triq is-Snajja', L-Imsida |
| Tanit Vella | 73886M | 24, Thortan, Telgħet Raħal Ġdid, Raħal Ġdid |
| Rennie Vella | 589277M | Soleil P/H12, Triq Santa Marija, Iż-Żebbuġ, Għawdex |
| Samih Taki | 6000151P | Silver Star, Flat 14, Triq il-Qalb ta' Gesù, San Pawl il-Baħar |
| Stoyan Stoyanov | 241619A | Vilhena Crt, Flat 4, Triq il-Ħġejjeġ, San Pawl il-Baħar |
| Jennifer Spiteri | 116979M | 138, Triq il-Liedna, Il-Fgura |
| Silvana Zlatanovska | 195114A | 11, Sun Quest Crt, Flat 3, Triq l-Alka, San Pawl il-Baħar |
| Belinio Attard | 8486G | Tan-Namur, Flat 2, Triq il-Belveder, Il-Qala, Għawdex |
| Noel Cutajar | 41277M | 21, Triq Eldorado, Il-Ħamrun |
| Axel Coleiro | 159996M | 111, Flat 25, Triq San Ġużepp, Il-Belt Valletta |
| Pradip Regmi Chhetri | 350370A | 28, Triq San Pietru, Ħal Qormi |
| Muhammad Israr | 283479A | Antonia Flat 2, Triq Nerik Mizzi, Il-Mosta |

| | | |
|---|---|---|
| Dijo Kuttikkattu Ouseph | 314014A | 15, Eagle, Flat 8, Triq il-Mistrieh, San Pawl il-Baħar |
| Marylene Mifsud | 30291G | Marjon's Hse, Triq il-Belveder, Il-Qala, Għawdex |
| Iler Ciangura | 68305L | 59, Florians, Triq il-Barbaġann, San Ġwann |
| Bhim Raj Ghale | 361068A | Catania, Flat 9, Triq il-Ġlieba, San Pawl il-Baħar |
| Clivert Sciberras | 65999M | 122, Flat 4, Triq Zekka, Il-Belt Valletta |
| Sylvia Cassar | 160264M | Blk 5, Flat 3, Triq id-Deheb Fin, Ħal Qormi |
| Min Bahadur Bista | 307621A | 241, Hope, Vjal il-Blue Grotto, Iż-Żurrieq |
| Phalindra Bohara | 307286A | 241, Hope, Vjal il-Blue Grotto, Iż-Żurrieq |
| Nelson Testa | 38605L | 34, Flat 1, Triq il-Fieres, Ħal Tarxien |
| Surendra Kunwar | 253509A | 163, Corner Cove, Flat 5, Triq Gużè Damato, Ħal Tarxien |
| Jadalla Abo Assaf | 642916L | Water Lily, Flat 33, Triq it-Tamar, San Pawl il-Baħar |
| Owen Borg | 164504L | 33, Dew Drops, Flat 1, Triq Adeodato Gatt, Ħaż-Żebbuġ |
| Nowella Cutajar Cucciardi | 285602L | 102, Triq il-Karmnu, Il-Fgura |
| Ganga Reddy Eleti | 320203A | 110, Casa La Mamma, Triq l-Indipendenza, Ħaż-Żebbuġ |
| Ajay Kumar | 329025A | 16, Triq Samuel Taylor Coleridge, Il-Gżira |
| Mario Cuschieri Valentine | 253076M | 20 Iż-Żerniq, Triq Ant. Emm. Caruana, Birkirkara |
| Branislav Bajic | 349454A | 22, Peppi, Flat 2, Triq Sir Hildebrand Oakes, Il-Gżira |
| Ivan Marjanovic | 382497A | 69, Glorietta, Flat 1, Triq il-Ħalel, San Pawl il-Baħar |
| Deb Kumar Shrestha | 287018A | 26, Carolina, Flat 1, Triq l-Empire Stadium, Il-Gżira |
| Margaret Schiavone | 491860M | 44, Triq il-Vitorja, L-Isla |
| Muhammad Ishaq | 277297A | 17, Bonello, Flat 3, Triq il-Ħarifa, San Pawl il-Baħar |
| Dione Vella | 467491M | 19, Dallas, Triq il-Vlontin, Birkirkara |
| Annunziata Schembri | 495172M | 133, Anncar, Flat 2, Triq il-Kampanella, Il-Fgura |
| Elvin Villaflor Baltazar | 308030A | 32, Flat 2, Triq il-Helsien, Ħal Qormi |
| Jamie Agius | 263282M | The Gardens, Blk B, Flat 4, Triq l-Indipendenza Triq Ġdida fi, Ħaż-Żebbuġ |

Kull persuna tista', fi żmien xahar mill-pubblikazzjoni ta' dan l-avviż, toġġezzjona bil-miktub lill-Kummissarju dwar il-ħruġ ta' dawn il-liċenzi għal xi waħda mir-raġunijiet imsemmija fl-artikolu 10 tal-Att tal-1996 dwar Gwardjani Privati u Uffiċjali tal-Komunità, li huma:

(a) meta l-applikant jew xi uffiċjali tal-applikant jew persuna oħra li jkollha kontroll effettiv tas-servizzi li jkunu se jiġu pprovduti mill-applikant.

(i) tkun instabet ħatja f'Malta jew xi mkien ieħor ta' xi delitt kontra s-sigurtà tal-Istat, jew ta' xi offiża volontarja fuq il-persuna jew ta' xi delitt kontra proprjetà jew kontra l-fiduċja pubblika jew ta' xi delitt gravi ieħor; jew

(ii) tkun iddikjarata falluta jew meta l-qagħda finanzjarja tagħha tkun prekarja jew xort'oħra tagħmel lill-applikant mhux adatt; jew

(iii) tkun tkeċċiet mill-pulizija jew mill-forzi armati jew mis-servizz tal-ħabs minħabba xi reat jew xi nuqqas ieħor fl-imġiba; jew(b) dwar xi tagħrif li jkun ta' interess pubbliku; jew

Any person may, within one month from the publication of this notice, object in writing to the Commissioner about the issue of the above licences on any of the grounds listed in section 10 of the Private Guards and Community Officers Act 1996, which are:

(a) where the applicant or any officer of the applicant or any person who has an effective control of the services to be provided by the applicant.

(i) has been convicted in Malta or elsewhere of any crime against the safety of the state, or of any crime of voluntary harm or injury to any person or any crime against property or public trust or any other serious crime; or

(ii) has been declared bankrupt or his financial position is precarious or otherwise renders the applicant unsuitable; or

(iii) has been discharged from the police or armed forces or the prison services because of any offence or other misbehaviour; or

(iv) tkun uffiċjal pubbliku jew membru tal-Pulizija jew Forzi Armati jew tas-servizz tal-ħabs; jew

(b) dwar xi tagħrif li jkun ta' interess pubbliku; jew

(c) meta l-applikant ma jkollux il-kwalifiki meħtieġa kif jista' jkun preskritt bl-Att jew taħtu.

L-4 ta' April, 2023

AVVIŻ TAL-PULIZIJA

**Nru. 57**

Bis-saħħa tal-Artikolu 52(1) tal-Ordinanza dwar ir-Regolament tat-Traffiku (Kap. 65), il-Kummissarju tal-Pulizija jgħarraf illi l-vetturi tas-sewqan ma jkunux jistgħu jgħaddu mit-toroq imsemmija hawn taħt fid-dati u l-ħinijiet indikati.

**Birkirkara**

Nhar it-Tlieta, 4 ta' April, 2023, mis-7.00 p.m. sat-9.30 p.m. minn Triq Borg, Triq Salvu Psaila u Triq Ġan Anton Vassallo.

Nhar l-Erbgħa, 5 ta' April, 2023, mis-7.00 p.m. sat-8.30 p.m., minn Triq it-Tabib Zammit, Triq il-Wied ta' Ħal Balzan, Triq il-Providenza, Triq it-Tliet Knejjes u Pjazza Bertu Fenech

Trasport pubbliku se jkun affettwat.

**Il-Gudja**

Nhar il-Ħadd, 16 ta' April, 2023, mis-7.30 a.m. sad-9.00 a.m., minn Triq iż-Żebbuġa, Triq San Mark, Triq il-Fidwa, Triq il-Kbira, il-pjazza, Triq San Ġorġ, Triq Bettina, Vjal it-Torri, Triq Raymond Caruana, Triq l-Annunzjata, Triq Santa Marija, Triq Bir Miftuh u Triq William Baker.

Trasport pubbliku se jkun affettwat.

**Ħal Balzan**

Nhar l-Erbgħa, 5 ta' April, 2023, mis-7.00 p.m. sat-8.30 p.m., minn Triq it-Tabib Zammit, Triq il-Wied ta' Ħal Balzan, Triq il-Providenza, Triq it-Tliet Knejjes u Pjazza Bertu Fenech.

Trasport pubbliku se jkun affettwat.

**Tas-Sliema**

Nhar il-Ħadd, 9 ta' April, 2023, mi3.30 p.m. sat-6.00 p.m., purċissjoni minn Triq Nicolò Isouard, Triq Norfolk, Triq

(iv) is a public officer or a member of the police or armed forces or the prison services; or

(b) when information is available which is in the public interest; or

(c) where the applicant does not possess the necessary qualifications as may be prescribed by or under the Act.

4th April, 2023

POLICE NOTICE

**No. 57**

In virtue of Article 52(1) of the Traffic Regulation Ordinance (Cap. 65), the Commissioner of Police hereby notifies that the transit of vehicles from the streets mentioned hereunder will be suspended on the dates and times indicated.

**Birkirkara**

On Tuesday, 4th April, 2023, from 7.00 p.m. till 9.30 p.m., through Triq Borg, Triq Salvu Psaila and Triq Ġan Anton Vassallo.

On Wednesday, 5th April, 2023, from 7.00 p.m. till 8.30 p.m., through Triq it-Tabib Zammit, Triq il-Wied ta' Ħal Balzan, Triq il-Providenza, Triq it-Tliet Knejjes and Pjazza Bertu Fenech

Public transport will be affected.

**Gudja**

On Sunday, 16th April, from 7.30 a.m. till 9.00 a.m., through Triq iż-Żebbuġa, Triq San Mark, Triq il-Fidwa, Triq il-Kbira, the square, Triq San Ġorġ, Triq Bettina, Vjal it-Torri, Triq Raymond Caruana, Triq l-Annunzjata, Triq Santa Marija, Triq Bir Miftuh and Triq William Baker.

Public transport will be affected.

**Ħal Balzan**

On Wednesday, 5th April, 2023, from 7.00 p.m. till 8.30 p.m., through Triq it-Tabib Zammit, Triq il-Wied ta' Ħal Balzan, Triq il-Providenza, Triq it-Tliet Knejjes u Pjazza Bertu Fenech.

Public transport will be affected.

**Tas-Sliema**

On Sunday, 9th April, 2023, from 3.30 p.m. till 6.00 p.m., procession through Triq Nicolò Isouard, Triq Norfolk, Triq

Melita, Triq Santa Margerita, Triq Dingli, Triq Windsor, Triq it-Torri u Triq San Franġisk.

**Iż-Żejtun**

Nhar l-Erbgħa, 12 ta' April, 2023, mid-9.30 a.m. sal-10.30 a.m. mill-kappella ta' San Klement, Triq Sant'Anġlu, Triq Santa Katarina, il-knisja parokkjali, Misraħ ir-Repubblika, Triq San Girgor u l-knisja ta' San Girgor.

Trasport pubbliku se jkun affettwat.

L-4 ta' April, 2023

AVVIŻ TAL-PULIZIJA

**Nru. 58**

Il-Kummissarju tal-Pulizija jgħarraf li skont il-Leġiżlazzjoni Sussidjarja 65.05 u l-Leġiżlazzjoni Sussidjarja 65.13, it-toroq hawn taħt imsemmija se jiġu kklasifikati bħala Żoni ta' Rmonk kif indikat hawn taħt fid-dati u ħinijiet indikati.

Bis-saħħa tal-Artikolu 52(1) tal-Ordinanza dwar ir-Regolamenti tat-Traffiku (Kap. 65), il-Kummissarju tal-Pulizija jgħarraf illi l-vetturi tas-sewqan jista' jagħti l-każ li ma jkunux jistgħu jgħaddu jew jiddawru mit-toroq imsemmija hawn taħt fid-dati u l-ħinijiet indikati.

**Ta' Kerċem**

Nhar l-Erbgħa, 5 ta' April, 2023, mill-4.30 p.m sad-9.00p.m. minn Pjazza San Girgor;

Nhar il-Ħadd, 9 ta' April, 2023, mill- 4.45 p.m. sad-9.30 p.m. minn Triq San Pietru Pawl, Triq il-Bies, Triq il-Kalandrijiet, Triq Anton Calleja, u ħdejn il-knisja ta' San Girgor.

Trasport pubbliku jista' jkun affettwat

**Il-Belt Valletta**

Nhar il-Ħadd, 9 ta' April, 2023, mis-2.00 p.m. sal-11.00 p.m., minn Triq Melita bejn Triq il-Merkanti u Triq San Pawl, Triq San Pawl bejn Triq Melita u Triq San Nikola, Triq San Nikola bejn Triq San Pawl u Triq il-Merkanti u Triq il-Merkanti bejn Triq San Nikola u Triq San Kristofru;

Nhar it-Tlieta, 11 ta' April, 2023, mid-9.00 p.m. sal-Erbgħa, 12 ta' April, 2023, sat-8.00 p.m. minn Misraħ Indipendenza kollha.

Trasport pubbliku (Valletta Circular Bus) jista' jkun affettwat.

L-għeluq tat-toroq isir skont il-bżonn.

Melita, Triq Santa Margerita, Triq Dingli, Triq Windsor, Triq it-Torri and Triq San Franġisk.

**Żejtun**

On Wednesday, 12th April, 2023, between 9.30 a.m. and 10.30 a.m. from the San Klement chapel, Triq Sant'Anġlu, Triq Santa Katarina, parish church, Misraħ ir-Repubblika, Triq San Girgor and San Girgor church.

Public transport will be affected.

4th April, 2023

POLICE NOTICE

**No. 58**

The Commissioner of Police hereby notifies that in terms of Subsidiary Legislation 65.05 and Subsidiary Legislation 65.13, the streets listed hereunder are to be classified as Tow Zones.

In virtue of Section 52 (1) of the Traffic Regulations (Cap. 65). The Commissioner of Police hereby notifies that the transit and stopping of vehicles through the streets mentioned hereunder may be prohibited on the dates and times indicated.

**Ta' Kerċem**

On Wednesday, 5th April, 2023, from 4.30 p.m till 9.00p.m. through Pjazza San Girgor;

On Sunday, 9th April, 2023, from 4.45 p.m. till 9.30 p.m. through Triq San Pietru Pawl, Triq il-Bies, Triq il-Kalandrijiet, Triq Anton Calleja, and near San Girgor church

Public transport may also be affected.

**Valletta**

On Sunday, 9th April, 2023, from 2.00 p.m. till 11.00 p.m., through Triq Melita between Triq il-Merkanti and Triq San Pawl, Triq San Pawl between Triq Melita and Triq San Nikola, Triq San Nikola between Triq San Pawl and Triq il-Merkanti and Triq il-Merkanti between Triq San Nikola and Triq San Kristofru;

On Tuesday, 11th April, 2023, from 9.00 p.m. till Wednesday 12th April, 2023, till 8.00 p.m. through all of Misraħ Indipendenza.

Public transport (Valletta Circular Bus) may also be affected.

Road closure will be done as required.

**Iż-Żejtun**

Nhar l-Erbgħa, 12 ta' April, 2023, mid-7.30 a.m. sal-10.30 a.m., minn quddiem il-knisja parokkjali u quddiem l-knisja ta' San Girgor.

Vetturi li jiksru l-ordni ta' dan l-avviż ikunu suġġetti li jiġu rmunkati.

L-4 ta' April, 2023

**Żejtun**

On Wednesday, 12th April, 2023, between 7.30 a.m. and 10.30 a.m., in front of parish church and in front of San Girgor church.

Any vehicles found parked in contravention to the order of this notice are liable to be towed away.

4th April, 2023

AVVIŻ TAL-PULIZIJA

**Nru. 59**

Il-Kummissarju tal-Pulizija jgħarraf li skont l-Avviż Legali 101/97 it-toroq li jidhru hawn taħt se jiġu kklassifikati bħala tow zones, hekk kif indikat.

Bis-saħħa tal-Artikolu 52(1) tal-Ordinanza dwar ir-Regolament tat-Traffiku (Kap. 65), il-Kummissarju tal-Pulizija jgħarraf li l-passaġġ u t-twaqqif ta' vetturi huwa pprojbit fit-toroq imsemmija hawn taħt fid-dati u ħinijiet indikati.

**Ħaż-Żebbuġ**

Nhar il-Ġimgħa, 7 ta' April, 2023, mill-11.00 a.m. sal-11.30 p.m., minn Misraħ San Filippu, Triq Sciortino, Vjal il-Ħelsien u Triq il-Kbira;

Nhar il-Ħadd, 9 ta' April, 2023, mis-7.00 a.m. sas-1.30 p.m., minn Misraħ San Filippu, Triq Frans Sammut, Triq Sciortino, Vjal il-Ħelsien, Triq Dun Miju Zarb, Triq De Rohan, Triq Campis, Triq l-Isqof u Triq Luret Vella.

Vetturi li jiksru l-ordni ta' dan l-avviż ikunu suġġetti li jiġu rmunkati.

L-4 ta' April, 2023

POLICE NOTICE

**No. 59**

The Commissioner of Police hereby notifies that in terms of Legal Notice 101/97 the streets listed hereunder are to be classified as tow zones on the dates and times indicated.

In virtue of Article 52(1) of the Traffic Regulation Ordinance (Cap. 65), the Commissioner of Police hereby notifies that the transit and stopping of vehicles through the streets mentioned hereunder is prohibited on the dates and times indicated.

**Ħaż-Żebbuġ**

On Friday, 7th April, 2023, from 11.00 a.m. till 11.30 p.m., through Misraħ San Filippu, Triq Sciortino, Vjal il-Ħelsien and Triq il-Kbira;

On Sunday, 9th April, 2023, from 7.00 a.m. till 1.30 p.m., through Misraħ San Filippu, Triq Frans Sammut, Triq Sciortino, Vjal il-Ħelsien, Triq Dun Miju Zarb, Triq De Rohan, Triq Campis, Triq l-Isqof and Triq Luret Vella.

Vehicles found in contravention to the order of this notice will be liable to be towed.

4th April, 2023

OĠĠETTI MISJUBA U KKONSENJATI LILL-PULIZIJA

Din li ġejja hija l-ewwel pubblikazzjoni ta' lista ta' oġġetti misjuba u kkonsenjati lill-Pulizija f'Malta skont l-Artikolu 564 tal-Kodiċi Ċivili, Kap. 16.

Uffiċċju Prinċipali tal-Pulizija
Il-Furjana

Angelo Gafà
Kummissarju tal-Pulizija

Lista ta' oġġetti misjuba u kkonsenjati lill-Pulizija f'Malta matul il-perjodu minn Jannar sa Marzu, 2023

| DATA | DESKRIZZJONI TAL-OĠĠETTI | ISEM TA' MIN SAB L-OĠĠETTI |
|---|---|---|
| 3/1/2023 | Flus, cards | Saviour Schembri |

| DATA | DESKRIZZJONI TAL-OĠĠETTI | ISEM TA' MIN SAB L-OĠĠETTI |
|---|---|---|
| 3/1/2023 | Kartiera, flus | Alfred Caruana |
| 5/1/2023 | iPhone | Ali Yildiz |
| 9/1/2023 | Brazzuletta ta' kulur isfar | Birsen Sterier |
| 11/1/2023 | Kartiera, flus | Abdi S. Mahmud |
| 11/1/2023 | iPhone | Aldo Zammit |
| 12/1/2023 | Handbag, flus | Doris A. Scerri Gill |
| 12/1/2023 | Brazzuletta ta' kulur isfar | Kurt Farrugia |
| 13/1/2023 | Mobile | Mario Spiteri |
| 31/1/2023 | Mobile | Teresa Bales |
| 1/2/2023 | Stampi framed | Bedel Gele |
| 6/2/2023 | iPhone | Odin Cutajar |
| 8/2/2023 | Ġiżirana tal-metall isfar | Ivan Calleja |
| 14/2/2023 | iPhone | John Caruana |
| 15/2/2023 | Mackbook | Ana Stevanovic |
| 15/2/2023 | Portmoni roża | Carmel Axiak |
| 15/2/2023 | Kartiera, flus | Laxmi Gurung |
| 20/2/2023 | Ġiżirana | Amy Vella Haber |
| 22/2/2023 | Brazzuletta | Mandy Farrugia |
| 23/2/2023 | iPhone | David Barbara |
| 23/2/2023 | iPhone | Anthony Schembri |
| 23/2/2023 | Flus | Stella Vassallo |
| 23/2/2023 | Mobile | Raymond Grech |
| 23/2/2023 | Apple Phone | Sammuel Mehari |
| 23/2/2023 | iPhone | Lawrence Falzon |
| 27/2/2023 | Mobile | Anna Marie Debono |
| 28/2/2023 | Brazzuletta | Jason Gauci |
| 28/2/2023 | Mobile | Dorielle Rafalo |
| 3/3/2023 | Handbag, fwieħa | Stephania Seychell |
| 3/3/2023 | Mobile | Ahmed Saed Mohamed |
| 3/3/2023 | Ċurkett, arloġġ | Maria Lourdes Micallef |
| 6/3/2023 | Drone | Geofrey Chetcuti |
| 6/3/2023 | iPhone | Shaun Kitcher |
| 6/3/2023 | Bagalja | Jamal Mohammed |
| 6/3/2023 | Tablet, side bag | Christian Camilleri |
| 9/3/2023 | Portmoni, flus | Doris A. Scerri Gill |
| 9/3/2023 | Kartiera | Dylan Angrisani |
| 14/3/2023 | Flus | Mildred Marmara |
| 14/3/2023 | Cover tal-passaport | Marie Cia Ppara |
| 14/3/2023 | Kartiera, flus | Shova Adhikari |
| 16/3/2023 | Laptop | Melissa J. Bagley |
| 21/3/2023 | Mobile | Angela Flores |
| 22/3/2023 | Mobile | Mary R. Casha |

| DATA | DESKRIZZJONI TAL-OĠĠETTI | ISEM TA' MIN SAB L-OĠĠETTI |
|---|---|---|
| 27/3/2023 | Arloġġ tal-idejn | Karim Rayouf |
| 27/3/2023 | Mobile | Martha Camenzuli |
| 27/3/2023 | Mobile | Kurth Dimech |
| 30/3/2023 | Flus | Dorothy Rossi |
| 30/3/2023 | Kartiera, flus | Andreas Rudolf |
| 30/3/2023 | Kartiera, flus | Tatsuro Nagamatsu |

L-4 ta' April, 2023 4th April, 2023

## OĠĠETTI MISJUBA U KKONSENJATI LILL-PULIZIJA

Din li ġejja hija t-tieni pubblikazzjoni ta' lista ta' oġġetti misjuba u kkonsenjati lill-Pulizija f'Malta skont l-Artikolu 564 tal-Kodiċi Ċivili, Kap. 16.

Uffiċċju Prinċipali tal-Pulizija
Il-Furjana

Angelo Gafà
Kummissarju tal-Pulizija

Lista ta' oġġetti misjuba u kkonsenjati lill-Pulizija f'Malta matul il-perjodu minn Ottubru sa Diċembru, 2022

| DATA | DESKRIZZJONI TAL-OĠĠETTI | ISEM TA' MIN SAB L-OĠĠETTI |
|---|---|---|
| 3/10/2022 | Mobile | Ryan Mizzi |
| 4/10/2022 | Kartiera/Flus | Mark Sammut |
| 5/10/2022 | Mobile | Francis Abdilla |
| 7/10/2022 | Mobile, nuċċali, flus | Steve Cilia |
| 13/10/2022 | Laptop, kartiera, flus | Amelito Austero |
| 13/10/2022 | iPhone | Kluvert Bartolo |
| 14/10/2022 | Earphone, case | Boban Spasevski |
| 14/10/2022 | Mobile | Nigel Cauchi |
| 17/10/2022 | Mobile, portmoni | Ramadan Naggar |
| 17/10/2022 | Arloġġ tal-idejn | Richard W. Firth |
| 18/10/2022 | iPhone | Peter Magro |
| 18/10/2022 | Flus | Carolina Sofia |
| 18/10/2022 | iPhone | Christopher Vella |
| 19/10/2022 | Mobile | Dora Azzopardi |
| 28/10/2022 | Mobile | Daniel Mifsud |
| 31/10/2022 | Smart Phone | Louis Sammut |
| 31/10/2022 | Mobile | Diane Bugeja |
| 31/10/2022 | Kartiera/flus | Paul Buhagiar |
| 31/10/2022 | iPhone | Vincent Camilleri |
| 1/11/2022 | Kartiera, flus | Gilbert Garzia |
| 1/11/2022 | iPhone | Jharna Rai |

| DATA | DESKRIZZJONI TAL-OĠĠETTI | ISEM TA' MIN SAB L-OĠĠETTI |
|---|---|---|
| 2/11/2022 | Mobile | Lyndsey Fenech |
| 3/11/2022 | Kalamiti, platti tal-ħġieġ | Joseph Bugeja |
| 4/11/2022 | Mobile | Tiziana Bugeja |
| 7/11/2022 | Kartiera, flus | Walter Camilleri |
| 7/11/2022 | Kartiera, flus | Carys Camilleri |
| 7/11/2022 | Kartiera, flus | Charlene Aguis |
| 8/11/2022 | Headphones | Jeremy Spiteri |
| 8/11/2022 | Flus | Mais M. Abed |
| 8/11/2022 | Flus | Anne M. Falloon |
| 9/11/2022 | iPhone | Duygu Tulumbaci |
| 10/11/2022 | Mobile | Allessandro Bonciarelli |
| 10/11/2022 | iPhone | Ahmed Kaabar |
| 10/11/2022 | Kartiera, flus | Waheed Iqbal |
| 14/11/2022 | Ċurkett ta' kulur isfar | Kerstin S. Kraut |
| 14/11/2022 | Kartiera/flus | Daniel Fenech |
| 14/11/2022 | Ċurkett | Angelo Angok |
| 14/11/2022 | Kartiera, flus | Anthony Flymm |
| 14/11/2022 | Walkie Talky | Godwin Micallef |
| 16/11/2022 | Ġiżirana ta' kulur isfar | Mary J. Musù |
| 18/11/2022 | Kartiera, flus | Jeffrey Gatt |
| 21/11/2022 | Flus | Mark E. Kelly |
| 22/11/2022 | Basket blu, flus | Abdallah Abubaker |
| 23/11/2022 | Kartiera, flus | Dino Scicluna |
| 23/11/2022 | Laptop, bacpack | Wayne Deceles |
| 24/11/2022 | Kartiera, flus | Lok Narxan Poudyel |
| 25/11/2022 | Kartiera, flus | Igor Markisic |
| 25/11/2022 | Kartiera, flus | Catia R. S. Amorin |
| 29/11/2022 | Mobile | Louro J. Madureira |
| 29/11/2022 | iPhone | Josef Cachia |
| 2/12/2022 | Ġiżirana ta' kulur isfar | Emanuel Zammit |
| 5/12/2022 | iPhone | Chaznea Taliana |
| 9/12/2022 | Flus | Victoria Attard |
| 9/12/2022 | Ġiżirana ta' kulur isfar | Klinton Alldashi |
| 12/12/2022 | iPhone | Maria C. Lombardi |
| 12/12/2022 | Kartiera, flus | Eugenio Axisa |
| 14/12/2022 | Kartiera, flus | Clare Sapienza |
| 14/12/2022 | Misluta ta' kulur isfar | Johan Galea |
| 15/12/2022 | Flus | Domenic Bilocca |
| 15/12/2022 | Mobile | Paul Vella |
| 15/12/2022 | Żraben tal-ġiri | Adrian Zammit |
| 19/12/2022 | Smart Watch | Ali Alwahsh |

| DATA | DESKRIZZJONI TAL-OĠĠETTI | ISEM TA' MIN SAB L-OĠĠETTI |
|---|---|---|
| 19/12/2022 | Kamera | Carmel Bugeja |
| 22/12/2022 | Flus | Manar Yassine |
| 22/12/2022 | Kartiera, flus | Alexander Formosa |
| 22/12/2022 | Flus | Stephen Sciberras |
| 23/12/2022 | Laptop | Michael Borg |
| 23/12/2022 | iPhone | Tamir Shalom |
| 23/12/2022 | iPhone | Petya Vecheva |
| 26/12/2022 | Kartiera, flus | Angelo Camilleri |
| 27/12/2022 | Helmet sewda | Victor Manduca |
| 27/12/2022 | iPhone | Alysander Farrugia |
| 27/12/2022 | Kartiera, flus | Aron Mifsud |
| 27/12/2022 | Flus | Melaine Scerri |
| 29/12/2022 | Flus | Shaun Muscat |

L-4 ta' April, 2023

TRANSPORT MALTA

**Avviż Lokali lill-Baħħara Nru. 46 tal-2023**

*Kampjuni ta' sediment fid-Daħla tal-Imsida, Il-Port ta' Marsamxett*

Id-Direttorat tal-Portijiet u l-Yachting, Transport Malta, javża lill-baħħara li se jittieħdu kampjuni ta' sediment mid-Daħla tal-Imsida, il-Port ta' Marsamxett.

It-teħid ta' kampjuni ta' sediment se jsir fil-punti A u B kif muri fis-sit elettroniku ta' Transport Malta (www.transport.gov.mt).

| | *Latitudni (T)* | *Lonġitudni (L)* |
|---|---|---|
| A | 35° 53'.776 | 014° 29'.431 |
| B | 35° 53'.800 | 014° 29'.522 |

Ix-xogħlijiet se jsiru bejn it-Tlieta, 4 ta' April, 2023 u l-Ħamis, 6 ta' April, 2023.

Għalkemm dawn ix-xogħlijiet se jsiru mill-art, għandha dejjem tinżamm distanza ta' sigurtà ta' 3m mill-pożizzjonijiet ta' hawn fuq.

Bastimenti rmiġġati fid-distanza ta' sigurtà ta' 3m, għandhom jitneħħew matul id-dati ta' hawn fuq. Id-Direttorat tal-Portijiet u l-Yachting, Transport Malta, mhux se jaċċetta l-ebda responsabbiltà għal xi bastimenti li jibqgħu fiż-żona fid-dati u l-ħinijiet imsemmija hawn fuq.

4th April, 2023

TRANSPORT MALTA

**Local Notice to Mariners No. 46 of 2023**

*Sediment sampling at Id-Daħla tal-Imsida, Il-Port ta' Marsamxett*

The Ports and Yachting Directorate, Transport Malta, notifies mariners that sediment sampling will be carried out in Id-Daħla tal-Imsida, il-Port ta' Marsamxett.

The sediment sampling will be carried out at points A and B. as shown on chart found on Transport Malta website (www.transport.gov.mt).

| | *Latitude (N)* | *Longitude (E)* |
|---|---|---|
| A | 35° 53'.776 | 014° 29'.431 |
| B | 35° 53'.800 | 014° 29'.522 |

The works will be carried out between Tuesday, 4th April, 2023 and Thursday, 6th April, 2023.

Although these works will be carried out from land, a safety distance of 3m from the above positions is to be always kept.

Vessels moored within the 3m safety distance, are to be removed during the above dates. The Ports and Yachting Directorate, Transport Malta, will accept no liabilities whatsoever for any vessels that are left lying in the area on the above-mentioned dates and times.

Il-kaptana u l-operaturi tal-bastimenti huma avżati biex joqogħdu attenti, jinnavigaw b'kawtela u b'veloċità baxxa ħafna u jagħtu spazju wiesa' liż-żoni indikati.

Huma għandhom ukoll josservaw kwalunkwe struzzjonijiet mogħtija fuq VHF Channel 12 u/jew 16 minn Valletta VTS u jikkoperaw mal-kuntrattur fuq il-post.

Charts affettwati: BA 177

Pożizzjonijiet b'referenza għal WGS 84 DATUM

L-4 ta' April, 2023

TRANSPORT MALTA

**Avviż Lokali lill-Baħħara Nru. 47 tal-2023**

*Emenda għal Avviż Lokali lill-Baħħara Nru. 33 tal-2023 dwar stħarriġ bl-għadis (bentiku) tul il-kosta ta' Buġibba fil-Bajja ta' San Pawl*

B'referenza għal Avviż Lokali lill-Baħħara Nru. 33 tal-2023.

Id-Direttorat tal-Portijiet u l-Yachting, Transport Malta, javża lill-baħħara u s-sidien tal-bastimenti l-istħarriġ bl-għadis (bentiku) mal-kosta ta' Buġibba fil-Bajja ta' San Pawl mhux se jitlesta fiż-żmien kif ippjanat. Għalhekk id-data tat-tlestija qiegħda tiġi estiża sal-Ħadd, 30 ta' April, 2023.

Avviż Lokali lill-Baħħara Nru. 33 tal-2023 għandu jiġi emendat skont dan.

L-informazzjoni l-oħra kollha msemmija f'Avviż Lokali lill-Baħħara Nru. 33 tal-2023 se tibqa' valida.

Chart affettwata: BA 211

L-4 ta' April, 2023

AĠENZIJA NAZZJONALI TAL-LITTERIŻMU

**Sejħa għal Tuturi tal-Programm NWAR Part-time f'Malta jew f'Għawdex mal-Aġenzija Nazzjonali tal-Litteriżmu**

*Numru tal-Permess tal-Jobsplus 660/2022 (it-tielet sejħa)*

L-Aġenzija Nazzjonali tal-Litteriżmu qiegħda tilqa' applikazzjonijiet għal Tuturi tal-programm Nwar part-time, f'Malta jew f'Għawdex.

Sad-data tal-għeluq ta' din is-sejħa, l-applikanti jrid ikollhom dawn ir-rekwiżiti:

Masters and operators of vessels are advised to keep a sharp look-out, navigate with caution and at very slow speed and give the indicated areas a wide berth.

They are also to comply with any instructions given on VHF channel 12 and/or 16 by Valletta VTS and to co-operate with the contractor on site.

Charts affected: BA 177

Positions referred to WGS 84 DATUM

4th April, 2023

TRANSPORT MALTA

**Local Notice to Mariners No. 47 of 2023**

*Amendment to Local Notice to Mariners No. 33 of 2023 regarding diving survey (benthic) along Buġibba coast in Il-Bajja ta' San Pawl*

Reference is made to Local Notice to Mariners No. 33 of 2023.

The Ports and Yachting Directorate, Transport Malta, notifies mariners and owners of vessels that the diving survey (benthic) along Buġibba coast in Il-Bajja ta' San Pawl will not be completed within the time as planned. The completion date is therefore being extended to Sunday, 30th April, 2023.

Local Notice to Mariners No. 33 of 2023 is to be amended accordingly.

All the other information mentioned in Local Notice to Mariners No. 33 of 2023 will remain valid.

Chart affected: BA 211

4th April, 2023

NATIONAL LITERACY AGENCY

**Call for Part-time NWAR Tutors in Malta or in Gozo within the National Literacy Agency**

*Jobsplus Permit Number 660/2022 (third call)*

The National Literacy Agency is seeking to recruit part-time Nwar tutors in Malta or in Gozo.

Applicants must fulfil the following eligibility criteria by the closing date:

1. Kwalifika universitarja rikonoxxuta ta' għalliem/a ta' Livell 6 tal-MQF, jew ekwivalenti jew ogħla JEW Diploma in Facilitating Inclusive Education ta' Livell 5 tal-MQF (60 ECTS/ECVET), jew ekwivalenti, jew ogħla; U

2. Ikunu temmew b'suċċess il-kors tal-IfE Foundations of a Family Literacy Intervention Programme (Award)*. It-tlestija b'suċċess tal-Kors ta' Taħriġ fil-Metodoloġija tal-Programm tal-Litteriżmu Nwar jew tal-kors ta' Taħriġ għall-Għalliema fit-Tagħlim tal-Ħiliet Bażiċi tad-DQSE jew Diploma fil-Litteriżmu jew ekwivalenti jew ogħla, jiġu aċċettati wkoll, iżda jista' jkun meħtieġ taħriġ ulterjuri; U

3. Minimu ta' tliet (3) snin esperjenza fil-qasam relatat; U

4. Ħakma tajba tal-Malti u l-Ingliż miktuba u mitkellma. Preferibbilment, din tkun evidenzjata b'ċertifikati fil-Livell 3 tal-MQF fil-Malti u fl-Ingliż ta' Grad 1-5/A-C, jew ekwivalenti, jew ogħla.

*Applikanti li bħalissa qegħdin jistennew ir-riżultati tal-kors tal-IfE Foundations of a Family Literacy Intervention Programme (Award) jistgħu japplikaw ukoll.

Aktar dettalji dwar ir-rwol u l-kundizzjonijiet tal-impjieg jistgħu jinkisbu minn (www.education.gov.mt/nla), jew permezz ta' ittra elettronika lil (nlarecruitment@ilearn.edu.mt), jew bin-numru tat-telefown 2598 3325.

Il-kandidati għandhom jibagħtu ittra ta' applikazzjoni flimkien mal-kwalifiki u l-esperjenzi fil-format tal-European Curriculum Vitae, kopja taċ-ċertifikati rilevanti tagħhom, ċertifikat tal-kondotta riċenti maħruġ mill-Pulizija, u l-lista tax-xogħol li għamlu tul ħajjithom mill-Jobsplus, permezz ta' ittra elettronika lil (nlarecruitment@ilearn.edu.mt) jew bil-posta rreġistrata lil: Reklutaġġ, L-Aġenzija Nazzjonali tal-Litteriżmu, Iċ-Ċentru Nazzjonali tal-Kurrikulu, Triq Ġużè Abela Scolaro, Il-Ħamrun ĦMR 1304, sa mhux aktar tard mill-Erbgħa, 19 ta' April, 2023, f'nofsinhar.

Applikazzjonijiet bil-posta għandhom jintbagħtu rreġistrati u kmieni biżżejjed biex jaslu qabel id-data tal-għeluq. L-applikanti jiġu mgħarrfa li tkun waslet l-applikazzjoni fi żmien sebat ijiem. Applikazzjonijiet li jaslu tard ma jiġux ikkunsidrati.

L-4 ta' April, 2023

ATT DWAR L-ELEZZJONIJIET ĠENERALI
(KAP. 354)

**Avviż**

Ngħarrfu illi skont id-dispożizzjonijiet tal-artikolu 43 tal-Att dwar l-Elezzjonijiet Ġenerali (Kap. 354), b'ordni

1. A recognised teaching degree at MQF Level 6 or equivalent or higher, OR a Diploma in Facilitating Inclusive Education at MQF Level 5 (60 ECTS/ECVET), or equivalent or higher; AND

2. Successful completion of the IfE Foundations of a Family Literacy Intervention Programme (Award)*. Successful completion of the Nwar Training Course or DQSE Basic Skills Training Certificate or Diploma in Literacy or equivalent or higher is also accepted, but upskilling may be required; AND

3. A minimum of three (3) full years' experience in the related field; AND

4. Fluency in written and spoken Maltese and English. Preferably this is evidenced by means of MQF Level 3 in Maltese and English [SEC (Grade 1 to 5) or GCE Ordinary Level (Grade A to C)], or equivalent or higher.

*Candidates who followed the IfE Foundations of a Family Literacy Intervention Programme (Award) and are awaiting their results can also apply.

A detailed job description, including conditions of employment, may be obtained from (www.education.gov.mt/nla), or by email to (nlarecruitment@ilearn.edu.mt), or by telephone number 2598 3325.

Candidates should submit their letter of application, together with a summary of qualifications and experience in a European Curriculum Vitae Format, a copy of their relevant scanned certificates, a valid police conduct certificate, and their Jobsplus employment history, by email to (nlarecruitment@ilearn.edu.mt) or by registered post to: Recruitment, National Literacy Agency, NCC, Triq Ġużè Abela Scolaro, Ħamrun ĦMR 1304, by not later than Wednesday, 19th April, 2023, at noon.

Applications by post should be sent by registered mail, allowing sufficient time to ensure delivery by the above deadline. Applications will be acknowledged in writing within seven days. Late applications will not be considered.

4th April, 2023

GENERAL ELECTIONS ACT
(CAP. 354)

**Notice**

In terms of article 43 of the General Elections Act (Cap. 354), it is notified that by order of the Revising Officer, the

tal-Uffiċjal Reviżur sar dan it-tnaqqis fir-Reġistru Elettorali ppubblikat f'Ottubru, 2022.

TNAQQIS

Agius Charles – 0581162M – 3, St Joseph, Triq is- Sikka, Marsaskala

Zammit Ganni – 0764045M – 52, Triq it- Tabib Robert Naudi, L-Imsida

Bermejo Garcia Tamara Arlen – 0069230A – Kappara Crt, Fl 3, Triq il- Puniċi, Xlendi, Il-Munxar

Ionescu Rebeca – 0246265A – 72, Casa Shalom, Triq iż-Żnuber, Ħ'Attard

Mihailova Julija – 0266155A – La Plage, Fl 2, Triq Ġorġ Borg Olivier, San Ġiljan

L-4 ta' April, 2023

following deletions were made in the Electoral Register published in October, 2022.

DELETIONS

4th April, 2023

UFFIĊĊJU TAL-KUMMISSARJU TAT-TAXXI
MINISTERU GĦALL-FINANZI U X-XOGĦOL

Skont ir-Regolamenti dwar il-Kuntratti Pubbliċi (S.L. 174.04), l-Uffiċċju tad-Direct Orders qed jagħti approvazzjoni lill-Kummissarju tat-Taxxi fi ħdan il-Ministeru għall-Finanzi u x-Xogħol biex jidħol f'kuntratt ta' servizz ma' RSM Malta għall-provvediment ta' servizzi ta' Project Management Office li jappoġġja l-Programm tar-Riformi għad-Dipartiment tat-Taxxi u d-Dwana għal perjodu ta' sitt (6) xhur għall-prezz ta' €57,000.00 eskluża l-VAT.

L-4 ta' April, 2023

OFFICE FOR THE COMMISSIONER FOR REVENUE
MINISTRY FOR FINANCE AND EMPLOYMENT

In terms and for the purposes of the Public Procurement Regulations (S.L. 174.04), the Direct Orders Office is granting approval to the Commissioner for Revenue within the Ministry for Finance and Employment to enter into a contract for service with RSM Malta for the provision of project management office services supporting the Reform Programme of the Tax and Customs Department for a period of six (6) months for the cost of €57,000.00 excluding VAT.

4th April, 2023

KUNSILL LOKALI Ż-ŻURRIEQ

**Laqgħa Annwali ta' Konsultazzjoni**

Il-Laqgħa Annwali ta' Konsultazzjoni mal-persuni kollha li jidhru fuq ir-reġistru elettorali taż-Żurrieq se tinżamm nhar l-Erbgħa, 12 ta' Diċembru, 2023, fiċ-Ċentru tal-Komunità Joe Cassar, Triq Pietru Pawl Saydon, Iż-Żurrieq, fis-6.15 p.m.

Waqt din il-laqgħa se jingħata rendikont tal-ħidma tal-Kunsill u jiġu preżentati l-Estimi Finanzjarji għas-sena 2023.

L-4 ta' April, 2023

ŻURRIEQ LOCAL COUNCIL

**Annual Consultation Meeting**

The Annual Consultation Meeting with all the persons whose name appears in the Zurrieq electoral register will be held on Wednesday, 12th April, 2023, at the Ċentru tal-Komunità Joe Cassar, Triq Pietru Pawl Saydon, Żurrieq, at 6.15 p.m.

During this meeting an account will be given of the work of the Council and the Financial Estimates for the year 2023 will be presented.

4th April, 2023

KUNSILL LOKALI ĦAD-DINGLI

**Laqgħa Pubblika Annwali**

Il-Kunsill Lokali Ħad-Dingli jixtieq jgħarraf lill-pubbliku ġenerali li, Skont l-Artikolu 70 tal-Att dwar Kunsilli Lokali (Kap. 363), il-laqgħa pubblika annwali se ssir nhar il-Ġimgħa, 14 ta' April, 2023, fis-6.30 p.m., fil-Bini Amministrattiv

ĦAD-DINGLI LOCAL COUNCIL

**Annual Public Meeting**

The Ħad-Dingli Local Council would like to inform the general public that in accordance with Article 70 of the Local Councils Act (Cap. 363), an annual public meeting will be held on Friday, 14th April, 2023, at 6.30 p.m., at the Local Council

tal-Kunsill Lokali. Waqt din il-laqgħa se jiġu ppreżentati: ir-rapport amministrattiv 2022, ir-rapport finanzjarju 2022 u l-pjan ta' ħidma 2023-2027.

L-4 ta' April, 2023

KUNSILL LOKALI L-MELLIEĦA

**Sospensjoni ta' Traffiku u Parkeġġ**

Il-Kummissarju tal-Pulizija jgħarraf li skont S.L.65.13, iż-żoni hawn taħt imsemmija ser jiġu klassifikati bħala 'Żoni ta' Rmonk'.

Bis-saħħa tal-Artikolu 52 (1) tal-Ordinanza dwar ir-Regolamenti tat- Traffiku (Kap. 65), il-Kummissarju tal-Pulizija, jgħarraf illi t-traġit u pparkjar ta' vetturi huwa projbit fiż-żoni msemmija hawn taħt fid-dati u ħinijiet indikati:

**Il-Mellieħa**

Nhar il-Ġimgħa, 7 ta' April, 2023, mis-7.00 a.m. sal-5.00 p.m., miż-żona tal-għaddasa fis-sit fil-moll taċ-Ċirkewwa.

Vetturi li jinstabu jiksru dan l-avviż ikunu suġġetti li jiġu rmonkati.

L-4 ta' April, 2023

KUNSILL LOKALI S-SIĠĠIEWI

**Sospensjoni ta' Traffiku u Parkeġġ**

Il-Kunsill Lokali s-Siġġiewi jgħarraf li nhar il-Ħamis, 6 ta' April, 2023, ħadd ma jista' jipparkja fi Pjazza San Nikola li se tkun magħluqa għat-traffiku kollu mis-7.00 a.m. 'il quddiem.

It-trasport pubbliku jitlaq minn Triq Dun Manwel Zammit (ħdejn il-grawnd tal-futbol).

Vetturi pparkjati jiġu rmunkati.

L-4 ta' April, 2023

AWTORITÀ TAL-ARTIJIET

L-Uffiċjal Kap Eżekuttiv, Awtorità tal-Artijiet, jgħarraf li:

**Offerti ssiġillati għall-avviżi li ġejjin għandhom jintefgħu fil-kaxxa tal-offerti tal-Awtorità tal-Artijiet, Berġa tal-Baviera, Il-Belt Valletta, sal-10.00 a.m. tal-Ħamis, 6 ta' April, 2023.**

Avviż Nru. 9. Kiri, minn sena għal sena, għal skop ta' agrikultura, ta' sit tale quale f'area magħrufa bħala Tas-Sisien,

Administrative Building. During this meeting the following will be presented: the administrative report 2022, the financial report 2022 and the work plan 2023-2027.

4th April, 2023

MELLIEĦA LOCAL COUNCIL

**Traffic and Parking Suspension**

The Commissioner of Police hereby notifies that in terms of S.L. 65.13, the areas listed hereunder are to be classified as 'Tow Zones' as indicated.

In Virtue of Section 52 (1) of the Traffic Regulations Ordinance (Cap. 65), the Commissioner of Police hereby notifies that the transit and parking of vehicles through the areas mentioned hereunder is prohibited on the dates and times indicated:

**Mellieħa**

On Friday, 7th April, 2023, from 7.00 a.m. till 5.00 p.m., through divers' area as indicated on site at Ċirkewwa quay.

Vehicles found in contravention of this notice are subject to be towed.

4th April, 2023

SIĠĠIEWI LOCAL COUNCIL

**Suspension of Traffic and Parking**

The Siġġiewi Local Council notifies that St Nicholas Square will be closed to traffic on Thursday, 6th April, 2023, from 7.00 a.m. onwards. No parking is allowed in St Nicholas Square from 7.00 a.m. onwards.

Public transport departs from Triq Dun Manwel Zammit (near the football ground).

Parked vehicles will be towed.

4th April, 2023

LANDS AUTHORITY

The Chief Executive Officer, Lands Authority, notifies that:

**Sealed tenders in respect of the following advertisements have to be deposited in the tender box at the Lands Authority, Auberge de Baviere, Valletta, by 10.00 a.m. on Thursday, 6th April, 2023.**

Advt No. 9. Lease tale quale, on a year to year basis, for agricultural purposes, of a site at land known as Tas-Sisien,

l-Għarb, Għawdex, muri bl-aħmar fuq pjanta P.D.2021_0413. Dan is-sit jista' jkun suġġett għal servitujiet eżistenti favur proprjetà adjaċenti. L-offerenti għandhom ikunu persuni li huma rreġistrati bħala bdiewa full-time jew part-time, skont ċertifikat maħruġ mid-Dipartiment tal-Agrikoltura li għandu jiġi sottomess mad-dokument tal-offerta jew studenti li temmew b'suċċess kors akkademiku fi studji agrikoli fil-ħames snin preċedenti mid-dħul fis-seħħ tal-Avviż Legali Nru. 573.06 li għandhom jissottomettu kopja taċ-ċertifikat rilevanti mal-offerta tagħhom. L-offerti għandhom ikunu akkumpanjati b'bid-bond għall-ammont ta' €1,000 kif stipulat fil-kundizzjonijiet tal-offerta. Offerti anqas mill-ammont ta' tlieta u ħamsin ewro u disgħa u għoxrin ċenteżmu (€53.29) fis-sena ma jiġux ikkunsidrati. Din l-offerta tista' tkun suġġetta għal dritt magħruf bħala dritt tal-ewwel rifjut skont artikolu Nru. 32 tal-Kapitolu Nru. 573 tal-Liġijiet ta' Malta. Irid isir il-ħlas ta' €50 għad-dokumenti tal-offerta.

Għarb, Gozo, shown edged in red on plan P.D.2021_0413. This site may be subject to existing servitudes in favour of the adjacent properties. The bidders must be either full-time or part-time farmers, who have to submit a certificate, issued by the Department of Agriculture with the tender document or students who have completed successfully an academic course relating to agriculture within the previous five years prior to the introduction of the Legal Notice No. 573.06 who have to submit a copy of the relevant certificate also with the tender documents. Tenders are to be accompanied by a bid-bond for an amount of €1,000 as stipulated in the tender conditions. Offers below the amount of fifty-three euro and twenty-nine cents (€53.29) per annum will not be considered.This tender may be subject to the right known as the right of first refusal as per article No. 32 of Chapter No. 573 of the Laws of Malta. A fee of €50 will be charged for the tender document.

Avviż Nru. 10. Kiri, minn sena għal sena, għal skop ta' agrikultura, ta' sit tale quale f'Qasam il-Kbir, Ir-Rabat, Malta, muri bl-aħmar fuq pjanta P.D.2010_984. Dan is-sit jista' jkun suġġett għal servitujiet eżistenti favur proprjetà adjaċenti. L-offerenti għandhom ikunu persuni li huma rreġistrati bħala bdiewa full-time jew part-time, skont ċertifikat maħruġ mid-Dipartiment tal-Agrikoltura li għandu jiġi sottomess mad-dokument tal-offerta jew studenti li temmew b'suċċess kors akkademiku fi studji agrikoli fil-ħames snin preċedenti mid-dħul fis-seħħ tal-Avviż Legali Nru. 573.06 li għandhom jissottomettu kopja taċ-ċertifikat rilevanti mal-offerta tagħhom. L-offerti għandhom ikunu akkumpanjati b'bid-bond għall-ammont ta' €2,697 kif stipulat fil-kundizzjonijiet tal-offerta. Offerti anqas mill-ammont ta' tmien mija u disgħa u disgħin ewro (€899) fis-sena ma jiġux ikkunsidrati. Din l-offerta tista' tkun suġġetta għal dritt magħruf bħala dritt tal-ewwel rifjut skont artikolu Nru. 32 tal-Kapitolu Nru. 573 tal-Liġijiet ta' Malta. Irid isir il-ħlas ta' €50 għad-dokumenti tal-offerta.

Advt No. 10. Lease tale quale, on a year to year basis, for agricultural purposes, of a site at Qasam il-Kbir, Rabat Malta, shown edged in red on plan P.D.2010_984. This site may be subject to existing servitudes in favour of the adjacent properties. The bidders must be either full-time or part-time farmers, who have to submit a certificate, issued by the Department of Agriculture with the tender document or students who have completed successfully an academic course relating to agriculture within the previous five years prior to the introduction of the Legal Notice No. 573.06 who have to submit a copy of the relevant certificate also with the tender documents. Tenders are to be accompanied by a bid-bond for an amount of €2,697 as stipulated in the tender conditions. Offers below the amount of eight hundred and ninety-nine euro (€899) per annum will not be considered. This tender may be subject to the right known as the right of first refusal as per article No. 32 of Chapter No. 573 of the Laws of Malta.A fee of €50 will be charged for the tender document.

Avviż Nru. 11. Kiri għall-perjodu ta'ħmistax-il (15) sena ta' garaxx għal karozzi privati tale quale mingħajr l-arja tiegħu fil-Fond Nru. 2 (qabel Nru. 55) Triq San Bastjan, Ir-Rabat, Malta kif muri bl-aħmar fuq il-pjanta P.D.2022_0743. L-offerti għandhom ikunu akkumpanjati b'bid-bond għall-ammont ta' €4,530 kif stipulat fil-kundizzjonijiet tal-offerta. Offerti anqas mill-ammont ta' elf u ħames mija u għaxra ewro (€1,510) fis-sena ma jiġux ikkunsidrati. Din l-offerta tista' tkun suġġetta għal dritt magħruf bħala dritt tal-ewwel rifjut skont artikolu Nru. 32 tal-Kapitolu Nru. 573 tal-Liġijiet ta' Malta. Irid isir ħlas ta' €50 għad-dokumenti tal-offerta.

Advt No. 11. Lease for a period of fifteen (15) years of a garage for private cars tale quale without its own airspace at Premises No. 2 (formerly No. 55) Triq San Bastjan, Rabat, Malta as shown edged in red on the plan P.D.2022_0743. Tenders are to be accompanied by a bid-bond for an amount of €4,530 as stipulated in the tender conditions. Offers below the amount of one thousand and five hundred and ten euro (€1,510) per annum will not be considered. This tender may be subject to the right known as the right of first refusal as per article No. 32 of Chapter No. 573 of the Laws of Malta. A fee of €50 will be charged for the tender documents.

Avviż Nru. 12. Kiri, minn sena għal sena, għal skop ta' agrikultura, ta' sit tale quale f'Tas-Salib, Ir-Rabat, Malta, muri bl-aħmar fuq pjanta P.D.2011_202_A. Dan is-sit jista' jkun suġġett għal servitujiet eżistenti favur proprjetà adjaċenti. L-offerenti għandhom ikunu persuni li huma rreġistrati bħala bdiewa full-time jew part-time, skont

Advt No. 12. Lease tale quale, on a year to year basis, for agricultural purposes, of a site at Tas-Salib, Rabat Malta, shown edged in red on plan P.D.2011_202_A. This site may be subject to existing servitudes in favour of the adjacent properties. The bidders must be either full-time or part-time farmers, who have to submit a certificate, issued by

ċertifikat maħruġ mid-Dipartiment tal-Agrikoltura li għandu jiġi sottomess mad-dokument tal-offerta jew studenti li temmew b'suċċess kors akkademiku fi studji agrikoli fil-ħames snin preċedenti mid-dħul fis-seħħ tal-Avviż Legali Nru. 573.06 li għandhom jissottomettu kopja taċ-ċertifikat rilevanti mal-offerta tagħhom. L-offerti għandhom ikunu akkumpanjati b'bid-bond għall-ammont ta' €1,000 kif stipulat fil-kundizzjonijiet tal-offerta. Offerti anqas mill-ammont ta' mitejn u disgħa u sebgħin ewro (€279) fis-sena ma jiġux ikkunsidrati. Din l-offerta tista' tkun suġġetta għal dritt magħruf bħala dritt tal-ewwel rifjut skont artikolu Nru. 32 tal-Kapitolu Nru. 573 tal-Liġijiet ta' Malta. Irid isir il-ħlas ta' €50 għad-dokumenti tal-offerta.

Avviż Nru. 13. Bejgħ tale quale tal-Fond f'Nru. 4, Flat Nru. 6, Triq Macerata, Il-Furjana, kif muri bl-aħmar fuq il-pjanta P.D.JO52_2008_A. L-arja ta' fuq din il-proprjetà mhijiex inkluża. Din il-proprjetà tinsab fi stat ta' bżonn ta' manutenzjoni immedjata. It-tiswijiet li għandhom bżonn isiru iridu jitħallsu minn min jirbaħ din l-offerta. L-offerti għandhom ikunu akkumpanjati b'bid-bond għall-ammont ta' €14,406 kif stipulat fil-kundizzjonijiet tal-offerta. Offerti anqas mill-ammont ta' tliet mija u għoxrin elf u tliet mija u tlettax ewro (€320,313) ma jiġux ikkunsidrati. Din l-offerta tista' tkun suġġetta għal dritt magħruf bħala dritt tal-ewwel rifjut skont artikolu Nru. 32 tal-Kapitolu Nru. 573 tal-Liġijiet ta' Malta. Irid isir ħlas ta' €50 għad-dokumenti tal-offerta.

Avviż No. 14. Kiri, tale quale minn sena għal sena, għal skop ta' agrikultura, ta' sit fl-Art f'Tal-Mistra, fil-limiti tal-Mellieħa, Il-Mellieħa, muri bl-aħmar fuq pjanta P.D.2019_0756_1. L-offerenti għandhom ikunu persuni li huma rreġistrati bħala bdiewa full-time jew part-time, skont ċertifikat maħruġ mid-Dipartiment tal-Agrikoltura li għandu jiġi sottomess mad-dokument tal-offerta jew studenti li temmew b'suċċess kors akkademiku fi studji agrikoli fil-ħames snin preċedenti mid-dħul fis-seħħ tal-Avviż Legali Nru. 573.06 li għandhom jissottomettu kopja taċ-ċertifikat rilevanti mal-offerta tagħhom. L-offerti għandhom ikunu akkumpanjati b'bid-bond għall-ammont ta' €3,996 kif stipulat fil-kundizzjonijiet tal-offerta. Offerti anqas mill-ammont ta' elf u tliet mija u tnejn u tletin ewro (€1,332) fis-sena ma jiġux ikkunsidrati. Din l-offerta tista' tkun suġġetta għal dritt magħruf bħala dritt tal-ewwel rifjut skont artikolu Nru. 32 tal-Kapitolu Nru. 573 tal-Liġijiet ta' Malta. Irid isir il-ħlas ta' €50 għad-dokumenti tal-offerta.

Avviż No. 15. Kiri tale quale għal skopijiet kummerċjali tal-kantina f'Nru. 8D, Triq Marsamxett, Il-Belt Valletta, kif muri bl-aħmar fuq il-pjanta P.D. 2017_0538. L-offerti għandhom ikunu akkumpanjati b'bid-bond għall-ammont ta' €9,600 skont kif stipulat fil-kundizzjonijiet tal-offerta. Offerti anqas mill-ammont ta' tlett elef u mitejn ewro (€3,200) fis-sena ma jiġux ikkunsidrati. Din l-offerta tista' tkun suġġetta għal dritt magħruf bħala dritt tal-ewwel rifjut

the Department of Agriculture with the tender document or students who have completed successfully an academic course relating to agriculture within the previous five years prior to the introduction of the Legal Notice No. 573.06 who have to submit a copy of the relevant certificate also with the tender documents. Tenders are to be accompanied by a bid-bond for an amount of €1,000 as stipulated in the tender conditions. Offers below the amount of two hundred and seventy-nine euro (€279) per annum will not be considered. This tender may be subject to the right known as the right of first refusal as per article No. 32 of Chapter No. 573 of the Laws of Malta. A fee of €50 will be charged for the tender document.

Advt No. 13. Sale tale quale in its present state including any latent defects of the Premises at No 4, Flat No. 6, Triq Macerata, Floriana, as shown edged in red on the plan P.D.JO52_2008_A. The airspace is not included. This property is in a derelict state and in need of immediate attention. The repairs required are to be paid for by the successful bidder. Tenders are to be accompanied by a bid-bond for an amount of €14,406 as stipulated in the tender conditions. Offers below the amount of three hundred and twenty thousand and three hundred and thirteen euro (€320,313) will not be considered. This tender may be subject to the right known as the right of first refusal as per article No. 32 of Chapter No. 573 of the Laws of Malta. A fee of €50 will be charged for the tender documents.

Advt No. 14. Lease tale quale, on a year to year basis, for agricultural purposes, of a site at Land at Tal-Mistra, Limits of Mellieħa, Mellieħa, shown edged in red on plan P.D.2019_0756_1. The bidders must be either full-time or part-time farmers, who have to submit a certificate, issued by the Department of Agriculture with the tender document or students who have completed successfully an academic course relating to agriculture within the previous five years prior to the introduction of Legal Notice No. 573.06 who have to submit a copy of the relevant certificate also with the tender documents. Tenders are to be accompanied by a bid-bond for an amount of €3,996 as stipulated in the tender conditions. Offers below the amount of one thousand and three hundred and thirty-two euro (€1,332) per annum will not be considered. This tender may be subject to the right known as the right of first refusal as per article No. 32 of Chapter No. 573 of the Laws of Malta. A fee of €50 will be charged for the tender document.

Advert No. 15. Lease tale quale for commercial purposes of the cellar at No. 8D, Triq Marsamxett, Valletta, shown edged in red on plan P.D. 2017_0538. Tenders are to be accompanied by a bid-bond for the amount of €9,600 as stipulated in the tender conditions. Offers below the amount of three thousand and two hundred euro (€3,200) per annum will not be considered. This tender may be subject to the right known as the right of first refusal as per article No. 32 of Chapter

skont artikolu Nru. 32 tal-Kapitolu Nru. 573 tal-Liġijiet ta' Malta. Irid isir il-ħlas ta' €50 għad-dokumenti tal-offerta.

**Offerti ssiġillati għall-avviżi li ġejjin għandhom jintefgħu fil-kaxxa tal-offerti tal-Awtorità tal-Artijiet, Berġa tal-Baviera, Il-Belt Valletta, sal-10.00 a.m. tal-Ħamis, 13 ta' April, 2023.**

Avviż Nru. 16. Kiri għall-perjodu ta' ħmistax-il (15) sena għal skopijiet kummerċjali ta' ħanut tale quale, fl-istat li jinsab fih inklużi xi difetti li jista' jkun hemm moħbija u bi bżonn ta' attenzjoni, f'Nru. 1, Ta' Pascarella, Ħal Qormi, kif muri bl-aħmar fuq il-pjanta P.D. 235_88_3_1. L-arja ta' fuq dan il-ħanut mhijiex inkluża fl-offerta. L-offerti għandhom ikunu akkumpanjati b'bid-bond għall-ammont ta' €14,100 kif stipulat fil-kundizzjonijiet tal-offerta. Offerti anqas mill-ammont ta' erbat elef u seba' mija ewro (€4,700) fis-sena ma jiġux ikkunsidrati. Din l-offerta tista' tkun suġġetta għal dritt magħruf bħala dritt tal-ewwel rifjut skont artikolu Nru. 32 tal-Kapitolu Nru. 573 tal-Liġijiet ta' Malta. Irid isir il-ħlas ta' €50 għad-dokumenti tal-offerta.

Avviż Nru. 17. Kiri għall-perjodu ta' ħmistax-il (15) sena għal skopijiet kummerċjali ta' ħanut tale quale, f'Nru. 33 (qabel Nru. 8), Triq is-Sliem, Il-Marsa, kif muri bl-aħmar fuq il-pjanta P.D. 231_81_6_8. L-arja ta' fuq dan il-ħanut mhijiex inkluża fl-offerta. L-offerti għandhom ikunu akkumpanjati b'bid-bond għall-ammont ta' €14,250 kif stipulat fil-kundizzjonijiet tal-offerta. Offerti anqas mill-ammont ta' erbat elef u seba' mija u ħamsin ewro (€4,750) fis-sena ma jiġux ikkunsidrati. Din l-offerta tista' tkun suġġetta għal dritt magħruf bħala dritt tal-ewwel rifjut skont artikolu Nru. 32 tal-Kapitolu Nru. 573 tal-Liġijiet ta' Malta. Irid isir il-ħlas ta' €50 għad-dokumenti tal-offerta.

Avviż Nru. 18. Kiri, minn sena għal sena, għal skop ta' agrikoltura, ta' sit tale quale fi Triq il-Marsa, Il-Marsa, muri bl-aħmar fuq pjanta P.D.2022_0395. Dan is-sit jista' jkun suġġett għal servitujiet eżistenti favur propjetà adjaċenti. L-offerenti għandhom ikunu persuni li huma rreġistrati bħala bdiewa full-time jew part-time, skont ċertifikat maħruġ mid-Dipartiment tal-Agrikoltura li għandu jiġi sottomess mad-dokument tal-offerta jew studenti li temmew b'suċċess kors akkademiku fi studji agrikoli fil-ħames snin preċedenti mid-dħul fis-seħħ tal-Avviż Legali Nru. 573.06 li għandhom jissottomettu kopja taċ-ċertifikat rilevanti mal-offerta tagħhom. L-offerti għandhom ikunu akkumpanjati b'bid-bond għall-ammont ta' €1,683 kif stipulat fil-kundizzjonijiet tal-offerta. Offerti anqas mill-ammont ta' ħames mija u wieħed u sittin ewro (€561) fis-sena ma jiġux ikkunsidrati. Din l-offerta tista' tkun suġġetta għal dritt magħruf bħala dritt tal-ewwel rifjut skont artikolu Nru. 32 tal-Kapitolu Nru. 573 tal-Liġijiet ta' Malta. Irid isir il-ħlas ta' €50 għad-dokumenti tal-offerta.

Dawn l-avviżi qegħdin jiġu ppubblikati bħala stedina għall-pubbliku sabiex jakkwista d-dokumenti tal-offerta No. 573 of the Laws of Malta. A fee of €50 will be charged for the tender document.

**Sealed tenders in respect of the following advertisements have to be deposited in the tender box at the Lands Authority, Auberge de Baviere, Valletta, by 10.00 a.m. on Thursday, 13th April, 2023.**

Advt No. 16. Lease for a period of fifteen (15) years for commercial purposes of a shop tale quale, in its present state uncluding any latent defects and in need of attention, at No. 1, Ta' Pascarella, Ħal Qormi as shown edged in red on the plan P.D.235_88_3_1. The airspace of this shop is not included with this tender. Tenders are to be accompanied by a bid-bond for an amount of €14,100 as stipulated in the tender conditions. Offers below the amount of four thousand and seven hundred euro (€4,700) per annum will not be considered. This tender may be subject to the right known as the right of first refusal as per article No. 32 of Chapter No. 573 of the Laws of Malta. A fee of €50 will be charged for the tender documents.

Advt No. 17. Lease for a period of fifteen (15) years for commercial purposes of a shop tale quale, at No. 33 (formerly No. 8), Triq is-Sliem, Marsa, as shown edged in red on the plan P.D.231_81_6_8. The airspace of this shop is not included with this tender. Tenders are to be accompanied by a bid-bond for an amount of €14,250 as stipulated in the tender conditions. Offers below the amount of four thousand and seven hundred and fifty euro (€4,750) per annum will not be considered. This tender may be subject to the right known as the right of first refusal as per article No. 32 of Chapter No. 573 of the Laws of Malta. A fee of €50 will be charged for the tender documents.

Advt No. 18. Lease tale quale, on a year to year basis, for agricultural purposes, of a site at Triq il-Marsa, Marsa, shown edged in red on plan P.D.2022_0395. This site may be subject to existing servitudes in favour of the adjacent properties. The bidders must be either full-time or part-time farmers, who have to submit a certificate, issued by the Department of Agriculture with the tender document or students who have completed successfully an academic course relating to agriculture within the previous five years prior to the introduction of the Legal Notice No. 573.06 who have to submit a copy of the relevant certificate also with the tender documents. Tenders are to be accompanied by a bid-bond for an amount of €1,683 as stipulated in the tender conditions. Offers below the amount of five hundred and sixty-one euro (€561) per annum will not be considered. This tender may be subject to the right known as the right of first refusal as per article No. 32 of Chapter No. 573 of the Laws of Malta. A fee of €50 will be charged for the tender document.

These adverts are being published as an invitation to the public to acquire tender documents online. The bidders are

online. L-offerenti għandhom jirreferu għall-kundizzjonijiet kollha tad-dokument tal-offerta u huma mistiedna li jaqraw sew dawn id-dokumenti. L-offerti għandhom isiru biss fuq il-formola preskritta li, flimkien mal-kundizzjonijiet rilevanti u dokumenti oħra, jistgħu jinkisbu billi tagħfas fuq 'Buy Tender' fuq il-paġna ta' din l-offerta fis-sit (https://landsauthority.org.mt/services/tendering/). Il-ħlas huwa ta' ħamsin ewro (€50) li jitħallas permezz tas-sistema online tas-sit tal-Awtorità tal-Artijiet bil-card bankarja preferuta.

L-4 ta' April, 2023

KUNSILL MALTI GĦAS-SETTUR TAL-VOLONTARJAT

Il-Kunsill Malti għas-Settur tal-Volontarjat jgħarraf li St John Rescue Corps qiegħda tħabbar pubblikazzjoni għall-sejħa għall-kwotazzjonijiet:

Referenza tal-Proġett VOPS – VOPS A1.25.2023

St John Rescue Corp teħtieġ l-offerta għax-xiri ta' (1) wieħed 'SwellPro GC3-T waterproof drone bit-thermal camera' bħala parti mill-VOPS A1.25.2023 Underwater Rescue Project.

Aktar speċifikazzjoni jistgħu jinkisbu permezz ta' ittra elettronika lil (procurement@stjohnmalta.vr-sar.org).

L-offerta tagħlaq nhar it-Tlieta, 25 ta' April, 2023, f'nofsinhar.

Dan il-proġett ġie ffinanzjat permezz tal-Voluntary Organisations Project Scheme amministrat mill-Kunsill Malti għas-Settur tal-Volontarjat f'isem il-Ministeru għall-Inkluzjoni, il-Volontarjat u d-Drittijiet tal-Konsumatur.

L-4 ta' April, 2023

AWTORITÀ MALTIJA GĦAT-TURIŻMU

L-Awtorità Maltija għat-Turiżmu tgħarraf illi:

**Jintlaqgħu kwotazzjonijiet issiġillati sad-9.30 a.m. tal-Ġimgħa, 14 ta' April, 2023, fid-Dipartiment tal-Procurement, It-Tielet Sular, SCM 01, Livell 3, SmartCity Malta, Kalkara SCM 1001, Malta, għal:**

Provvediment ta' servizzi relatati mal-produzzjoni tal-Festival Internazzjonali tal-Logħob tan-Nar 2023, matul April, 2023.

Aktar tagħrif u speċifikazzjonijiet jistgħu jinkisbu permezz ta' ittra elettronika lil (tenders.mta@visitmalta.com).

to refer to all the conditions of the tender document and are invited to read carefully these conditions. Tenders should be submitted only on the prescribed form, which together with the relevant conditions and other documents, may be obtained by clicking on 'Buy Tender' on the web page where this tender is available on (https://landsauthority.org.mt/services/tendering/). A fee of fifty euro (€50) must be paid through the online system of the Lands Authority website by using preferred banking card.

4th April, 2023

MALTA COUNCIL FOR THE VOLUNTARY SECTOR

The Malta Council for the Voluntary Sector notifies that 'St John Rescue Corps' is requesting the call for quotations:

Project Reference VOPS – VOPS A1.25.2023

'St John Rescue Corp' needs the QUOTation FOR BUYING (1) one SwellPro GC3-T waterproof drone with thermal camera, as part of the VOPS A1.25.2023 Underwater Rescue Project.

For specification, prospective bidders are to send an email to (procurement@stjohnmalta.vr-sar.org).

Deadline for submissions is Tuesday, 25th April, 2023, at noon.

This project has been funded through the Voluntary Organisations Project Scheme managed by the Malta Council for the Voluntary Sector supported by the Ministry for Inclusion, Voluntary Organisations and Consumer Rights.

4th April, 2023

MALTA TOURISM AUTHORITY

The Malta Tourism Authority notifies that:

**Sealed quotations will be received at the Procurement Department, 3rd Floor, SCM 01, Level 3, SmartCity Malta, Kalkara SCM 1001, Malta, up to 9.30 a.m. on Friday, 14th April, 2023, for:**

Provision of several services in relation to production during the Malta International Fireworks Festival 2023, during April, 2023.

Further information and specifications may be requested by email to (tenders.mta@visitmalta.com).

L-Awtorità tirriżerva d-dritt li tagħżel l-aktar kwotazzjoni vantaġġjuża skont il-ħtiġiet tagħha.

Proposti li jaslu tard ma jiġux ikkunsidrati.

L-4 ta' April, 2023

AWTORITÀ MALTIJA GĦAT-TURIŻMU

L-Awtorità Maltija għat-Turiżmu tgħarraf illi:

**Jintlaqgħu kwotazzjonijiet issiġillati sad-9.30 a.m. l-Ġimgħa, 14 ta' April, 2023, fid-Dipartiment tal-Procurement, It-Tielet Sular, SCM 01, Livell 3, SmartCity Malta, Kalkara SCM 1001, Malta, għal:**

Provvista ta' blokkijiet ta' konkrit u '1-ton jumbo bags' (inkluż trasportazzjoni, tqegħid u tneħħija) relatati mal-Festival Internazzjonali tal-Logħob tan-Nar 2023, matul April, 2023.

Aktar tagħrif u speċifikazzjonijiet jistgħu jinkisbu permezz ta' ittra elettronika lil (tenders.mta@visitmalta.com).

L-Awtorità tirriżerva d-dritt li tagħżel l-aktar kwotazzjoni vantaġġjuża skont il-ħtiġiet tagħha.

Proposti li jaslu tard ma jiġux ikkunsidrati.

L-4 ta' April, 2023

CENTRAL PROCUREMENT AND SUPPLIES UNIT

Id-Direttur Maniġerjali (Procurement and Supplies), Ministeru għas-Saħħa, jgħarraf illi:

**Jintlaqgħu offerti elettroniċi rigward l-avviżi li ġejjin sad-9.30 a.m. tat-Tlieta, 25 ta' April, 2023. L-offerti għandhom jintbagħtu BISS online fuq (www.etenders.gov.mt) għal:**

CFT 021-3417/23. Provvista ta' 'Dextrose 10% in Sodium Chloride 0.18% x 500mL IV infusion fluid'

CFT 009-3418/23. Provvista ta' saqqijiet tal-isptar u covers magħmulin minn materjali u proċessi li ma jagħmlux ħsara 'l-ambjent biex ikunu mwassla f'konsenji separati fuq perjodu ta' sena

CFT 020-3419/23. Provvista ta' 'single back check valves'

CFT 020-3420/23. Provvista ta' 'sanger sequencing service'

CFT 009-3421/23. Provvista ta' trunking tal-aluminju u aċċessorji għal perjodu ta' sentejn

The Authority reserves the right to choose that offer which in its sole discretion represents the most advantageous quotation for the needs of the Authority.

Late submissions will not be considered.

4th April, 2023

MALTA TOURISM AUTHORITY

The Malta Tourism Authority notifies that:

**Sealed quotations will be received at the Procurement Department, 3rd Floor, SCM 01, Level 3, SmartCity Malta, Kalkara SCM 1001, Malta, up to 9.30 a.m. on Friday, 14th April, 2023, for:**

Provision of concrete blocks and 1-ton jumbo bags (including transportation, setting up and removal) in relation to the Malta International Fireworks Festival 2023, during April 2023.

Further information and specifications may be requested by email to (tenders.mta@visitmalta.com).

The Authority reserves the right to choose that offer which in its sole discretion represents the most advantageous quotation for the needs of the Authority.

Late submissions will not be considered.

4th April, 2023

CENTRAL PROCUREMENT AND SUPPLIES UNIT

The Managing Director (Procurement and Supplies), Ministry for Health, notifies that:

**Electronic tenders in respect of the following notices will be received till 9.30 a.m. of Tuesday, 25th April, 2023. Tenders are to be submitted ONLY online on (www.etenders.gov.mt) for:**

CFT 021-3417/23. Supply of Dextrose 10% in Sodium Chloride 0.18% x 500mL IV infusion fluid

CFT 009-3418/23. Provision of hospital mattresses and covers produced with environmentally friendly materials and processes to be delivered in staggered deliveries over a period of one year

CFT 020-3419/23. Supply of single back check valves

CFT 020-3420/23. Supply of sanger sequencing service

CFT 009-3421/23. Provision of aluminium trunking and accessories for a period of two years

CFT 019-3423/23. Provvista ta' ħobż (wholemeal, fancy, tal-Malti)

CFT 009-3425/23. Provvista, installazzjoni u kkummissjonar ta' sistema F HVAC għal 'high energy u environmental performance standards'

CFT 021-3426/23. Provvista ta' 'Radioactive Iodine I-131 capsules'

CFT 021-3427/23. Provvista ta' 'Pancreatin 25,000 units capsules'

CFT 021-3428/23. Provvista ta' 'oral liquid osmotic laxative' għal kostipazzjoni

CFT 020-3429/23. Provvista ta' 'disposable paediatric mapleson C circuit, 1 litre and 0.5 litre'

CFT 021-3430/23. Provvista ta' 'Morphine Sulfate/ Hydrochloride 60mg tablets'

CFT 021-3431/23. Provvista ta' 'Dextrose 5 per cent in sodium chloride 0.45 per cent x 500 ml IV iInfusion fluid B.P./E.P.'

CFT 020-3432/23. Provvista ta' 'hypodermic syringes: 5.0ml-6.0ml'

CFT 021-3433/23. Provvista ta' 'Sodium Chloride 0.9% x 100ml IV infusion'

**Jintlaqgħu offerti elettroniċi rigward l-avviż li ġej sad-9.30 a.m. tat-Tlieta, 2 ta' Mejju, 2023. L-offerti għandhom jintbagħtu BISS online fuq (www.etenders.gov.mt) għal:**

CFT 009-3424/23. Diversi xogħlijiet ta' tiswija għal strutturi eżistenti perikoluż fiċ-ċimiterji ta' Ħal Qormi u San Pawl il-Baħar.

Id-dokumenti tal-offerta huma mingħajr ħlas.

Id-dokumenti tal-offerti jinkisbu biss mill-Electronic Public Procurement System (www.etenders.gov.mt). Ir-reġistrazzjoni hija meħtieġa sabiex ikun jista' jintuża s-sit elettroniku. Operaturi ekonomiċi Maltin għandu jkollhom l-eID tal-organizzazzjoni tagħhom sabiex ikunu jistgħu jidħlu f'dan is-sit elettroniku. Aktar tagħrif jinkiseb mis-sezzjoni tal-FAQ tal-istess sit.

Il-pubbliku jista' jattendi waqt il-ftuħ u l-iskedar tal-offerti fil-ħinijiet u d-dati msemmija hawn fuq.

L-4 ta' Marzu, 2023

CENTRAL PROCUREMENT AND SUPPLIES UNIT

**Id-Direttur Maniġerjali (Sourcing and Supplies Management) għas-Central Procurement u Supplies Unit fil-Ministeru għas-Saħħa, jgħarraf illi s-sottomissjonijiet tal-ERU Competitive Calls għandhom jintlaqgħu sal-10.00 a.m. tal-Erbgħa, 5 ta' April, 2023.**

ERU Ref. ERU2903U23 – Medicinals

CFT 019-3423/23. Supply of bread (wholemeal, fancy, Maltese)

CFT 009-3425/23. Supply, Installation and Commissioning of System F HVAC to high energy and environmental performance standards

CFT 021-3426/23. Supply of Radioactive Iodine I-131 capsules

CFT 021-3427/23. Supply of Pancreatin 25,000 units capsules

CFT 021-3428/23. Supply of oral liquid osmotic laxative for constipation

CFT 020-3429/23. Supply of disposable paediatric mapleson C circuit, 1 litre and 0.5 litre

CFT 021-3430/23. Supply of Morphine Sulfate/ Hydrochloride 60mg tablets

CFT 021-3431/23. Supply of Dextrose 5 per cent in sodium chloride 0.45 per cent x 500 ml IV infusion fluid B.P./E.P.

CFT 020-3432/23. Supply of hypodermic syringes: 5.0ml-6.0ml

CFT 021-3433/23. Supply of Sodium Chloride 0.9% x 100ml IV infusion

**Electronic tenders in respect of the following notice will be received till 9.30 a.m. of Tuesday, 2nd May, 2023. Tenders are to be submitted ONLY online on (www.etenders.gov.mt) for:**

CFT 009-3424/23. Various repair works to existing dangerous structures at Ħal Qormi and St Paul's Bay cemeteries.

These tender documents are free of charge.

Tender documents are only obtainable from the Electronic Public Procurement System (www.etenders. gov.mt). Registration is required in order to make use of this website. Maltese economic operators need to be in possession of their organisation eID in order to access this website. More information is available from the FAQ section of the same website.

The public may attend during the opening and scheduling of tenders at the times and dates specified above.

4th April, 2023

CENTRAL PROCUREMENT AND SUPPLIES UNIT

**The Managing Director (Sourcing and Supplies Management) for the Central Procurement and Supplies Unit within the Ministry for Health, notifies that submissions for the below listed ERU Competitive Calls will be received up to 10.00 a.m. on Wednesday, 5th April, 2023.**

ERU Ref. ERU2903U23 – Medicinals

ERU Ref. ERU2903U23 – Devices
ERU Ref. ERU2903U23A
ERU Ref. ERU2903U23B
ERU Ref. ERU2903U23C
ERU Ref. ERU2903U23D
ERU Ref. ERU3003U23 – Medicinals
ERU Ref. ERU3003U23 – Devices
ERU Ref. ERU3003U23A
ERU Ref. ERU3003U23B
ERU Ref. ERU3003U23C
ERU Ref. ERU3003U23D
ERU Ref. ERU3003U23E

Sejħiet kompetittivi tal-Emergency Response Unit (ERU) jistgħu jitniżżlu mis-sit elettroniku tas-CPSU.

Sottomissjonijiet għal din is-sejħa għal kompetizzjoni għandhom jiġu sottomessi skont l-istruzzjonijiet mogħtija fid-dossier.

L-4 ta' April, 2023

KUNSILL LOKALI L-IMDINA

Il-Kunsill Lokali l-Imdina jgħarraf illi:

**Offerti għandhom jintlaqgħu mill-Kunsill Lokali l-Imdina permezz tal-ePPS sa nofsinhar ta' nhar il-Ġimgħa, 5 ta' Mejju, 2023, għal:**

Avviż Nru. MLC/02/23. Provvediment għal servizzi ta' manutenzjoni ġenerali (handyman) għall-Kunsill Lokali l-Imdina bl-użu ta' materjali u prodotti li jħarsu 'l-ambjent – Kunsill Lokali l-Imdina.

Id-dokumenti tal-offerti huma blaħlas u jiġu miksuba/imniżżla u milqugħa BISS mis-sit elettroniku (www.etenders.gov.mt).

Kull kjarifika jew addenda lid-dokument jittellgħu fuq is-sit eletroniku u wieħed jista' jarahom jew iniżżilhom mill-istess sit.

Il-Kunsill Lokali jżomm id-dritt li jirrifjuta kull offerta, anke l-aktar waħda vantaġġjuża.

L-4 ta' April, 2023

KUNSILL LOKALI N-NADUR

Il-Kunsill Lokali n-Nadur jgħarraf li:

**Offerti jintlaqgħu mill-Kunsill Lokali n-Nadur permezz tal-ePPS sad-9.30 a.m. tal-Erbgħa, 26 ta' April, 2023, għal:**

Avviż Nru. NLC/08/2023. Offerta ta' xogħlijiet għar-rinnovar ta' Pjazza l-Arċipriet Martin Camilleri, in-Nadur.

ERU Ref. ERU2903U23 – Devices
ERU Ref. ERU2903U23A
ERU Ref. ERU2903U23B
ERU Ref. ERU2903U23C
ERU Ref. ERU2903U23D
ERU Ref. ERU3003U23 – Medicinals
ERU Ref. ERU3003U23 – Devices
ERU Ref. ERU3003U23A
ERU Ref. ERU3003U23B
ERU Ref. ERU3003U23C
ERU Ref. ERU3003U23D
ERU Ref. ERU3003U23E

Emergency Response Unit (ERU) Competitive Calls can be downloaded from the CPSU Website.

Submissions for this call for competition are to be submitted as per instructions given in the dossier.

4th April, 2023

MDINA LOCAL COUNCIL

The Mdina Local Council notifies that:

**Tenders will be received at the Mdina Local Council through ePPS, up to noon of Friday, 5th May, 2023, for:**

Advt No. MLC/02/23. Provision of general maintenance (handyman) services for the Mdina Local Council using environmentally-friendly materials and products – Mdina Local Council.

Tender documents are free of charge and are to be viewed/downloaded and submitted ONLY through the e-tenders website on (www.etenders.gov.mt).

Any clarifications or addenda to the tender document will be uploaded and available to view and download from this same website.

The Local Council reserves the right to refuse any offer, even the most advantageous.

4th April, 2023

NADUR LOCAL COUNCIL

The Nadur Local Council notifies that:

**Tenders will be received by the Nadur Local Council till 9.30 a.m. on Wednesday, 26th April, 2023, for:**

Advt No. NLC/08/2023. Works tender for the upgrading of Pjazza l-Arċipriet Martin Camilleri, Nadur.

Id-dokumenti tal-offerti huma bla ħlas u jinkisbu/jitniżżlu u jintlaqgħu BISS mis-sit elettroniku (www.etenders.gov.mt).

Kull kjarifika jew addenda lid-dokument jittellgħu fuq is-sit elettroniku u wieħed jista' jarahom jew iniżżilhom mill-istess sit.

Il-Kunsill Lokali jżomm id-dritt li jirrifjuta kull offerta, anke l-aktar waħda vantaġġjuża.

L-4 ta' April, 2023

KUNSILL LOKALI BIRKIRKARA

Il-Kunsill Lokali Birkirkara jgħarraf illi:

**Sejħiet għall-offerti għandhom jintlaqgħu mill-Kunsill Lokali Birkirkara, permezz tal-ePPS, sa nofsinhar ta' nhar it-Tlieta, 2 ta' Mejju, 2023, għal:**

Avviż Nru BLC/001/2023. Provvista u konsenja ta' żewġ vannijiet elettriċi tal-passiġġieri. Ħruġ mill-ġdid.

Id-dokumenti tal-offerta huma bla ħlas u jiġu miksuba, imniżżla u milqugħa BISS minn fuq is-sit elettroniku (www.etenders.gov.mt).

Kull kjarifika jew addenda lid-dokument tal-offerta jittellgħu fuq is-sit elettroniku u wieħed jista' jarahom jew iniżżilhom mill-istess sit.

Il-Kunsill Lokali jżomm id-dritt li jirrifjuta kull offerta, anke l-aktar waħda vantaġġjuża.

L-4 ta' April, 2023

KUNSILL LOKALI L-GĦARB

Il-Kunsill Lokali l-Għarb jgħarraf illi:

**Id-data tal-għeluq tal-offerta ġiet estiża sal-10.00 a.m. ta' nhar it-Tlieta, 25 ta' Marzu, 2023, għal:**

Avviż Nru. GRB/05/23. Provvista u installazzjoni (inkluż is-support) ta' 'smart parking solution' għal-lokalità tal-Għarb, Għawdex, Malta.

Id-dokumenti tal-offerta huma bla ħlas u jiġu miksuba, imniżżla u milqugħa BISS minn fuq is-sit elettroniku tal-eprocurement (www.etenders.gov.mt).

Kull kjarifika jew addenda lid-dokument tal-offerta jittellgħu fuq is-sit elettroniku u wieħed jista' jarahom jew iniżżilhom mill-istess sit.

Il-Kunsill Lokali jżomm id-dritt li jirrifjuta kull offerta, anke l-aktar waħda vantaġġjuża.

L-4 ta' April, 2023

Tender documents are free of charge and may be viewed/submitted only through (www.etenders.gov.mt).

Any clarifications or addenda to the documents will be uploaded and available to view and download from the same website.

The Local Council reserves the right to refuse any offer, even the most advantageous.

4th April, 2023

BIRKIRKARA LOCAL COUNCIL

The Birkirkara Local Council notifies that:

**Tenders will be received at the Birkirkara Local Council through ePPS, up to noon on Tuesday, 2nd May, 2023, for:**

Advt No. BLC/001/2023. Supply and delivery of two electric motor passenger vans. Re-issue.

Tender documents are free of charge and are to be viewed/downloaded and submitted ONLY through the etenders website (www.etenders.gov.mt).

Any clarifications or addenda to the tender document will be uploaded and available to view and download from this same website.

The Local Council reserves the right to refuse any offer, even the most advantageous.

4th April, 2023

GĦARB LOCAL COUNCIL

The Għarb Local Council notifies that:

**Tenders closing date has been extended till 10.00 a.m. on Tuesday, 25th April, 2023, for:**

Advt No. GRB/05/23. Supply and installation (including support) of a smart parking solution for the locality of Għarb, Gozo, Malta.

Tender documents are free of charge and are to be viewed/downloaded and submitted ONLY through the e-procurement website on (www.etenders.gov.mt).

Any clarifications or addenda to the tender document will be uploaded and available to view and download from this same website.

The Local Council reserves the right to refuse any offer, even the most advantageous.

4th April, 2023

AVVIŻI TAL-QORTI – *COURT NOTICES*

Lista ta' persuni kkwalifikati biex joqogħdu u li għandhom iservu bħala Primi Ġurati u Ġurati Ordinarji fil-Qorti Kriminali matul ix-xahar ta' Mejju, 2023, skont l-artikolu 606 tal-Kodiċi Kriminali (Kap. 9, Ediz. Riv.).

PRIMI ĠURATI

Axiak Joanne (Josephine-Anne) née Cutajar, Bank Employee, Ħal Lija
Axisa Alexander, Self Employed, Il-Fgura
Bartolo Leslie, Sales Person, Ħal Luqa
Bonanno Alexander, Planning Technician, Marsaskala
Bonavia Clive Saviour, Bank Manager, Marsaskala
Borg Louis, Signatory, Is-Siġġiewi
Briffa Anthony, Manager, Iż-Żurrieq
Busuttil Joseph, Clerk, L-Isla
Cachia Bernard, IT Technician, Paola
Calleja Christian, Engineer, Ħaż-Żabbar
Camenzuli Carlos Alberto, Statistician, Birżebbuġa
Camilleri Edwin, Public Officer, Ħad-Dingli
Caruana Eugenio, Electrician, Iż-Żurrieq
Caruana Joseph, Nurse, Pembroke
Caruana Marisa, née Attard, Custodian and Guide, Marsaskala
Caruana Nazzareno, Security Officer, Il-Mosta
Casha Joseph, Programmer, San Ġiljan
Cassar Bruno, Bank Manager, Il-Mosta
Cauchi Paul, Public Officer, In-Naxxar
Duca Victor, Self Employed, Marsaskala
Farrugia Paula Anna, née Camilleri, Public Officer, Iż-Żurrieq
Flask Silvana, née Pace, Manager, Marsaskala
Gatt Godfrey, Bank Employee, San Pawl il-Baħar
Lewis William, Architect, Ħal Qormi
Micallef Marcel, Clerk, L-Iklin
Sammut John, Go Employee, Għajnsielem
Sammut Nicholas, Manager, Il-Munxar
Scicluna Sharon, Public Notary, Ir-Rabat
Spiteri Kathleen, Accounts Officer, Il-Fgura
Spiteri Raymond, Mechanical Engineer, Ħ'Attard
St.john Elton, Medical Laboratory Technologist, Marsaskala
Tanti Maurizio, Agricultural Officer, Ħad-Dingli
Tedesco Joseph, Public Officer, L-Imtarfa
Trapani John (John Baptist), Accountant, Is-Swieqi
Vella Alyce née Psaila, Clerk, Ħal Luqa

ĠURATI ORDINARJI

Abela Christopher, Engineer, Is-Swieqi
Abela Jose, Clerk, Pembroke
Abela Robert, Director, Tas-Sliema
Agius Andrew, University Graduate, Il-Gudja
Agius Josephine née Vella, Cleaner, In-Naxxar
Agius Matthew, University Student, Ta' Xbiex
Agius Oliver, Project Manager, Ħaż-Żabbar
Agius Pascalidis Josianne (Josephine-Ann), Housewife, Il-Gżira
Aquilina Bernardette née Mintoff, University Graduate, Santa Luċija

List of persons duly qualified and subject to serve as Foreman and Jurors in the Criminal Court during the month of May, 2023, in terms of section 606 of the Criminal Code (Cap. 9, Rev. Ed.).

Aquilina Claire, Communications, L-Imġarr
Attard Ann née Zarb, Housewife, San Ġwann
Attard Glivau Lawrence, Information Officer, Birżebbuġa
Attard Ian, Graphic Designer, Il-Fgura
Attard Jesmond, Self Employed, Birkirkara
Attard Joanna née Spiteri, Clerk, San Ġwann
Attard Louise, Marketing Executive, Ir-Rabat
Attard Noel, Pharmacy Technician, Is-Siġġiewi
Attard Robert, Lawyer, Ħal Balzan
Azzopardi Joelle, Specialist Trainee, Il-Mosta
Azzopardi Julia, University Graduate, Ħaż-Żebbuġ
Baldacchino Charmaine, University Graduate, L-Imqabba
Baldacchino Claudia-Marie, Public Officer, Il-Gudja
Baldacchino Karen née Azzopardi, Secretary, Ħaż-Żabbar
Banavage Sergio, Sales Executive, Ħal Qormi
Barbara Mandy née Grima, Clerk, Birkirkara
Barbara Maria Theresa née Chircop, Care Worker, Iż-Żurrieq
Bartolo Victor, Medical Laboratory Technologist, In-Naxxar
Bell Maria Victoria née Farrugia, Public Officer, Birżebbuġa
Bezzina Sabrina-Ann née Balzan, Psychologist, Il-Mellieħa
Bonanno Victor, Student, Il-Mellieħa
Bonavia Silvana née Bonavia, Clerk, Il-Fgura
Bonello Anthony, Public Officer, Il-Ħamrun
Borg Brian, Accountant, Il-Mosta
Borg Elaine née Pantalleresco, Housewife, L-Iklin
Borg Meldon-Karl, University Graduate, San Pawl il-Baħar
Borg Myatt Duncan, Public Notary, Is-Siġġiewi
Borg Noel, Director, Il-Belt Valletta
Borg Ryan, Public Officer, Il-Mellieħa
Borg Vincenza, Clerk, Il-Ħamrun
Briffa Dunstan, Electrical Engineer, Iż-Żurrieq
Briffa Susanna née Cassar, Clerk, Ħal Tarxien
Brimmer Josianne (Josianne-Marie) née Azzopard, Financial Services Employee, Tas-Sliema
Brincat Graziella, Bank Employee, L-Imsida
Brincat Louise née Plumpton, Bank Employee, Ħaż-Żebbuġ
Brockdorff Juanita née Bezzina, Public Notary, San Ġwann
Bugeja Marisa née Debono, Clerk, Birkirkara
Bugeja Norbert, Clerk, Il-Gżira
Bugeja Roger, Communications, San Ġiljan
Buhagiar Franco, Manager, San Lawrenz
Buhagiar Mary Jane née Psaila, Clerk, Ħaż-Żabbar
Busuttil Gabriel, Student, Pembroke
Buttigieg Giovanna née Zammit, Bank Supervisor, Iż-Żurrieq
Buttigieg Karen née Curmi, Clerk, Birkirkara
Buttigieg Rosette née Magro, Clerk, Il-Qrendi
Cachia Francesca, University Graduate, Birkirkara
Calleja Michelina née Mizzi, Public Officer, Ir-Rabat
Calleja Simon, Clerk, Il-Mosta

Camilleri David, University Graduate, Ir-Rabat
Camilleri Frankie (Francis), University Graduate, Il-Birgu
Camilleri Gabriella, Public Officer, San Ġiljan
Camilleri Joseph, Mechanical Engineer, Ħ'Attard
Camilleri Karl, University Graduate, Pembroke
Maria Lourdes née Agius, Housewife, San Pawl il-Baħar
Camilleri Mark, University Student, Il-Qrendi
Camilleri Patrick, Pharmacy Technician, Ħaż-Żabbar
Camilleri Rachel, Care Worker
Camilleri Santina, Management Officer, San Ġiljan
Cappello Marco, Engineer, Ħal Kirkop
Carbonaro Peter Bernard, Public Notary, Ħal Lija
Cardona Odette née Quintano, Clerk, Il-Gżira
Caruana Anna, University Graduate, Il-Mellieħa
Caruana Antonella, Clerk, Iż-Żejtun
Caruana Erika, Lawyer, In-Naxxar
Caruana Georgia, Public Officer, Il-Munxar
Caruana Henry, Pharmacy Technician, L-Iklin
Caruana Patrick, Junior Veterinary Officer, Ħal Balzan
Cassar Anthony, Principal Technical Officer, San Lawrenz
Cassar Ian Michael, Signatory, Ħal Tarxien
Cassar Mallia Francis, Supervisor, Hal Safi
Cassar Marilyn née Cordina, University Graduate, Il-Fgura
Catania Valerie née Spiteri Bailey, Clerk, Santa Venera
Cauchi Rosalie, University Graduate, Ta' Sannat
Cauchi Vincent, Public Officer, Tas-Sliema
Ciappara Godfrey, Public Officer, Ħaż-Żabbar
Cilia Ferris Brandon, Sales Executive, Ħal Tarxien
Cilia Stephania née Falzon, Bank Employee, L-Iklin
Consiglio Gabriella, Bank Employee, Marsaskala
Coppini Karen née Blake, Personal Assistant, L-Imsida
Cutajar Chantelle née Muscat, Housewife, Birkirkara
Cutajar Maria Lourdes née Cassar, Clerk, Ix-Xagħra
Cutajar Tracy (Therese) née Pisani, Housewife, Il-Mellieħa
Dalli Antoine, Accountant, Ħ'Attard
Dalli Sylvana, University Graduate, Ħal Tarxien
Darmanin Graziella, Accounts Clerk, Il-Mosta
Darmanin Mario, Signatory, In-Naxxar
Darmanin Sarah née Attard, Clerk, Marsaskala
Debattista Elaine née Farrugia, Clerk, Birkirkara
Debattista Ian, Director, Ħ'Attard
Deguara Vincent, Electrical Engineer, L-Imtarfa
Doublet Mary Elena, Housewife, Il-Birgu
Duca Estelle, University Graduate, Tal-Pietà
Ellul Lucienne (Luciana) née Ellul, Public Officer, Birkirkara
Ezabe Charmaine née Ferò, Housewife, Il-Gżira
Fabri Ramona, Bank Employee, Ħal Tarxien
Falzon Paul (Paul-Anthony), Pharmacist, Iż-Żurrieq
Falzon Steve, Manager, Il-Fgura
Farrugia Mariella, Housekeeper, San Pawl il-Baħar
Ferrito Jonathan John, Broadcasting Employee, Ħal Għaxaq
Formosa Catherine née Sammut, Public Notary, Iż-Żurrieq
Formosa Joyce née Aquilina, Specialist Trainee, Ħal Qormi
Formosa Robert, Nurse, Ħal Qormi
Frendo Christine née Attard, Clerk, Is-Swieqi
Fsadni Natalie née Azzopardi, Clerk, L-Imtarfa
Gafà Odette, Clerk, Iż-Żejtun
Galea Brian, Administrative Officer, Ħal Tarxien
Galea Debono Petra, University Student, Tas-Sliema
Galea Geoffrey, Instructor, Marsaskala
Galea Melissa née Galea, Clerk, Ħaż-Żebbuġ
Gatt Dennis, Director, San Ġwann
Gatt Herta née Chircop, Nurse, Il-Mosta
Gatt Roderick, University Student, Il-Gudja
Gauci Antonia née Falzon, Housewife, L-Imġarr
Gauci Gordon, Accountant, Ħaż-Żebbuġ
Gauci Mark, Director, Tas-Sliema
Gauci Rachel, University Graduate, San Pawl il-Baħar
Gauci Rosalina Doris, Supervisor, Birkirkara
Gauci Stephen, Bank Employee, Ħal Lija
Gauci Tiziana née Micallef, Nurse, Ir-Rabat
German Marcelle née Grech, Clerk, Marsaskala
Grech Anthony, Director, Pembroke
Grech Carmel, Bank Employee, San Pawl il-Baħar
Grech Patricia née Saliba, Clerk, Marsaskala
Gregoraci Joseph, Technical Officer, In-Naxxar
Grima Ann-Marie née Mifsud, Communications, San Pawl il-Baħar
Grima David-Lawrence, Auditor, Ħal Qormi
Grima Roberta, Clerk, Il-Belt Valletta
Grima Stefan, Public Notary, Il-Mosta
Grixti Carmen née Attard, Unemployed, Il-Birgu
Grixti Emanuel, Jeweller, L-Iklin
Hammett Sandra Carmela née Ebejer, Director, Birkirkara
Incorvaja Charlene née Calleja, Secretary, Ir-Rabat
Lethridge Glen, Supervisor, In-Naxxar
Lombardi Tina, Marketing Officer, Ħal Luqa
Magro Joanne (Josephine Anna) née Gauci, Health Inspector, Ħaż-Żabbar
Mallia Jacqueline Rita, Machine Operator, Il-Ħamrun
Mallia Sciortino Daniela née Sciortino, Pharmacist, In-Naxxar
Mamo Angel Gwyn Louisielle née Camilleri, Customer Care Officer, Ħaż-Żabbar
Mc Keon Louis, Assistant Technical Officer, Il-Mellieħa
Mercieca Sven, Bank Employee, Il-Mosta
Micallef Anabel, Machine Operator, Iż-Żurrieq
Micallef Maria Theresa K/A Therese née Gauci, Executive Officer, Ħal Tarxien
Mifsud David, Director, San Pawl il-Baħar
Mifsud Ian, Pharmacist, Birkirkara
Mifsud Jonathan Francis Anthony, University Graduate, San Pawl il-Baħar
Mifsud Rita Marcel née Mifsud, Lawyer, In-Nadur
Mizzi Irene née Grech, Learning Support Officer, Ta' Kerċem
Muscat Charles-Paul, Clerk, Ta' Sannat
Muscat Neville, Technician, Ir-Rabat
Muscat Tania, Coordinator, Ħad-Dingli
Parnis Angelo, Clerk, Il-Munxar
Peplow Pierre, Clerk, Ħal Tarxien
Polidano Frankie, Machine Operator, Ħal Għaxaq
Polidano Malcolm, Quality Assurance Executive, Ħal Tarxien
Portelli Josmarie, Bank Clerk, Ħal Qormi

Psaila Diane, Bank Employee, Ħaż-Żebbuġ
Rapa Reno, Photographer, Ix-Xewkija
Refalo Margaret née Gafà, Bank Employee, Ħaż-Żebbuġ
Saladino Elizabeth née Grech Hardie, Accounts Assistant, Birkirkara
Saliba Michael, Security Guard
Sammut Teresa (Maria-Teresa), Public Officer, Il-Mosta
Sant Stefan, Manager, Il-Mosta
Sant Tonio, Mechanical Engineer, L-Iklin
Saydon Giacinto, Electrical Engineer, In-Naxxar
Scerri Anthony, Assistant Dist. Timer, Il-Qala
Schembri Karl, University Graduate, San Pawl il-Baħar
Schembri Salvina née Axisa, Housewife, Paola
Schembri Tonio Joseph, Student, L-Imsida
Sciberras Charmaine née Micallef, Clerk, Birkirkara
Sciberras Mark, Director, Is-Swieqi
Scicluna Claude, Manager, Marsaskala
Seguna Andrè (Andrew), Administrator, Ħ'Attard
Spiteri Anne née Vella, Interviewer, Birżebbuġa
Spiteri Fabio, University Graduate, San Pawl il-Baħar
Spiteri Jeremy, University Student, Is-Swieqi
Spiteri Kurt, Student, Ħ'Attard
Spiteri Marc Vincent, University Graduate, L-Imġarr
Spiteri Patrick, Signatory, Il-Mosta
Staines Stephen, Diplomatic Officer, Tas-Sliema
Sultana Romina, Supervisor, Marsaskala
Tabone Ivan, Pharmacy Technician, Il-Birgu
Tabone Maria Carmela née Bonnici, Public Officer, Ħaż-Żabbar
Tanti Charmaine née Camilleri, Communications, Is-Siġġiewi
Tanti Edward, Director, Ħaż-Żebbuġ
Tanti Ruth, University Student, Ħal Qormi
Teeling Ruben, University Graduate, Marsaskala
Valletta Jonathan, Clerk, Tas-Sliema
Vassallo Lorna, Legal Procurator, L-Imsida
Vella Andrea, University Graduate, Iż-Żejtun
Vella Christopher, Bank Employee, Il-Gudja
Vella Francesca, Communications, Birkirkara
Vella Jessica Marie née Aquilina, Unemployed, Il-Mosta
Vella Katya, Bank Employee, San Pawl il-Baħar
Vella Richard, Clerk, Il-Fgura
Vella Simon (Simon Charles), Director, Il-Mellieħa
Xuereb Victor, Technician, In-Naxxar
Zahra Aldo, Clerk, In-Naxxar
Zahra Gilbert, Bank Employee, Ħal Tarxien
Zahra Rosette, University Student, Ir-Rabat
Zammit Alfred, Economist, Il-Mellieħa
Zammit Bernard, Officer, Il-Mosta
Zammit Christine née Vella, Clerk, Zebbug
Zammit Jacqueline Siobhan née Micallef, Communications, Ir-Rabat
Zammit Josette née Muscat, Communications, Il-Mellieħa
Zammit Robert, Public Notary, Ix-Xgħajra
Zerafa Karl Mark, University Graduate, Il-Gudja

Reġistru tal-Qrati Superjuri, Il-Belt Valletta, illum it-Tlieta, 28 ta' Marzu, 2023.

(Iff.) FRANKLIN CALLEJA
Għar-Reġistratur, Qrati u Tribunali Kriminali

Registry of the Superior Courts, Valletta, today, Tuesday, 28th March, 2023.

(Sgd) FRANKLIN CALLEJA
f/Registrar, Courts and Criminal Tribunals

749

Bandu għall-Kuraturi

Repubblika ta' Malta

Lill-Marixxall tal-Qrati

B'digriet mogħti minn din il-Qorti fit-8 ta' April, 2022, fuq talba ta' Dott. Michelle Tabone fil-kwalità tagħha ta' Ekonomu tal-Eċċellenza Tiegħu Monsinjur Charles J. Scicluna, Arċisqof ta' Malta, bħala Amministratur tal-Entijiet Ekkleżjastiċi kollha ta' Malta għan-nom u fl-interess tal-Opri Missjunarji Pontifiċji u tas-Seminjaru tal-Arċidjoċesi ġie ordnat biex jintgħażlu kuraturi deputati biex jirrappreżentaw direttarji mhux magħrufa fl-atti taċ-ċedola numru 619/2022 fl-ismijiet ta' Dott. Michelle Tabone fil-kwalità tagħha ta' Ekonomu tal-Eċċellenza Tiegħu Monsinjur Charles J. Scicluna, Arċisqof ta' Malta, bħala Amministratur tal-Entijiet Ekkleżjastiċi kollha ta' Malta għan-nom u fl-interess tal-Opri Missjunarji Pontifiċji

Banns for Curators

Republic of Malta

To the Marshall of the Court

By means of a decree given by this Court on the 8th April, 2022, following a request by Doctor Michelle Tabone (ID 138371M) as Burser of His Excellency Monsignour Charles J. Scicluna, Arcbishop of Malta, as Administrator of the Property of the all Malta Diocesan Eccesiastical Entities for and on behalf of Pontifical Mission Societies and the Seminary of the Archdiocese, it was ordered that deputy curators be chosen to represent the unknown direct owners in the acts of the schedule of deposit number 619/2022 in the names Doctor Michelle Tabone (ID 138371M) as Burser of His Excellency Monsignour Charles J. Scicluna, Arcbishop of Malta, as Administrator of the Property of the all Malta Diocesan Eccesiastical Entities for and on behalf of Pontifical

u tas-Seminjaru tal-Arċidjoċesi vs Kuraturi Deputati u fl-atti l-oħra relattivi u sussegwenti:

Permezz ta' ċedola ta' depożitu u kontestwali fidi ta' ċens ta' Dott. Michelle Tabone (KI 138371M) fil-kwalità tagħha ta' Ekonomu tal-Eċċellenza Tiegħu Monsinjur Charles J. Scicluna, Arċisqof ta' Malta, bħala Amministratur tal-Entijiet Ekkleżjastiċi kollha ta' Malta għan-nom u fl-interess tal-Opri Missjunarji Pontifiċji u tas-Seminjaru tal-Arċidjoċesi vs Kuraturi Deputati nominati sabiex jirrappreżentaw direttarji mhux magħrufa, ippreżentata fil-Prim'Awla tal-Qorti fis-6 ta' April, 2022, fejn Dott. Michelle Tabone (KI 138371M) fil-kwalità tagħha ta' Ekonomu tal-Eċċellenza Tiegħu Monsinjur Charles J. Scicluna, Arċisqof ta' Malta, bħala Amministratur tal-Entijiet Ekkleżjastiċi kollha ta' Malta għan-nom u fl-interess tal-Opri Missjunarji Pontifiċji u tas-Seminjaru tal-Arċidjoċesi esponiet bir-rispett:

Illi l-esponenti nomine hija ċ-ċenswalista tal-fond numru 34 ġja numru 12 Triq San Lawrenz, Ħaż-Żabbar, li hu suġġett għaċ-ċens annwu u perpetwu ta' €0.53 ġja Lm0.22,5 immarkat bil-kulur aħmar fuq il-pjanta hawn annessa u mmarkata bħala Dok. MT1 u kif aħjar jirriżulta mill-kuntratt tad-9 ta' Frar, 1980, in atti Nutar Dott. Carmelo Lia, li kopja tiegħu qed tiġi hawn esibita u mmarkata Dok. MT2;

Illi għal fini ta' kompletezza l-esponenti nomine tindika illi dan il-fond inxtara fiż-żwieġ bejn Arthur Kelly u Teresa Kelly u li l-esponenti nomine wirtet l-imsemmi fond mingħand Teresa Kelly li mietet fit-13 ta' Ottubru, 2014 (Dok. MT3) bis-saħħa ta' testment in atti Nutar Marco Farrugia datat 5 ta' Novembru, 2013, li kopja tiegħu qed tiġi hawn annessa u mmarkata bħala Dok. MT4 (qed tiġi annessa wkoll kopja tar-riċerki testamentarji tal-istess Teresa Kelly bħala Dok. MT5 u Dok. MT6);

Illi l-kurtari appuntanti skont il-liġi bħala direttarji kellhom dritt jirċievu s-somma ta' €0.53 f'ċens annwu u perpetwu;

Illi l-imsemmi ċens kapitalizzat skont il-liġi bir-rata ta' 5% ekwivali għas-somma ta' €10.60;

Illi l-esponenti nomine tixtieq tifdi dan iċ-ċens u għalhekk tipprevalixxi ruħha mill-provvedimenti tal-artikolu 1501 tal-Kodiċi Ċivili, Kap. 16 tal-Liġijiet ta' Malta.

Għaldaqstant, l-esponenti nomine tadixxi din l-Onorabbli Qorti u taħt l-awtorità tagħha tiddepożita s-somma ta' €10.60 bħala konsiderazzjoni għall-fidi taċ-ċens gravanti l-fond 34 ġja 12, Triq San Lawrenz, Ħaż-Żabbar, fuq imsemmi sabiex tiġi rtirta mill-kuraturi appuntati skont il-liġi, prevja notifika lid-Direttur tar-Reġistru Pubbliku u wara li titħalla d-debita ricevuta.

Mission Societies and the Seminary of the Archdiocese vs Deputy Curators and in the other relative and subsequent acts.

By means of a schedule of deposit and concurrent redemption of ground rent number 619/2022 in the names Doctor Michelle Tabone (ID 138371M) as Burser of His Excellency Monsignour Charles J. Scicluna, Arcbishop of Malta, as Administrator of the Property of the all Malta Diocesan Eccesiastical Entities for and on behalf of Pontifical Mission Societies and the Seminary of the Archdiocese vs deputy curators to represent the unknown direct owners filed in the First Hall of the Civil Court on the 6th April, 2022, the applicant Doctor Michelle Tabone (ID 138371M) as Burser of His Excellency Monsignour Charles J. Scicluna, Arcbishop of Malta, as Administrator of the Property of all Malta Diocesan Eccesiastical Entities for and on behalf of Pontifical Mission Societies and the Seminary of the Archdiocese respectfully submitted:

That the applicant is the emphyteuta of the premises number 34 previously 12, Triq San Lawrenz, Ħaż-Żabbar, which is subject to the annual and perpetual groundrent of €0.53 previously Lm0.22,5 marked in red on the plan here attached and marked as Doc. MT1 and as better described in the contract of the 9th February, 1980, in the records of Notary Doctor Carmelo Lia a copy of which is here attached and marked as Doc. MT2;

That for completion's sake, the applicant nomine states that this premises were bought during the marriage between Arthur Kelly and Teresa Kelly and the applicant nomine inherited the premises from Teresa Kelly who died on the 13th October, 2014 (Doc. MT3) by means of a will in the records of Notary Marco Farrugia dated 5th November, 2013, a copy of which is here attached and marked as Doc. MT4 (a copy of the will searches of the same Teresa Kelly are here attached and marked as Doc. MT5 and Doc. MT6);

That the appointed deputy curators according to law as direct owners had the right to receive the amount of €0.53 as annual and perpetual groundrent;

That the same groundrent capitalised according to law at the rate of 5% amounts to €10.69;

That the applicant nomine wishes to redeem this groundrent and thus is availing itself of the option of Article 1501 of the Civil Code, Cap. 16 of the Laws of Malta.

Thus, the applicant nomine is requesting this Honourable Court and under its authority is depositing the amount of €10.60 as redemption of groundrent regarding the premises number 34, previously 12 Triq San Lawrenz, Ħaż-Żabbar, above mentioned so that this amount will be freely withdrawn after leaving the relative receipt according to law by the appointed curators and a notification to the Director of Public Registry.

Esponenti: Dott. Michelle Tabone nomine, Kurja Arċiveskovili, Il-Furjana

Notifika: Kuraturi Deputati

Direttur Reġistru Pubbliku, Triq il-Merkanti, Il-Belt Valletta

Int għaldaqstant ordnat li twaħħal kopja uffiċjali ta' dan il-bandu fid-daħla ta' din il-Qorti Superjuri u ssejjaħ b'dan lil kull min irid jidħol bħala kuratur biex jidher fi żmien sitt ijem f'dan ir-Reġistru u jagħmel b'nota d-dikjarazzjoni illi huwa jidħol għal dan.

Int ordnat ukoll li tgħarraf lil kull wieħed illi jekk ma jagħmilx din id-dikjarazzjoni fiż-żmien fuq mogħti, din il-Qorti tgħaddi biex tagħzel kuraturi tal-uffiċċju.

U wara li tkun għamilt dan, jew jekk tiltaqa' ma' xi xkiel fl-esekuzzjoni ta' dan il-bandu, inti għandek tgħarraf minnufih lil din il-Qorti.

Mogħti mill-Qorti Superjuri hawn fuq imsemmija bix-xhieda tal-Onor. Imħallef Joanne Vella Cuschieri, BA, Mag. Jur. (Eur. Law), LLD, Duttur tal-Liġi.

Illum 8 ta' April, 2022

Reġistru tal-Qrati Superjuri, illum 28 ta' Marzu, 2023

ALEXANDRA DEBATTISTA
Għar-Registratur, Qrati u Tribunali

Applicant: Kurja Arciveskovili, Floriana

Notification: 1. Deputy Curators

Director Public Registry, Triq il-Merkanti, Valletta

You are therefore ordered to affix an official copy of these banns at the entrance of this Superior Court and to summon whosoever wishes to act as curator to appear before this registry within six days and by means of a minute to submit a declaration that he wishes so to act.

You are also ordered to inform each one that if he fails to make this declaration within the stipulated time, the Court will proceed to the selection of curators of office.

And after so acting or if you should encounter any difficulty in the execution of these banns, you are to inform forthwith this Court.

Given by the Civil Court First Hall, above mentioned, with the witness of the Hon. Madam Justice Joanne Vella Cuschieri, BA, Mag. Jur. (Eur. Law), LLD, Doctor of Laws.

Today 8th April, 2022

Registry of the Superior Courts, today 28th March, 2023

ALEXANDRA DEBATTISTA
For the Registrar, Civil Courts and Tribunals

750

Ikun jaf kulħadd illi b'digriet mogħti fit-23 ta' Marzu, 2023, mit-Tribunal għal Talbiet Żgħar (Għawdex), ġiet ordnata l-pubblikazzjoni tal-avviż li jidher hawn taħt sabiex iservi ta' notifika għall-fini tal-artikolu 187(3) tal-Kap. 12 tal-Liġijiet ta' Malta fil-konfront tal-konvenut Walter Zammit ta' 92, Triq tat-Trux, L-Għarb, Għawdex:

L-Avukat Dott. Dustin Camilleri (KI 78189M) in rappreżentanza tad-ditta EMA Advocates ta' 61, Msida Court, First Floor, Msida Seafront, L-Imsida, ippreżenta Avviż tat-Talba fit-Tribunal għal Talbiet Żgħar (Għawdex), Talba numru 26/2022 fl-ismijiet 'l-Avukat Dott. Dustin Camilleri noe vs Walter Zammit', fis-27 ta' Ottubru, 2022, fejn talab lit-Tribunal jikkundanna lill-konvenut Walter Zammit iħallas lill-attur is-somma ta' €4,130 inkluża l-VAT, liema ammont jirrappreżenta servizzi legali. Dan minkejja interpellazjoni sabiex iħallas dan is-servizz il-konvenut baqa' inadempjenti.

Bl-ispejjeż tal-proċeduri odjerni u dawk tal-ittra uffiċjali numru 1847/2022 u l-Mandat ta' Sekwestru.

It is hereby notified that by virtue of a decree given on the 23rd of March, 2023, the Small Claims Tribunal (Gozo), ordered the publication of the subjoined notice for the purposes of service in respect of the defendant Walter Zammit of 92, triq it-Trux, Għarb, Gozo:

Dr Dustin Camilleri (ID 78189M) representing the firm EMA Advocates, 61, Msida Court, First Floor, Msida Seafront, Msida, filed a claim in the Small Claims Tribunal (Gozo), Case number 26/2022 in re 'Dr Dustin Camilleri noe vs Walter Zammit', on the 27th of October, 2022, wherein it requested the Tribunal to condemn the defendant Walter Zammit to pay plaintiff the amount of €4,130 including VAT, which amount represents legal services. This despite an interpellation to pay this service the defendant remained in default.

With the costs of today's proceedings and those of the official letter number 1847/2022 and the Garnishee Order.

Il-każ huwa differit għat-3 ta' Mejju, 2023, f'12.00 p.m.

Reġistru tal-Qorti tal-Maġistrati (Għawdex), illum 30 ta' Marzu, 2023

REBEKAH MIZZI
Għar-Reġistratur

The hearing of this case is being deferred to the 3rd of May, 2023, at 12.00 p.m.

Registry of the Court of Magistrates (Gozo), this 30th of March 2023

REBEKAH MIZZI
Deputy Registrar

751

Ikun jaf kulħadd illi b'digriet mogħti fl-erbgħa u għoxrin (24) ta' Marzu tas-sena elfejn u tlieta u għoxrin (2023) mill-Qorti tal-Maġistrati (Għawdex) Ġuriżdizzjoni Volontarja, Digriet numru 5/2011 (BS), ġie ordnat illi Joelle Cilia Debono, mart Domenic Cilia, bint Anthony Debono u Thereza sive Tessie née Penza, imwielda Victoria, Għawdex, u residenti l-Qala, Għawdex (karta tal-identità numru 6988G) tiġi maħtura bħala kuratriċi tal-interdetta Michelina Debono, bint Joseph u Josephine née Xuereb, imwielda l-Qala, Għawdex, u residenti l-Qala, Għawdex (karta tal-identità numru 37764G) u dan in sostituzzjoni tal-kuratriċi preċedenti Thereza sive Tessie Debono, mart Anthony Tabone, bint il-mejtin Carmel Penza u Josephine xebba Bonnett, imwielda Tal-Pietà, Malta (karta tal-identità numru 396461M).

Reġistru tal-Qorti tal-Maġistrati (Għawdex)
Ġurisdizzjoni Volontarja

Illum 30 ta' Marzu, 2023

DANIEL SACCO
Għar-Reġistratur, Qrati u Tribunali (Għawdex)

It is hereby notified that in virtue of a decree dated twenty-four (24th) of March of the year two thousand and twenty-three (2023) given by the Court of Magistrates (Gozo) in its Voluntary Jurisdiction, Decree number 5/2011 (BS), the Court has ordered that Joelle Cilia Debono, wife of Domenic Cilia, daughter of Anthony Debono and Thereza sive Tessie née Penza, born in Victoria, Gozo, and resides in Qala, Gozo (identity card number 6988G), has been nominated as curator of the interdicted Michelina Debono, daughter of Joseph u Josephine née Xuereb, born in Qala, Gozo, and resides in Qala, Gozo (identity card number 37764G) and this in substitution of the precedent curator Thereza sive Tessie Debono, wife of Anthony Debono, daughter of the late Carmel Penza u Josephine née Bonnett, born in Tal-Pietà Malta (identity card number 396461M).

Registry of the Courts of Magistrates (Gozo)
Volontary Jurisdiction

Today 30th of March, 2023

DANIEL SACCO
For Registrar, Courts and Tribunals (Gozo)

752

Ikun jaf kulħadd illi b'digriet mogħti fil-21 ta' Marzu, 2023, mit-Tribunal għal Talbiet Żgħar (Għawdex), giet ordnata l-pubblikazzjoni tal-avviz tas-smigħ li jidher hawn taħt sabiex iservi ta' notifika għall-fini tal-artikolu 187(3) tal-Kap. 12 tal-Liġijiet ta' Malta fil-konfront tal-konvenut Godwin Mizzi ta' 61, Triq Marsalforn, Ix-Xagħra, Għawdex.

Gasan Mamo Insurance Limited (C3143), flimkien mal-aġenta tagħha Thomas Smith Insurance Agency Limited, (C5637), Wesgħet il-Vittmi tal-Gwerra, Ħal Luqa, ippreżentat Avviz tat-Talba fit-Tribunal għal Talbiet Żgħar (Għawdex), Talba numru 26/2019, fl-ismijiet 'Gasan Mamo Insurance Limited et vs Godwin Mizzi', fis-17 ta' Settembru, 2019.

Il-każ huwa differit għal-25 ta' April, 2023, f'12.00 p.m.

Reġistru tal-Qorti tal-Maġistrati (Għawdex)

It is hereby notified that by virtue of a decree given on the 21st of March, 2023, the Small Claims Tribunal (Gozo), ordered the publication of the subjoined notice for hearing for the purposes of service in respect of the defendant Godwin Mizzi of 61, Triq Marsalforn, Xagħra, Gozo, in terms of section 187(3) of Chapter 12 of the Laws of Malta:

Gasan Mamo Insurance Limited (C3143), together with its agent Thomas Smith Insurance Agency Limited (C5637), Wesgħet il-Vittmi tal-Gwerra, Ħal Luqa, presented a Notice of Claim in the Small Claims Tribunal (Gozo), Claim number 26/2019 in the names 'Gasan Mamo Insurance Limited et vs Godwin Mizzi', on 17th September, 2019.

The hearing of this case is being deferred for the 25th April, 2023, at 12.00 p.m.

Registry of the Court of Magistrates (Gozo)

Illum 30 ta' Marzu, 2023

REBEKAH MIZZI
Deputat Reġistratur

This 30th March, 2023

REBEKAH MIZZI
Deputy Registrar

753

Ikun jaf kulħadd illi bis-setgħat mogħtija lilha bl-artikolu 257 tal-Kodiċi Ċivili, il-Qorti tar-Reviżjoni tal-Atti Nutarili, b'Digriet tad-29 ta' Marzu, 2023, u dan wara Rikors b'numru 275/2023, ordnat:

Lid-Direttur tar-Reġistru Pubbliku biex meta jiġi biex jirreġistra l-Att tat-Twelid ta' Charif Sleiman jagħmel l-annotazzjonijiet jew korrezzjonijiet fuq dak l-Att tat-Twelid fil-kolonna intestata 'Isem jew ismijiet li bih/bihom it-tarbija għandha tiġi imsejħa u l-kunjom' biex ikun jidher li isem Charif Sleiman huwa 'Charif' biss u xejn iżjed.

Qorti ta' Reviżjoni tal-Atti Nutarili, illum il-Ħamis, 30 ta' Marzu, 2023

AV. MARIA RUTH CIANTAR, DIP. LAWS OF PROC. (MELIT.), LLB (HONS) (MELIT.), M. ADV. (MELIT.), M. NOT. ST (MELIT.)
Deputat Reġistratur, Qorti tar-Reviżjoni tal-Atti Nutarili

It is hereby notified that in virtue of the powers conferred by Section 257 of the Civil Code, the Court of Revision of Notarial Acts, by a Decree dated the 29th March 2023, and upon an application numbered 275/2023, ordered:

The Director of the Public Registry so that when he comes to register the Act of Birth of Charif Sleiman he makes the annotations or corrections on that Act of Birth in the column headed 'Name or names by which the child is to be called and surname' to make it appear that the name of Charif Sleiman is only 'Charif'and nothing else.

Court of Revision of Notarial Acts, today Thursday, 30th March, 2023

ADV. MARIA RUTH CIANTAR, DIP. LAWS OF PROC. (MELIT.), LLB (HONS) (MELIT.), M. ADV. (MELIT.), M. NOT. ST (MELIT.)
Deputy Registrar, Court of Revision of Notarial Acts

754

Ikun jaf kulħadd illi bis-setgħat mogħtija lilha bl-artikolu 257 tal-Kodiċi Ċivili, il-Qorti tar-Reviżjoni tal-Atti Nutarili, b'Digriet tat-29 ta' Marzu, 2023, u dan wara Rikors b'numru 204/2023, ordnat:

Lid-Direttur tar-Reġistru Pubbliku jagħmel l-annotazzjonijiet jew korrezzonijiet opportuni fl-Att tat-Twelid numru 4950/2017, biex ikun jidher li isem u kunjom il-minuri ta' Jonathan Caruana u Daniela Bugeja għandu jidher bħala 'Jack Leon Caruana Bugeja'.

Qorti ta' Reviżjoni tal-Atti Nutarili, illum il-Ħamis, 30 ta' Marzu, 2023

AV. MARIA RUTH CIANTAR, DIP. LAWS OF PROC. (MELIT.), LLB (HONS) (MELIT.), M. ADV. (MELIT.), M. NOT. ST (MELIT.)
Deputat Reġistratur, Qorti tar-Reviżjoni tal-Atti Nutarili

It is hereby notified that in virtue of the powers conferred by Section 257 of the Civil Code, the Court of Revision of Notarial Acts, by a Decree dated the 29th March, 2023, and upon an application numbered 204/2023, ordered:

The Director of the Public Registry to make the appropriate annotations or corrections in the Act of Birth bearing number 4950/2017, so that it appears that the name and surname of the minor of Jonathan Caruana and Daniela Bugeja should appear as 'Jack Leon Caruana Bugeja'.

Court of Revision of Notarial Acts, today Thursday, 30th March, 2023

ADV. MARIA RUTH CIANTAR, DIP. LAWS OF PROC. (MELIT.), LLB (HONS) (MELIT.), M. ADV. (MELIT.), M. NOT. ST (MELIT.)
Deputy Registrar, Court of Revision of Notarial Acts

755

Ikun jaf kulħadd illi bis-setgħat mogħtija lilha bl-artikolu 257 tal-Kodiċi Ċivili, il-Qorti tar-Reviżjoni tal-Atti Nutarili, b'Digriet tat-29 ta' Marzu, 2023, u dan wara Rikors b'numru 241/2023, ordnat:

Lid-Direttur tar-Reġistru Pubbliku jagħmel l-annotazzjonijiet jew korrezzonijiet opportuni fl-Att tal-

It is hereby notified that in virtue of the powers conferred by Section 257 of the Civil Code, the Court of Revision of Notarial Acts, by a Decree dated the 29th March, 2023, and upon an application numbered 241/2023, ordered:

The Director of the Public Registry so that he makes the necessary annotations or correction in the Act of Death

Mewt numru 1299/1946, biex fil-kolonna iintestata 'Isem u kunjom il-missier u l-omm u jekk ħajja jew mejta' minflok il-kliem 'Carmel Xuereb (dead)' u 'Carmela Agius (dead)' jidħlu l-kliem 'Carmelo Agius (Dead)' u 'Maria Carmela Agius née Xuereb (Dead)'.

Qorti ta' Reviżjoni tal-Atti Nutarili, illum il-Ħamis, 30 ta' Marzu, 2023

AV. MARIA RUTH CIANTAR, DIP. LAWS OF PROC. (MELIT.), LLB (HONS) (MELIT.), M. ADV. (MELIT.), M. NOT. ST (MELIT.)
Deputat Reġistratur, Qorti tar-Reviżjoni tal-Atti Nutarili

bearing the number1299/1946, so that in the column headed 'Name and surname of parnets whether living or dead' instead of the words 'Carmel Xuereb (dead)' and 'Carmela Agius (dead)' the words 'Carmelo Agius (Dead)' and 'Maria Carmela Agius née Xuereb (Dead)' are inserted.

Court of Revision of Notarial Acts, today Thursday, 30th March, 2023

ADV. MARIA RUTH CIANTAR, DIP. LAWS OF PROC. (MELIT.), LLB (HONS) (MELIT.), M. ADV. (MELIT.), M. NOT. ST (MELIT.)
Deputy Registrar, Court of Revision of Notarial Acts

756

Permezz ta' digriet mogħti fit-28 ta' Frar, 2023, mill-Qorti (Sezzjoni tal-Familja) fl-atti tar-rikors fl-ismijiet Maria Cassar vs Dott. Charmaine Cherrett et noe Rikors numru 292/2021AL, ġiet ordnata s-segwenti pubblikazzjoni biex isservi ta' notifika fil-konfront tal-intimat Dominic Cassar a tenur tal-Artikolu 187(3) et sequitur tal-Kodiċi ta' Organizzazzjoni u Proċedura Ċivili (Kap. 12).

Permezz ta' Rikors Ġuramentat numru 292/2021AL fl-ismijiet Maria Cassar (KI 532387M) vs Dott. Charmaine Cherrett u PL Gerald Bonello nominati kuraturi deputati b'digriet tat-12 ta' April, 2022, sabiex jirrappreżentaw lill-assenti Ramiro Cassar (KI 222081) u b'digriet tas-17 ta' Awwissu, 2022, Donnie sive Dominic Cassar assuma l-atti biex jirrappreżenta lil Ramiro Cassar, ippreżentat fil-Qorti (Sezzjoni tal-Familja), fis-7 ta' Diċembru, 2021, ir-rikorrenti Maria Cassar talbet lil din l-Onorabbli Qorti:

1. Tippronunzja s-separazzjoni personali bejn il-partijiet, u dan għal raġunijiet imputabbli lill-konvenut intimat, senjatament minħabba eċċessi, moħqrija, sevizzi u inġurji gravi kommessi mill-intimat fil-konfront tal-esponenti, u in subsidium minħabba li ż-żwieġ bejn il-partijiet tkisser irrimedjabbilment;

2. Tapplika kontra l-konvenut intimat, interament jew in parti, d-dispożizzjonijiet tal-Artikolu 48 et sequitur tal-Kap. 16 tal-Liġijiet ta' Malta;

3. Tawtorizza r-rikorrenti treġġa' l-kunjom tagħha għal kunjomha xebba u ċjoè Ellul;

4. Tiddikjara xjolta l-komunjoni tal-akkwisti bejn il-kontendenti u l-komunjoni ta' proprjetà eżistenti bejniethom u tordna li l-istess assi formanti parti mill-komunjoni tal-akkwisti u proprjetà oħra komuni bejniethom jiġu maqsuma f'żewġ porzjonijiet kif jiġi ordnat u stabbilit minn din il-Qorti;

By means of a decree of the 11th January, 2023, of the Civil Court (Family Section), in the records of the Application in the names Maria Cassar vs Dr Charmaine Cherrett et noe, Application number 292/2021AL, the following publication was ordered for the purpose of effecting service on the respondent Dominic Cassar in terms of Article 187(3) et sequitur of the Code of Organisation and Civil Procedure (Cap. 12).

By means of sworn Application number 292/2021AL in the names Maria Cassar (ID 532387M) vs Dr Charmaine Cherrett and LP Gerald Bonello were nominated deputy curators of the absent Ramiro Cassar (ID 222081) by means of a decree of the 12th April, 2022, and by means of a decree of the 17th August, 2022, Donnie sive Dominic Cassar has become a party to represent Ramiro Cassar, filed in the Civil Court (Family Section), on the 7th December, 2021, the applicant Maria Cassar requested this Honourable Court to:

1. Pronounce the personal seperation between the parties, and this for reasons imputable to the respondent, mainly due to excesses, cruelty, abuses and grave injury committed by the respondent against the applicant and subsidiarily because the marriage between the parties has irretrievably broken down;

2. Apply the provisions of Article 48 et sequitur of Cap. 16 of the Laws of Malta against the respondent in whole or in part;

3. Authorise the applicant to change her surname to her maiden surname and that is Ellul;

4. Declare the community of acquests between the parties and the existing joint property between them be dissolved and order that the same assets forming part of the community of acquests and other common property between them be divided into two portions as is ordered and established by this Court;

5. Tiddikjara li l-fond 27 Analise, Triq Bernardetta, Il-Qrendi, liema fond hu unikament proprjetà tal-esponenti, m'għandux jitqies aktar bħala d-dar matrimonjali;

6. Tippronunzja d-divorzju bejn il-partijiet skont ta' artikolu 55D(3) tal-Kap. 16 tal-Liġijiet ta' Malta;

7. Tawtorizza lill-esponenti sabiex jirreġistra fir-Reġistru Pubbliku s-sentenza li eventwalment se tingħata minn din l-Onorabbli Qorti.

Bl-ispejjeż kontra l-konvenut inġunt in subizzjoni.

Attriċi: Maria Cassar, 27 Anallise, Triq Bernardetta, Il-Qrendi

Notifika: Dominic Cassar, Flat 2, 251 Evergreen, Triq Tumas Chetcuti, Ħ'Attard

Ir-rikors fl-ismijiet Maria Cassar vs Dott. Charmaine Cherrett et noe, Rikors numru 292/2021AL, jinsab differit għall-25 ta' April, 2023, fid-9.15 a.m.

Reġistru tal-Qrati (Sezzjoni Familja), illum 29 ta' Marzu, 2023

ALEXANDRA DEBATTISTA
Għar-Reġistratur, Qrati Ċivili u Tribunali

5. Declare that the property 27, Analise, Triq Bernardetta, Qrendi which property is solely owned by the applicant, should no longer be considered as the matrimonial home;

6. Pronounce the divorce between the parties in accordance with article 55D(3) of Cap. 16 of the Laws of Malta;

7. Authorise the applicant to register in the Public Registry the judgement that will eventually be given by this Honourable Court.

With costs against the respondent who is from now summoned so that a reference to his oath be made.

Applicant: Maria Cassar, 27, Anallise, Triq Bernardetta, Qrendi

Notification: Dominic Cassar, Flat 2, 251, Evergreen, Triq Tumas Chetcuti, Ħ'Attard

The Application in the names Maria Cassar vs Dr Charmaine Cherrett et noe Application number 292/2021AL, has been postponed for hearing to the 25th April, 2023, at 9.15a.m.

Registry of the Civil Courts (Family Section), today 29th March, 2023

ALEXANDRA DEBATTISTA
For the Registrar, Civil Courts and Tribunals

757

Permezz ta' digriet mogħti fil-11 ta' Jannar, 2023, mill-Qorti (Sezzjoni tal-Familja) fl-atti tar-rikors fl-ismijiet Maria Cassar vs Dott. Charmaine Cherrett et noe, Rikors numru 292/2021AL, ġiet ordnata s-segwenti pubblikazzjoni biex isservi ta' notifika fil-konfront tal-intimat Dominic Cassar a tenur tal-Artikolu 187(3) et sequitur tal-Kodiċi ta' Organizzazzjoni u Proċedura Ċivili (Kap. 12).

Permezz ta' rikors ġuramentat numru 292/2021AL fl-ismijiet Maria Cassar (KI 532387M) vs Dott. Charmaine Cherrett u PL Gerald Bonello nominati kuraturi deputati b'digriet tat-12 ta' April, 2022, sabiex jirrappreżentaw lill-assenti Ramiro Cassar (KI 222081) u b'digriet tas-17 ta' Awwissu, 2022, Donnie sive Dominic Cassar assuma l-atti biex jirrappreżenta lil Ramiro Cassar, ippreżentat fil-Qorti (Sezzjoni tal-Familja), fl-10 ta' Awwissu, 2022, ir-rikorrenti Maria Cassar talbet lil din l-Onorabbli Qorti:

1. Ixxolji u tittermina l-komunjoni tal-akkwisti bejn il-partijiet, b'effett mid-data tas-sentenza;

By means of a decree of the 11th January, 2023, of the Civil Court (Family Section), in the records of the Application in the names Maria Cassar vs Dr Charmaine Cherrett et noe, Application number 292/2021AL, the following publication was ordered for the purpose of effecting service on the respondent Dominic Cassar in terms of Article 187(3) et sequitur of the Code of Organisation and Civil Procedure (Cap. 12).

By means of sworn application number 292/2021AL in the names Maria Cassar (ID 532387M) vs Dr Charmaine Cherrett and LP Gerald Bonello were nominated deputy curators of the absent Ramiro Cassar (ID 222081) by means of a decree of the 12th April, 2022, and by means of a decree of the 17th August, 2022, Donnie sive Dominic Cassar has become a party to represent Ramiro Cassar, filed in the Civil Court (Family Section), on the 10th August, 2022, the applicant Maria Cassar requested this Honourable Court to:

1. Dissolve and terminate the community of acquests between the parties, with effect from the date of judgement;

2. Tordna li l-ordni ta' waqfien taħt l-artikolu 55 tal-Kap. 16 tiġi nnotifikata lid-Direttur tar-Reġistru Pubbliku.

Salv għal dawk il-provvedimenti li din l-Onorabbli Qorti jidhrilha xierqa u opportuni.

Attriċi: Maria Cassar, 27, Anallise, Triq Bernardetta, Il-Qrendi

Notifika: Dominic Cassar, Flat 2, 251, Evergreen, Triq Tumas Chetcuti, Ħ'Attard

Il-Qorti (Sezzjoni tal-Familja)

L-Onor, Imħallef Abigail Lofaro LLD, Dip. Stud. Rel. Mag. Jur. (Eur. Law)

Il-Qorti,

Rat ir-rikors ta' Maria Cassar tal-10 ta' Awwissu, 2022,

Tordna n-notifika lill-kontroparti b'ħamest ijiem utili żmien għar-risposta.

Illum 11 ta' Awwissu, 2022

Ir-rikors fl-ismijiet Maria Cassar vs Dott. Charmaine Cherrett et noe, Rikors numru 292/2021AL, jinsab differit għall-25 ta' April, 2023, fid-9.15 a.m.

Reġistru tal-Qrati (Sezzjoni Familja), illum 29 ta' Marzu, 2023

ALEXANDRA DEBATTISTA
Għar-Reġistratur, Qrati Ċivili u Tribunali

2. Order the order of termination be notified to the Director of Public Registry under Article 55 of Cap. 16.

This saving any other order or direction that his Honourable Court deems fit and opportune.

Applicant: Maria Cassar, 27, Anallise, Triq Bernardetta, Qrendi

Notification: Dominic Cassar, Flat 2, 251, Evergreen, Triq Tumas Chetcuti, Ħ'Attard

Civil Courts (Family Section)

Honourable Judge Abigail Lofaro, LLD, Dip. Stud. Rel. Mag. Jur. (Eur. Law)

The Court,

Saw the application of Maria Cassar of the 10th August, 2022,

Orders the notification to the counterparty who has five working days within which to submit a reply.

Today 11th August, 2022

The Application in the names Maria Cassar vs Dr Charmaine Cherrett et noe, Application number 292/2021AL, has been postponed for hearing to the 25th April, 2023, at 9.15 a.m.

Registry of the Civil Courts (Family Section), today 29th March, 2023

ALEXANDRA DEBATTISTA
For the Registrar, Civil Courts and Tribunals

758

Ikun jaf kulħadd illi permezz ta' digriet mogħti seduta stante fil-21 ta' Marzu, 2023, mogħti mill-Qorti tal-Maġistrati (Għawdex), Ġuriżdizzjoni Superjuri, Sezzjoni Ġenerali, fl-atti tar-rikors maħluf numru 4/2023(SG) fl-ismijiet 'Eucharist Gauci vs Dolores sive Doreen Buttigieg et' ippreżentat fir-Reġistru tal-istess Qorti fid-9 ta' Jannar, 2023, ġiet ordnata l-pubblikazzjoni tal-estratt hawn taħt riprodott u dan sabiex iservi ta' notifika fil-konfront tal-intimati Dolores sive Doreen Buttigieg (karta tal-identità numru 7167G) u għal kull interess li jista' jkollu żewġha Paul Buttigieg (karta tal-identità numru 391200L), u dan ai termini tal-artiklu 187(3) tal-Kap. 12 tal-Liġijiet ta' Malta.

Fil-Qorti tal-Maġistrati (Għawdex), Ġuriżdizzjoni Superjuri, Sezzjoni Ġenerali

Min jirċievi dan ir-rikors maħluf kontra tiegħu għandu jippreżenta r-risposta maħlufa tiegħu fi żmien għoxrin (20)

It is hereby notified that by virtue of a decree given in open Court on 21st March, 2023, issued by the Court of Magistrates (Gozo), Superior Jurisdiction, General Section, in the records of sworn application number 4/2023(SG) in names 'Eucharist Gauci vs Dolores sive Doreen Buttigieg et' filed in the Registry of the said Court on the 9th January, 2023, the publication of the extract reproduced below was ordered and this in order to serve as notification with regard the respondents Dolores sive Doreen Buttigieg (identity card number 7167G) and for any interest that her husband Paul Buttigieg (identity card number 391200L) may have, and this in terms of article 187(3) of the Cap. 12 of the Laws of Malta.

In the Court of the Magistrates (Gozo), Superior Jurisdiction, General Section

Whoever receives this sworn application against him must present his sworn reply within twenty (20) days from

jum mid-data tan-notifika, ċjoè minn meta jirċeviha. Jekk ma tiġix ippreżentata r-risposta maħlufa bil-miktub kif trid il-liġi saż-żmien imsemmi, il-Qorti tgħaddi biex tagħti d-deċiżjoni skont il-liġi.

Għalhekk huwa fl-interess ta' min jirċievi dan ir-rikors maħluf li jkellem avukat bla dewmien sabiex il-Qorti tisma' x'għandu xi jgħid fil-kawża.

Rikors Ġuramentat numru 4/2023 (SG)

Eucharist Gauci

vs

Dolores sive Doreen Buttigieg (KI 7167G) u għal kull interess li jista' jkollu żewġha Paul Buttigieg (KI 391200L)

Rikors Ġuramentat ta' Eucharist Gauci, detentur tal-karta tal-identità bin-numri 4055G, ta' Joskar, 2, Triq tal-Qaċċa, Ix-Xagħra, Għawdex.

Jesponi bir-rispett u bil-ġurament tiegħu jikkonferma:

1. Illi l-konvenuta qabbdet lill-esponenti bħala kuntrattur sabiex jesegwixxi xogħol ta' bini u kostruzzjoni ġewwa s-sit proprjetà tagħha ġewwa l-akkwati magħrufa bħala Ta' Fuq il-Qiegħa ġewwa Triq Daħlet Qorrot, in-Nadur, Għawdex, u dan skont il-kuntratt hawn anness u mmarkat bħala Dok. A;

2. Illi l-esponenti għamel diversi xogħlijiet ta' kostruzzjoni, fejn ukoll forna l-materjal relattiv, ai termini tal-istess kuntratt ta' appalt u dan skont kif sejjer jirriżulta waqt is-smigħ ta' din il-kawża;

3. Illi fil-kors tal-esekuzzjoni tal-kuntratt il-konvenuta ipproċediet sabiex tittermina l-istess kuntratt u dan minkejja li x-xogħlijiet kienu għadhom qed jiġu esegwiti;

4. Illi x-xogħlijiet ta' kostruzzjoni esegwiti mill-attur sal-mument li huwa twaqqaf milli jkompli bix-xogħlijiet swew komplessivament €148,385.83 li minnhom kienet tħallset biss €5,000 akkont u għalhekk fadal bilanċ ta' €143,385.83;

5. Illi minkejja li l-konvenuta ġiet interpellata anke b'ittra uffiċjali tad-19 ta' Frar, 2021, hija baqgħet inadempjenti u għalhekk kellha issir din il-kawża;

6. Illi l-esponenti jaf b'dawn il-fatti personalment.

Għaldaqstant, in vista tas-su espost, l-esponenti jitlob bir-rispett illi din l-Onorabbli Qorti jogħġobha tikkundanna lill-intimati jew min minnhom iħallsu l-ammont ta' €143,385.83, liema debitu jirrappreżenta bilanċ ta' prezz ta' xogħlijiet ta' kostruzzjoni u materjal li wettaq u forna

the date of notification, that is from when he receives it. If the written sworn reply is not presented as required by law within the stated time, the court will proceed to deliver its decision according to law.

Therefore it is in the interest of the recipient of this sworn application to speak to a lawyer without delay so that the court can hear what he has to say in the case.

Sworn Application number 4/2023 (SG)

Gauci Eucharist

vs

Dolores sive Doreen Buttigieg (ID 7167G) and for any interest that her husband Paul Buttigieg (ID 391200L) may have

Sworn Application of Eucharist Gauci, holder of identity card number 4055G, of Joskar, 2, Triq tal-Qaċċa, Xagħra, Gozo

Respectfully declares and confirms on his oath:

1. That the defendant engaged the applicant as a contractor in order to carry out building and construction work in the site owned by her in the area known as Ta' Fuq il-Qiegħa in Triq Daħlet Qorrot, Nadur, Gozo, and this according to the contract herewith attached and marked as Doc. A;

2. That the applicant has carried out several construction works, wherein he also supplied the relative material, under the terms of the same contract and this as will result during the hearing of this case;

3. That in the course of the execution of the contract the defendant proceeded to terminate the same contract and this despite the fact that the works were still being executed;

4. That the construction works executed by the plaintiff until the moment he was stopped from continuing with the works cost a total of €148,385.83 of which only €5,000 had been paid in advance and therefore a balance of €143,385.83 is still due;

5. That even though the defendant was called up with a judicial letter of the 19th February, 2021, she remained in default and therefore this case had to be instituted;

6. That the applicant knows about these facts personally.

Therefore, in view of the above, the applicant respectfully requests that this Honourable Court to condemn the respondents or any one of them to pay the amount of €143,385.83, which debt represents the balance of the price of construction works and material carried out and supplied

l-mittenti fuq struzzjonijiet tal-intimati fis-sit proprjetà tagħha ġewwa l-akkwati magħrufa bħala Ta' Fuq il-Qiegħa ġewwa Triq Daħlet Qorrot, In-Nadur, Għawdex.

Bl-ispejjeż, kompriżi dawk tal-ittra uffiċjali numru tad-19 ta' Frar, 2021, u bl-imgħax mid-data tal-istess ittra uffiċjali kontra l-intimati li minn issa huma inġunti in subizzjoni.

B'riserva għal kull azzjoni spettanti lill-attur ai termini tal-Artikolu 1640 tal-Kap. 16 tal-Liġijiet ta' Malta.

(Iffirmat) L-Av. Larry Formosa

Is-smigħ tar-rikors huwa differit għal nhar il-Ġimgħa, 19 ta' Mejju, 2023, fid-9.00 a.m., fl-edifizzju tal-Qorti ta' Għawdex.

Reġistru tal-Qorti tal-Maġistrati (Għawdex), illum 28 ta' Marzu, 2023

MARGARET DE BATTISTA
Assistent Reġistratur, għar-Reġistratur, Qrati u Tribunali (Għawdex)

by the applicant on the instructions of the respondents in the site she owns in the locality known as Ta' Fuq il-Qiegħa in Triq Daħlet Qorrot, Nadur, Gozo.

With costs, including those of the judicial letter number of 19th February, 2021, and with interest from the date of the same judicial letter against the respondents who are as from now subpoenaed for their oath.

With the right of any action accorded to the plaintiff in terms of Article 1640 of Cap. 16 of the Laws of Malta.

(Signed) Advocate Dr Larry Formosa

The hearing of this sworn application is deferred to Friday, 19th May, 2023, at 9.00 a.m., at the Gozo Court's building.

Registry of the Court of Magistrates (Gozo), this 28th March, 2023

MARGARET DE BATTISTA
Assistant Registrar, for the Registrar, Courts and Tribunals (Gozo)

759

Ikun jaf kulħadd illi b'rikors ippreżentat fil-Qorti tal-Maġistrati (Għawdex), Ġuriżdizzjoni Volontarja, fid-29 ta' Marzu, 2023 (Rikors numru 32/2023) minn Marija Farrugia, intalbet l-apertura tas-suċċessjoni ta' George Farrugia, bin Joseph Farrugia u Dolores née Pace, imwieled ir-Rabat, Għawdex, u miet l-Imsida, Malta, nhar il-15 ta' Diċembru, 2022, karta tal-identità numru 32752G, liema apertura ta' suċċessjoni għandha ssir a favur ta' martu Marija Farrugia (KI 1254G) u bintu Francesca Farrugia (KI 31898G), fi kwota ta' nofs (1/2) indiviż kull waħda ġie ordnat il-ħruġ ta' dan il-bandu biex jiġi mgħarraf kull min jista' jkollu x'jaqsam fih.

Għaldaqstant, kull min jidhirlu li għandu interess huwa b'dan imsejjaħ biex jidher quddiem il-Qorti fuq imsemmija sabiex b'nota jmur kontra dik it-talba fi żmien ħmistax-il ġurnata li jibda jgħaddi minn dak il-jum li fih jiġi mwaħħal il-bandu.

Mogħti mill-Qorti tal-Maġistrati (Għawdex) Ġuriżdizzjoni Volontarja bix-xhieda ta' Dott. Brigitte Sultana, Duttur tal-Liġi, Maġistrat tal-Qorti hawn fuq imsemmija.

Reġistru tal-Qorti tal-Maġistrati (Għawdex), Ġuriżdizzjoni Volontarja

Illum 3 ta' April, 2023

DANIEL SACCO
Deputat Reġistratur, għar-Reġistratur, Qrati u Tribunali (Għawdex)

It is hereby notified that by means of an application filed in the Court of Magistrates (Gozo), Voluntary Jurisdiction, on the 29th of March, 2023 (Application number 32/2023) by Marija Farrugia, the opening of the succession was requested of the George Farrugia, son of Joseph Farrugia and Dolores née Pace, born in Victoria, Gozo, and died in Msida, Malta, on the 15th of December, 2022, identity card number 32752G, which opening of succession should be made a in favour of his wife Marija Farrugia (ID 1254G) u his daughter Francesca Farrugia (ID 31898G) in a quota of one half (1/2) undivided each, the issue of these bands was ordered to let know everyone who may have an interest therein.

Therefore, anyone who might have an interest is hereby summoned to appear before the aforementioned Court in order to oppose that request by means of a note within fifteen days which start running from the day of the posting of the banns.

Issued by the Court of Magistrates (Gozo), Voluntary Jurisdiction, with the testimony of Dr Brigitte Sultana, Doctor of Law, Magistrate of the aforementioned Court.

Registry of the Court of Magistrates (Gozo), Voluntary Jurisdiction

Today the 3rd of April, 2023

DANIEL SACCO
Deputy Registrar, for the Registrar, Courts and Tribunals (Gozo)

760

Ikun jaf kulħadd illi b'rikors ippreżentat fil-Qorti tal-Maġistrati (Għawdex), Ġuriżdizzjoni Volontarja, fit-30 ta' Marzu, 2023 (Rikors numru 31/2023) minn Mary Grace Xerri Azzopardi, intalbet l-apertura tas-suċċessjoni ta' Emilia Azzopardi, xebba, bint il-mejtin Giorgio Azzopardi u Grazia née Gauci, imwielda Ta' Sannat, Għawdex, u mietet ir-Rabat, Għawdex, nhar id-29 ta' Settembru, 2020, karta tal-identità numru 45529G, liema apertura ta' suċċessjoni għandha ssir a favur ta' George Azzopardi (KI 13866G), John sive Giovann Azzopardi (KI 15569G), Mary Grace Xerri Azzopardi (KI 83773M), Georgia Vella (KI 18154G), Mary Grace Bajada (K.I 26259G), Josephine Camilleri (KI 19266G), Rita Spiteri (KI 60657G), Carmel Azzopardi (KI 42761G), Paul Azzopardi (KI 51063G), Victor Xerri (KI 29954G), Joseph Azzopardi (KI 64343G), Maria Anna McDonnel (KI 237239M), Margaret Azzopardi (KI 51445G), Rita Bugeja (KI 80746G), Suor Sylvia Azzopardi u Josephine Azzopardi, fi kwota ta' parti minn sbatax (1/17) indiviż kull wieħed; u a favur Franco Azzopardi (KI 209374M) u Georgianne Scerri (KI 30181G) fi kwota ta' parti minn erbgħa u tletin (1/34) indiviż kull wieħed, ġie ordnat il-ħruġ ta' dan il-bandu biex jiġi mgħarraf kull min jista' jkollu x'jaqsam fih.

Għaldaqstant, kull min jidhirlu li għandu interess huwa b'dan imsejjaħ biex jidher quddiem il-Qorti fuq imsemmija sabiex b'nota jmur kontra dik it-talba fi żmien ħmistax-il ġurnata li jibda jgħaddi minn dak il-jum li fih jiġi mwaħħal il-bandu.

Mogħti mill-Qorti tal-Maġistrati (Għawdex), Ġuriżdizzjoni Volontarja, bix-xhieda ta' Dott. Brigitte Sultana, Duttur tal-Liġi, Maġistrat tal-Qorti hawn fuq imsemmija.

Reġistru tal-Qorti tal-Maġistrati (Għawdex), Ġuriżdizzjoni Volontarja, illum 30 ta' Marzu, 2023

DANIEL SACCO
Deputat Reġistratur, għar-Reġistratur, Qrati u Tribunali (Għawdex)

It is hereby notified that by means of an application filed in the Court of Magistrates (Gozo), Voluntary Jurisdiction on the 30th of March, 2023 (Application number 31/2023) by Mary Grace Xerri Azzopardi, the opening of the succession was requested of the Emilia Azzopardi, spinster, daughter of the late Giorgio Azzopardi u Grazia née Gauci, born in Ta'Sannat and died in Victoria, Gozo, on the 29th of September, 2020, identity card number 45529G, which opening of succession should be made a in favour of George Azzopardi (ID 13866G), John sive Giovann Azzopardi (ID 15569G), Mary Grace Xerri Azzopardi (ID 83773M), Georgia Vella (ID 18154G), Mary Grace Bajada (ID 26259G), Josephine Camilleri (ID 19266G), Rita Spiteri (ID 60657G), Carmel Azzopardi (ID 42761G), Paul Azzopardi (ID 51063G), Victor Xerri (ID 29954G), Joseph Azzopardi (ID 64343G), Maria Anna McDonnel (ID 237239M), Margaret Azzopardi (ID 51445G), Rita Bugeja (ID 80746G), Suor Sylvia Azzopardi u Josephine Azzopardi, in a quota of one on seventeen each (1/17) undivided each and in favour of Franco Azzopardi (ID 209374M) u Georgianne Scerri (ID 30181G) in a quota of one on thirty-four each (1/34) undivided each, the issue of these bands was ordered to let know everyone who may have an interest therein.

Therefore, anyone who might have an interest is hereby summoned to appear before the aforementioned Court in order to oppose that request by means of a note within fifteen days which start running from the day of the posting of the banns.

Issued by the Court of Magistrates (Gozo), Voluntary Jurisdiction, with the testimony of Dr Brigitte Sultana, Doctor of Law, Magistrate of the aforementioned Court.

Registry of the Court of Magistrates (Gozo), Voluntary Jurisdiction, today the 30th of March, 2023

DANIEL SACCO
Deputy Registrar, for the Registrar, Courts and Tribunals (Gozo)

761

B'digriet mogħti mill-Qorti Ċivili, Prim'Awla, fit-30 ta' Marzu, 2023, fuq rikors ta' HSBC Bank Malta plc (C3177) ġie ffissat il-jum tal-Ħamis, 14 ta' Settembru, 2023, fl-għaxra u nofs ta' filgħodu (10.30 a.m.) għall-bejgħ bl-irkant, li għandu jsir f'Kamra Numru 78, Biswit l-Arkivju, Livell -1, Qrati tal-Ġustizzja, Triq ir-Repubblika, Il-Belt Valletta tal-fond hawn taħt deskritt:

Il-fond b'żewġ entrati numerati mitejn u ħamsa (205) u mitejn u sebgħa (207), fi Triq it-Torri, Tas-Sliema, sitwat fil-livell ta' groundfloor, liberu u frank, bil-pertinenzi kollha tiegħu, liema fond huwa sottostanti blokk flats bl-entrata

By decree given by the Civil Court, First Hall, on the 30th March, 2023, on the application of HSBC Bank Malta plc (C3177), Thursday, 14th September, 2023, at half past ten in the morning (10.30 a.m.), has been fixed for the sale by auction, to be held in Room Number 78, Nearby the Courts Archives, Level -1, Courts of Justice, Triq ir-Repubblika, Valletta, of the following property:

The tenement with two entrances numbered two hundred and five (205) and two hundred and seven (207), in Triq it-Torri, Tas-Sliema, situated on the ground floor level, free and unencumbered, with all its appurtenances, which tenement

numru mitejn u sitta (206) u sovrastanti livell fil-basement li fih numru ta' garaxxijiet u li huma proprjetà ta' terzi. Dan il-fond huwa aċċessibli minn seba' (7) tarġiet li jagħtu mil-livell tal-bankina għal fuq pjan komuni li jagħti aċċess dirett għall-entraturi tal-imsemmi fond u kif ukoll għal entratura komuni tal-blokka appartamenti li ġġib in-numru mitejn u sitta (206). Minkejja li dan il-fond għandu żewġ entraturi, l-ispazju intern huwa wieħed. Il-fond igawdi mill-użu tal-komun tal-blokka ta' flats li jinkludu l-entrata, it-taraġ, il-pjani tat-taraġ, il-lift, il-lift shaft, is-sistema ta' drenaġġ u kif ukoll dawk l-ispazji u servizzi fil-blokka intenzjonati għal użu komuni, u jgawdi mid-dritt ta' installazjoni ta' aerial tat-televixin u kif ukoll it-tqegħid ta' tank tal-ilma fuq il-bejt li jinkludi wkoll dritt ta' aċċess għal fuq il-bejt tal-blokka bil-għan li ssir manutenzjoni u kif ukoll tiswijiet neċessarji. Dan il-fond imiss mit-Tramuntana mal-imsemmija Triq it-Torri, mil-Lvant ma' proprjetà ta' Charles Vella jew l-aventi kawża tiegħu u mill-Punent ma' proprjetà ta' George Borg jew l-aventi kawża tiegħu u kien ġie akkwistat permezz ta' żewġ kuntratti li huma fl-atti tan-Nutar John Gambin datat sitta ta' Awwissu, tas-sena elf, disa' mija tlieta u disgħin (6.8.1993) u kif ukoll permezz ta' kuntratt fl-atti tan-Nutar Richard Vella Laurenti datat sitta ta' Diċembru, elf disa' mija ħamsa u disgħin (6.12.1995) u stmat li jiswa żewġ miljuni, mija, tmienja u tmenin elf ewro (€2,188,000).

L-imsemmi fond huwa proprjetà ta' Events Travel and Incentives Ltd (C13049) u b'digriet datat 30 ta' Ġunju, 2022, ġew nominati Dott. Leontine Calleja u PL Peter Sammut għall-assenti soċjetà.

N.B. L-imsemmi fond jinbiegħ bħalma ġie deskritt fl-atti tas-subbasta 14/2022.

Reġistru tal-Qrati Superjuri, illum it-Tnejn, 3 ta' April, 2023

GAETANA AQUILINA
Għar-Reġistratur, Qrati Ċivili u Tribunali

is underlying a block of flats with entrance numbered two hundred and six (206) and overlying a basement level which consists of a number of garages, all property of third parties. This tenement is accessible from seven (7) steps that give access from the kerbside level onto the common area which gives direct access to the entrances of the said tenement and as well to the common entrance of the block of flats numbered two hundred and six (206). In spite that this tenement has two entrances, the internal space is one. The tenement enjoys the use of the block of flats common areas which include the entrance, the stairs and stairs landings, the lifts and the lift shaft, the drainage system and as well as the areas and services of the block intended for the common use, and enjoys to the right of installation of a television aerial and as well as laying a water tank on the roof, including the right of access to the roof for the purpose of carrying out maintenance works and necessary repairs. This tenement is bounded on the north with the said Triq it-Torri, on the east by property of Charles Vella or his successors in title and on the west by property of George Borg or his successors in title and was acquired by means of two contracts being in the acts of Notary John Gambin datet sixth August, of the year nineteen hundred, ninety three (6.8.1993) and in the acts of Notary Richard Vella Laurenti dated sixth December, of the year nineteen hundred and ninety five (6.12.1995) and is valued at two million, one hundred and eighty eight thousand euro (€2,188,000).

The said tenement is the property of Events Travel and Incentives Ltd (C13049) and by decree dated 30th June, 2022, were nominated as deputy curators Dr Leontine Calleja and LP Peter Sammut for the absent society.

N.B. The said tenement will be sold as described in the acts of judicial sales number 14/2022.

Registry of the Superior Courts, this Monday, 3rd April, 2023

GAETANA AQUILINA
For the Registrar, Civil Courts and Tribunals

762

Ikun jaf kulħadd illi b'digriet mogħti mill-Qorti tal-Maġistrati (Għawdex), Ġuriżdizzjoni Volontarja, fit-tletin (30) ta' Marzu, 2023 (Digriet numru 37/2023BS, wara rikors numru 30/2023BS) ġiet ikkonfermata interdetta mill-atti kollha tal-ħajja ċivili Marlene Bakri, mart Yamen Bakri, bint Joseph Formosa u Luigia née Borg, imwielda r-Rabat, Għawdex, u residenti ż-Żebbuġ, Għawdex,karta ta' identità numru 7475G.

Dott. Jonathan Mintoff, avukat, bin Anthony Mintoff u Domenica née Mifsud, imwieled Tal-Pietà, Malta, u

It is hereby notified that in virtue of a decree given by the Court of Magistrates (Gozo) in its Voluntary Jurisdiction on the thirty (30th) of March of the year 2023 (Decree number: 37/2023BS following application number 30/2023(BS) Marlene Bakri, wife of Yamen Bakri, daughter of Joseph Formosa and Luigia née Borg, born in Victoria, Gozo, and resides in Żebbuġ, Gozo, holder of identity card number 7475G, has been confirmed interdicted from all acts of civil life.

Dr Jonathan Mintoff, lawyer, son of Alfred Fiteni and Coronata née Zahra born in Tal-Pietà, Malta, and resides in

residenti l-Għasri, Għawdex, detentur tal-karta tal-identità numru 9495M ġie bl-istess digriet nominat kuratur tagħha.

Reġistru tal-Qorti tal-Maġistrati (Għawdex), Ġuriżdizzjoni Volontarja, illum 3 ta' April, 2023

DANIEL SACCO
Għar-Reġistratur, Qrati u Tribunali (Għawdex)

Victoria, Gozo, holder of identity card number 9495M, has been nominated as her curator, by virtue of the said decree.

Registry of the Court of Magistrates (Gozo), Voluntary Jurisdiction, this 3rd of April, 2023

DANIEL SACCO
For the Registrar, Gozo Courts and Tribunals

763

B'digriet mogħti mill-Qorti Ċivili, Prim Awla, fit-28 ta' Marzu, 2023, fuq rikors ta' Bank of Valletta plc (C2833) ġie ffissat il-jum tat-Tlieta, 25 ta' Lulju, 2023, fil-ħdax ta' filgħodu (11.00 a.m.) għall-bejgh bl-irkant, li għandu jsir f'Kamra Numru 78, Biswit l-Arkivju, Livell -1, Qrati tal-Ġustizzja, Triq ir-Repubblika, Il-Belt Valletta, tal-fond hawn taħt deskritt:

Appartament internament immarkat bin-numru wieħed (1), liema appartament qiegħed fuq it-tieni sular (1st floor) formanti minn blokk ta' bini mingħajr numru bl-isem 'Bay Flats', ġewwa Triq l-Għansar, Birżebbuġa, inkluż l-użu tal-partijiet komuni tal-blokka ta' bini, fosthom l-entratura, it-taraġ, l-intrati u x-xafts, il-bieb ta' barra tal-blokk tal-bini u d-drenaġġ u s-sistemi ta' drenaġġ u sistemi tal-ilma tax-xita, inkluż ukoll l-użu tal-kamra tal-bejt u l-użu ta' parti diviża tal-bejt li hija l-parti li tagħti għal fuq it-triq. Dan l-appartament igawdi d-dritt li s-sid jinstalla tank tal-ilma u aerial u/jew antenna tad-dish tas-satellita fuq il-bejt tal-kamra tal-bejt. Id-drenaġġ u s-sistema tad-drenaġġ u s-sistema tal-ġbir tal-ilma tax-xita huma komuni għall-blokka kollha u jgħaddu mill-proprjetajiet sottostanti u jgawdi d-dritt ta' aċċess għall-istess sistemi (f'sigħat raġonevoli) għat-tiswija u manutenzjoni tal-istess. L-imsemmi appartament huwa suġġett u jgawdi għas-servitujiet oħra li jirriżultaw mill-pożizzjoni tiegħu, mill-bqija liberu u frank, bid-drittijiet u pertinenzi kollha tiegħu. L-imsemmi blokk ta' bini huwa konfinanti mil-Lvant mal-imsemmija triq, mit-Tramuntana ma' proprjetà li tappartjeni lil familja Testaferrata Moroni Viani jew is-suċċessuri tagħhom fit-titolu u min-Nofsinhar ma' proprjetà ta' John Agius jew is-suċċessuri tiegħu fit-titolu u stmat li jiswa mija u disgħa u għoxrin elf ewro (€129,000).

L-imsemmi fond huwa proprjetà ta' Vella Jonathan (KI370487M).

N.B. L-imsemmi fond jinbiegħ bħalma ġie deskritt fl-atti tas-subbasta 30/2020.

Reġistru tal-Qrati Superjuri, illum it-Tnejn, 3 ta' April, 2023

GAETANA AQUILINA
Għar-Reġistratur, Qrati Ċivili u Tribunali

By decree given by the Civil Court, First Hall, on the 28th March, 2023, on the application of Bank of Valletta plc (C2833), Tuesday, 25th July, 2023, at eleven in the morning (11.00 a.m.), has been fixed for the sale by auction, to be held in Room Number 78, Nearby the Courts Archives, Level -1, Courts of Justice, Triq ir-Repubblika, Valletta, of the following property:

Apartment internally marked numbered one (1), at first (1st) floor level, forming part of an unnumbered block named 'Bay Flats', in Triq l-Għansar, Birżebbuġa, including the use of the common parts of the block, amongst which there is the entrance, stairwell, landings and shafts, front door of the block and drain and drainage systems and the rain water systems, including also the use of the washroom and the use of a divided part of the roof that is the part that gives onto the street. The owner has the right to install a water tank and aerial and/or satellite dish antenna on the roof of the washroom. The drains and drainage systems and the rainwater gathering systems are in common for the whole block and pass through the underlying properties and the owner has the right of access to same systems (at reasonable hours) for repairs and maintenance of same. The said apartment is subject to and enjoys other servitudes resulting from its position, otherwise free and unencumbered with all its rights and appurtenances. The said block is bounded from the east by said street, north by property of family Testaferrata Moroni Viani or their successors in title and south by property of John Agius or their successors in title and is valued at one hundred and twenty-nine thousand euro (€129,000).

The said tenement is the property of Vella Jonathan (ID370487M).

N.B. The said tenement will be sold as described in the acts of judicial sales number 30/2020.

Registry of the Superior Courts, this Monday, 3rd April, 2023

GAETANA AQUILINA
For the Registrar, Civil Courts and Tribunals

Ippubblikat mid-Dipartiment tal-Informazzjoni (doi.gov.mt) — Valletta — *Published by the Department of Information (doi.gov.mt) — Valletta*
Mitbugħ fl-Istamperija tal-Gvern fuq karta FSC® — *Printed at the Government Printing Press on FSC® certified paper*