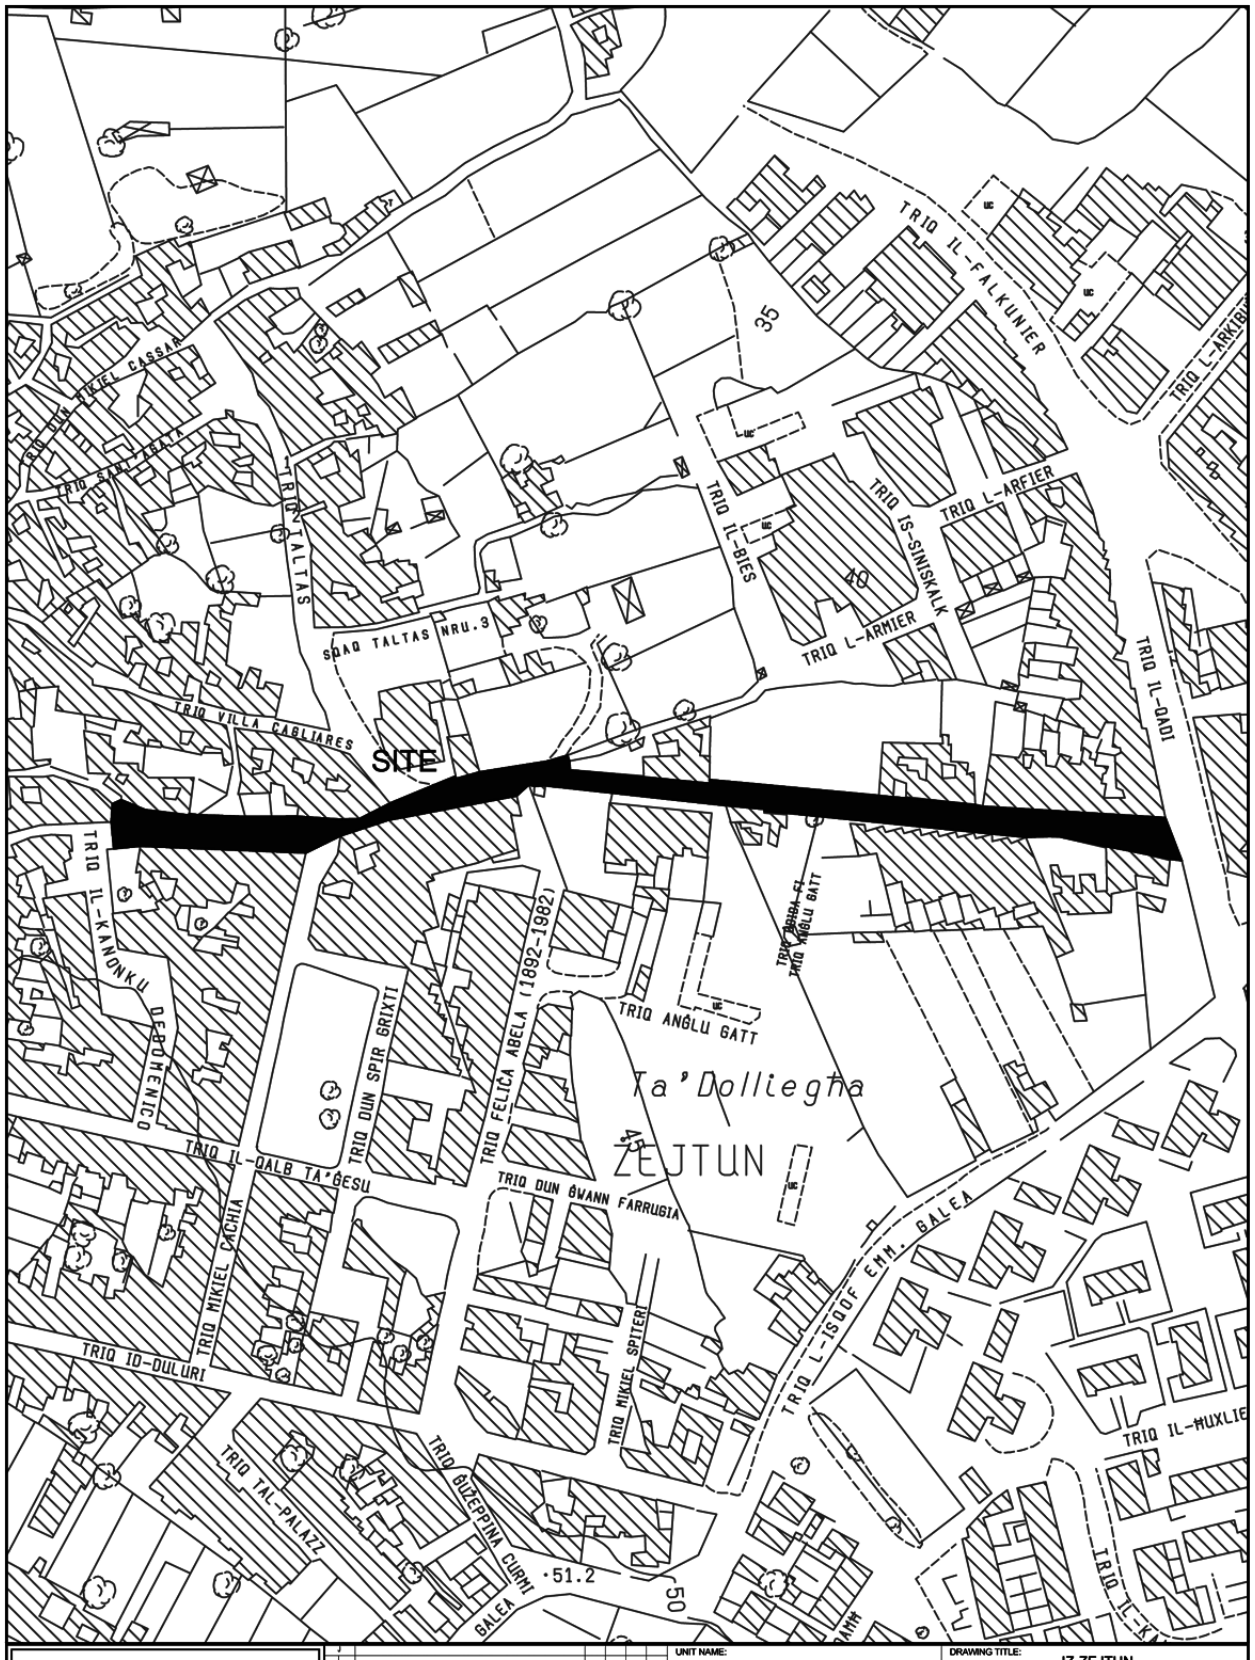


INFRASTRUCTURE MALTA

J						
I						
H						
G						
F						
E						
D						
C						
B						
A	*					
Revision		Alteration	Drawn	Checked	Approved	Date

CHIEF EXECUTIVE OFFICER: Ing. Fredrick Azzopardi

COMPUTER PATH: N:\ Design\Common Area\Traffic Management\2019\Tarxien

UNIT NAME: REGIONS

HEAD OF UNIT: D.Vassallo


PROJECT LEADER: -

DRAWN BY: L.B.

DRAWING TITLE: IZ-ZEJTUN
TRIQ BUGHARBIEL
(Extents of works AREN't binding but indicative)

DATE:	FILE NO:	DRAWING NO:
14th Febr. 2019	-	RD/69/19

SHEET SIZE:	SCALE:	REVISION:	PAGE NO:
A4	1 : 2500	A	1 of 1

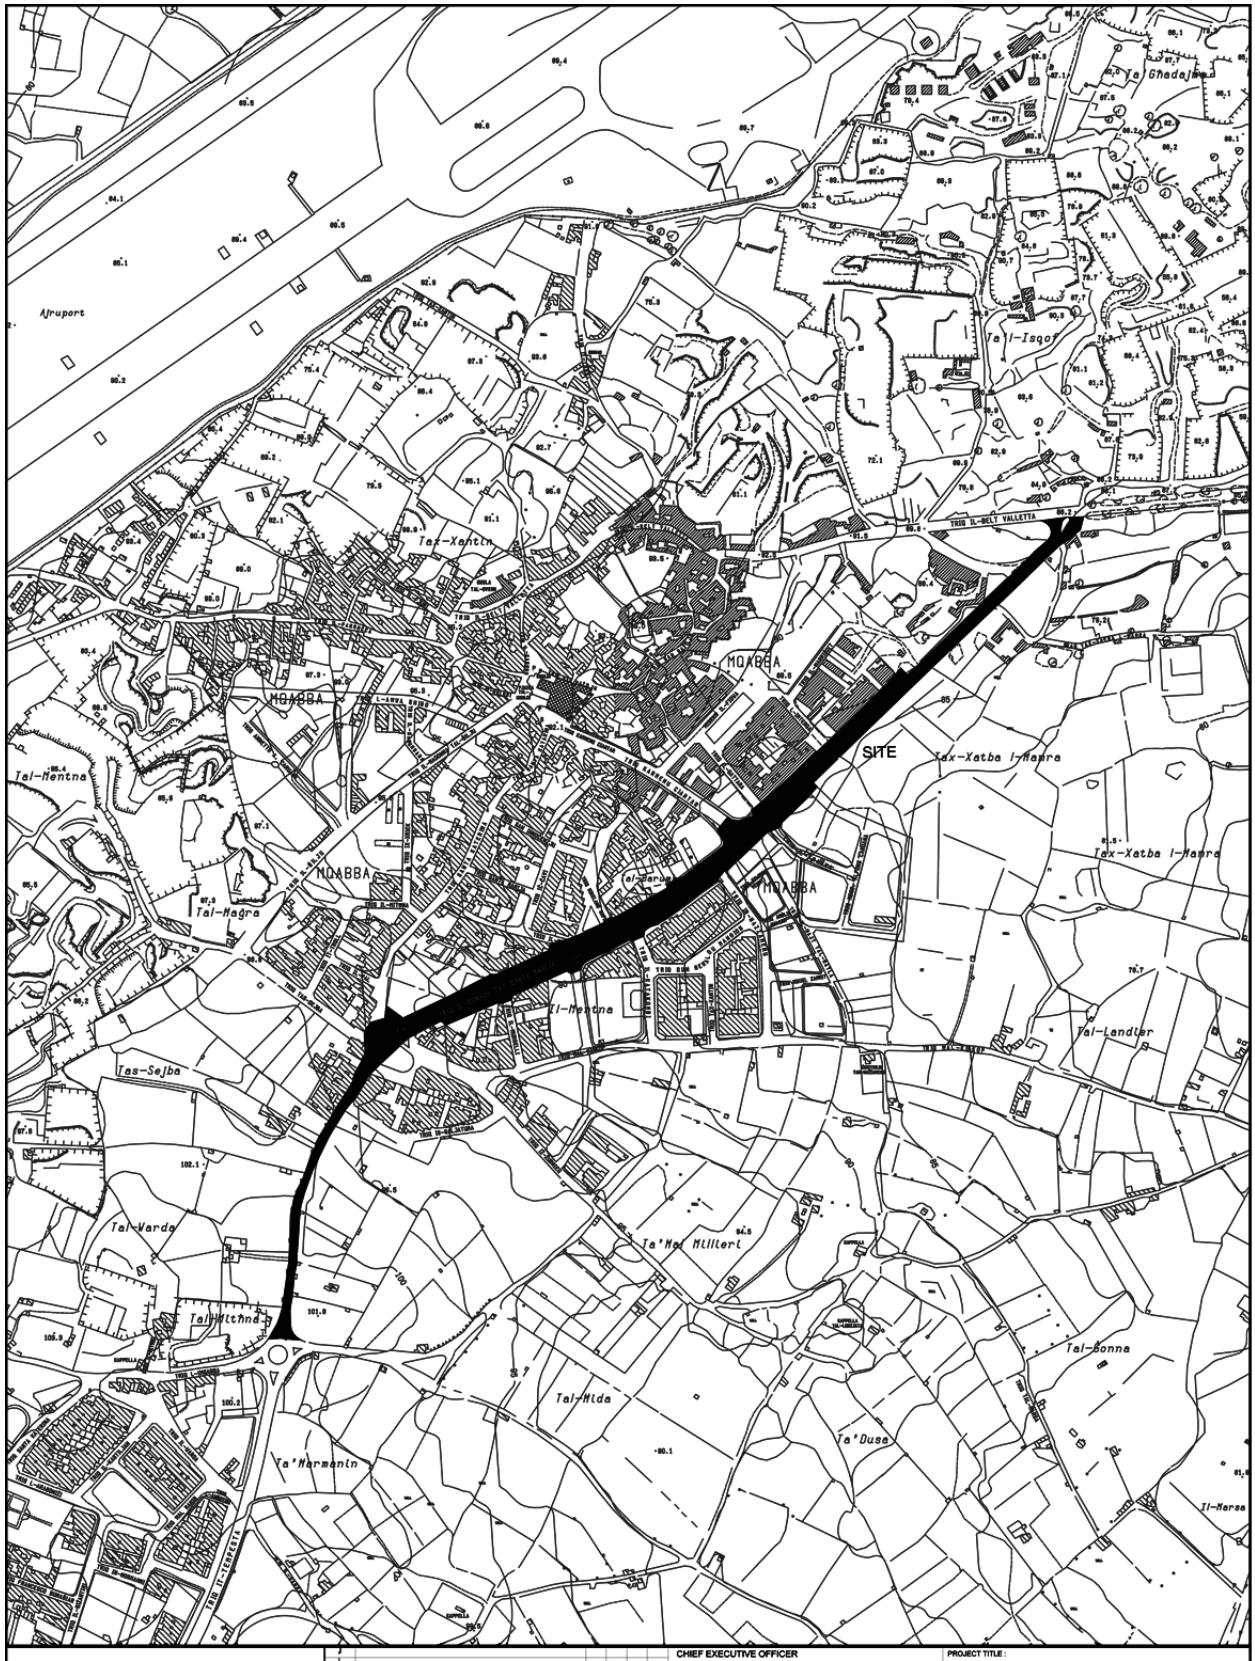


INFRASTRUCTURE MALTA

J I H G F E D C B A	Revision	Alterations	Drawn	Checked	Approved	Date

PROJECT No. : -

Comp. Path :P:\Design\Common Area\Traffic Management\2018\Mqabba\2018 Mqabba.dwg

CHIEF EXECUTIVE OFFICER: Ing Fredrick Azzopardi		PROJECT TITLE: L-IMQABBA		
ARCHITECT: D.V.		DRAWING TITLE: TRIQ IL-KONVOJ TA SANTA MARIJA AND TRIQ IL-QRENDI (Extends of works aren't binding but indicative)		
CHECKED BY: -		DATE: SEP 2019	FILE No:	DRAWING No: RD241/18
DRAWN BY: M.B.		SHEET SIZE: A3	SCALE: 1 : 5000	REVISION: A	SHEET No: 1

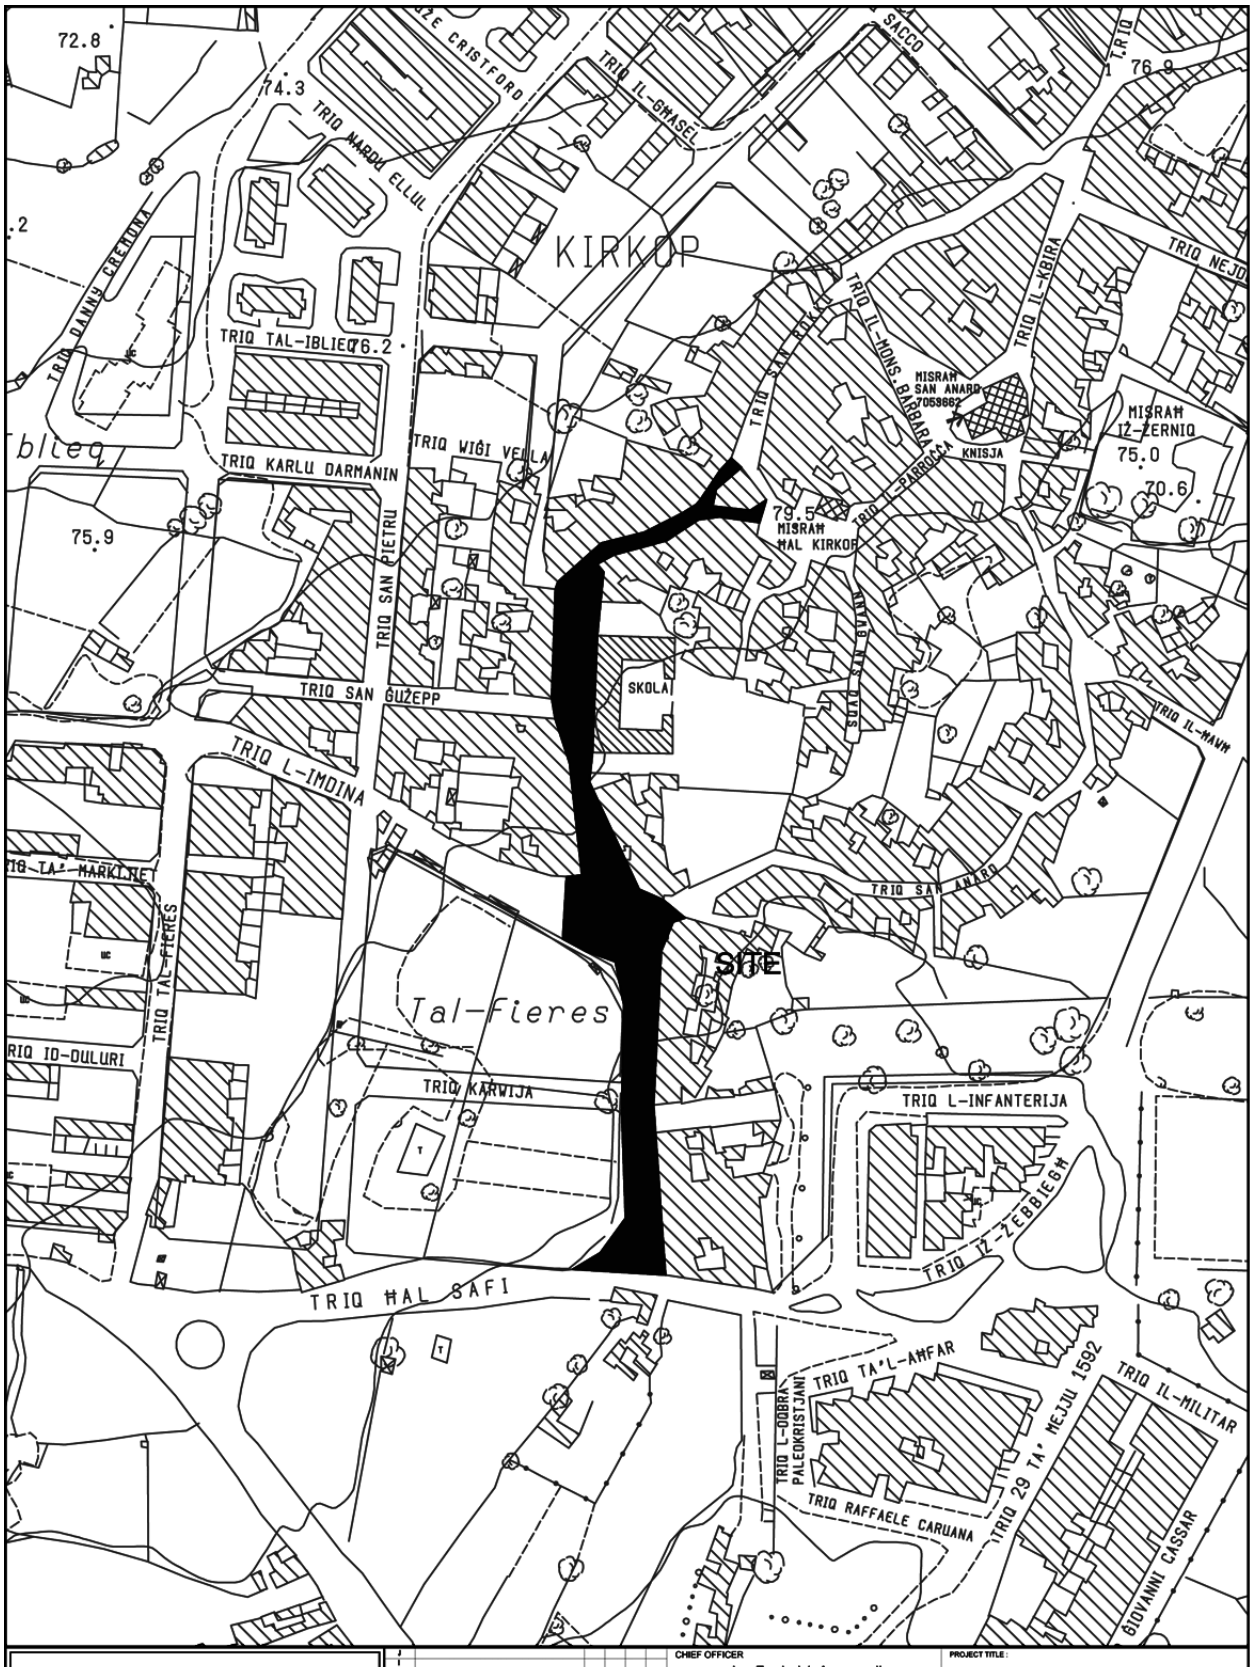

INFRASTRUCTURE MALTA

CHIEF OFFICER	Ing Frederick Azzopardi
ARCHITECT	D.V.
CHECKED BY	G.G.
DRAWN BY	L.B.
PROJECT TITLE	HAL KIRKOP
DRAWING TITLE	TRIQ SAN BENEDITTU SITE PLAN (Extends of works are not binding but indicative)
DATE	MAY 2019
FILE No	-
DRAWING No	RD237/18
SHEET SIZE	A4
SCALE	1 : 2500
REVISION	B
SHEET No	2
PROJECT No.	-

Revision | Alterations | Drawn | Checked | Agreed | Date

P:\Design\Common Area\Traffic Management\2018 Kirkop\2018 Kirkop.dwg