

INFRASTRUCTURE MALTA

CHIEF EXECUTIVE OFFICER: Ivan Falzon

S:\Traffic Management\2023\Gudja\2023 Gudja.dwg

UNIT NAME: IMPLEMENTATION

HEAD OF UNIT: N.V.

PROJECT LEADER: -

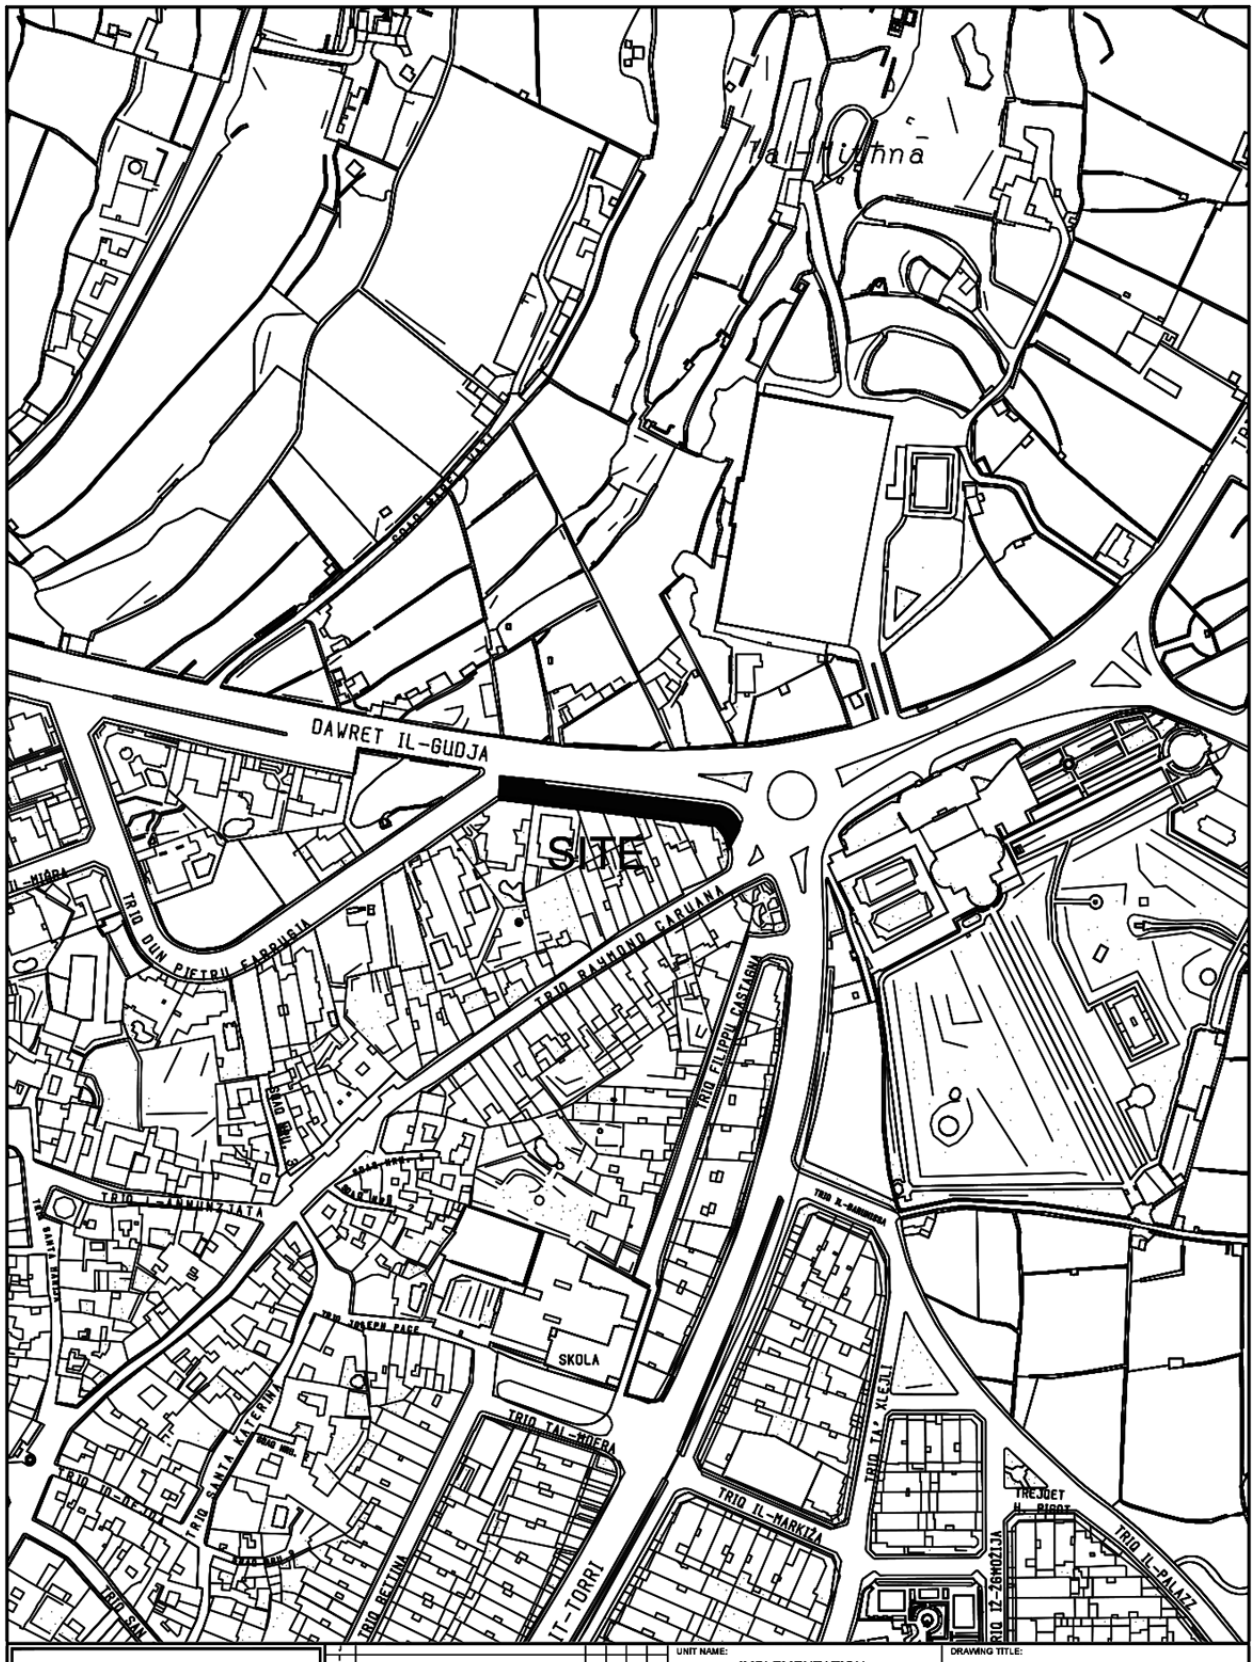
DRAWN BY: -

DRAWING TITLE: IL-GUDJA

Triq San Ciru - SITE PLAN
(Extents of Works are not binding but indicative)

DATE:	FILE NO:	DRAWING NO:
June 2023	-	IMD204/23

SHEET SIZE:	SCALE:	REVISION:	PAGE NO:
A4	1:2500	A	3


DAWRET IL-GUDJA
SITE
TRIQ DUN PIETRU FARRUGIA
TRIQ RAYMOND CARUANA
TRIQ FILIPPU CASTAGNA
TRIQ IL-KANNIZZATA
TRIQ SANTA KATERINA
TRIQ TAL-MIDERA
TRIQ IL-MARKIZA
TRIQ IL-PALAZZ
SKOLA
INFRASTRUCTURE MALTA
IMPLEMENTATION
N.V.
IL-GUDJA
po Dawret il-Gudja (Service Road) - SITE PLAN
(Extents of Works are not binding but indicative)
Ivan Falzon
June 2023
IMD203/23
A4
1:2500
A
2