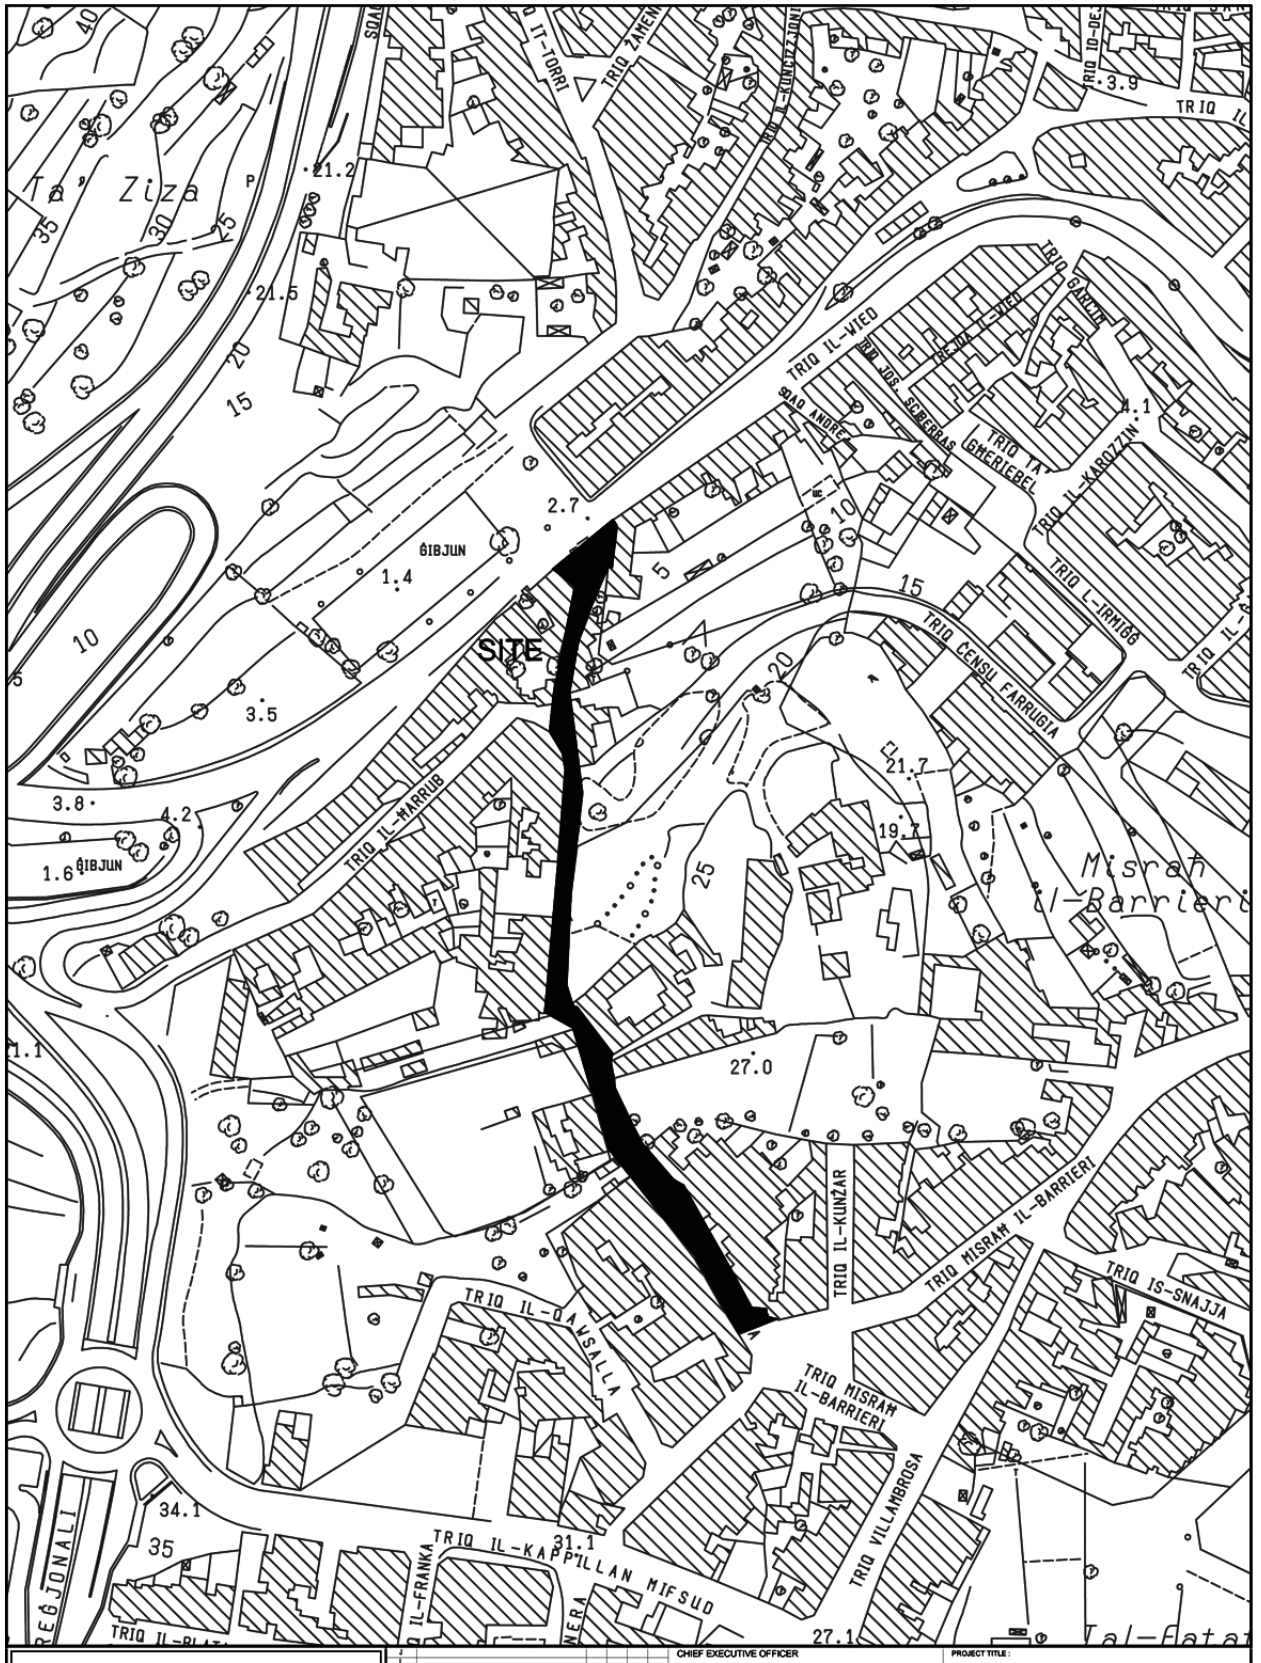
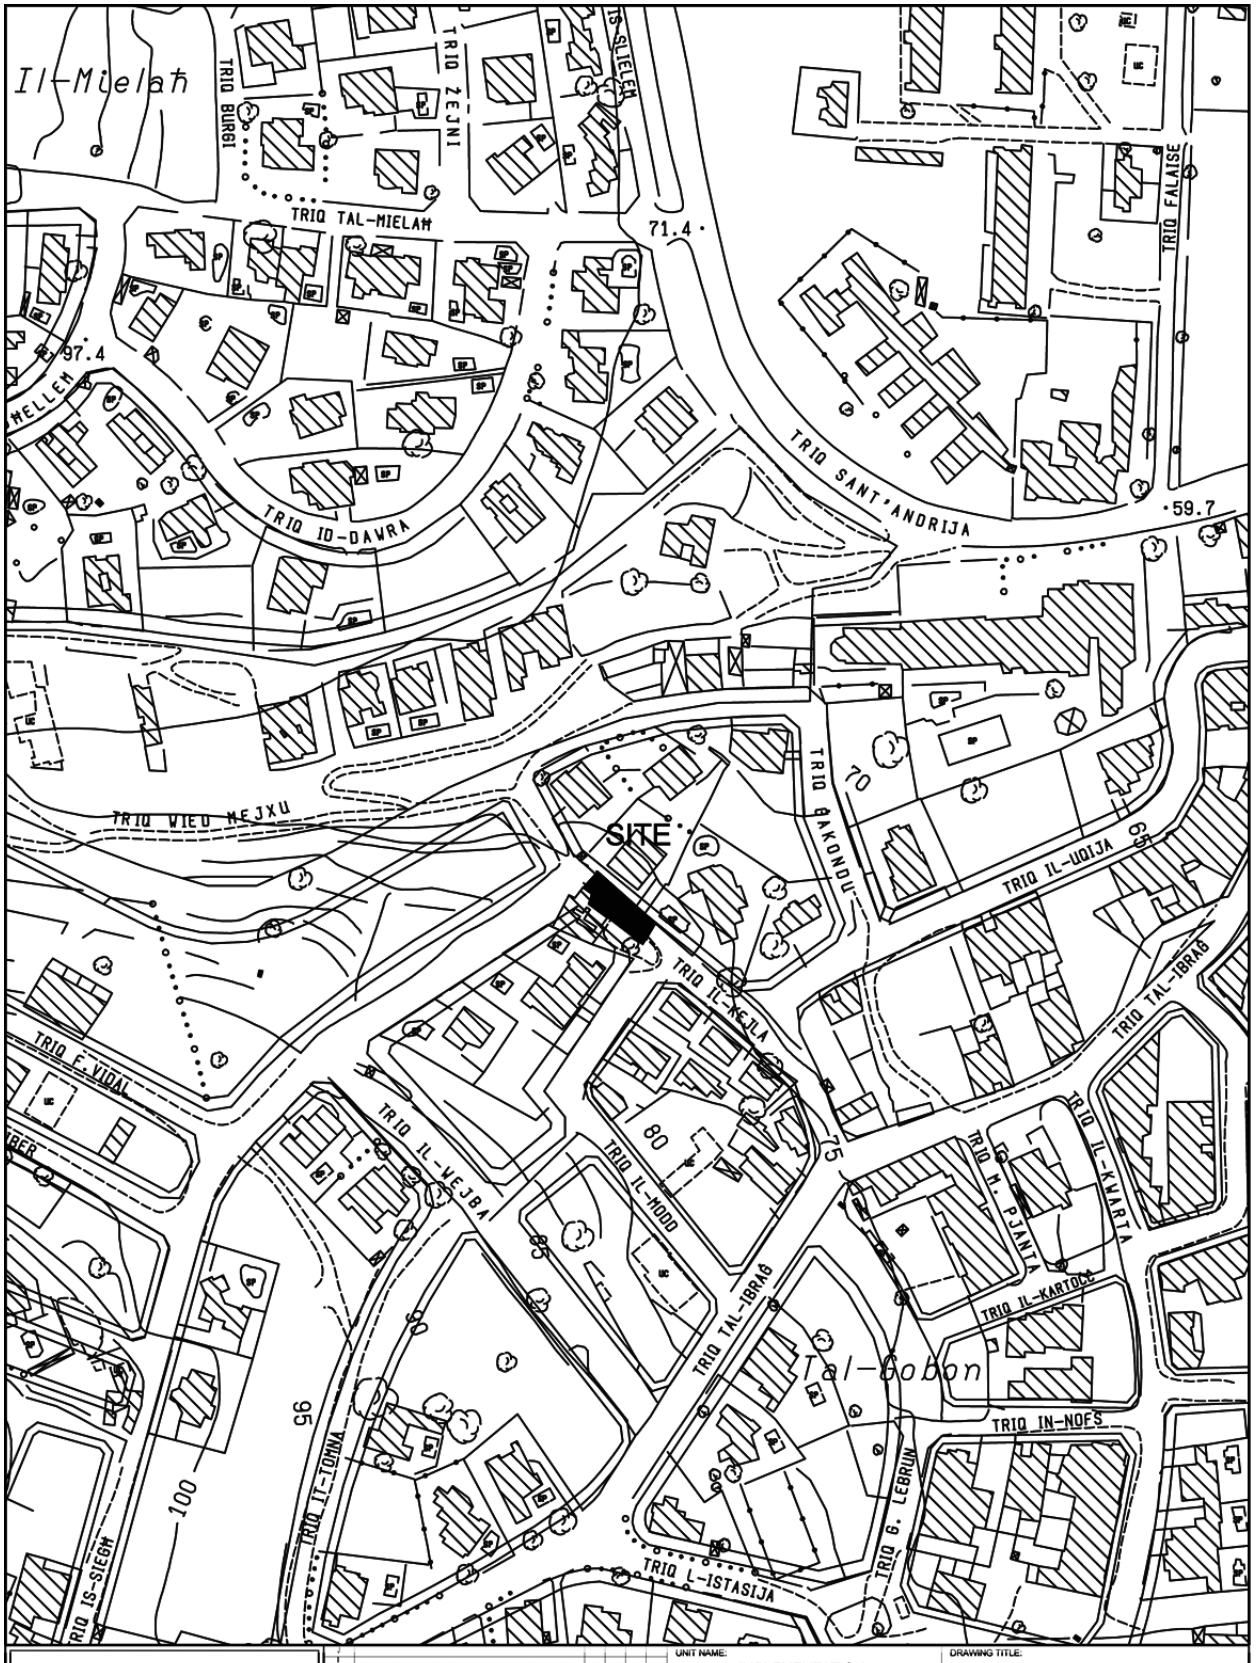

SITE
TRIQ IL-KUNZJONI
TRIQ IL-VIED
TRIQ IL-KARUZZIN
TRIQ IL-IRMIEGHA
TRIQ CENSU FARRUGIA
TRIQ IL-HARRUB
TRIQ IL-KUNZAR
TRIQ MISRAH IL-BARRIERI
TRIQ IS-SNAJJA
TRIQ IL-QAWSALLA
TRIQ IL-KAPPILLAN MIFSUD
TRIQ VILLAMBROSA
Misraħ il-Barrieri
Ta' Ziza
ĠIBJUN
INFRASTRUCTURE MALTA
CHIEF EXECUTIVE OFFICER
Ing Fredrick Azzopardi
ARCHITECT
D.V.
CHECKED BY
R.Z.
DRAWN BY
L.B.
PROJECT TITLE :
L-IMSIDA
DRAWING TITLE :
TRIQ SANTA VENERA
SITE PLAN
Exents of works are not binding but indicative
DATE :
MAY 2019
FILE No :
-
DRAWING No :
RD230/18
SHEET SIZE
A4
SCALE :
1:2500
REVISION :
B
SHEET No :
2
PROJECT No. :
-
P:\Design\Common Area\Traffic Management\2018\Msida\2018 Msida.dwg



INFRASTRUCTURE MALTA

CHIEF EXECUTIVE OFFICER: Ing. Fredrick Azzopardi

S:\Design\Common Area\Traffic Management\2020\Swieqi\2020 Swieqi.dwg

UNIT NAME: IMPLEMENTATION	DRAWING TITLE: SWIEQI PO Triq Kejla - SITE PLAN (Extents of works aren't binding but Indicative)			
HEAD OF UNIT: L.D.				
PROJECT LEADER: -	DATE: 2020	FILE NO: -	DRAWING NO: IM010/20	
DRAWN BY: -	SHEET SIZE: A4	SCALE: 1:2500	REVISION: A	PAGE NO: 1