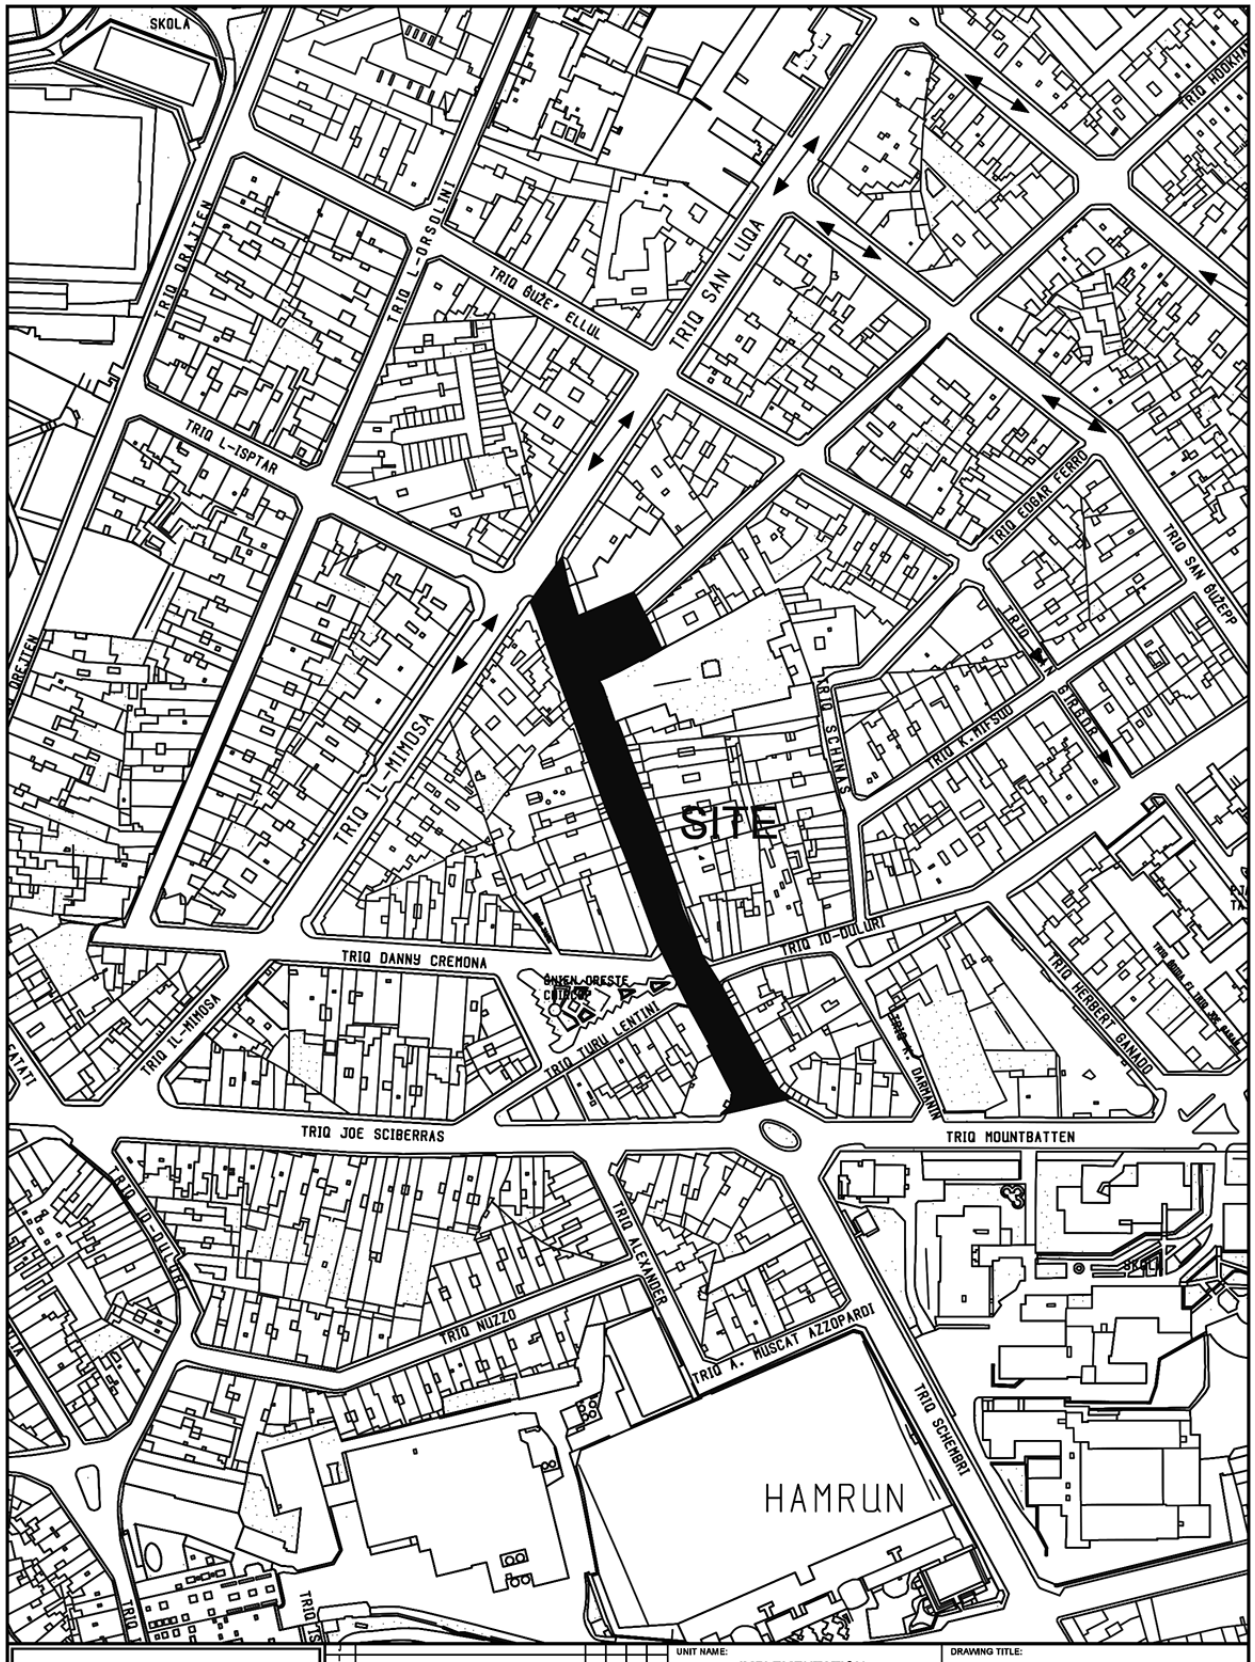


INFRASTRUCTURE MALTA

Issue	Alterations	Drawn	Checked	Approved	Date

CHIEF EXECUTIVE OFFICER: Ivan Falzon

S:\Traffic Management\2024\Pieta\2024 Pieta.dwg

UNIT NAME: IMPLEMENTATION	DRAWING TITLE: TAL-PIETA Triq Pietru Xuereb - SITE PLAN (Extents of works aren't binding but Indicative)			
HEAD OF UNIT: N.V.				
PROJECT LEADER: -	DATE: April 2024	FILE NO: -		DRAWING NO: IMD127/24
DRAWN BY: -	SHEET SIZE: A4	SCALE: 1:2500	REVISION: -	PAGE NO: 1