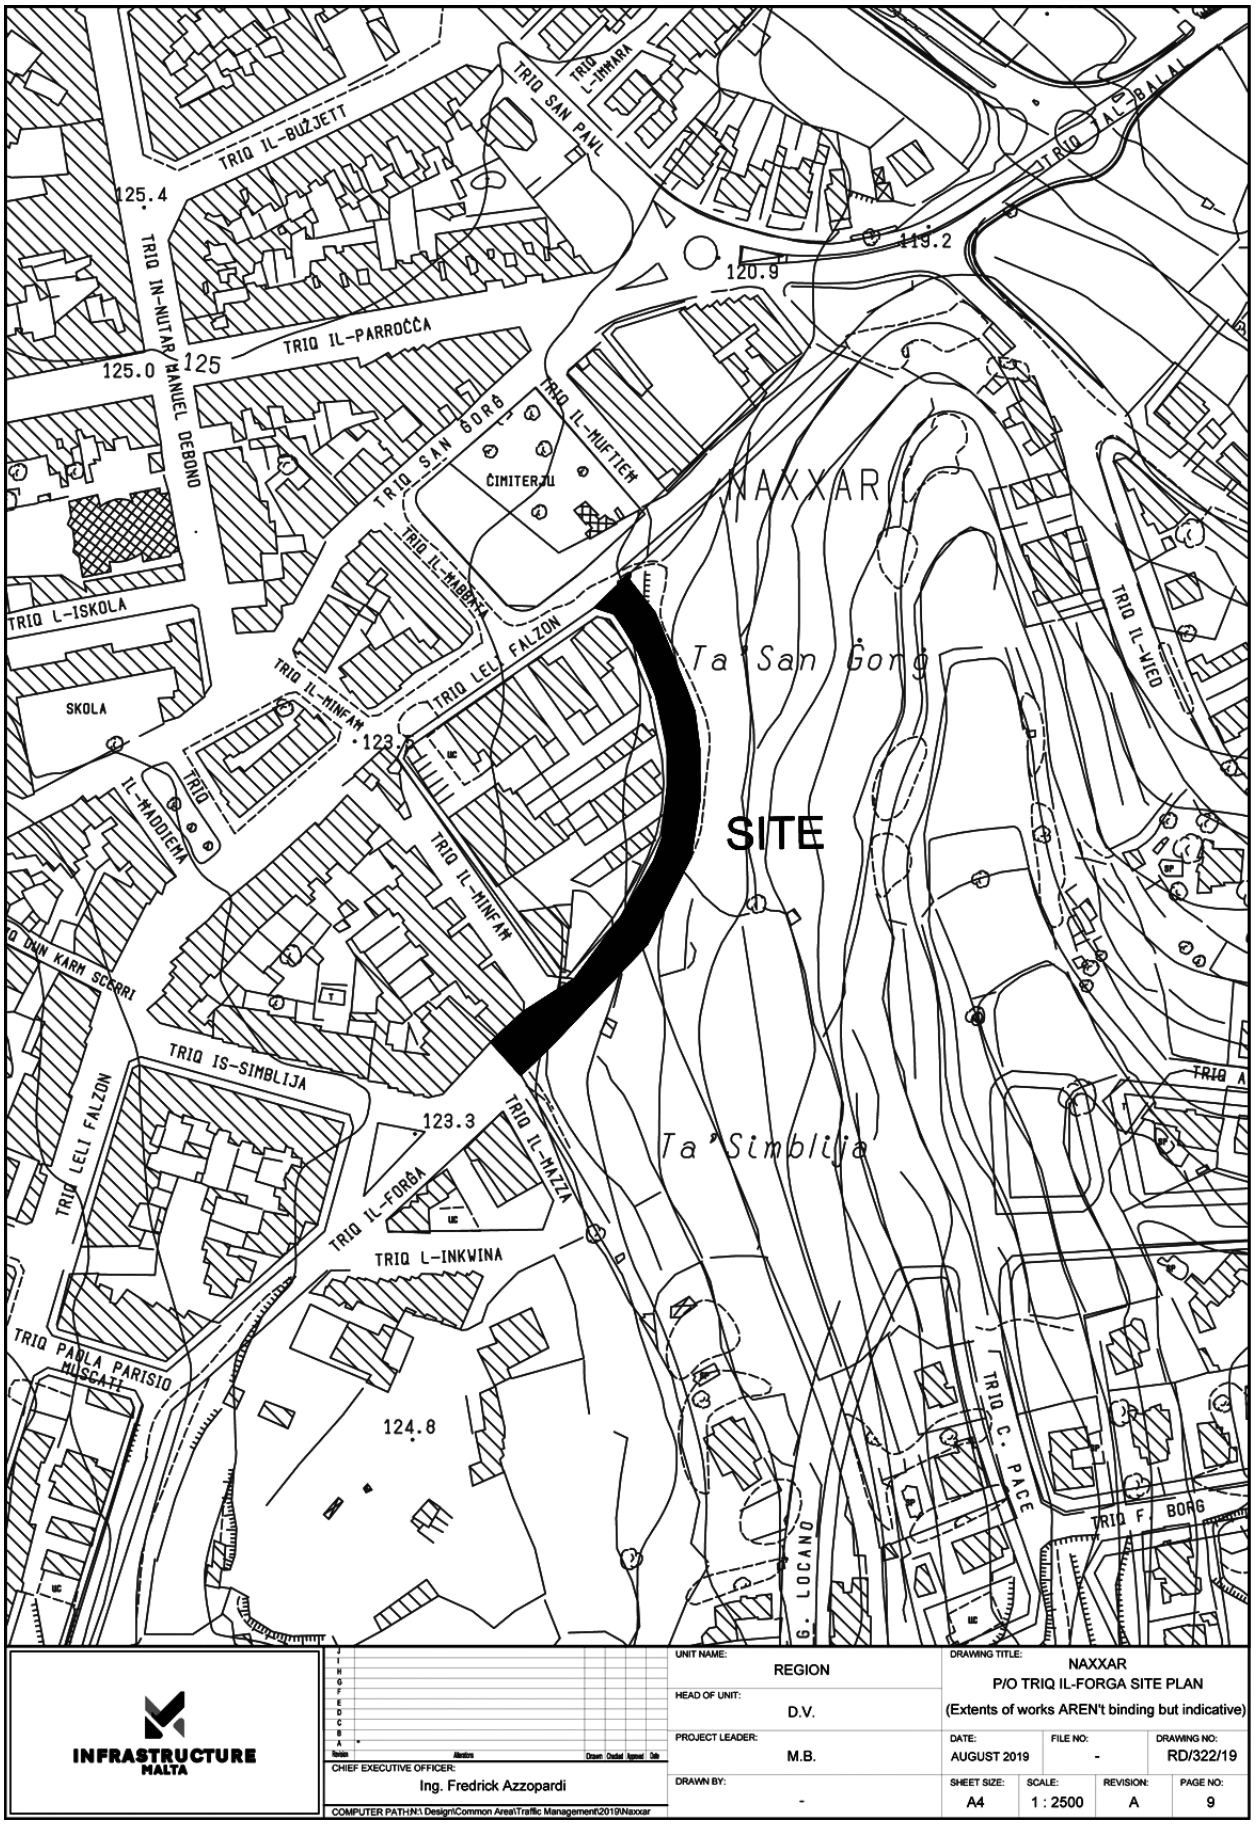


INFRASTRUCTURE MALTA

Revision	Alterations	Drawn	Checked	Approved	Date
J					
I					
H					
G					
F					
E					
D					
C					
B					
A					

CHIEF EXECUTIVE OFFICER: Ing. Fredrick Azzopardi

COMPUTER PATH=N:\Design\Common Area\Traffic Management\2019\Naxxar

UNIT NAME: REGION	DRAWING TITLE: NAXXAR P/O TRIQ IL-FORGA SITE PLAN (Extents of works AREN't binding but indicative)
HEAD OF UNIT: D.V.	
PROJECT LEADER: M.B.	DATE: AUGUST 2019 / FILE NO: - / DRAWING NO: RD/322/19
DRAWN BY: -	SHEET SIZE: A4 / SCALE: 1 : 2500 / REVISION: A / PAGE NO: 9