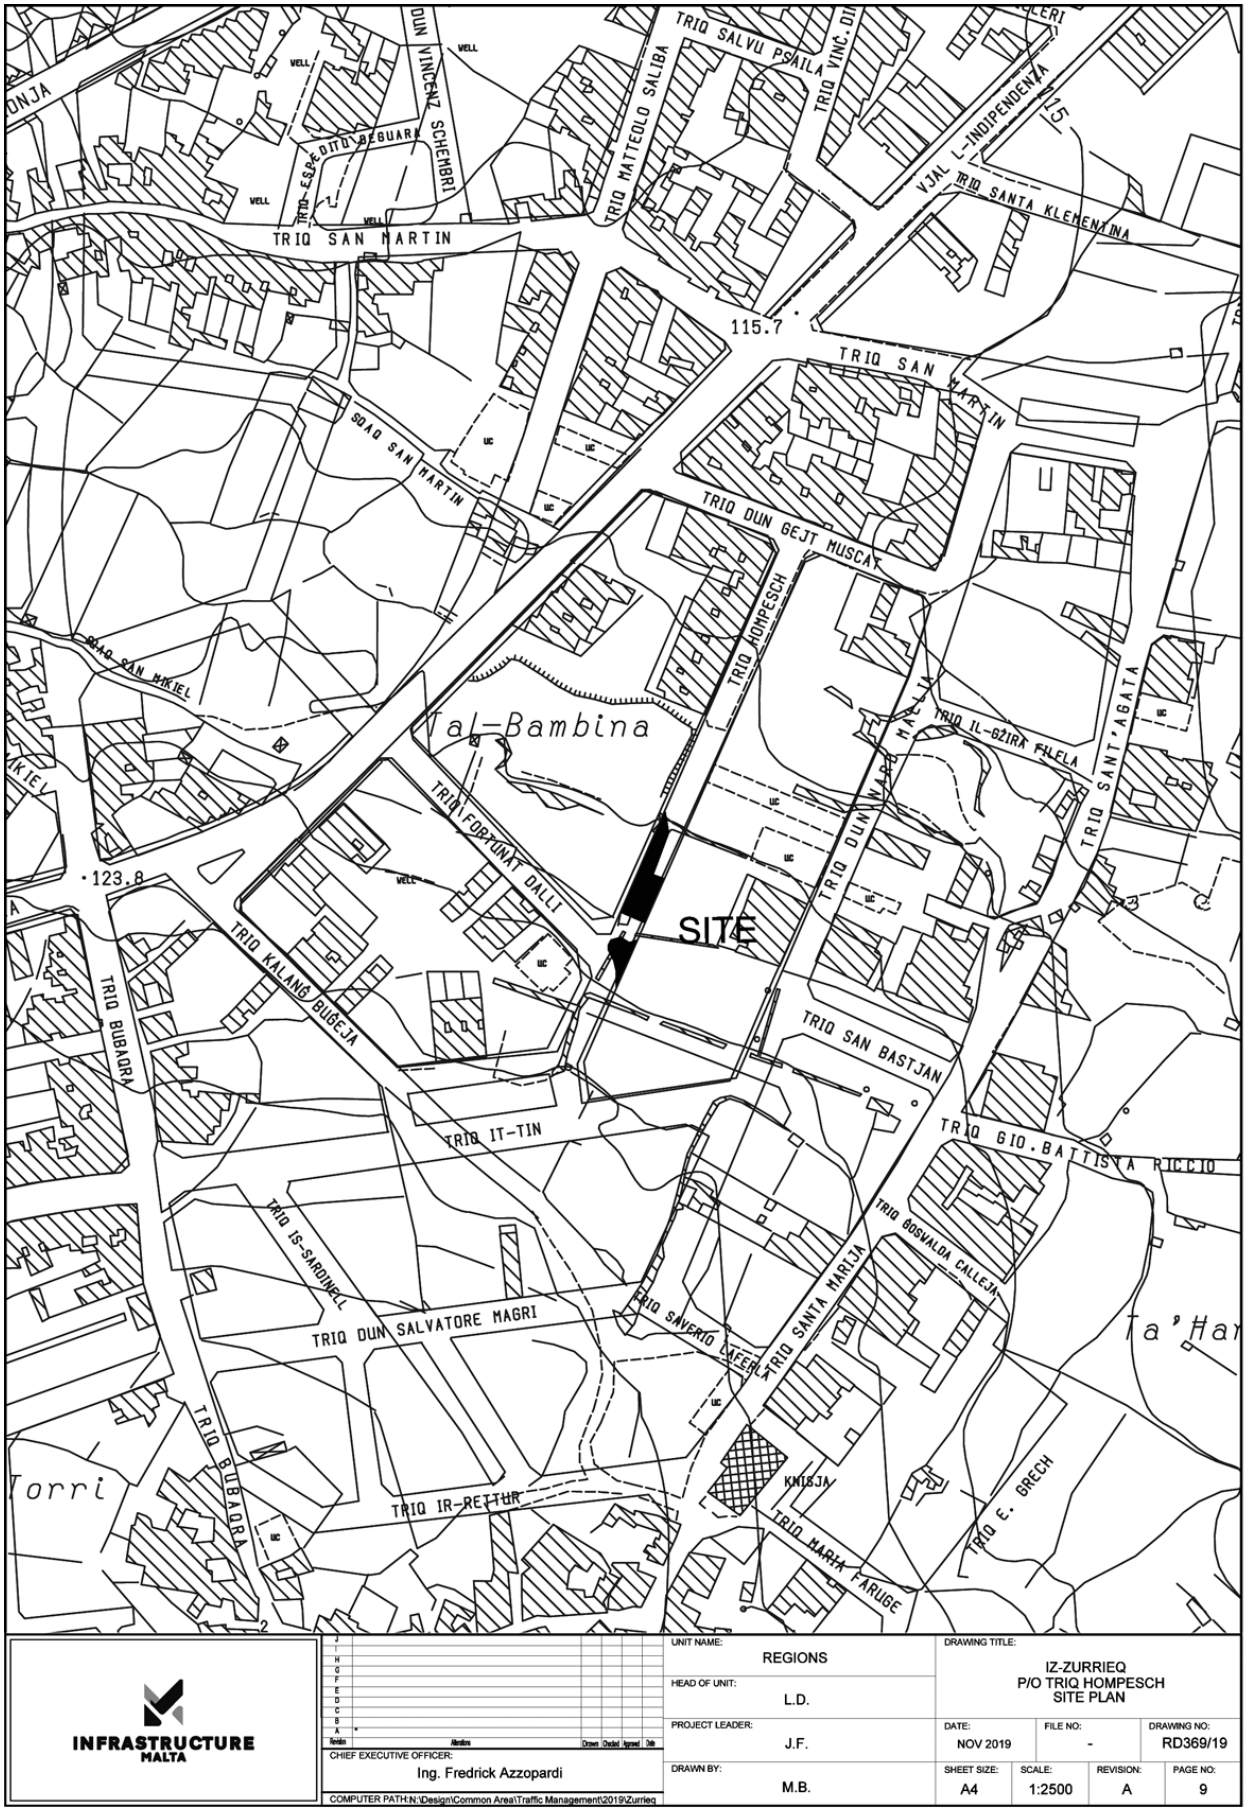


INFRASTRUCTURE MALTA

CHIEF EXECUTIVE OFFICER:
Ing. Fredrick Azzopardi

COMPUTER PATH:N:\Design\Common Area\Traffic Management\2019\Zurrieq

UNIT NAME: REGIONS	DRAWING TITLE: IZ-ZURRIEQ P/O TRIQ HOMPESCH SITE PLAN			
HEAD OF UNIT: L.D.				
PROJECT LEADER: J.F.	DATE: NOV 2019	FILE NO: -	DRAWING NO: RD369/19	
DRAWN BY: M.B.	SHEET SIZE: A4	SCALE: 1:2500	REVISION: A	PAGE NO: 9