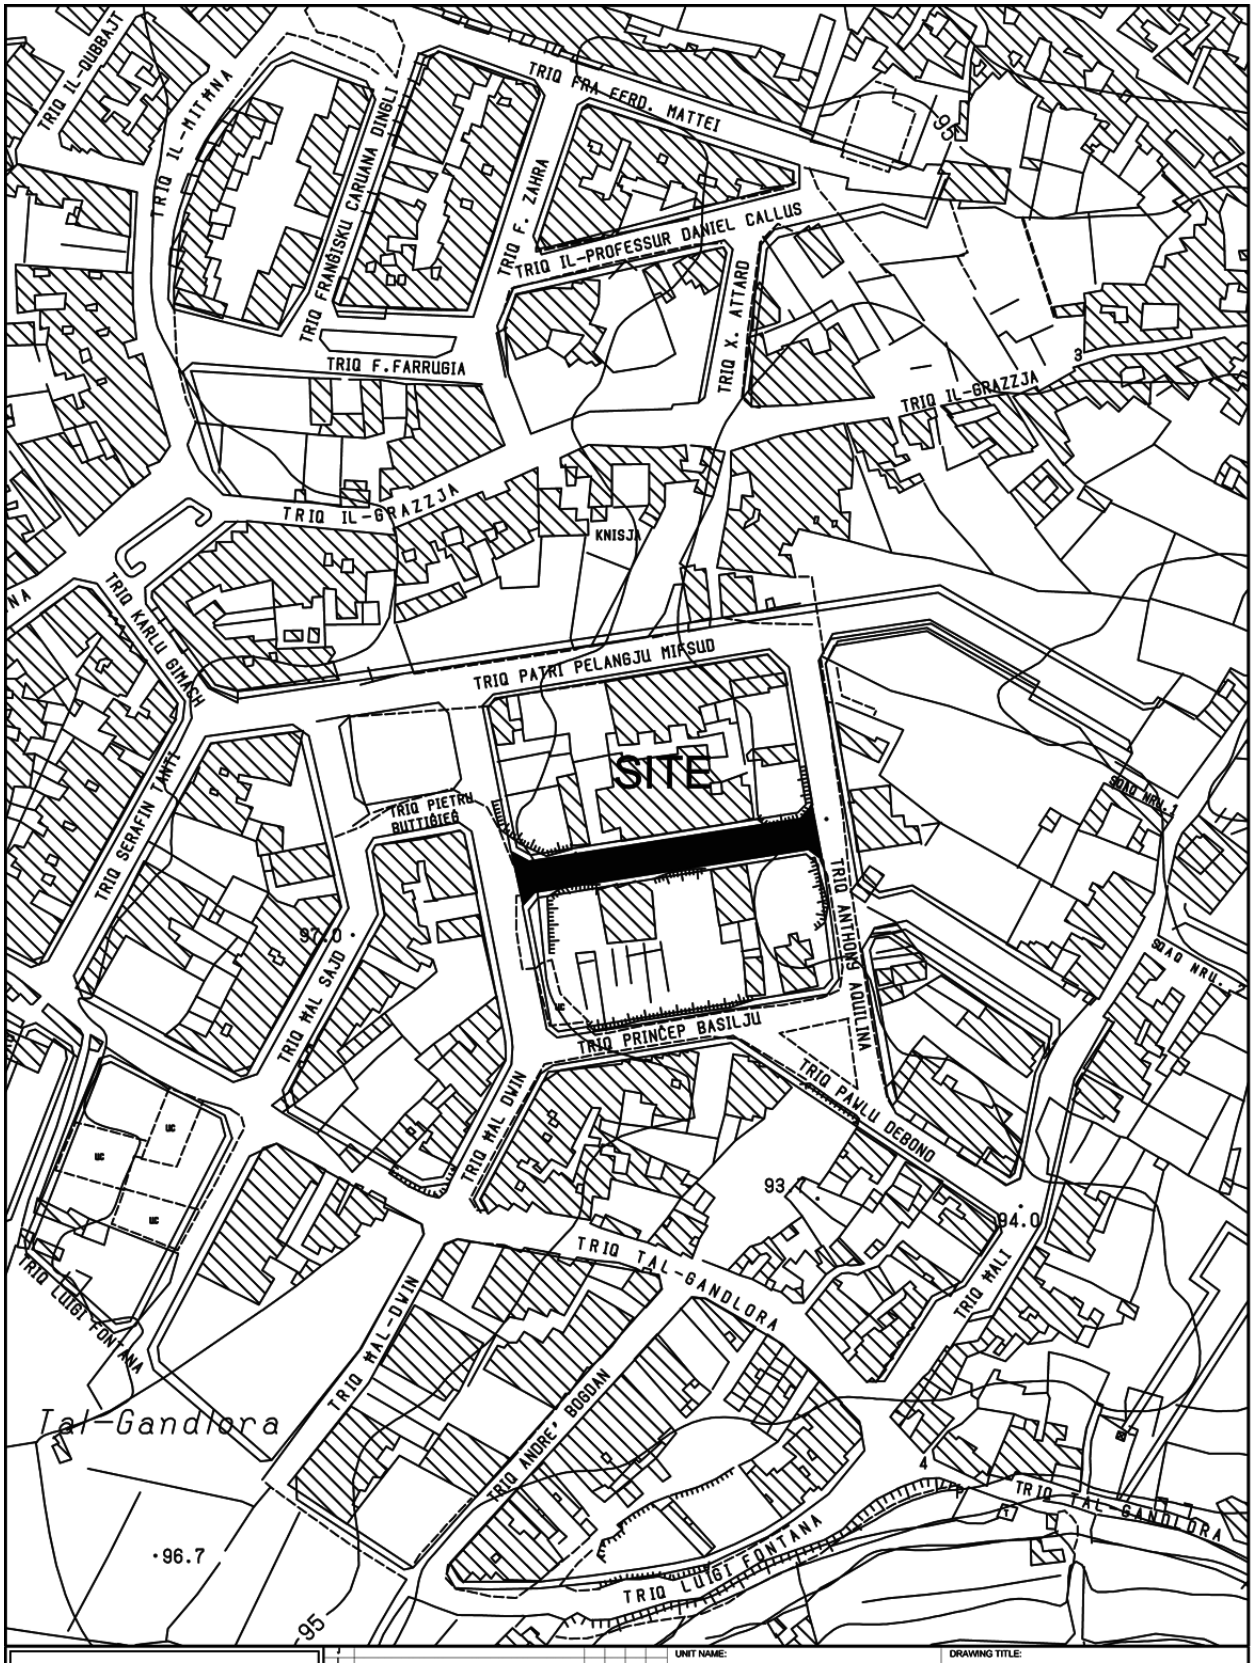


INFRASTRUCTURE MALTA

UNIT NAME: IMPLEMENTATION			DRAWING TITLE: HAZ -ZEBBUG TRIQ JOHN ZAMMIT- SITE PLAN (Extents of works aren't binding but Indicative)	
HEAD OF UNIT: L.D.				
PROJECT LEADER: -	DATE: JAN 2020	FILE NO: -	DRAWING NO: RD-	
DRAWN BY: -	SHEET SIZE: A4	SCALE: 1:2500	REVISION: A	PAGE NO: 1

CHIEF EXECUTIVE OFFICER: Ing. Fredrick Azzopardi

N:\Design\Common Area\Traffic Management\2020Zebbug\2020 Zebbug.dwg