
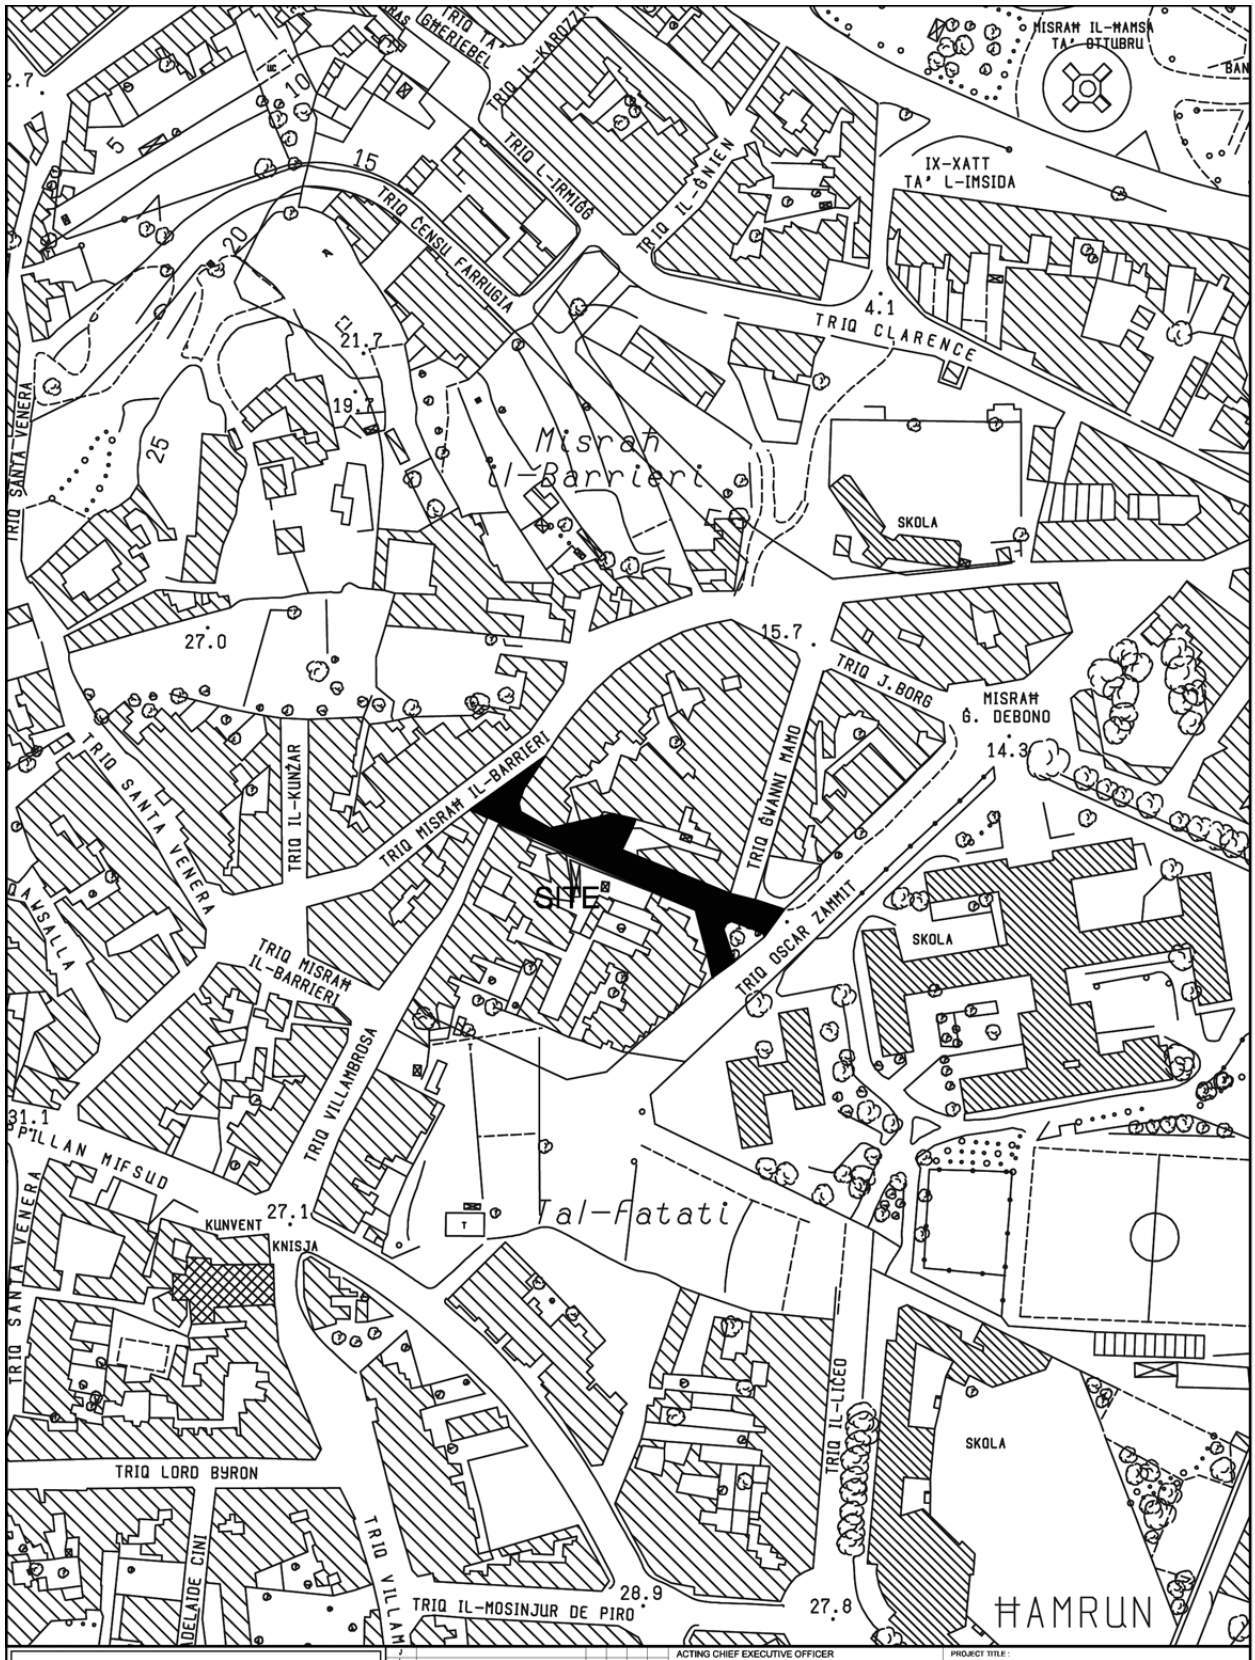
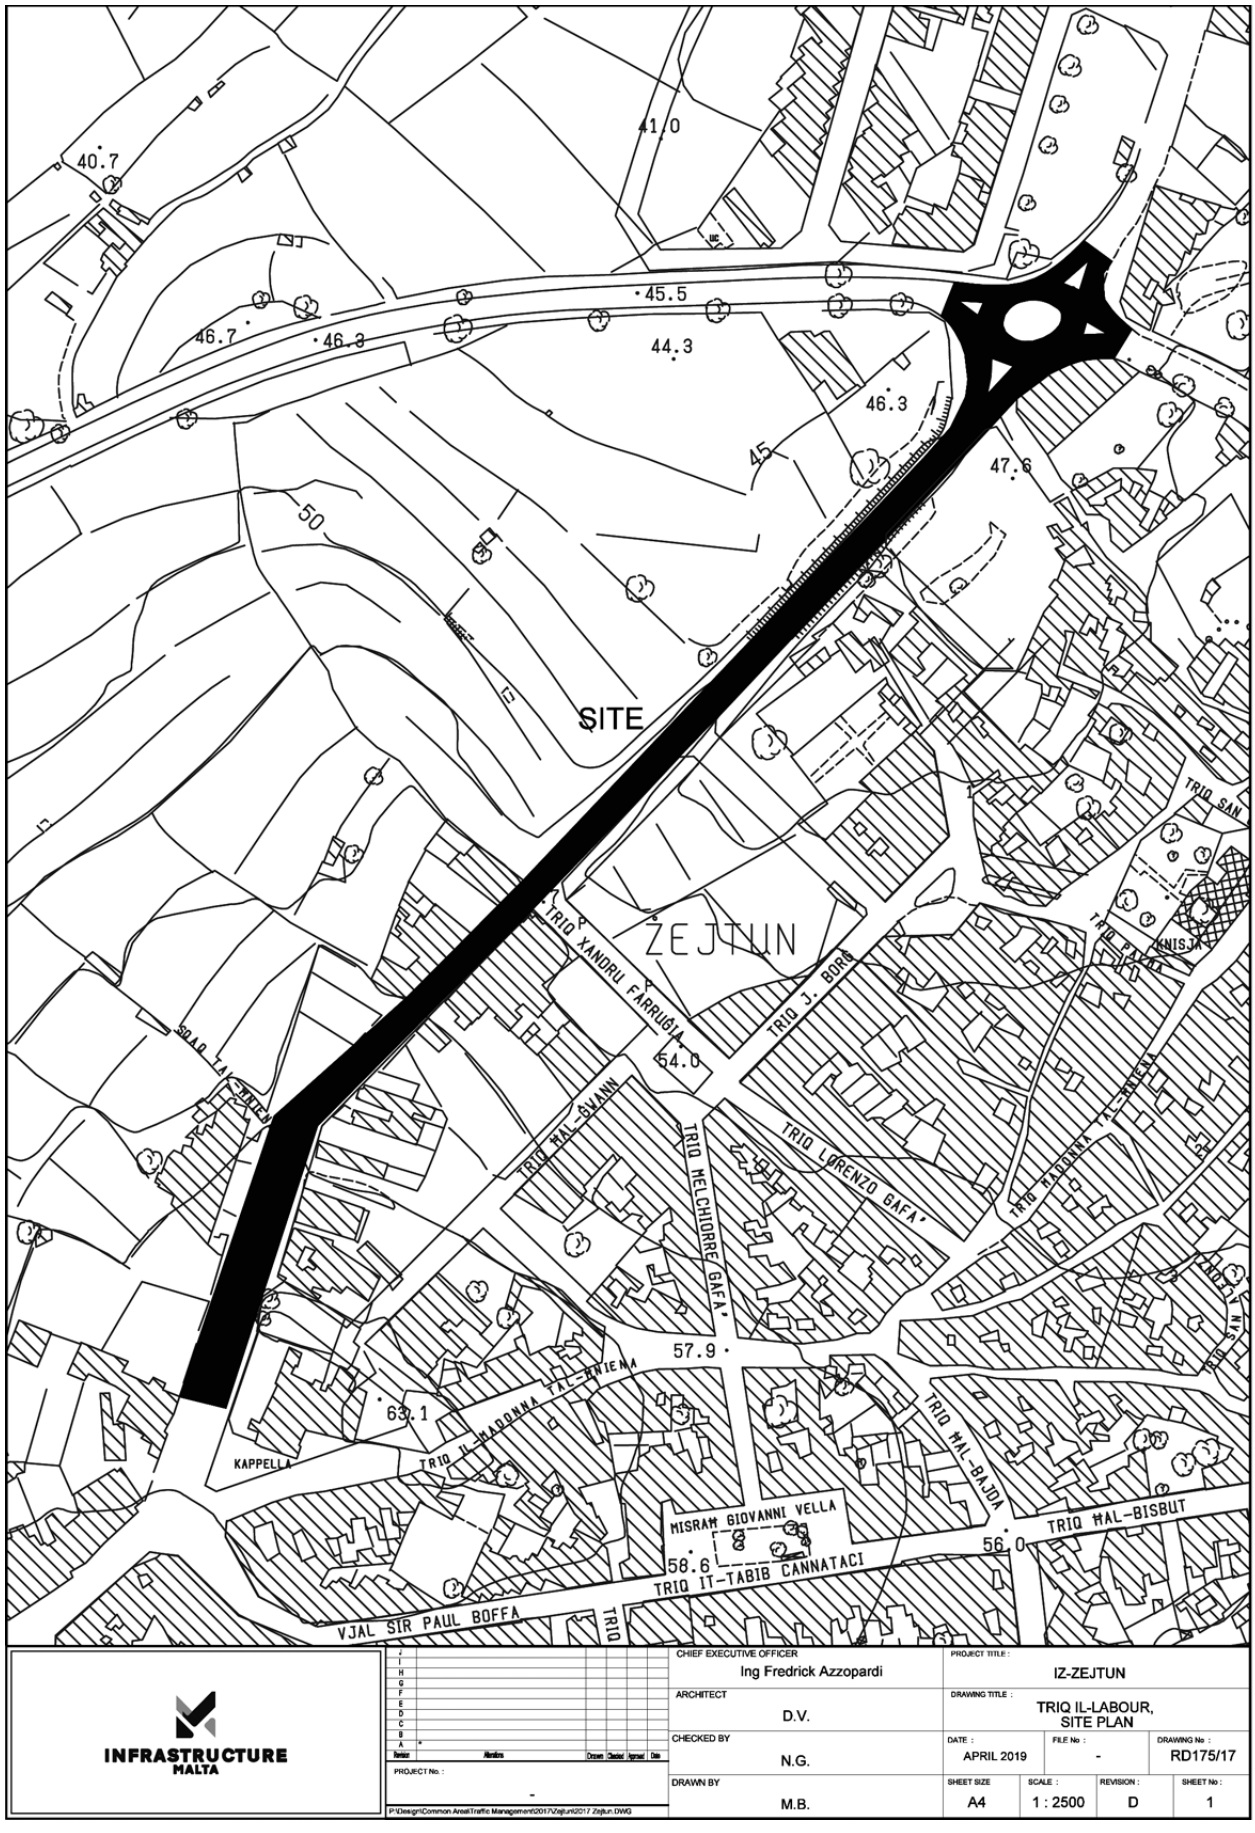


INFRASTRUCTURE MALTA	ACTING CHIEF EXECUTIVE OFFICER: Ing Fredrick Azzopardi	PROJECT TITLE: L-IMSIDA	
	ARCHITECT: D.V.	DRAWING TITLE: TRIQ IS-SNAJJA SITE PLAN	
	CHECKED BY: N.G.	DATE: APRIL 2019 / FILE No: - / DRAWING No: RD189/17	
PROJECT No.: -	DRAWN BY: M.B.	SHEET SIZE: A4 / SCALE: 1:2500 / REVISION: A / SHEET No: 3	

P:\Design\Common Area\Traffic Management\2017\Msida\2017 Msida.dwg


SITE
ZEJTUN
TRIQ XANDRU FARRUGIA
TRIQ J. BORG
TRIQ HAL-GWANN
TRIQ MELCHIORRE GAFA'
TRIQ LORENZO GAFA'
TRIQ MADONNA TA'L-ANTIENA
TRIQ SAN
KNISJA
SQAQ TAL-KNEJJA
KAPPELLA
TRIQ IL-MADONNA TAL-ANTIENA
MISRAM GIOVANNI VELLA
TRIQ IT-TABIB CANNATACI
TRIQ HAL-BAJDA
TRIQ HAL-BISBUT
VJAL SIR PAUL BOFFA
TRIQ
41.0
40.7
45.5
46.7
46.3
44.3
46.3
45
47.6
50
54.0
57.9
63.1
58.6
56.0
INFRASTRUCTURE MALTA
Revision
Alterations
Drawn
Checked
Approved
Date
PROJECT No. :
-
P:\Design\Common Areas\Traffic Management\2017\Zejtun\2017 Zejtun.DWG
CHIEF EXECUTIVE OFFICER
Ing Fredrick Azzopardi
PROJECT TITLE :
IZ-ZEJTUN
ARCHITECT
D.V.
DRAWING TITLE :
TRIQ IL-LABOUR, SITE PLAN
CHECKED BY
N.G.
DATE :
APRIL 2019
FILE No :
-
DRAWING No :
RD175/17
DRAWN BY
M.B.
SHEET SIZE
A4
SCALE :
1 : 2500
REVISION :
D
SHEET No :
1

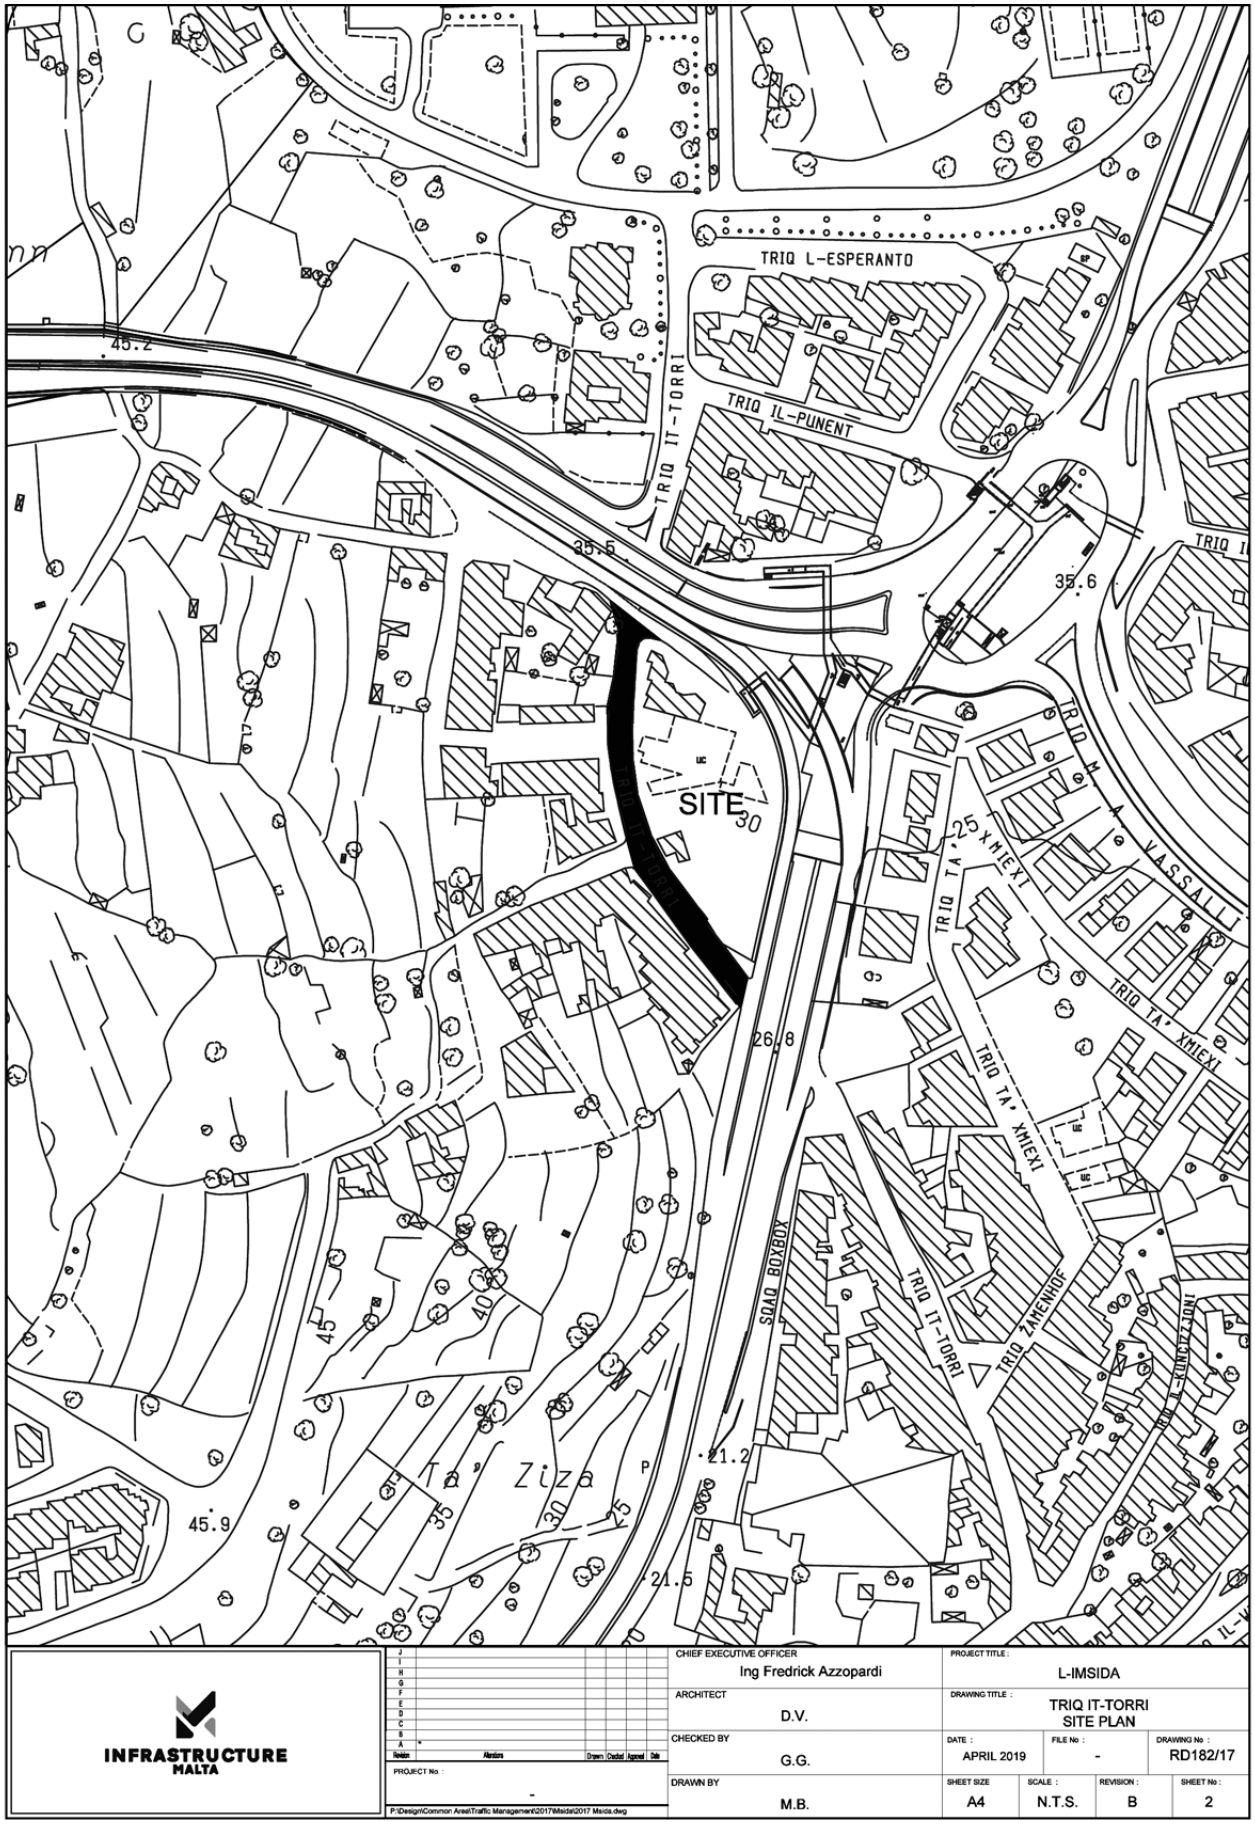


INFRASTRUCTURE MALTA

J						
I						
H						
G						
F						
E						
D						
C						
B						
A	*					
Revision		Alterations	Drawn	Checked	Approved	Date


PROJECT No : -


P:\Design\Common Area\Traffic Management\2017\Msida\2017 Msida.dwg

CHIEF EXECUTIVE OFFICER: Ing Fredrick Azzopardi		PROJECT TITLE: L-IMSIDA		
ARCHITECT: D.V.		DRAWING TITLE: TRIQ IT-TORRI SITE PLAN		
CHECKED BY: G.G.	DATE: APRIL 2019	FILE No: -	DRAWING No: RD182/17	
DRAWN BY: M.B.	SHEET SIZE: A4	SCALE: N.T.S.	REVISION: B	SHEET No: 2

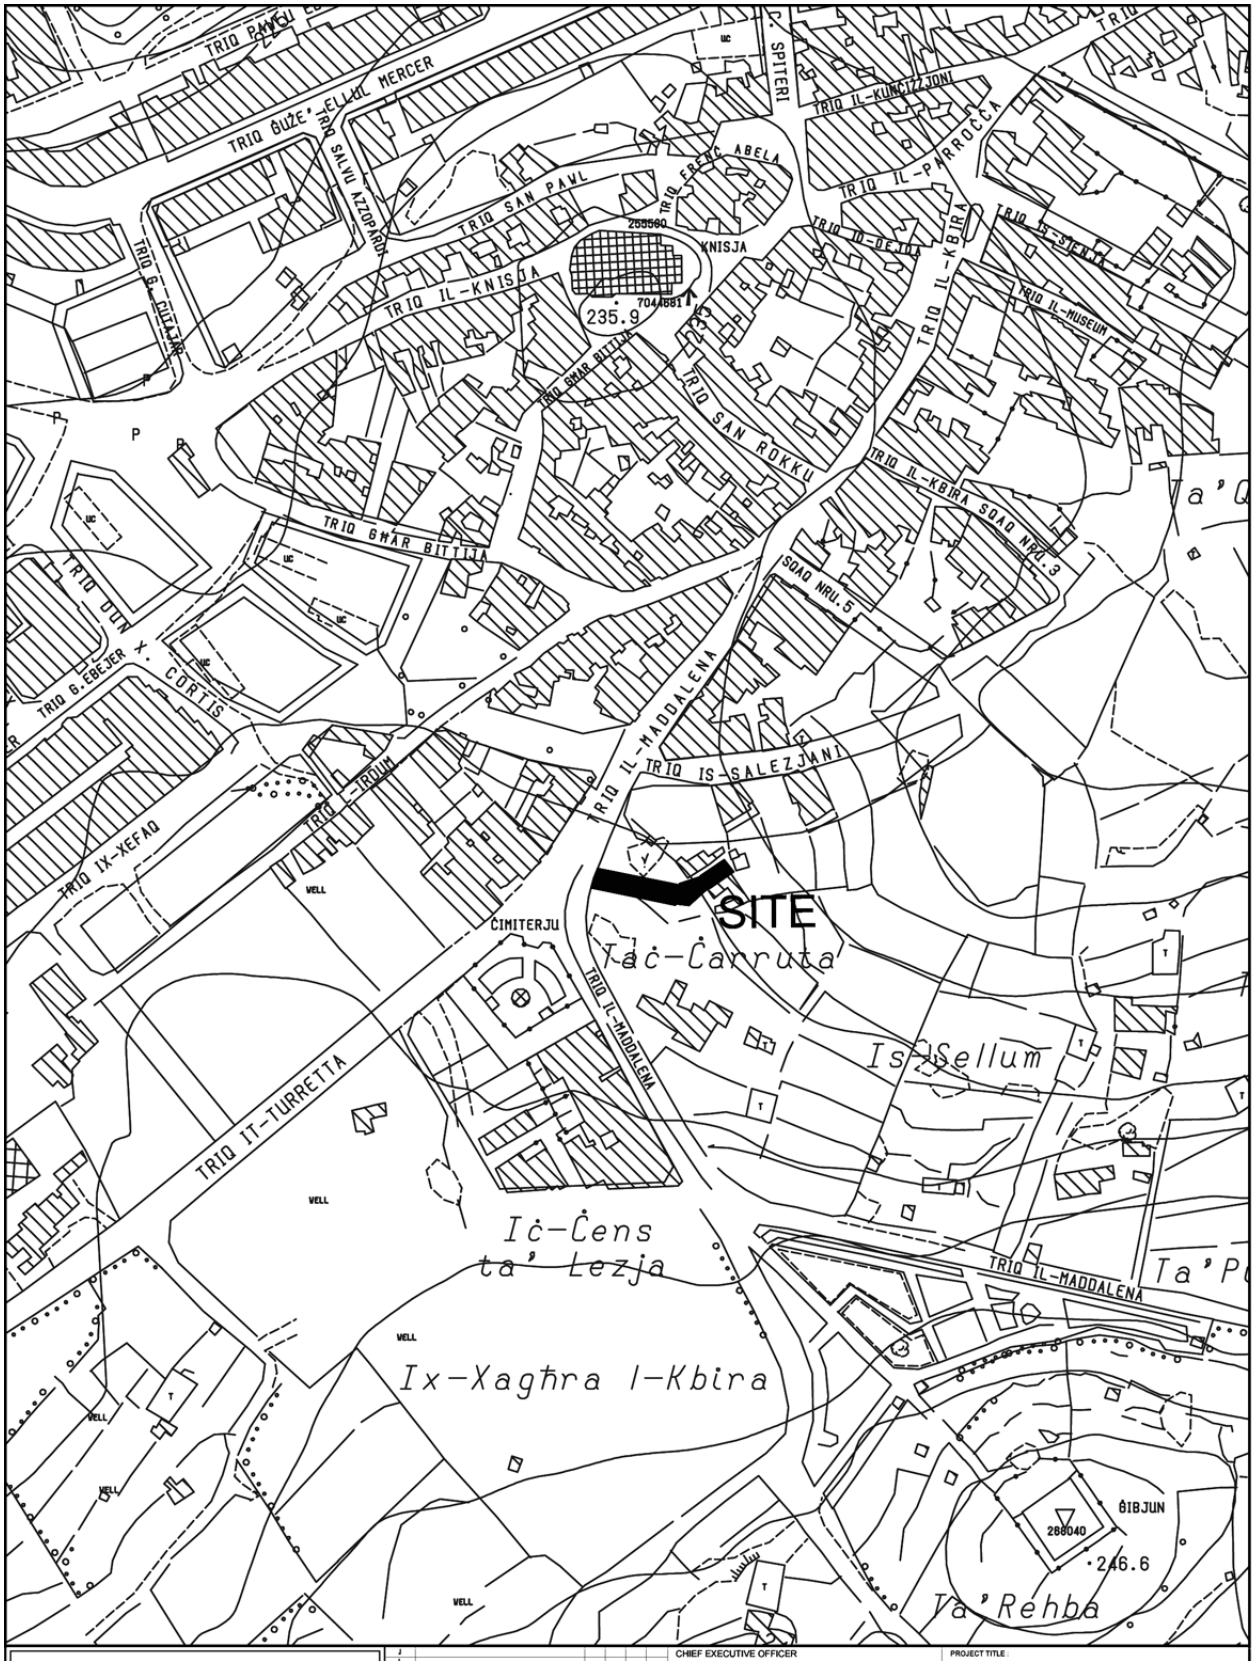

INFRASTRUCTURE MALTA		CHIEF EXECUTIVE OFFICER: Ing. F. Azzopardi	PROJECT TITLE: HAD-DINGLI		
		ARCHITECT: D.V.	DRAWING TITLE: NEW STREET IN TRIQ MADDALENA SITE PLAN		
		CHECKED BY: N.G.	DATE: APRIL 2019	FILE No: RD264/14	DRAWING No: RD85/14/a
PROJECT No.: -	P:\Design\Common Area\Traffic Management\2014\Dingli\2014 Dingli.dwg	DRAWN BY: M.B.	SHEET SIZE: A4	SCALE: 1 : 2500	REVISION: C / SHEET No: 2

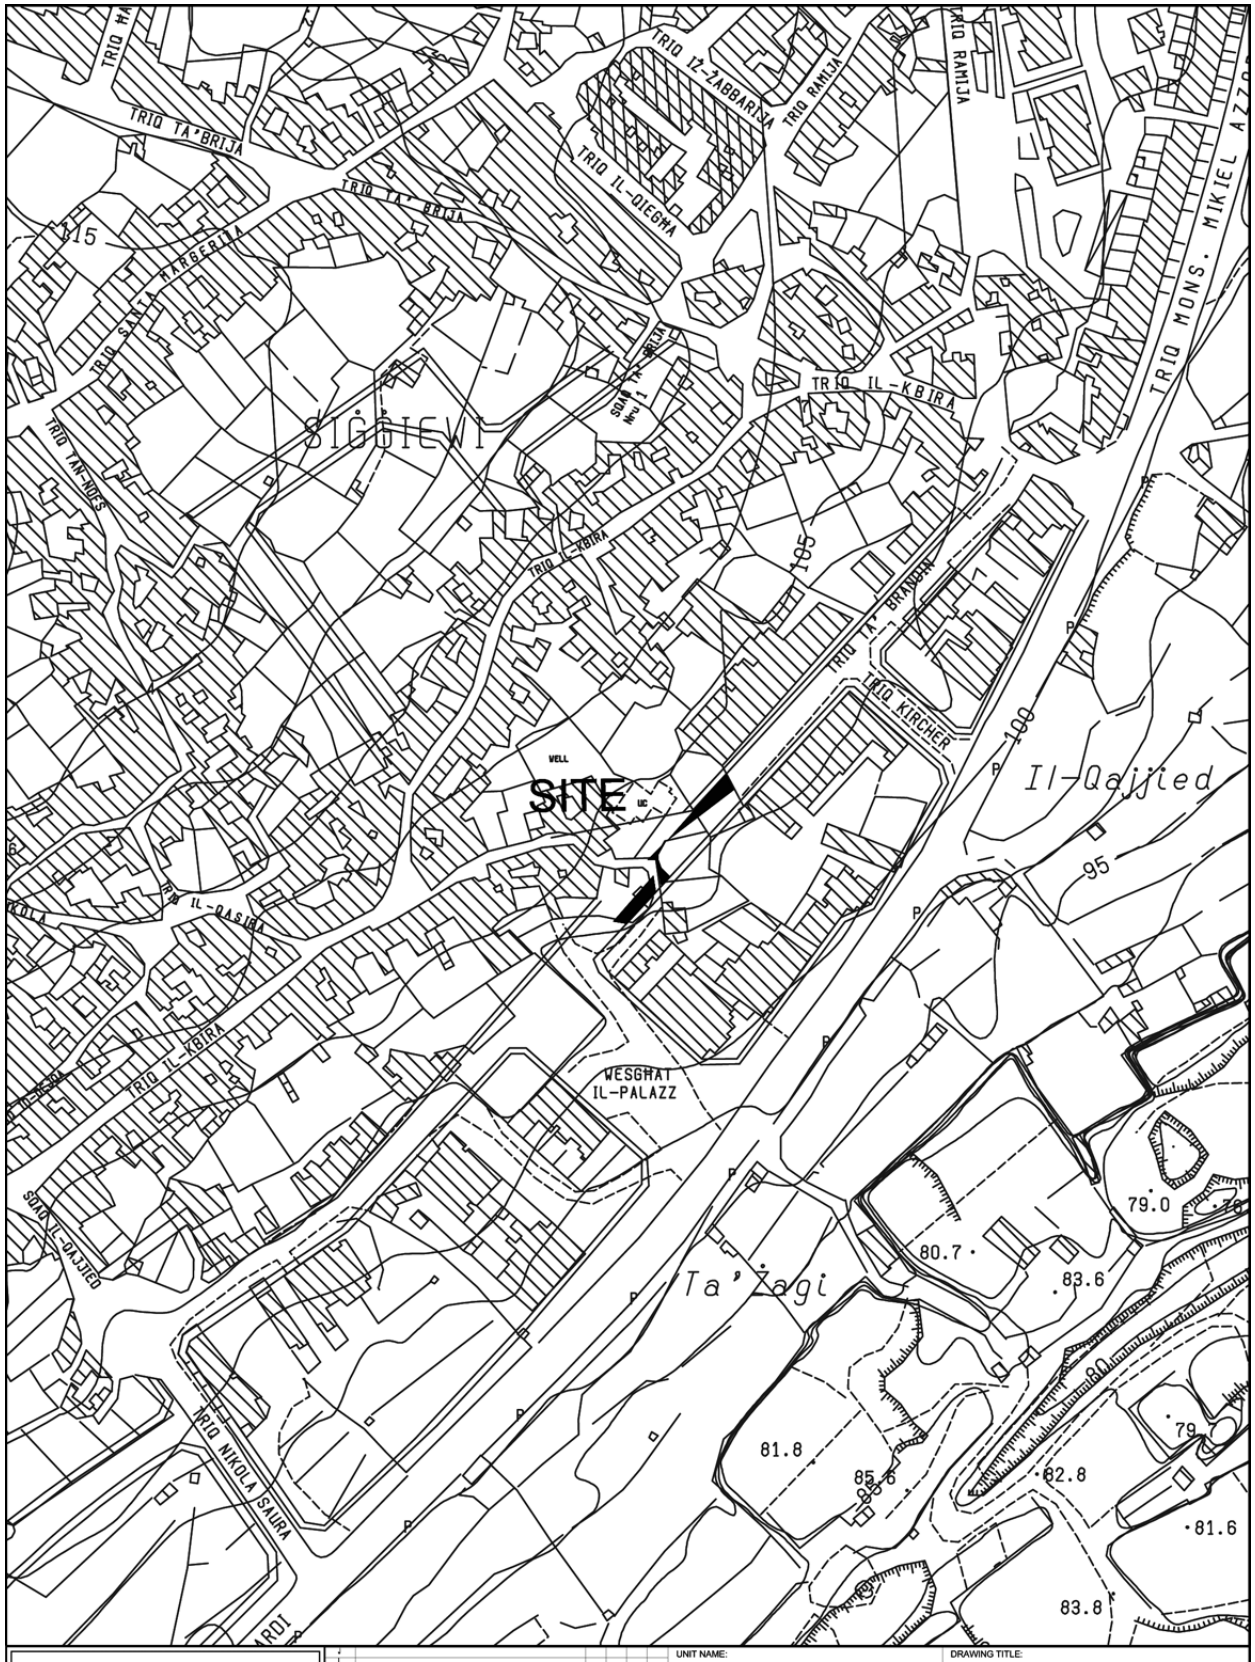
SIĠĠIEWI
SITE
WELL
TRIQ IL-KBIRA
TRIQ TA' BRANDIN
TRIQ KIRCHER
TRIQ IZ-ŻABBARINA
TRIQ RAMLA
TRIQ MONS. MIKIEL AZZOPARDI
TRIQ TA' BRIJA
TRIQ IL-QASIRA
TRIQ IL-KBIRA
WESGĦAT IL-PALAZZ
TRIQ NIKOLA SAURA
Il-Qajjied
Ta' Żagi
79.0
80.7
83.6
81.8
82.8
81.6
83.8
INFRASTRUCTURE MALTA
CHIEF EXECUTIVE OFFICER:
Ing. Fredrick Azzopardi
N:\Design\Common Area\Traffic Management\2019\Siggiewi.dwg
UNIT NAME:
REGIONS
HEAD OF UNIT:
D.V.
PROJECT LEADER:
-
DRAWN BY:
-
DRAWING TITLE:
SIGGIEWI
P/O TRIQ BRANDIN
SITE PLAN
DATE:
JULY 2019
FILE NO:
-
DRAWING NO:
-
SHEET SIZE:
A4
SCALE:
1:2500
REVISION:
A
PAGE NO:
7

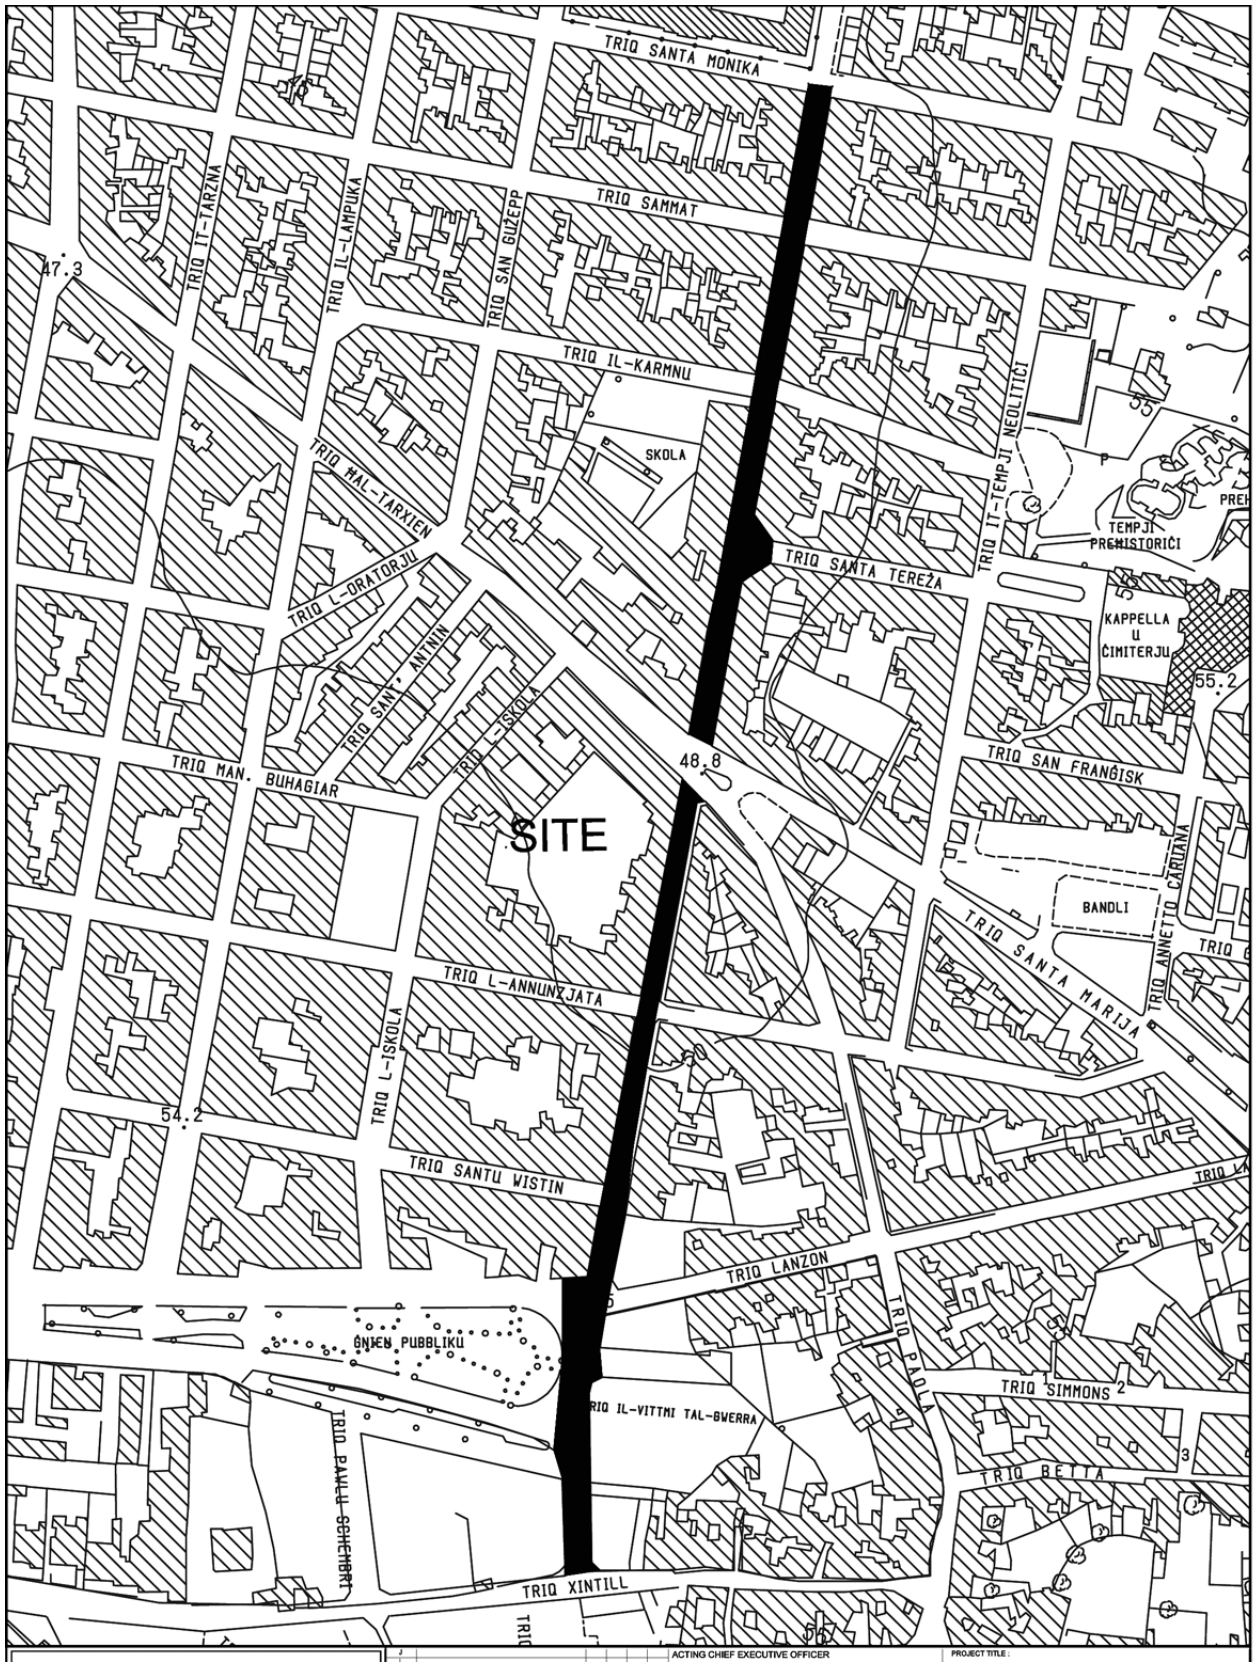

INFRASTRUCTURE MALTA

Revision	Alterations	Drawn	Checked	Approved	Date

PROJECT No. : -

P:\Design\Common Area\Traffic Management\2017\Tarxien\2017 Tarxien.dwg

ACTING CHIEF EXECUTIVE OFFICER: Ing Fredrick Azzopardi

ARCHITECT: D.V.

CHECKED BY: N.G.

DRAWN BY: M.B.

PROJECT TITLE : TARXIEN

DRAWING TITLE : TRIQ IS-SORRJIET SITE PLAN

DATE : APRIL 2019

FILE No : -


DRAWING No : RD199/17

SHEET SIZE : A4

SCALE : 1 : 2500

REVISION : B

SHEET No : 1

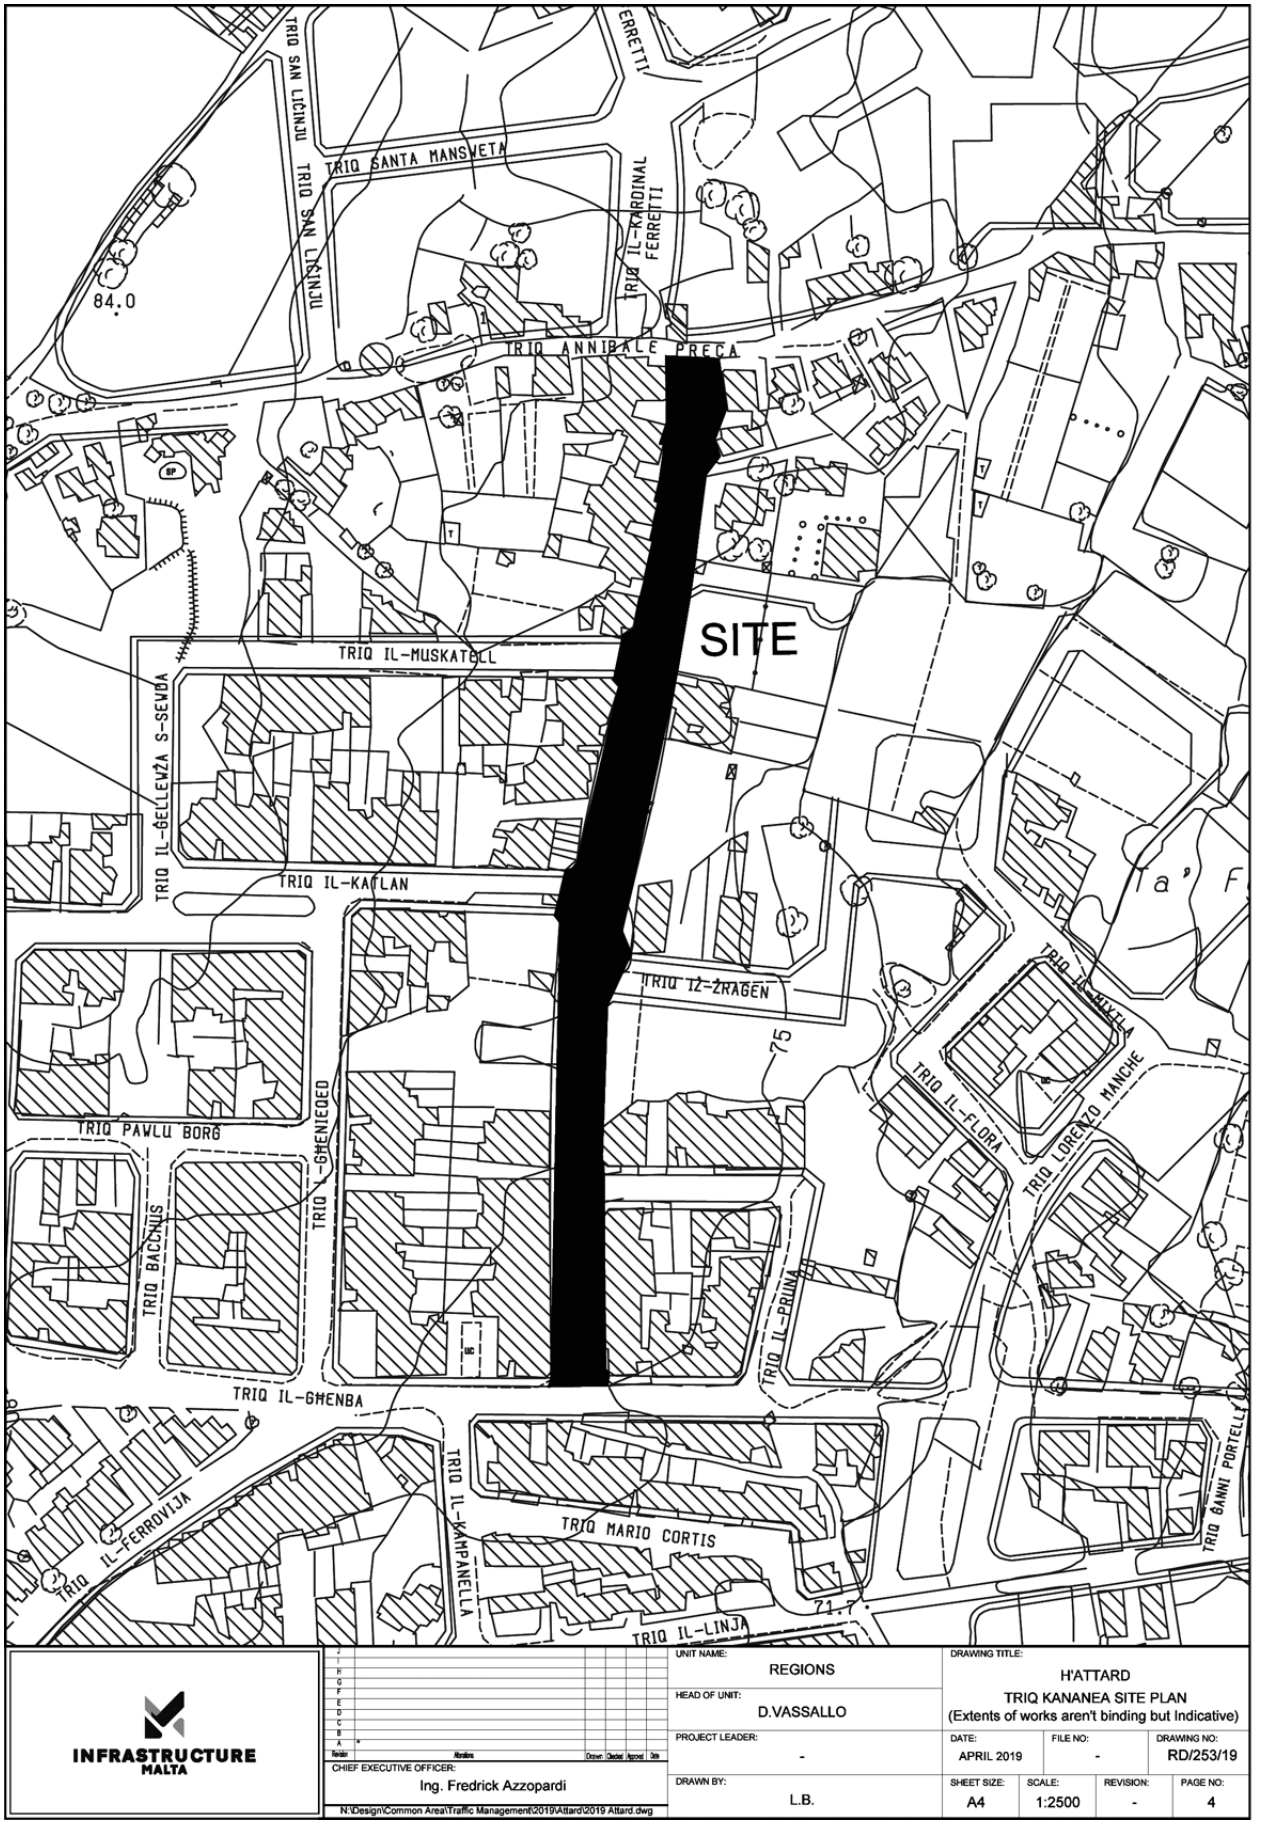


INFRASTRUCTURE MALTA

UNIT NAME: REGIONS	DRAWING TITLE: H'ATTARD TRIQ KANANEA SITE PLAN (Extents of works aren't binding but Indicative)
HEAD OF UNIT: D.VASSALLO	
PROJECT LEADER: -	DATE: APRIL 2019 / FILE NO: - / DRAWING NO: RD/253/19
DRAWN BY: L.B.	SHEET SIZE: A4 / SCALE: 1:2500 / REVISION: - / PAGE NO: 4

CHIEF EXECUTIVE OFFICER: Ing. Fredrick Azzopardi

N:\Design\Common Area\Traffic Management\2019\Attard\2019 Attard.dwg

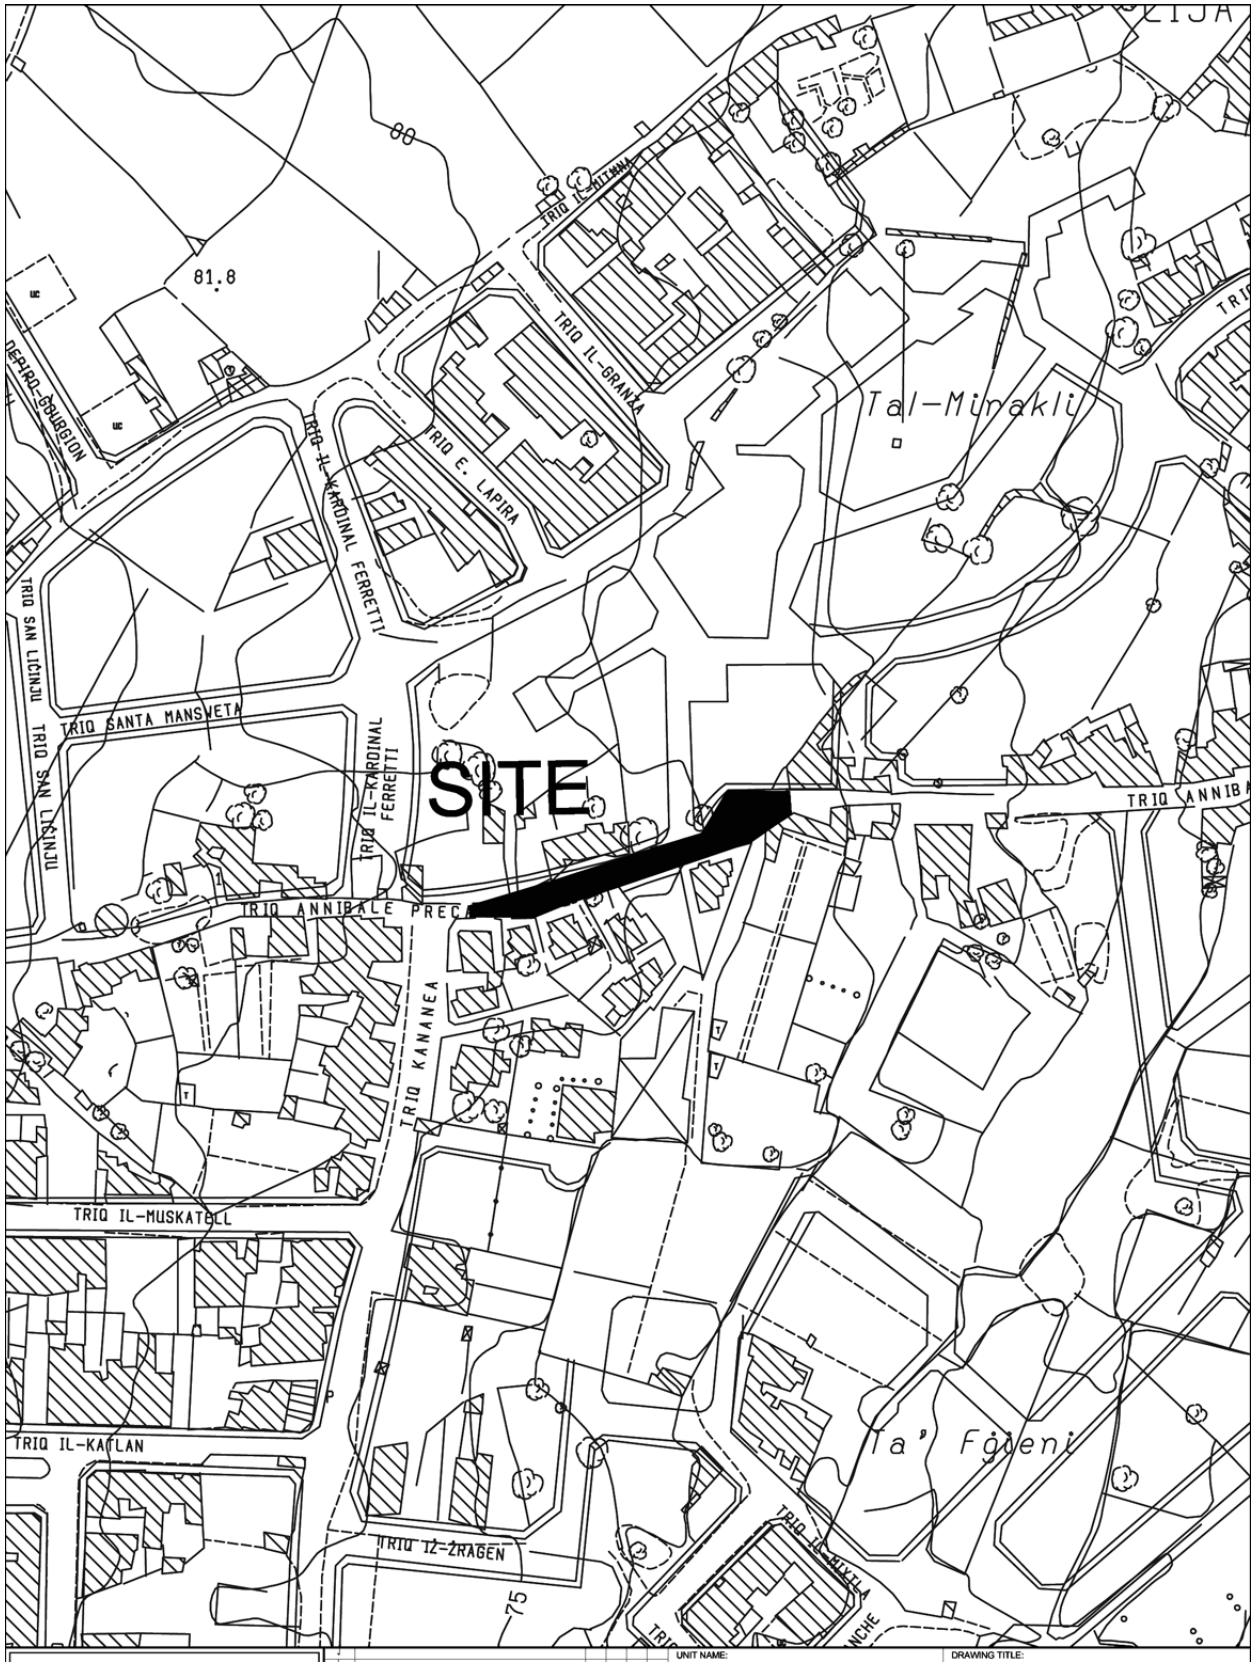


INFRASTRUCTURE MALTA

UNIT NAME:	REGIONS
HEAD OF UNIT:	D.VASSALLO
PROJECT LEADER:	-
DRAWN BY:	L.B.
CHIEF EXECUTIVE OFFICER:	Ing. Fredrick Azzopardi
N:\Design\Common Area\Traffic Management\2019\Lija.dwg	

DRAWING TITLE:
LIJA
TRIQ ANNIBALE PRECA SITE PLAN
(Extents of Works are not binding but indicative)

DATE:	FILE NO:	DRAWING NO:
SEP. 2019	-	RD161/19

SHEET SIZE:	SCALE:	REVISION:	PAGE NO:
A4	1:2500	B	4

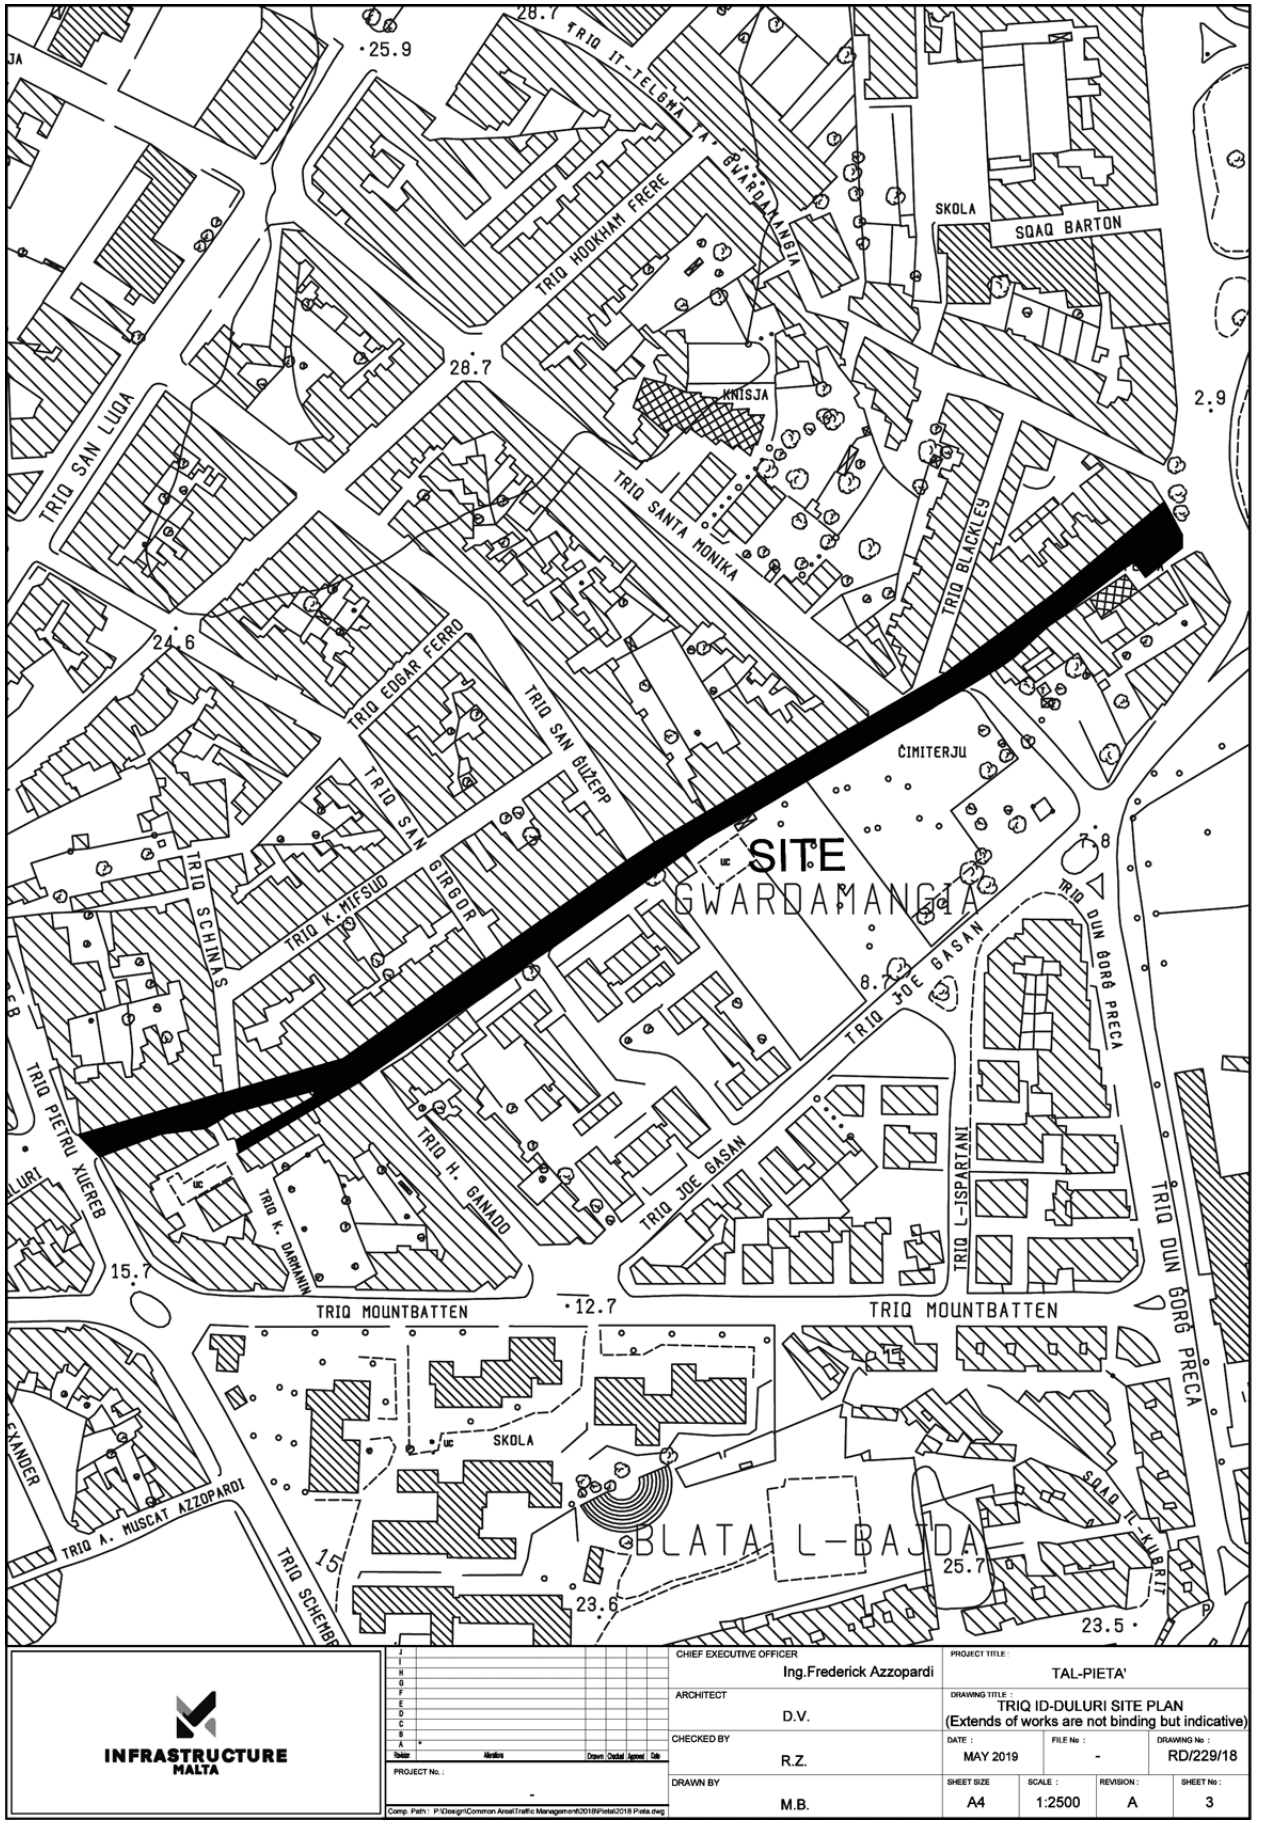


INFRASTRUCTURE MALTA

CHIEF EXECUTIVE OFFICER: Ing.Frederick Azzopardi			PROJECT TITLE: TAL-PIETA'		
ARCHITECT: D.V.			DRAWING TITLE: TRIQ ID-DULURI SITE PLAN (Extends of works are not binding but indicative)		
CHECKED BY: R.Z.	DATE: MAY 2019	FILE No: -	DRAWING No: RD/229/18		
DRAWN BY: M.B.	SHEET SIZE: A4	SCALE: 1:2500	REVISION: A	SHEET No: 3	

PROJECT No.: -

Comp. Path: P:\Design\Common Area\Traffic Management\2018\Pieta\2018 Pieta.dwg

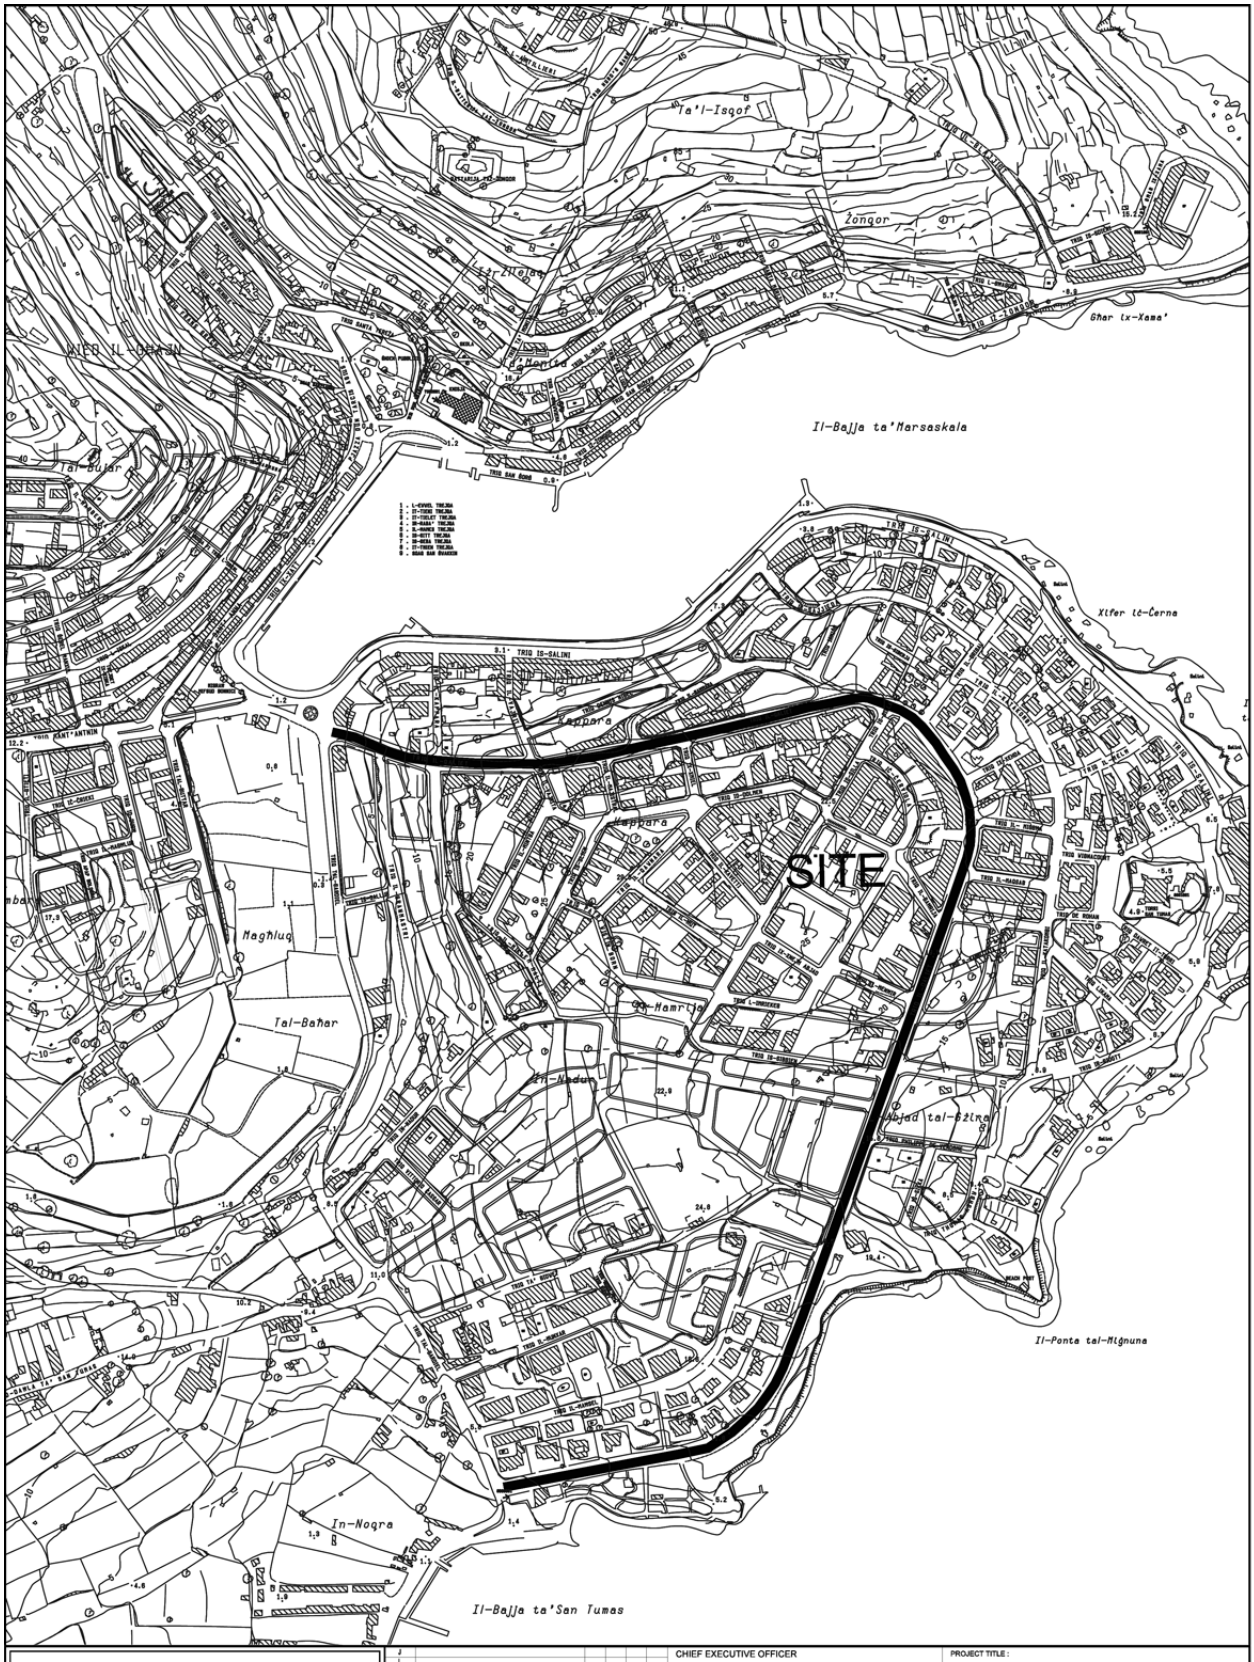

INFRASTRUCTURE MALTA

Revision	Alterations	Drawn	Checked	Approved	Date	

PROJECT No. : -

P:\Design\Common Area\Traffic Management\2018\Mscala\2018 Mscala.DWG

CHIEF EXECUTIVE OFFICER: Ing. F. Azzopardi

ARCHITECT: D.V.

CHECKED BY: L.C.B.


DRAWN BY: M.B.


PROJECT TITLE : MARSASCALA


DRAWING TITLE : TRIQ IL-QALIET SITE PLAN (Extends of works aren't binding but indicative)


DATE :	FILE No :	DRAWING No :
JULY 2018	-	RD240/18

SHEET SIZE	SCALE :	REVISION :	SHEET No :
A3	1 : 5000	A	2

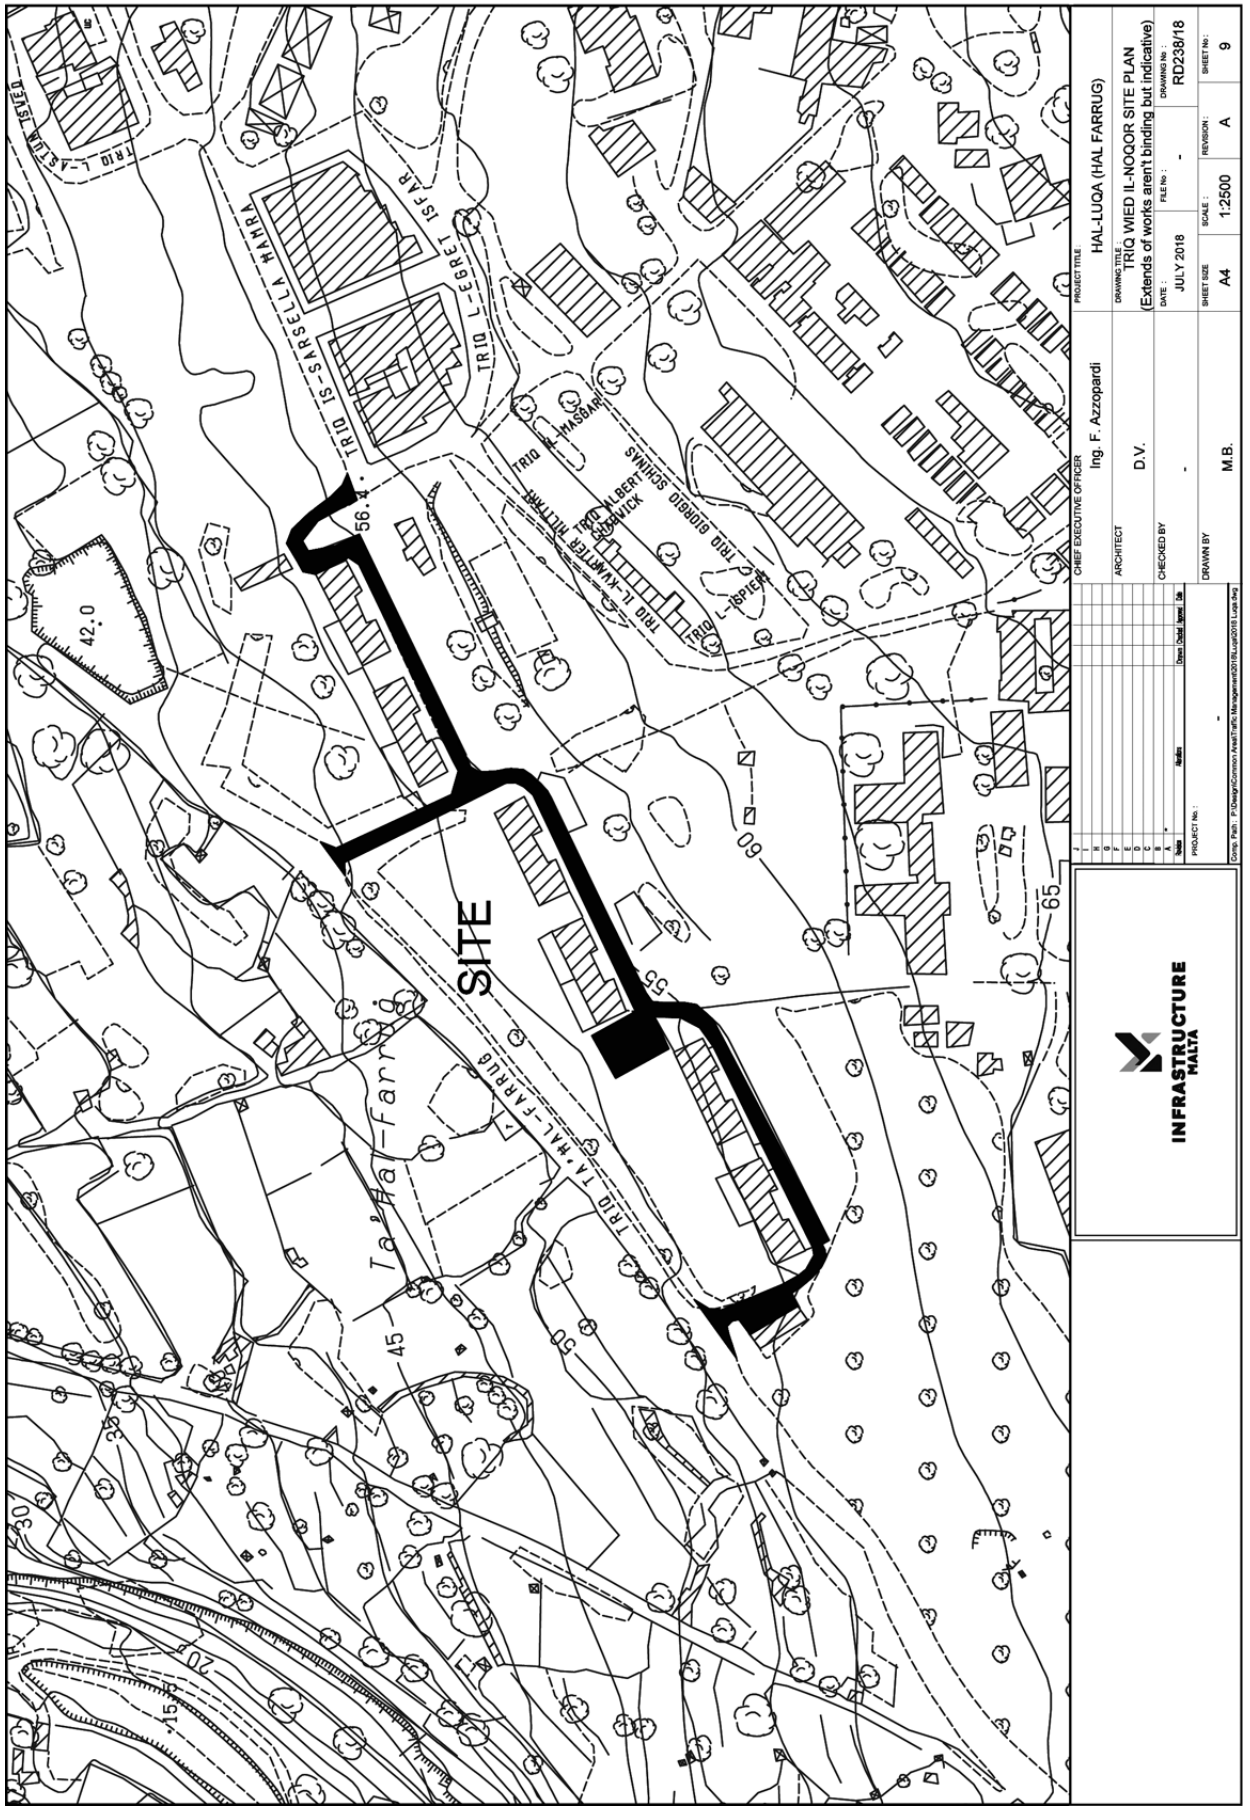
SITE
TRIQ IS-SARSELLA MAMRA
TRIQ L-EGRET
TRIQ IL-KAMMIEJA MILITARI
TRIQ GUGLIELMO SCHINAS
TRIQ L-ISPIEN
TRIQ TA' HAL-FARRUG
Ta' Hal-Farrug
INFRASTRUCTURE MALTA
CHIEF EXECUTIVE OFFICER
Ing. F. Azzopardi
ARCHITECT
D.V.
CHECKED BY
-
DRAWN BY
M.B.
PROJECT TITLE
HAL-LUQA (HAL FARRUG)
DRAWING TITLE
TRIQ WIED IL-NOQOR SITE PLAN
(Extends of works aren't binding but indicative)
DATE :
JULY 2018
FILE No :
-
DRAWING No :
RD238/18
SHEET SIZE
A4
SCALE :
1:2500
REVISION :
A
SHEET No :
9
PROJECT No :
-

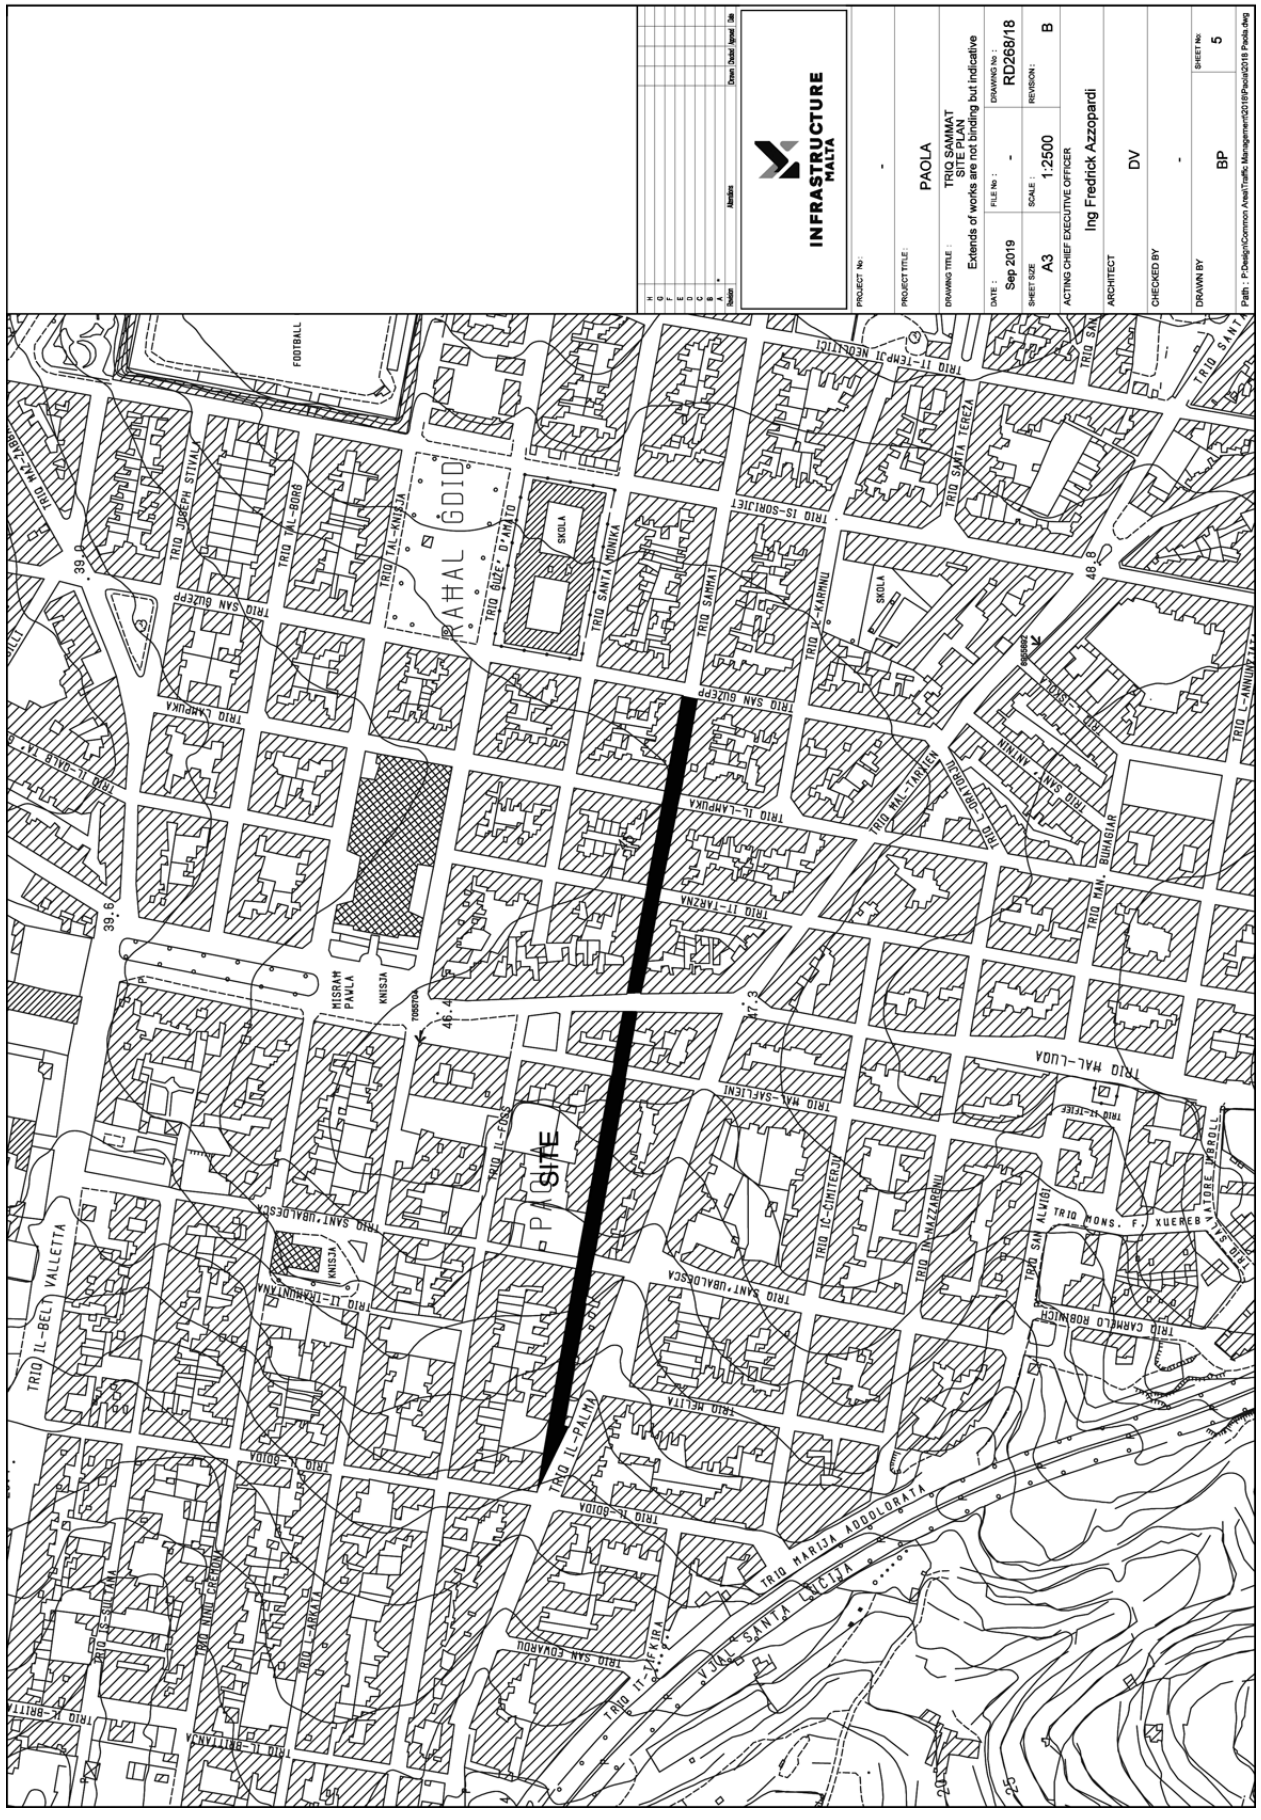
INFRASTRUCTURE MALTA
PROJECT No: -
PROJECT TITLE: PAOLA
DRAWING TITLE: TRIQ SAMMAT SITE PLAN
Extends of works are not binding but indicative
DATE: Sep 2019
FILE No: -
DRAWING No: RD268/18
SHEET SIZE: A3
SCALE: 1:2500
REVISION: B
ACTING CHIEF EXECUTIVE OFFICER
Ing Fredrick Azzopardi
ARCHITECT DV
CHECKED BY -
DRAWN BY BP
SHEET No: 5
Path : P:\Design\Common Area\Traffic Management\2019\Paola\2019 Paola.dwg
SITE
TRIQ SAMMAT
TRIQ IL-PALMA
TRIQ MARIJA ADDOLORATA
TRIQ SANTA LUCIJA
TRIQ SAN GUZEPP
TRIQ IL-KAMPUSKA
TRIQ IT-TARZNA
TRIQ MAL-LUQA
TRIQ IL-BELT VALLETTA
TRIQ SANT'UBALDESKA
TRIQ SANTA MONIKA
TRIQ SANTA TEREZA
TRIQ IS-SORIJIET
TRIQ IT-TEMPJI NEOLITICI
TRIQ JOSEPH STIVALA
TRIQ TAL-KNISJA
TRIQ GUZEPP ZAMMIT
TRIQ IL-KARMNU
TRIQ IL-CIMITERJU
TRIQ IX-XATT
TRIQ IL-FOSS
TRIQ IL-MAZZARINU
TRIQ MONS. F. XUEREB
TRIQ SAN ALWIGI
TRIQ CARMELO ROBICICH
TRIQ SAN GWANN
TRIQ IL-BRITANNJA
TRIQ IL-MADONNA
TRIQ IX-XIBIKA
TRIQ SAN EDWARD
TRIQ IL-ARKATA
TRIQ IL-FRANKUNJANA
TRIQ IX-XEMXIJA
TRIQ IL-KAMPUSKA
TRIQ IL-GHAR TA'
TRIQ MAZZARINO
TRIQ IL-BRITANNJA
TRIQ K-BRITTANJA
MISRAH PAWLA
KNISJA
SKOLA
FOOTBALL
GDIDA
39.0
39.6
46.4
47.3
48.8
25
20

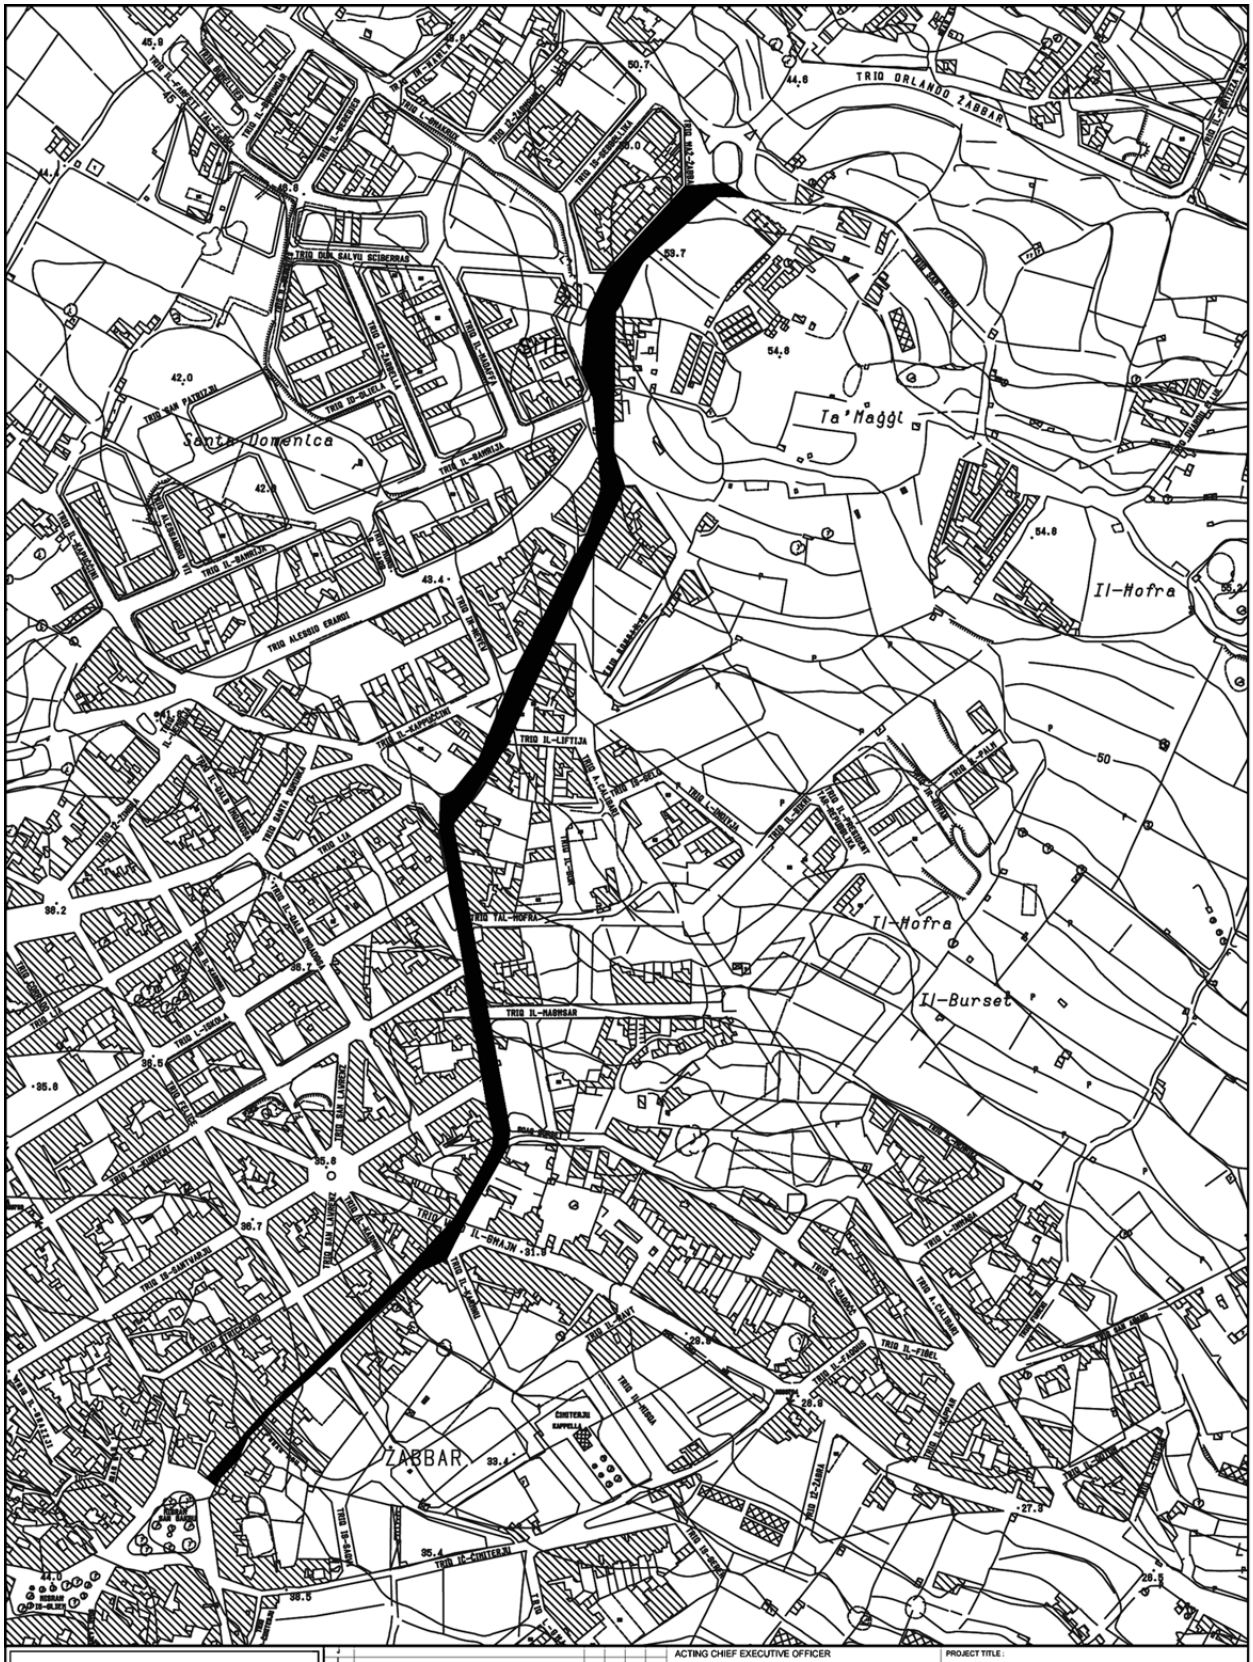
TRIQ ORLANDO ZABBAR
Ta'Maġġi
Il-Hofra
Il-Burset
ZABBAR
TRIQ IL-LIFTIJA
TRIQ IL-HAGHBAR
TRIQ IL-KNISJA
TRIQ IL-FIDEL
TRIQ IL-KAMRA
TRIQ IL-KANTUNIERA
TRIQ IL-KAPPUCCINI
TRIQ IL-GARDJOLA
TRIQ IL-GARNIER
TRIQ IL-GENERAL
TRIQ IL-GHAJN
TRIQ IL-GHERUSA
TRIQ IL-GHOLJA
TRIQ IL-GRAMMATIKU
TRIQ IL-GUARDIAN
TRIQ IL-HAMMIEM
TRIQ IL-HANDAQ
TRIQ IL-HARRUBA
TRIQ IL-HAWLI
TRIQ IL-HELWA
TRIQ IL-HERBA
TRIQ IL-HOLM
TRIQ IL-HOSPITAL
TRIQ IL-HOTEL
TRIQ IL-HUDDIEM
TRIQ IL-HUDDIEM
TRIQ IL-HUDDIEM

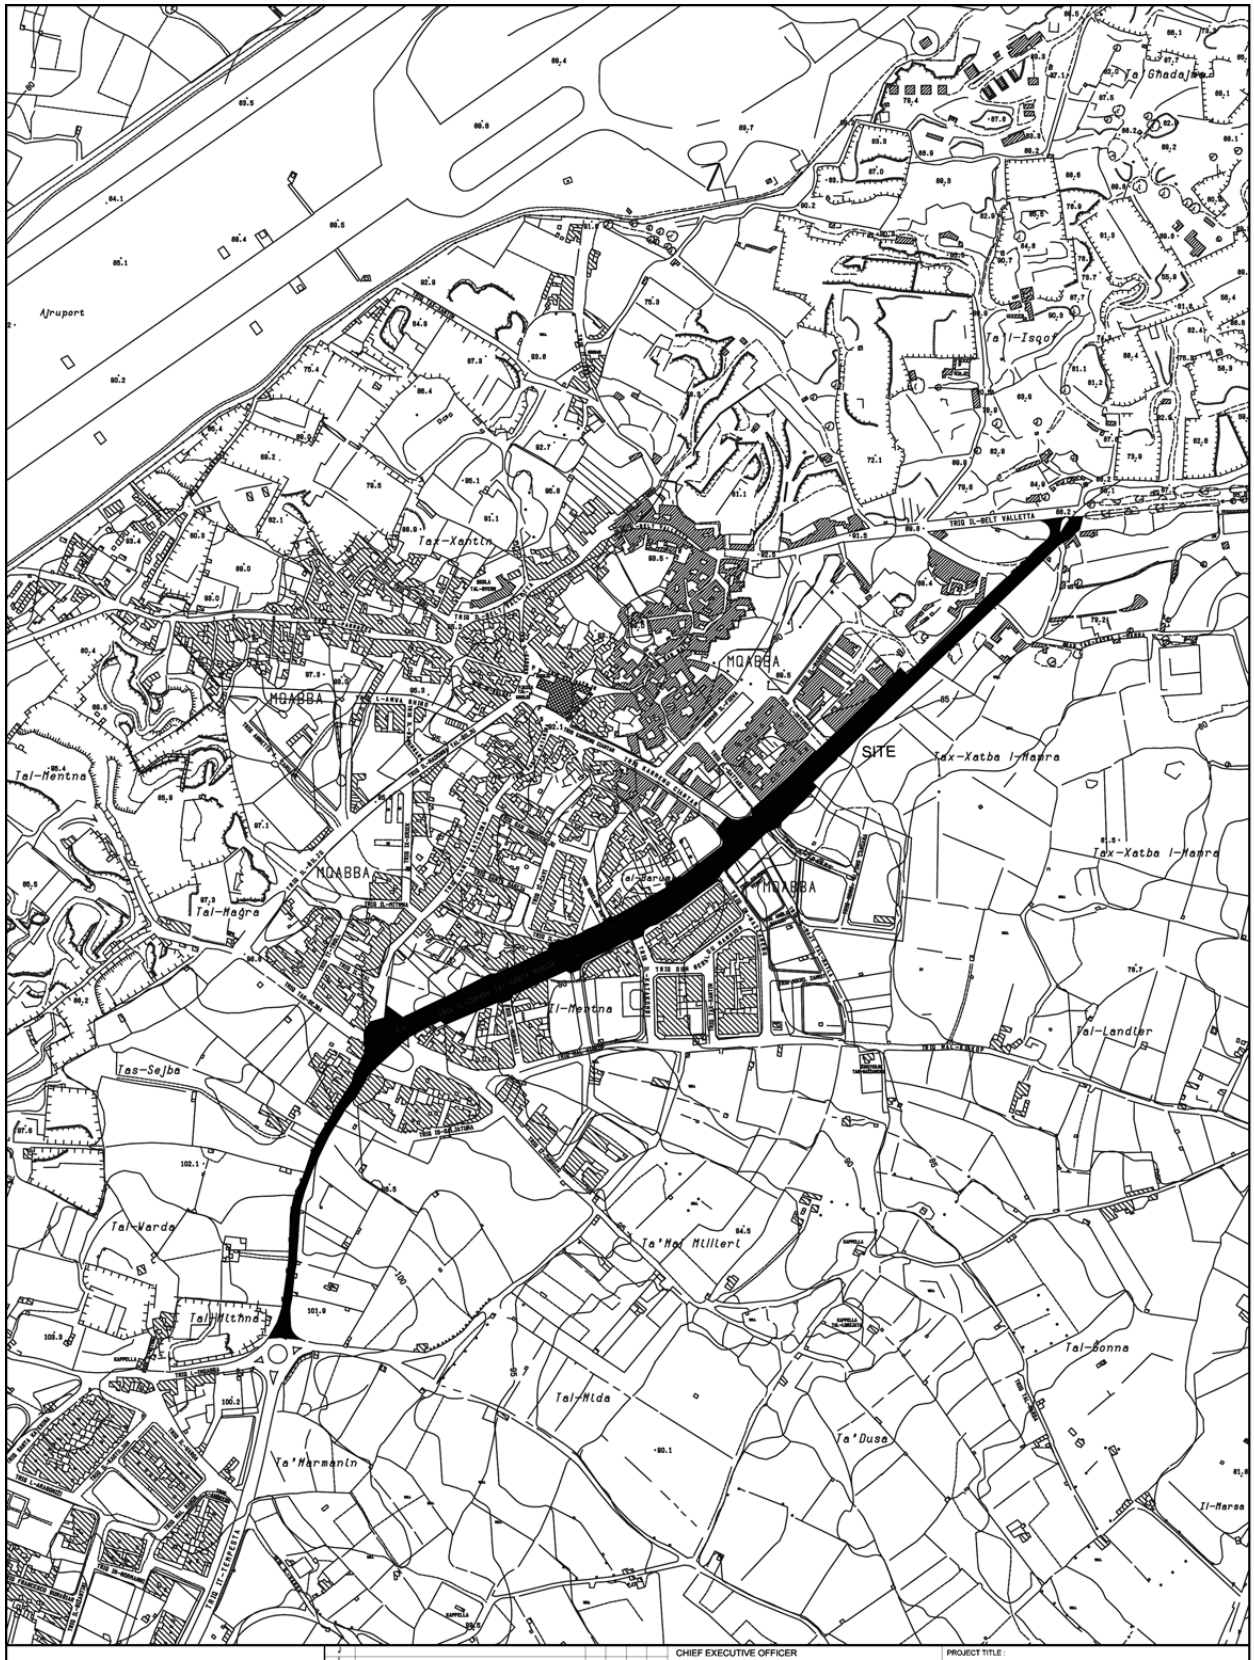


INFRASTRUCTURE MALTA

Revision	Alterations	Drawn	Checked	Agreed	Date
J					
I					
H					
G					
F					
E					
D					
C					
B					
A	*				

PROJECT No. : -

Comp. Path : P:\Design\Common Area\Traffic Management\2018\Mqabba\2018 Mqabba.dwg

CHIEF EXECUTIVE OFFICER: Ing Fredrick Azzopardi	PROJECT TITLE: L-IMQABBA			
ARCHITECT: D.V.	DRAWING TITLE: TRIQ IL-KONVOJ TA SANTA MARIJA AND TRIQ IL-QRENDI (Extends of works aren't binding but indicative)			
CHECKED BY: -	DATE: SEP 2019	FILE No:	DRAWING No: RD241/18	
DRAWN BY: M.B.	SHEET SIZE: A3	SCALE: 1 : 5000	REVISION: A	SHEET No: 1

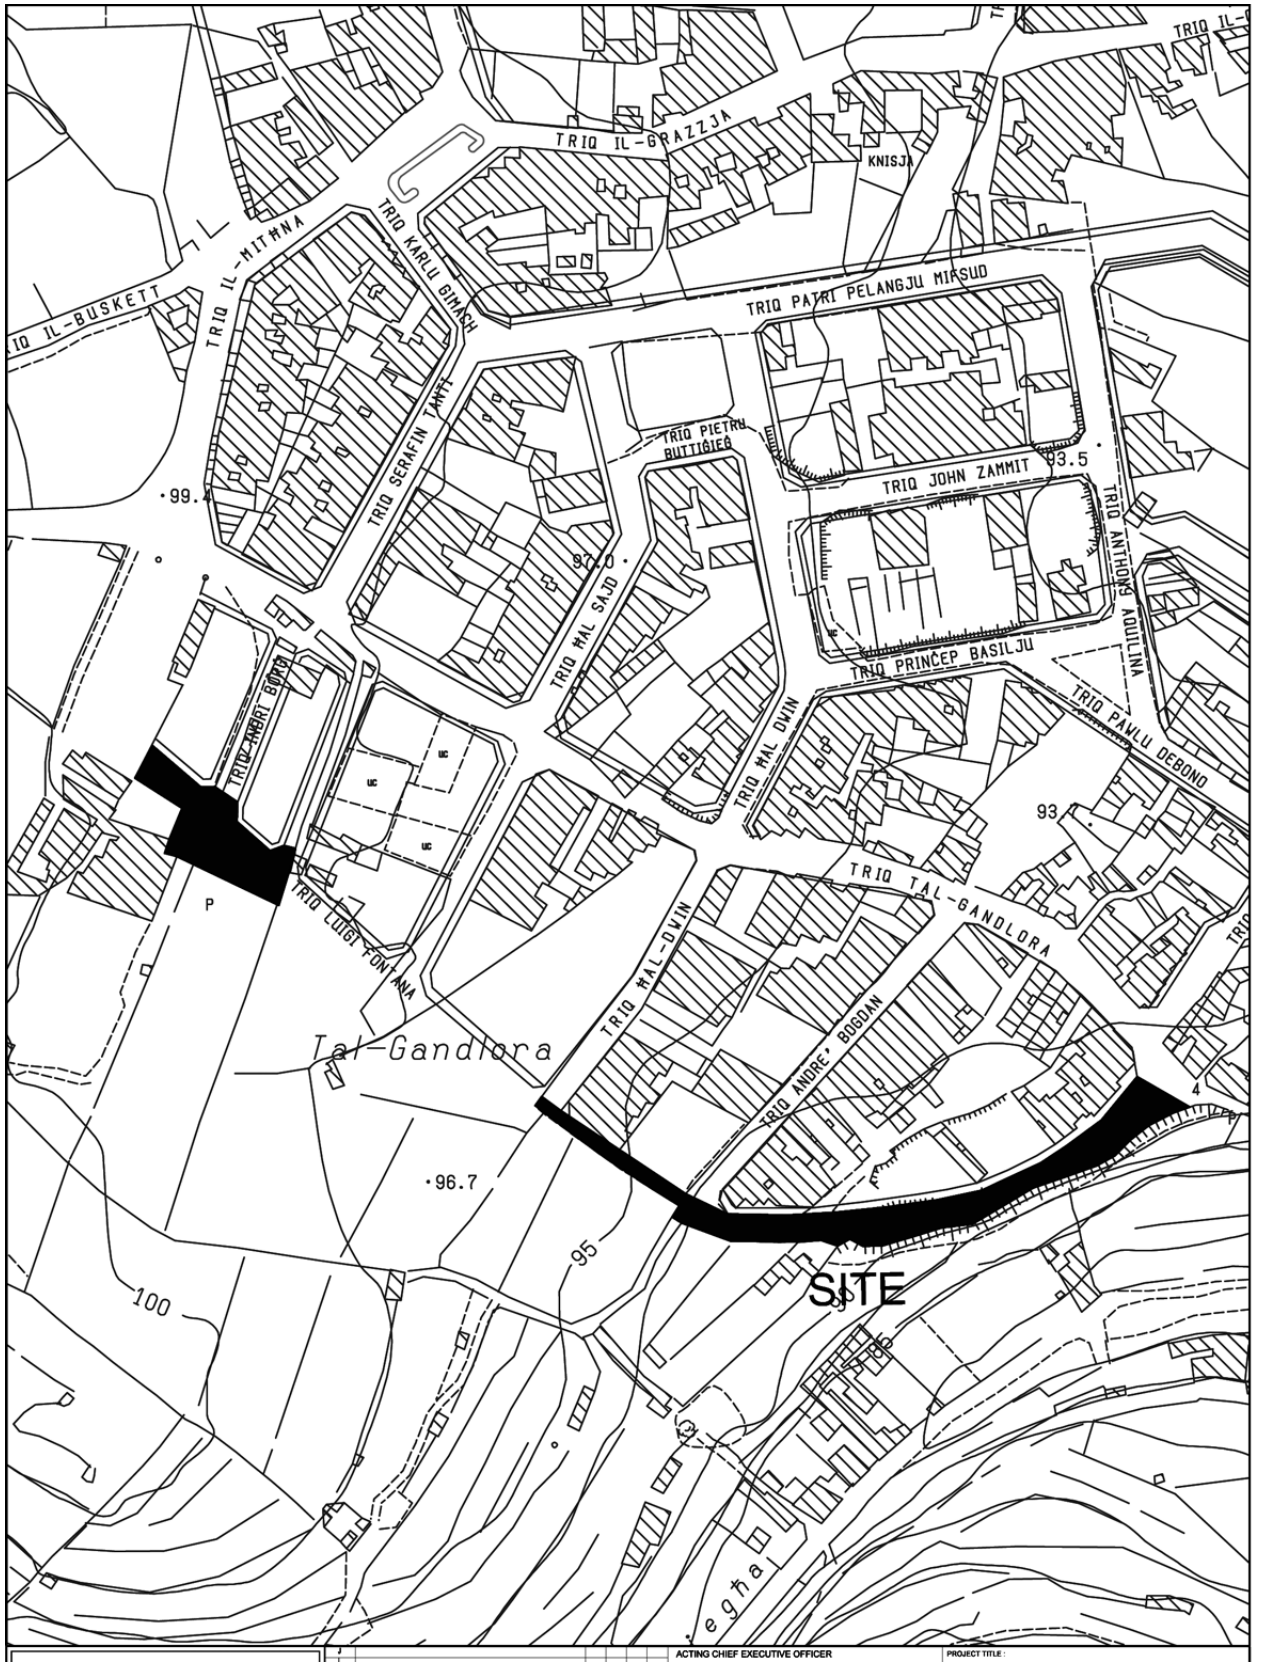


INFRASTRUCTURE MALTA

ACTING CHIEF EXECUTIVE OFFICER: Ing Fredrick Azzopardi			PROJECT TITLE: ZEBBUG	
ARCHITECT: DV			DRAWING TITLE: TRIQ LUIGI FONTANA SITE PLAN EXTENDS OF WORKS ARE NOT BINDING BUT INDICATIVE	
CHECKED BY: LCB	DATE: August 2018	FILE No: -	DRAWING No: RD272/18	
DRAWN BY: BP	SHEET SIZE: A4	SCALE: 1:2500	REVISION: A	SHEET No: 15

PROJECT No.: -

Comp. Path: P:\Design\Common Area\Traffic Management\2018\Zebbug\2018 Zebbug.dwg

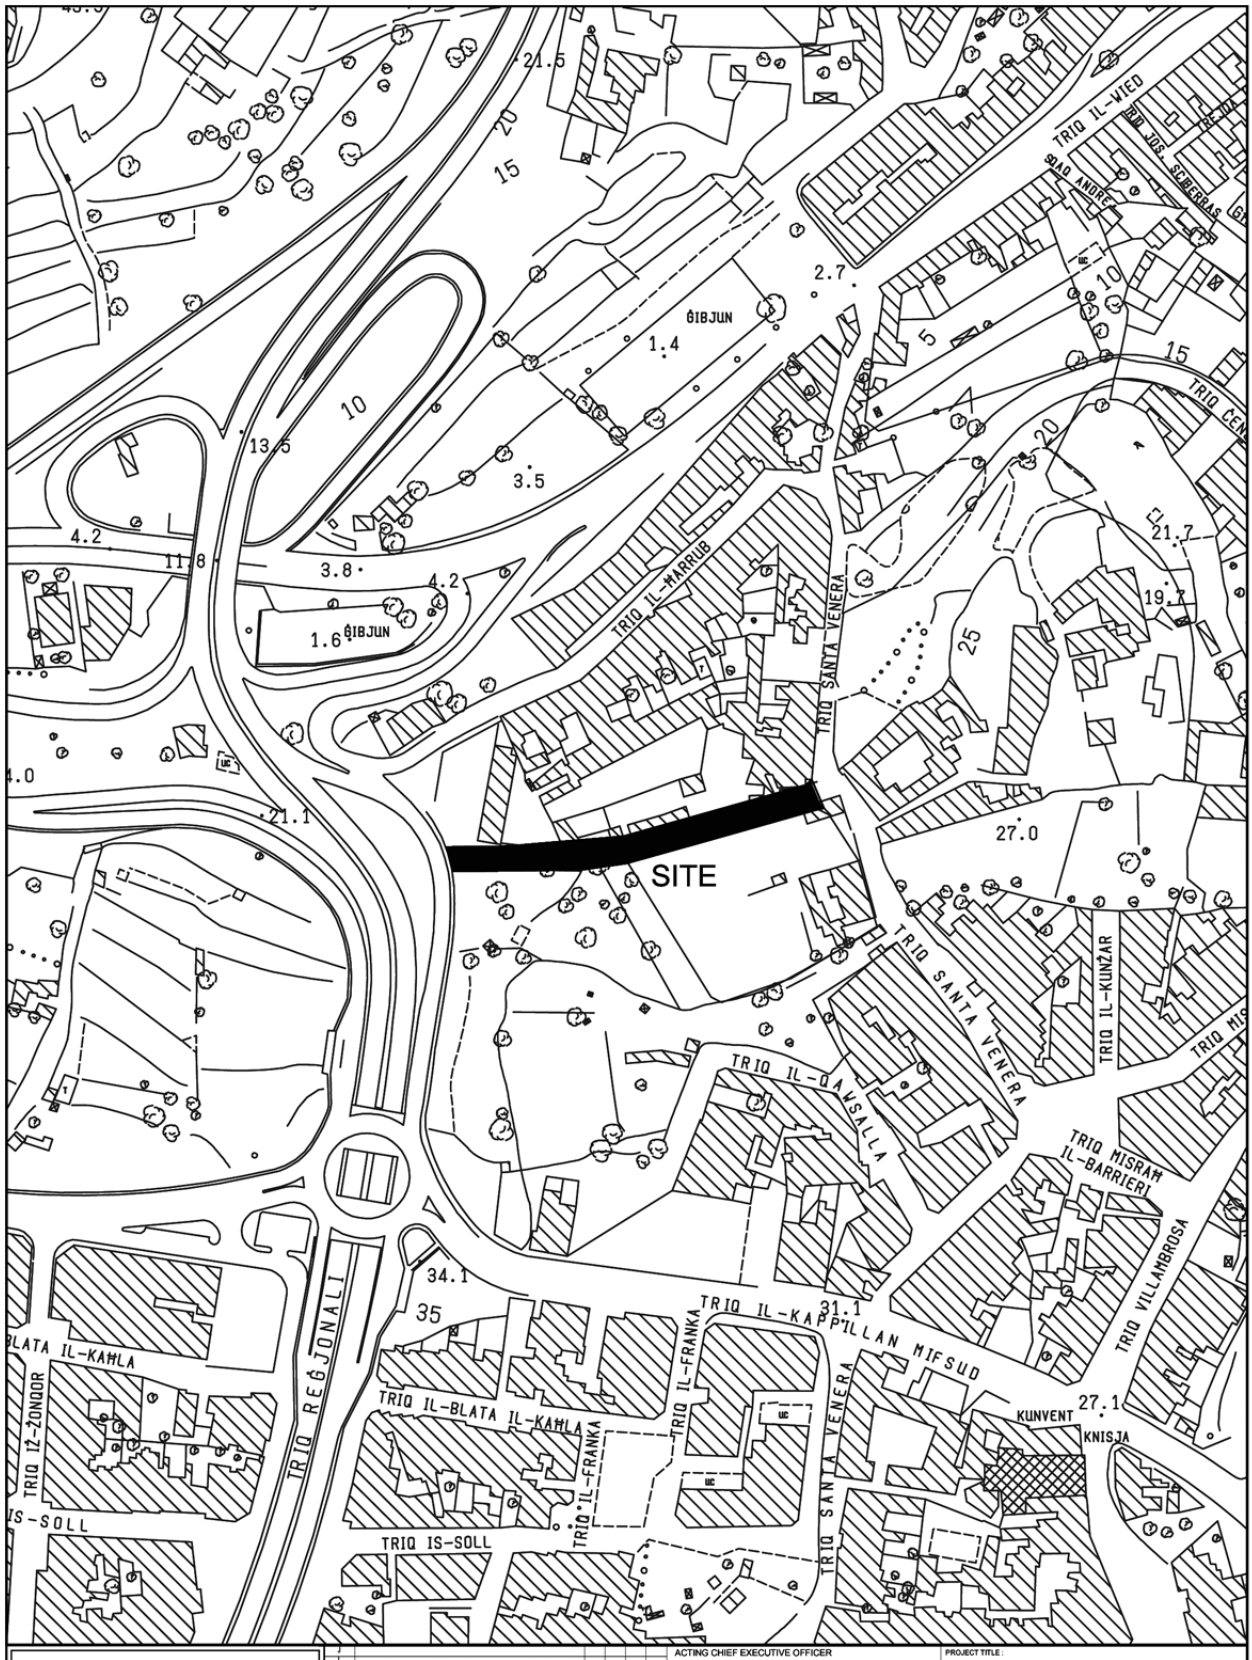

INFRASTRUCTURE MALTA

ACTING CHIEF EXECUTIVE OFFICER: Ing Fredrick Azzopardi			PROJECT TITLE: L-IMSIDA		
ARCHITECT: DV			DRAWING TITLE: TRIQ IS-SARG SITE PLAN EXTENTS OF WORKS ARE NOT BINDING BUT INDICATIVE		
CHECKED BY: LCB	DATE: FEBRUARY 2019	FILE No: -	DRAWING No: RD246/18		
DRAWN BY: BP	SHEET SIZE: A4	SCALE: 1:2500	REVISION: A	SHEET No: 3	

Revision | Alterations | Drawn | Checked | Approved | Date

PROJECT No.: -

P:\Design\Common Area\Traffic Management\2019\Mxida\2018 Mxida.dwg