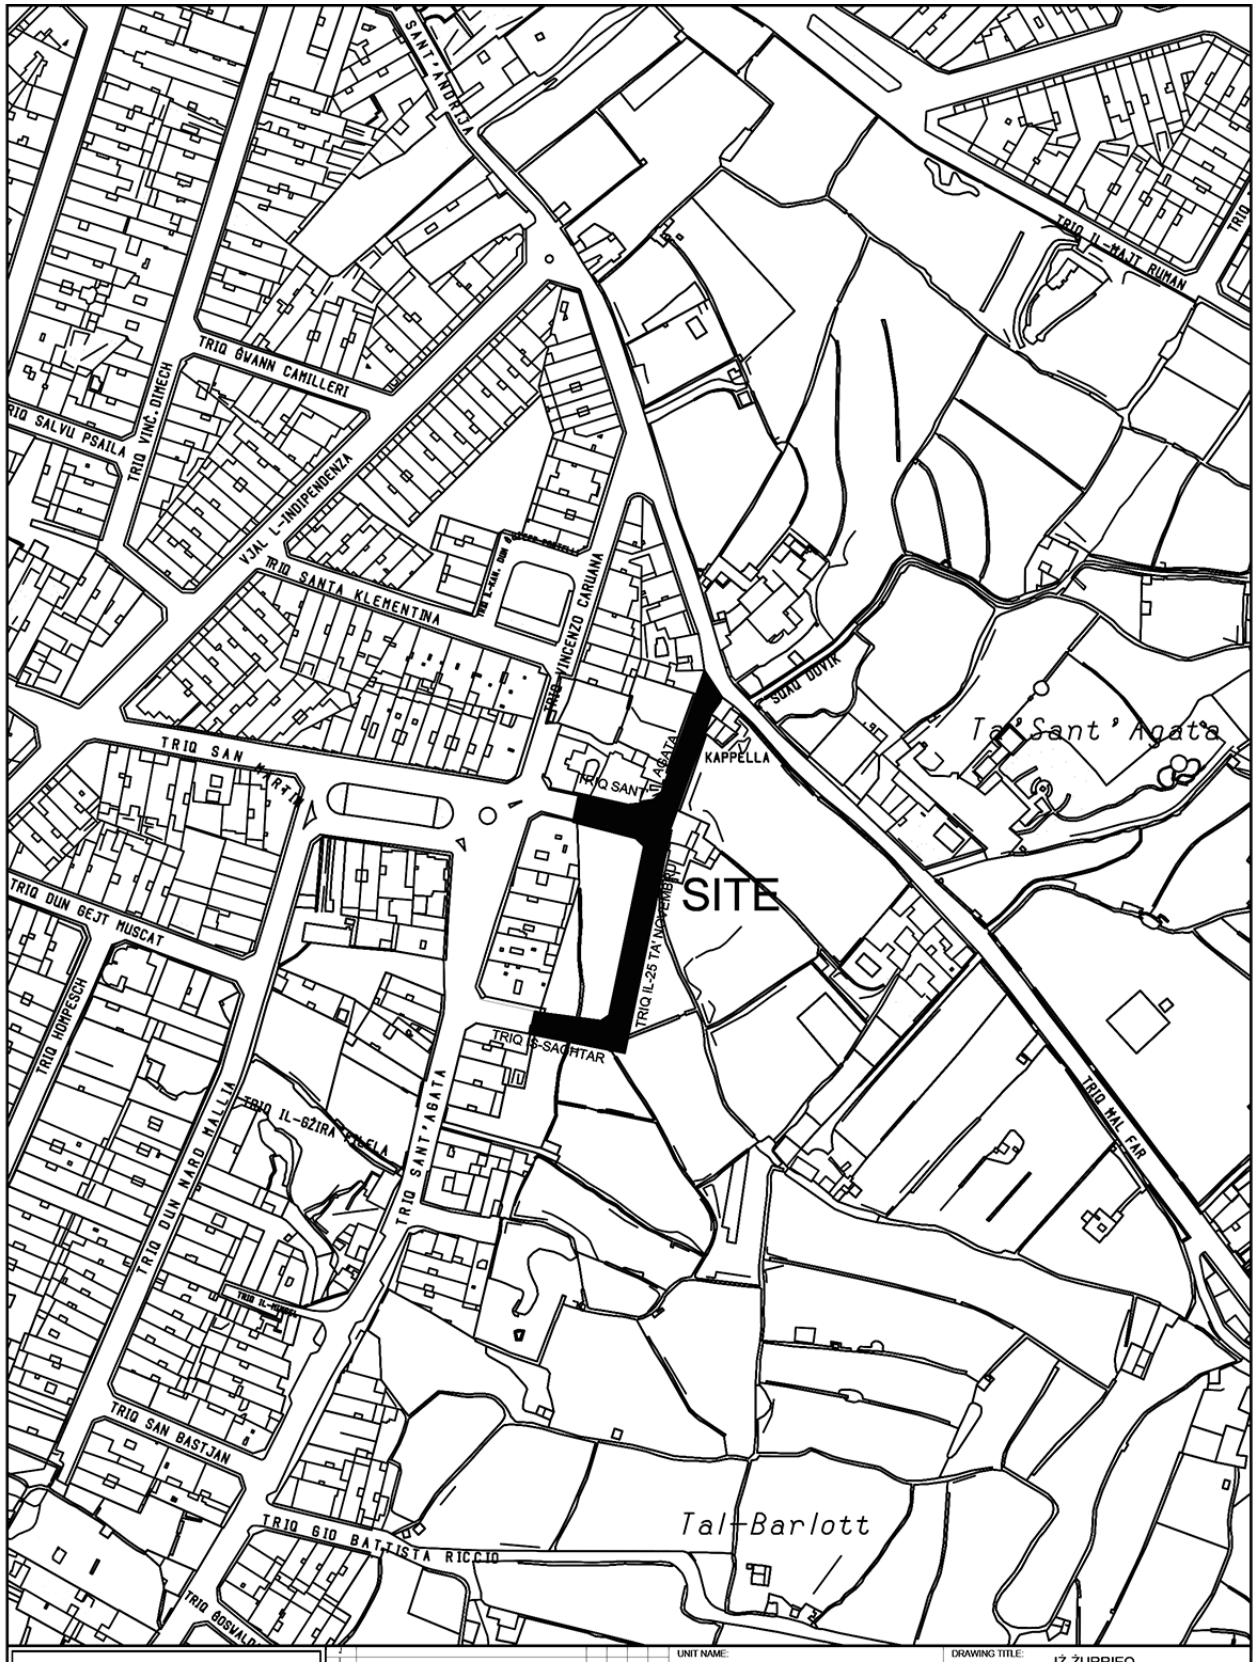


INFRASTRUCTURE MALTA

CHIEF EXECUTIVE OFFICER: Ivan Falzon

S:\Traffic Management\2024\Zurrieq\2024 Zurrieq.dwg

UNIT NAME: IMPLEMANTATION	DRAWING TITLE: IŻ-ŻURRIEQ Triq il-25 ta Novembru - po Triq Sant Agata - po Triq Is-Saghtar - Site Plan Extends of works aren't binding but indicative		
HEAD OF UNIT: N.V.			
PROJECT LEADER: -	DATE: June 2024	FILE NO: -	DRAWING NO: IMD168/24
DRAWN BY: -	SHEET SIZE: A4	SCALE: 1:2500	REVISION: A / PAGE NO: 7