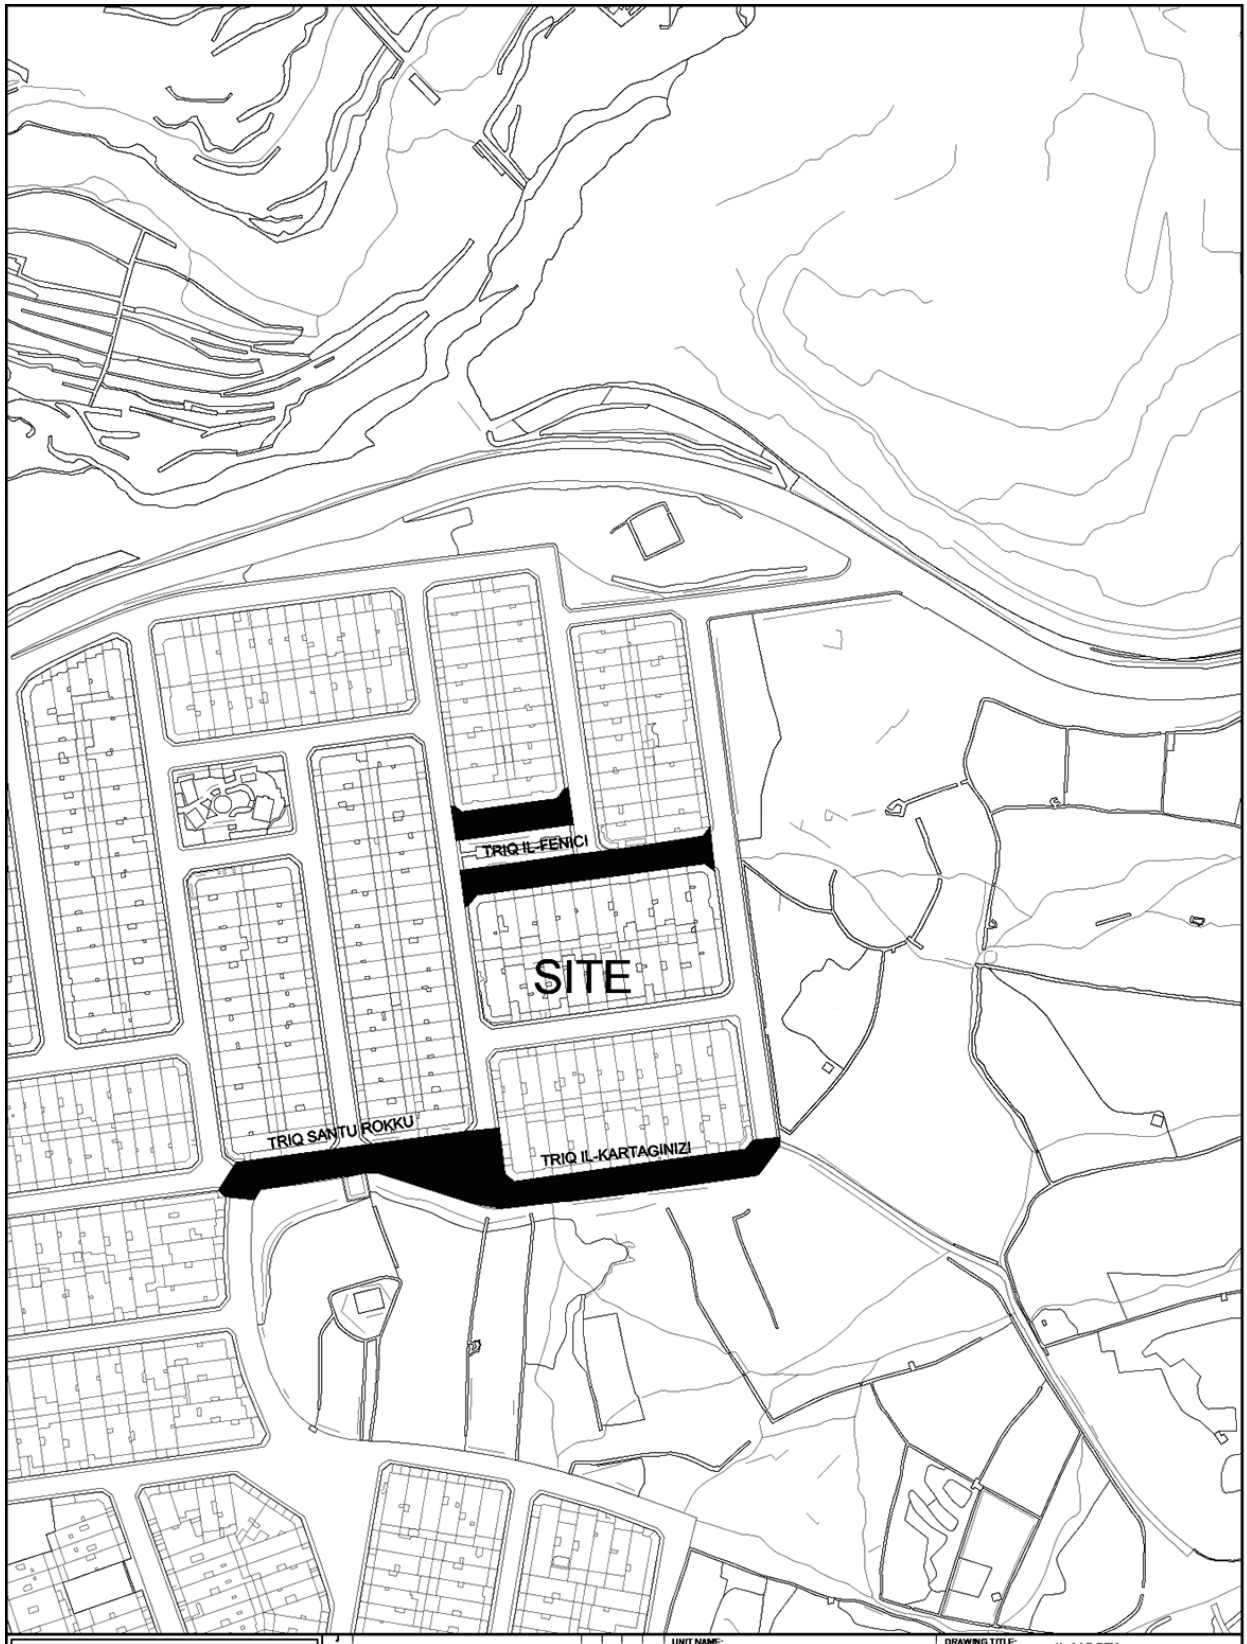


INFRASTRUCTURE MALTA

CHIEF EXECUTIVE OFFICER:
Ivan Falzon

S:\Traffic Management\2023\Mosta\2023 Mosta.dwg

UNIT NAME: IMPLEMENTATION
HEAD OF UNIT: N.V.
PROJECT LEADER: -
DRAWN BY: -

DRAWING TITLE: IL-MOSTA
po Triq Santu Rokku - Triq il-Kartaginizi - Triq Il-Fenici - SITE PLAN
(Extents of works aren't binding but Indicative)

DATE:	FILE NO:	DRAWING NO:
April 2023	-	IMD127/23

SHEET SIZE:	SCALE:	REVISION:	PAGE NO:
A4	1:2500	-	10