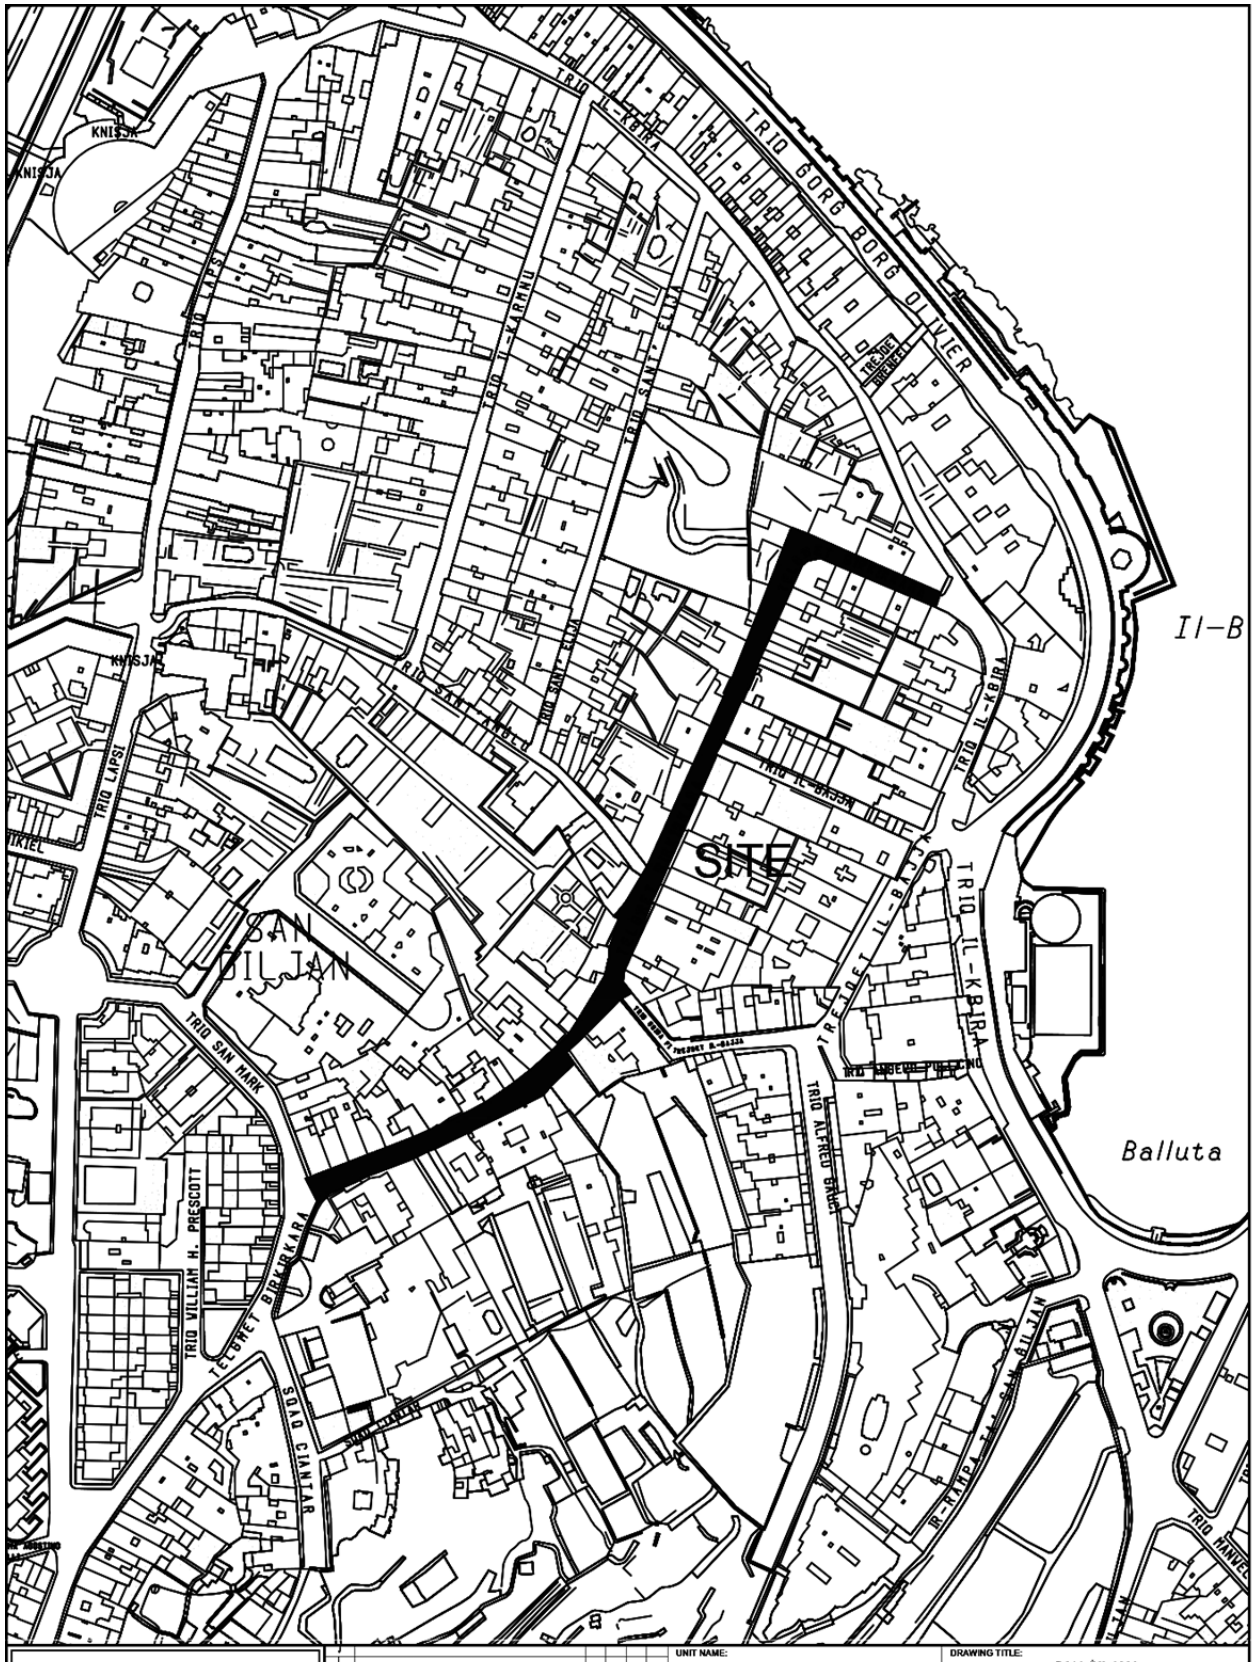


INFRASTRUCTURE MALTA

UNIT NAME: IMPLEMENTATION		DRAWING TITLE: SAN GILJAN po Telghet Birkirkara SITE PLAN (Extents of works aren't binding but Indicative)	
HEAD OF UNIT: N.V.			
PROJECT LEADER: -		DATE: Sep 2023	FILE NO: -
			DRAWING NO: IMD336/23
CHIEF EXECUTIVE OFFICER: Ivan Falzon			
DRAWN BY: -		SHEET SIZE: A4	SCALE: 1:2500
			REVISION: A
			PAGE NO: 6

S:\Traffic Management\2023\San Giljan\2023 San Giljan.dwg