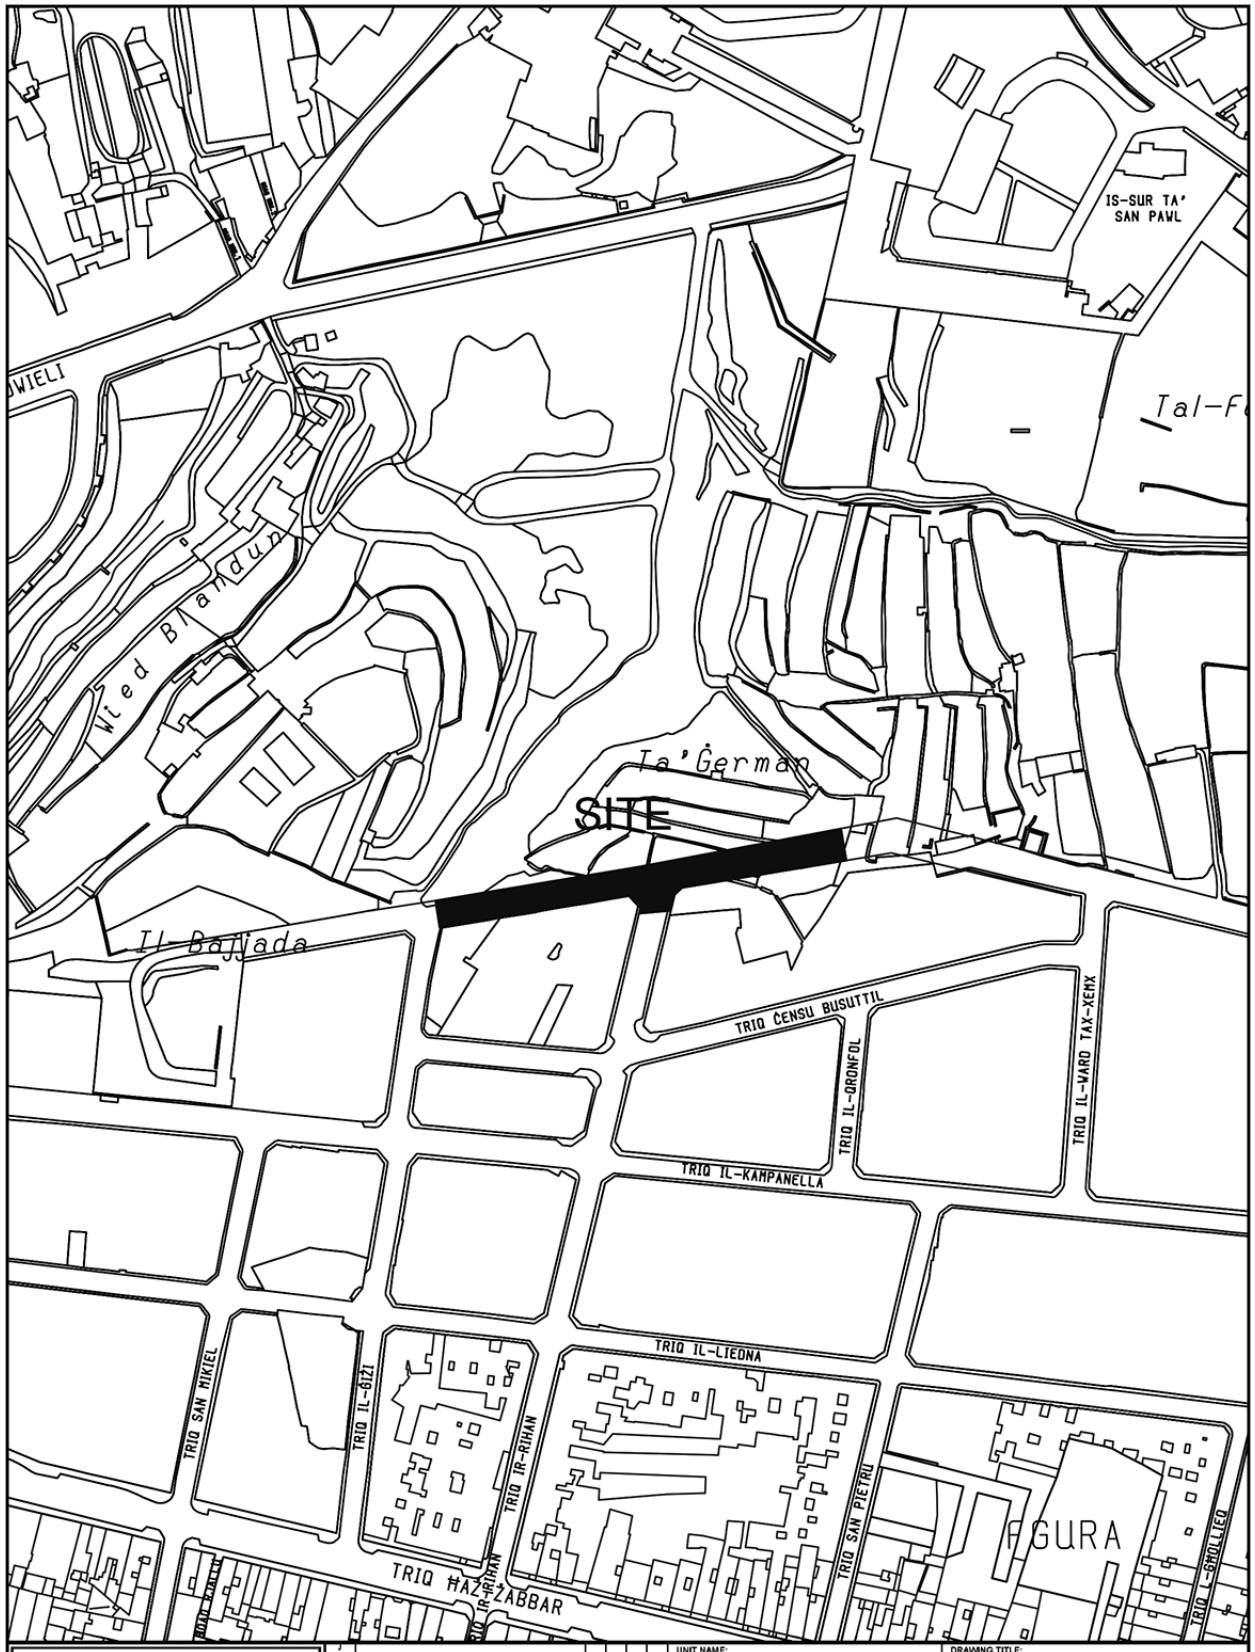


INFRASTRUCTURE MALTA

Issue	Revision	Drawn	Checked	Approved	Date

CHIEF EXECUTIVE OFFICER: Steve Ellul

S:\Traffic Management\2025\Fgura\2025 Fgura.dwg

UNIT NAME: IMPLEMENTATION	DRAWING TITLE: IL-FGURA po Triq A.M. Valperga - SITE PLAN (Extents of Works are not binding but indicative)		
HEAD OF UNIT: N.V.			
PROJECT LEADER: N.G.	DATE: Feb 2025	FILE NO: -	DRAWING NO: IMD054/24
DRAWN BY: M.B.	SHEET SIZE: A4	SCALE: 1:2500	REVISION: A / PAGE NO: 3