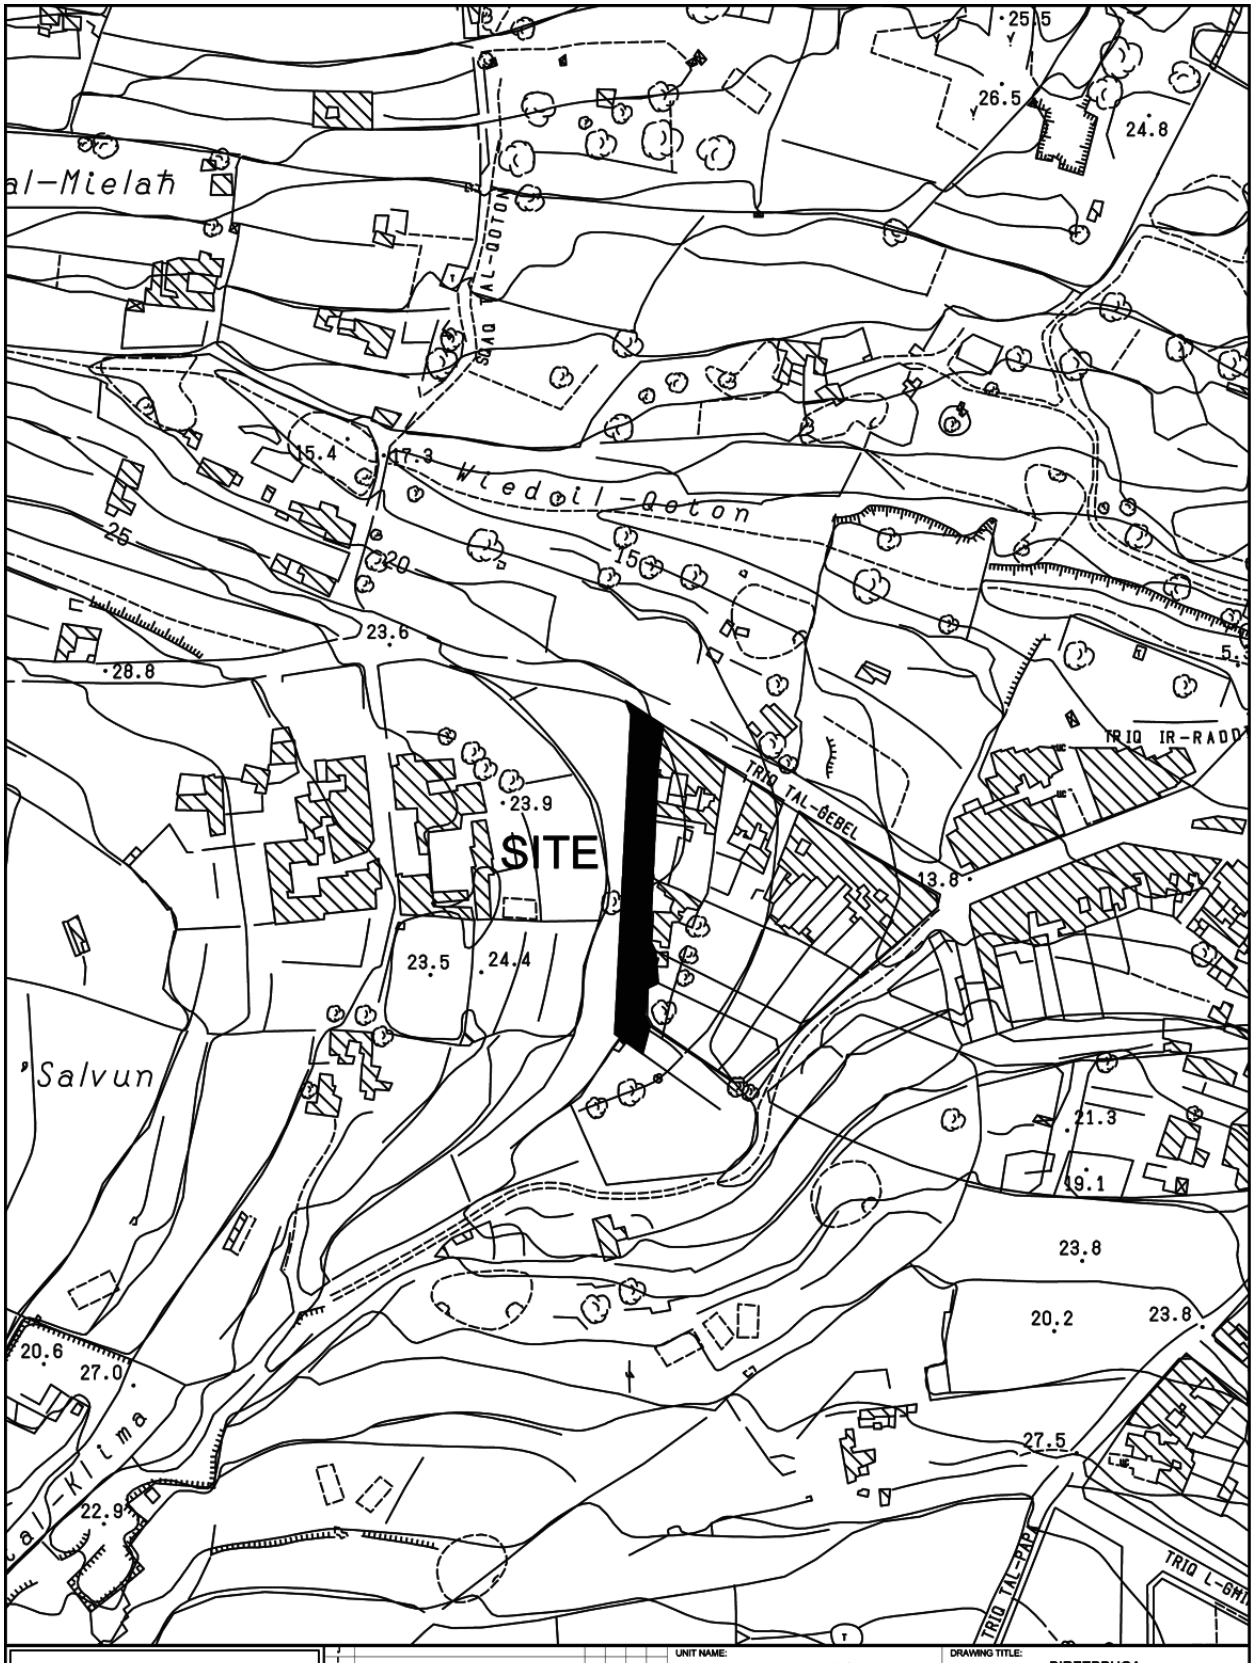


INFRASTRUCTURE MALTA

CHIEF EXECUTIVE OFFICER: Ing. Fredrick Azzopardi	UNIT NAME: IMPLEMENTATION	DRAWING TITLE: BIRZEBBUGA po TRIQ 22 TA' FRAR - SITE PLAN (Extents of Works are not binding but indicative)		
	HEAD OF UNIT: L.D.			
	PROJECT LEADER: -	DATE: SEP 2020	FILE NO: -	DRAWING NO: IM/171/20
N:\Design\Common Area\Traffic Management\2020\Birzebbuga\2020 Birzebbuga.dwg	DRAWN BY: -	SHEET SIZE: A4	SCALE: 1:2500	REVISION: B / PAGE NO: 8