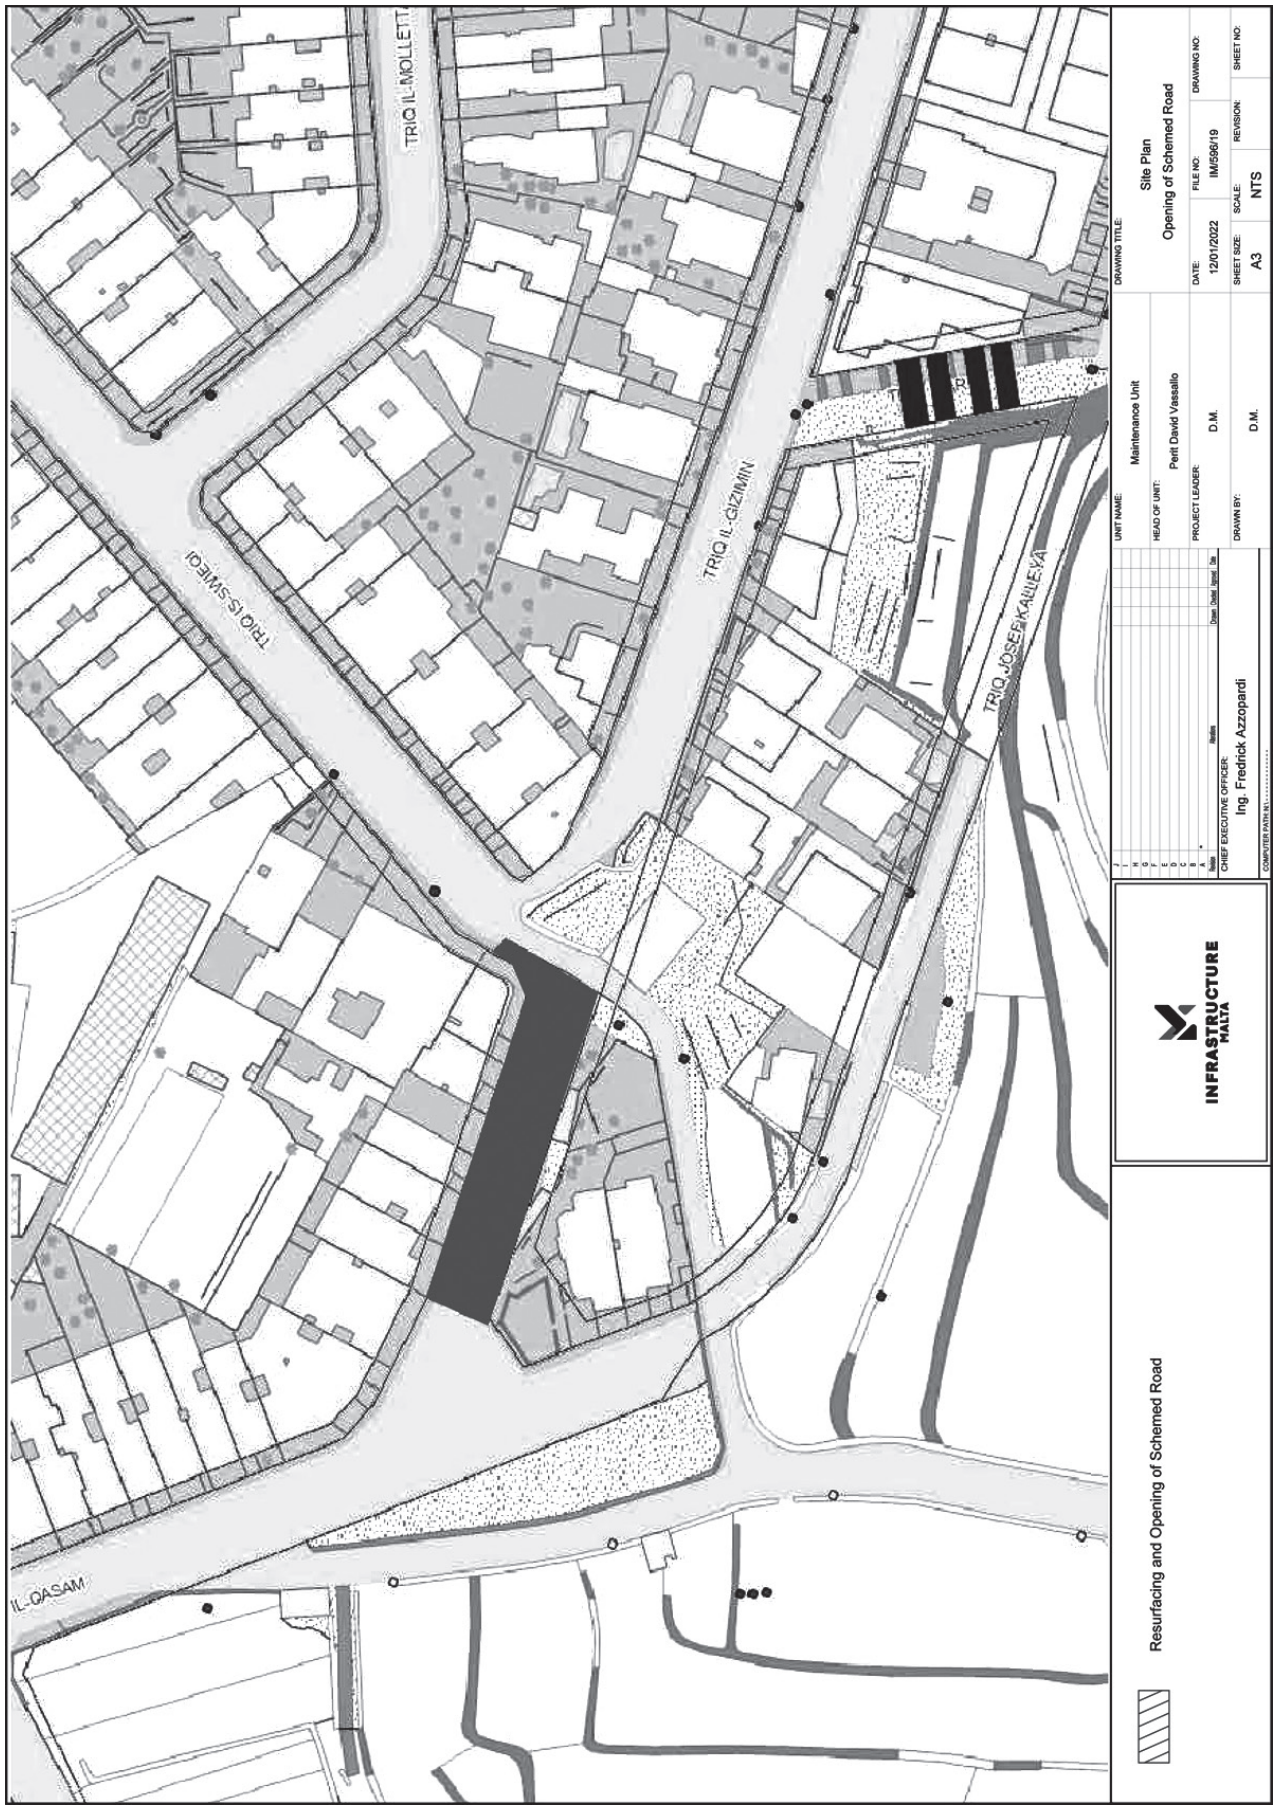

TRIQ IL-MOLLETT
TRIQ IS-SWIEQI
TRIQ IL-GIZMIN
TRIQ JOSEF KALLEYA
IL-QASAM
Resurfacing and Opening of Schemed Road
INFRASTRUCTURE MALTA
UNIT NAME: Maintenance Unit
HEAD OF UNIT:
PROJECT LEADER: Perit David Vassallo
CHIEF EXECUTIVE OFFICER: Ing. Fredrick Azzopardi
DRAWN BY: D.M.
DRAWING TITLE: Site Plan Opening of Schemed Road
DATE: 12/01/2022
FILE NO: IM/596/19
DRAWING NO:
SHEET SIZE: A3
SCALE: NTS
REVISION:
SHEET NO: