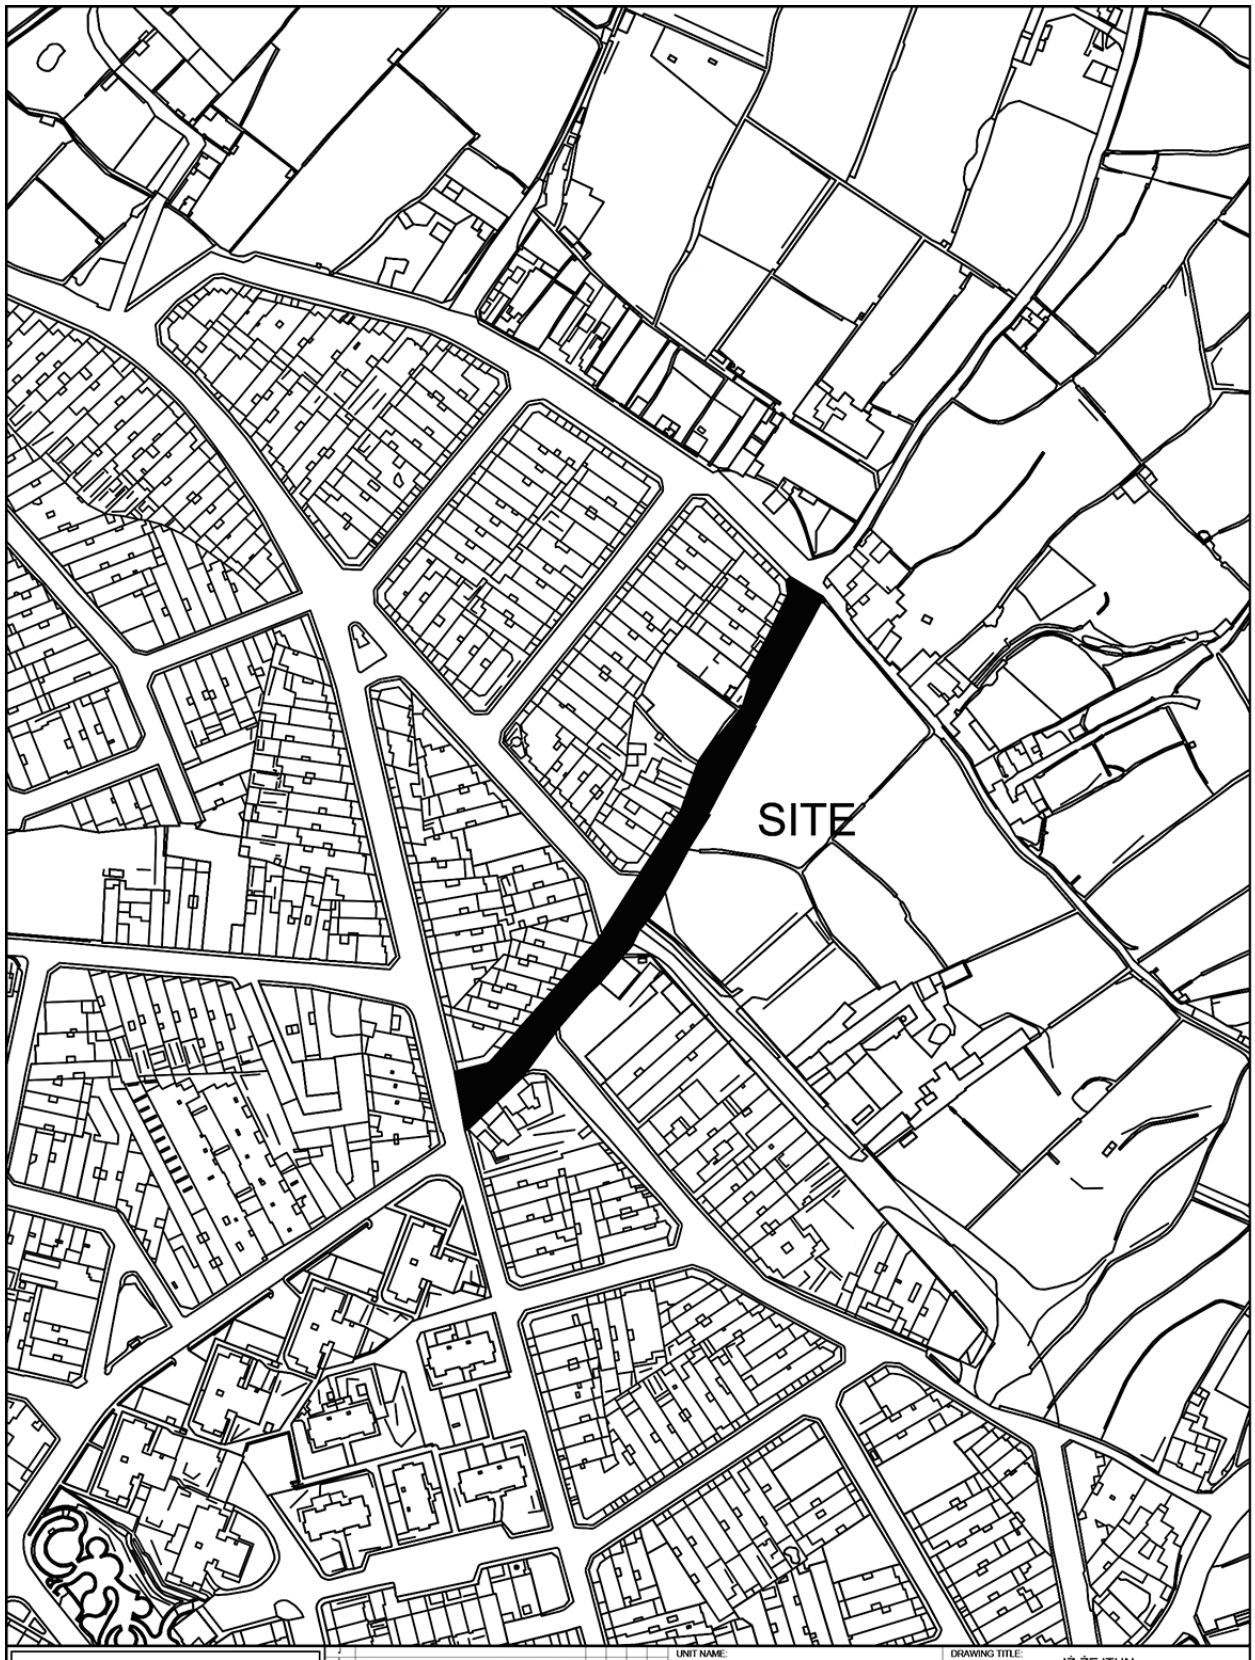


INFRASTRUCTURE MALTA

Revision	Alterations	Drawn	Checked	Approved	Date

CHIEF EXECUTIVE OFFICER: Ivan Falzon

S:\Traffic Management\2023\Zejtun\2023 Zejtun.dwg

UNIT NAME: IMPLEMENTATION

HEAD OF UNIT: N.V.

PROJECT LEADER: -

DRAWN BY: -

DRAWING TITLE: IŻ-ŻEJTUN

po Triq Wied il-Ghajn - SITE PLAN

(Extents of works AREN't binding but indicative)

DATE:	FILE NO:	DRAWING NO:
April 2023	-	IMD160/23

SHEET SIZE:	SCALE:	REVISION:	PAGE NO:
A4	1 : 2500	A	3