
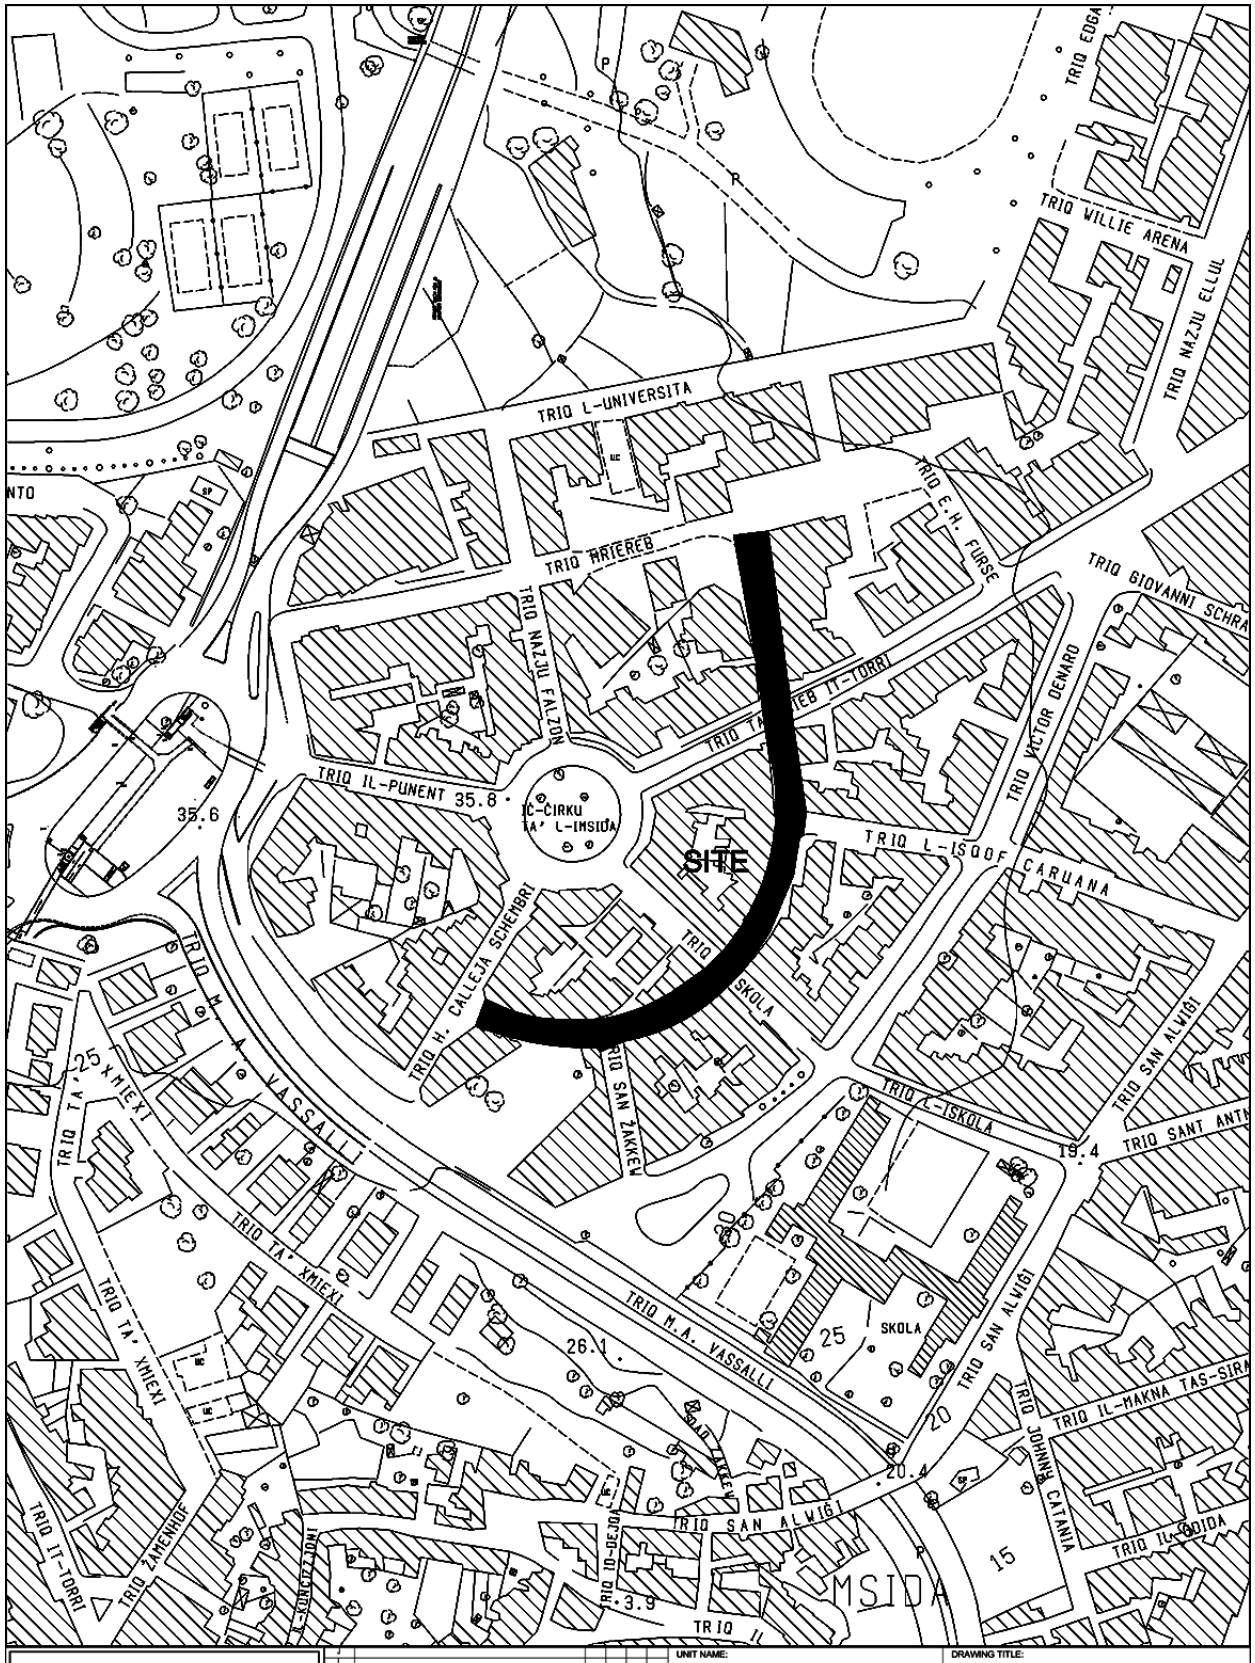


INFRASTRUCTURE MALTA

CHIEF EXECUTIVE OFFICER: Ing. Fredrick Azzopardi


N:\Design\Common Area\Traffic Management\2019\Msida.dwg

UNIT NAME: REGIONS	DRAWING TITLE: MSIDA TRIQ TAL-QROQQ (Extents of Works are not binding but indicative)		
HEAD OF UNIT: D.VASSALLO			
PROJECT LEADER: -	DATE: FEBRUARY 2019	FILE NO: -	DRAWING NO: RD154/19
DRAWN BY: A.S.	SHEET SIZE: A4	SCALE: 1:2500	REVISION: A / PAGE NO: 3

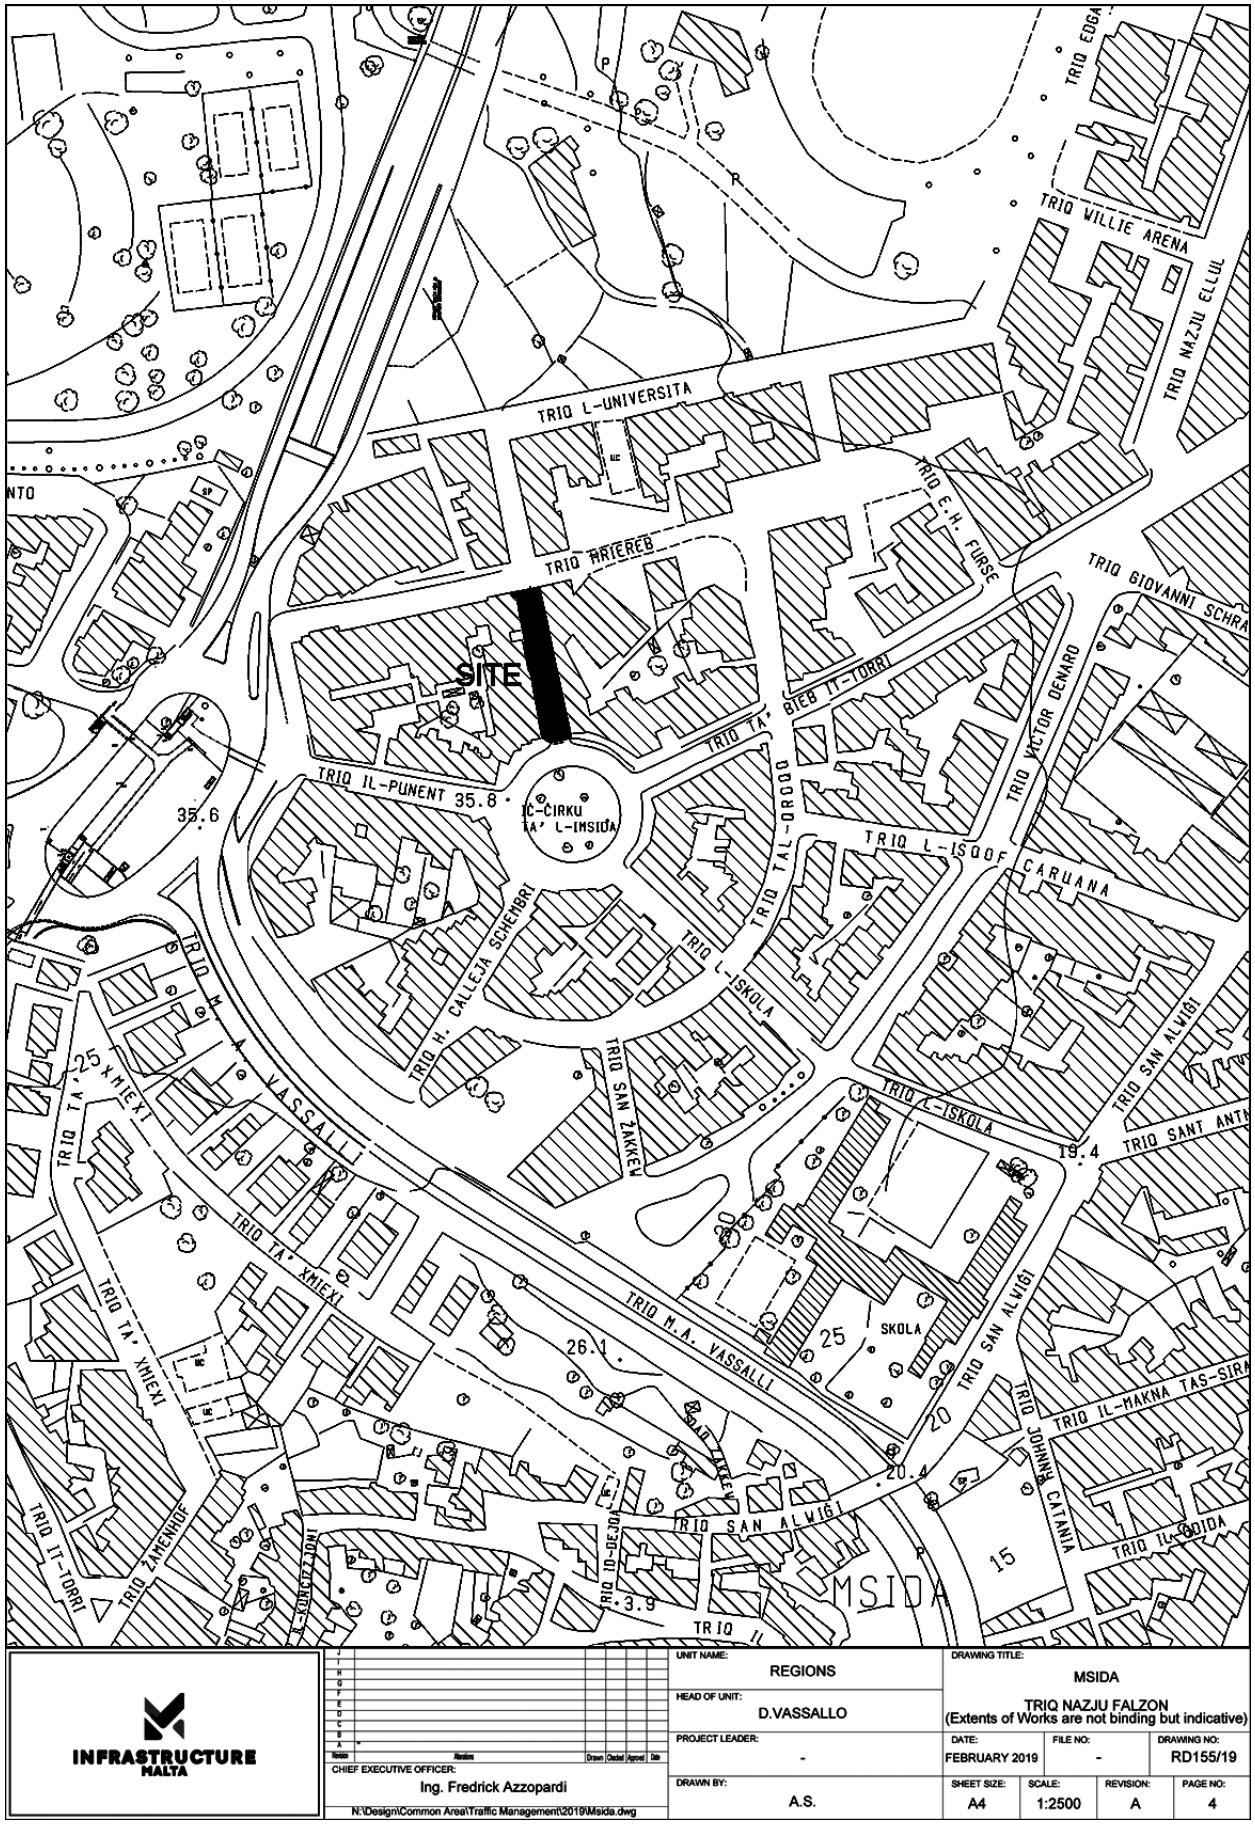

INFRASTRUCTURE MALTA

CHIEF EXECUTIVE OFFICER: Ing. Fredrick Azzopardi	UNIT NAME: REGIONS	DRAWING TITLE: MSIDA TRIQ NAZJU FALZON (Extents of Works are not binding but indicative)		
N:\Design\Common Area\Traffic Management\2019\Msida.dwg	HEAD OF UNIT: D.VASSALLO			
	PROJECT LEADER: -	DATE: FEBRUARY 2019	FILE NO: -	DRAWING NO: RD155/19
	DRAWN BY: A.S.	SHEET SIZE: A4	SCALE: 1:2500	REVISION: A / PAGE NO: 4

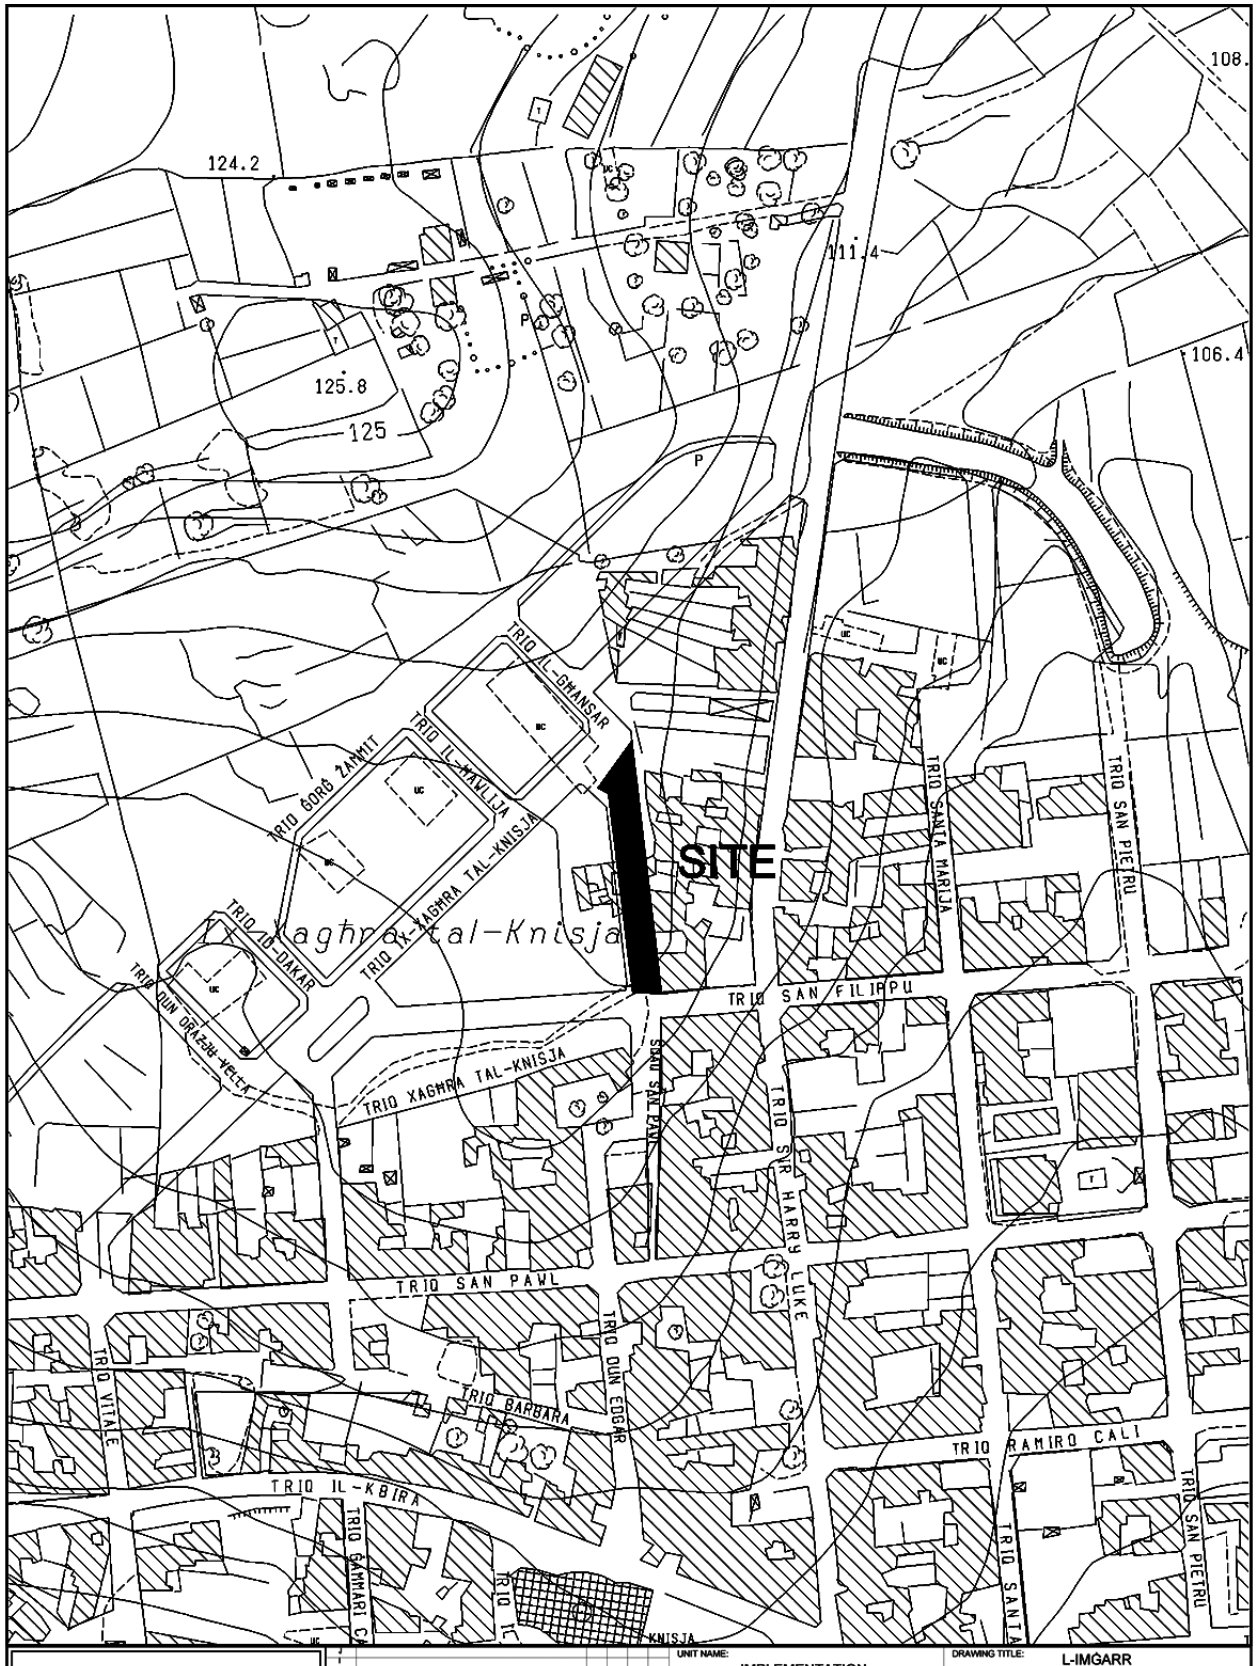

INFRASTRUCTURE MALTA

CHIEF EXECUTIVE OFFICER:
Ing. Fredrick Azzopardi


S:\Traffic Management\2021\Mgarr\2021 Mgarr.dwg

UNIT NAME:	IMPLEMENTATION
HEAD OF UNIT:	N.V.
PROJECT LEADER:	-
DRAWN BY:	-

DRAWING TITLE: L-IMGARR po TRIQ I-GHANSAR - SITE PLAN (Extents of Works are not binding but indicative)

DATE:	FILE NO:	DRAWING NO:
JUNE 2021	-	IM230/21

SHEET SIZE:	SCALE:	REVISION:	PAGE NO:
A4	1:2500	A	7

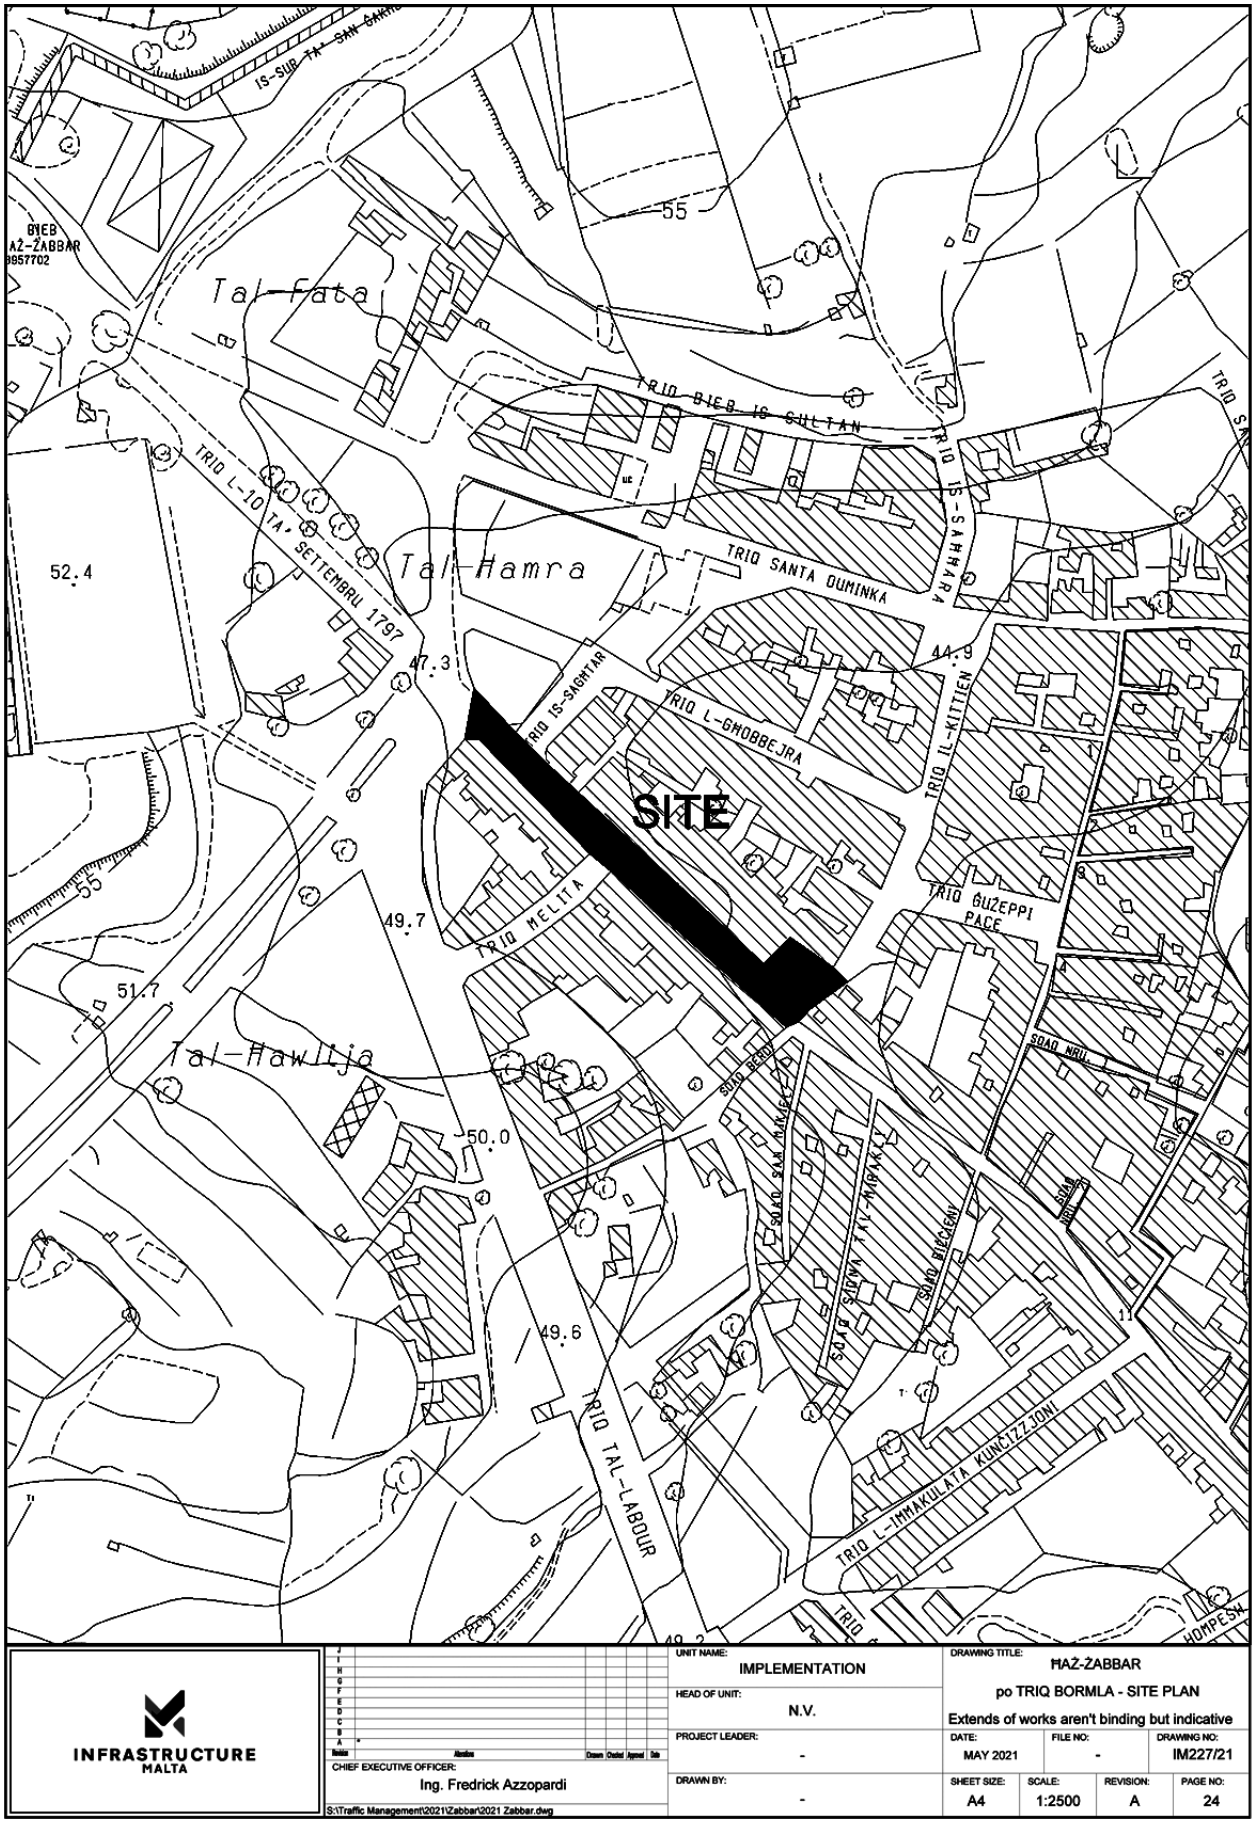


INFRASTRUCTURE MALTA

CHIEF EXECUTIVE OFFICER: Ing. Fredrick Azzopardi

S:\Traffic Management\2021\Zabbar\2021 Zabbar.dwg

UNIT NAME: IMPLEMENTATION	DRAWING TITLE: ĦAŻ-ŻABBAR po TRIQ BORMLA - SITE PLAN Extends of works aren't binding but indicative		
HEAD OF UNIT: N.V.			
PROJECT LEADER: -	DATE: MAY 2021	FILE NO: -	DRAWING NO: IM227/21
DRAWN BY: -	SHEET SIZE: A4	SCALE: 1:2500	REVISION: A / PAGE NO: 24

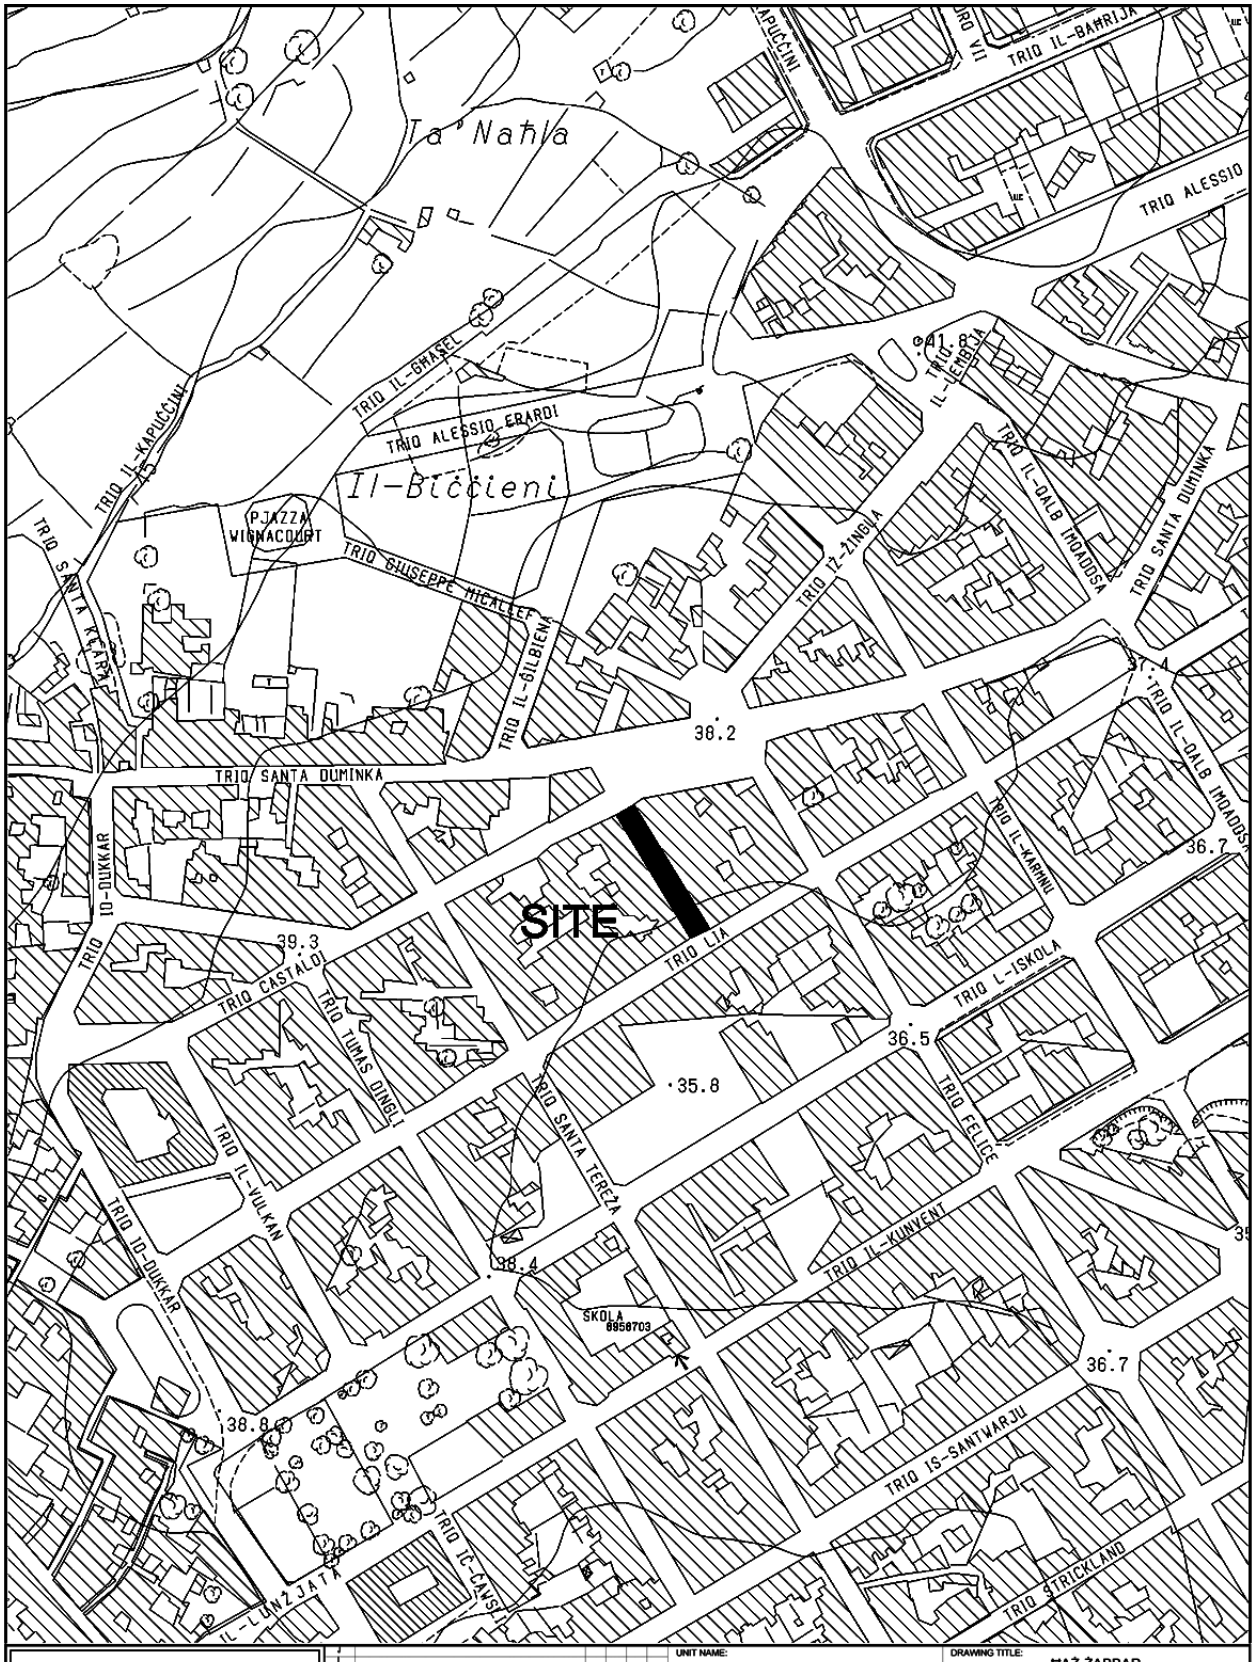

INFRASTRUCTURE MALTA

CHIEF EXECUTIVE OFFICER: Ing. Fredrick Azzopardi	UNIT NAME: IMPLEMENTATION	DRAWING TITLE: ĦAŻ-ŻABBAR TRIQ CORRADO - SITE PLAN Extends of works aren't binding but indicative			
S:\Traffic Management\2021\Zabbar\2021 Zabbar.dwg	HEAD OF UNIT: N.V.				
	PROJECT LEADER: -	DATE: MAY 2021	FILE NO: -	DRAWING NO: IM228/21	
	DRAWN BY: -	SHEET SIZE: A4	SCALE: 1:2500	REVISION: A	PAGE NO: 25