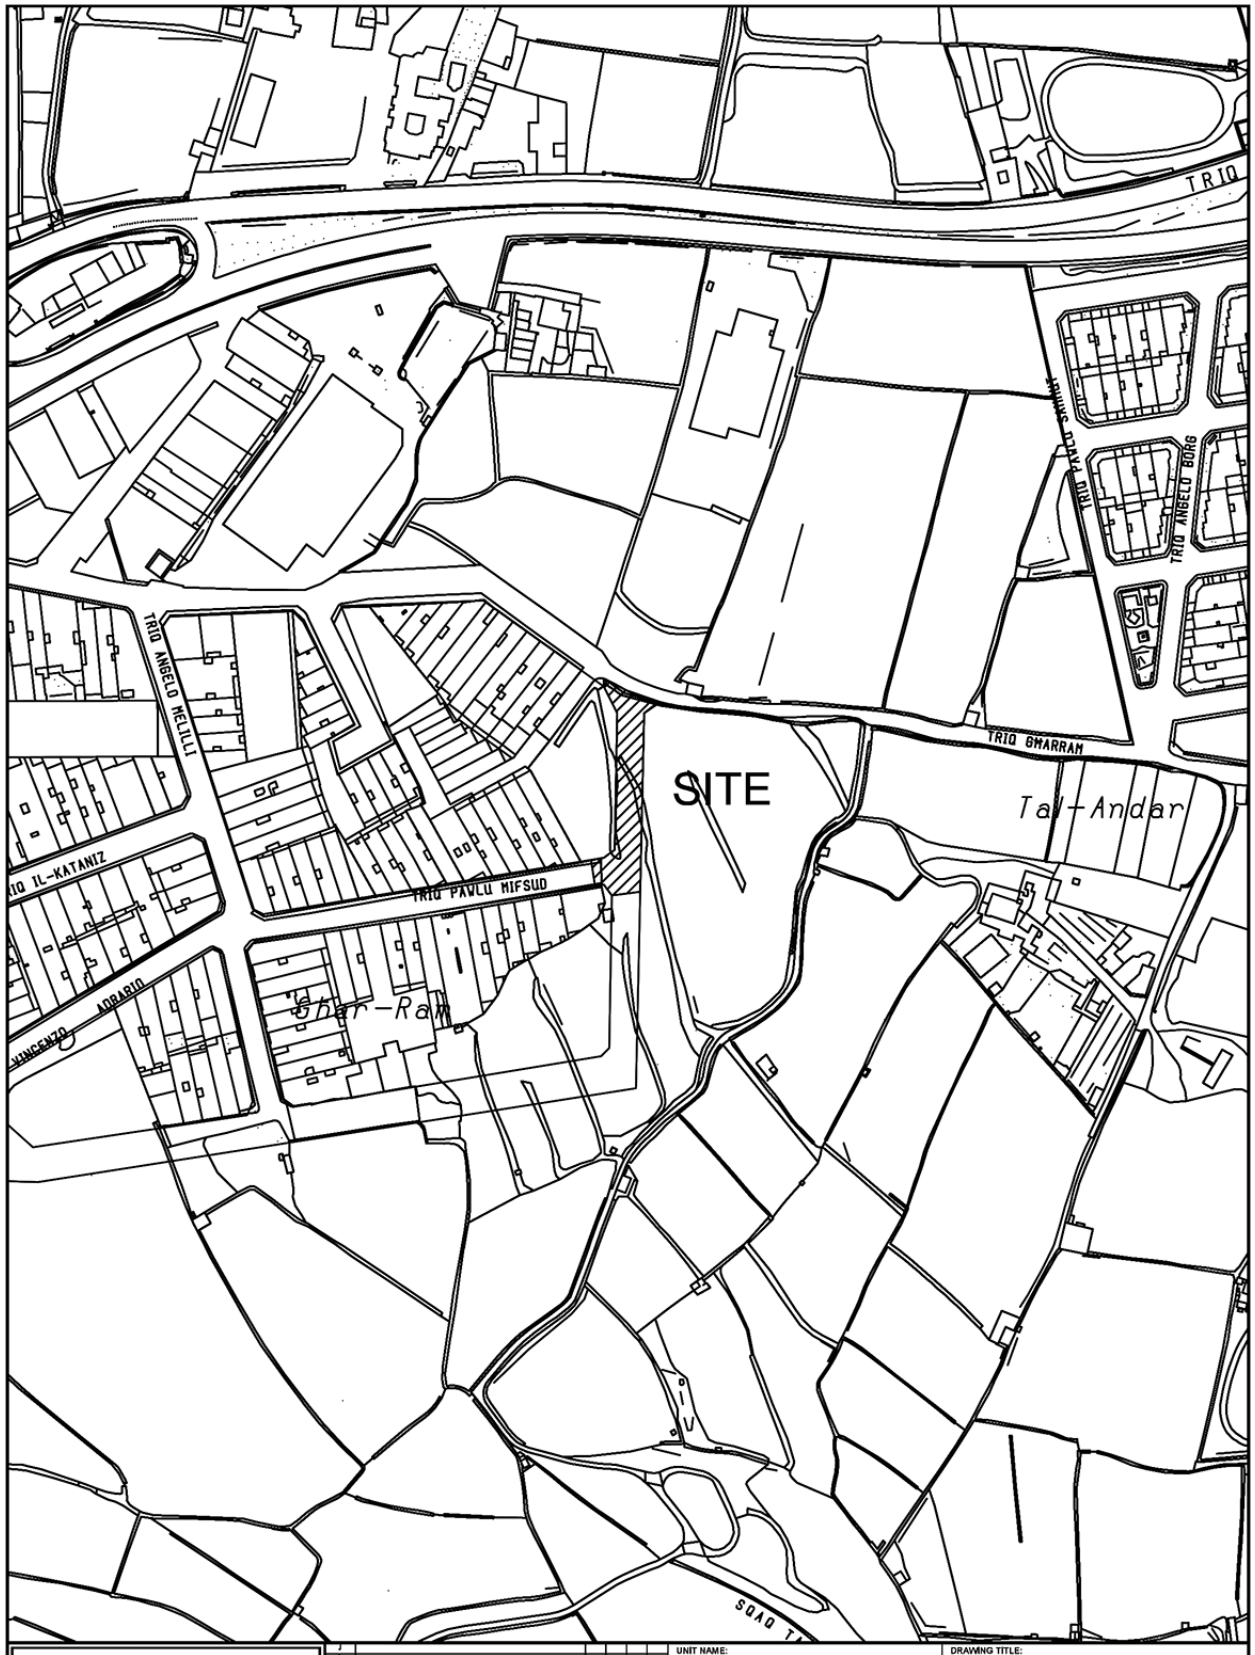


INFRASTRUCTURE MALTA

J				
H				
G				
F				
E				
D				
C				
B				
A	*			
Revision	Alterations	Drawn	Checked	Approved	Date

CHIEF EXECUTIVE OFFICER: Steve Ellul

S:\Traffic Management\2026\Zebbug\2026 Zebbug.dwg

UNIT NAME: ROADWORKS

HEAD OF UNIT: N.G.

PROJECT LEADER: -

DRAWN BY: M.B.

DRAWING TITLE: ĦAŻ-ŻEBBUĠ
Road btw Triq Gharram and Triq Pawlu Mifsud
SITE PLAN Area of Site: 895sqm
(Extents of works aren't binding but Indicative)

DATE:	FILE NO:	DRAWING NO:
April 2026	-	IMD082/26

SHEET SIZE:	SCALE:	REVISION:	PAGE NO:
A4	1:2500	A	4



INFRASTRUCTURE MALTA

No.	Revision	Drawn	Checked	Approved	Date

CHIEF EXECUTIVE OFFICER: Steve Ellul

S:\Traffic Management\2026\Zebbug\2026 Zebbug.dwg

UNIT NAME: ROADWORKS	DRAWING TITLE: ĦAŻ-ŻEBBUĠ Triq Vincenzo Adrario - SITE PLAN Area of Site: 1141sqm (Extents of works aren't binding but Indicative)		
HEAD OF UNIT: N.G.			
PROJECT LEADER: -	DATE: April 2026	FILE NO: -	DRAWING NO: IMD080/26
DRAWN BY: M.B.	SHEET SIZE: A4	SCALE: 1:2500	REVISION: A / PAGE NO: 2



INFRASTRUCTURE MALTA

Revision	Alterations	Drawn	Checked	Approved	Date

CHIEF EXECUTIVE OFFICER: Steve Ellul

S:\Traffic Management\2026\Zebbug\2026 Zebbug.dwg

UNIT NAME: ROADWORKS

HEAD OF UNIT: N.G.

PROJECT LEADER: -

DRAWN BY: M.B.

DRAWING TITLE: ĦAŻ-ŻEBBUĠ
Triq Kataniz - SITE PLAN
Area of Site: 1274sqm
(Extents of works aren't binding but Indicative)

DATE:	FILE NO:	DRAWING NO:
April 2026	-	IMD081/26

SHEET SIZE:	SCALE:	REVISION:	PAGE NO:
A4	1:2500	A	3




INFRASTRUCTURE MALTA

Issue	Alterations	Drawn	Checked	Approved	Date

CHIEF EXECUTIVE OFFICER: Steve Ellul

S:\Traffic Management\2026\Qrendi\2026 Qrendi.dwg

UNIT NAME: IMPLEMENTATION	DRAWING TITLE: IL-QRENDI Enemalta Trenches - SITE PLAN (Extents of works AREN't binding but indicative)		
HEAD OF UNIT: N.G.			
PROJECT LEADER: R.G.	DATE: Feb 2026	FILE NO: -	DRAWING NO: IMD-
DRAWN BY: M.B.	SHEET SIZE: A4	SCALE: 1:2500	REVISION: A	PAGE NO: -

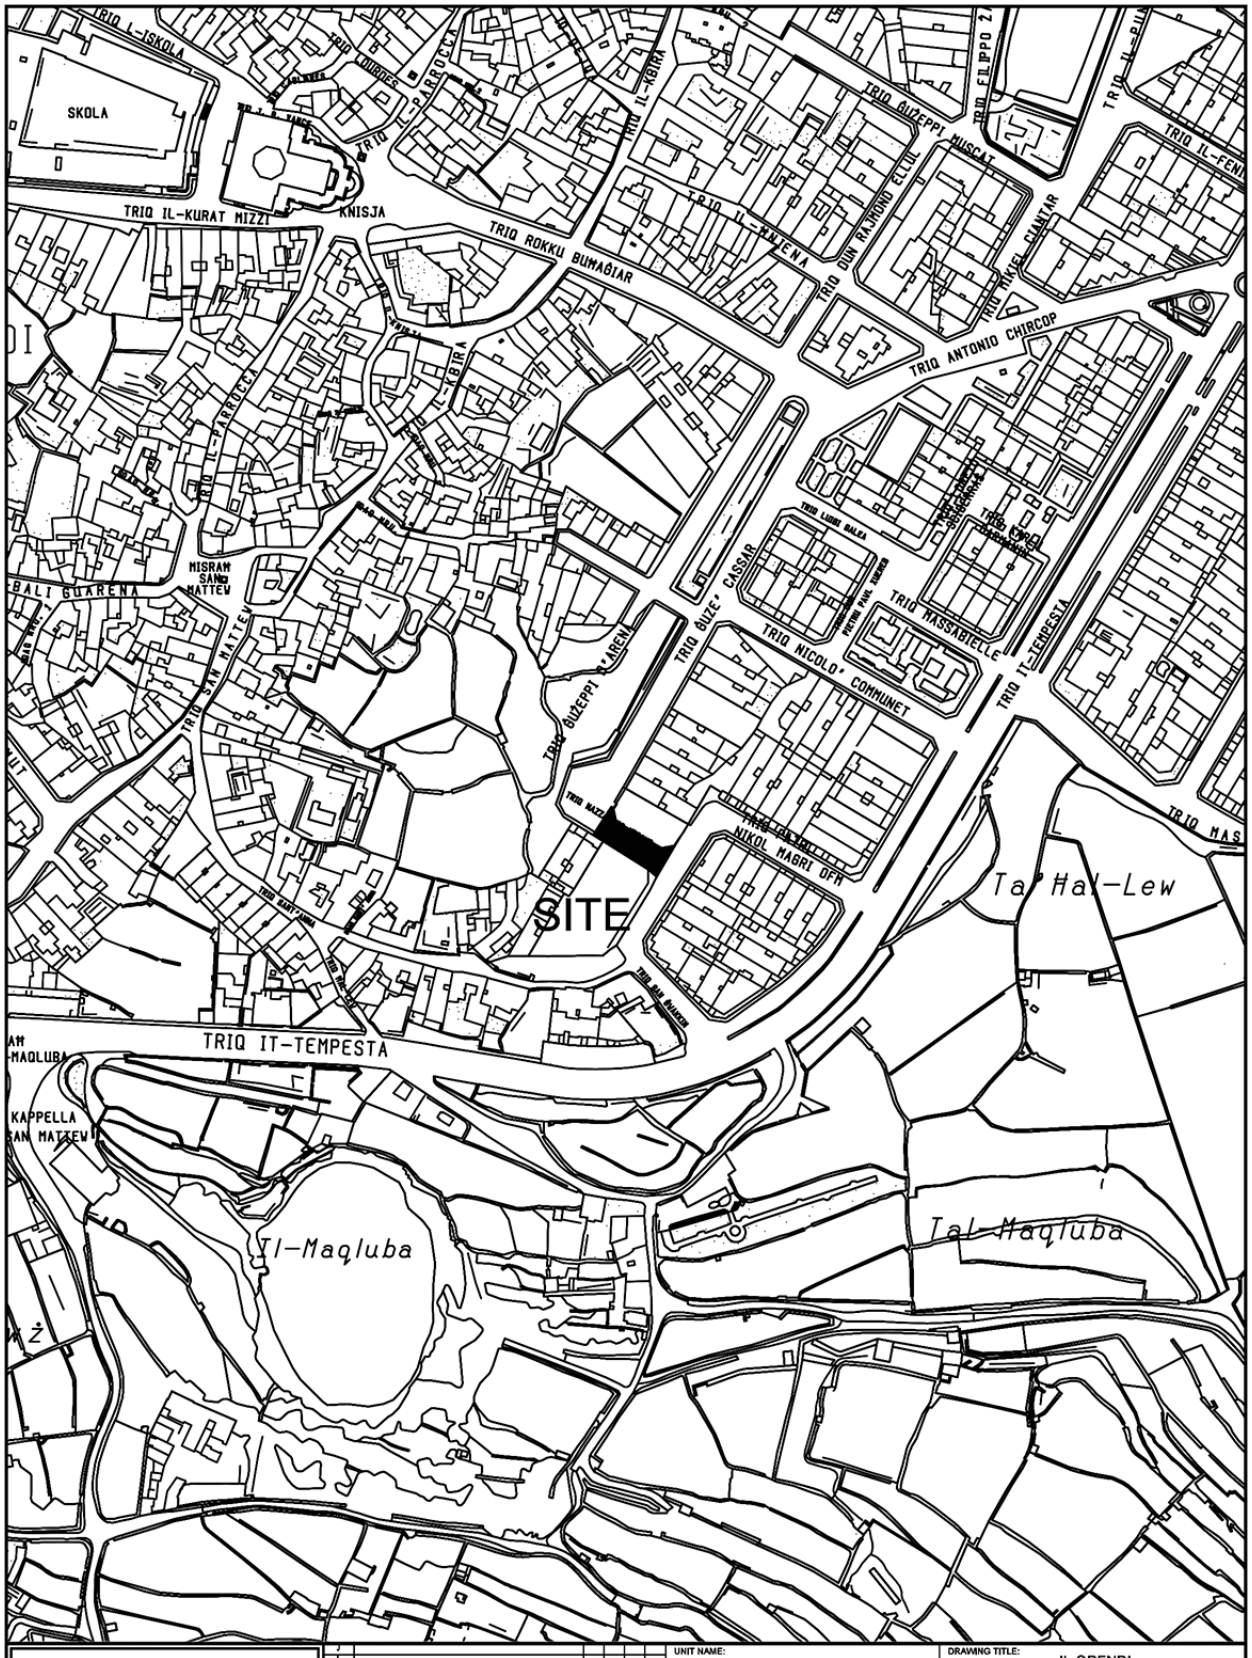

INFRASTRUCTURE MALTA	UNIT NAME: IMPLEMENTATION	DRAWING TITLE: IL-QRENDI Triq Nazzareno Mifsud - SITE PLAN (Extents of works AREN't binding but indicative)	
CHIEF EXECUTIVE OFFICER: Steve Ellul	HEAD OF UNIT: N.V.		
S:\Traffic Management\2025\Qrendi\2025 Qrendi.dwg	PROJECT LEADER: C.B.	DATE: Oct 2025 / FILE NO: - / DRAWING NO: IMD211/25	
	DRAWN BY: M.B.	SHEET SIZE: A4 / SCALE: 1:2500 / REVISION: A / PAGE NO: 3	




INFRASTRUCTURE MALTA

Issue	Alterations	Drawn	Checked	Approved	Date

CHIEF EXECUTIVE OFFICER: Steve Ellul

S:\Traffic Management\2025\Tarxien\2025 Tarxien.dwg

UNIT NAME: IMPLEMENTATION	DRAWING TITLE: ĦAL TARXIEN Triq Bjagju Galea - SITE PLAN (Extents of works AREN't binding but indicative)			
HEAD OF UNIT: N.V.				
PROJECT LEADER: -	DATE: Jan 2025	FILE NO: -	DRAWING NO: IMD016/25	
DRAWN BY: -	SHEET SIZE: A4	SCALE: 1 : 2500	REVISION: A	PAGE NO: 2

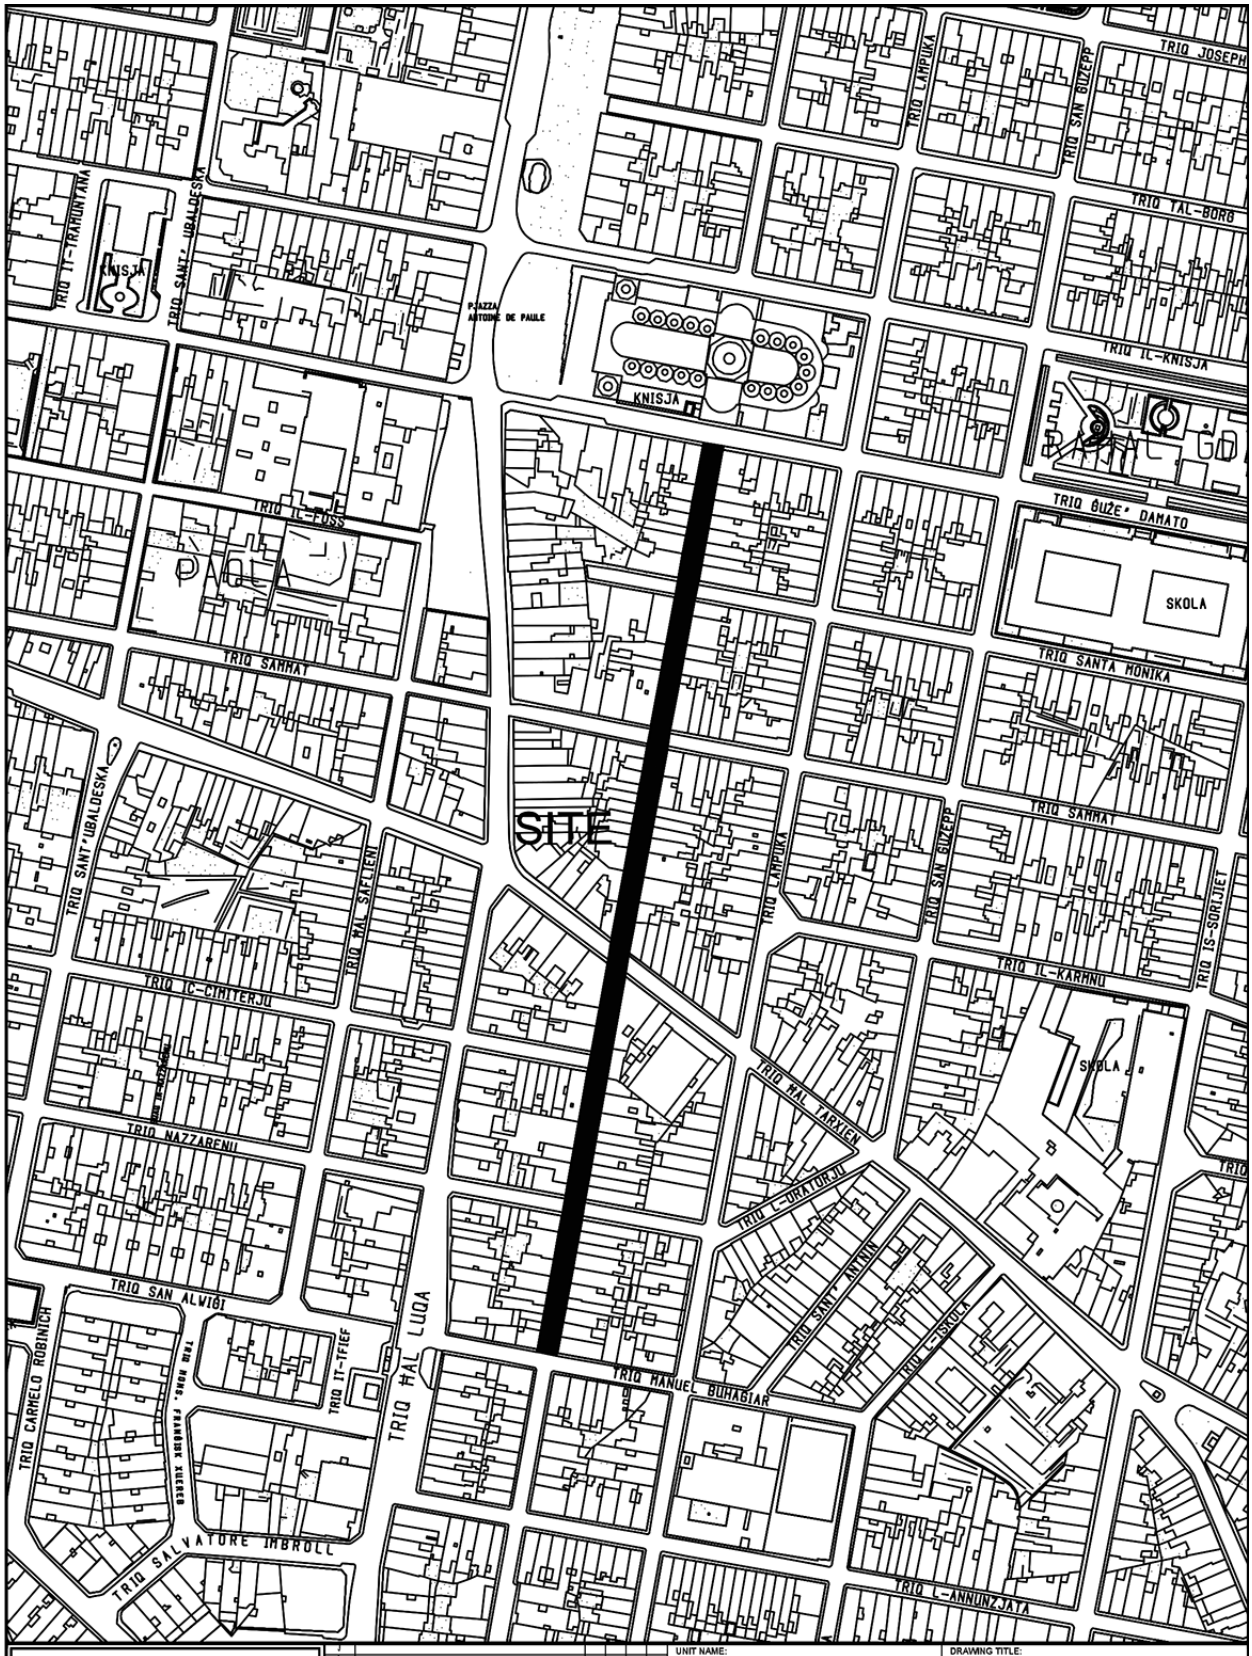

INFRASTRUCTURE MALTA

Revision	Revisions	Drawn	Checked	Approved	Date
J					
I					
H					
G					
F					
E					
D					
C					
B					
A	-				

CHIEF EXECUTIVE OFFICER: Steve Ellul

S:\Traffic Management\2024\Paola\2024 Paola.dwg

UNIT NAME: IMPLEMENTATION

HEAD OF UNIT: N.V.

PROJECT LEADER: -

DRAWN BY: -

DRAWING TITLE: RAĦAL ĠDID (PAOLA)
Triq It-Tarzna - SITE PLAN
(Extents of works aren't binding but Indicative)

DATE:	FILE NO:	DRAWING NO:
Nov 2024	-	IMD264/24

SHEET SIZE:	SCALE:	REVISION:	PAGE NO:
A4	1:2500	-	5