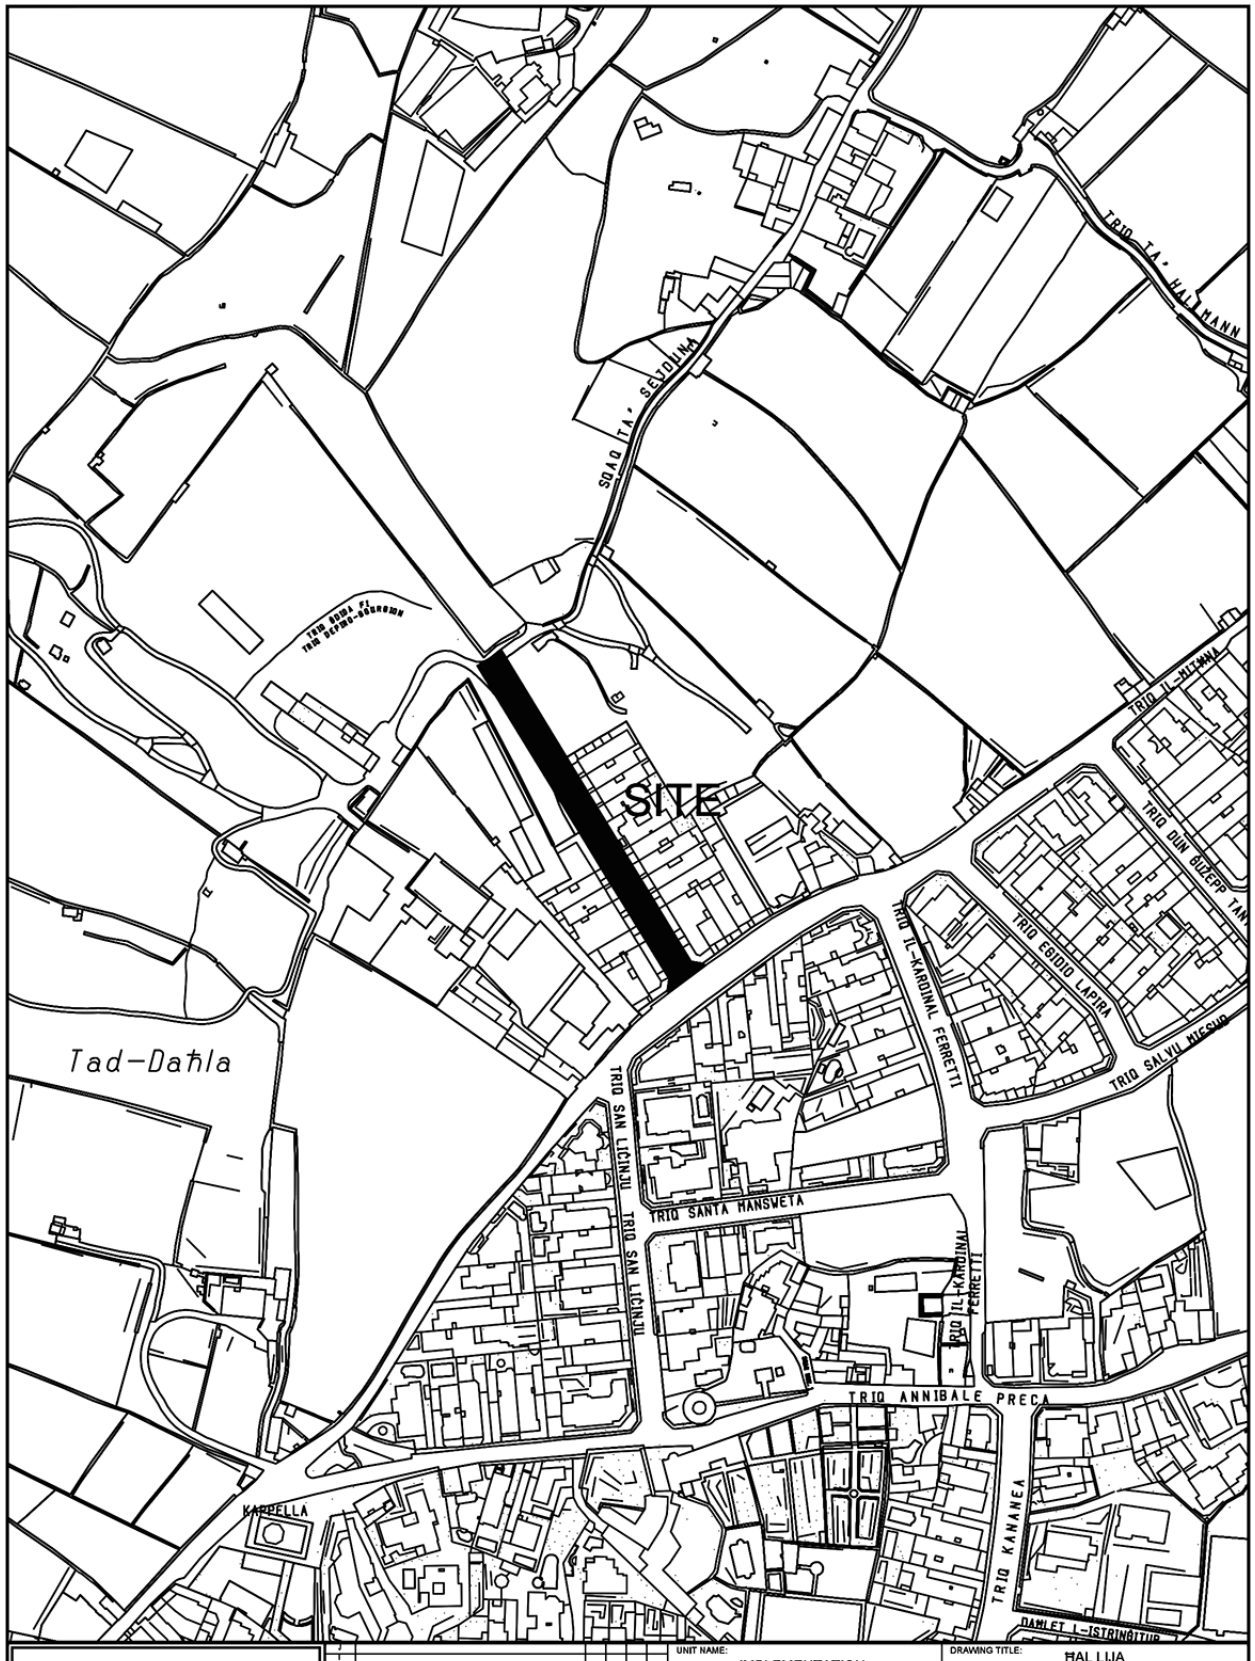


INFRASTRUCTURE MALTA

Number	Alterations	Drawn	Checked	Approved	Date

CHIEF EXECUTIVE OFFICER: Steve Ellul

S:\Traffic Management\2024\Lija\2024 Lija.dwg

UNIT NAME: IMPLEMENTATION

HEAD OF UNIT: N.V.


PROJECT LEADER: -

DRAWN BY: -

DRAWING TITLE: HAL LIJA
Triq Depiro-Gourgion
SITE PLAN
(Extents of Works are not binding but indicative)

DATE:	FILE NO:	DRAWING NO:
Sep 2024	-	IMD222/24

SHEET SIZE:	SCALE:	REVISION:	PAGE NO:
A4	1:2500	A	4

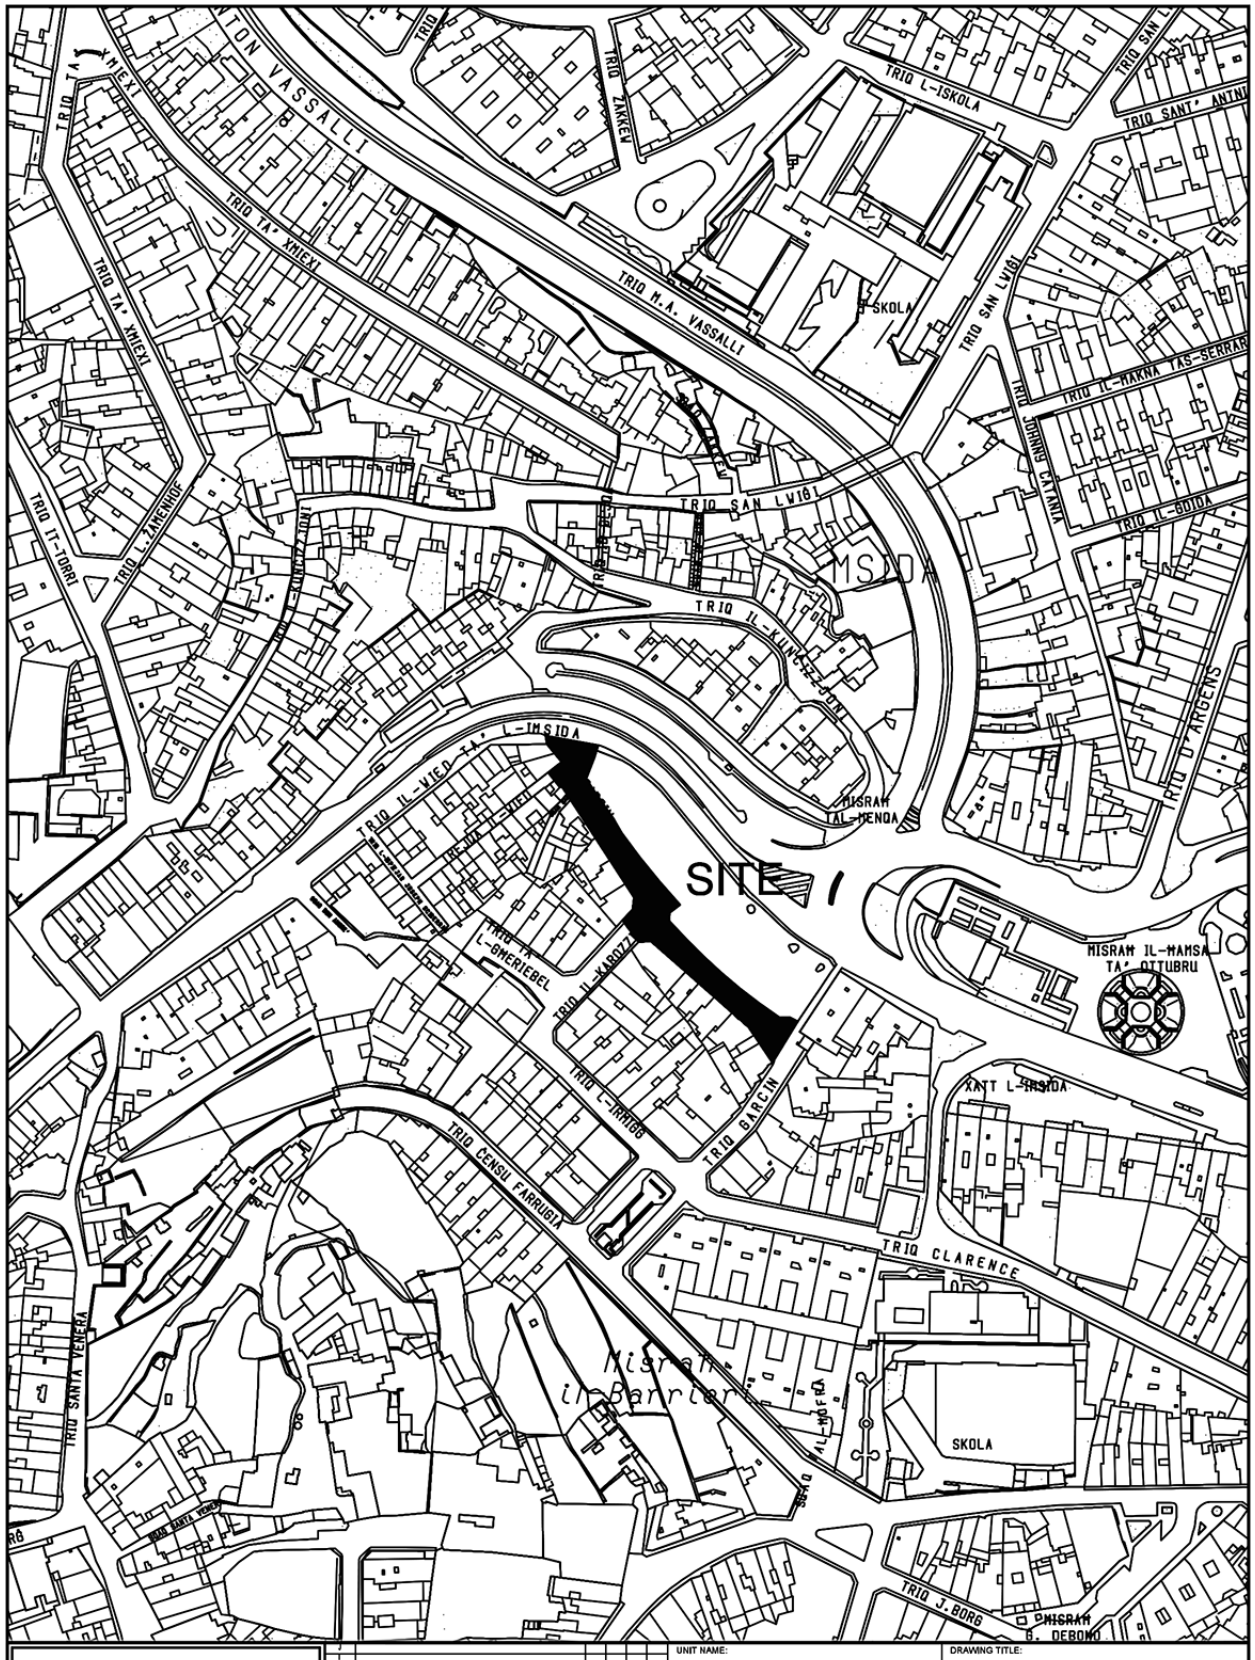

INFRASTRUCTURE MALTA

No.	Amendments	Drawn	Checked	Approved	Date

CHIEF EXECUTIVE OFFICER: Ivan Falzon

S:\Traffic Management\2024\Msida\2024 Msida.dwg

UNIT NAME: IMPLEMENTATION	DRAWING TITLE: L-IMSIDA Triq L-Ghajn Tal-Hasselin - SITE PLAN (Extents of Works are not binding but indicative)
HEAD OF UNIT: N.V.	
PROJECT LEADER: -	DATE: Sep 2024 / FILE NO: - / DRAWING NO: IMD221/24
DRAWN BY: -	SHEET SIZE: A4 / SCALE: 1:2500 / REVISION: A / PAGE NO: 3