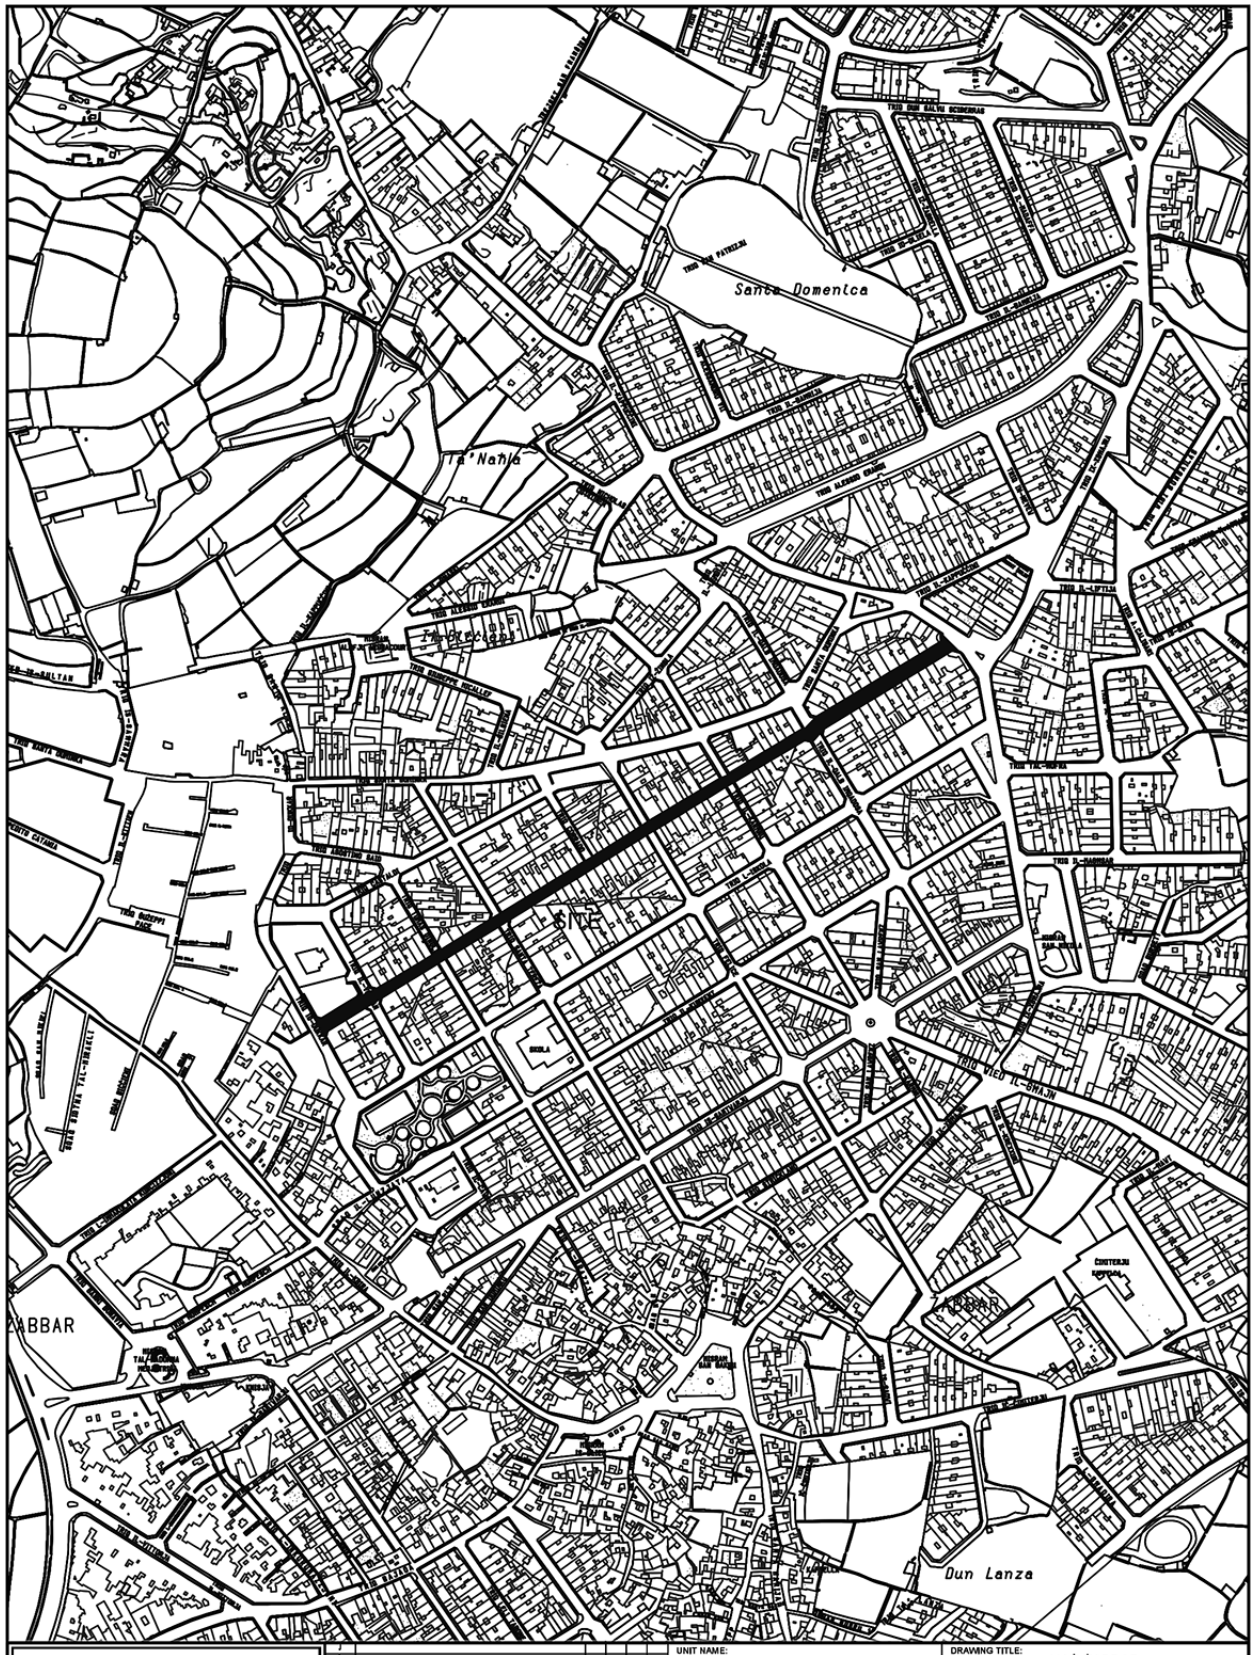


INFRASTRUCTURE MALTA

No.	Alterations	Drawn	Checked	Approved	Date
J					
H					
G					
F					
E					
D					
C					
B					
A	-				

CHIEF EXECUTIVE OFFICER: Steve Ellul

S:\Traffic Management\2023\Zabbar\2023 Zabbar.dwg

UNIT NAME: IMPLEMENTATION

HEAD OF UNIT: N.G.

PROJECT LEADER: -

DRAWN BY: -


DRAWING TITLE: ĦAŻ-ŻABBAR

po Triq Lia - SITE PLAN

Extends of works aren't binding but indicative

DATE:	FILE NO:	DRAWING NO:
Aug 2025	-	IMD001/23

SHEET SIZE:	SCALE:	REVISION:	PAGE NO:
A4	1:5000	B	1

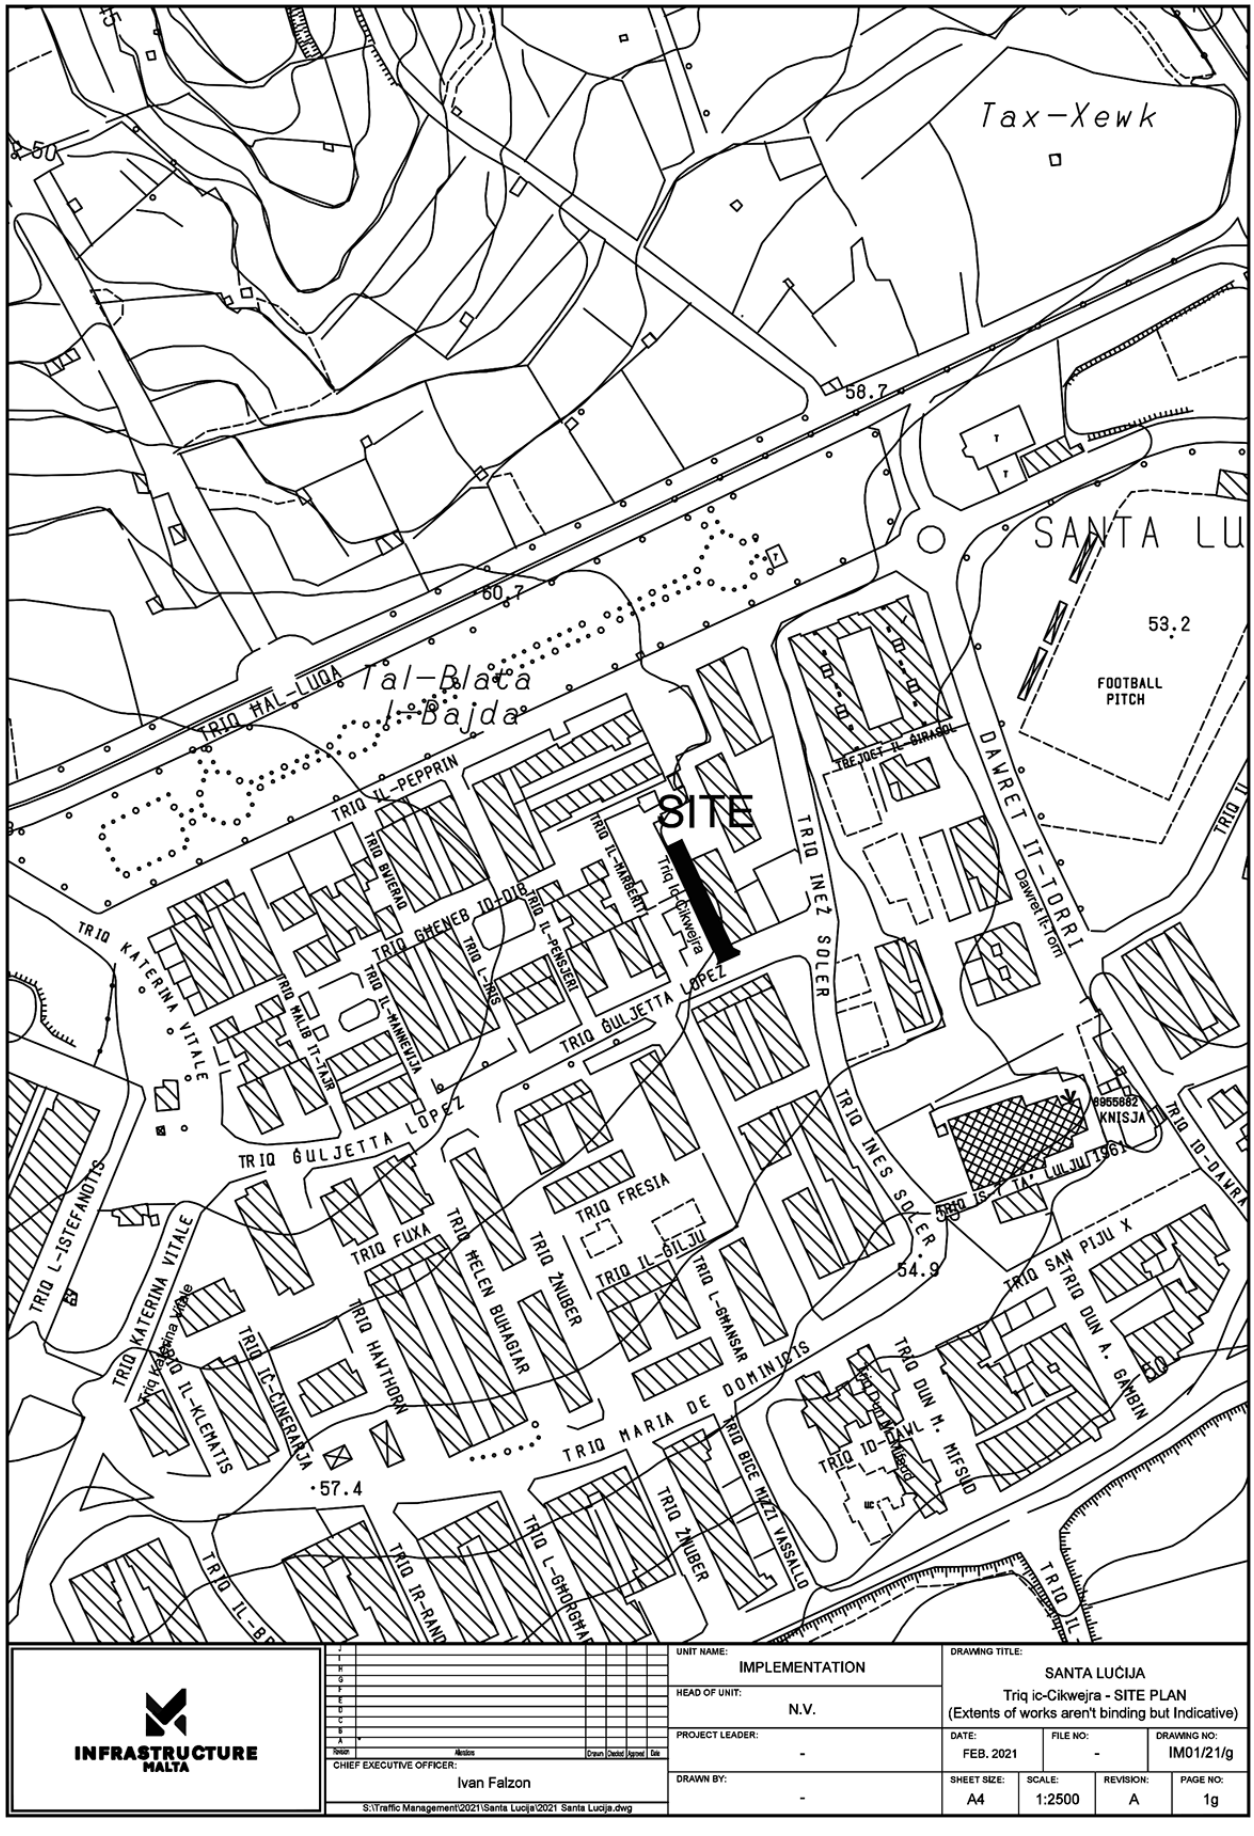


INFRASTRUCTURE MALTA

Revision	Alterations	Drawn	Checked	Agreed	Date
A	*				

CHIEF EXECUTIVE OFFICER: Ivan Falzon

S:\Traffic Management\2021\Santa Lucija\2021 Santa Lucija.dwg

UNIT NAME: IMPLEMENTATION	DRAWING TITLE: SANTA LUĊIJA Triq ic-Cikwejra - SITE PLAN (Extents of works aren't binding but Indicative)		
HEAD OF UNIT: N.V.			
PROJECT LEADER: -	DATE: FEB. 2021	FILE NO: -	DRAWING NO: IM01/21/g
DRAWN BY: -	SHEET SIZE: A4	SCALE: 1:2500	REVISION: A / PAGE NO: 1g

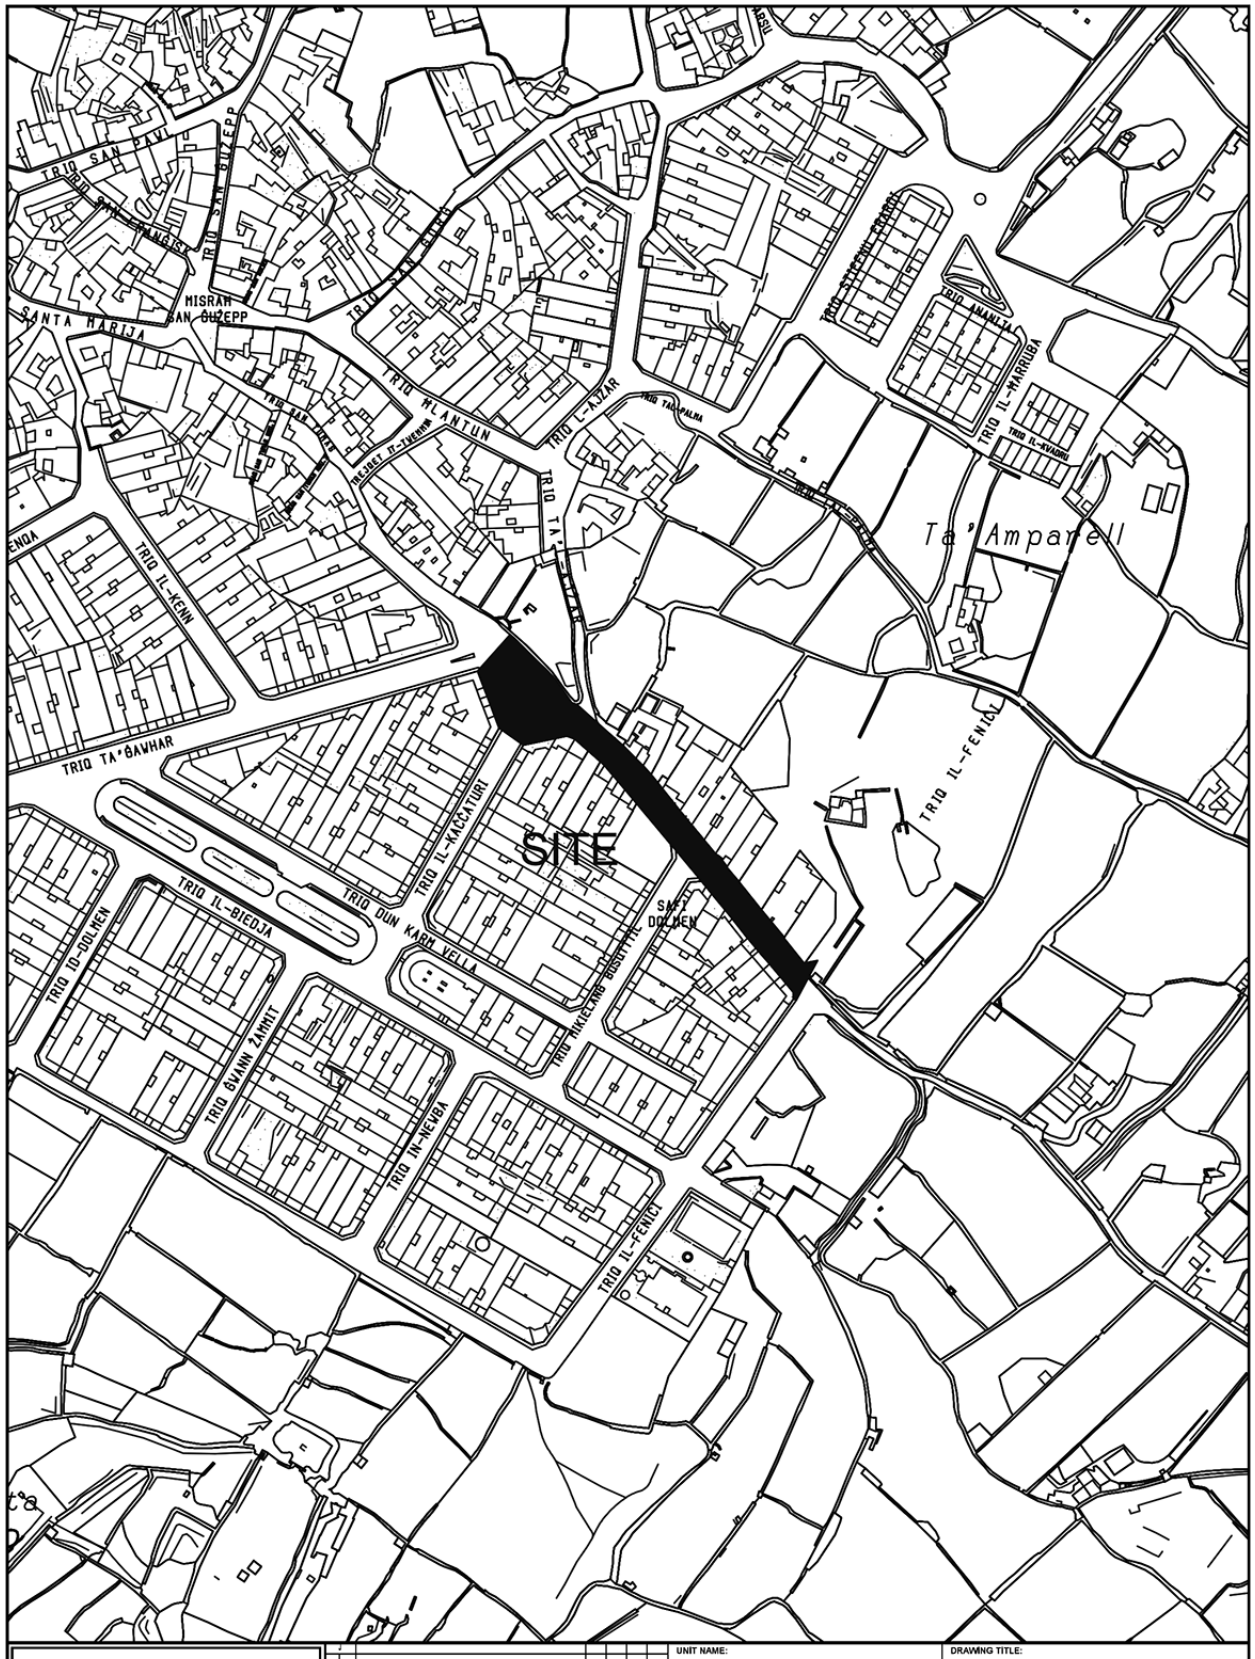

INFRASTRUCTURE MALTA

No.	Revision	Drawn	Checked	Approved	Date

CHIEF EXECUTIVE OFFICER: Ivan Falzon

S:\Traffic Management\2023\Safi\2023 Safi.dwg

UNIT NAME: IMPLEMENTATION	DRAWING TITLE: ĦAL SAFI Triq Qerd In-Nahal - SITE PLAN (Extents of works aren't binding but Indicative)		
HEAD OF UNIT: N.V.			
PROJECT LEADER: -	DATE: Oct 2023	FILE NO: -	DRAWING NO: IMD335/23
DRAWN BY: -	SHEET SIZE: A4	SCALE: 1:2500	REVISION: A / PAGE NO: 6