


PIETA
SPTAR SAN LUQA
SKOLA
SQAQ NRU. 1
VJAL L-INDIPENDENZA
TRIQ MARINA
SITE
Id-Dawla tal-Pieta
Il-Por
SQAQ NRU. 1
TRIQ IT-TELGHA TA' GIARDALANGJA
TRIQ HOOKHAM FRERE
SKOLA
SQAQ BARTON
KNISJA
TRIQ SANTA
1.6
2.7
22.6
8.6
25.4
28.7
1.3
1.9
15.0
19.3
20.8
15
20
2.9
24.2
INFRASTRUCTURE MALTA
CHIEF EXECUTIVE OFFICER:
Ivan Falzon
S:\Traffic Management\2022\Pieta\2022 Pieta.dwg
UNIT NAME:
IMPLEMENTATION
HEAD OF UNIT:
N.V.
PROJECT LEADER:
-
DRAWN BY:
-
DRAWING TITLE:
TAL-PIETA
Triq Zammit Clapp - SITE PLAN
(Extents of works aren't binding but Indicative)
DATE:
SEP 2022
FILE NO:
IM619/22
DRAWING NO:
IMD200/22
SHEET SIZE:
A4
SCALE:
1:2500
REVISION:
-
PAGE NO:
3

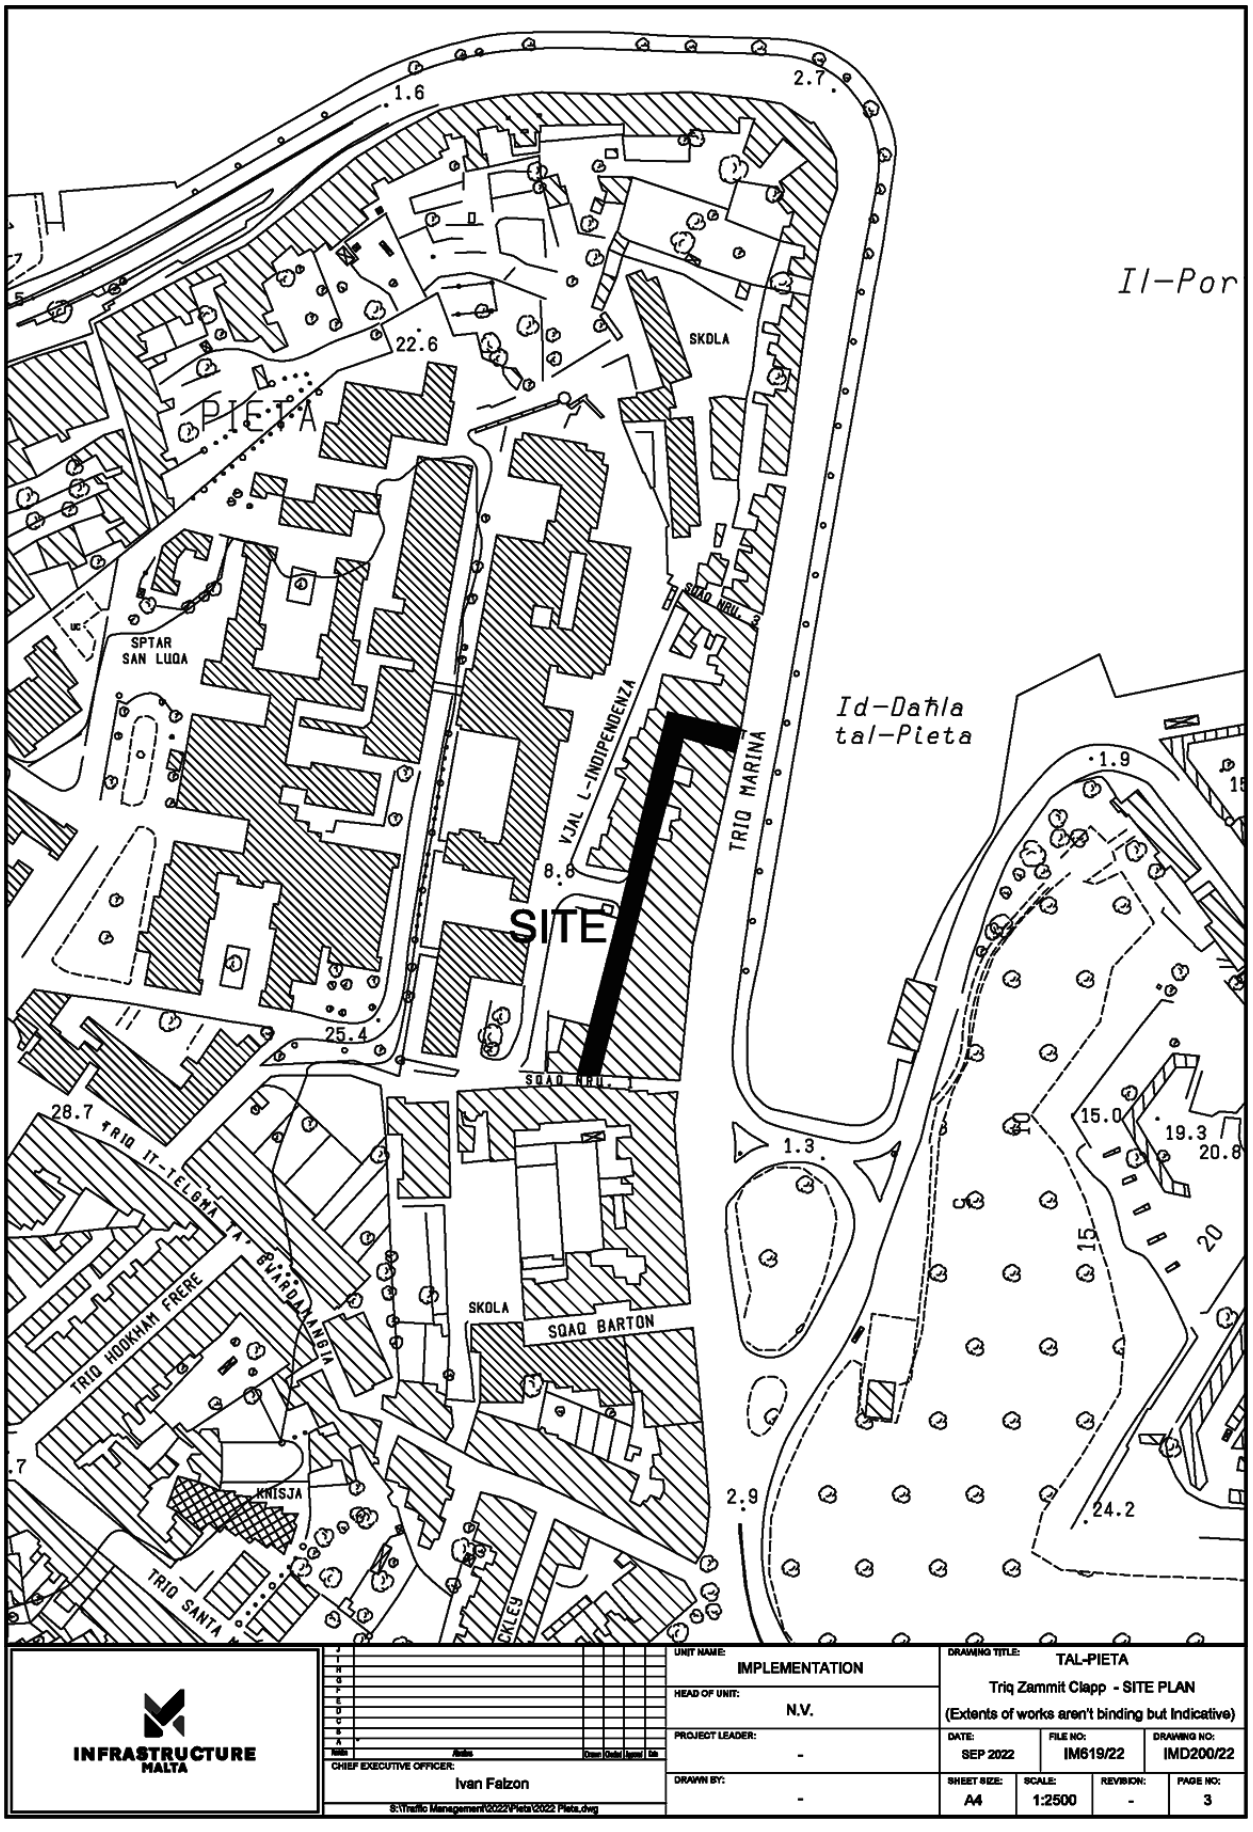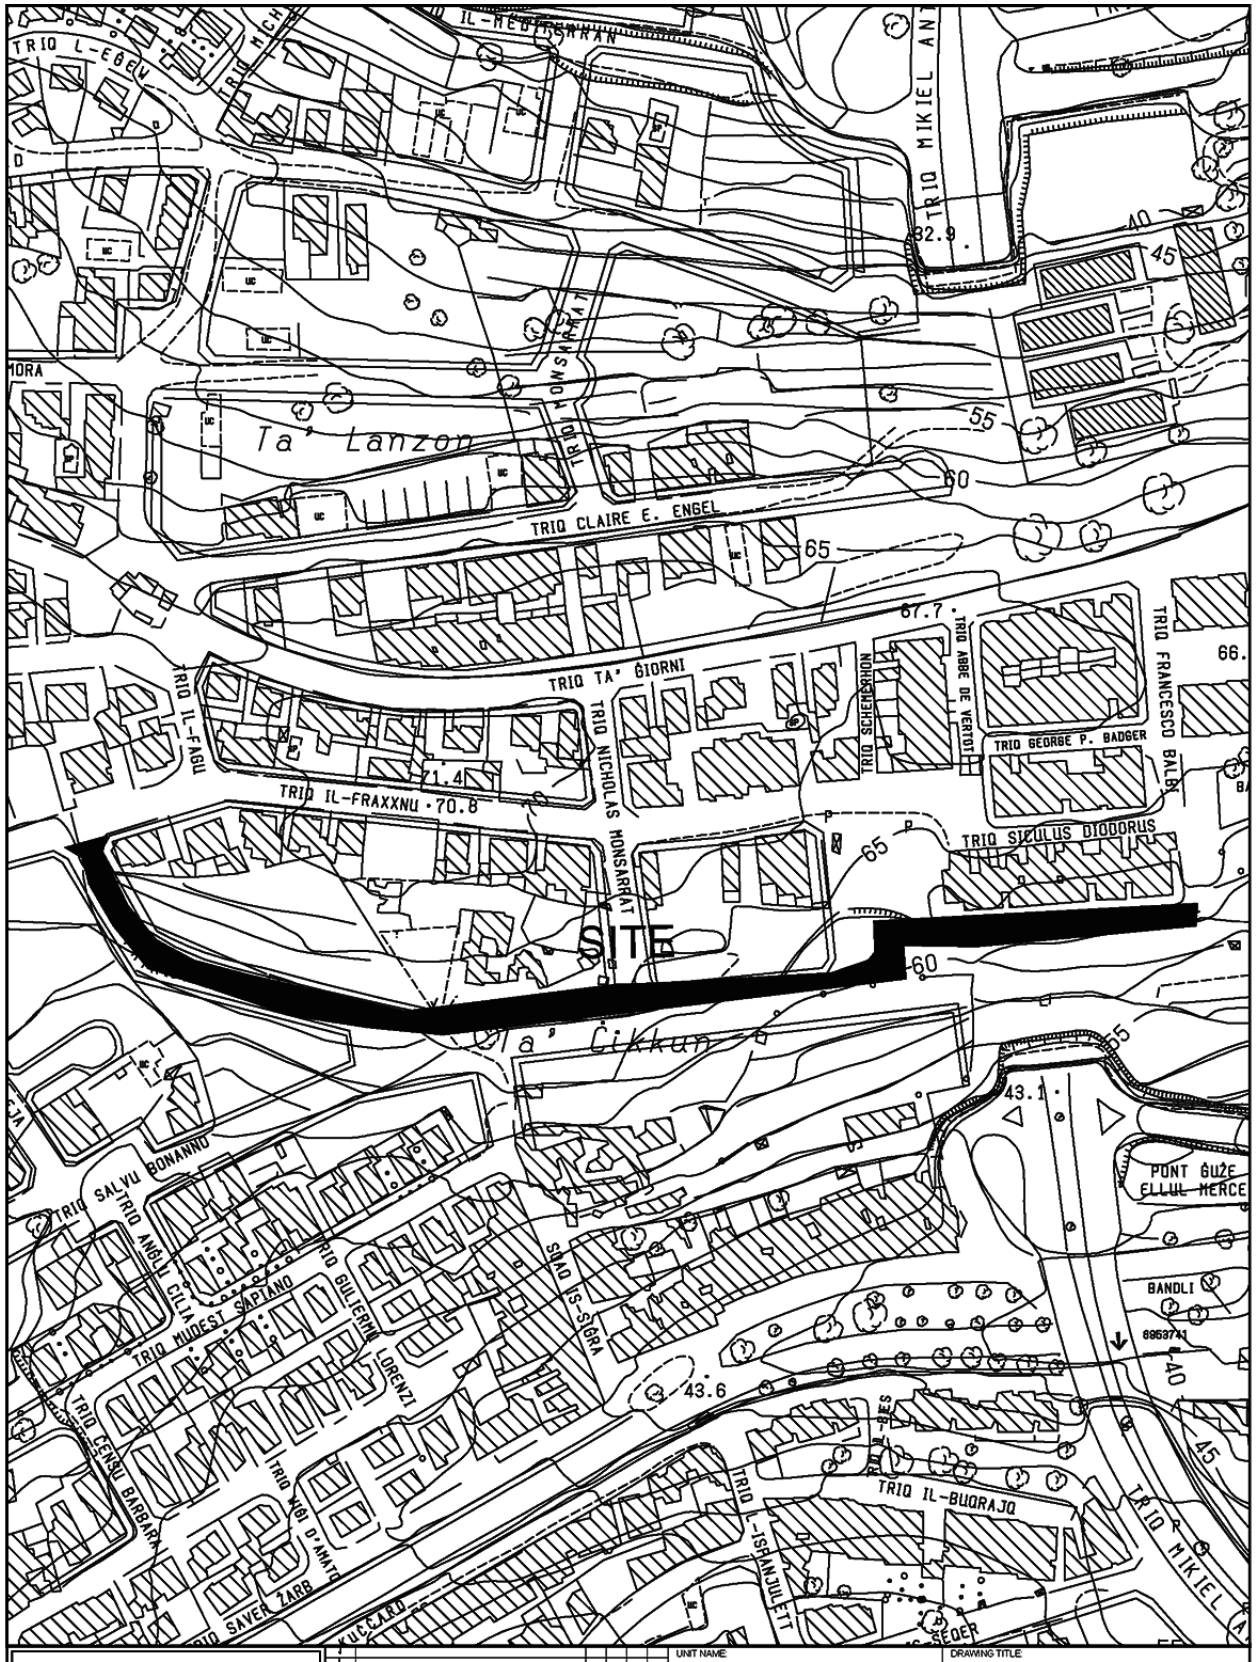


INFRASTRUCTURE MALTA

CHIEF EXECUTIVE OFFICER:
Ivan Falzon

N:\Design\Common Area\Traffic Management\2019\San Giljan\2019 San Giljan.dwg

UNIT NAME: Implementation	DRAWING TITLE: SAN GILJAN TRIQ PATRICK. B BRYDONE SITE PLAN (Extents of works aren't binding but Indicative)		
HEAD OF UNIT: N.V.			
PROJECT LEADER: -	DATE: May 2024	FILE NO: -	DRAWING NO: RD/55/19
DRAWN BY: -	SHEET SIZE: A4	SCALE: 1:2500	REVISION: B / PAGE NO: 2


SITE
Triq Salvu Borg Olivier
Triq Ta' Xbiex
Triq Ta' Kuncizzjoni
Triq Ta' Żmetta
Triq Ta' Bordin
Triq Ta' Qastur
Triq Ta' Ġwann
Triq Ta' Ġwann
Triq Ta' Ġwann

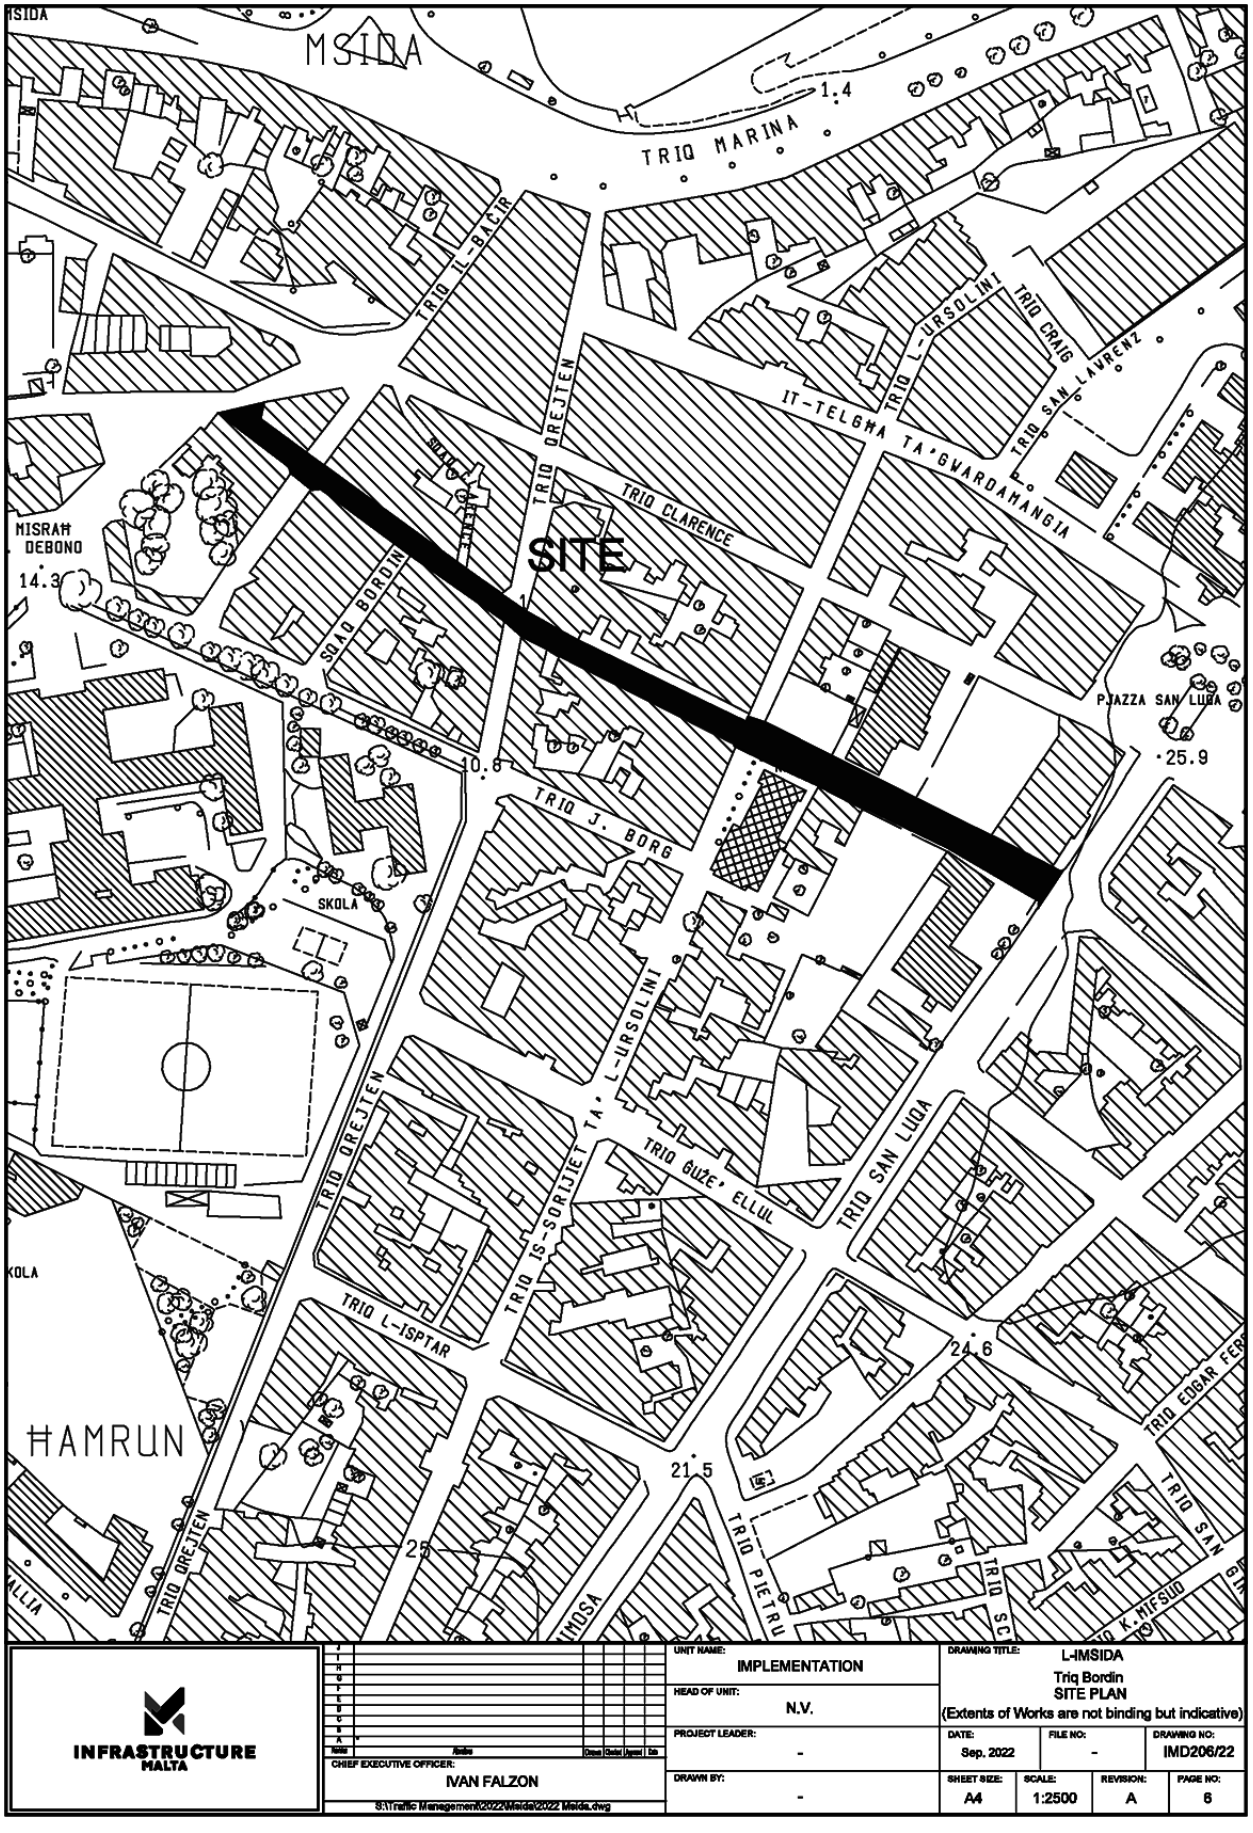

INFRASTRUCTURE MALTA

CHIEF EXECUTIVE OFFICER:
IVAN FALZON

S:\Traffic Management\2022\Msida\2022 Msida.dwg

UNIT NAME: IMPLEMENTATION		DRAWING TITLE: L-IMSIDA Triq Bordin SITE PLAN (Extents of Works are not binding but indicative)	
HEAD OF UNIT: N.V.			
PROJECT LEADER: -	DATE: Sep. 2022	FILE NO: -	DRAWING NO: IMD206/22
DRAWN BY: -	SHEET SIZE: A4	SCALE: 1:2500	REVISION: A / PAGE NO: 6



INFRASTRUCTURE MALTA

No.	Notes	Drawn	Checked	Approved	Date
1					

CHIEF EXECUTIVE OFFICER:
Ivan Falzon

S:\Traffic Management\2024\Maida\2024 Maida.dwg

UNIT NAME: IMPLEMENTATION

HEAD OF UNIT: N.V.


PROJECT LEADER: -

DRAWN BY: -

DRAWING TITLE:
L-IMSIDA
Triq Garcin - SITE PLAN
(Extents of Works are not binding but indicative)

DATE:	FILE NO:	DRAWING NO:
May 2024	-	IMD150/24

SHEET SIZE:	SCALE:	REVISION:	PAGE NO:
A4	1:2500	A	2

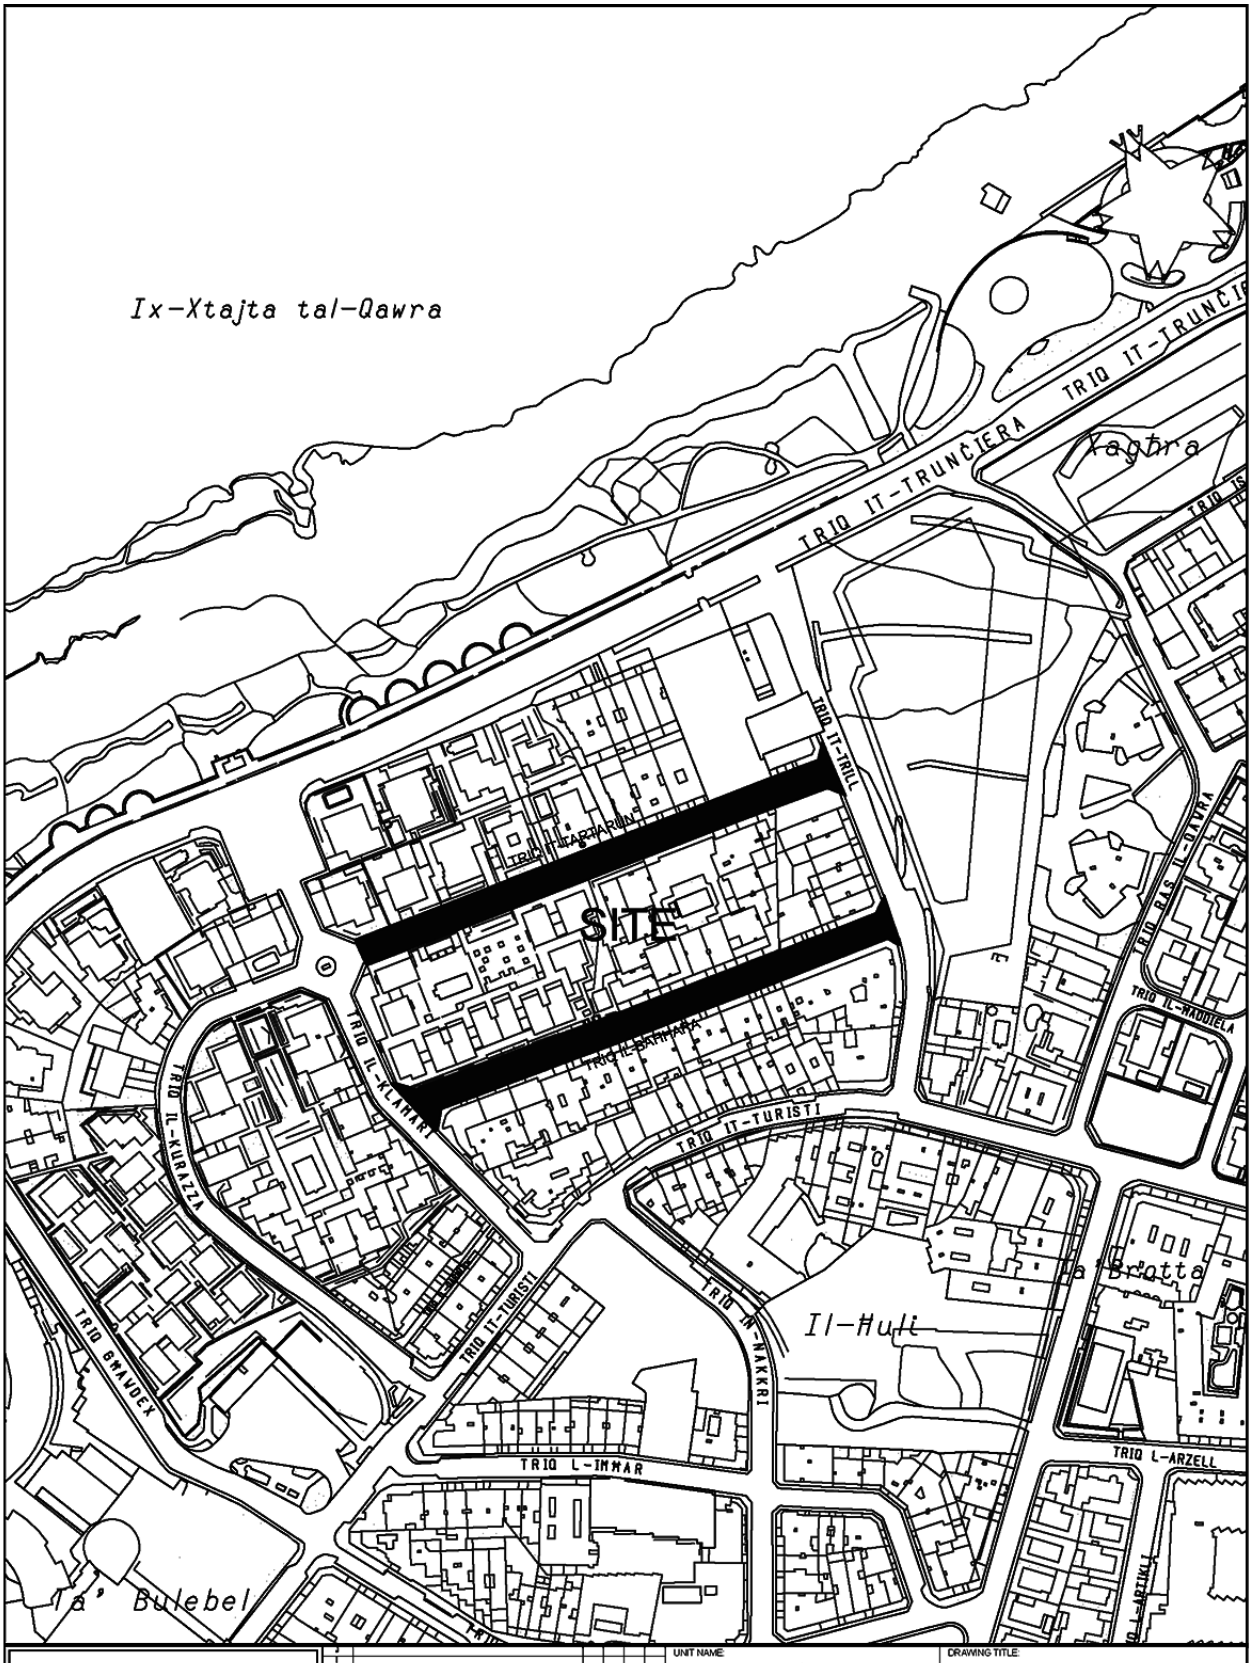

INFRASTRUCTURE MALTA

CHIEF EXECUTIVE OFFICER:
Ivan Falzon

S:\Traffic Management\2024\S.Pawl il-Bahar\2024 S.Pawl il-Bahar.dwg

UNIT NAME: IMPLEMENTATION	DRAWING TITLE: SAN PAWL IL-BAHAR Triq It-Tartarun & Triq il-Bahhara - SITE PLAN (Extents of Works are not binding but indicative)			
HEAD OF UNIT: N.V.				
PROJECT LEADER: -	DATE: June 2024	FILE NO: -	DRAWING NO: IMD171/24	
DRAWN BY: -	SHEET SIZE: A4	SCALE: 1:2500	REVISION: -	PAGE NO: 6