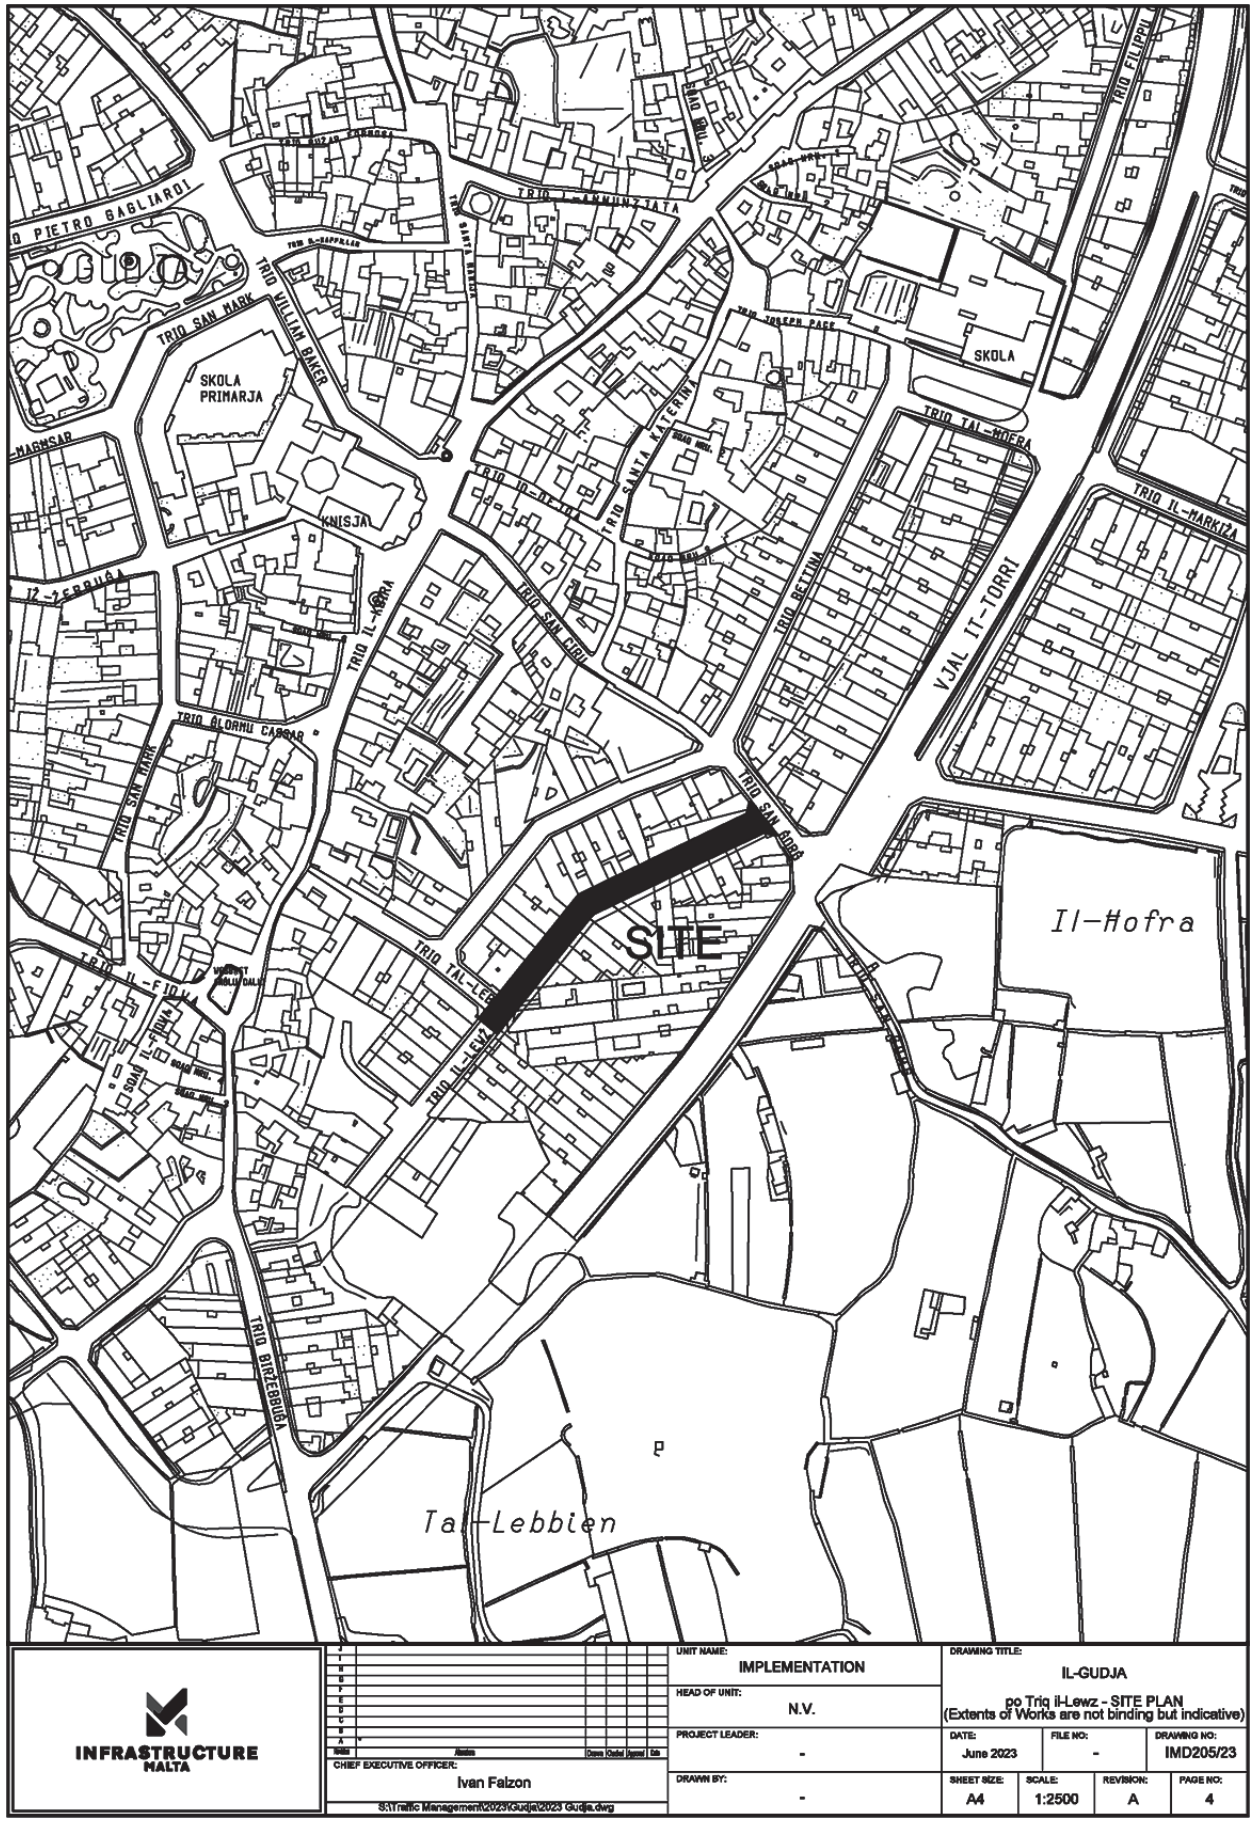

SITE
Il-Hofra
Ta'-Lebbien
SKOLA PRIMARJA
SKOLA
KNISJA
TRIQ SAN MARK
TRIQ WILLIAM BAKER
TRIQ IL-KBIRA
TRIQ SAN GORG
TRIQ IL-MARKIZA
TRIQ BIRZEBBUGA
VJAL IT-TORRI
INFRASTRUCTURE MALTA
UNIT NAME: IMPLEMENTATION
HEAD OF UNIT: N.V.
PROJECT LEADER: -
DRAWN BY: -
CHIEF EXECUTIVE OFFICER: Ivan Falzon
S:\Traffic Management\2023\Gudja\2023 Gudja.dwg
DRAWING TITLE: IL-GUDJA
pp Triq il-Lewz - SITE PLAN
(Extents of Works are not binding but indicative)
DATE: June 2023
FILE NO: -
DRAWING NO: IMD205/23
SHEET SIZE: A4
SCALE: 1:2500
REVISION: A
PAGE NO: 4


Ta' Hal-Lew
Ta' Hal-Lew
VJAL IL-BLUE GROTTO
TRIQ IT-TUNNARA
TRIQ IL-QROLL
TRIQ IL-QROLL
TRIQ IL-WIED
TRIQ IL-WIED
TRIQ IL-KANBU
SITE
TRIQ KARMNU ZAMMIT
TRIQ FERDINANDO FALZON
TRIQ SAN ANN
TRIQ XANDRU D'AMATO
TRIQ WIED BABU
TRIQ SAN GORG
Tal-Gherien
Tal-Gherien
TRIQ FRANĠISK COLEIRO
TRIQ DUN ĠUŻEPP FARRUGIA
TRIQ DUN LURET ZAMMIT
TRIQ GIANFERLI
TRIQ GIO BATTA SAUDON
TRIQ IL-BENEDITTIN
TRIQ ZONDADARI
TRIQ IL-BARRIERI
TRIQ IL-KUNĊIZZJONI
TRIQ IL-PITTURA
TRIQ IX-XOGĦOL
TRIQ IX-XOGĦOL
TRIQ IL-QAGĦAQ
TRIQ IL-QAGĦAQ
TRIQ IL-QAGĦAQ