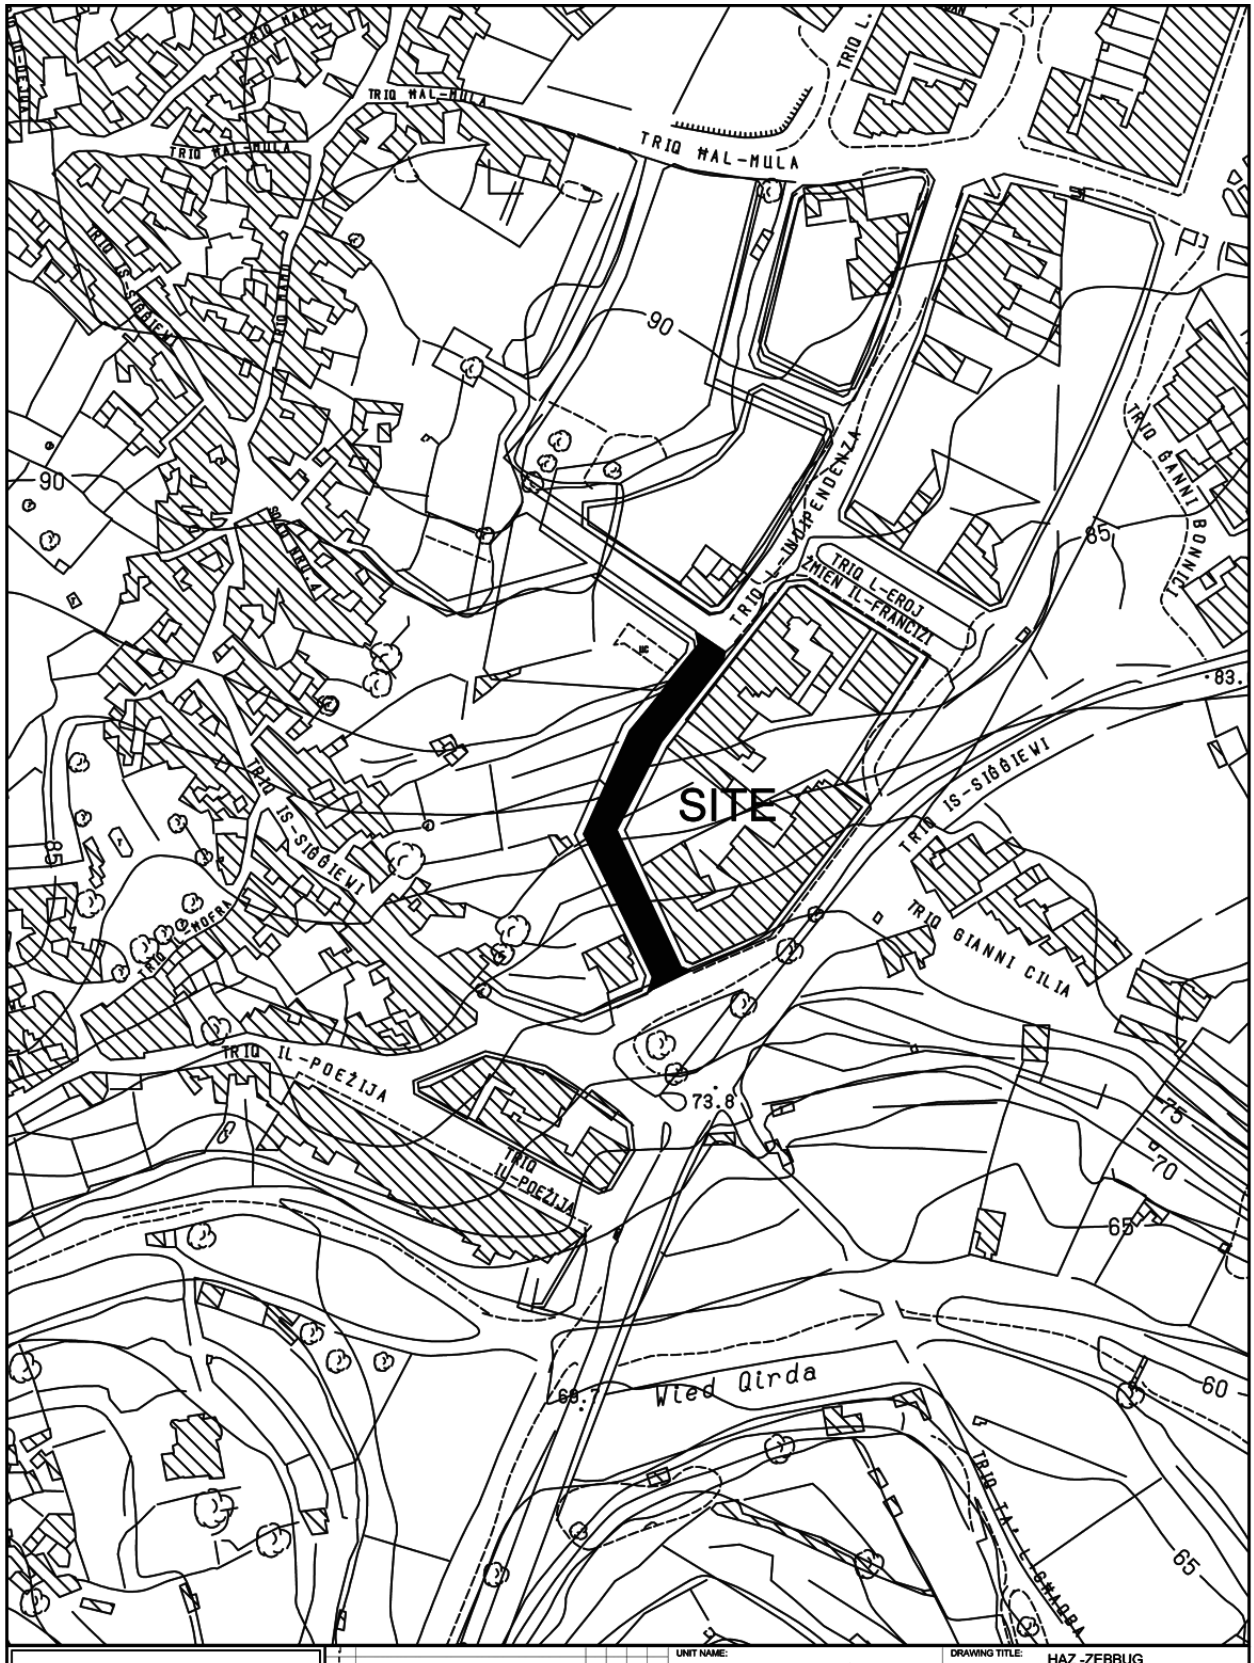


INFRASTRUCTURE MALTA

CHIEF EXECUTIVE OFFICER:
Ing. Fredrick Azzopardi

N:\Design\Common Area\Traffic Management\2020Zebbug\2020 Zebbug.dwg


Revision	Alteration	Drawn	Checked	Approved	Date

UNIT NAME: IMPLEMENTATION
HEAD OF UNIT: N.V.
PROJECT LEADER: -
DRAWN BY: -

DRAWING TITLE: HAZ -ZEBBUG
Triq Wied Qirda & p/o Triq l-Indipendenza
SITE PLAN
(Extents of works aren't binding but Indicative)

DATE:	FILE NO:	DRAWING NO:
JAN 2020	-	RD-

SHEET SIZE:	SCALE:	REVISION:	PAGE NO:
A4	1:2500	A	6

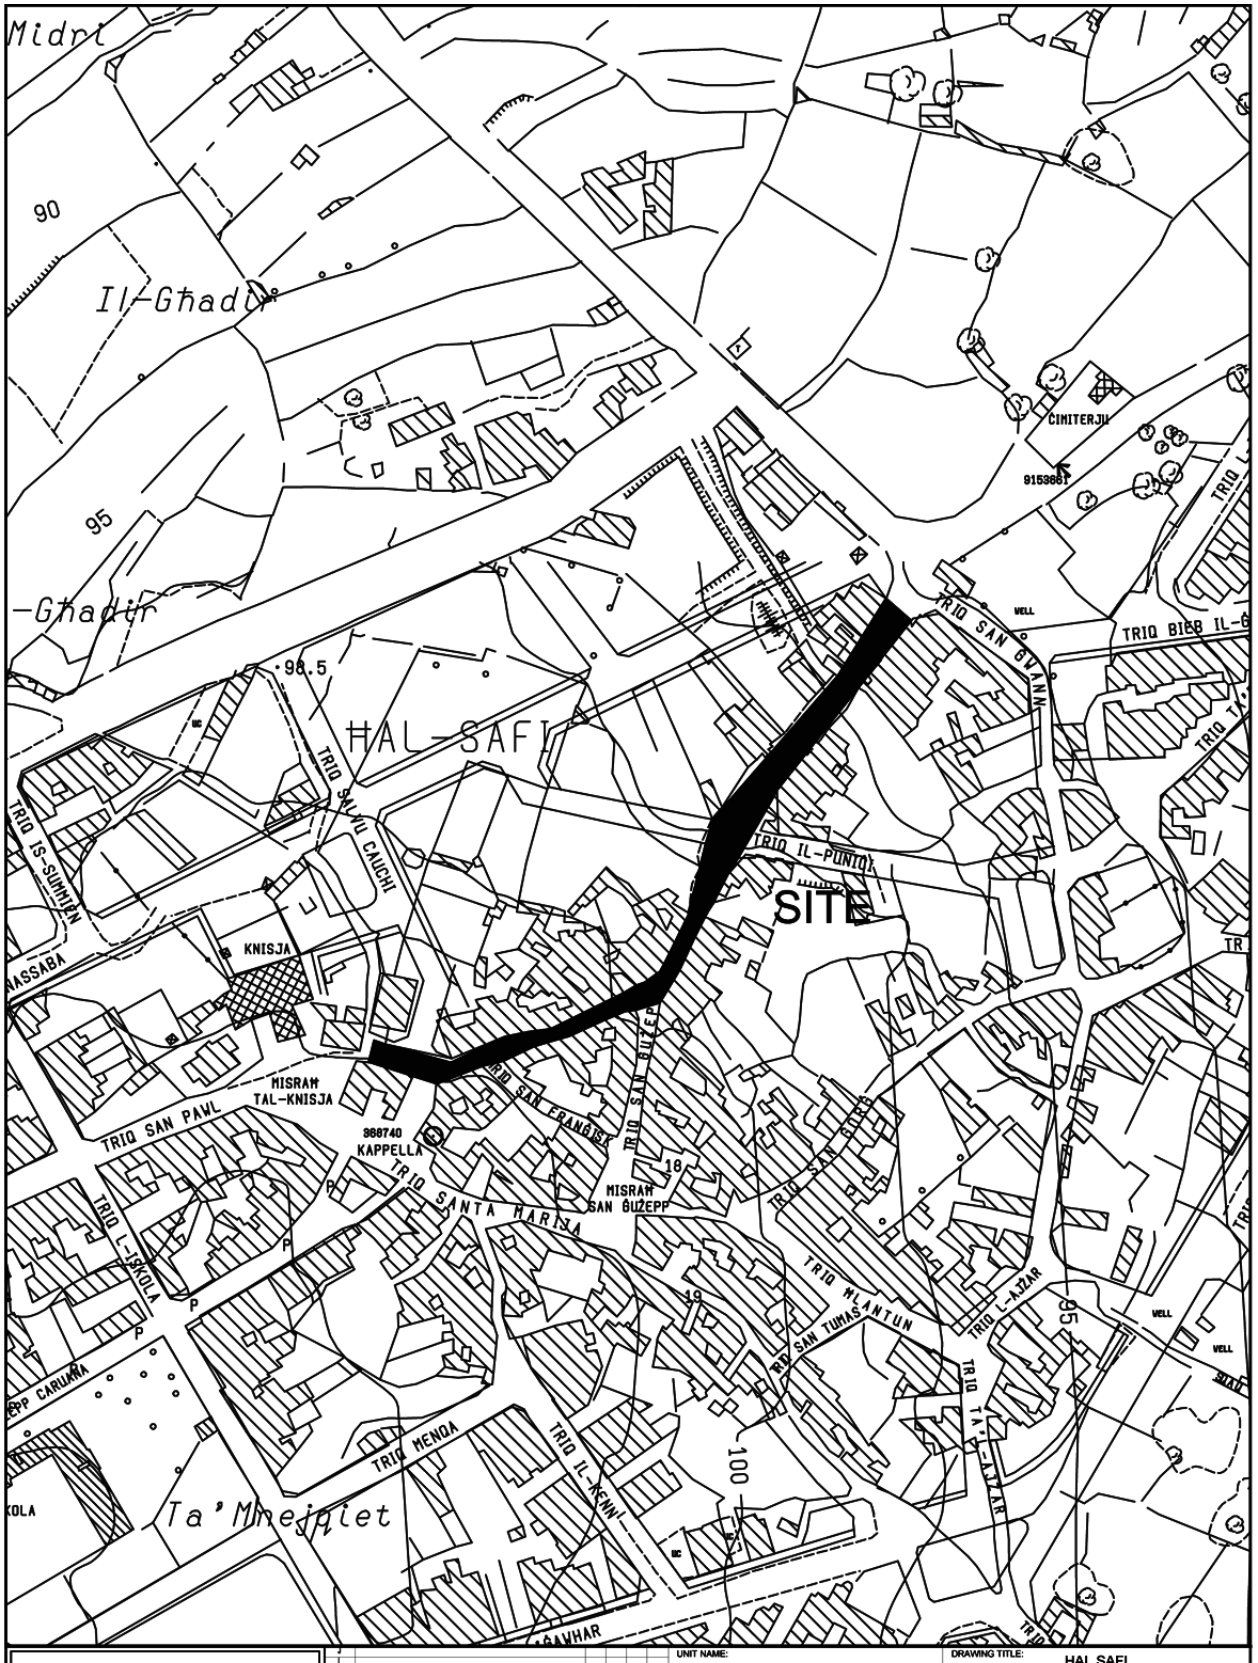


INFRASTRUCTURE MALTA

UNIT NAME: IMPLEMENTATION	DRAWING TITLE: HAL SAFI The SAN PAWL SITE PLAN (Extents of works aren't binding but Indicative)			
HEAD OF UNIT: L.D.				
PROJECT LEADER: -	DATE: JUNE 2020	FILE NO: -	DRAWING NO: IM/113/20	
DRAWN BY: -	SHEET SIZE: A4	SCALE: 1:2500	REVISION: -	PAGE NO: 4

CHIEF EXECUTIVE OFFICER: Ing. Fredrick Azzopardi

S:\Traffic Management\2020\Safi\2020 Safi.dwg

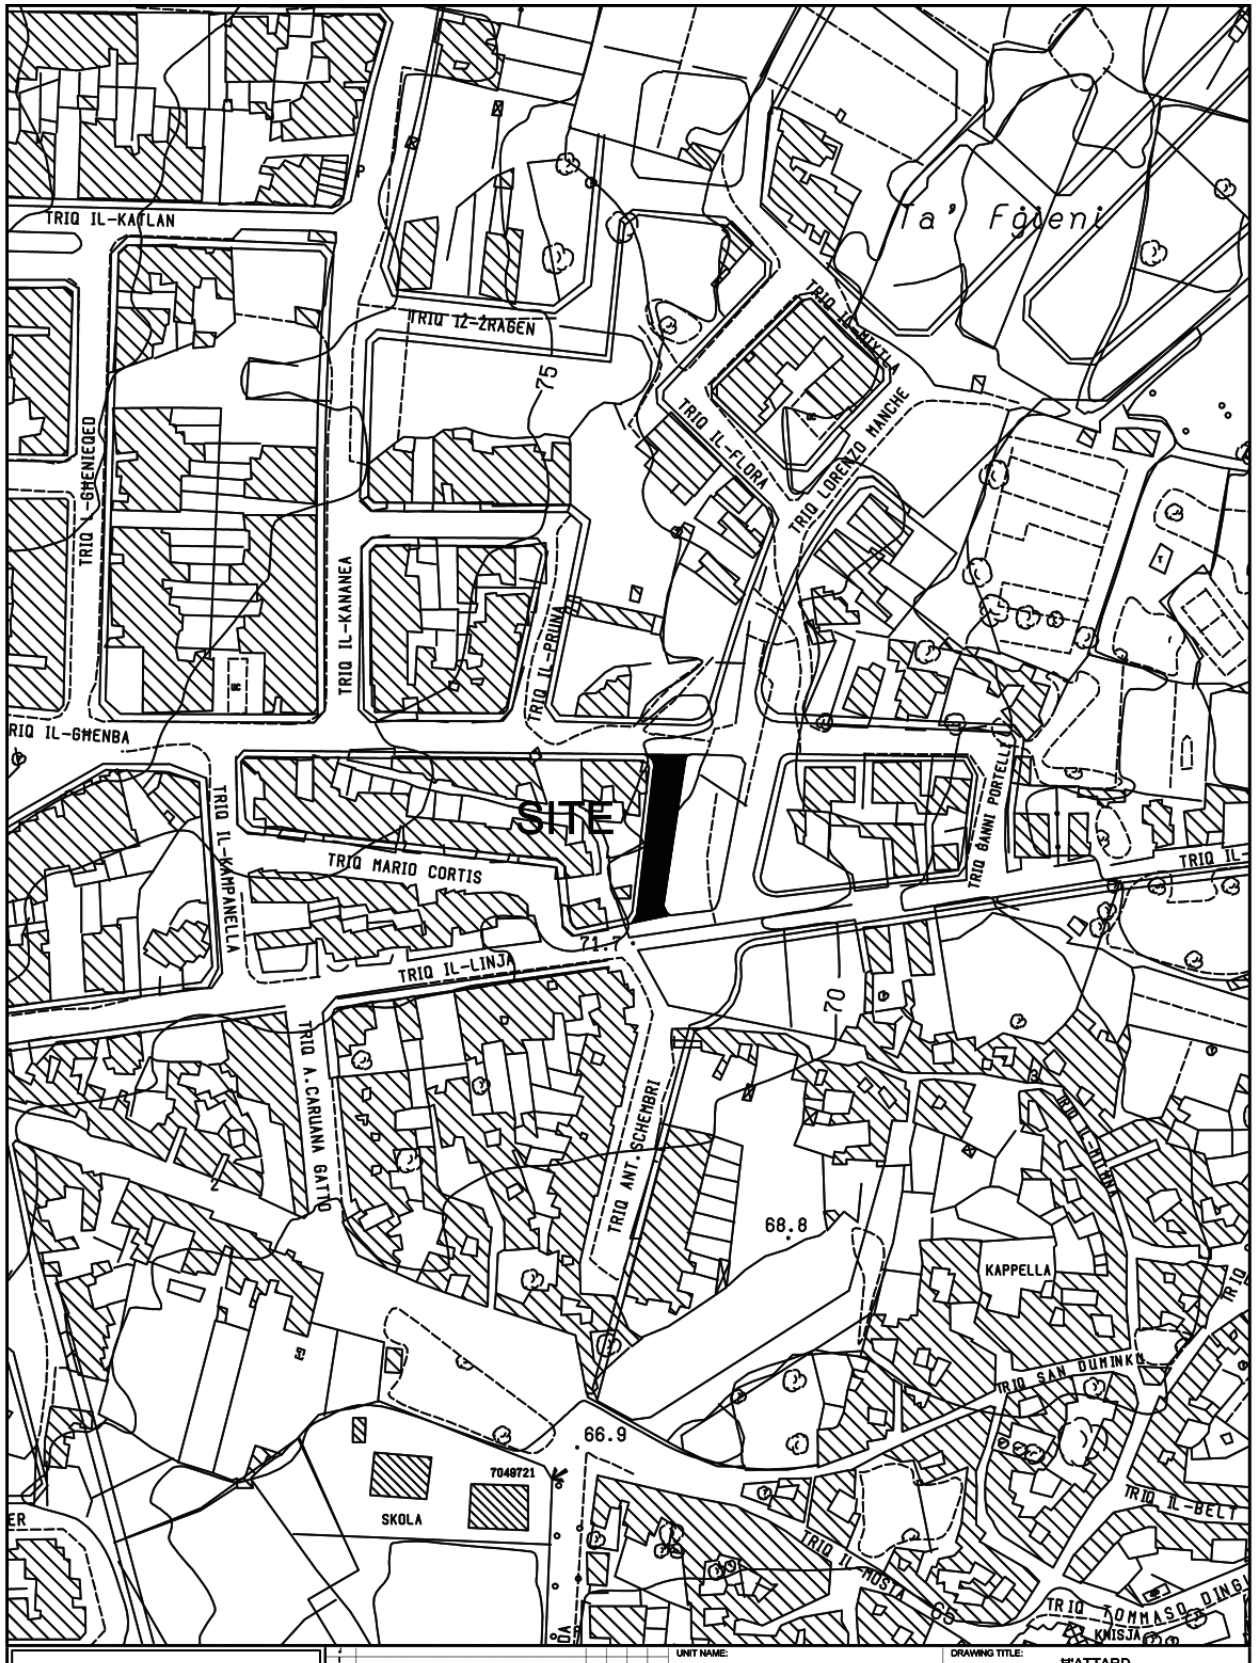


INFRASTRUCTURE MALTA

CHIEF EXECUTIVE OFFICER: Ing. Fredrick Azzopardi	UNIT NAME: IMPLEMENTATION
S:\Traffic Management\2021\Attard\2021 Attard.dwg	HEAD OF UNIT: N.V.
	PROJECT LEADER: -
	DRAWN BY: -

DRAWING TITLE: H'ATTARD
TRIQ TA' FGIENI
SITE PLAN
(Extents of works aren't binding but Indicative)


DATE:	FILE NO:	DRAWING NO:
APRIL 2021	-	IM162/21


SHEET SIZE:	SCALE:	REVISION:	PAGE NO:
A4	1:2500	A	2

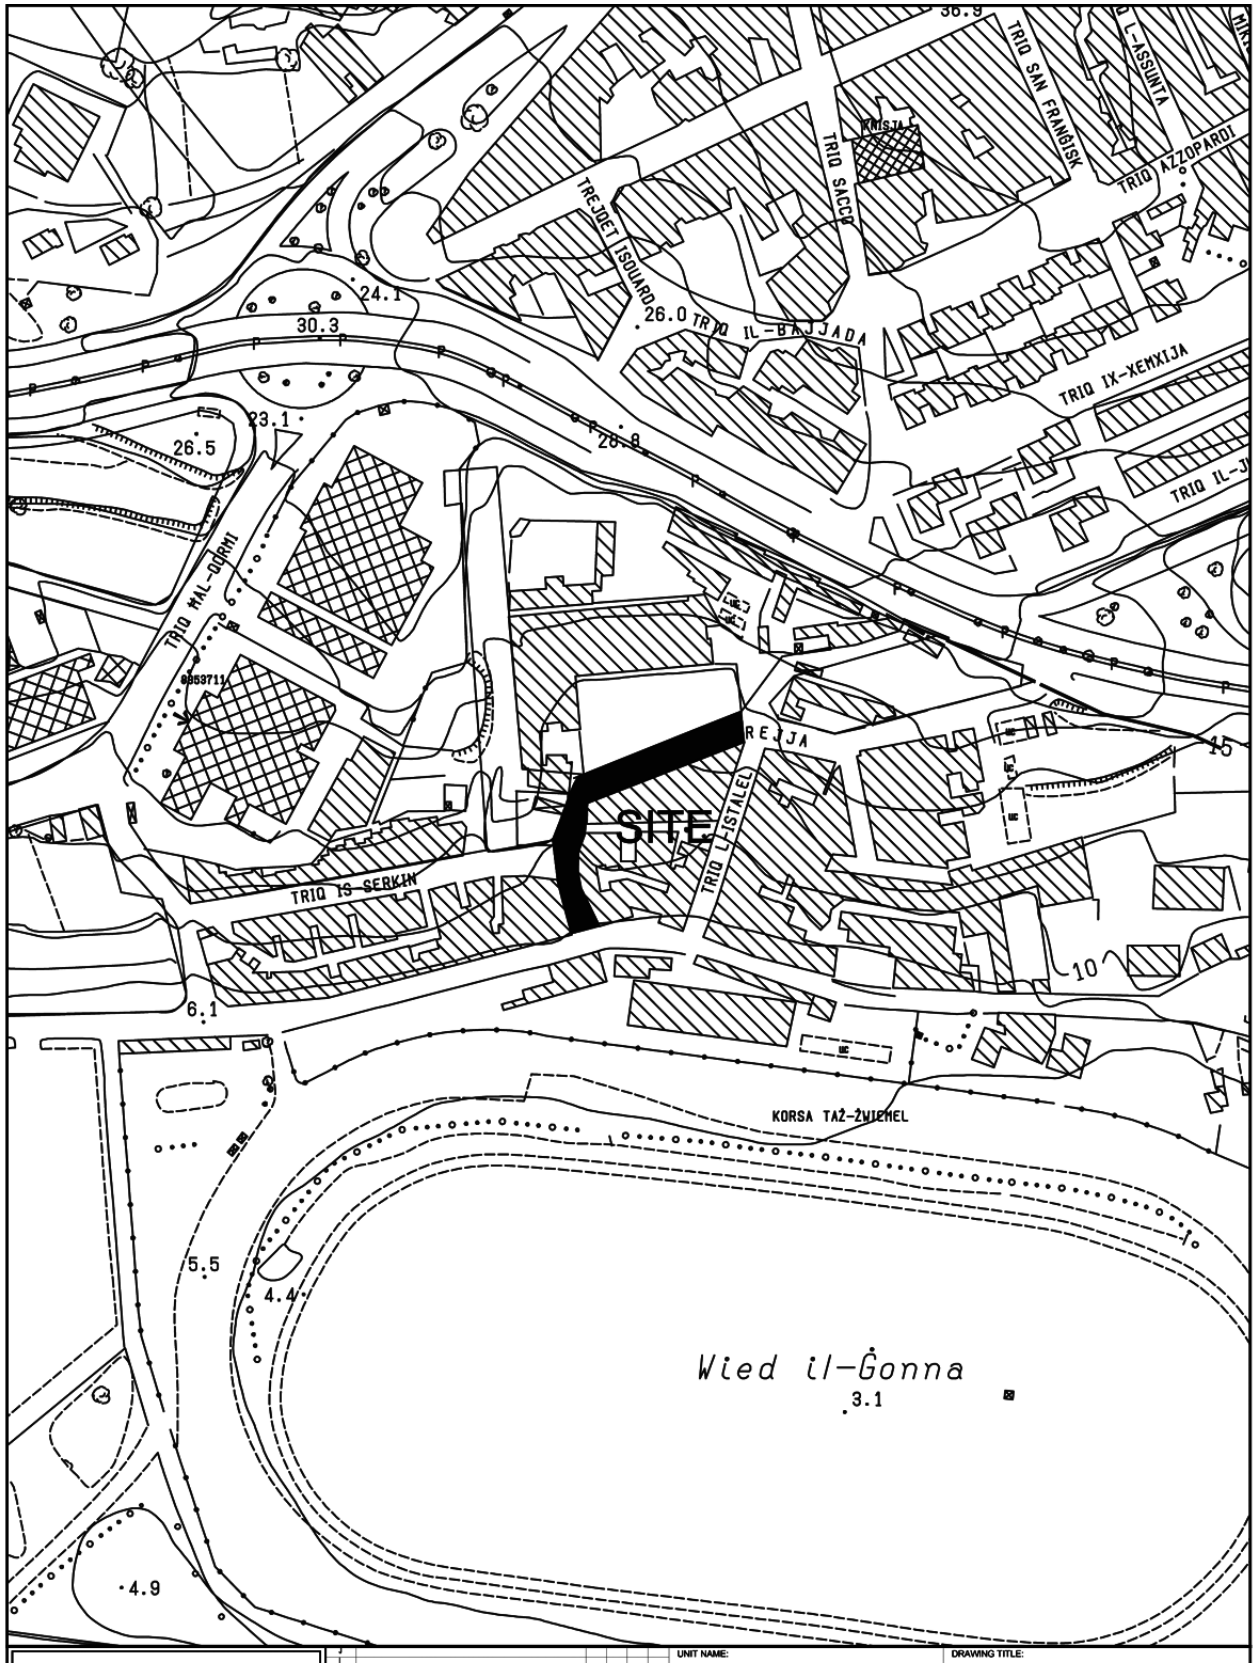

INFRASTRUCTURE MALTA

CHIEF EXECUTIVE OFFICER: Ing. Fredrick Azzopardi	UNIT NAME: IMPLEMENTATION	DRAWING TITLE: IL-MARSA po TRIQ IL-GERREJJA - SITE PLAN (Extents of Works are not binding but indicative)		
S:\Traffic Management\2021\Marsa\2021 Marsa.dwg	HEAD OF UNIT: N.V.			
	PROJECT LEADER: -	DATE: APRIL 2021	FILE NO: -	DRAWING NO: IM151/21
	DRAWN BY: -	SHEET SIZE: A4	SCALE: 1:2500	REVISION: A / PAGE NO: 1

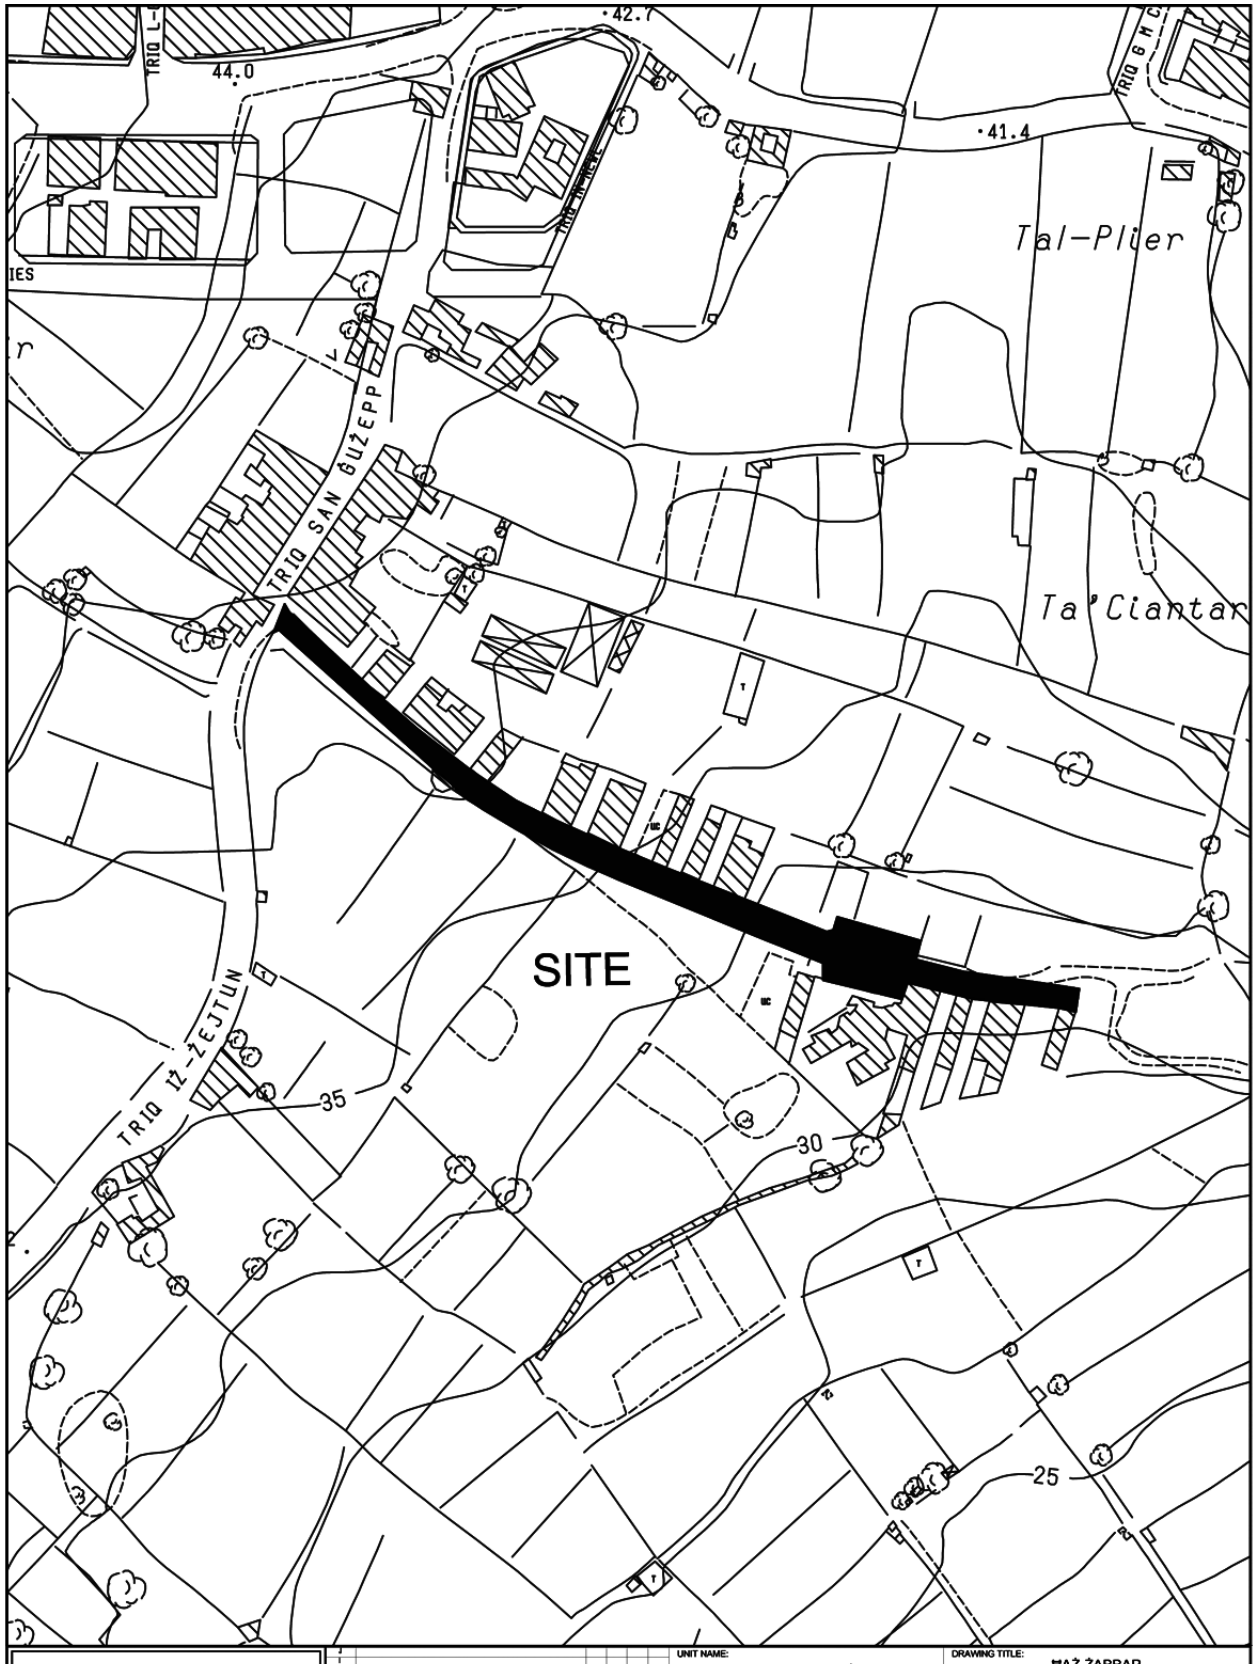
42.7
44.0
41.4
TRIQ L-
TRIQ G M C
TRIQ MICHEAL
Tal-Plier
IES
TRIQ SAN ĠUŻEPP
Ta' Ciantar
SITE
TRIQ IŻ-ŻEJTUN
35
30
25
INFRASTRUCTURE MALTA
CHIEF EXECUTIVE OFFICER:
Ing. Fredrick Azzopardi
S:\Traffic Management\2021\Zabbar\2021 Zabbar.dwg
UNIT NAME:
IMPLEMENTATION
HEAD OF UNIT:
L.D.
PROJECT LEADER:
-
DRAWN BY:
-
DRAWING TITLE:
ĦAŻ-ŻABBAR
TRIQ IN-NISSIEG - SITE PLAN
Extends of works aren't binding but indicative
DATE:
APRIL 2021
FILE NO:
-
DRAWING NO:
IM153/21
SHEET SIZE:
A4
SCALE:
1:2500
REVISION:
A
PAGE NO:
15

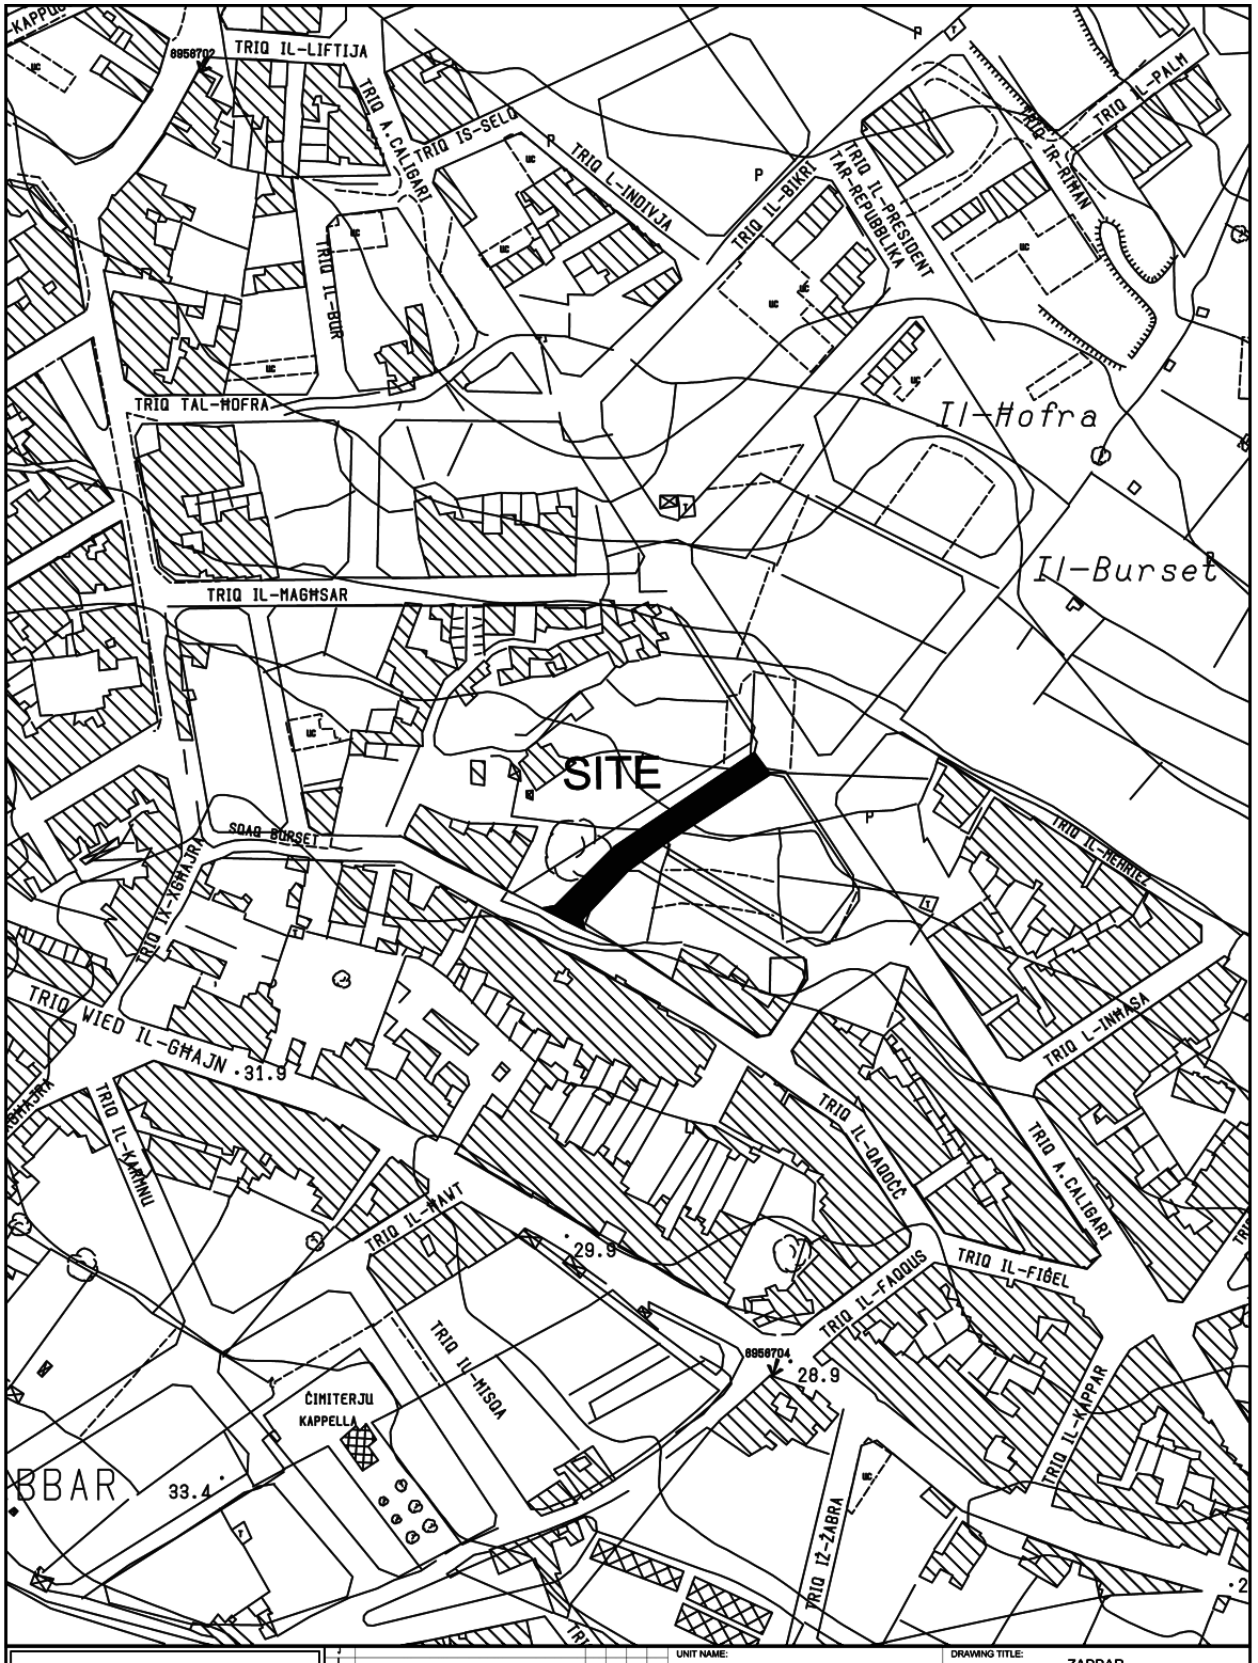

INFRASTRUCTURE MALTA

CHIEF EXECUTIVE OFFICER: Ing. Fredrick Azzopardi

S:\Traffic Management\2020\Zabbar\2020 Zabbar.dwg

UNIT NAME: IMPLEMENTATION

HEAD OF UNIT: L.D.

PROJECT LEADER: -


DRAWN BY: -


DRAWING TITLE: ZABBAR

TRIQ RENATO AGIUS MUSCAT - SITE PLAN
Extends of works aren't binding but indicative

DATE:	FILE NO:	DRAWING NO:
OCT 2020	-	IM223/20


SHEET SIZE:	SCALE:	REVISION:	PAGE NO:
A4	1:2500	-	1

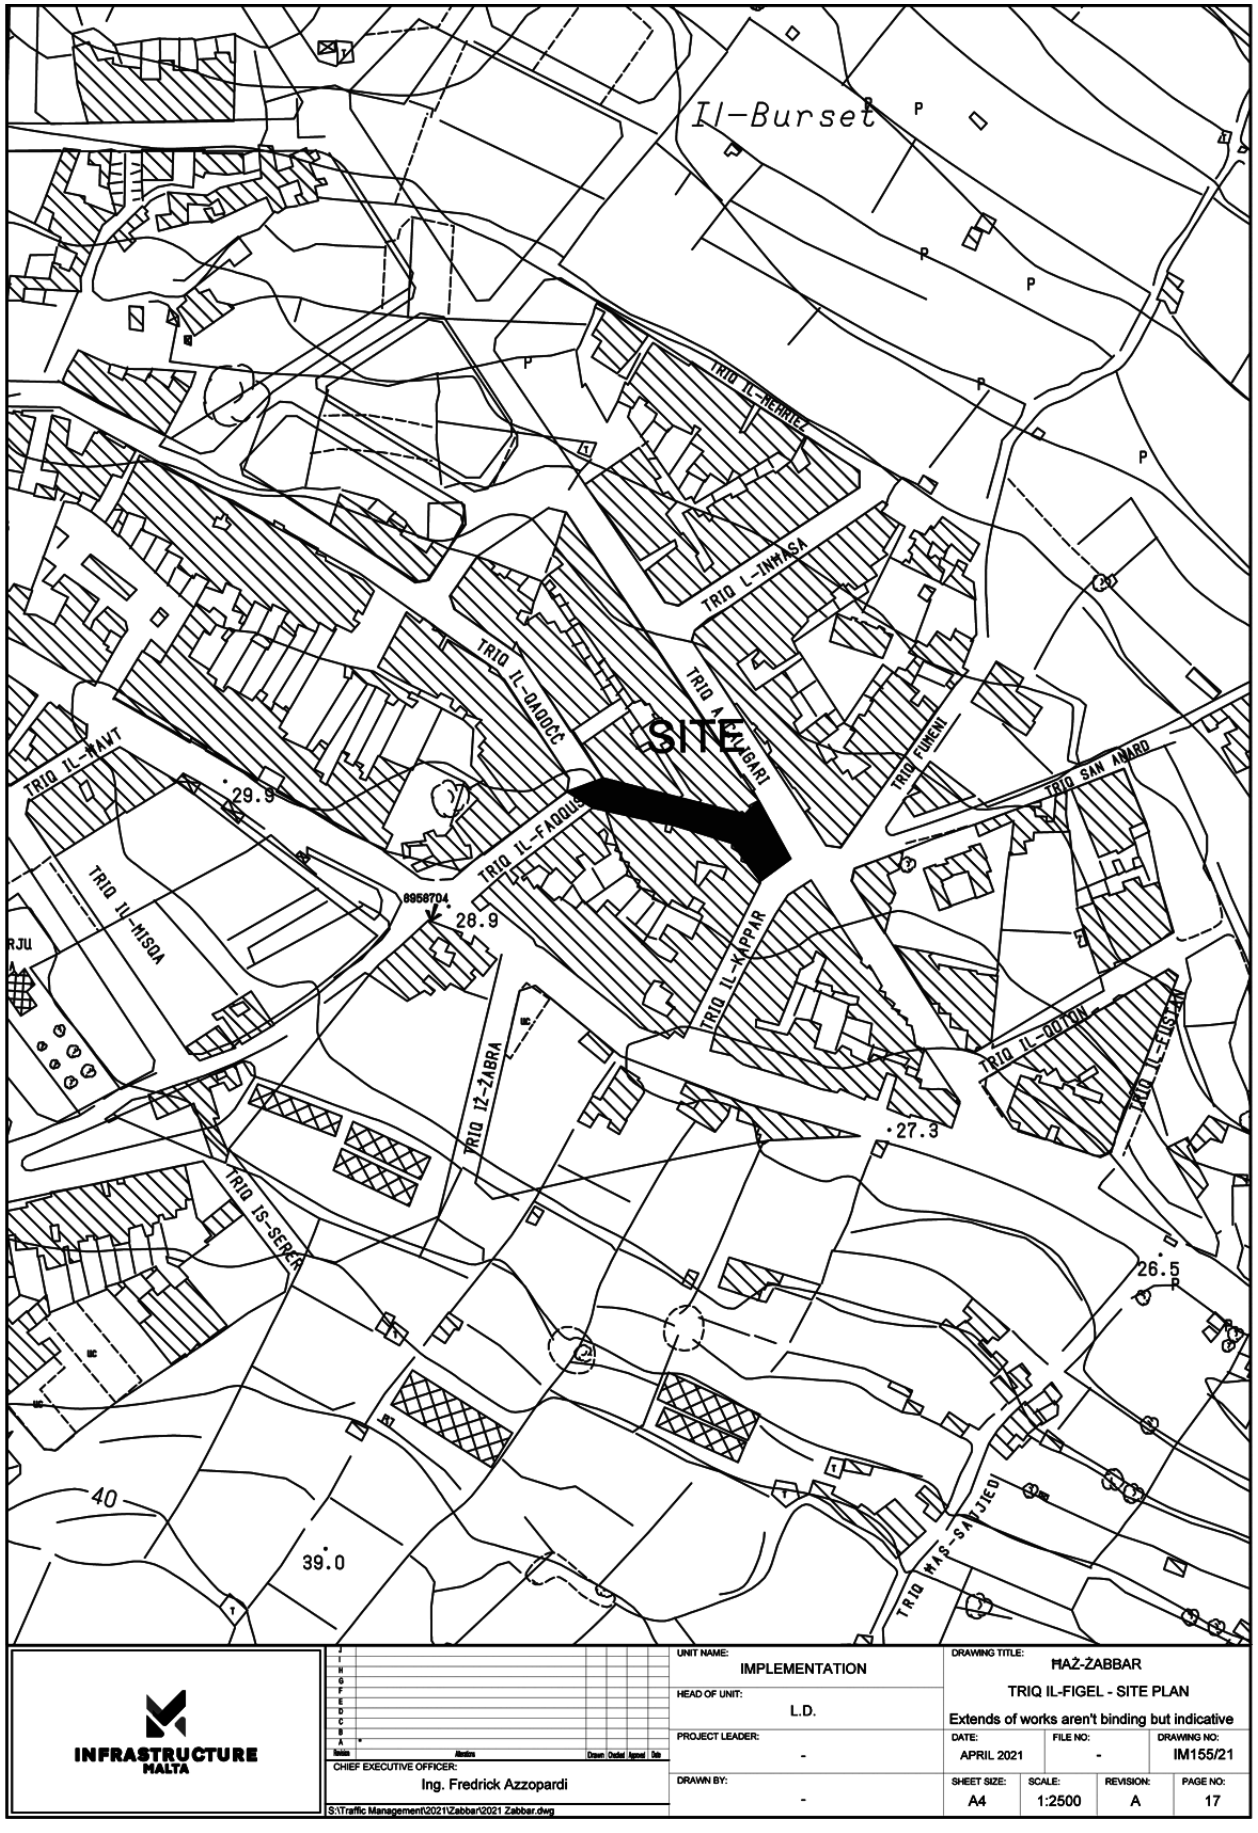

Il-Burset
TRIQ IL-HENRIEZ
TRIQ L-INNASA
TRIQ IL-QAQOCC
TRIQ IL-FAQQUS
SITE
TRIQ IL-GALGARI
TRIQ FUNENI
TRIQ SAN ANARD
TRIQ IL-HAWT
TRIQ IL-MISQA
TRIQ IL-KAPPAR
TRIQ IL-QOTON
TRIQ IL-FUSLAN
TRIQ IZ-ZABRA
TRIQ IS-SERKA
TRIQ MAS-SANTJEU
29.9
28.9
27.3
26.5
40
39.0
8958704
INFRASTRUCTURE MALTA
CHIEF EXECUTIVE OFFICER:
Ing. Fredrick Azzopardi
S:\Traffic Management\2021\Zabbar\2021 Zabbar.dwg
UNIT NAME:
IMPLEMENTATION
HEAD OF UNIT:
L.D.
PROJECT LEADER:
-
DRAWN BY:
-
DRAWING TITLE:
HAŻ-ŻABBAR
TRIQ IL-FIGEL - SITE PLAN
Extends of works aren't binding but indicative
DATE:
APRIL 2021
FILE NO:
-
DRAWING NO:
IM155/21
SHEET SIZE:
A4
SCALE:
1:2500
REVISION:
A
PAGE NO:
17

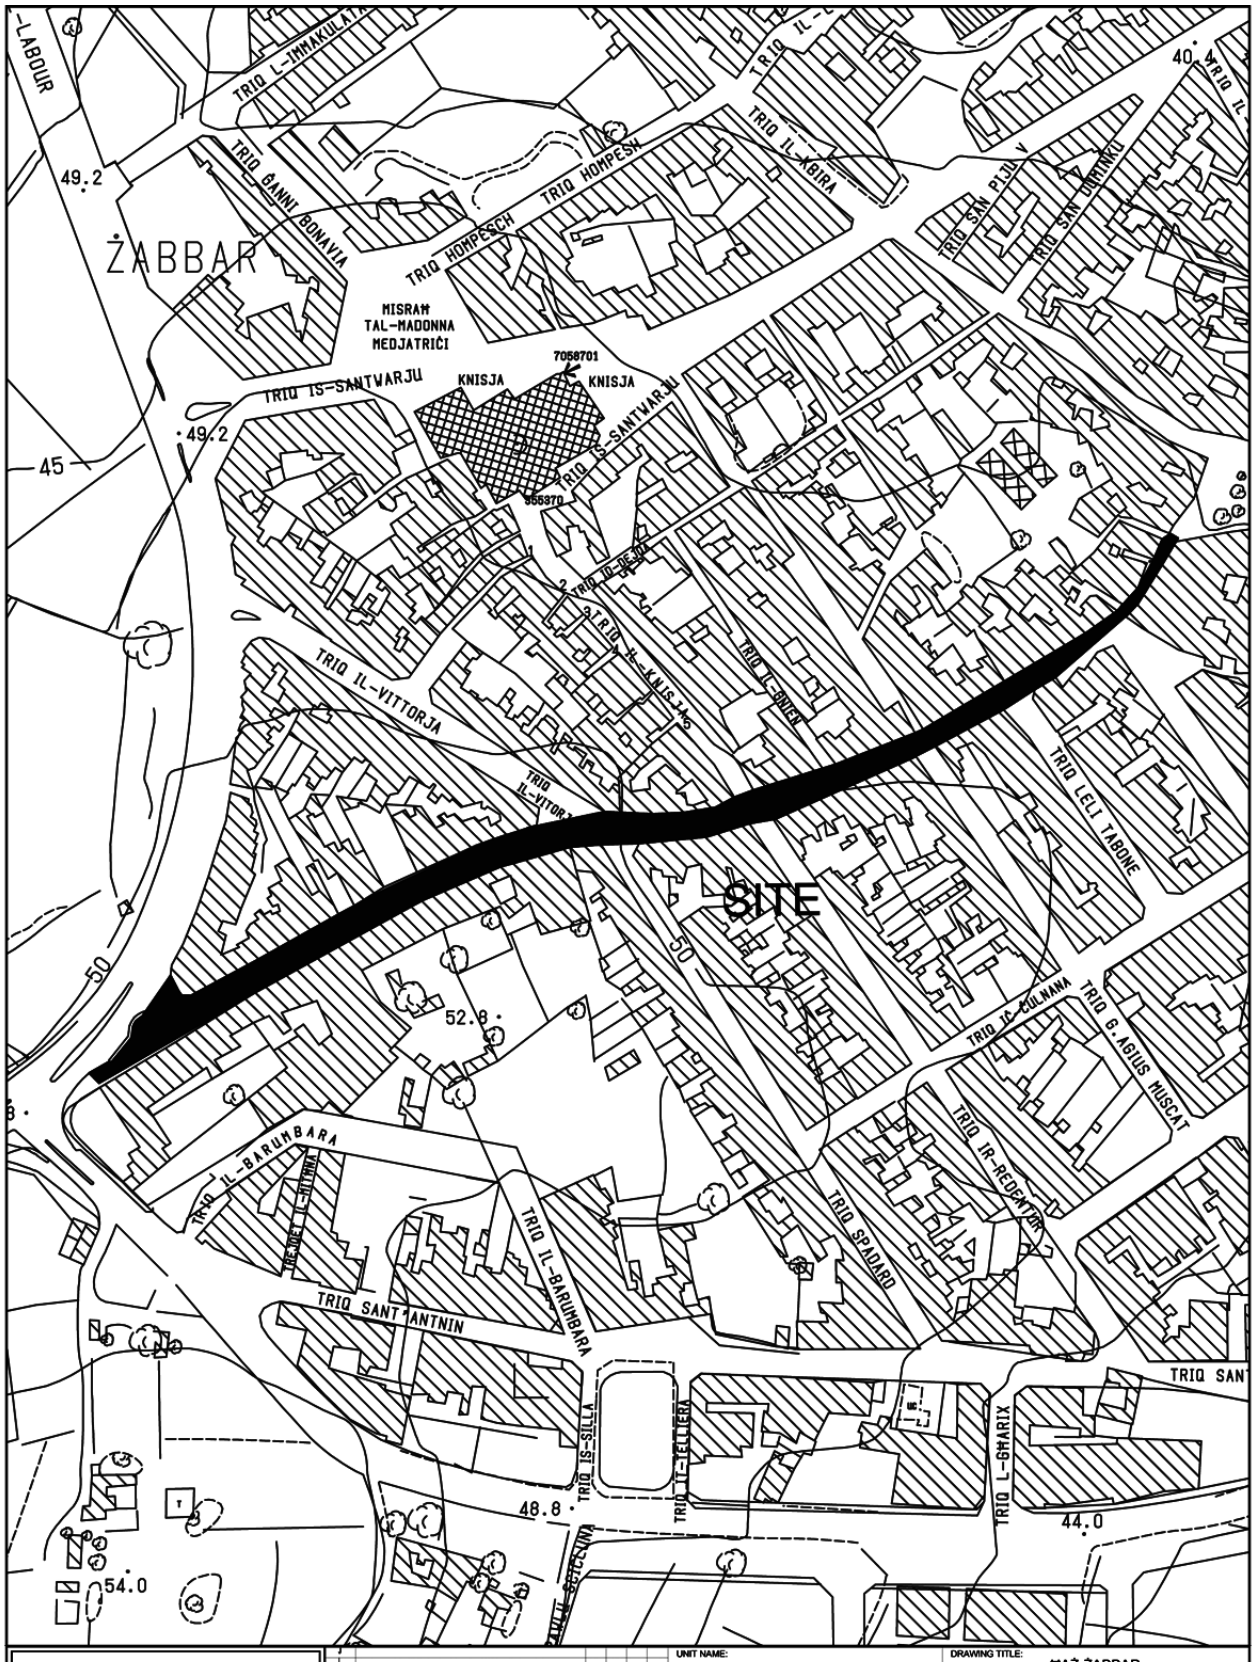

INFRASTRUCTURE MALTA

CHIEF EXECUTIVE OFFICER: Ing. Fredrick Azzopardi	UNIT NAME: IMPLEMENTATION	DRAWING TITLE: MAŻ-ŻABBAR TRIQ IL-BAJADA - SITE PLAN Extends of works aren't binding but indicative	
S:\Traffic Management\2021\Zabbar\2021 Zabbar.dwg	HEAD OF UNIT: L.D.	DATE: APRIL 2021	FILE NO: -
	PROJECT LEADER: -		DRAWING NO: IM151/21
	DRAWN BY: -	SHEET SIZE: A4	SCALE: 1:2500
		REVISION: A	PAGE NO: 14

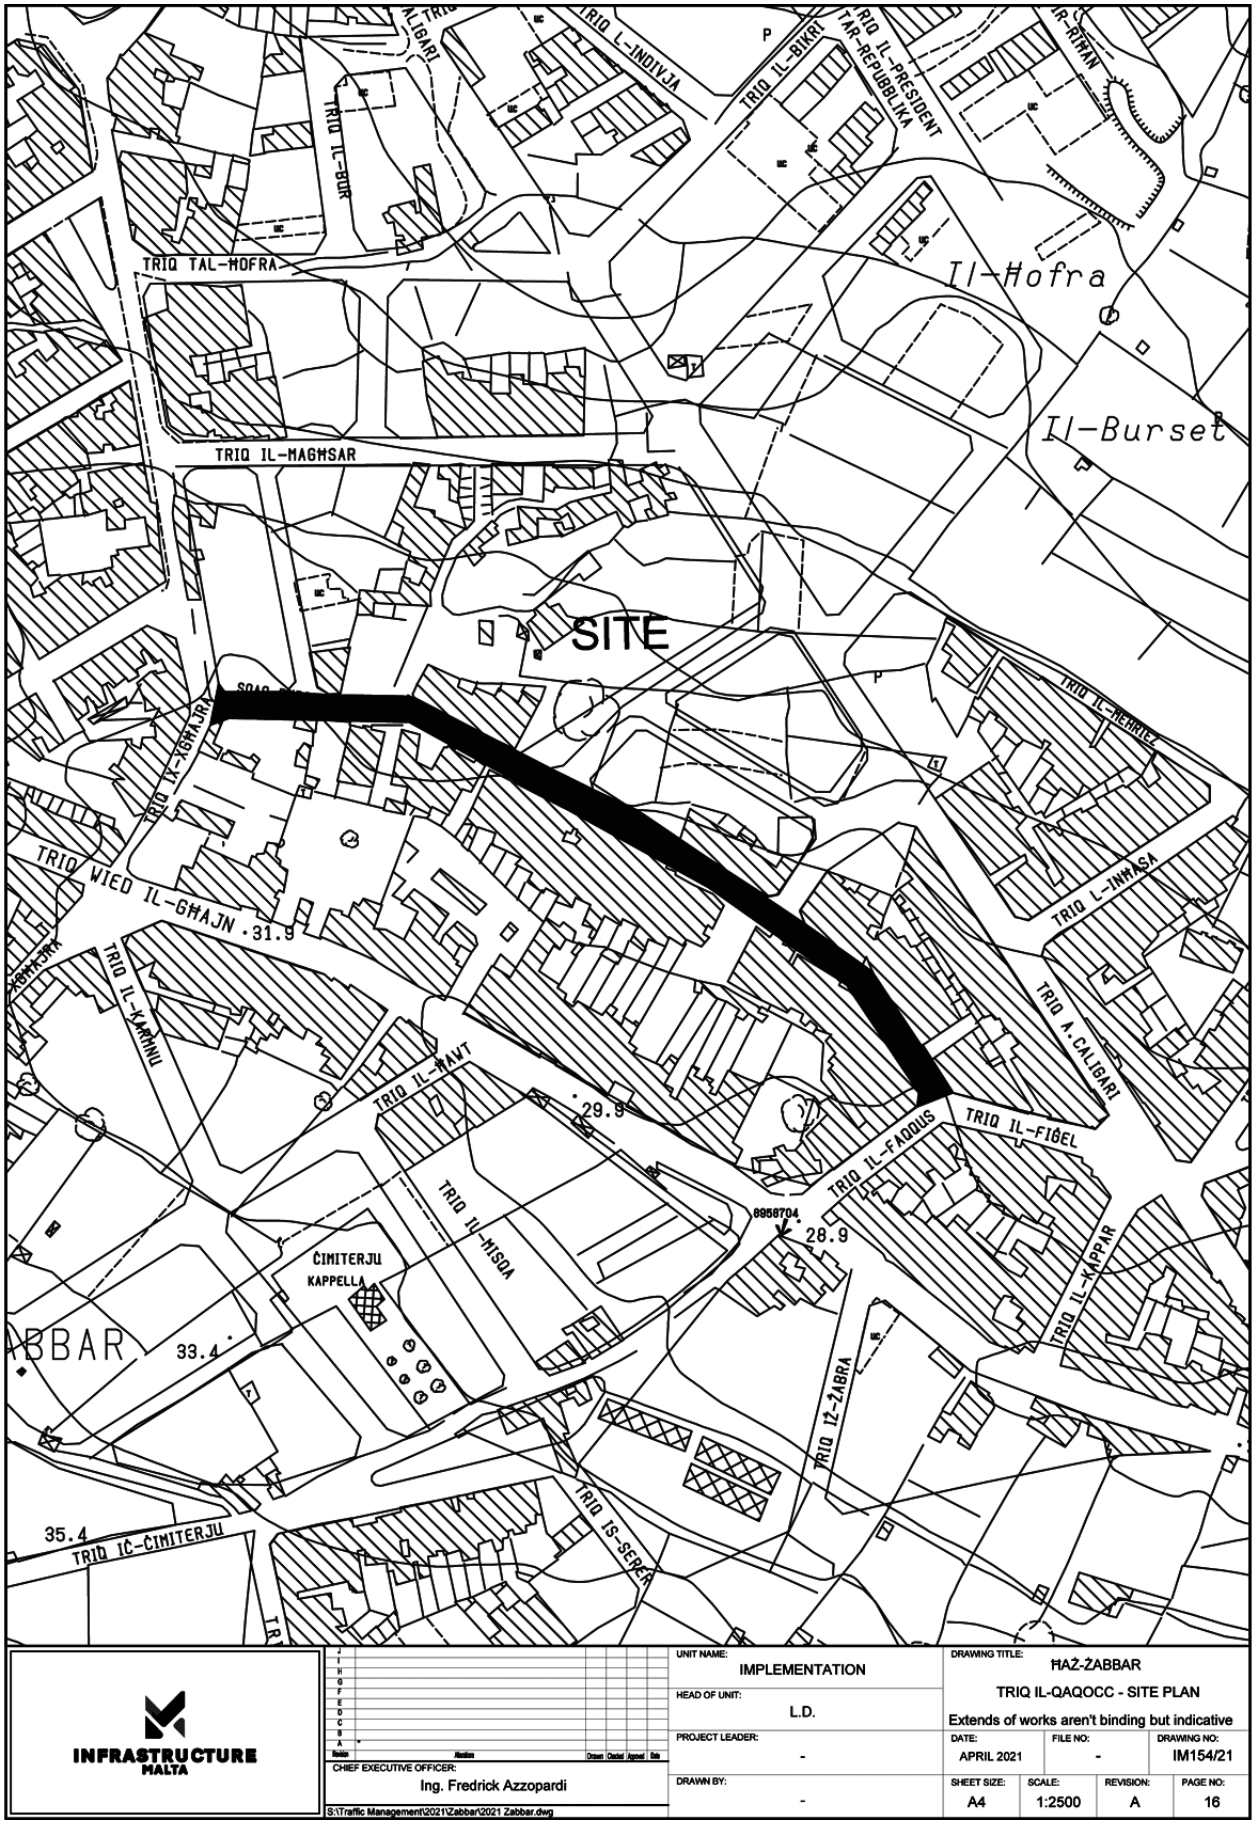
TRIQ TAL-HOFRA
TRIQ IL-MAGHSAR
TRIQ IL-BUR
TRIQ L-INDIVJA
TRIQ IL-BIKRI
TRIQ IL-PRESIDENT TAR-REPUBBLIKA
Il-Hofra
Il-Burset
SITE
TRIQ IX-XGHAJRA
TRIQ WIED IL-GHAJN
TRIQ IL-KARMNU
TRIQ IL-HAVT
TRIQ IL-MISQA
TRIQ IL-FAQQUS
TRIQ IL-FIGEL
TRIQ A. CALIGARI
TRIQ L-INHASA
TRIQ IL-KAPPAR
TRIQ IZ-ZABRA
TRIQ IS-SERAK
TRIQ IC-CIMITERJU
CIMITERJU
KAPPELLA
ABBAR
29.9
28.9
33.4
35.4
6956704
INFRASTRUCTURE MALTA
CHIEF EXECUTIVE OFFICER:
Ing. Fredrick Azzopardi
S:\Traffic Management\2021\Zabbar\2021 Zabbar.dwg
UNIT NAME:
IMPLEMENTATION
HEAD OF UNIT:
L.D.
PROJECT LEADER:
-
DRAWN BY:
-
DRAWING TITLE:
HAŻ-ŻABBAR
TRIQ IL-QAQOCC - SITE PLAN
Extends of works aren't binding but indicative
DATE:
APRIL 2021
FILE NO:
-
DRAWING NO:
IM154/21
SHEET SIZE:
A4
SCALE:
1:2500
REVISION:
A
PAGE NO:
16

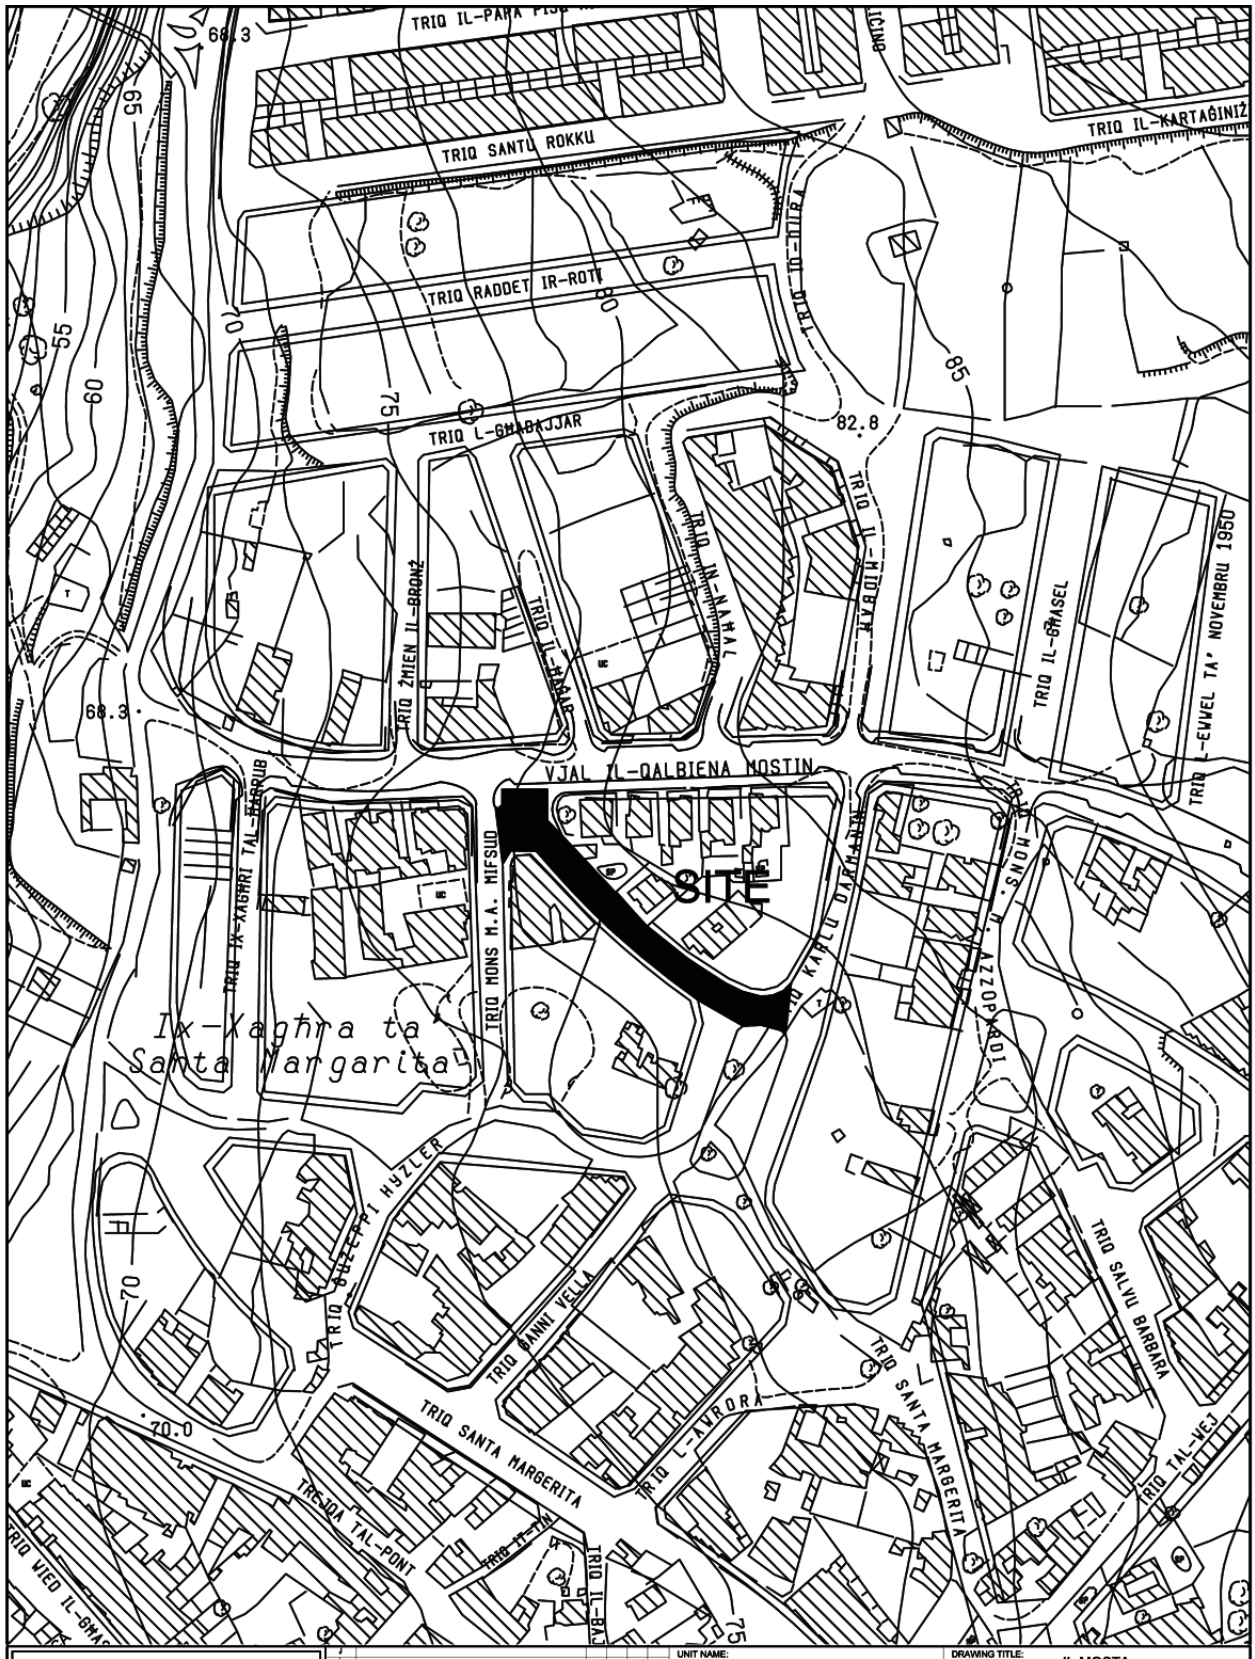


INFRASTRUCTURE MALTA

CHIEF EXECUTIVE OFFICER:
Ing. Fredrick Azzopardi

Comp. Path: S:\Traffic Management\2020\Mosta\2020 Mosta.dwg

UNIT NAME: IMPLEMENTATION			DRAWING TITLE: IL-MOSTA	
HEAD OF UNIT: L.D.			TRIQ RAFEL CARUANA DINGLI - SITE PLAN (Extents of works aren't binding but Indicative)	
PROJECT LEADER: -	DATE: OCT 2020	FILE NO: -		DRAWING NO: IM216/20
DRAWN BY: -	SHEET SIZE: A4	SCALE: 1:2500	REVISION: -	PAGE NO: 11

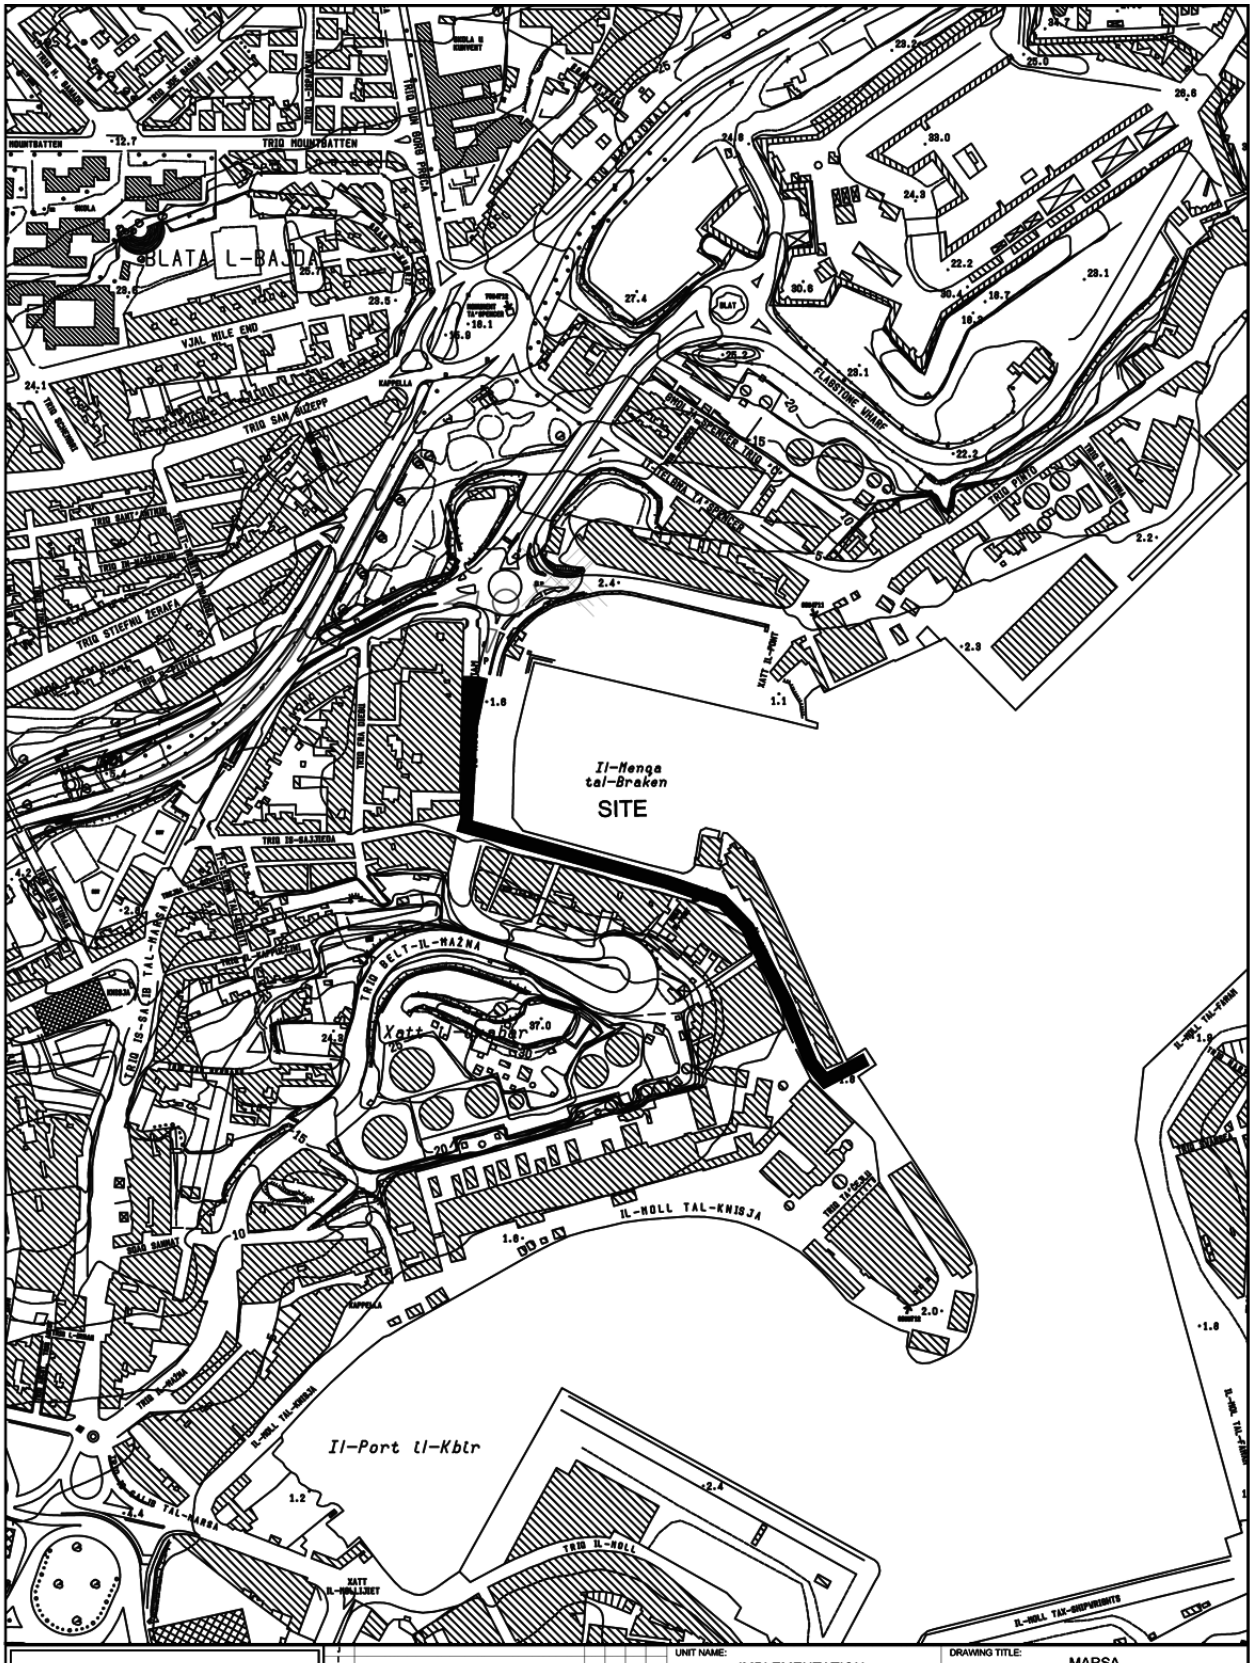
Il-Menqa
tal-Braken
SITE
Il-Port tl-Kbir
IL-HOLL TAL-KNISJA
TRIQ BELT-IL-HAZNA
TRIQ MOUNTBATTEN
TRIQ SAN ANDREW
TRIQ SAN ANDREW
TRIQ SAN ANDREW