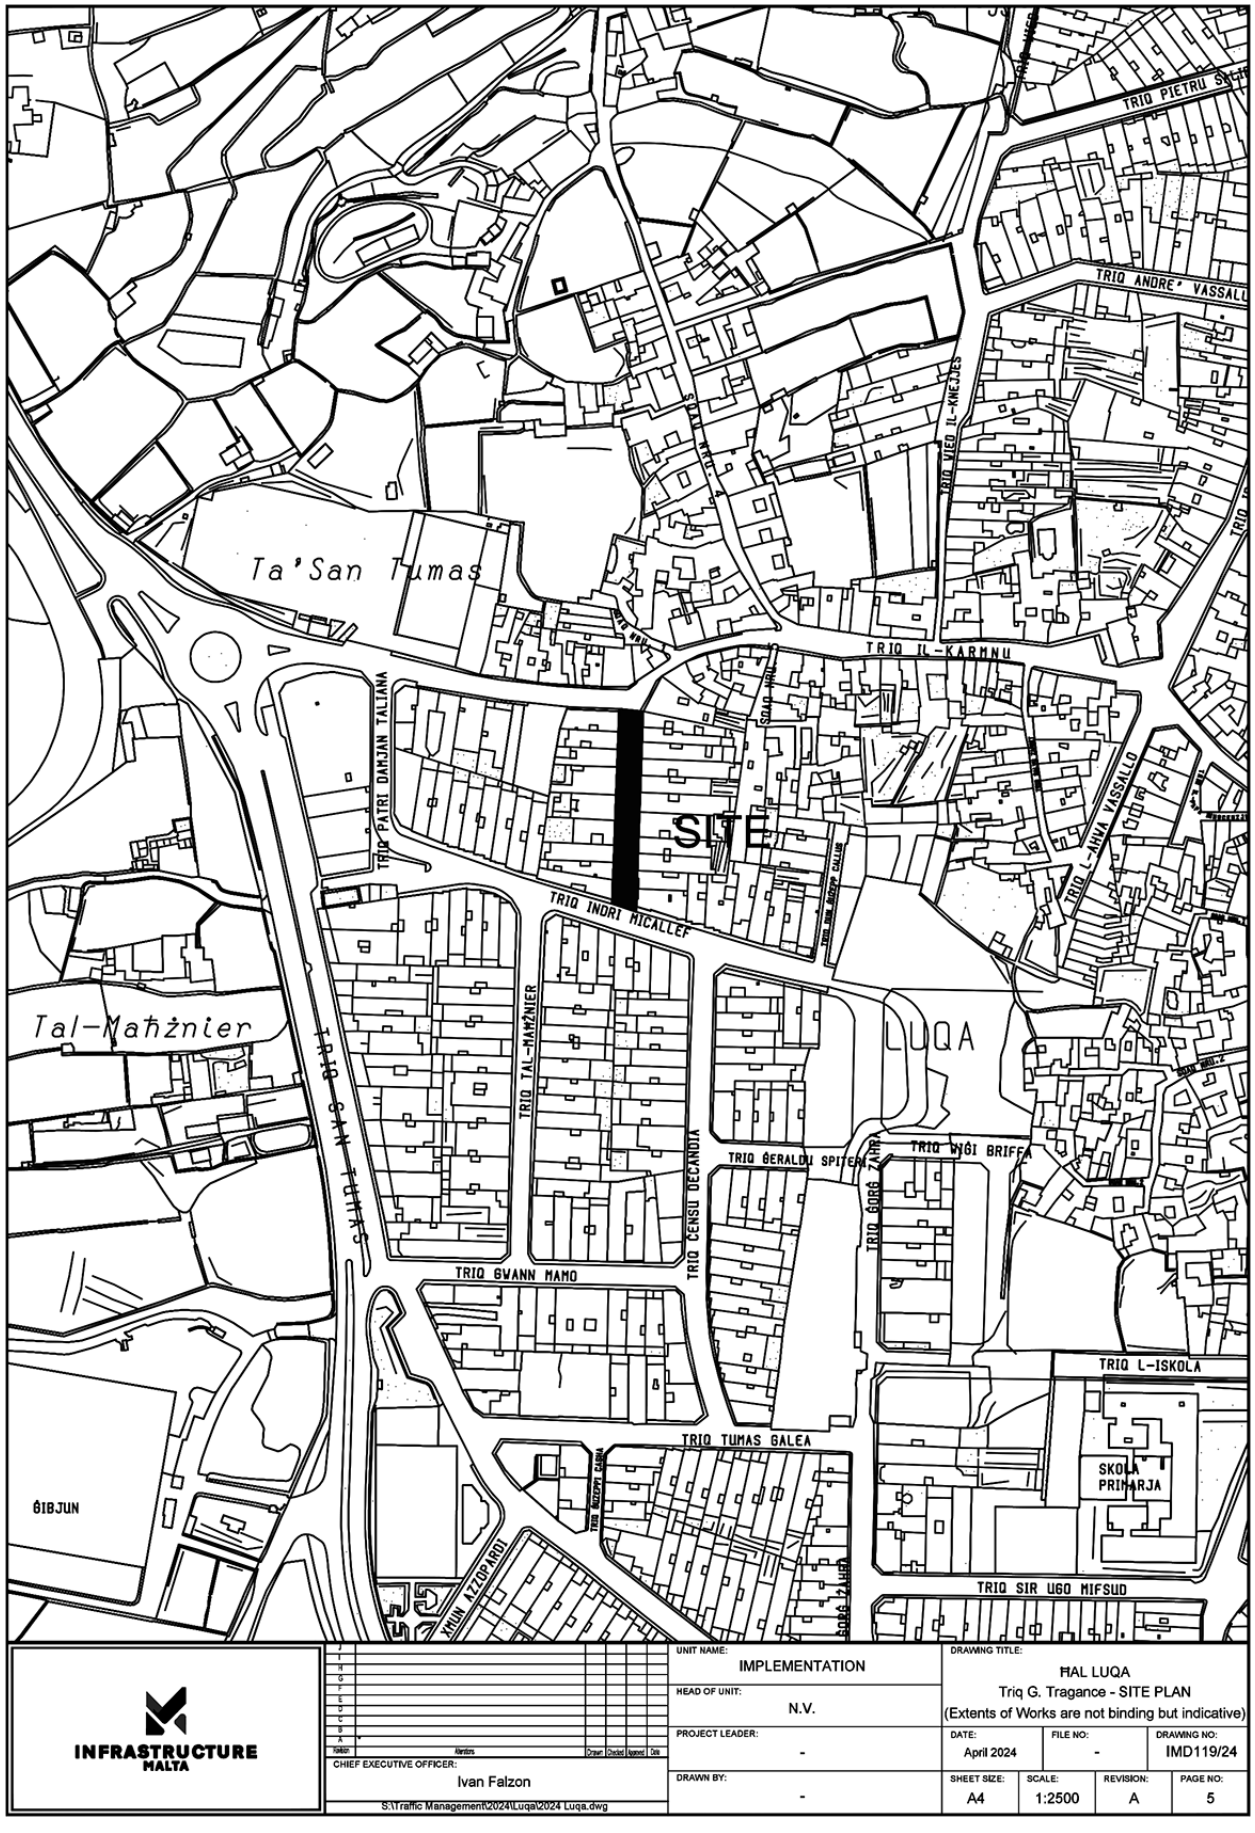
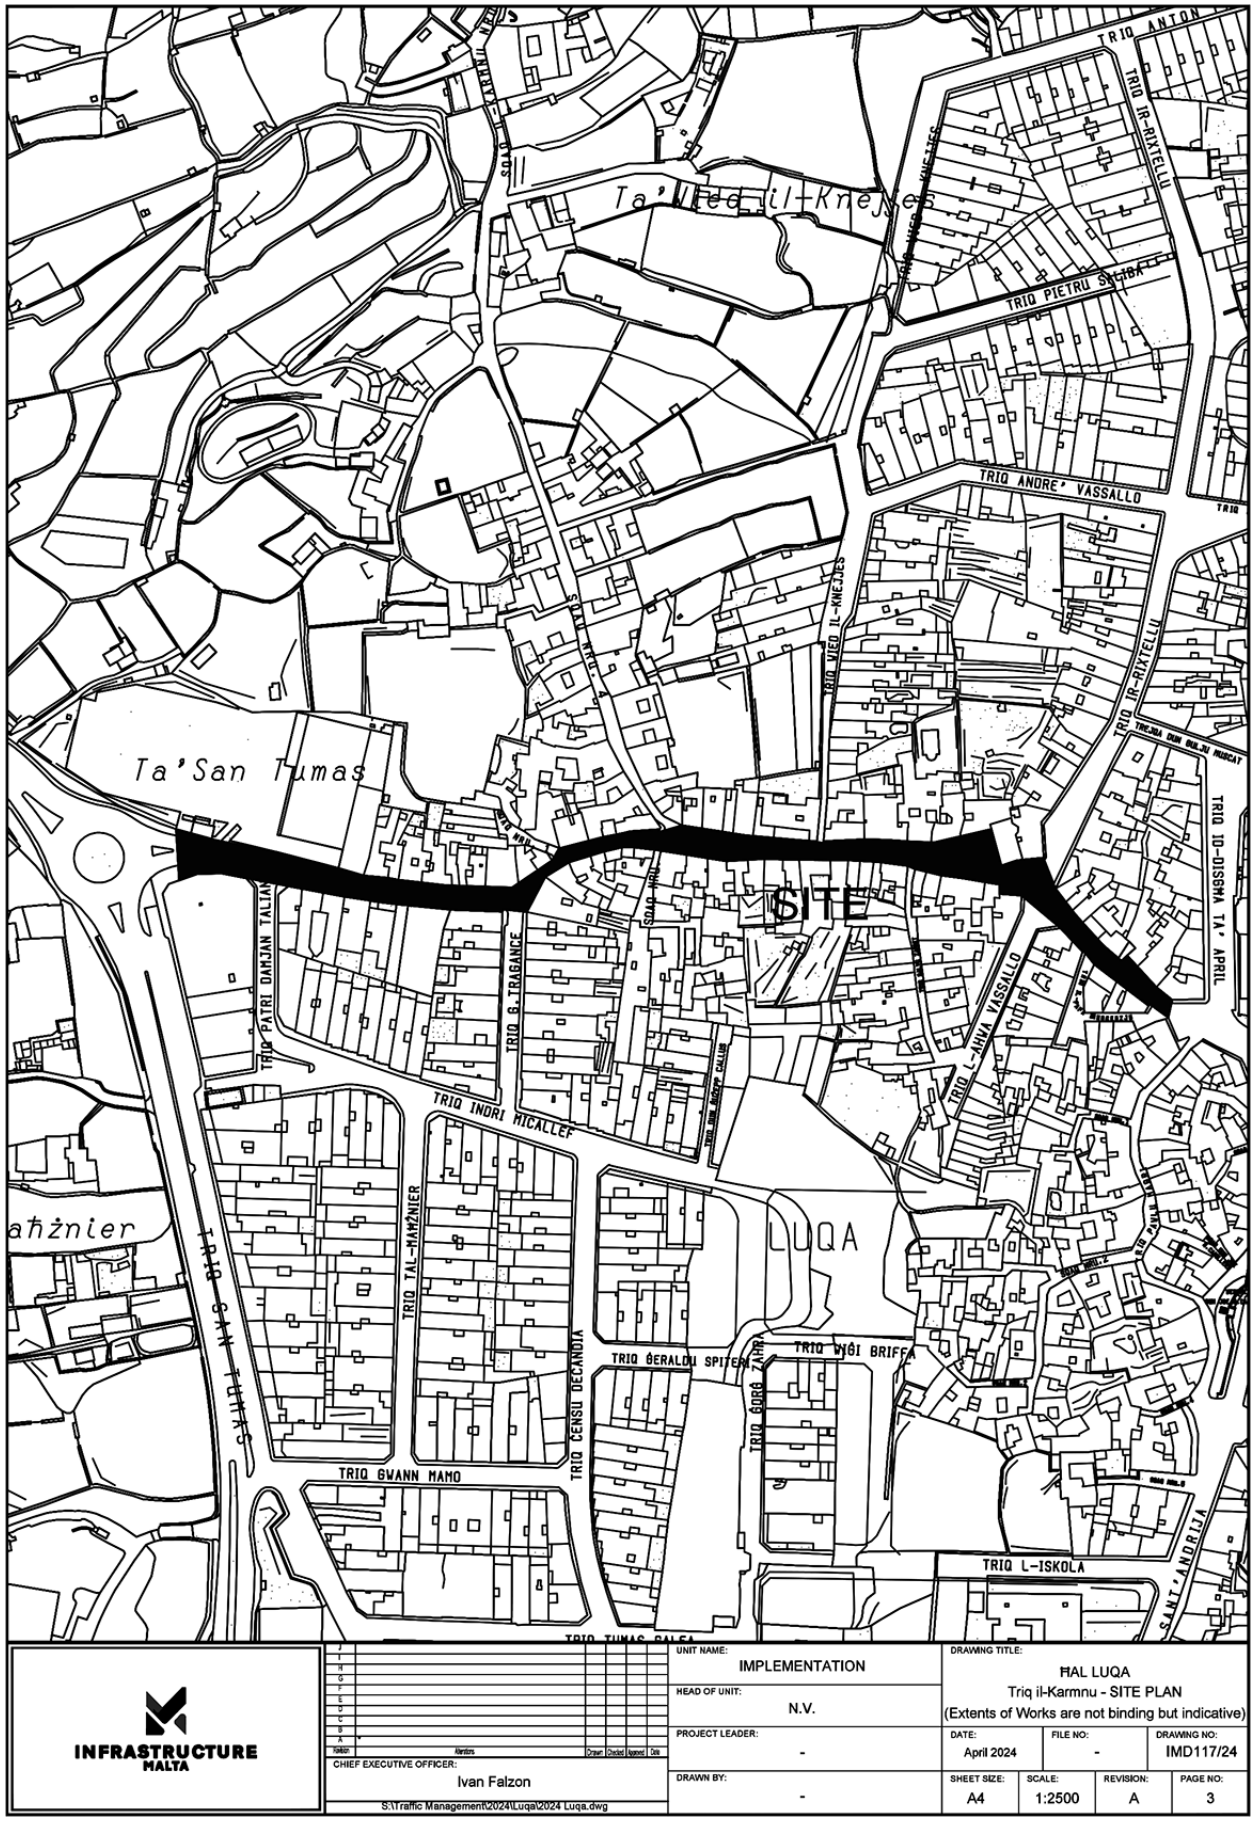

Ta'San Tumas
SITE
LUQA
Tal-Mażnier
TRIQ PIETRU
TRIQ ANDRE' VASSALL
TRIQ IL-KARMNU
TRIQ PATRI DAMJAN TALIANA
TRIQ INDRI MICALLEF
TRIQ TAL-MAŻNIER
TRIQ CENSU DECANDIA
TRIQ ĠERALDU SPITERI
TRIQ ĠORĠ ZAMMIT
TRIQ WIĠI BRIFFA
TRIQ GWANN MAMO
TRIQ L-ISKOLA
TRIQ TUMAS GALEA
SKOLA PRIMARJA
ĠIBJUN
TRIQ SIR UGO MIFSUD
INFRASTRUCTURE MALTA
CHIEF EXECUTIVE OFFICER:
Ivan Falzon
S:\Traffic Management\2024\Luqa\2024 Luqa.dwg
UNIT NAME:
IMPLEMENTATION
HEAD OF UNIT:
N.V.
PROJECT LEADER:
-
DRAWN BY:
-
DRAWING TITLE:
HAL LUQA
Triq G. Tragance - SITE PLAN
(Extents of Works are not binding but indicative)
DATE:
April 2024
FILE NO:
-
DRAWING NO:
IMD119/24
SHEET SIZE:
A4
SCALE:
1:2500
REVISION:
A
PAGE NO:
5



INFRASTRUCTURE MALTA

Issue	Alterations	Drawn	Checked	Approved	Date

CHIEF EXECUTIVE OFFICER: Ivan Falzon

S:\Traffic Management\2024\Luqa\2024 Luqa.dwg

UNIT NAME: IMPLEMENTATION

HEAD OF UNIT: N.V.


PROJECT LEADER: -

DRAWN BY: -

DRAWING TITLE:
ĦAL LUQA
Triq il-Karmnu - SITE PLAN
(Extents of Works are not binding but indicative)

DATE:	FILE NO:	DRAWING NO:
April 2024	-	IMD117/24

SHEET SIZE:	SCALE:	REVISION:	PAGE NO:
A4	1:2500	A	3

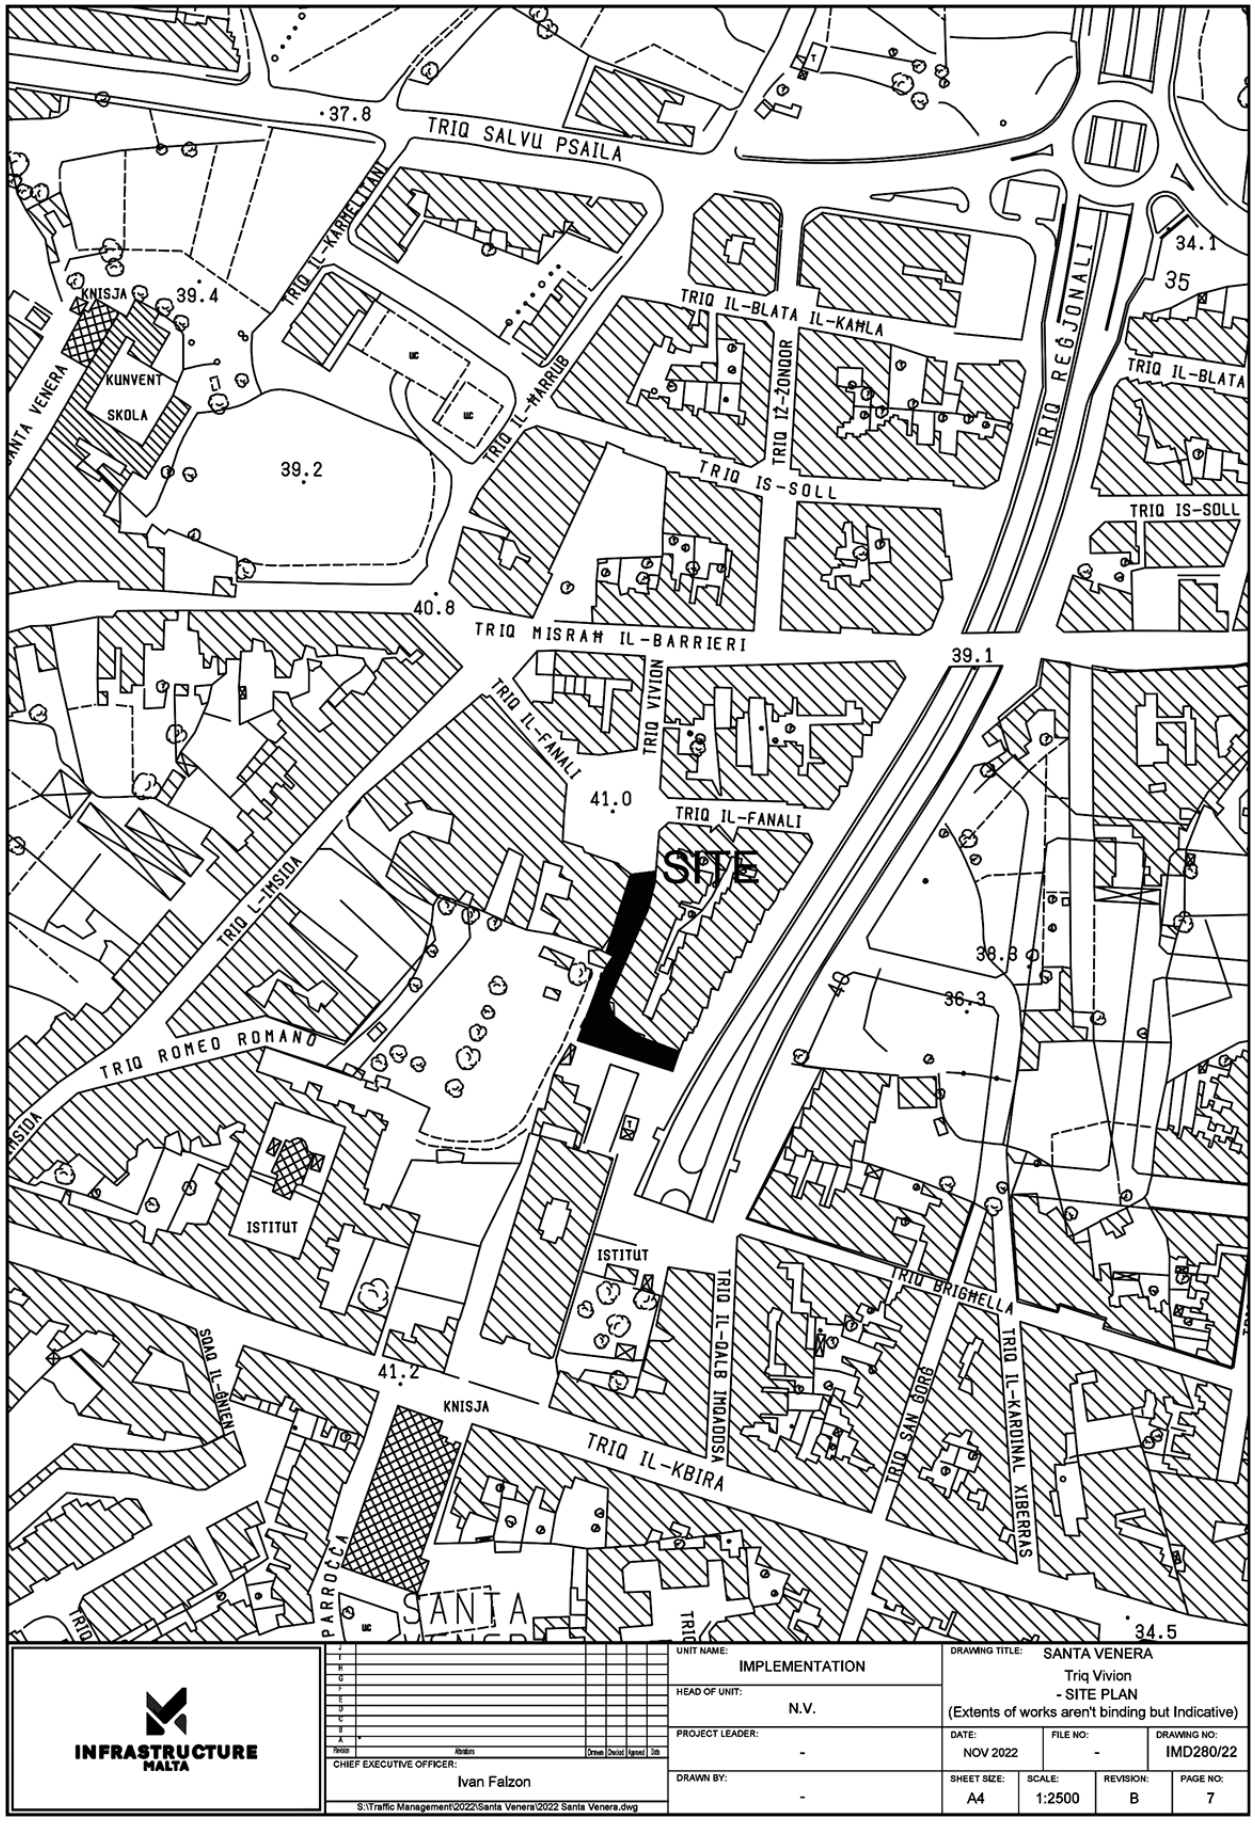

INFRASTRUCTURE MALTA

Revision	Alterations	Drawn	Checked	Approved	Date

CHIEF EXECUTIVE OFFICER: Ivan Falzon

S:\Traffic Management\2022\Santa Venera\2022 Santa Venera.dwg

UNIT NAME: IMPLEMENTATION	DRAWING TITLE: SANTA VENERA Triq Vivion - SITE PLAN (Extents of works aren't binding but Indicative)			
HEAD OF UNIT: N.V.				
PROJECT LEADER: -	DATE: NOV 2022	FILE NO: -	DRAWING NO: IMD280/22	
DRAWN BY: -	SHEET SIZE: A4	SCALE: 1:2500	REVISION: B	PAGE NO: 7