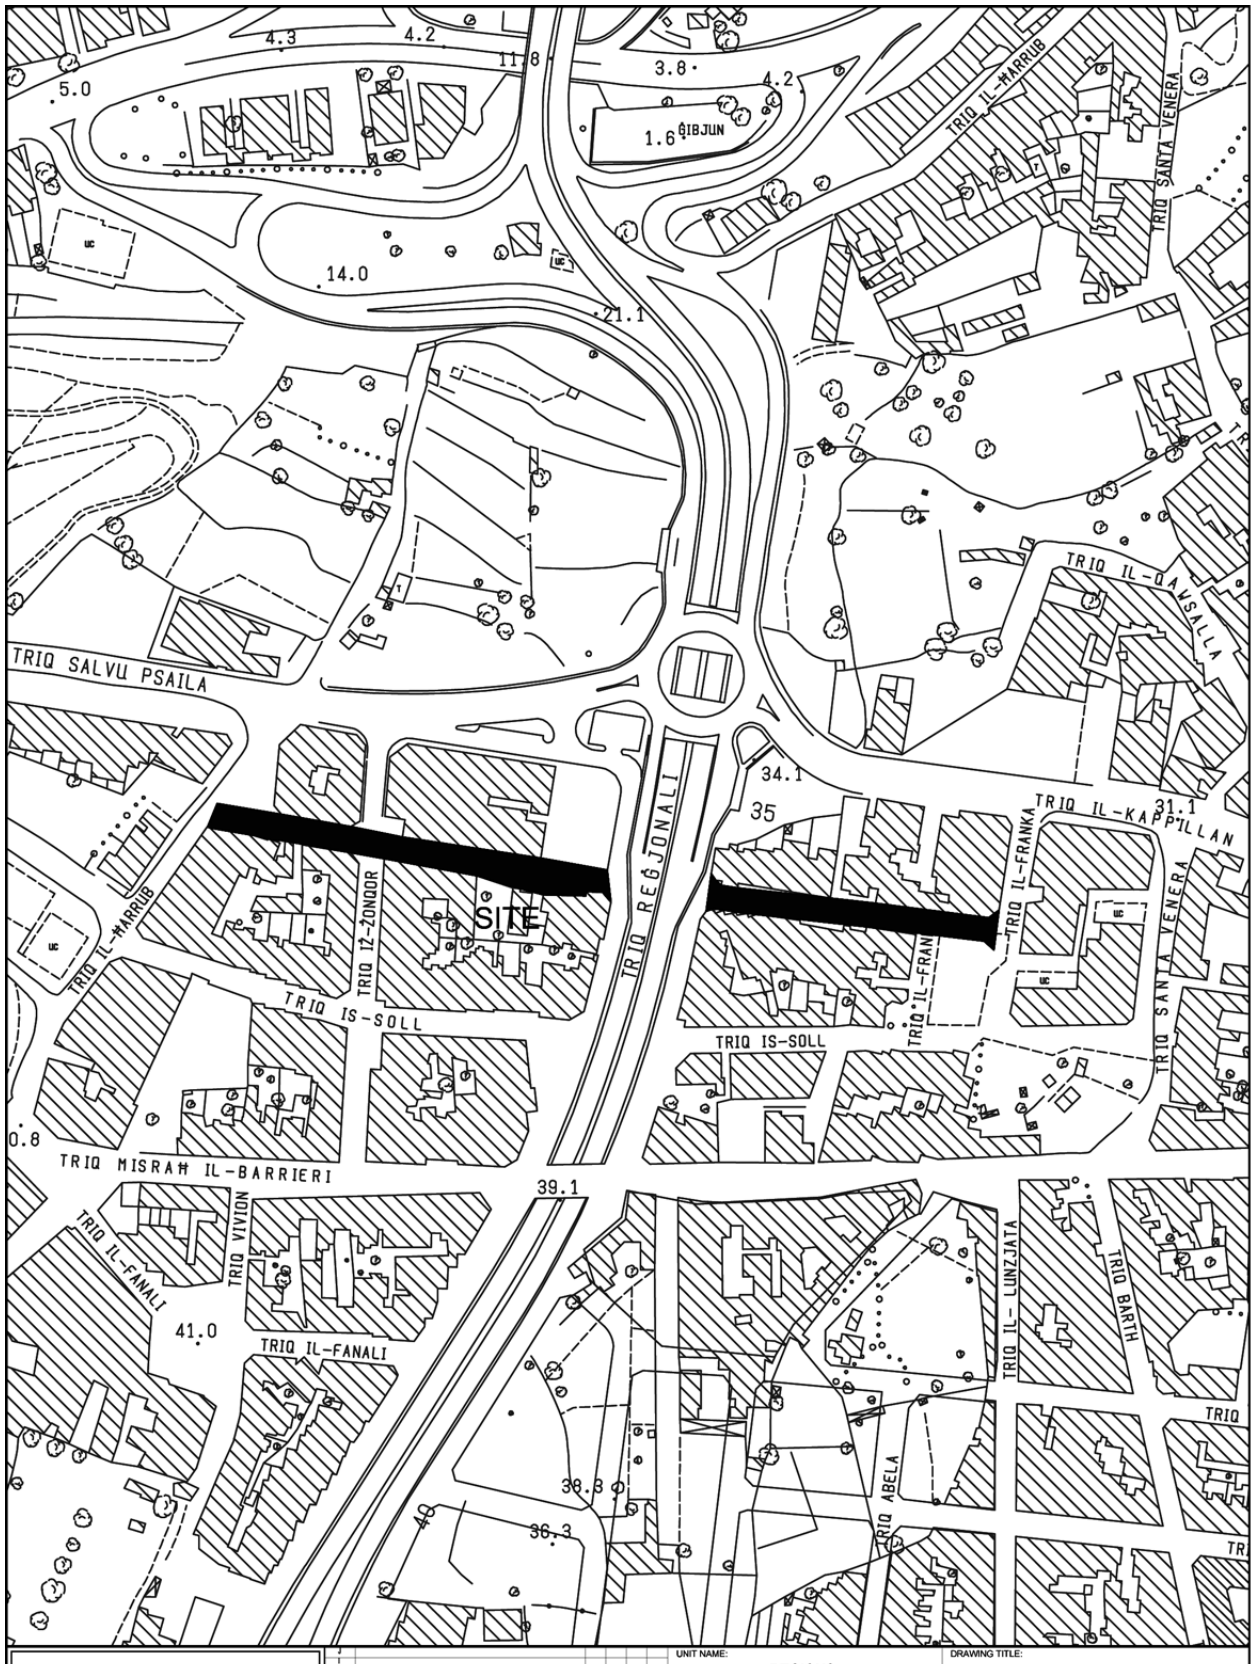
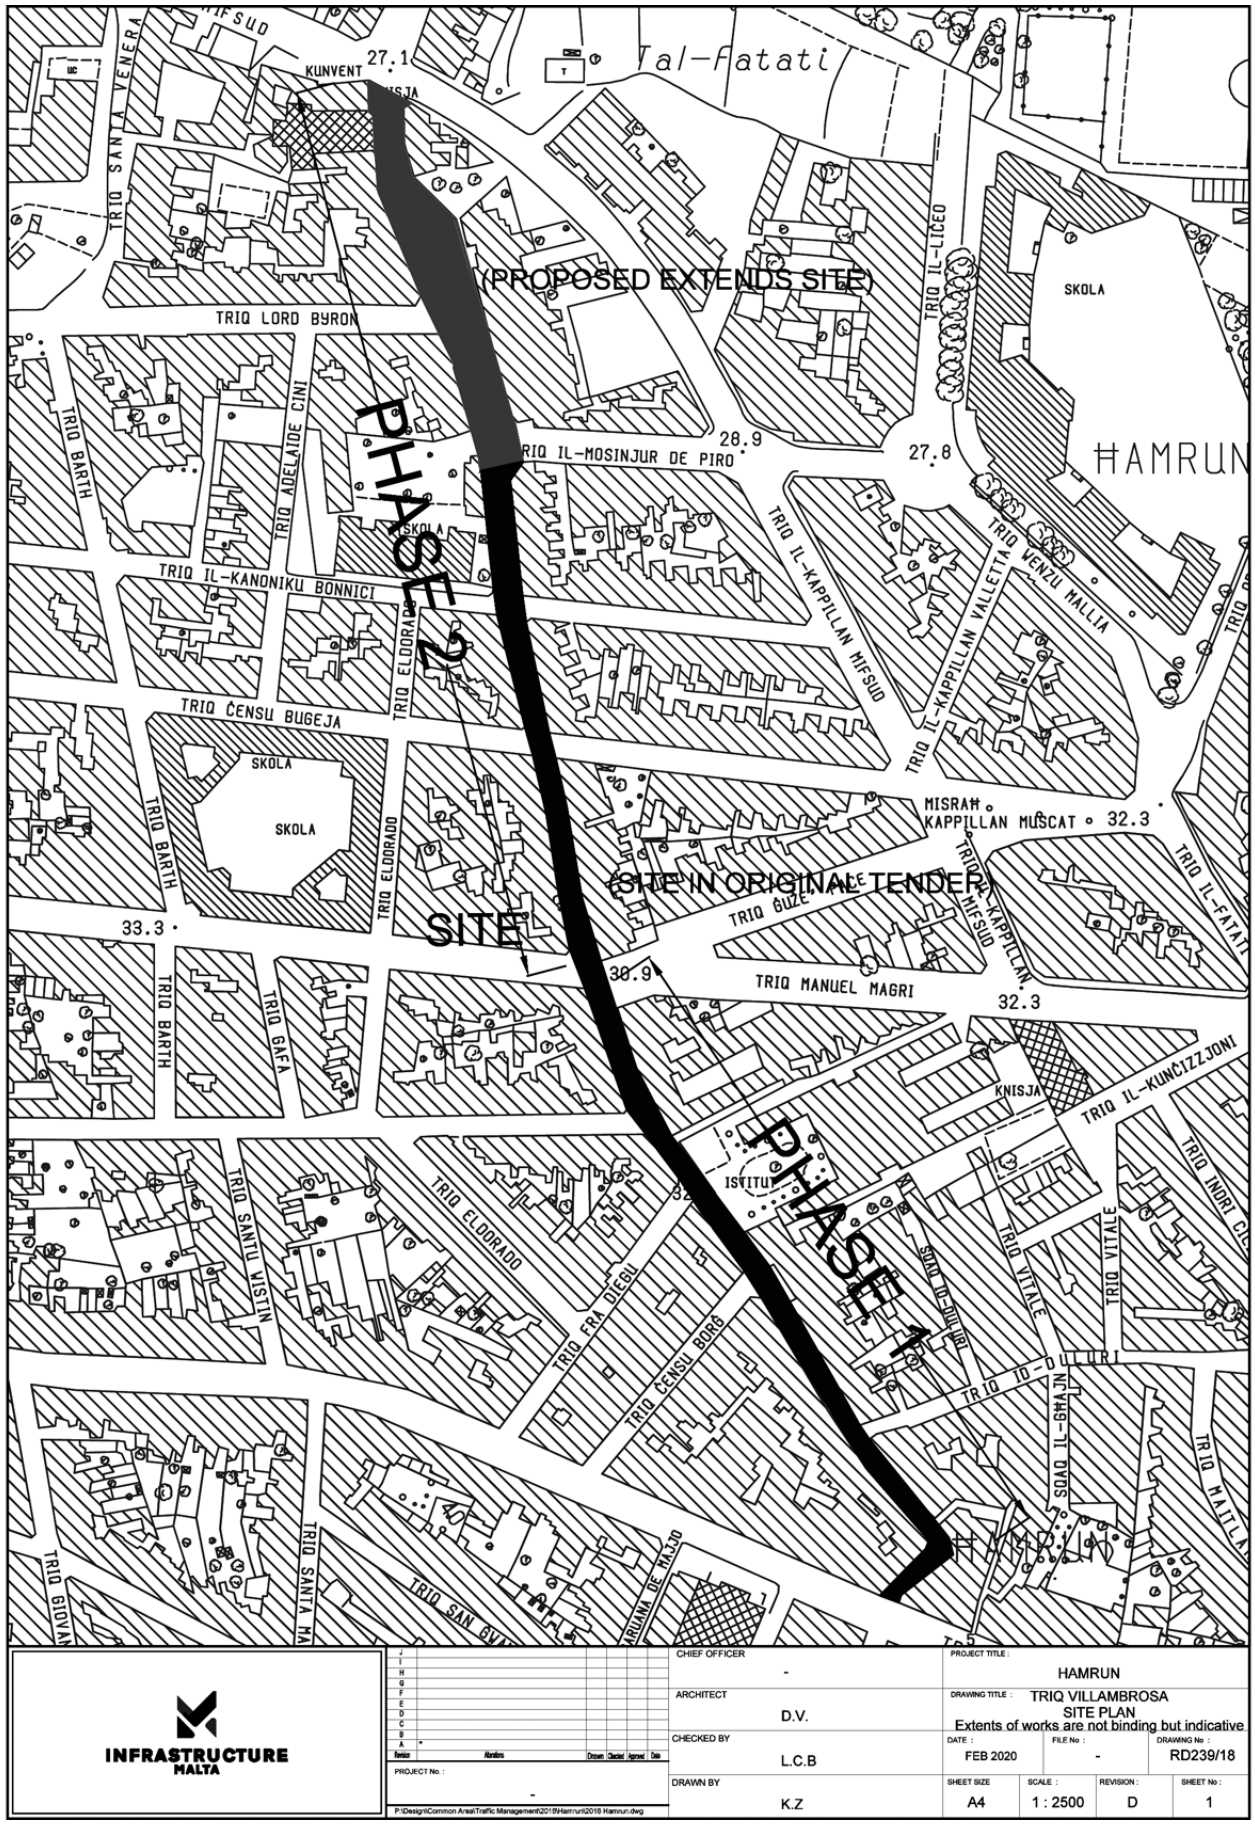
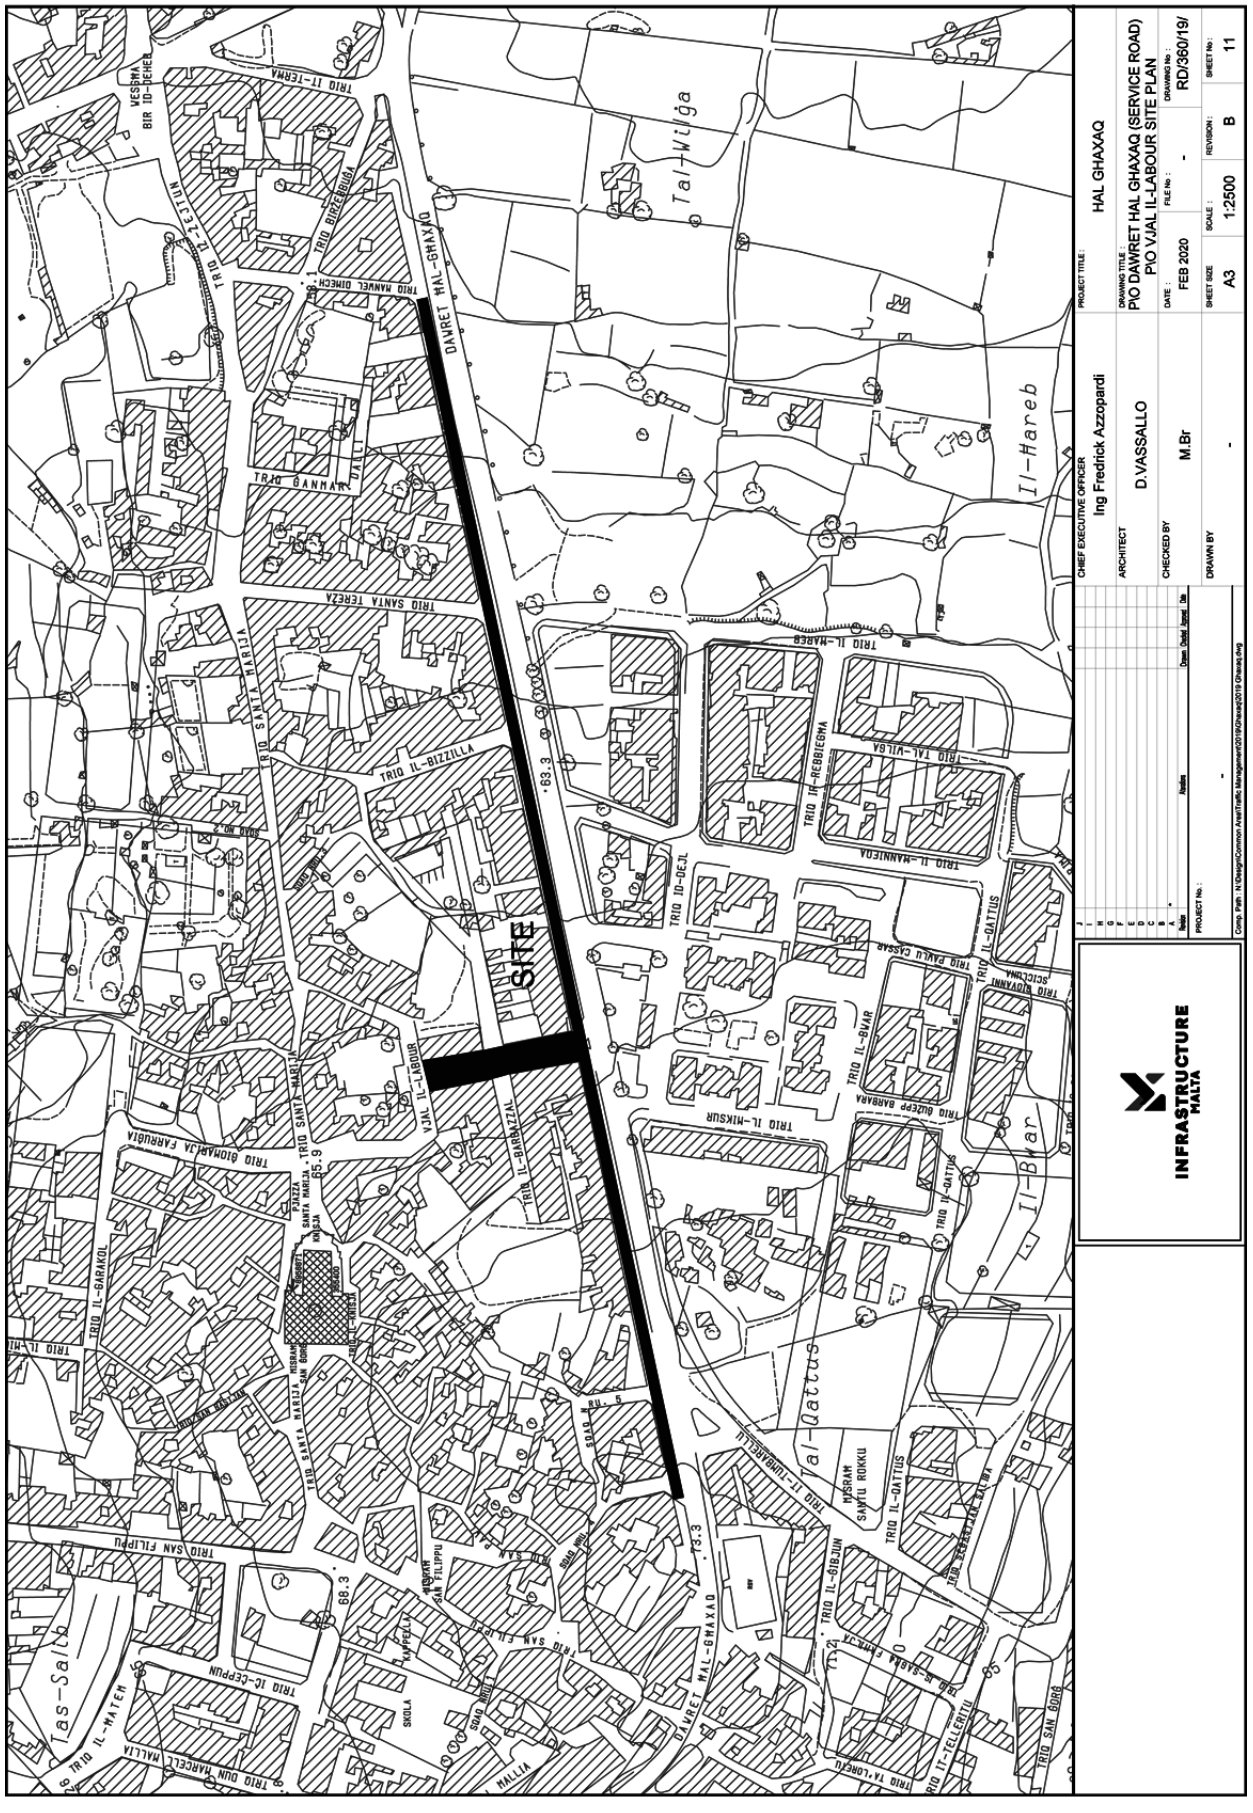



INFRASTRUCTURE MALTA

CHIEF EXECUTIVE OFFICER:	Ing. Fredrick Azzopardi
UNIT NAME:	REGIONS
HEAD OF UNIT:	D.VASSALLO
PROJECT LEADER:	-
DRAWN BY:	-
DRAWING TITLE:	SANTA VENERA TRIQ BLATA L-KAHLA SITE PLAN (Extents of works aren't binding but Indicative)
DATE:	FEB 2019
FILE NO:	-
DRAWING NO:	RD/105/19
SHEET SIZE:	A4
SCALE:	1:2500
REVISION:	-
PAGE NO:	1

N:\Design\Common Area\Traffic Management\2019\Santa Venera\2019 Santa Venera.dwg


(PROPOSED EXTENDS SITE)
PHASE 2
PHASE 1
SITE
(SITE IN ORIGINAL TENDER)
Tal-Fatati
KUNVENT
SKOLA
HAMRUN
TRIQ LORD BYRON
TRIQ IL-MOSINJUR DE PIRO
TRIQ IL-KANONIKU BONNICI
TRIQ ĊENSU BUGEJA
TRIQ MANUEL MAGRI
TRIQ IL-KUNĊIZZJONI
TRIQ ELDORADO
TRIQ BARTH
TRIQ GAFA
TRIQ VITALE
TRIQ IL-LICEO
TRIQ IL-KAPPILLAN MIFSUD
TRIQ IL-KAPPILLAN VALLETTA
TRIQ VENZU MALLIA
TRIQ IL-FATATI
MISRAĦ KAPPILLAN MUSCAT
KNISJA
ISTITUT
SQAQ IL-GĦAJN
TRIQ HAITLA
TRIQ GIOVAN
TRIQ SANTA MA
TRIQ SAN GV
ARUJNA DE MAJJO
TRIQ FRA DIEGU
TRIQ ĊENSU BORG
TRIQ SANTU WISTIN
TRIQ INDRI CU
TRIQ ADELAIDE CINI
TRIQ SANTA VENERA
TRIQ IL-FATATI
TRIQ IL-KAPPILLAN
TRIQ IL-KAPPILLAN
TRIQ IL-KAPPILLAN


SITE
DAWRET MAL-GHAXAQ
VJAL IL-LABOUR
Tal-Wilga
Il-Hareb
Tal-Qattus
Il-Bwar
Tas-Salib
TRIO SANTA MARIJA
TRIO IL-BARAKOL
TRIO IL-BIZZILLA
TRIO IL-MIKSUR
TRIO IL-BWAR
TRIO IL-QATTUS
TRIO IL-GIBJUN
TRIO IL-MARSA
TRIO IL-MANNIEQA
TRIO ID-DEJL
TRIO IR-REBBIEGHA
TRIO TAL-VILLA
TRIO SAN FILIPPU
TRIO SANTA TEREZA
TRIO GANNAR DILU
TRIO MANWEL DIMECH
TRIO IT-TEMPJU
TRIO IT-TELLERITTU
TRIO IT-TURBASEJJU
TRIO IS-SABIEH KBIR
TRIO IS-SABIEH ZGHIR
TRIO SAN GORG
TRIO QUM MARCELL MALLIA
TRIO IL-MATEN
TRIO IS-SEPPUN
TRIO GIUSEPP BARBARA
TRIO PAWLU CASSAR
TRIO GIOVANNI SCICLUNA
TRIO GIOAMMJA FARRUGIA
MISRAH SANTU ROKKU
MISRAH SAN FILIPPU
MISRAH SAN GORG
PJAZZA SANTA MARIJA
SKOLA
MALLIA
65.9
68.3
73.3
83.3
INFRASTRUCTURE MALTA
CHIEF EXECUTIVE OFFICER
Ing Fredrick Azzopardi
ARCHITECT
D.VASSALLO
CHECKED BY
M.Br
DRAWN BY
-
PROJECT TITLE :
HAL GHAXAQ
DRAWING TITLE :
P/O DAWRET HAL GHAXAQ (SERVICE ROAD)
P/O VJAL IL-LABOUR SITE PLAN
DATE :
FEB 2020
FILE No :
-
DRAWING No :
RD/360/19/
SHEET SIZE
A3
SCALE :
1:2500
REVISION :
B
SHEET No :
11
PROJECT No :
-
Comp. Path : N:\Design\Common Area\Traffic Management\2019\Drawn\2019 Ghaxaq.dwg

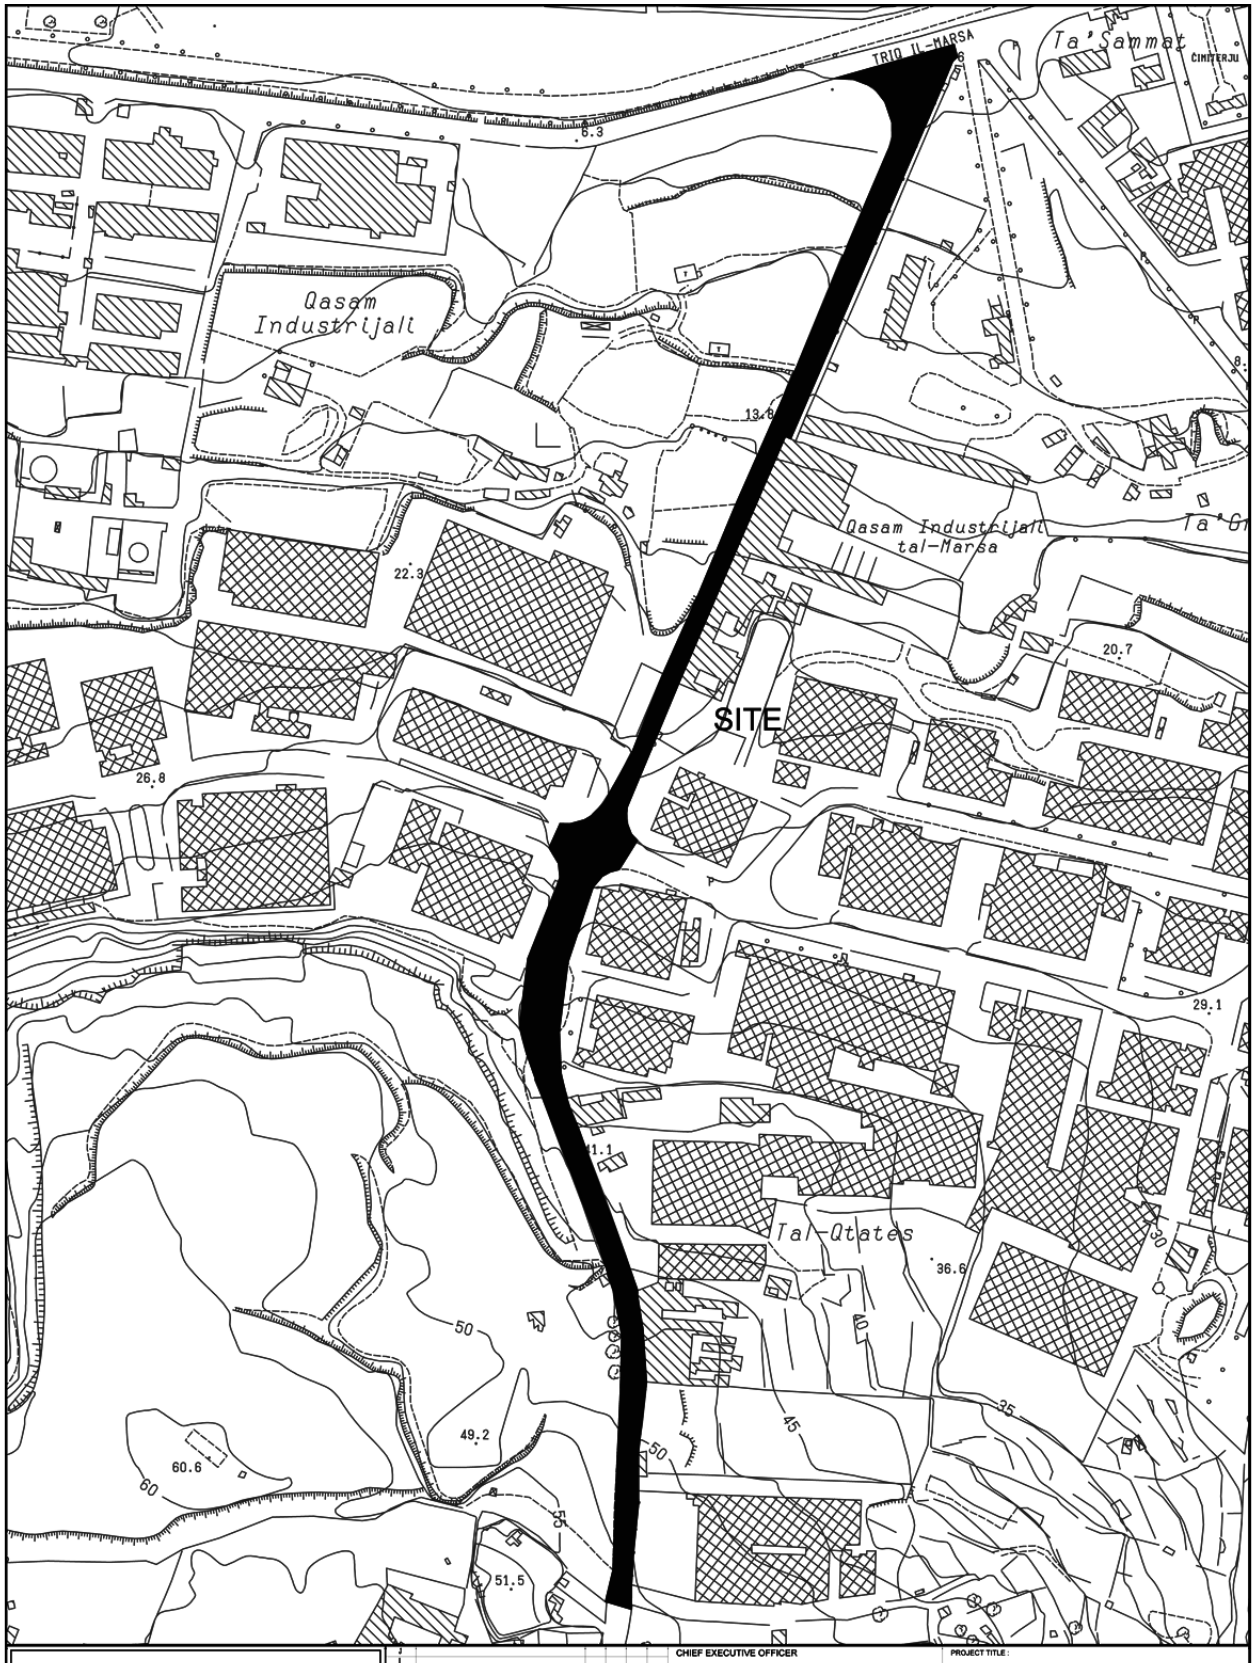



INFRASTRUCTURE MALTA

CHIEF EXECUTIVE OFFICER: Ing. Fredrick Azzopardi			PROJECT TITLE: HAL LUQA	
ARCHITECT: D.V.			DRAWING TITLE: TRIQ VALLETTA PART 2 SITE PLAN (Extents of works aren't binding but indicative)	
CHECKED BY: -	DATE: Feb 2020	FILE No: -	DRAWING No: RD213/17/1	
DRAWN BY: -	SHEET SIZE: A3	SCALE: 1:2500	REVISION: B	SHEET No: -

PROJECT No.: -

P:\Design\Common Area\Traffic Management\2017\Luqa\2017 Luqa.dwg

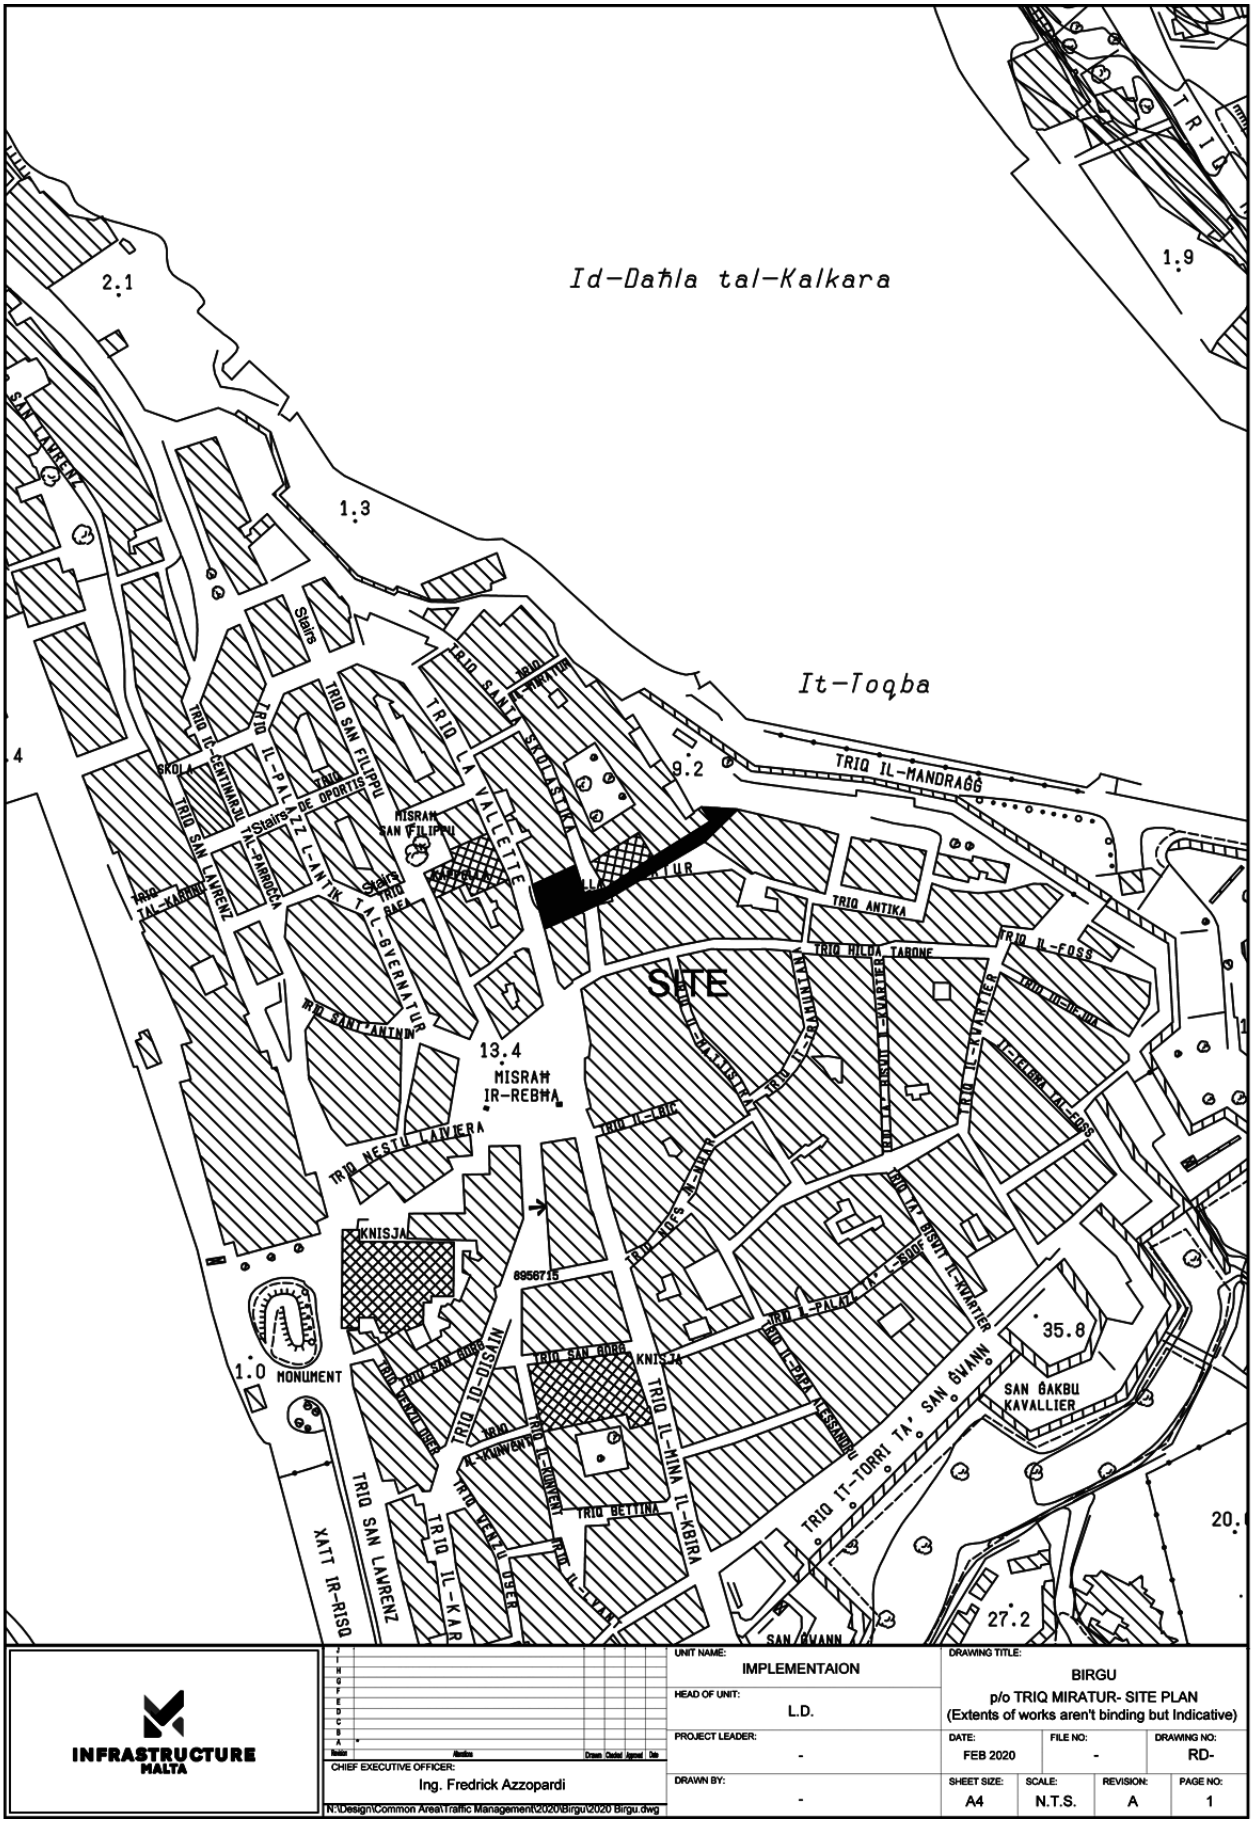
Id-Dahla tal-Kalkara
It-Toqba
SITE
MISRAH IR-REBHA
MISRAH SAN FILIPPU
MONUMENT
KNISJA
TRIQ IL-MANDRAGG
TRIQ ANTIKA
TRIQ HILDA TABONE
TRIQ IL-FOSS
TRIQ IL-LOGG
TRIQ NESTU LAVIERA
TRIQ SAN GWANN
TRIQ IT-TORRI TA' SAN GWANN
SAN GAKBU KAVALLIER
TRIQ IL-MINA IL-KBIRA
TRIQ BETTINA
XATT IR-RISQ
TRIQ SAN LAWRENZ
TRIQ IL-KAR
TRIQ SAN GORG
TRIQ IL-KUNVENT
TRIQ IL-PALAZZ L-ANTIK TAL-GVERNATUR
TRIQ SAN FILIPPU
TRIQ IL-PALAZZ TAL-GVERNATUR
TRIQ SANT'ANTNIN
TRIQ IL-KWARTIER
TRIQ IL-KAPPA ALESSANDRU
TRIQ IL-KAPPELLA TAL-HOLY SOULS
TRIQ IL-KAPPELLA TAL-HOLY SOULS
TRIQ IL-KAPPELLA TAL-HOLY SOULS

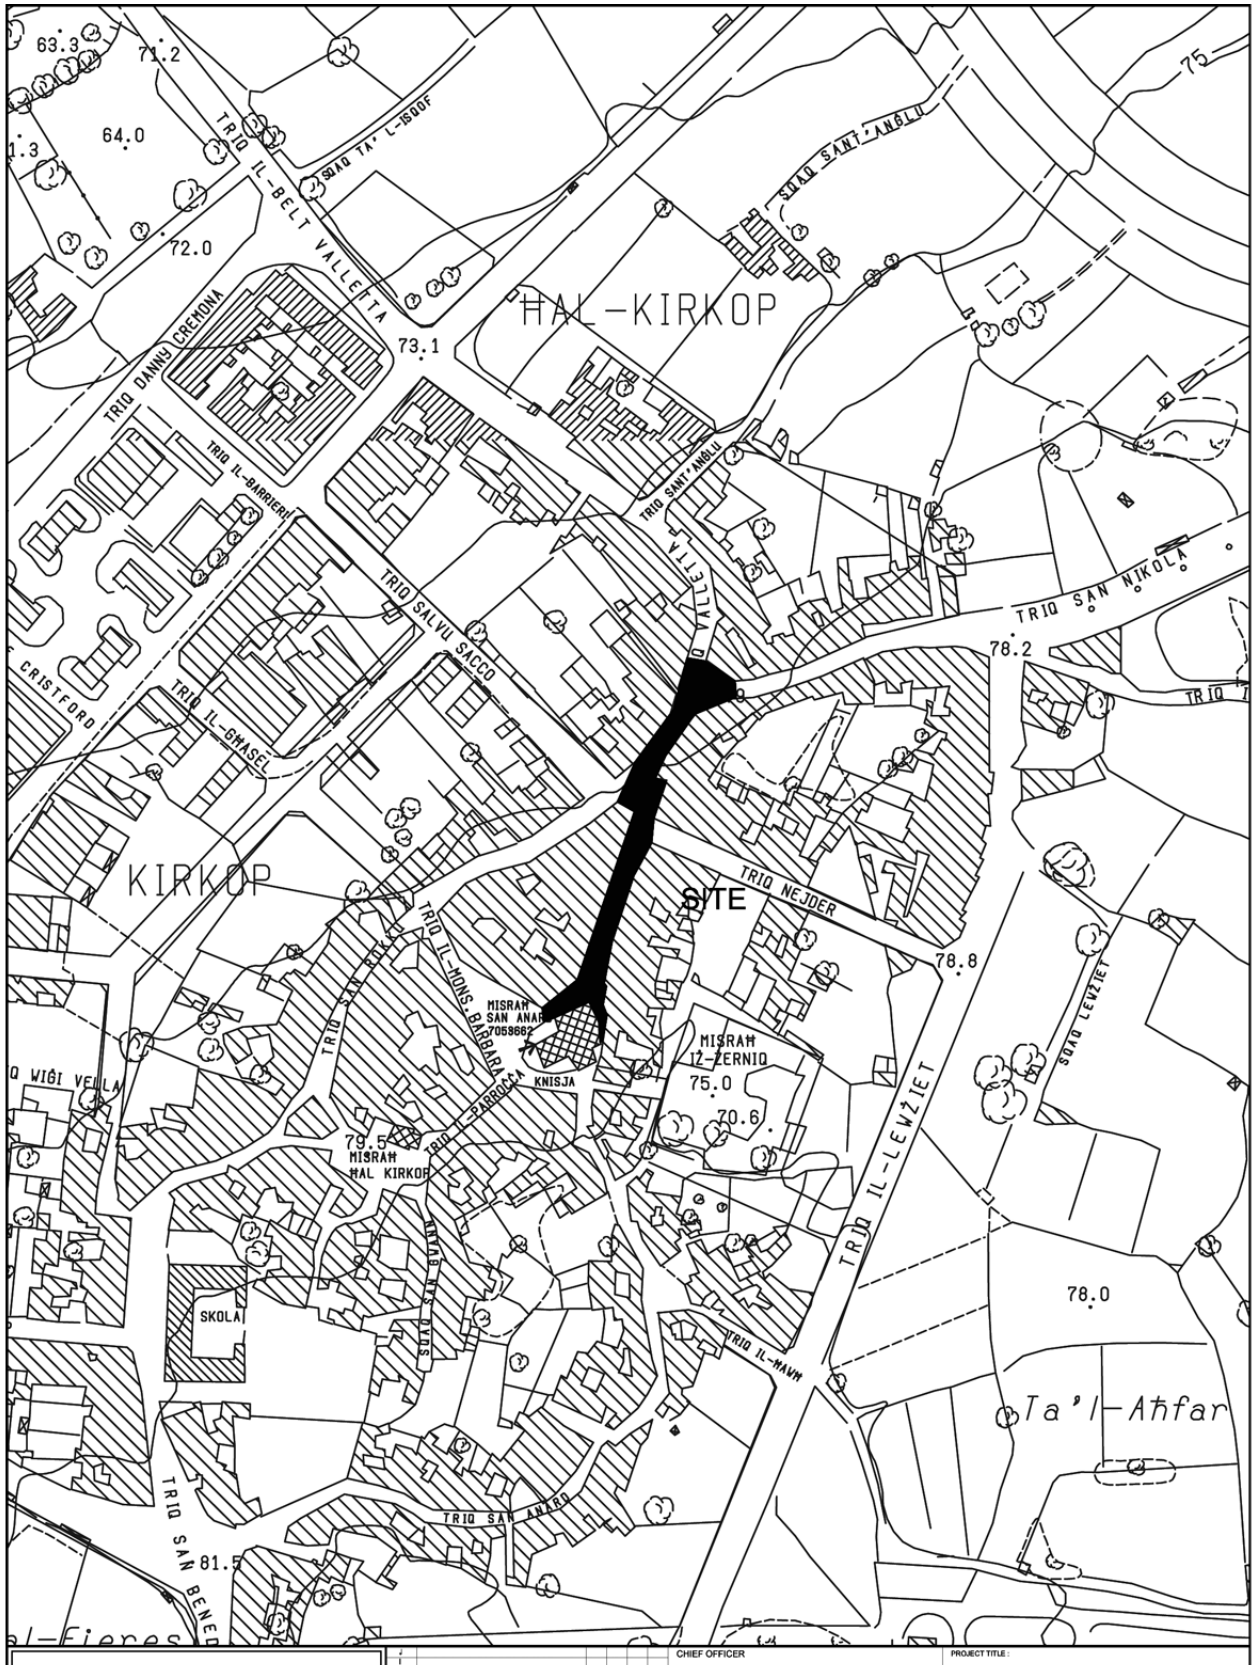


INFRASTRUCTURE MALTA

CHIEF OFFICER: -	PROJECT TITLE: HAL KIRKOP		
ARCHITECT: D.V.	DRAWING TITLE: TRIQ IL-KBIRA SITE PLAN (Extends of works are not binding but indicative)		
CHECKED BY: L.C.B.	DATE: JULY 2018	FILE No: -	DRAWING No: RD236/18
DRAWN BY: M.B.	SHEET SIZE: A4	SCALE: 1 : 2500	REVISION: A / SHEET No: 1

PROJECT No.: -

P:\Design\Common Area\Traffic Management\2018 Kirkop\2018 Kirkop.dwg

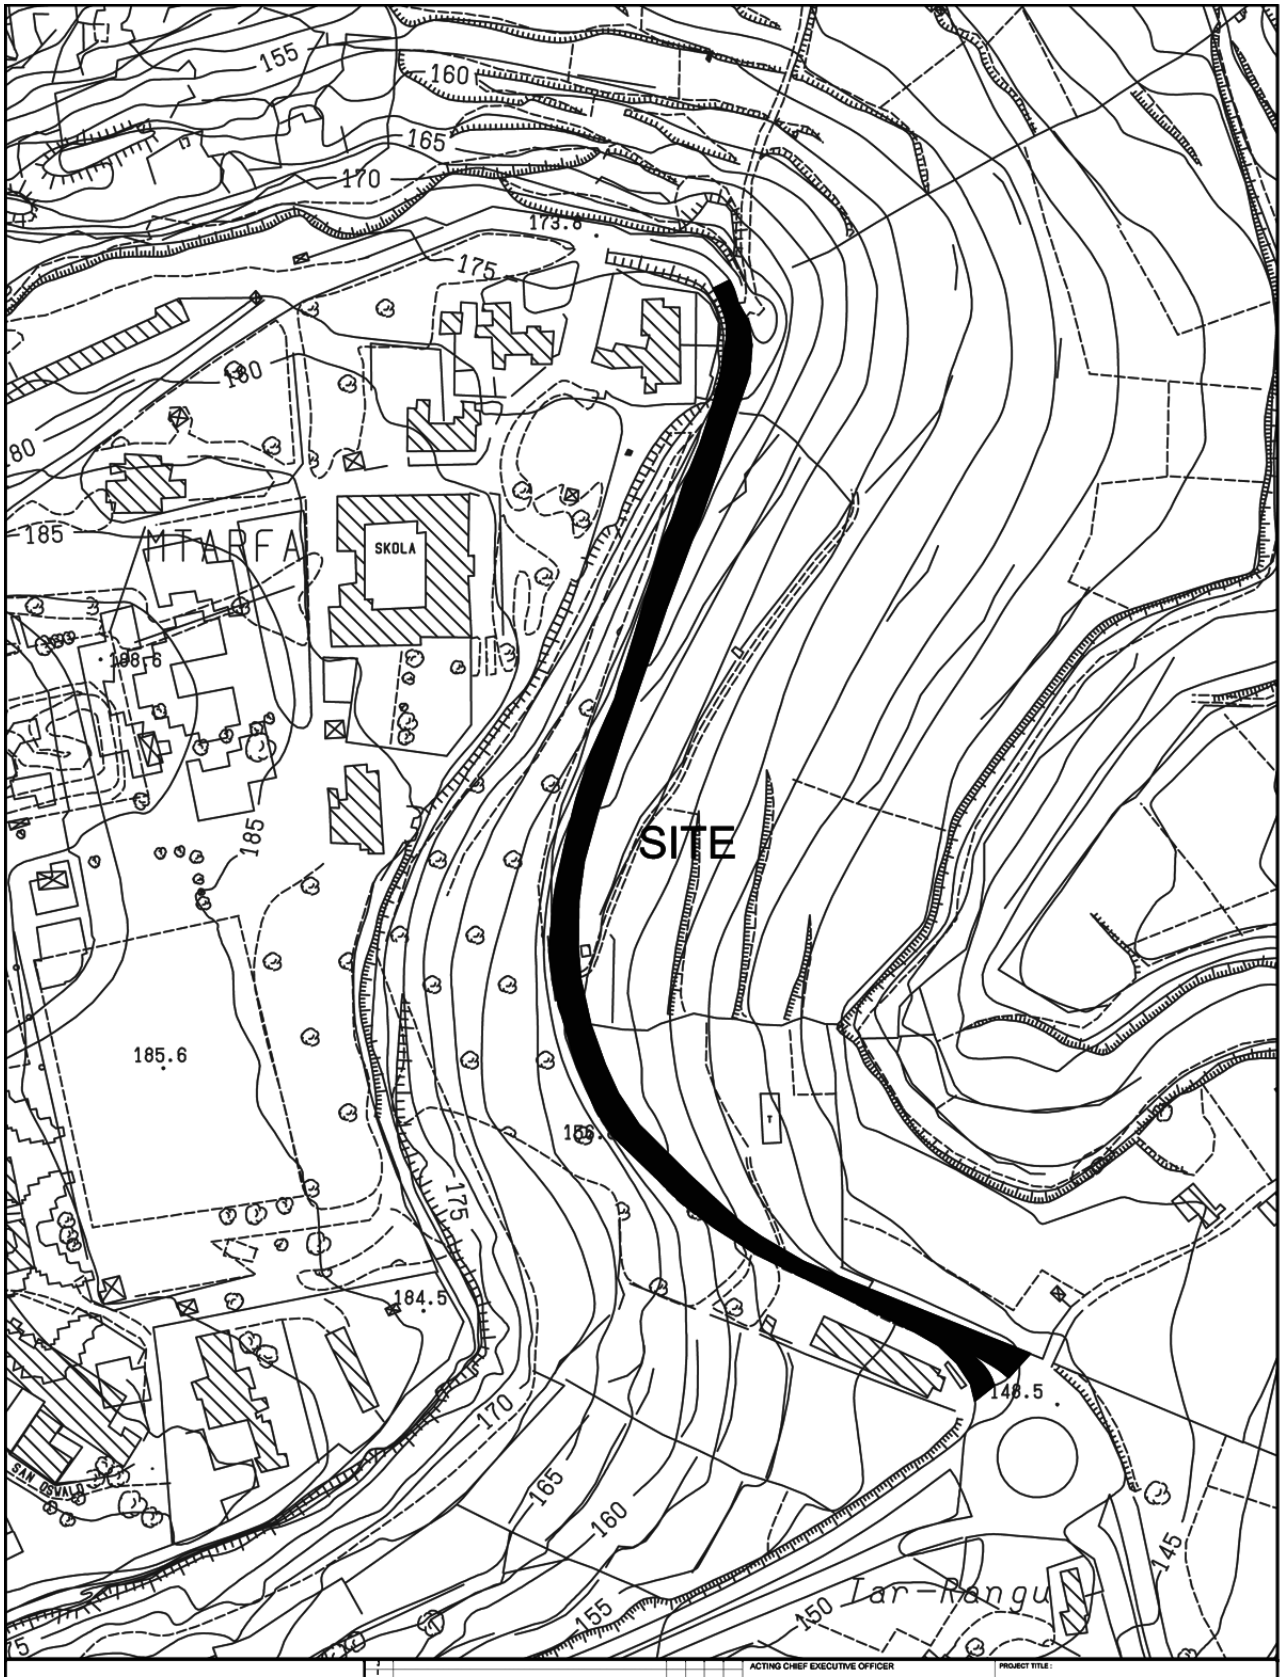



INFRASTRUCTURE MALTA

ACTING CHIEF EXECUTIVE OFFICER: Ing Fredrick Azzopardi			PROJECT TITLE: MTARFA		
ARCHITECT: DV			DRAWING TITLE: TRIQ IL-KAVALLIER VINCENZO BONELLO SITE PLAN EXTENDS OF WORKS ARE NOT BINDING BUT INDICATIVE		
CHECKED BY: LCB	DATE: JULY 2018	FILE No: -	DRAWING No: RD258/18		
DRAWN BY: BP	SHEET SIZE: A4	SCALE: 1:2500	REVISION: A	SHEET No: 2	


PROJECT No.: -

P:\Design\Common Area\Traffic Management\2018\Mtarfa\2018 Mtarfa.dwg

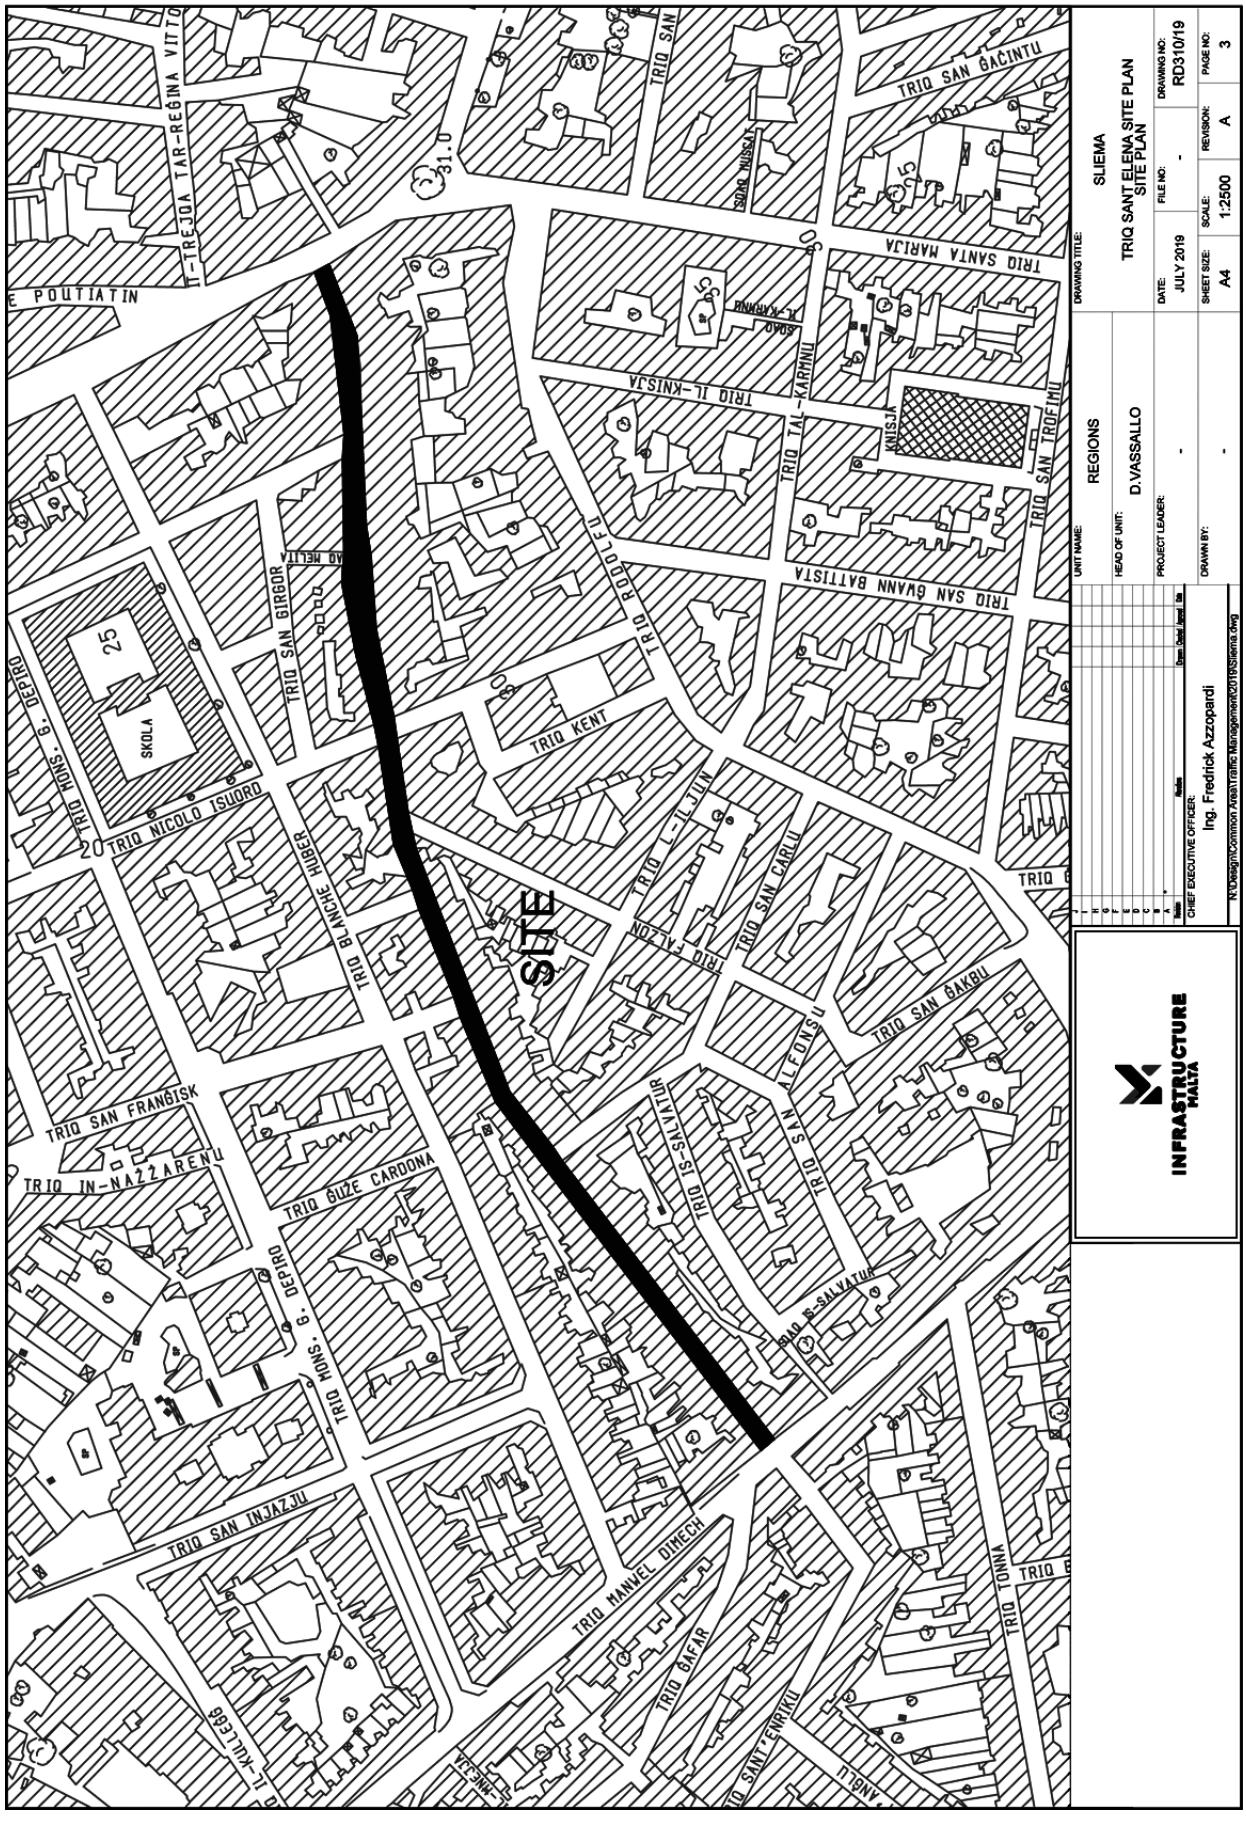
SITE
TRIQ SAN ĠAĊINTU
TRIQ SANTA MARIJA
TRIQ SAN ĠWANN BATTISTA
TRIQ SAN ĠORĠ
TRIQ NICOLO ISOUARD
TRIQ BIANCHI HUBER
TRIQ SAN FRANĠISK
TRIQ IN-NAZZARENU
TRIQ ĠUŻE CARDONA
TRIQ SAN INJAZJU
TRIQ MANWEL DIMECH
TRIQ SAN ĠAKBU
TRIQ TONNA
TRIQ KENT
SKOLA
INFRASTRUCTURE MALTA
UNIT NAME: REGIONS
HEAD OF UNIT: D.VASSALLO
PROJECT LEADER: -
CHIEF EXECUTIVE OFFICER: Ing. Fredrick Azzopardi
DRAWN BY: -
DRAWING TITLE: SLIEMA
TRIQ SANT ELENA SITE PLAN
SITE PLAN
DATE: JULY 2019
FILE NO: -
DRAWING NO: RD310/19
SHEET SIZE: A4
SCALE: 1:2500
REVISION: A
PAGE NO: 3
N:\Design\Common Area\Traffic Management\2019\Sliema.dwg

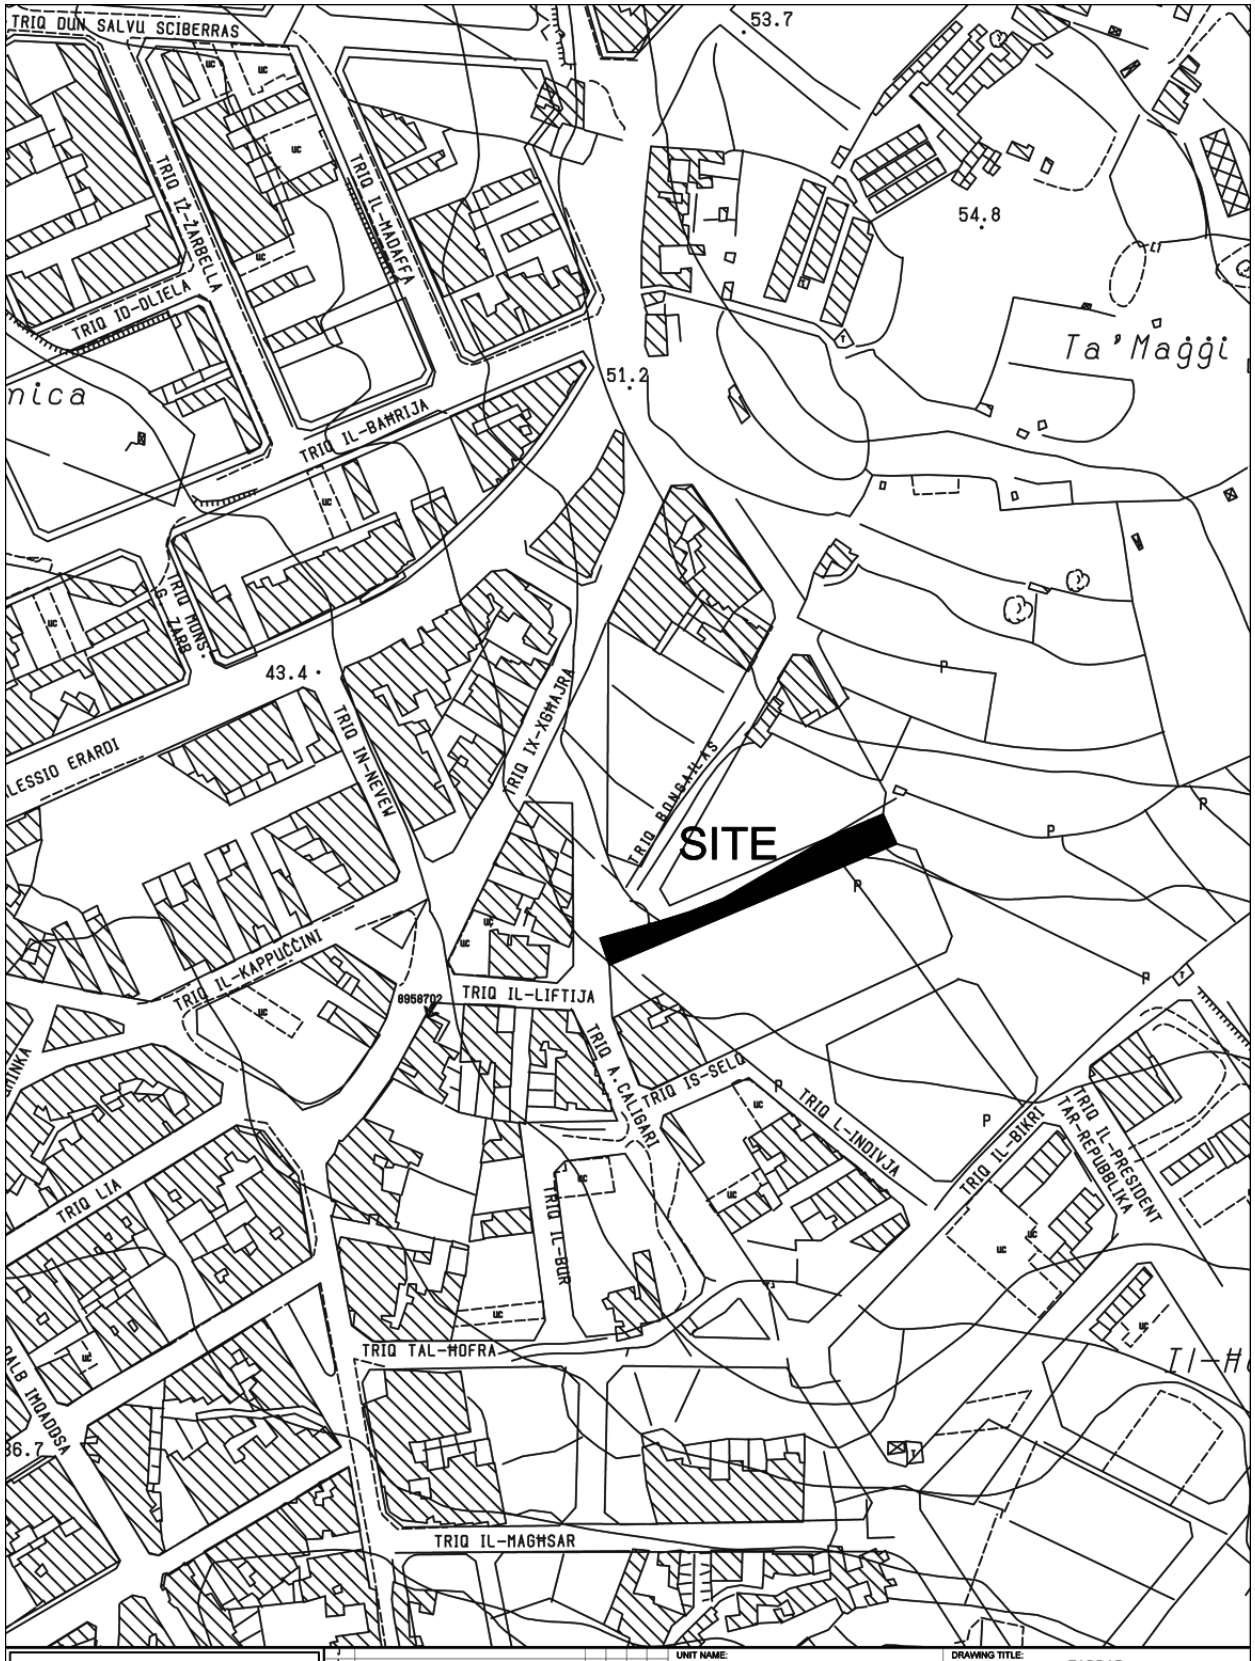

INFRASTRUCTURE MALTA		UNIT NAME: REGIONS	DRAWING TITLE: ZABBAR TRIQ F.X ATTARD SITE PLAN Extends of works aren't binding but indicative
	CHIEF EXECUTIVE OFFICER: Ing. Fredrick Azzopardi	HEAD OF UNIT: D.Vassallo	
	COMP. PATH: N:\Design\Common Area\Traffic Management\2019\Zabbar\2019 Zabbar.dwg	PROJECT LEADER: -	DATE: 14th Febr. 2019 / FILE NO: - / DRAWING NO: RD61/19
		DRAWN BY: K.Z	SHEET SIZE: A4 / SCALE: 1:2500 / REVISION: - / PAGE NO: 4

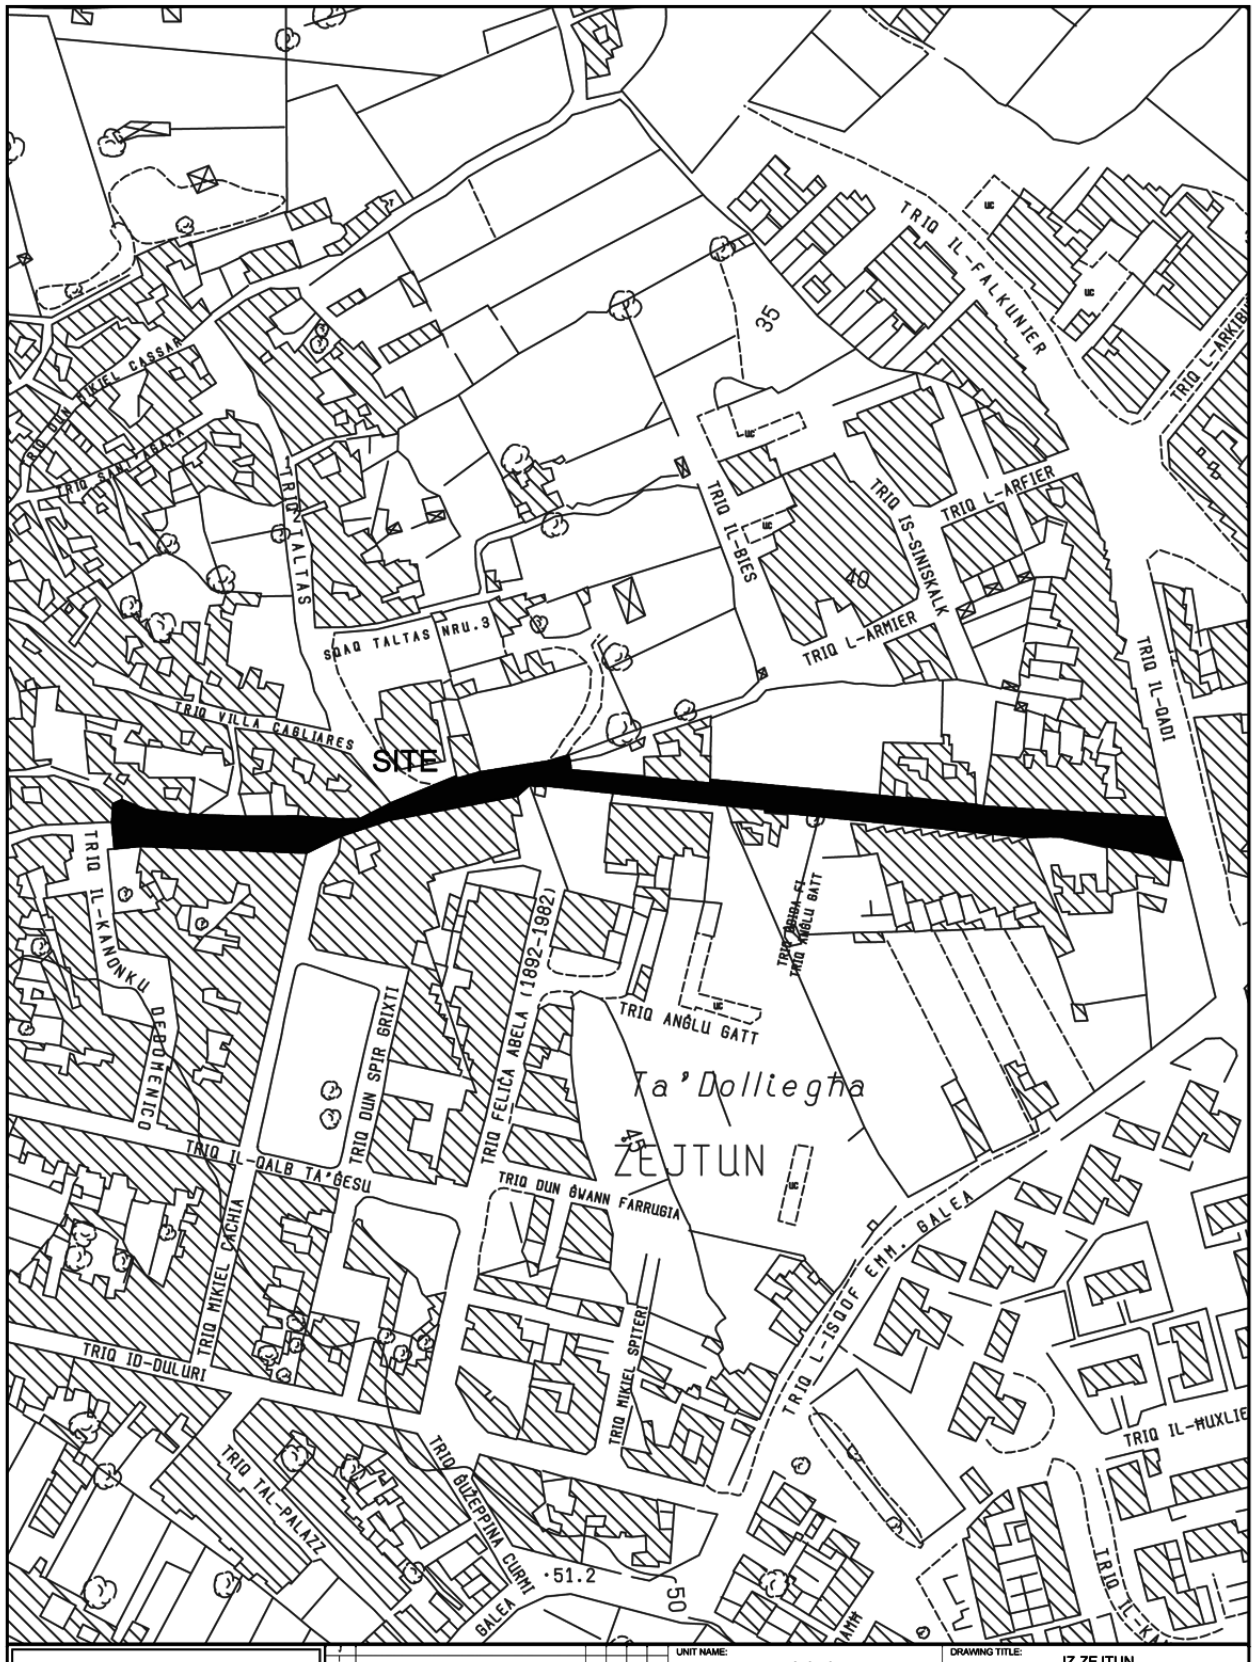


INFRASTRUCTURE MALTA

Revision	Alteration	Drawn	Checked	Approved	Date
A	*				

CHIEF EXECUTIVE OFFICER: Ing. Fredrick Azzopardi

COMPUTER PATH: N:\ Design\Common Area\Traffic Management\2019\Tarxien

UNIT NAME: REGIONS	DRAWING TITLE: IZ-ZEJTUN TRIQ BUGHARBIEL (Extents of works AREN't binding but indicative)		
HEAD OF UNIT: D.Vassallo			
PROJECT LEADER: -	DATE: 14th Febr. 2019	FILE NO: -	DRAWING NO: RD/69/19
DRAWN BY: L.B.	SHEET SIZE: A4	SCALE: 1 : 2500	REVISION: A	PAGE NO: 1 of 1

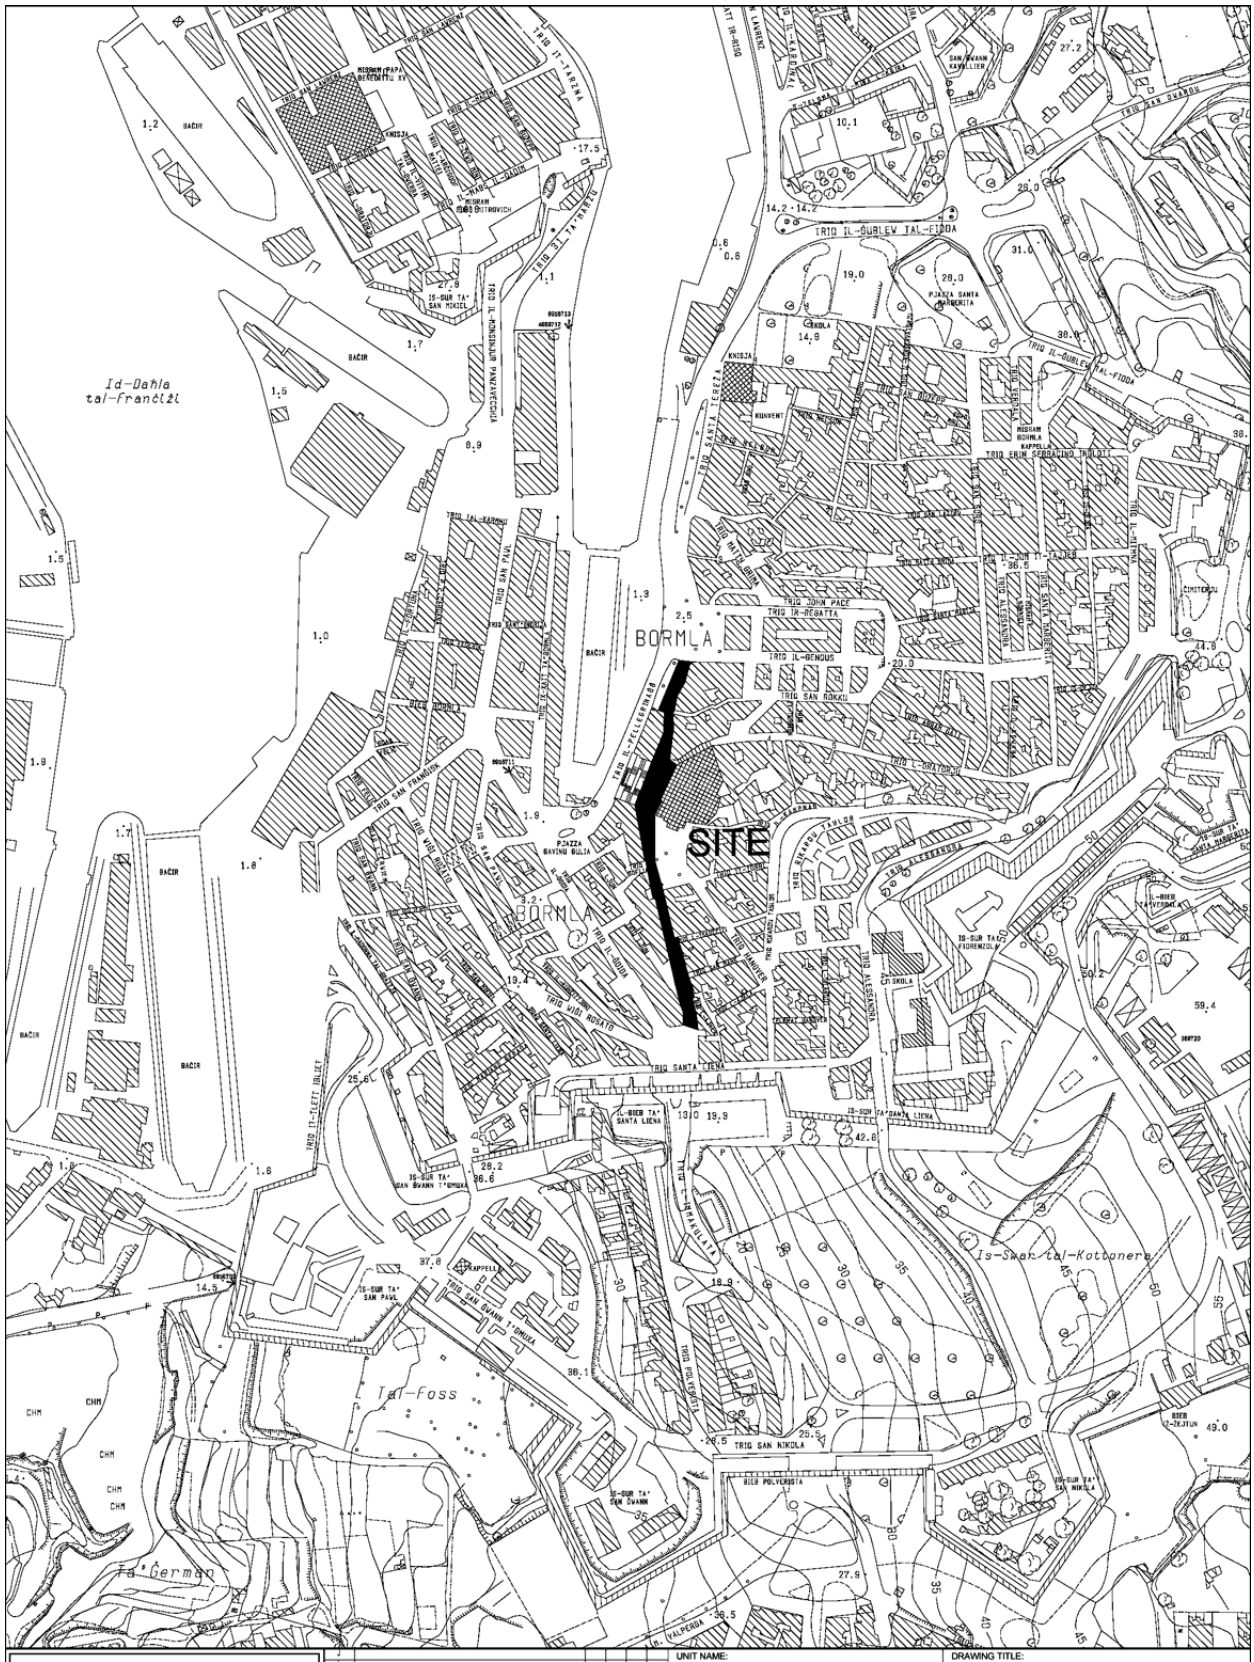

INFRASTRUCTURE MALTA

CHIEF EXECUTIVE OFFICER: Ing. Fredrick Azzopardi

N:\Design\Common Area\Traffic Management\2019\Bormla.dwg

UNIT NAME:	REGIONS
HEAD OF UNIT:	D.VASSALLO
PROJECT LEADER:	-
DRAWN BY:	A.S.
DRAWING TITLE:	BORMLA TRIQ IL-PELLEGRINAGG (Extents of Works are not binding but indicative)
DATE:	FEBRUARY 2019
FILE NO:	-
DRAWING NO:	RD131/19
SHEET SIZE:	A4
SCALE:	1:5000
REVISION:	A
PAGE NO:	1