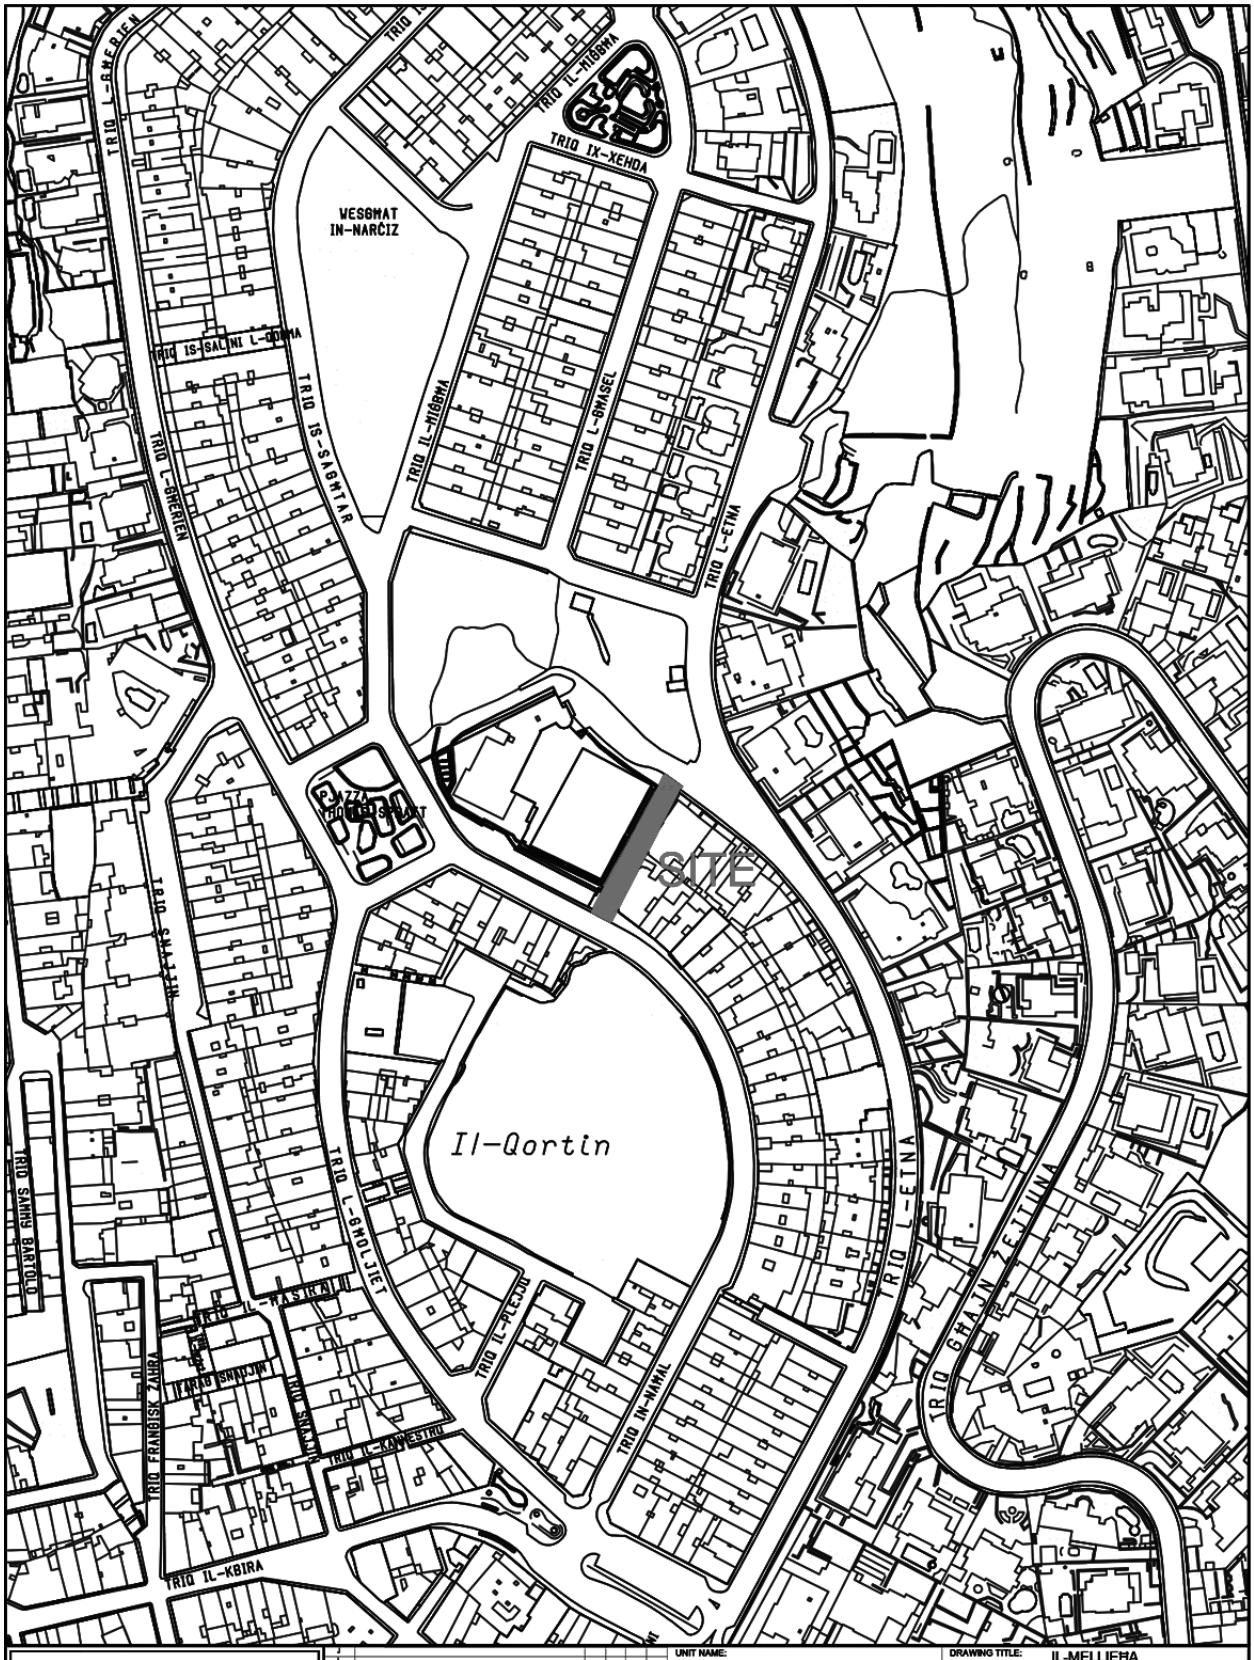


INFRASTRUCTURE MALTA

CHIEF EXECUTIVE OFFICER: Ivan Falzon

S:\Traffic Management\2024\Mellieha\2024 Mellieha.dwg

UNIT NAME: IMPLEMENTATION	DRAWING TITLE: IL-MELLIEĦA Tarag Tal-Landieri - SITE PLAN (Extents of works aren't binding but Indicative)		
HEAD OF UNIT: N.V.			
PROJECT LEADER: -	DATE: Feb 2024	FILE NO: -	DRAWING NO: IMD072/24
DRAWN BY: -	SHEET SIZE: A4	SCALE: 1:2500	REVISION: - / PAGE NO: 3


RAHAL GDID
PAOLA
TARXIEN
AWLA
VALLETTA
Il-Belljade
Tax-Xewk
TRIQ KORDIN
TRIQ IL-BELJ
TRIQ SANTA MONIKA
TRIQ RAHAL GDID
TRIQ PAOLA
TRIQ TARXIEN
TRIQ SANTA VERTA
TRIQ XANTILL
FOOTBALL GROUND
HERRAN PAULA
SKOLA
KAPPELLA TA' SANTA MONIKA
TAL-HERRAN
TAL-GARAJ
TAL-FIRXA
TAL-GARDINA
TAL-BAZZANIN
TAL-LUNA
TAL-ALIVU
TAL-FRAXXNU
TAL-KANNONA
TAL-BANDA
TAL-FAWWARA
TAL-GARAXX
TAL-FAKKIR
TAL-KAMMIEN
TAL-KAMMIEN TAL-HAMRUN
TAL-KAMMIEN TAL-MARSA
TAL-KAMMIEN TAL-PIETA
TAL-KAMMIEN TAL-SLIEMA
TAL-KAMMIEN TAL-VALLETTA
TAL-KAMMIEN TAL-ZEJTUN
TAL-KAMMIEN TAL-ZURRIEQ
TAL-KAMMIEN TAL-ZURRIEQ
TAL-KAMMIEN TAL-ZURRIEQ