


INFRASTRUCTURE MALTA
ŻEJTUN
SITE
TRIQ IL-PRESIDENT ANTON BUTTIGIEG
(Extents of works AREH binding but indicative)
IM 000 / 00
RD/66/19
1 : 2500
A2
L.B.
1 of 1

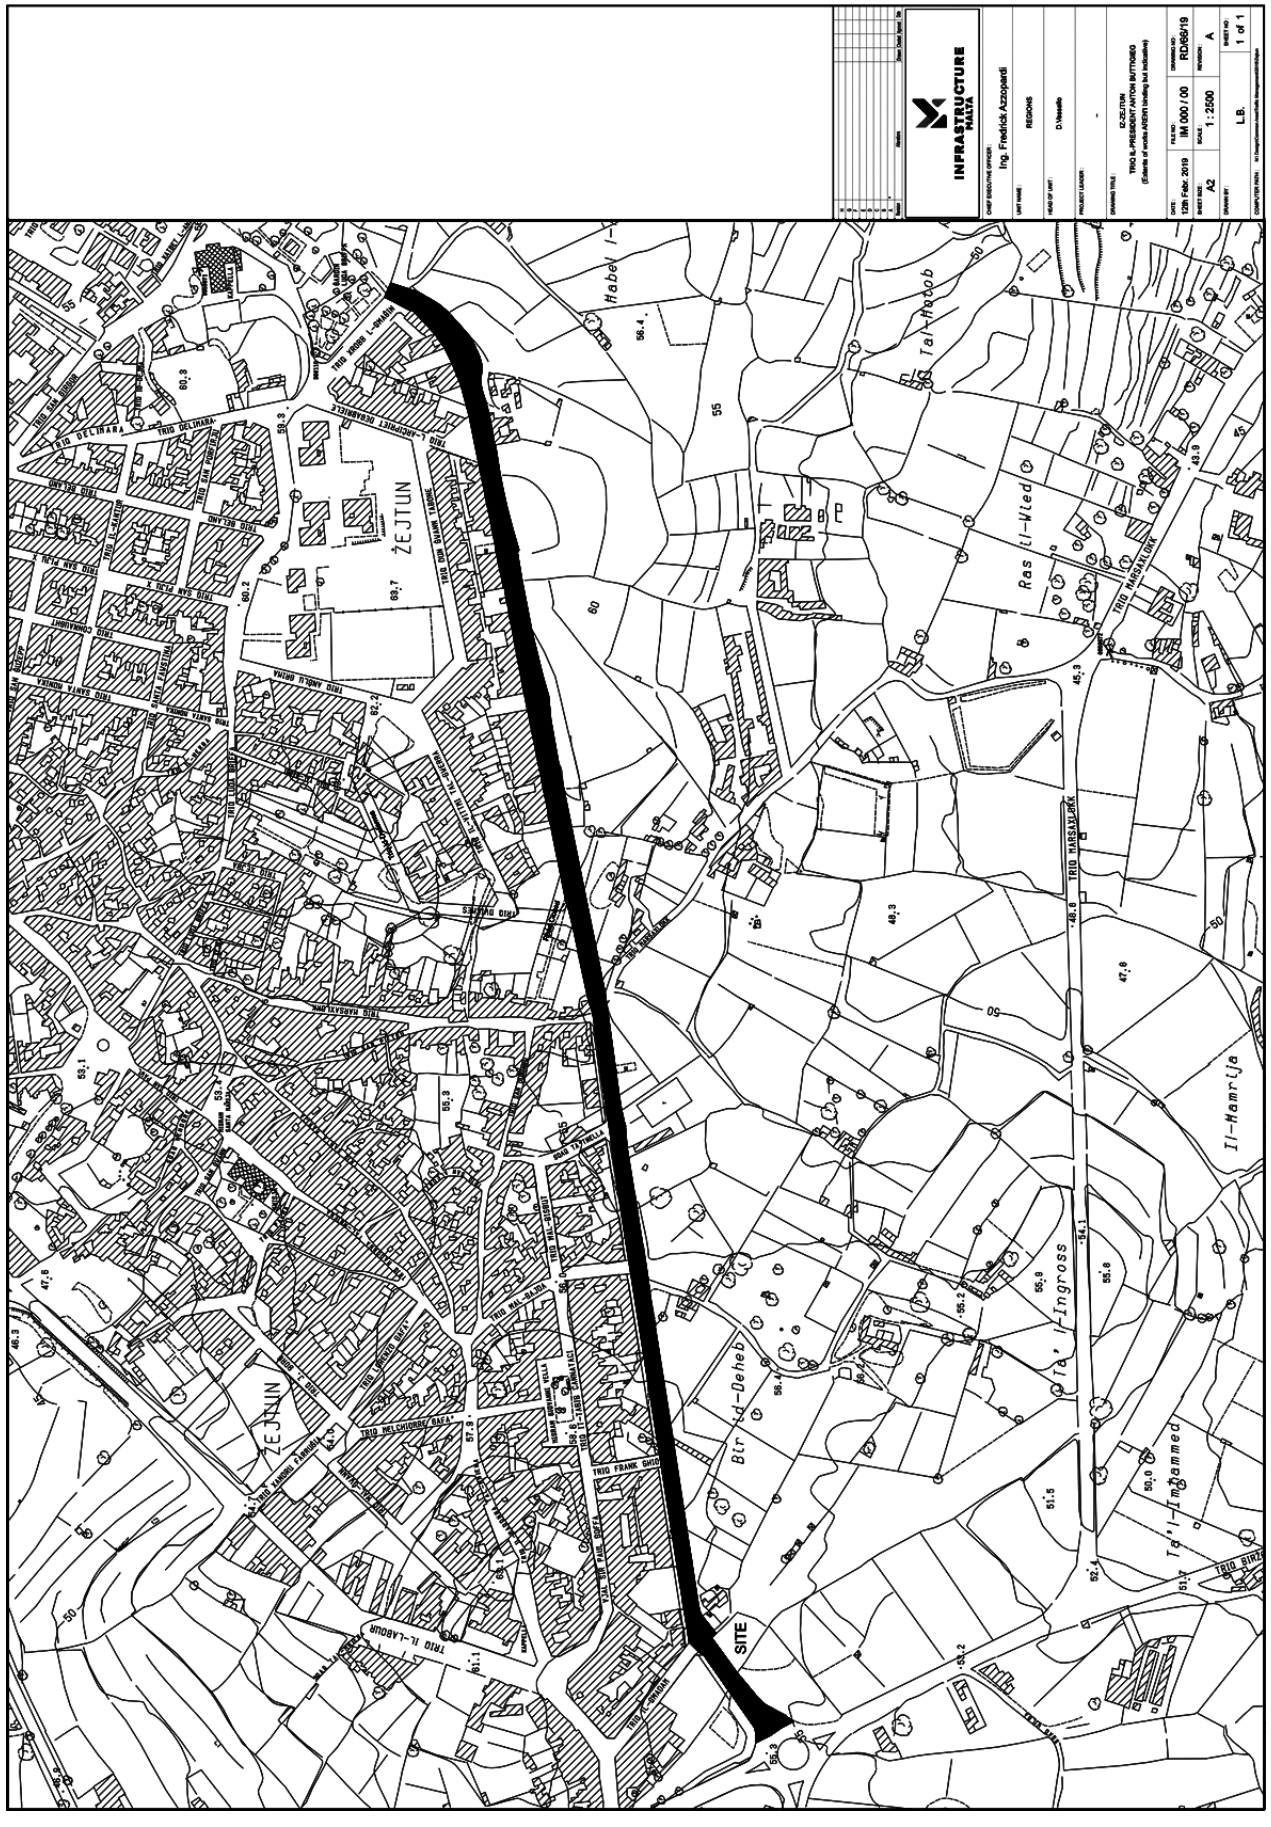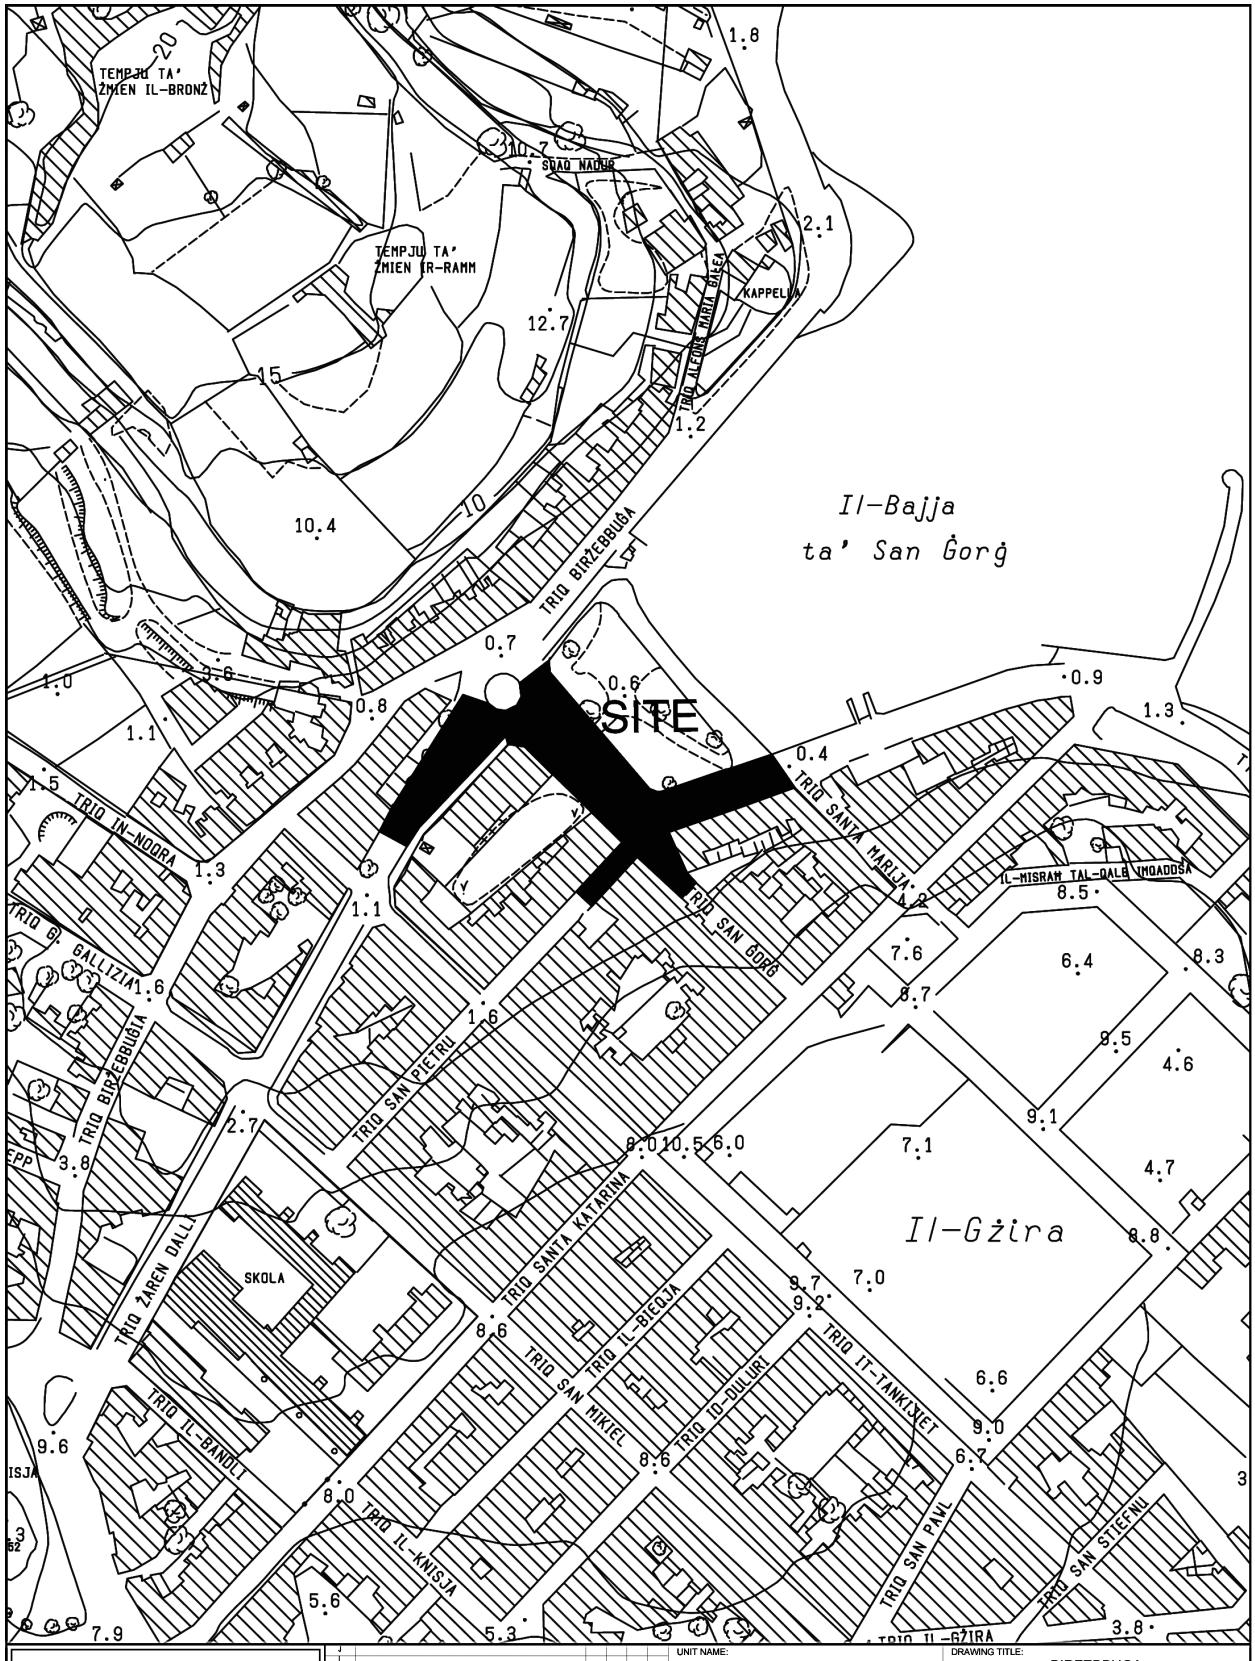

INFRASTRUCTURE MALTA

Revision	Alterations	Drawn	Checked	Approved	Date
A	*				

CHIEF EXECUTIVE OFFICER: Ing. Fredrick Azzopardi

S:\Traffic Management\2020\Birzebbuga\2020 Birzebbuga.dwg

UNIT NAME: -

HEAD OF UNIT: -


PROJECT LEADER: -

DRAWN BY: L.B.

DRAWING TITLE: BIRZEBBUGA po IX-XATT TA' SAN GORG SITE PLAN (Extents of Works are not binding but indicative)

DATE:	FILE NO:	DRAWING NO:
NOV 2020	-	IM81/20


SHEET SIZE:	SCALE:	REVISION:	PAGE NO:
A4	N.T.S.	B	7

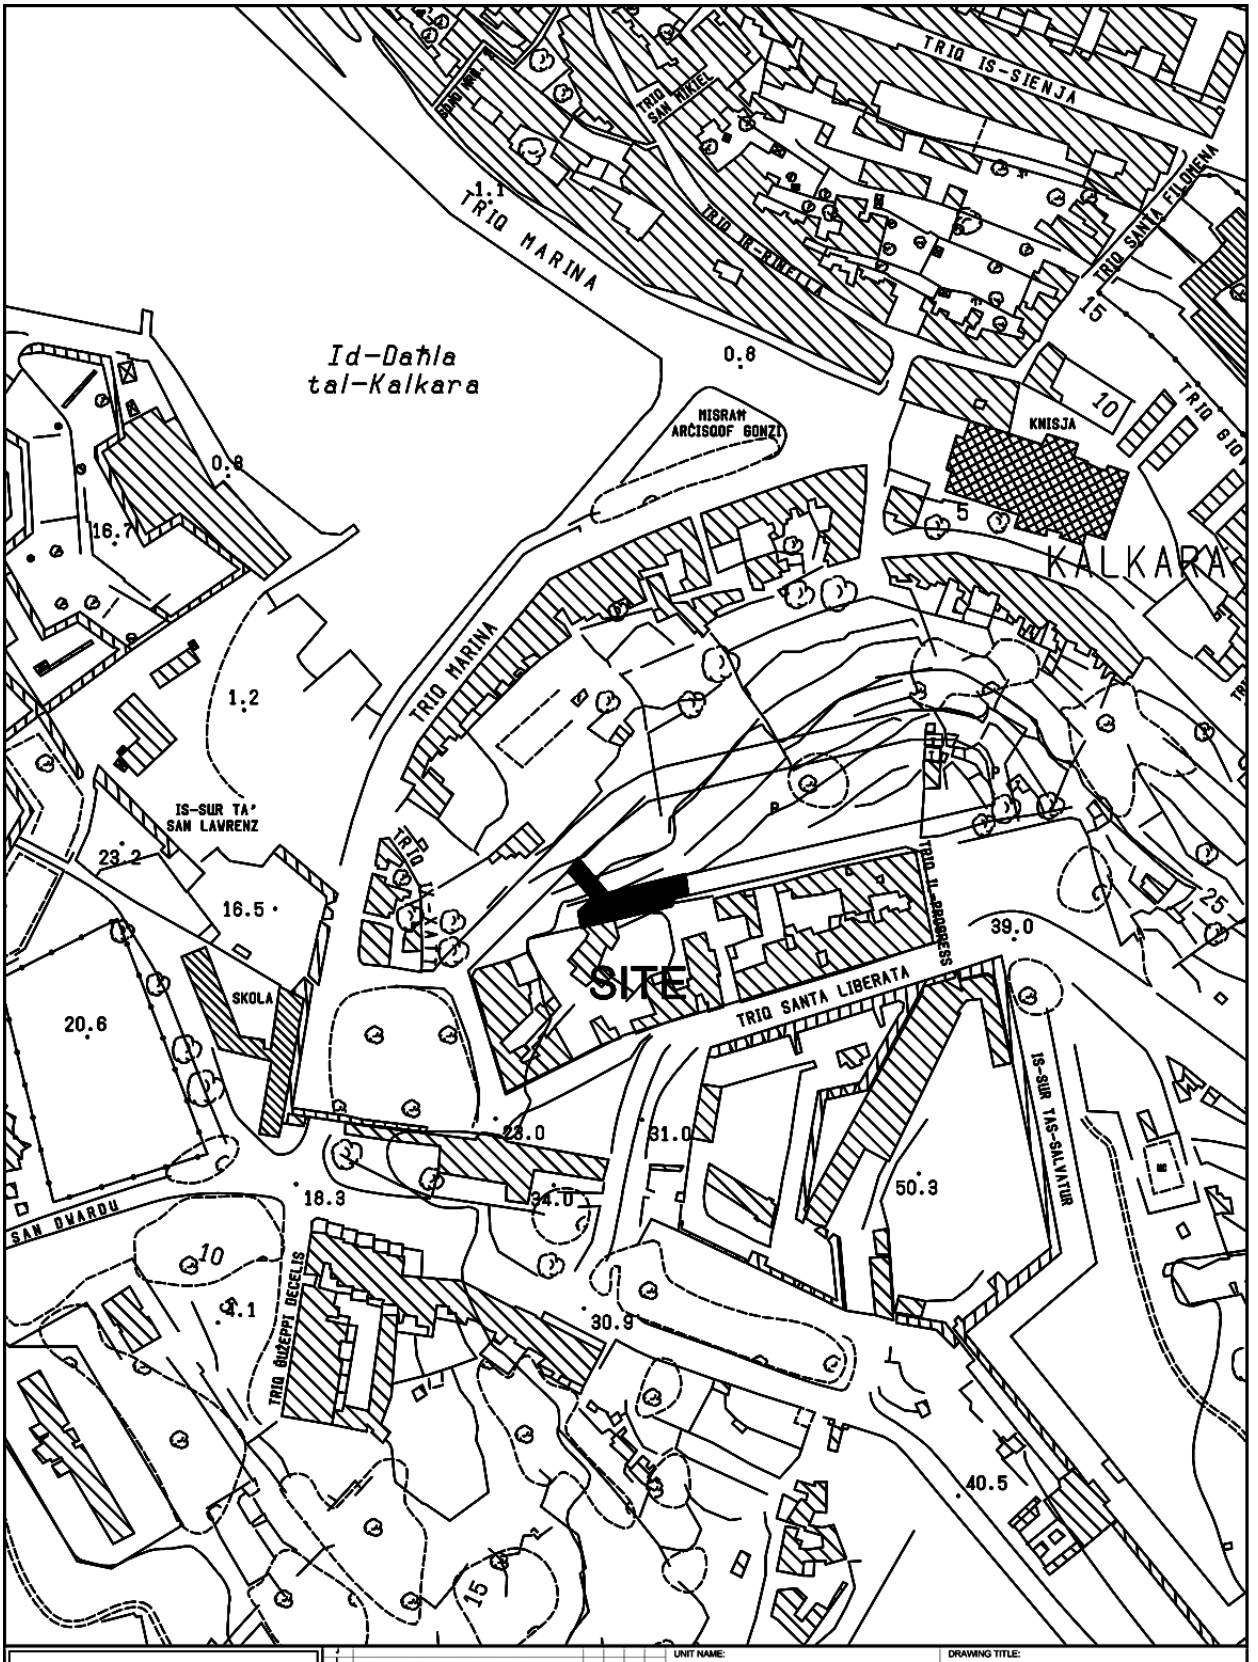

INFRASTRUCTURE MALTA

CHIEF EXECUTIVE OFFICER: Ing. Fredrick Azzopardi	UNIT NAME: IMPLEMENTATION
HEAD OF UNIT: L.D.	DRAWING TITLE: KALKARA po TRIQ IL-PROGRESS - SITE PLAN (Extents of Works are not binding but indicative)
PROJECT LEADER: -	DATE: DEC 2020 / FILE NO: - / DRAWING NO: -
DRAWN BY: -	SHEET SIZE: A4 / SCALE: 1:2400 / REVISION: A / PAGE NO: 1

N:\Design\Common Area\Traffic Management\2020\Kalkara\2020 Kalkara.dwg

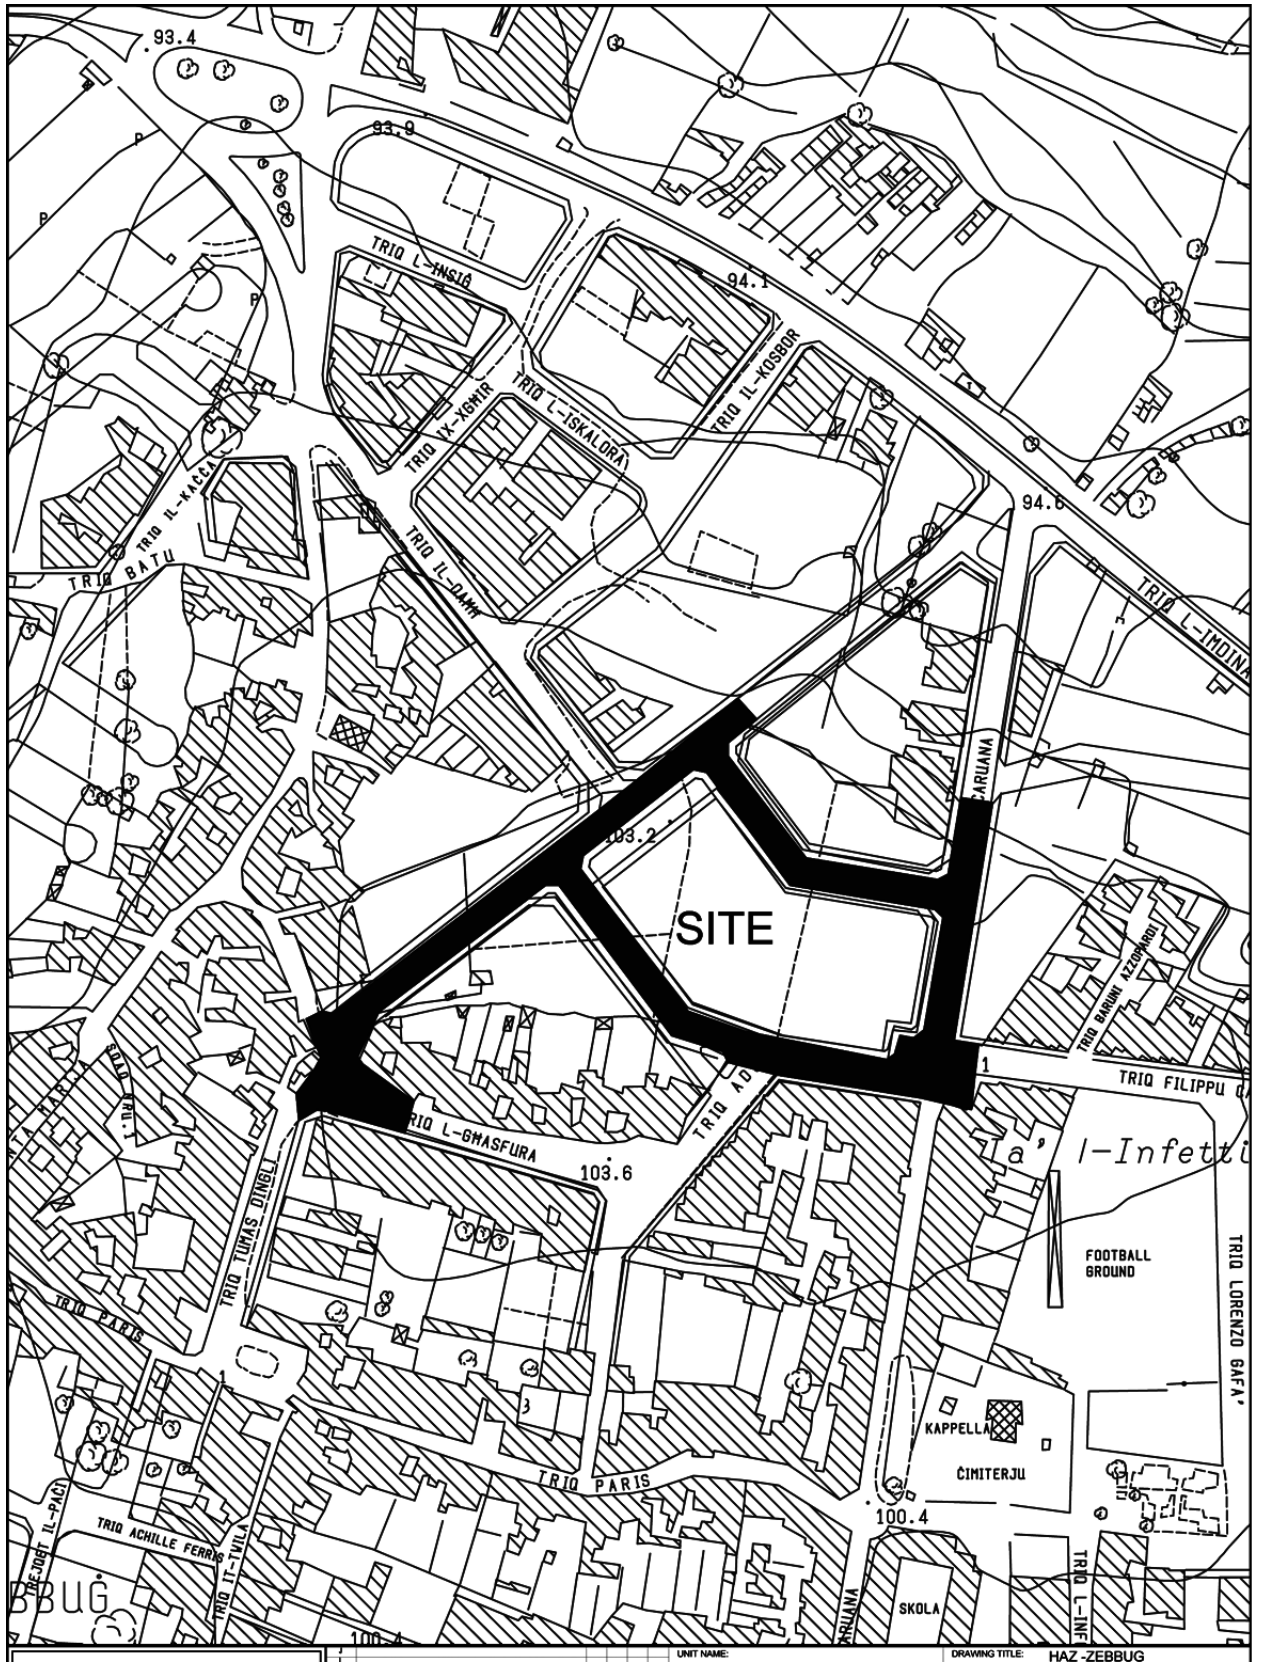



INFRASTRUCTURE MALTA

CHIEF EXECUTIVE OFFICER:
Ing. Fredrick Azzopardi

S:\Traffic Management\2020\Zebbug\2020 Zebbug.dwg

UNIT NAME: IMPLEMENTATION	DRAWING TITLE: HAZ -ZEBBUG po Triq A. Buttigieg - po Triq E.Cilia- Triq Il-Profs. A. Zammit - po Triq F.Sammut - po Triq A.Gatt - Triq L-Ghasfura - SITE PLAN (Extents of works aren't binding but Indicative)			
HEAD OF UNIT: L.D.				
PROJECT LEADER: -	DATE: DEC 2020	FILE NO: -	DRAWING NO: IM/231/20	
DRAWN BY: -	SHEET SIZE: A4	SCALE: 1:2500	REVISION: B	PAGE NO: 17

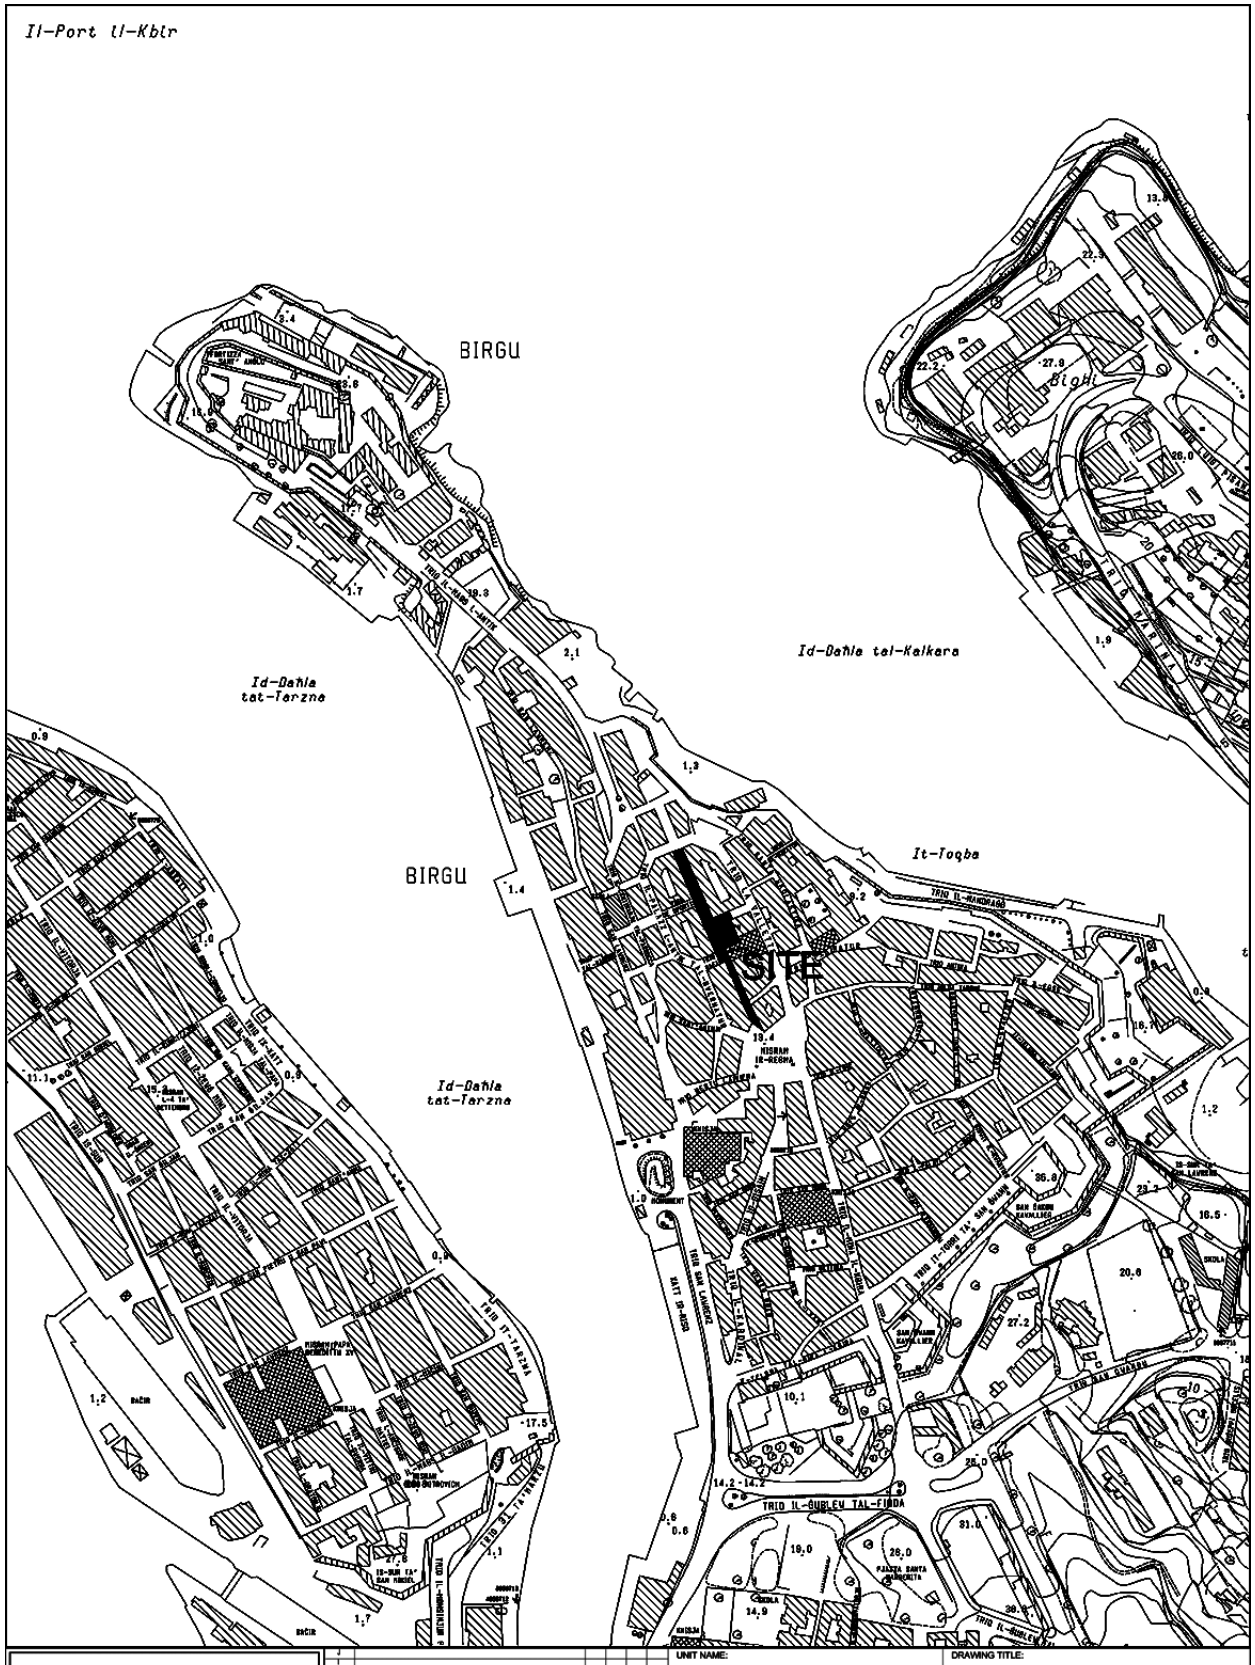
Il-Port il-Kbir
BIRGU
Id-Dahla tal-Kalkara
Id-Dahla tat-Tarzna
It-Toqba
BIRGU
SITE
Id-Dahla tat-Tarzna
TRIQ IL-GUBLEW TAL-FIRDA
INFRASTRUCTURE MALTA
UNIT NAME: REGIONS
HEAD OF UNIT: D.VASSALLO
PROJECT LEADER: -
DRAWN BY: A.S.
CHIEF EXECUTIVE OFFICER: Ing. Fredrick Azzopardi
N:\Design\Common Area\Traffic Management\2019\Birgu.dwg
DRAWING TITLE: BIRGU
TRIQ SAN FILIPPU
(Extents of Works are not binding but indicative)
DATE: FEBRUARY 2019
FILE NO: -
DRAWING NO: RD127/19
SHEET SIZE: A4
SCALE: 1:5000
REVISION: A
PAGE NO: 2

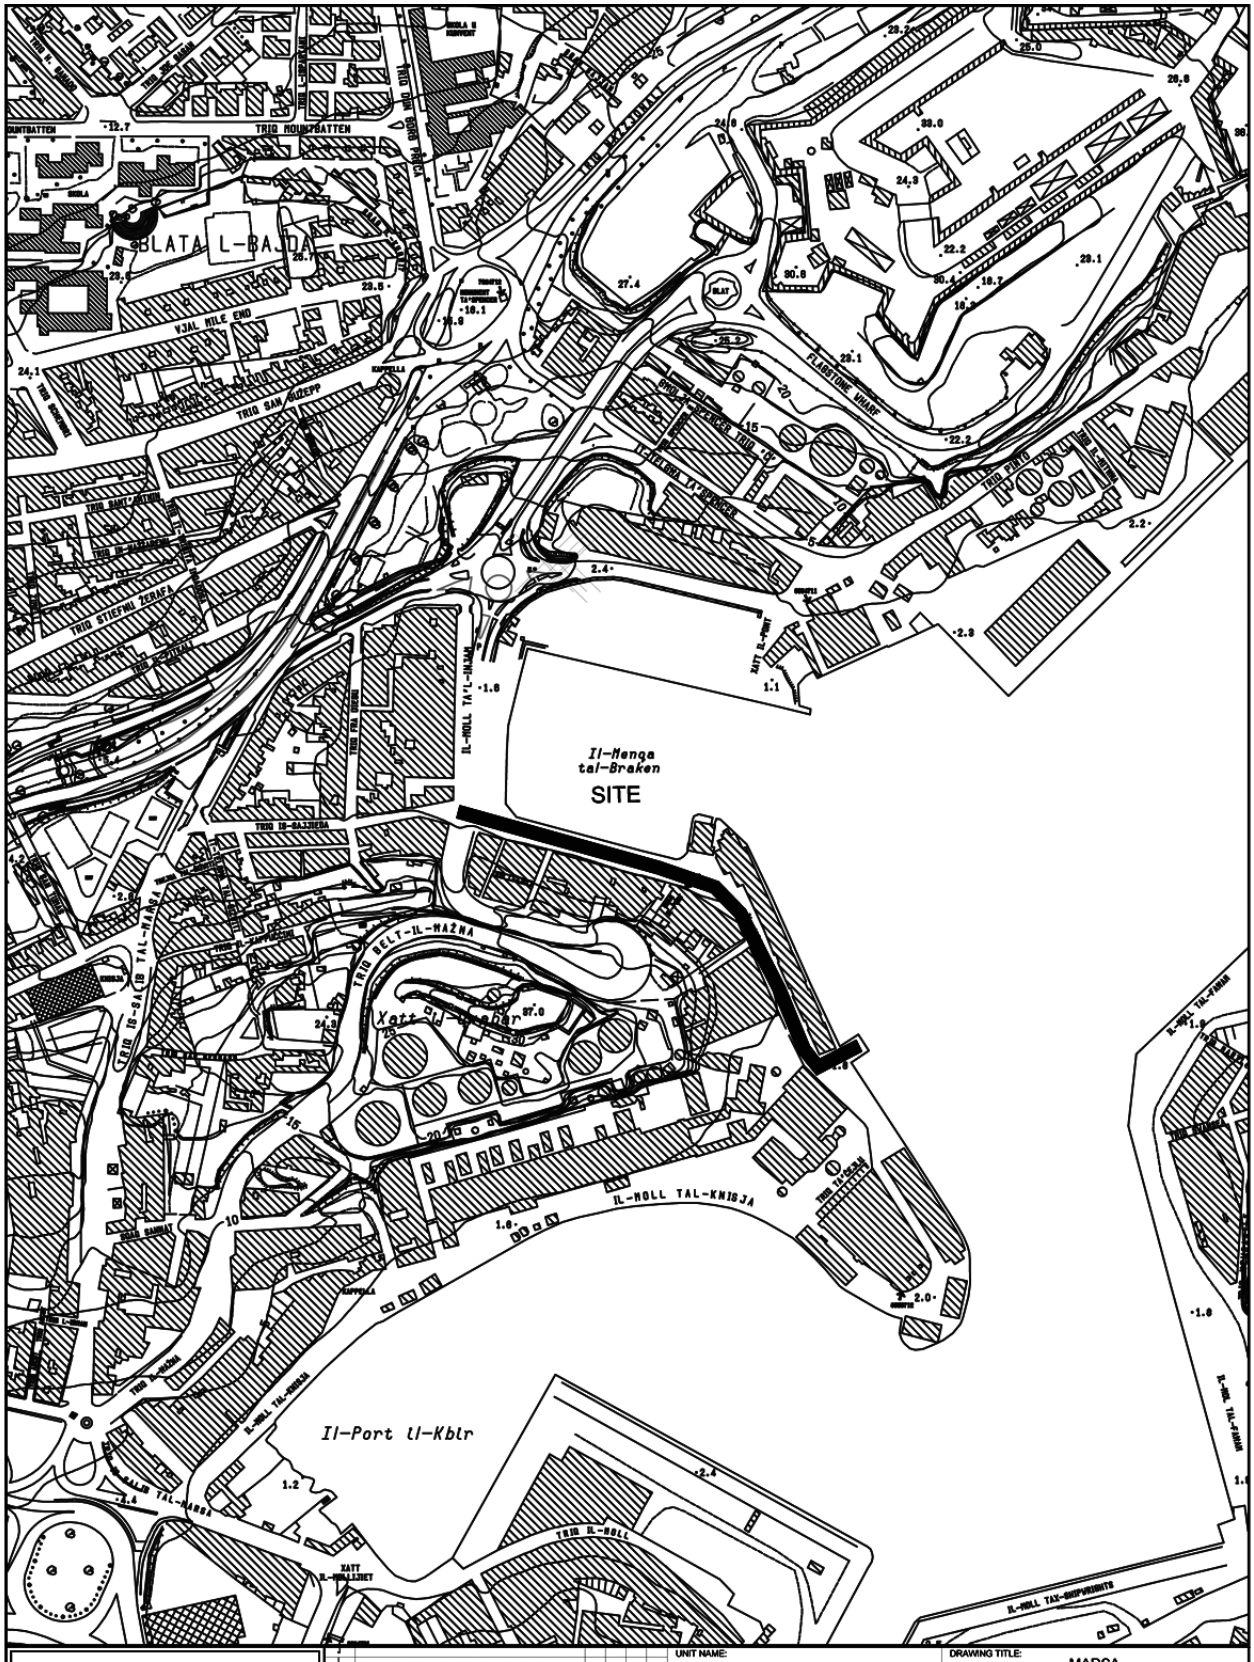

INFRASTRUCTURE MALTA

CHIEF EXECUTIVE OFFICER:
Ing. Fredrick Azzopardi

N:\Design\Common Area\Traffic Management\2020\Marsa\2020 Marsa.dwg

UNIT NAME:	IMPLEMENTATION
HEAD OF UNIT:	L.D.
PROJECT LEADER:	-
DRAWN BY:	-

DRAWING TITLE:
MARSA
HVSC System In Various Roads - SITE PLAN
(Il-Moll Tal-Braken - Il-Moll Tal-Pont)
(Extents of Works are not binding but indicative)

DATE:	FILE NO:	DRAWING NO:
DEC 2020	-	IM197/20/1

SHEET SIZE:	SCALE:	REVISION:	PAGE NO:
A4	1:5000	A	1/1