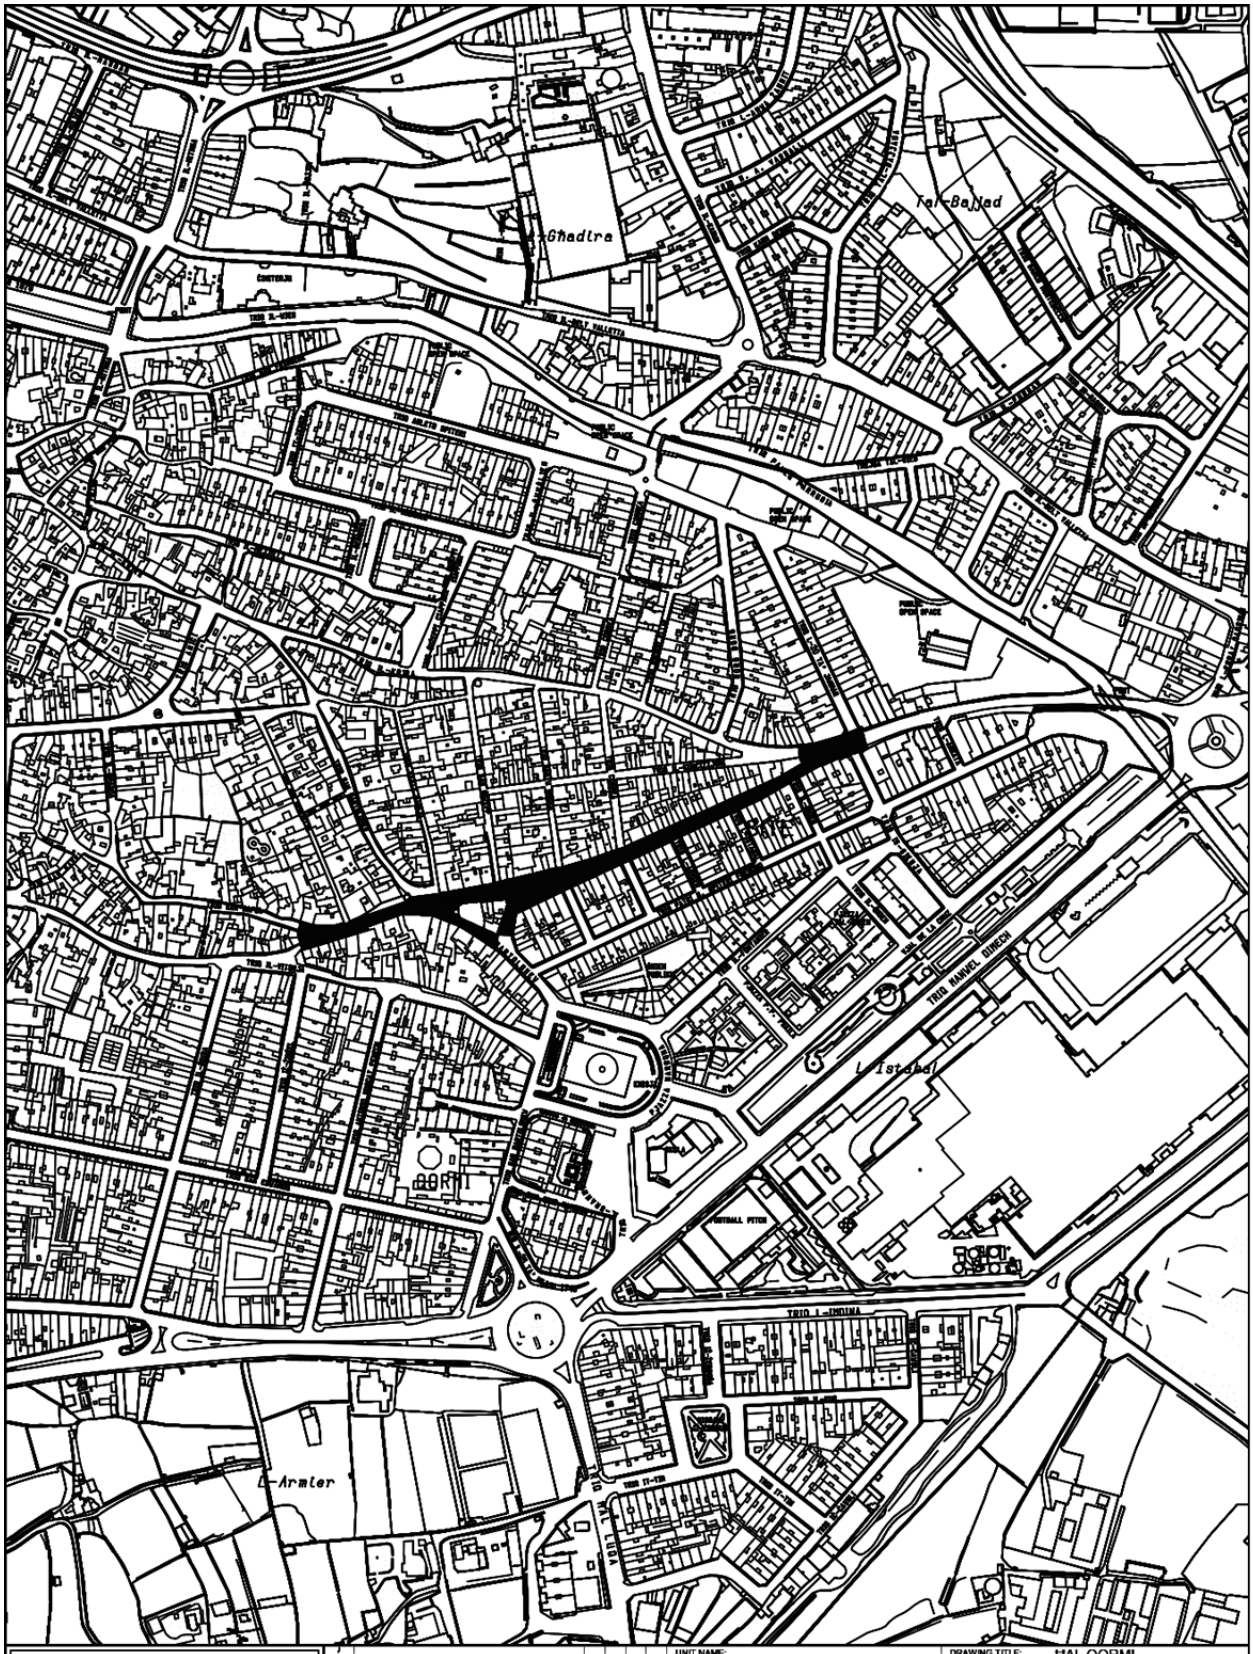


INFRASTRUCTURE MALTA

Revision	Alterations	Drawn	Checked	Approved	Date

CHIEF EXECUTIVE OFFICER: Ivan Falzon

S:\Traffic Management\2023\Qormi\2023 Qormi.dwg

UNIT NAME: IMPLEMENTATION

HEAD OF UNIT: N.V.

PROJECT LEADER: -


DRAWN BY: -

DRAWING TITLE: HAL QORMI

po Triq San Bastjan - SITE PLAN
(Extents of works aren't binding but Indicative)

DATE:	FILE NO:	DRAWING NO:
Oct 2023	-	IMD149/23

SHEET SIZE:	SCALE:	REVISION:	PAGE NO:
A4	1:5000	B	5

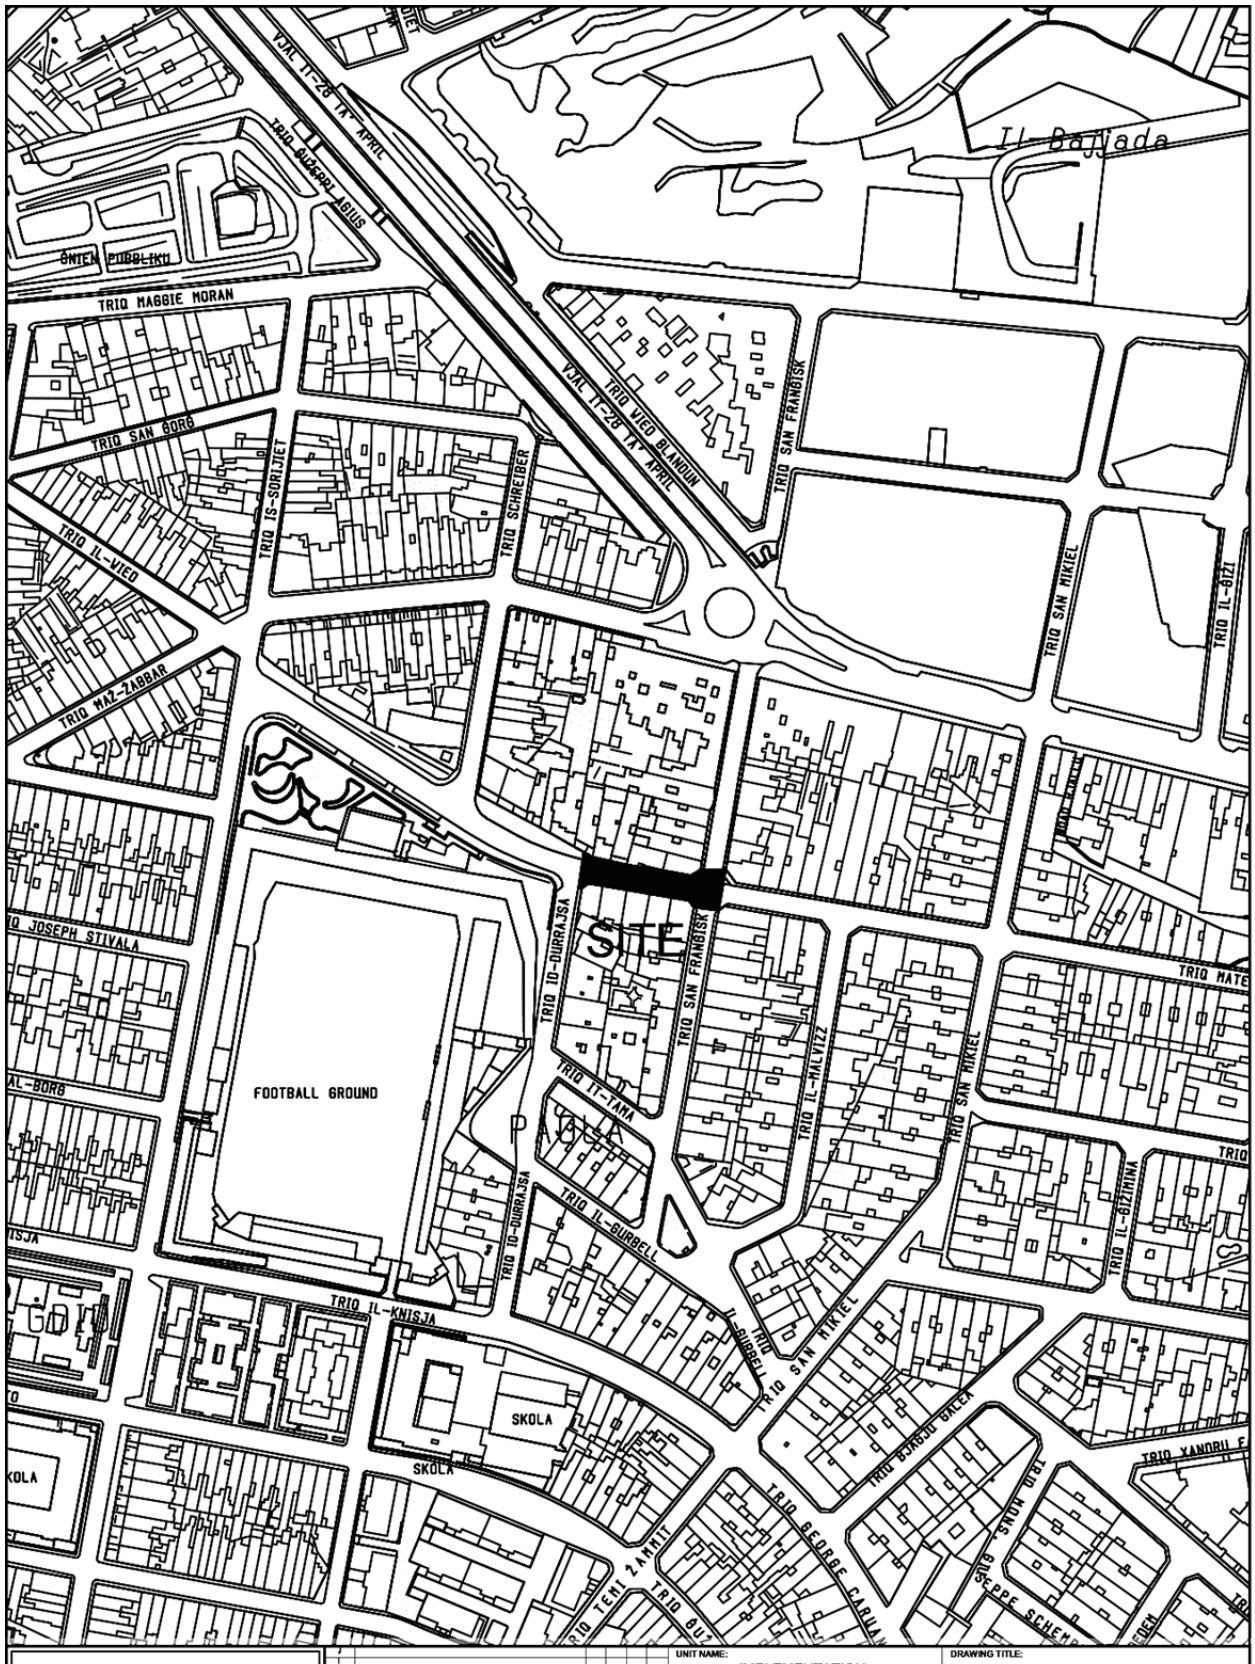

INFRASTRUCTURE MALTA

CHIEF EXECUTIVE OFFICER: Ivan Falzon	UNIT NAME: IMPLEMENTATION	DRAWING TITLE: RAHAL ĠDID (PAOLA) Triq Mater Boni Consigli - SITE PLAN (Extents of works aren't binding but Indicative)			
	HEAD OF UNIT: N.V.				
	PROJECT LEADER: -	DATE: Feb 2024	FILE NO: -		DRAWING NO: IMD43/24
	DRAWN BY: -	SHEET SIZE: A4	SCALE: 1:2500	REVISION: A	PAGE NO: 2

S:\Traffic Management\2024\Paola\2024 Paola.dwg