


INFRASTRUCTURE MALTA

UNIT NAME:	REGIONS
HEAD OF UNIT:	D.VASSALLO
PROJECT LEADER:	-
DRAWN BY:	A.S.
CHIEF EXECUTIVE OFFICER:	Ing. Fredrick Azzopardi
	N:\Design\Common Area\Traffic Management\2019\Mscala.dwg

DRAWING TITLE:
MARSASCALA
TRIQ SAN GWAKKIN
(Extents of Works are not binding but indicative)

DATE:	FILE NO:	DRAWING NO:
FEBRUARY 2019	-	RD148/19

SHEET SIZE:	SCALE:	REVISION:	PAGE NO:
A4	1:2500	A	4

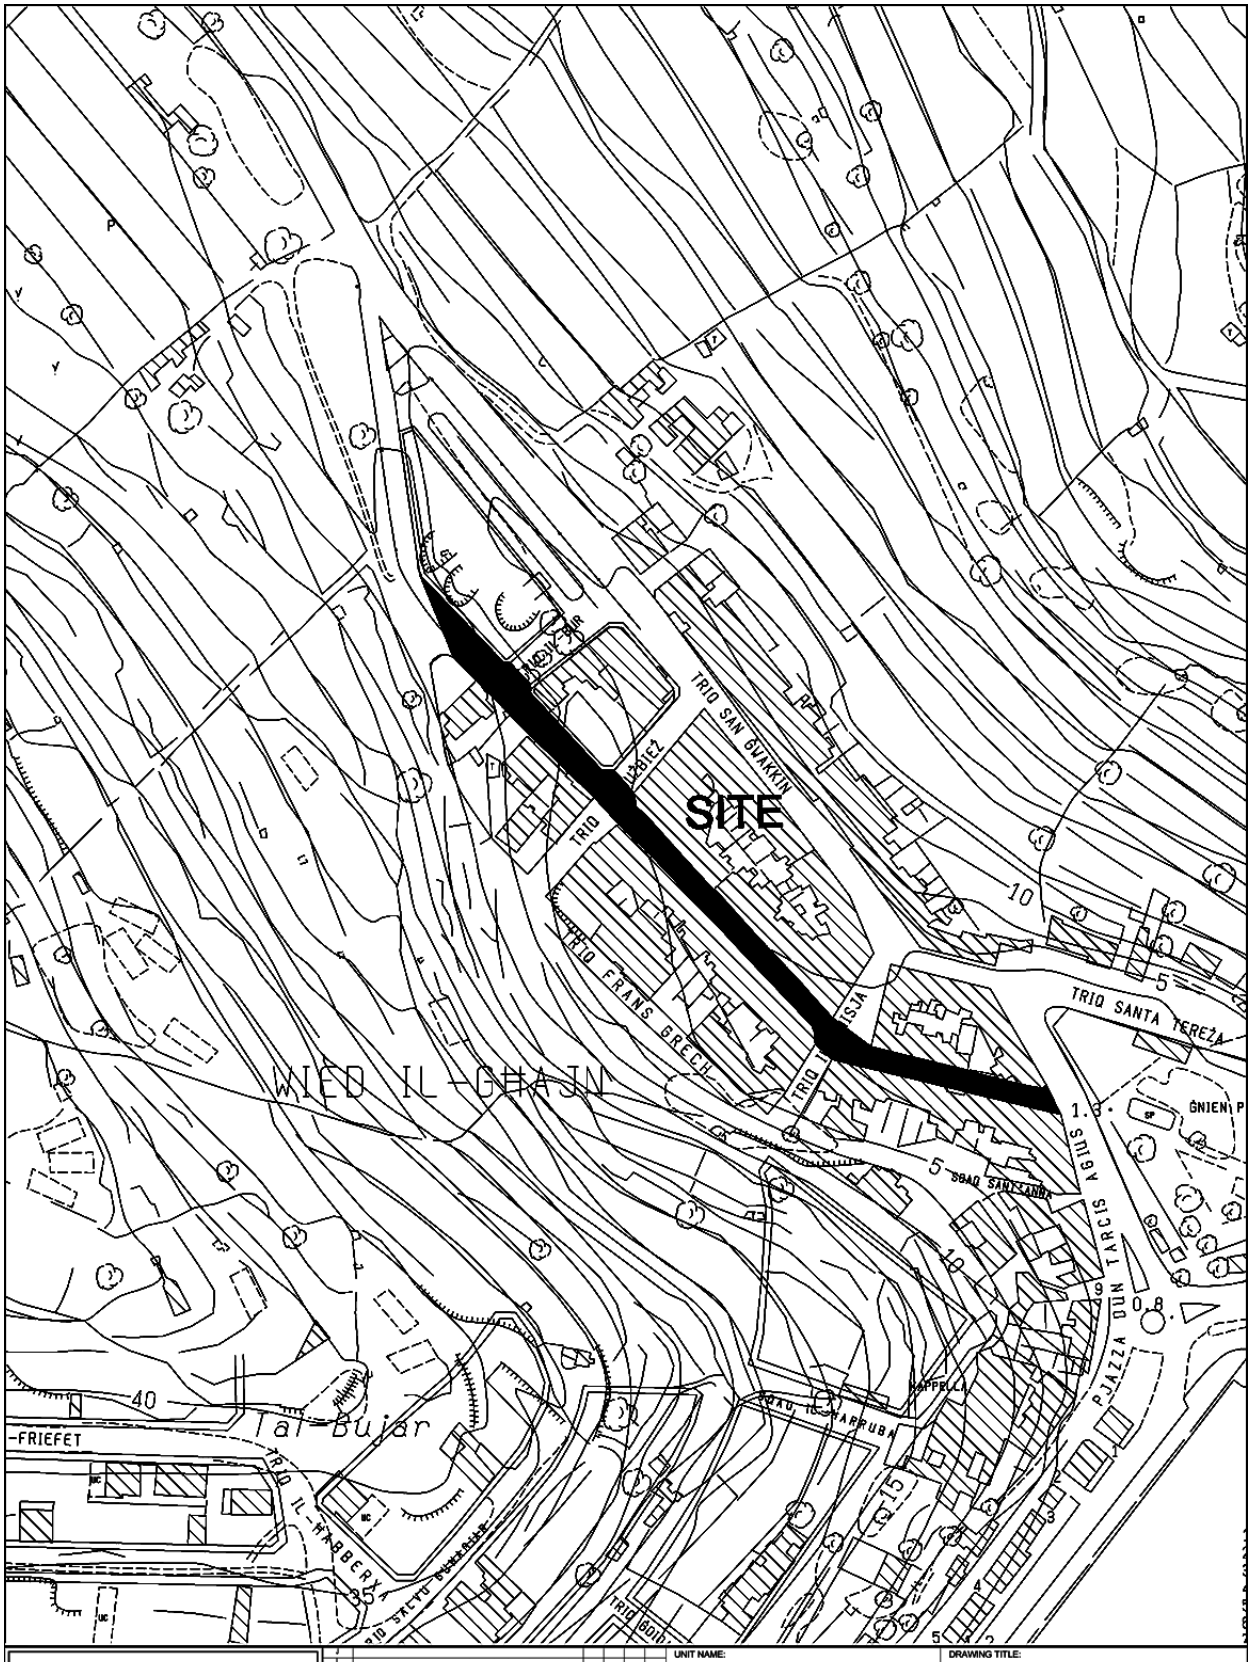


INFRASTRUCTURE MALTA

CHIEF EXECUTIVE OFFICER:
Ing. Fredrick Azzopardi

N:\Design\Common Area\Traffic Management\2019\Mscala.dwg

UNIT NAME:	REGIONS
HEAD OF UNIT:	D.VASSALLO
PROJECT LEADER:	-
DRAWN BY:	A.S.
DRAWING TITLE:	MARSASCALA TRIQ LA SENGLE (Extents of Works are not binding but indicative)
DATE:	FEBRUARY 2019
FILE NO:	-
DRAWING NO:	RD146/19
SHEET SIZE:	A4
SCALE:	1:2500
REVISION:	A
PAGE NO:	2

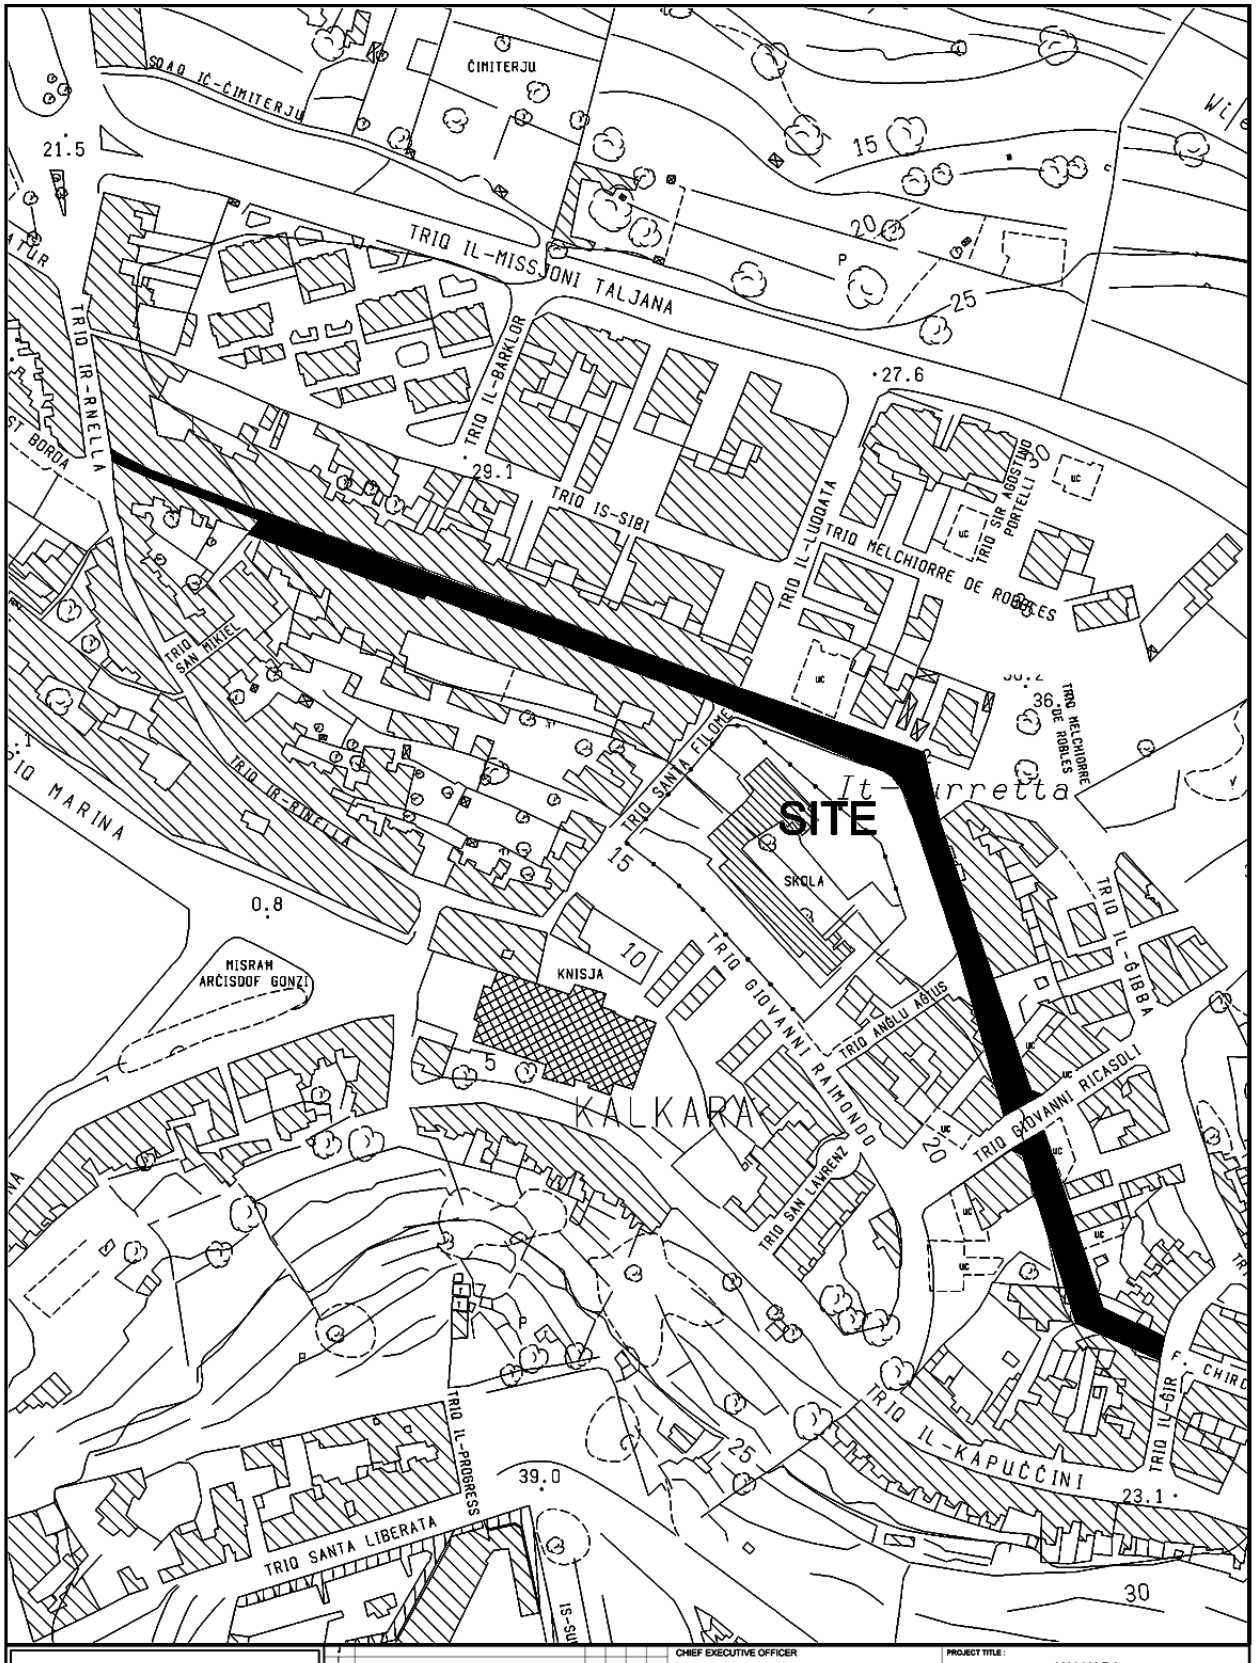
SITE
KALKARA
ĊIMITERJU
TRIQ IL-MISSJONI TALJANA
TRIQ IR-RNELLA
TRIQ IL-BARKLOR
TRIQ IS-SIBI
TRIQ IL-LUQATA
TRIQ MELCHIORRE DE ROBLES
TRIQ SIR AGOSTINO PORTELLI
TRIQ SAN RIKIEL
TRIQ SANTA FILOMENA
SKOLA
KNISJA
TRIQ GIOVANNI RAIMONDO
TRIQ ANGLU AGIUS
TRIQ GIOVANNI RICASOLI
TRIQ SAN LAWRENZ
TRIQ IL-PROGRESS
TRIQ SANTA LIBERATA
TRIQ IL-KAPUĊĊINI
TRIQ IL-GIBBA
TRIQ IX-XIBIR
MISRAH ARĊISDOF GONZI
INFRASTRUCTURE MALTA
CHIEF EXECUTIVE OFFICER
Ing Fredrick Azzopardi
PROJECT TITLE :
KALKARA
ARCHITECT
-
DRAWING TITLE :
TRIQ SIENJA SITE PLAN
(Extents of works aren't binding but Indicative)
CHECKED BY
-
DATE :
FEBRUARY 2019
FILE No :
-
DRAWING No :
RD/31/19
DRAWN BY
-
SHEET SIZE
A4
SCALE :
1:2500
REVISION :
A
SHEET No :
1
PROJECT No. :
-