
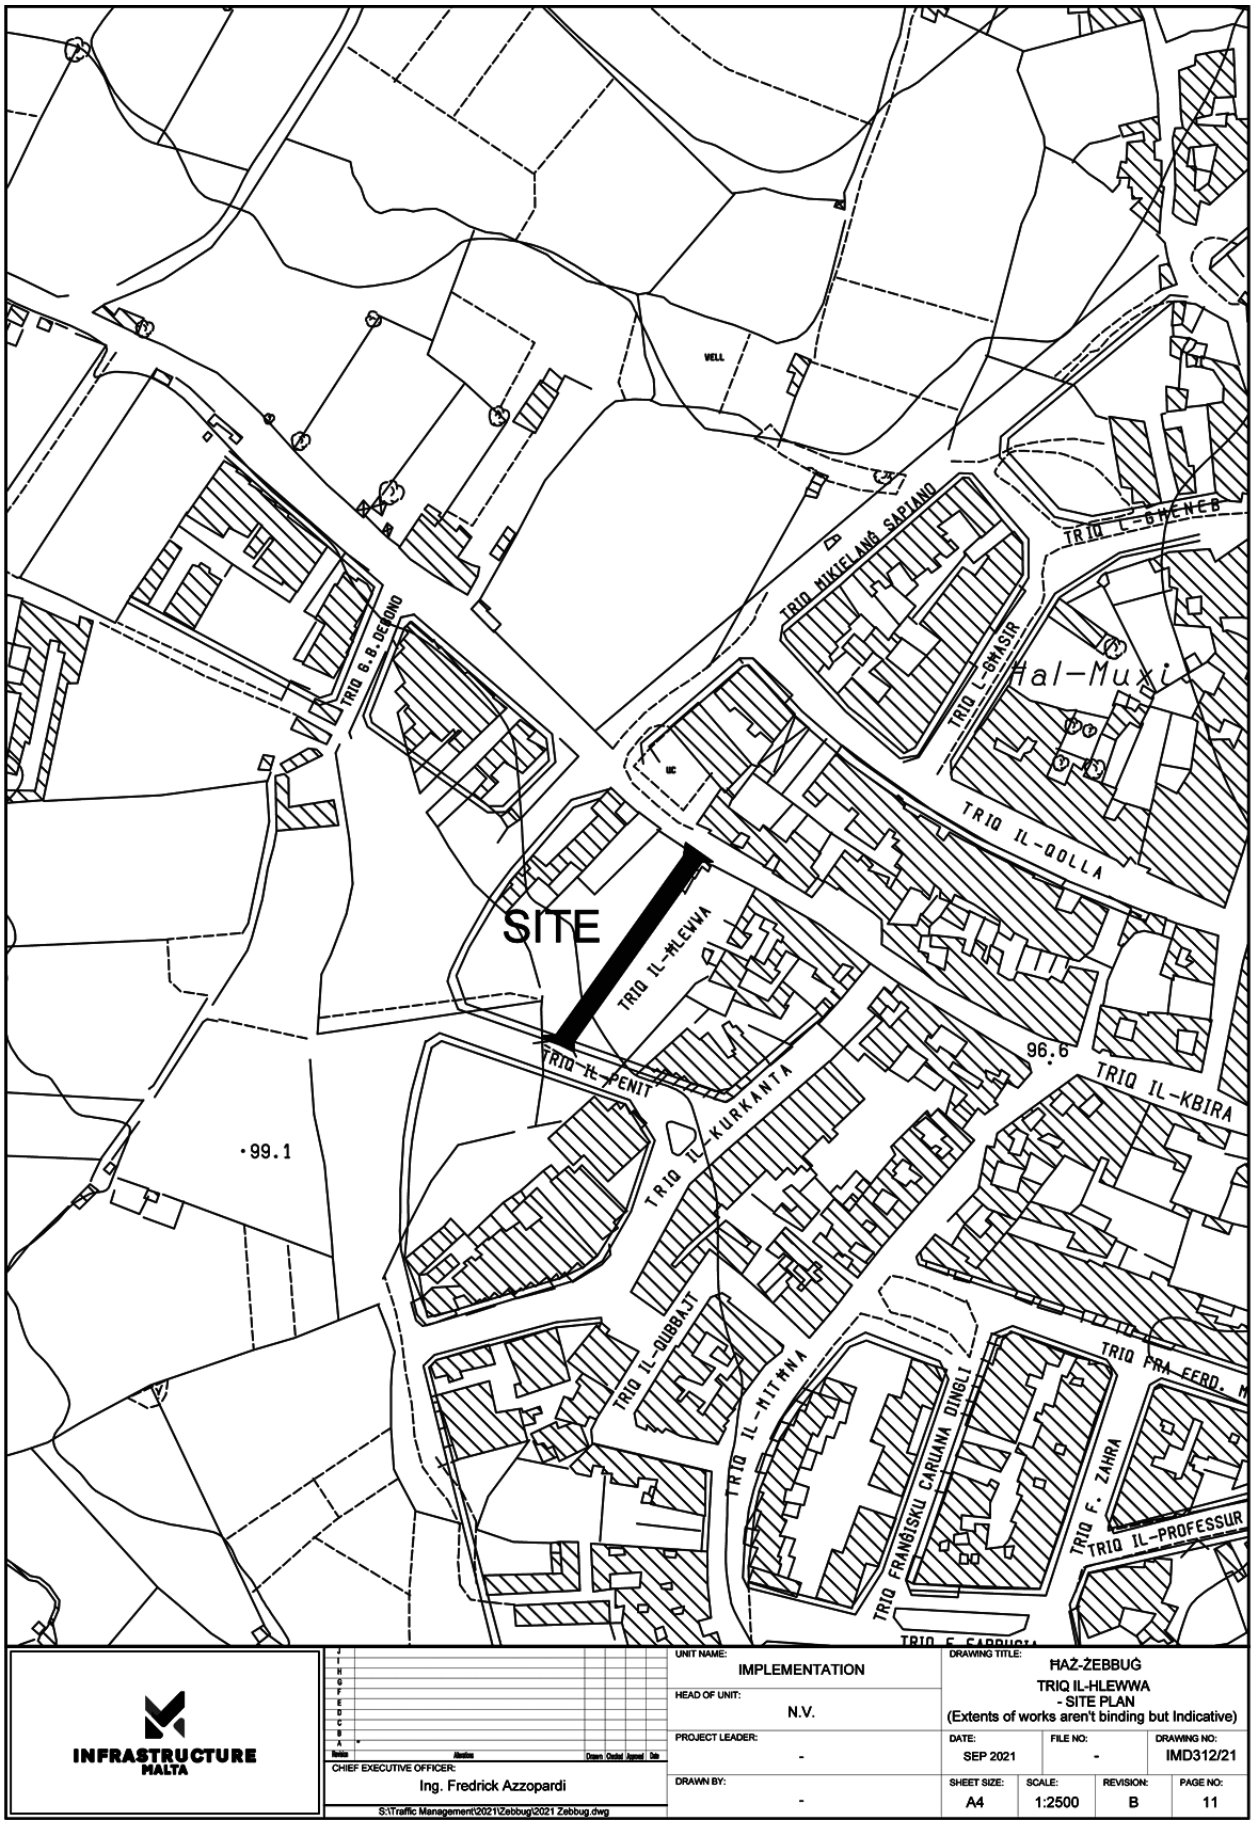


INFRASTRUCTURE MALTA

CHIEF EXECUTIVE OFFICER:	Ing. Fredrick Azzopardi
UNIT NAME:	IMPLEMENTATION
HEAD OF UNIT:	N.V.
PROJECT LEADER:	-
DRAWN BY:	-
DRAWING TITLE:	ĦAŻ-ŻEBBUĠ TRIQ IL-HLEWWA - SITE PLAN (Extents of works aren't binding but Indicative)
DATE:	SEP 2021
FILE NO:	-
DRAWING NO:	IMD312/21
SHEET SIZE:	A4
SCALE:	1:2500
REVISION:	B
PAGE NO:	11

S:\Traffic Management\2021\Zebbug\2021 Zebbug.dwg

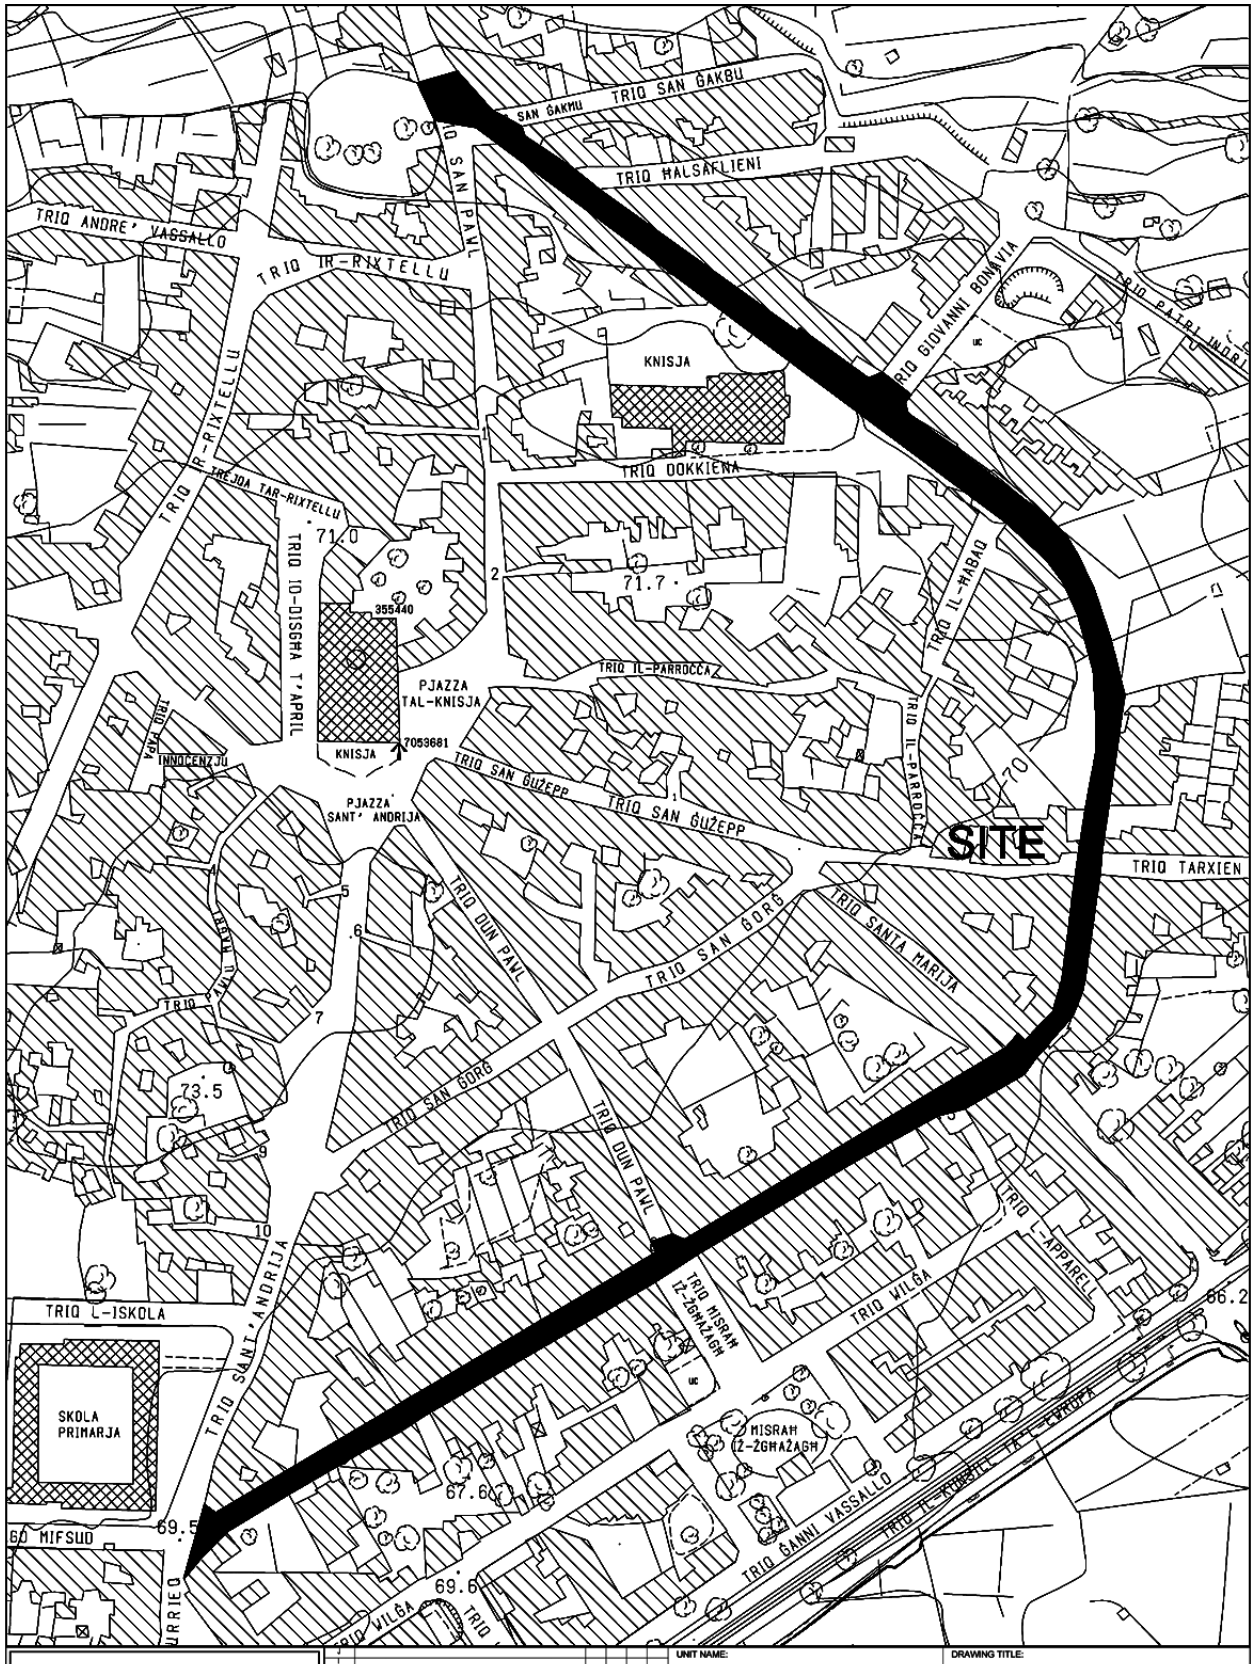

INFRASTRUCTURE MALTA

CHIEF EXECUTIVE OFFICER:
Ing. Fredrick Azzopardi

N:\Design\Common Area\Traffic Management\2019\Luqa.dwg

UNIT NAME: REGIONS	DRAWING TITLE: LUQA TRIQ IL-GDIDA (Extents of Works are not binding but indicative)			
HEAD OF UNIT: D.VASSALLO				
PROJECT LEADER: -	DATE: FEBRUARY 2019	FILE NO: -	DRAWING NO: RD144/19	
DRAWN BY: A.S.	SHEET SIZE: A4	SCALE: 1:2500	REVISION: A	PAGE NO: 4