



SITE
TRIQ IL-KBIRA
TRIQ SANT' ANTON ABBATI
TRIQ SALVU AQUILINA
TRIQ FRANĠISKU PISANI
TRIQ IL-MARKIZ VINCENZO BUSEJJA
TRIQ IL-VJAL IL-21 TA'
TRIQ IL-ĠARDINA
TRIQ IL-ĦAMRUN
TRIQ IL-ĦAMRUN
TRIQ IL-ĦAMRUN


MARSAXLOKK
SITE
TRIQ IL-ĦOKUNA
TRIQ IL-BIMBU
TRIQ IL-ĠIFEN
TRIQ GUŻEPPI GRECH
TRIQ MAURICE BONNICI
TRIQ DUN SALV GATT
TRIQ IL-BAKKARA
TRIQ IL-CABOUF
TRIQ LEPANTO
TRIQ IL-BALJAZZ
TRIQ IL-FELDKKA
TRIQ IX-XAMBEKK
TRIQ L-IMRIEKEB
TRIQ CICERUN
TRIQ L-IMRIEKEB
TRIQ IL-TORRI
INFRASTRUCTURE MALTA
CHIEF EXECUTIVE OFFICER:
Ivan Falzon
UNIT NAME:
Implementation
HEAD OF UNIT:
N.V.
PROJECT LEADER:
-
DRAWN BY:
-
DRAWING TITLE:
MARSAXLOKK
Various Roads
- SITE PLAN
(Extents of works aren't binding but Indicative)
DATE:
May 2024
FILE NO:
-
DRAWING NO:
IMD151/24
SHEET SIZE:
A4
SCALE:
1:2500
REVISION:
A
PAGE NO:
5

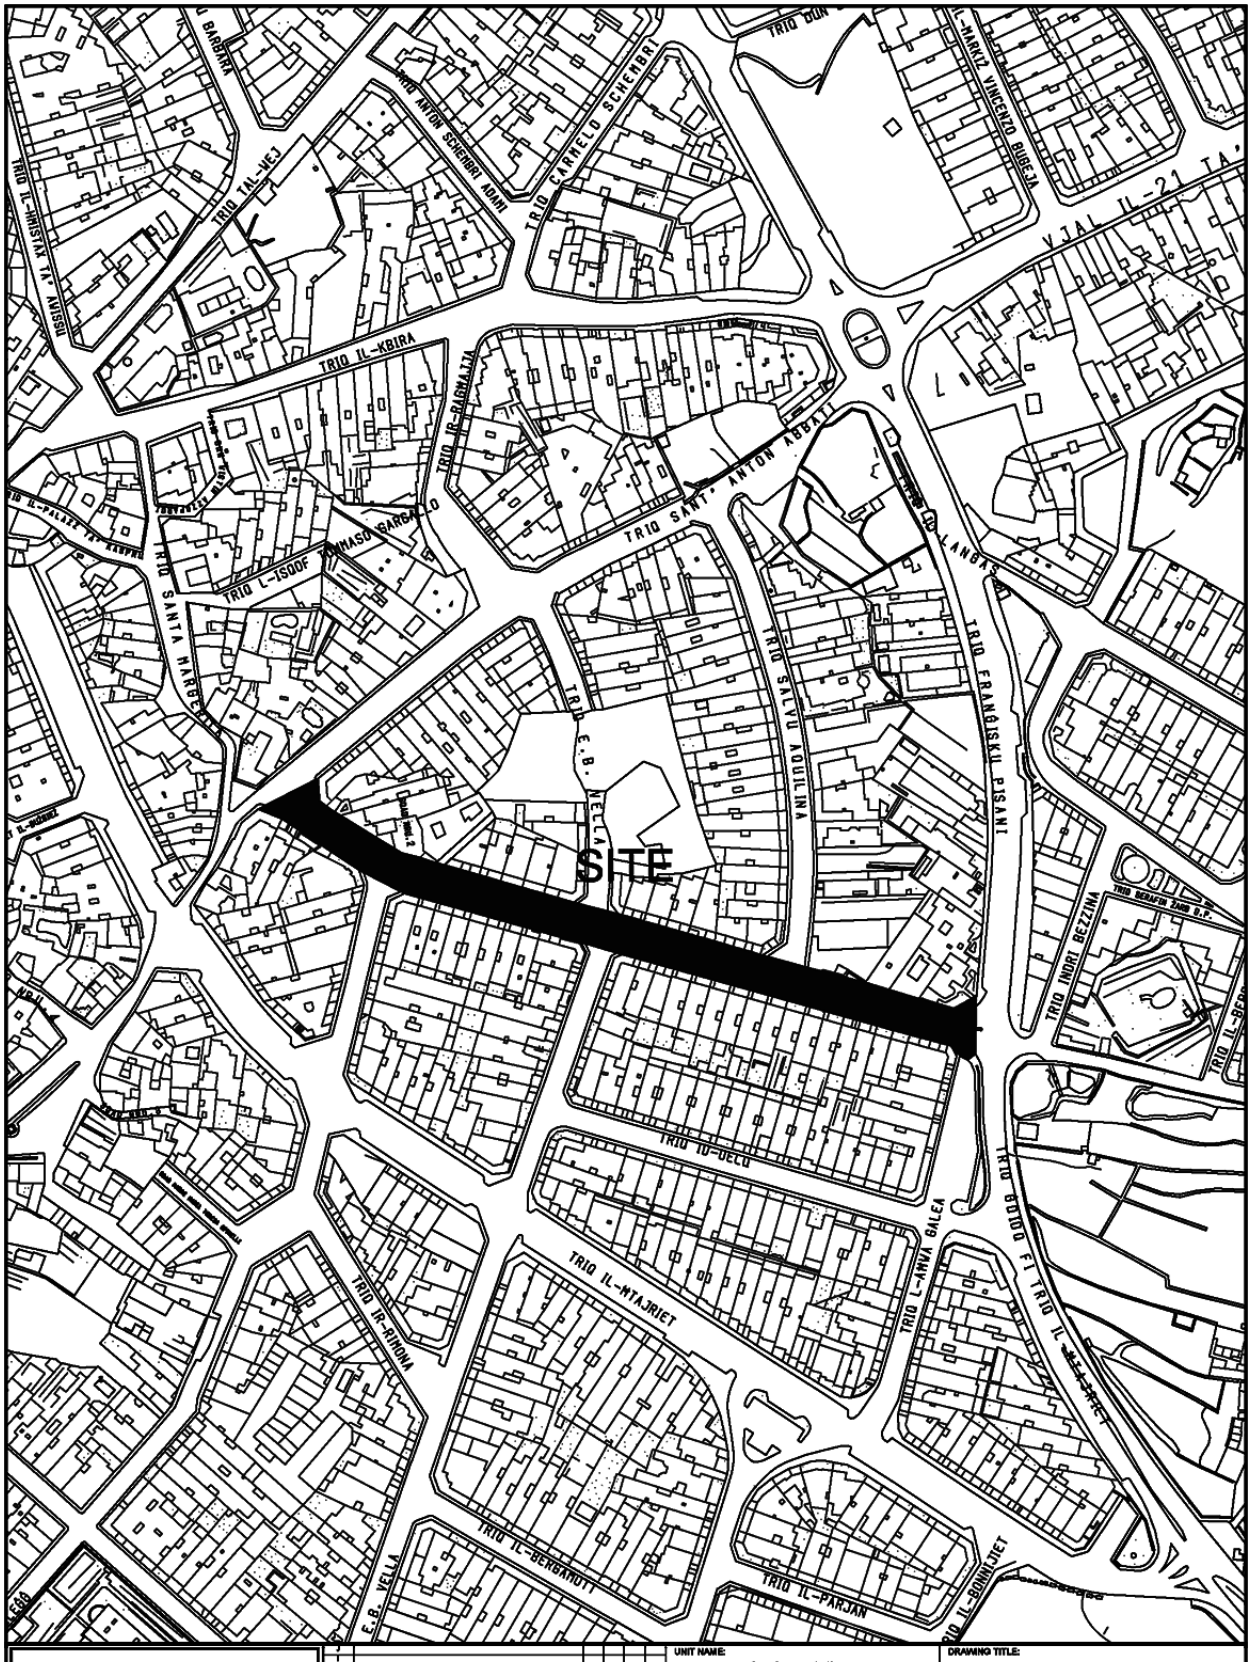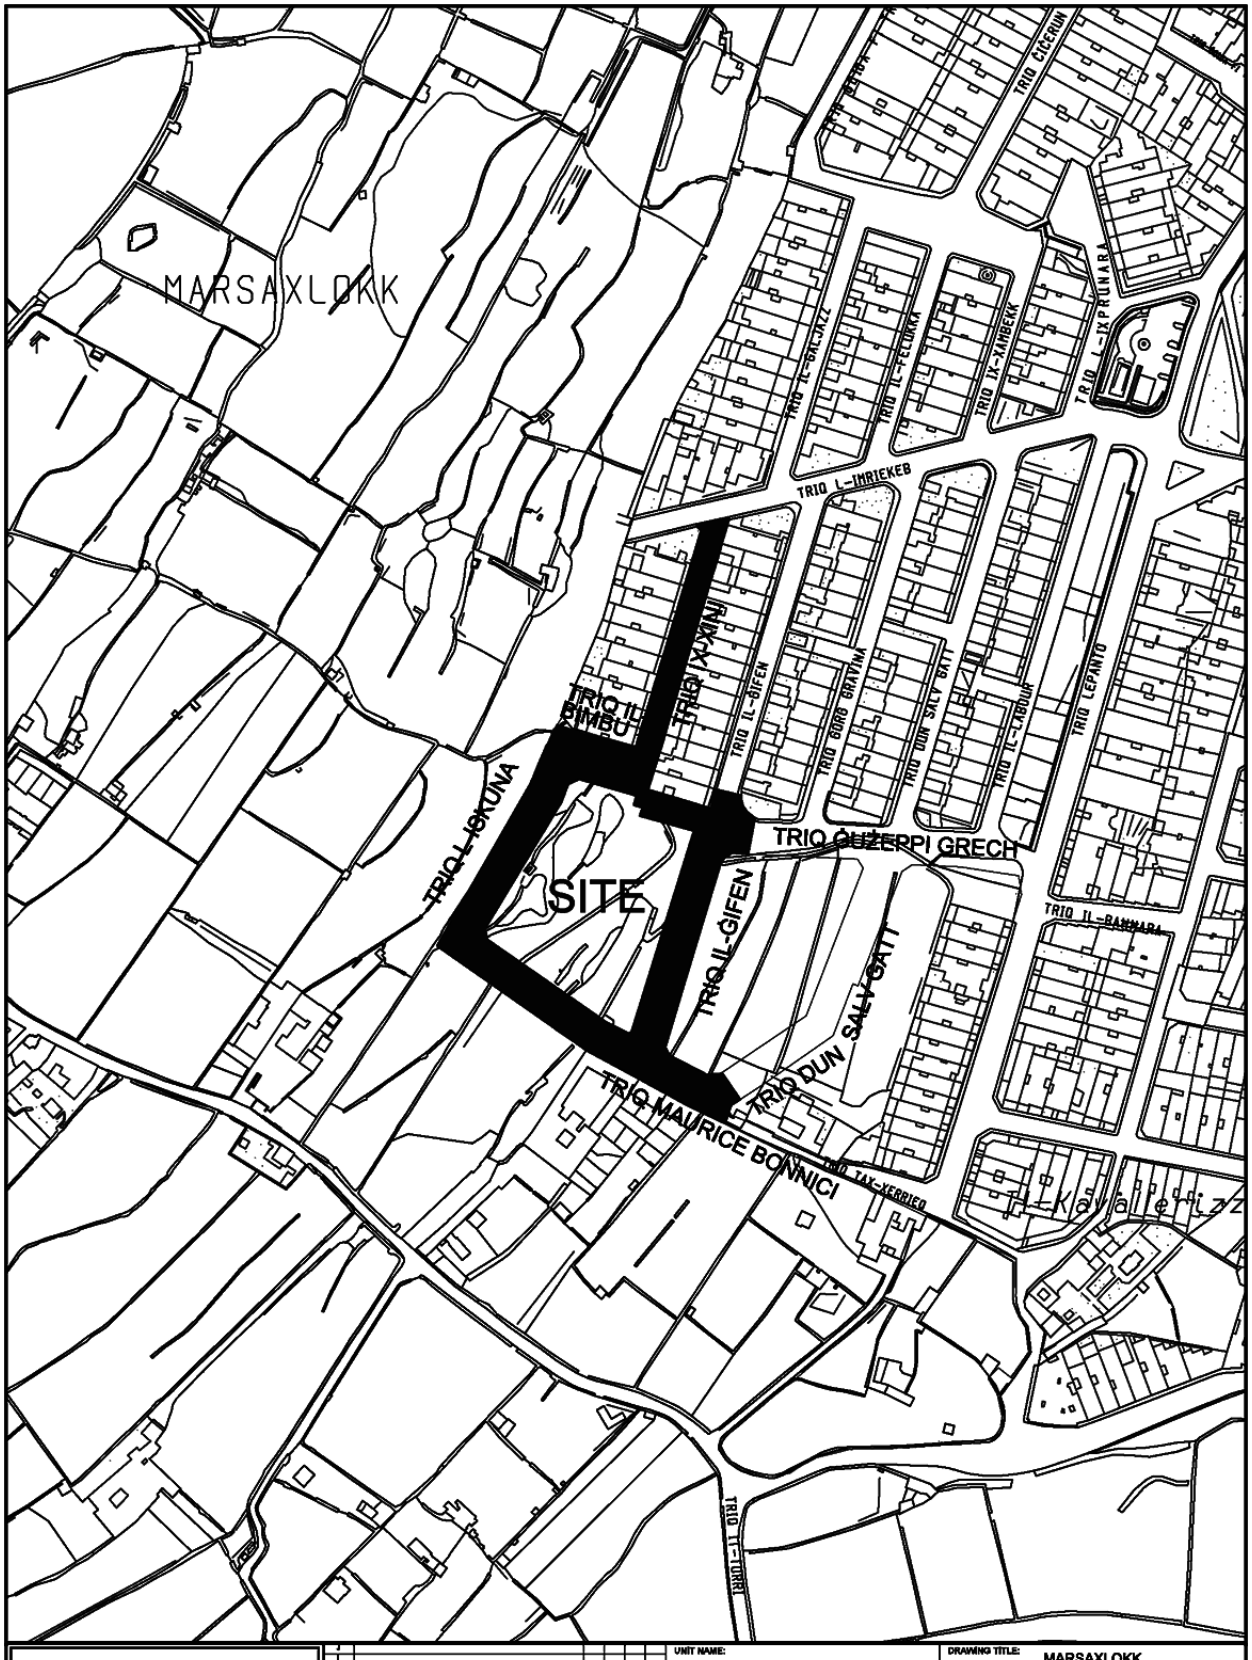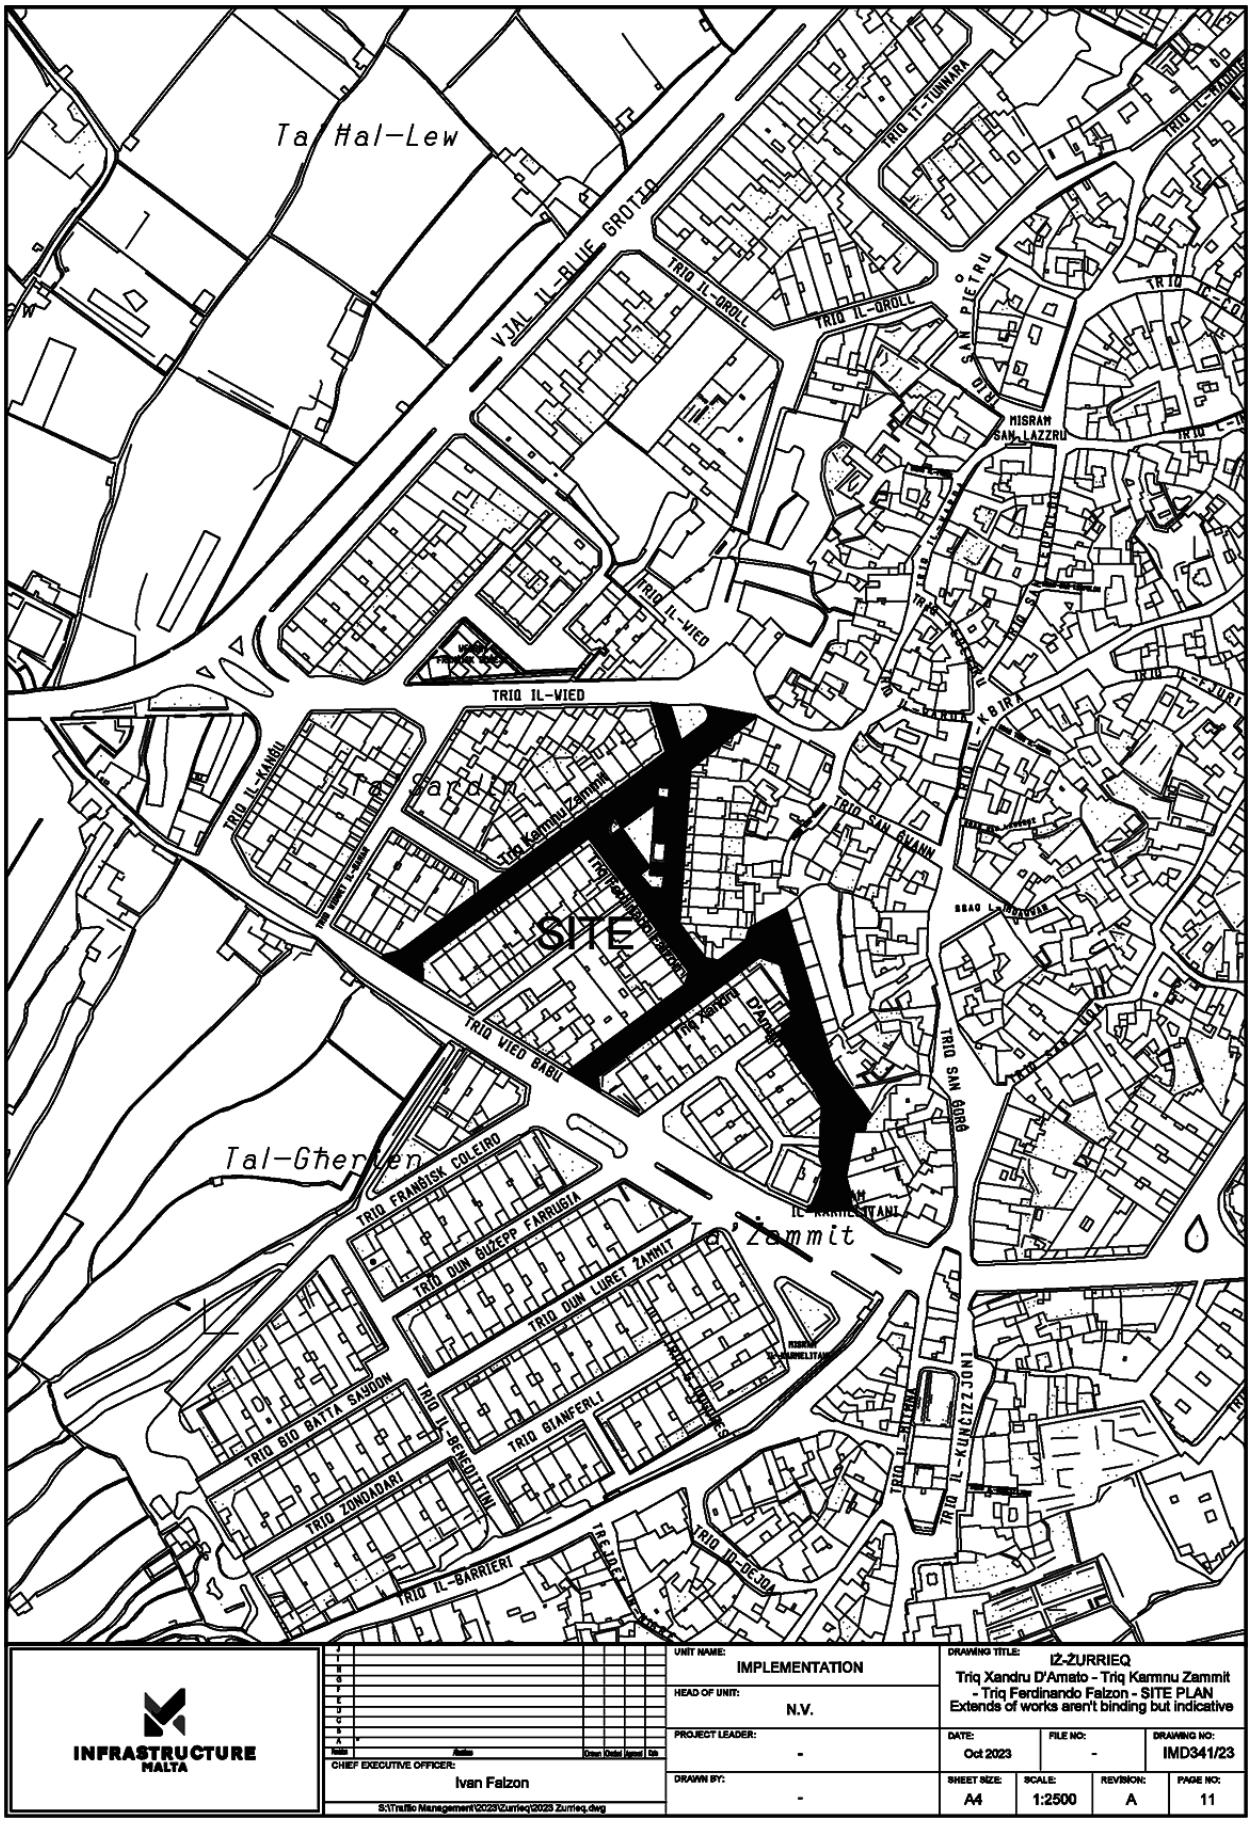

INFRASTRUCTURE MALTA

Issue	Status	Drawn	Checked	Approved	Date

CHIEF EXECUTIVE OFFICER: Ivan Falzon

S:\Traffic Management\2023\Zurrieq\2023 Zurrieq.dwg

UNIT NAME: IMPLEMENTATION

HEAD OF UNIT: N.V.


PROJECT LEADER: -

DRAWN BY: -

DRAWING TITLE: IŻ-ŻURRIEQ
Triq Xandru D'Amato - Triq Karmnu Zammit - Triq Ferdinando Falzon - SITE PLAN
Extends of works aren't binding but indicative

DATE:	FILE NO:	DRAWING NO:
Oct 2023	-	IMD341/23

SHEET SIZE:	SCALE:	REVISION:	PAGE NO:
A4	1:2500	A	11

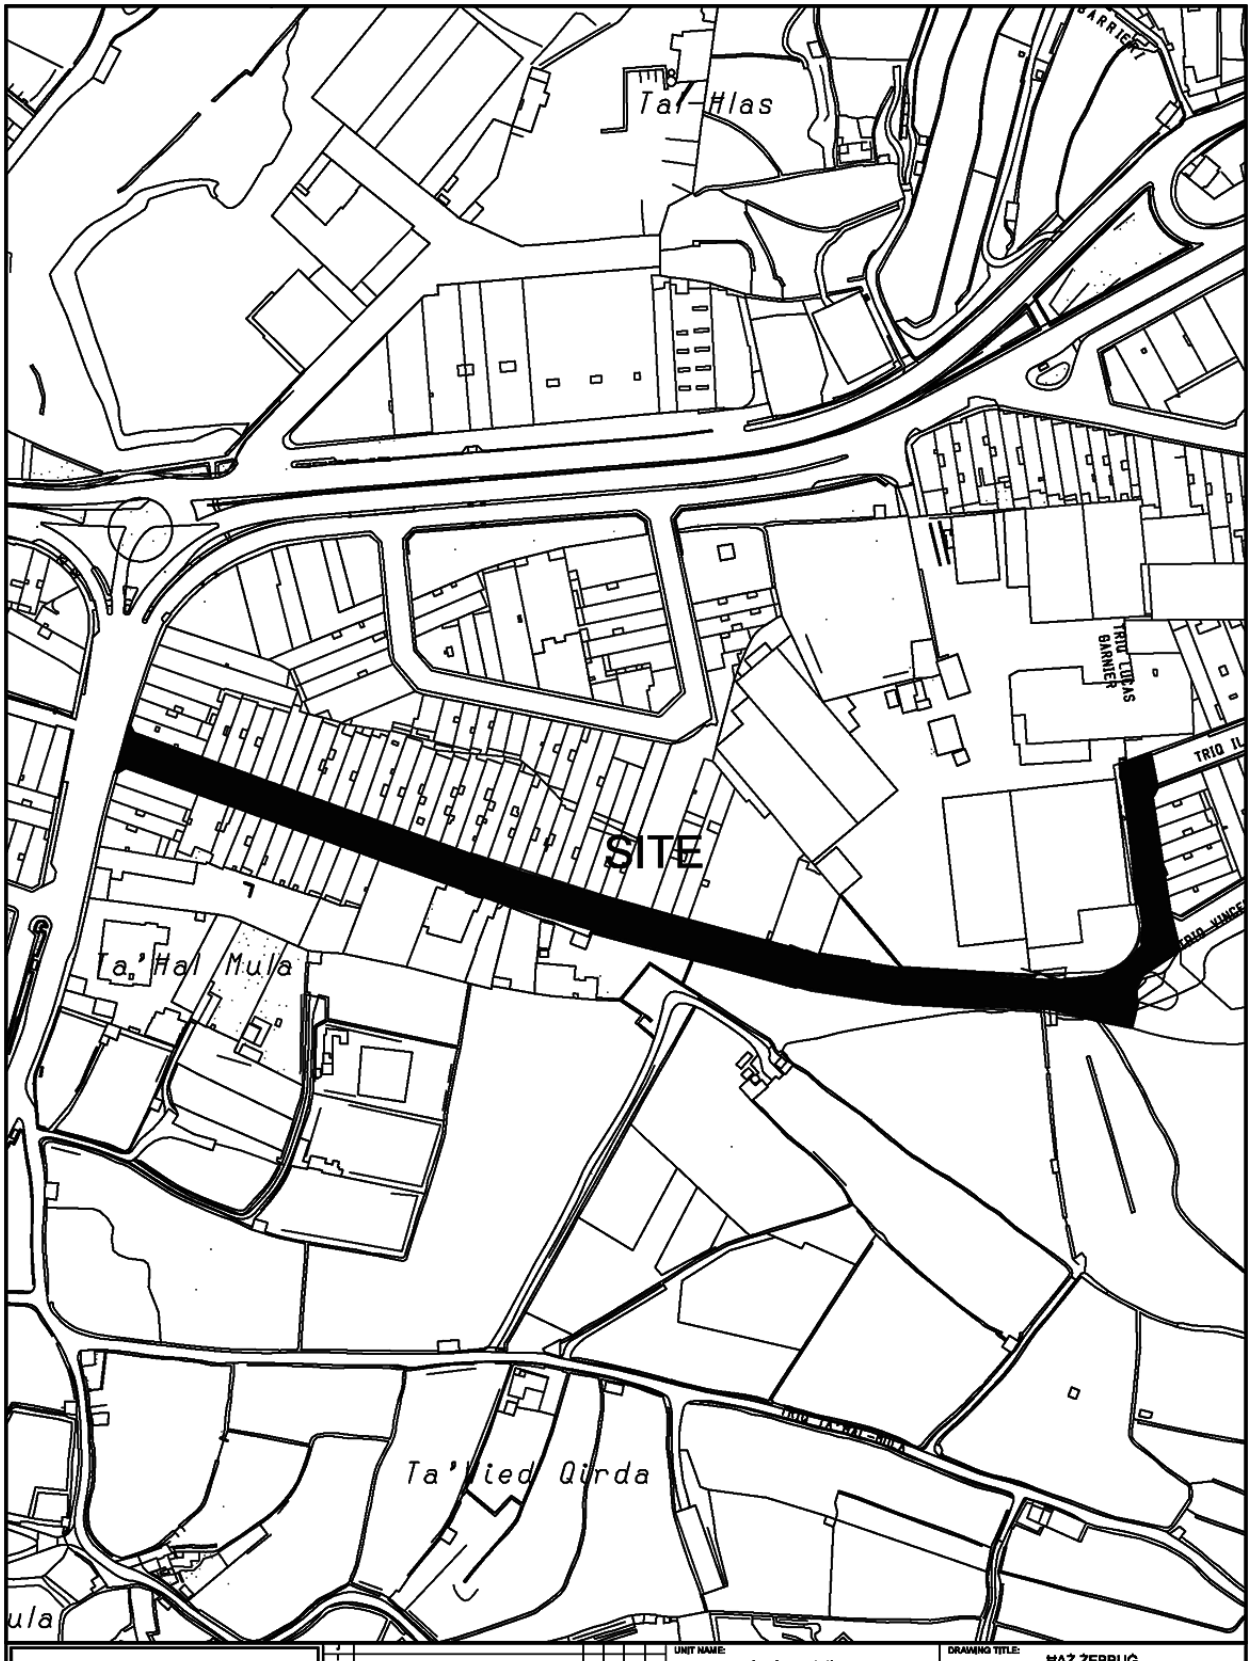

INFRASTRUCTURE MALTA

Issue	Amdm	Drawn	Checked	Approved	Date

CHIEF EXECUTIVE OFFICER:
Ivan Falzon

S:\Traffic Management\2024\Zebbug\2024 Zebbug.dwg

UNIT NAME: Implementation

HEAD OF UNIT: N.V.

PROJECT LEADER: -

DRAWN BY: -

DRAWING TITLE:
ĦAŻ-ŻEBBUĠ
po Triq Luret Cutajar - Triq Lucas Garnier - SITE PLAN
(Extents of works aren't binding but Indicative)

DATE:	FILE NO:	DRAWING NO:
June 2024	-	IMD169/24

SHEET SIZE:	SCALE:	REVISION:	PAGE NO:
A4	1:2500	A	4



INFRASTRUCTURE MALTA

Issue	Revision	Drawn	Checked	Approved

CHIEF EXECUTIVE OFFICER: Ivan Falzon

S:\Traffic Management\2023\Iklin\2023 Iklin.dwg

UNIT NAME: IMPLEMENTATION

HEAD OF UNIT: N.V.

PROJECT LEADER: -

DRAWN BY: -

DRAWING TITLE: L-IKLIN
Triq Mons Alfons Maria Galea
Site Plan
(These arrangements are related only to the equipment required to support the traffic diversions. These do not include the safety equipment required for the works).

DATE:	FILE NO:	DRAWING NO:
Dec 2023	-	IMD121/23/e

SHEET SIZE:	SCALE:	REVISION:	PAGE NO:
A4	N.T.S	A	4e




INFRASTRUCTURE MALTA

CHIEF EXECUTIVE OFFICER: Ivan Falzon

S:\Traffic Management\2024\Birkirkara\2024 Birkirkara.dwg

UNIT NAME: Implementation	DRAWING TITLE: BIRKIRKARA po Triq It-Tabib J. Zammit - SITE PLAN (Extents of Works are not binding but indicative)		
HEAD OF UNIT: N.V.			
PROJECT LEADER: -	DATE: June 2024	FILE NO: -	DRAWING NO: IMD175/24
DRAWN BY: -	SHEET SIZE: A4	SCALE: 1:2400	REVISION: -	PAGE NO: 5

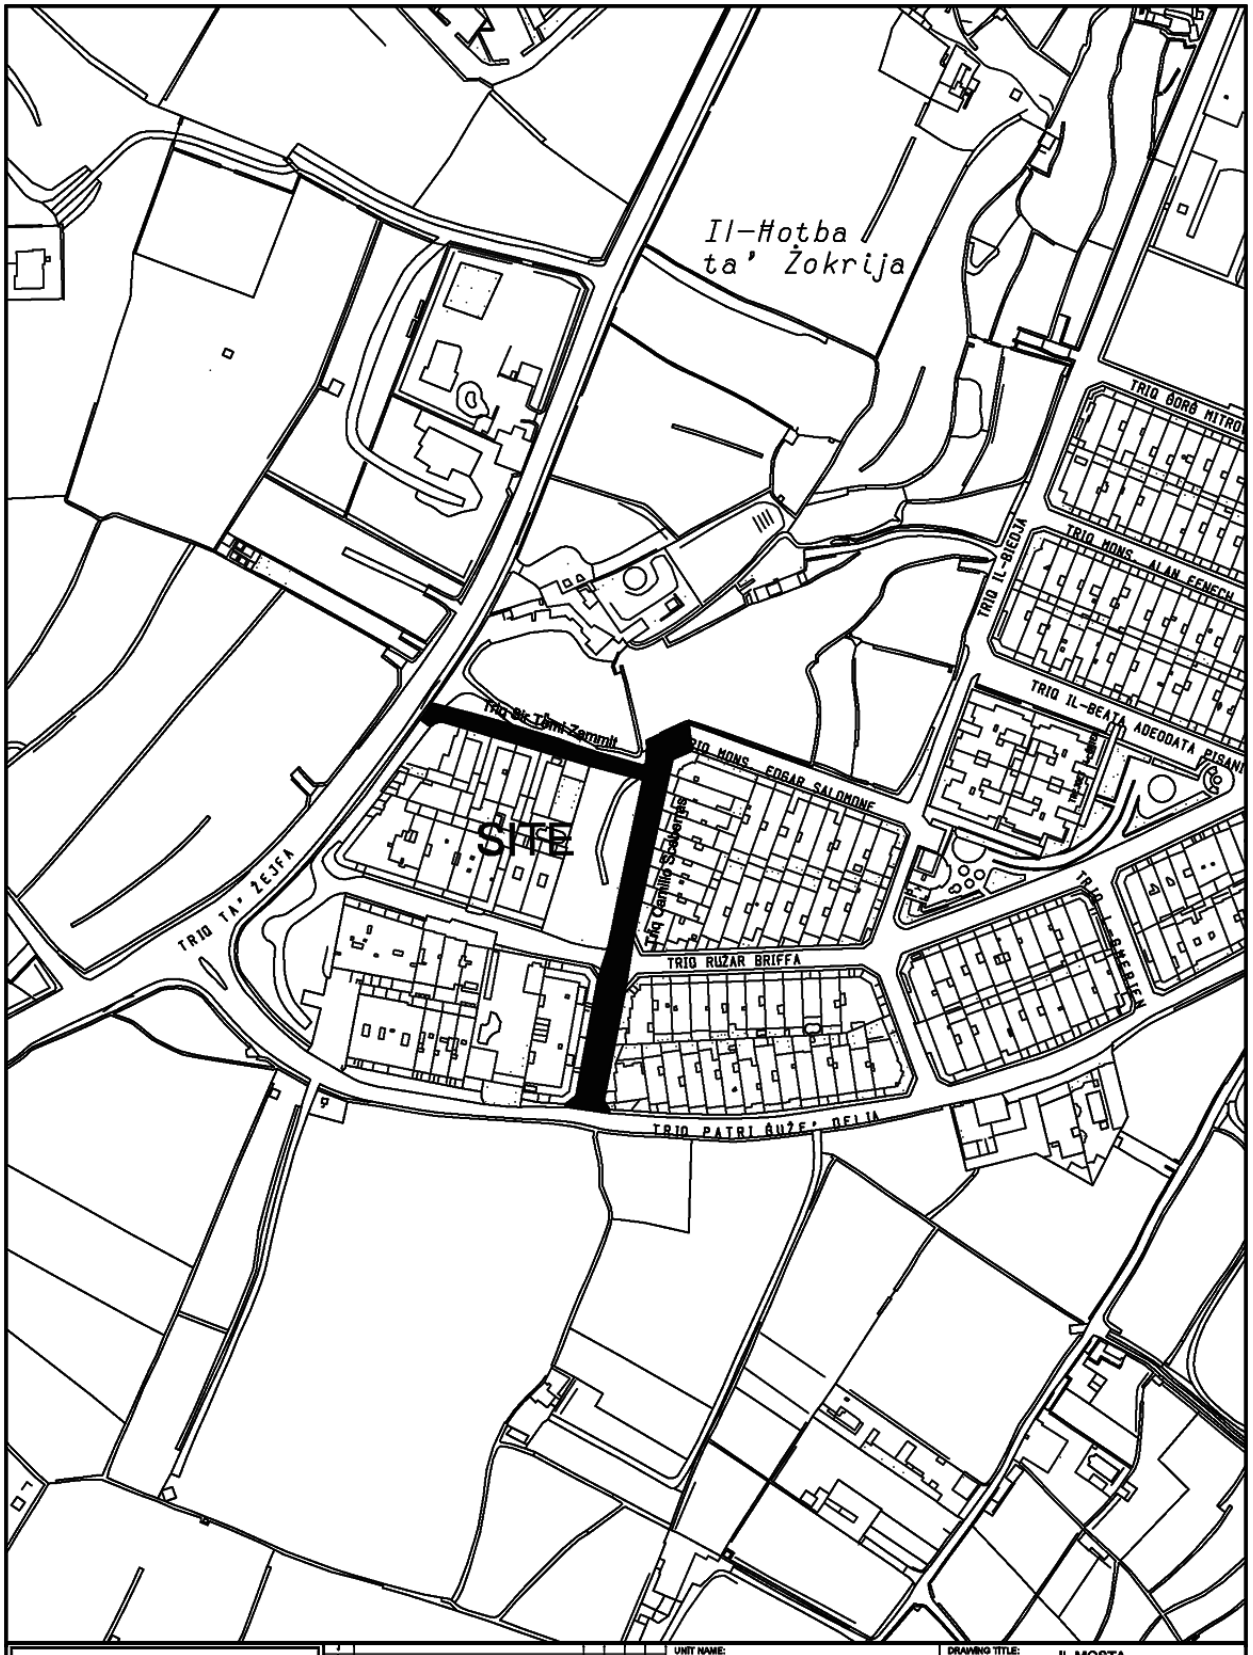
Il-Ħotba ta' Żokrija
TRIQ ĠORĠ MITRO
TRIQ MONS. ALAN FENECH
TRIQ IL-BJEDJA
TRIQ IL-BEATA ADEODATA PISANI
Triq Sir Temi Zammit
TRIQ MONS. EDGAR SALDMONE
SITE
Triq Camillo Sceberras
TRIQ TA' ŻEJFA
TRIQ RUŻAR BRIFFA
TRIQ PATRI ĠUŻE' DELIA
INFRASTRUCTURE MALTA
CHIEF EXECUTIVE OFFICER:
Ivan Falzon
UNIT NAME:
IMPLEMENTATION
HEAD OF UNIT:
N.V.
PROJECT LEADER:
-
DRAWN BY:
-
DRAWING TITLE:
IL-MOSTA
Triq Camillo Sceberras - Triq Sir Temi Zammit
- SITE PLAN
(Extents of works aren't binding but Indicative)
DATE:
June 2023
FILE NO:
-
DRAWING NO:
IMD011/23
SHEET SIZE:
A4
SCALE:
1:2500
REVISION:
B
PAGE NO:
5