
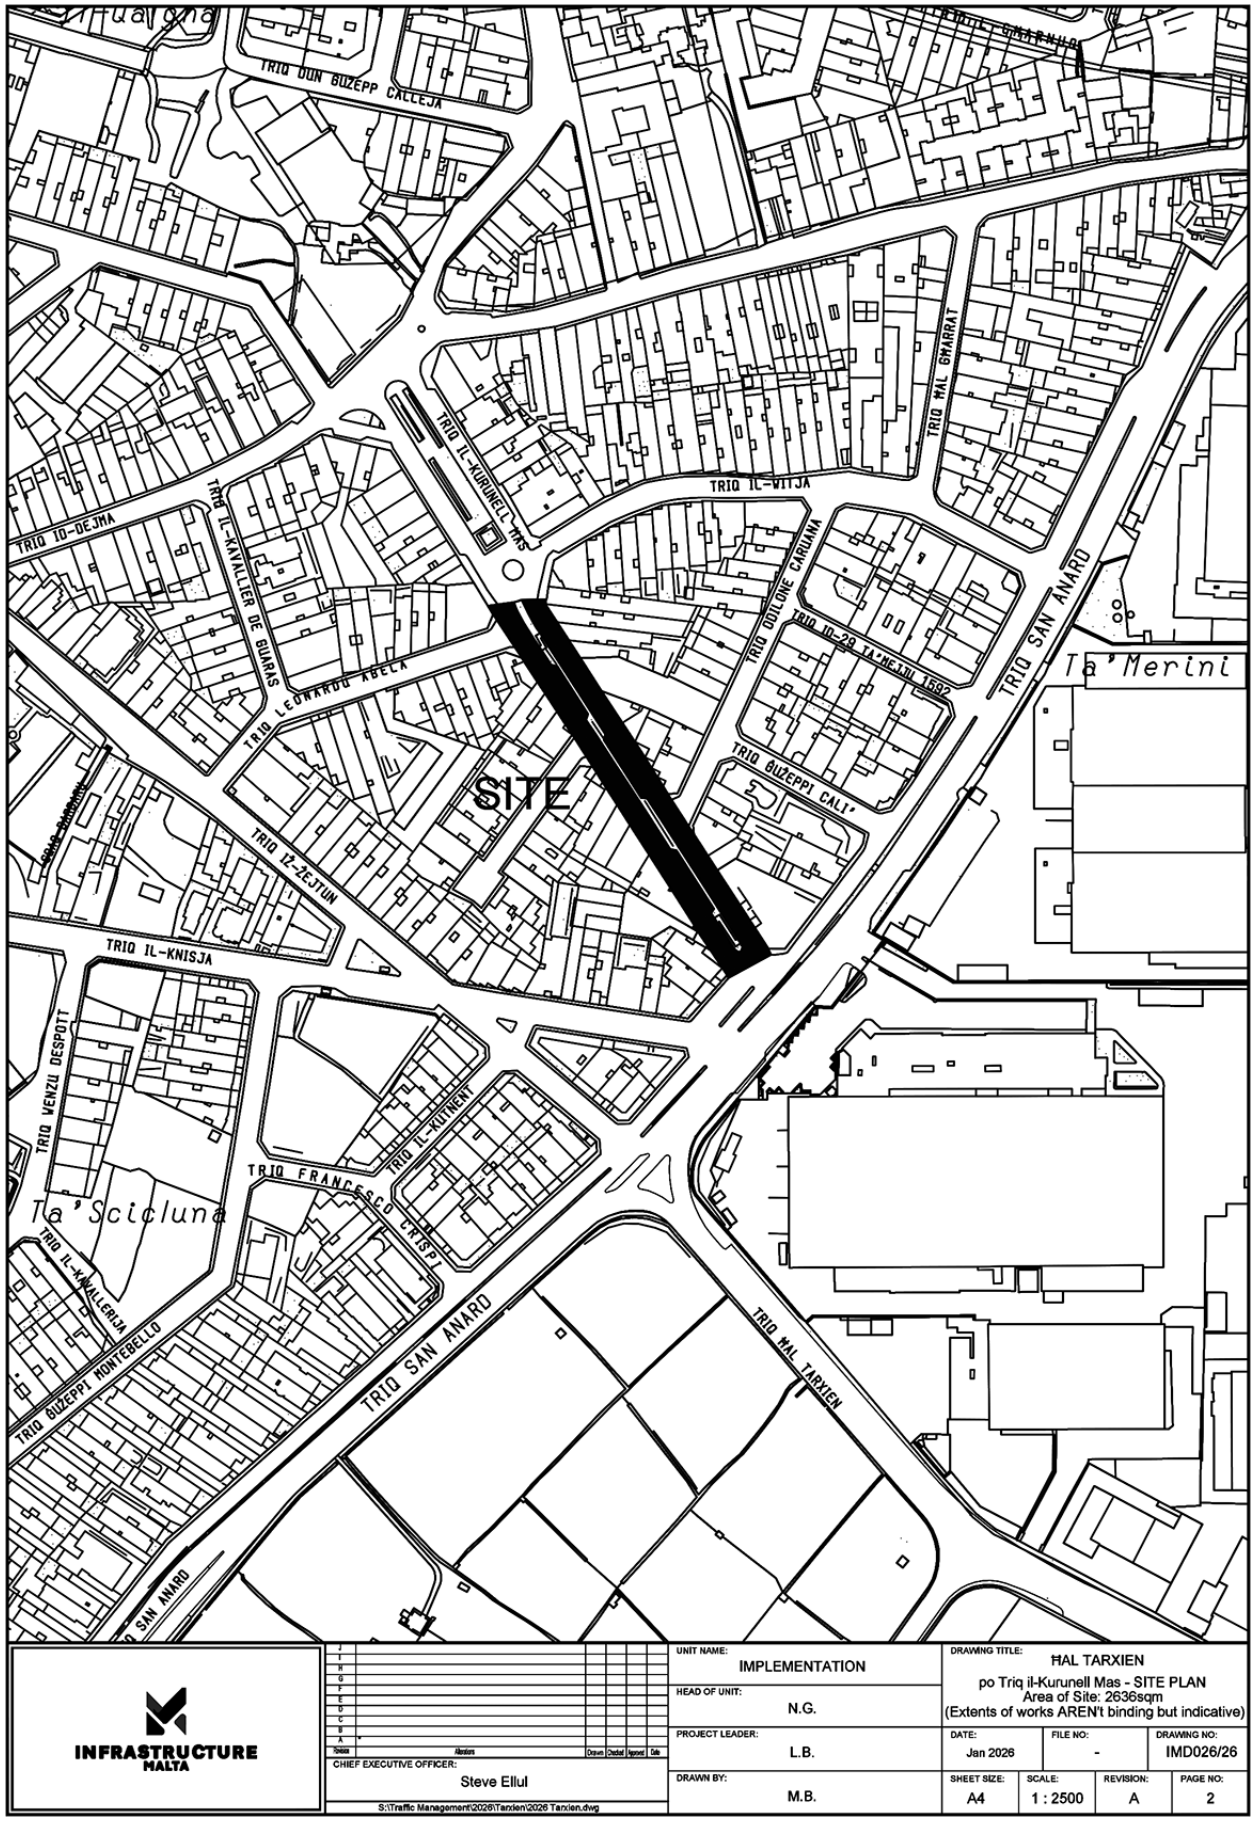


INFRASTRUCTURE MALTA

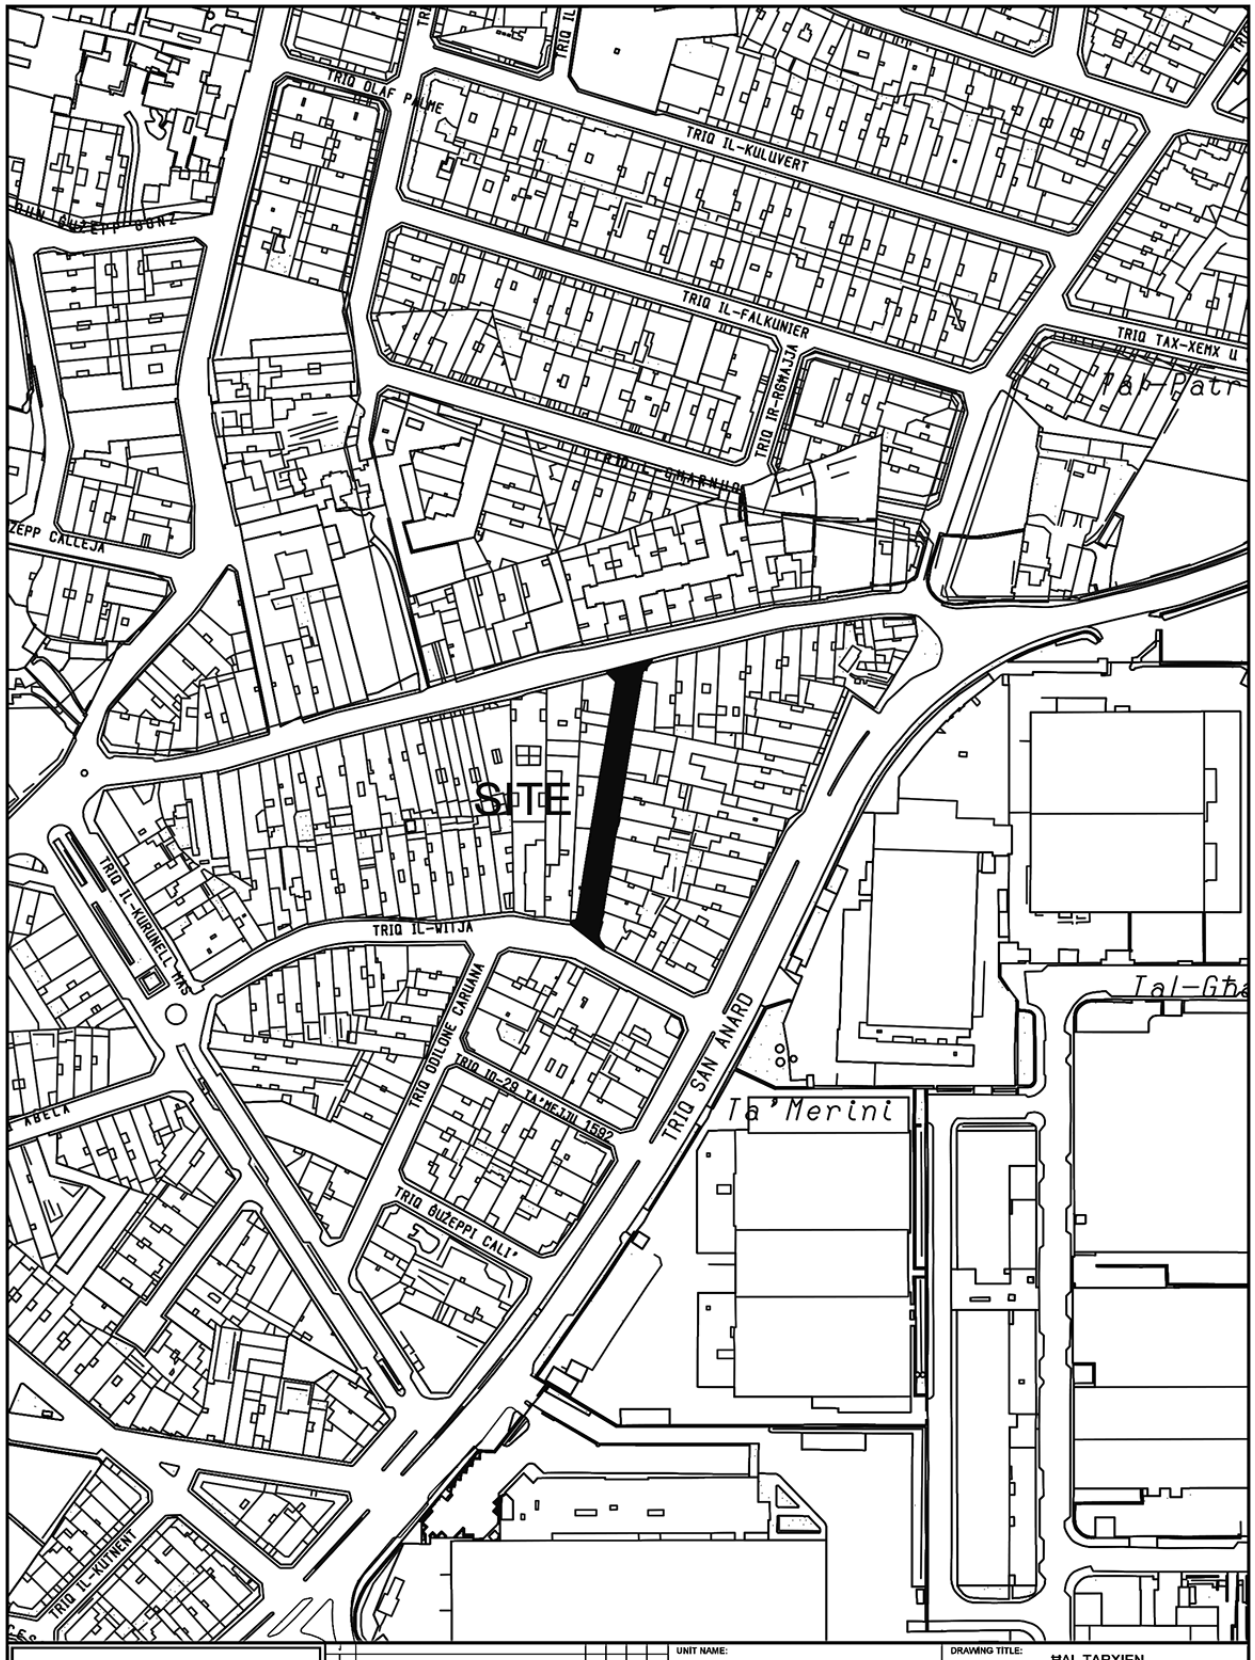

INFRASTRUCTURE MALTA

CHIEF EXECUTIVE OFFICER: Steve Ellul

S:\Traffic Management\2026\Tarxien\2026 Tarxien.dwg

UNIT NAME:	IMPLEMENTATION
HEAD OF UNIT:	N.G.
PROJECT LEADER:	L.B.
DRAWN BY:	M.B.

DRAWING TITLE: HAL TARXIEN
Triq Hal Gharrat - SITE PLAN
Area of Site: 980sqm
(Extents of works AREN't binding but indicative)

DATE:	FILE NO:	DRAWING NO:
Jan 2026	-	IMD025/26

SHEET SIZE:	SCALE:	REVISION:	PAGE NO:
A4	1 : 2500	A	1