

SITE
MOSTA
TA' QALI
INFRASTRUCTURE MALTA
CHIEF EXECUTIVE OFFICER
Ing Fredrick Azzopardi
ARCHITECT
CHECKED BY
DRAWN BY
PROJECT TITLE:
IL-MOSTA
DRAWING TITLE:
TRIQ DURUMBLAT & UNNAMEND ROAD SITE PLAN
(Extents of works aren't binding but indicative)
DATE:
FEBRUARY 2019
FILE No:
DRAWING No:
RD/44/19
SHEET SIZE
A3
SCALE:
1:5000
REVISION:
A
SHEET No:
3

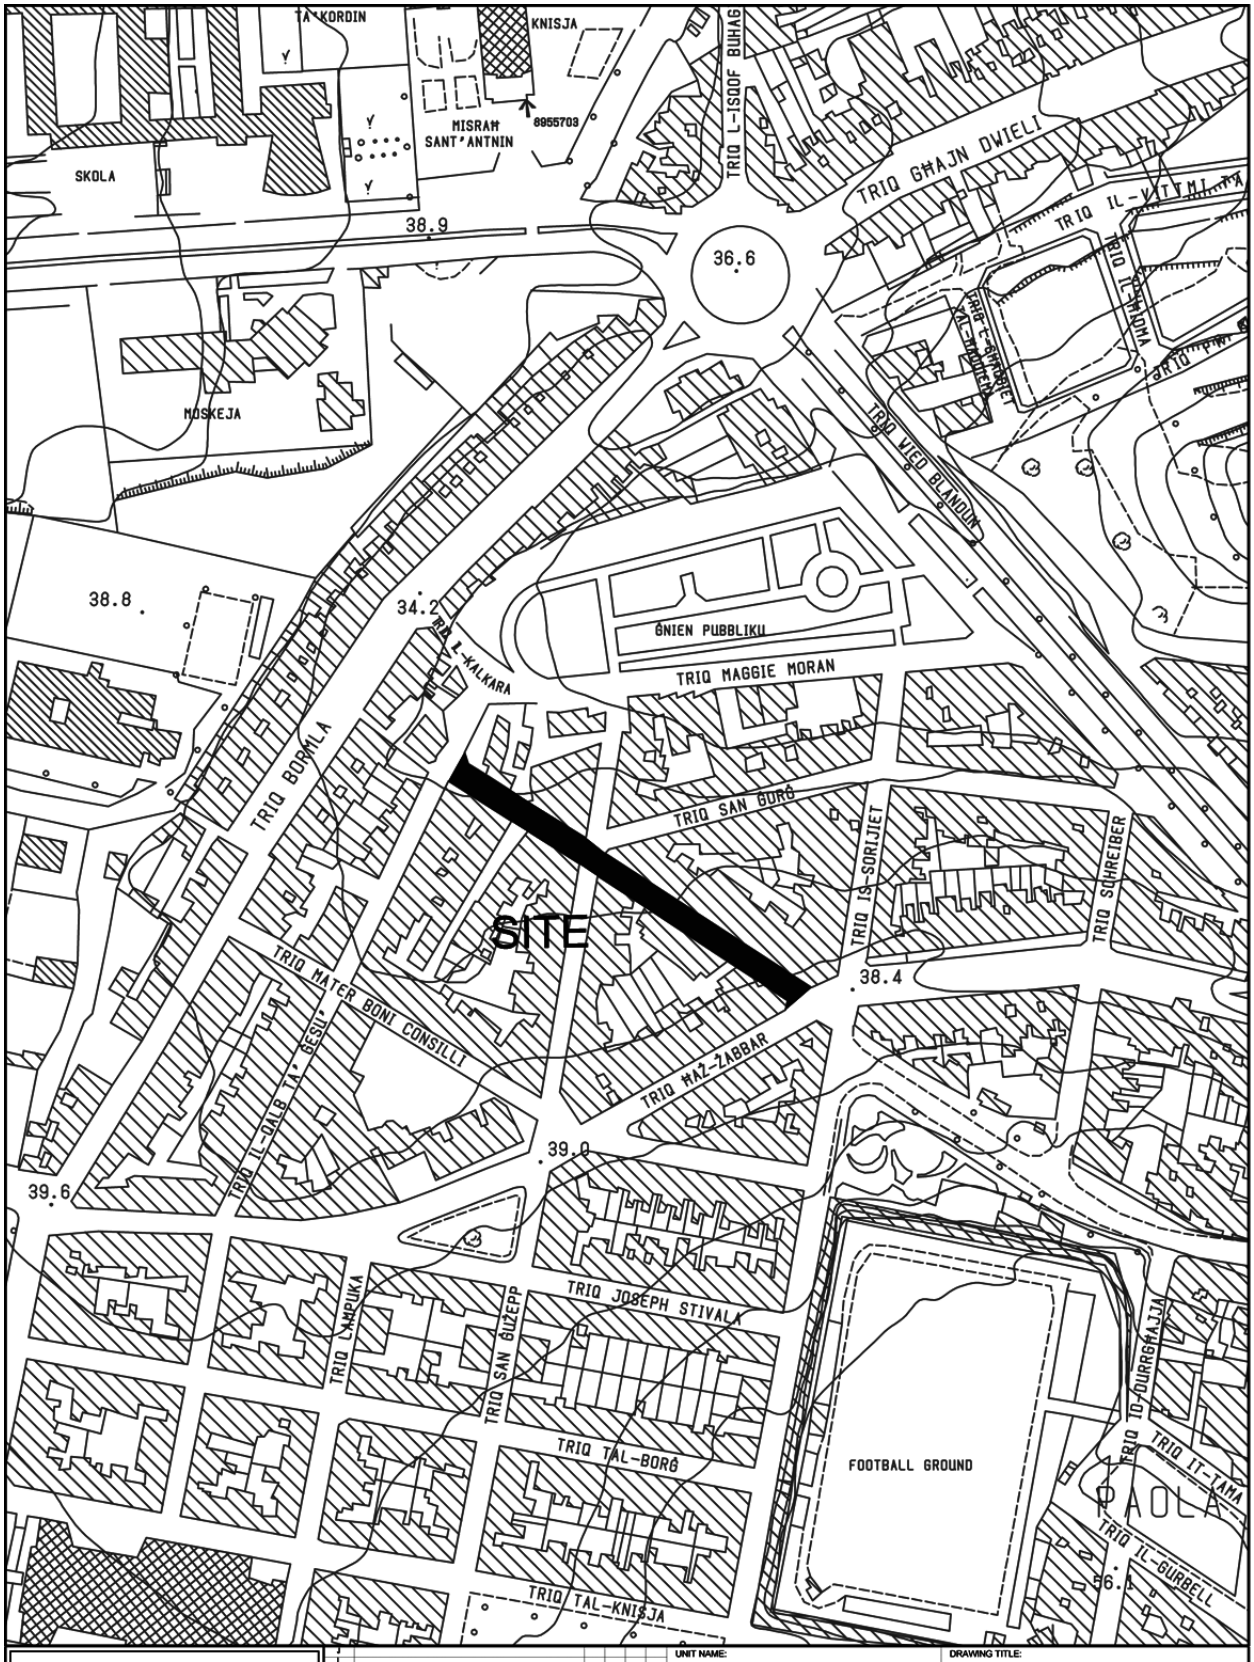


INFRASTRUCTURE MALTA

CHIEF EXECUTIVE OFFICER: Ing. Fredrick Azzopardi	UNIT NAME: REGIONS	DRAWING TITLE: PAOLA TRIQ IL-WIED SITE PLAN (Extents of works aren't binding but Indicative)		
N:\Design\Common Area\Traffic Management\2019\Paola\2019 Paola.dwg	HEAD OF UNIT: D.VASSALLO			
	PROJECT LEADER: -	DATE: FEB 2019	FILE NO: -	DRAWING NO: RD/181/19
	DRAWN BY: -	SHEET SIZE: A4	SCALE: 1:2500	REVISION: - PAGE NO: 1

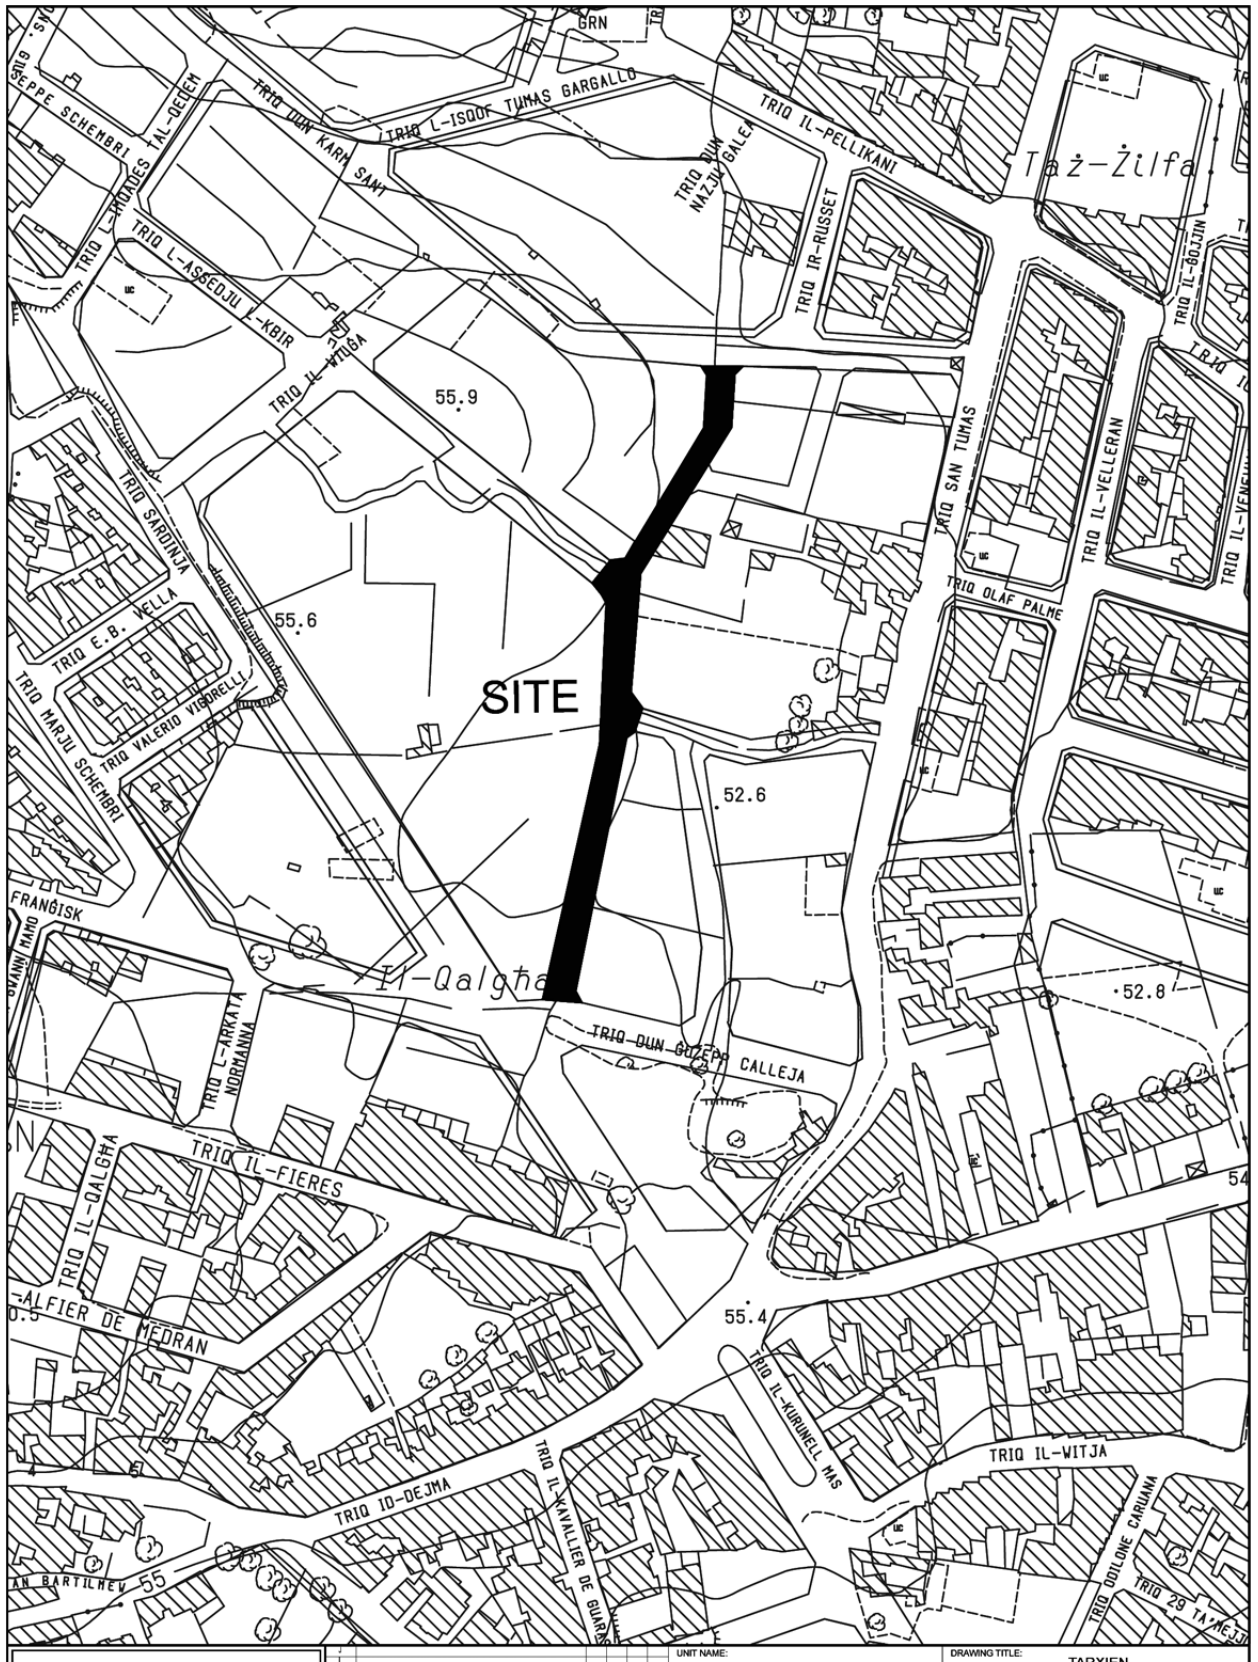

INFRASTRUCTURE MALTA	UNIT NAME: REGIONS	DRAWING TITLE: TARXIEN TRIQ MARJANU GERADA (Extents of works AREN't binding but indicative)	
CHIEF EXECUTIVE OFFICER: Ing. Fredrick Azzopardi	HEAD OF UNIT: D.Vassallo		
COMPUTER PATH:N:\ Design\Common Area\Traffic Management\2019\Tarxien	PROJECT LEADER: -	DATE: 14th Febr. 2019	FILE NO: - / DRAWING NO: RD/57/19
	DRAWN BY: L.B.	SHEET SIZE: A4 / SCALE: 1 : 2500	REVISION: A / PAGE NO: 1 of 1

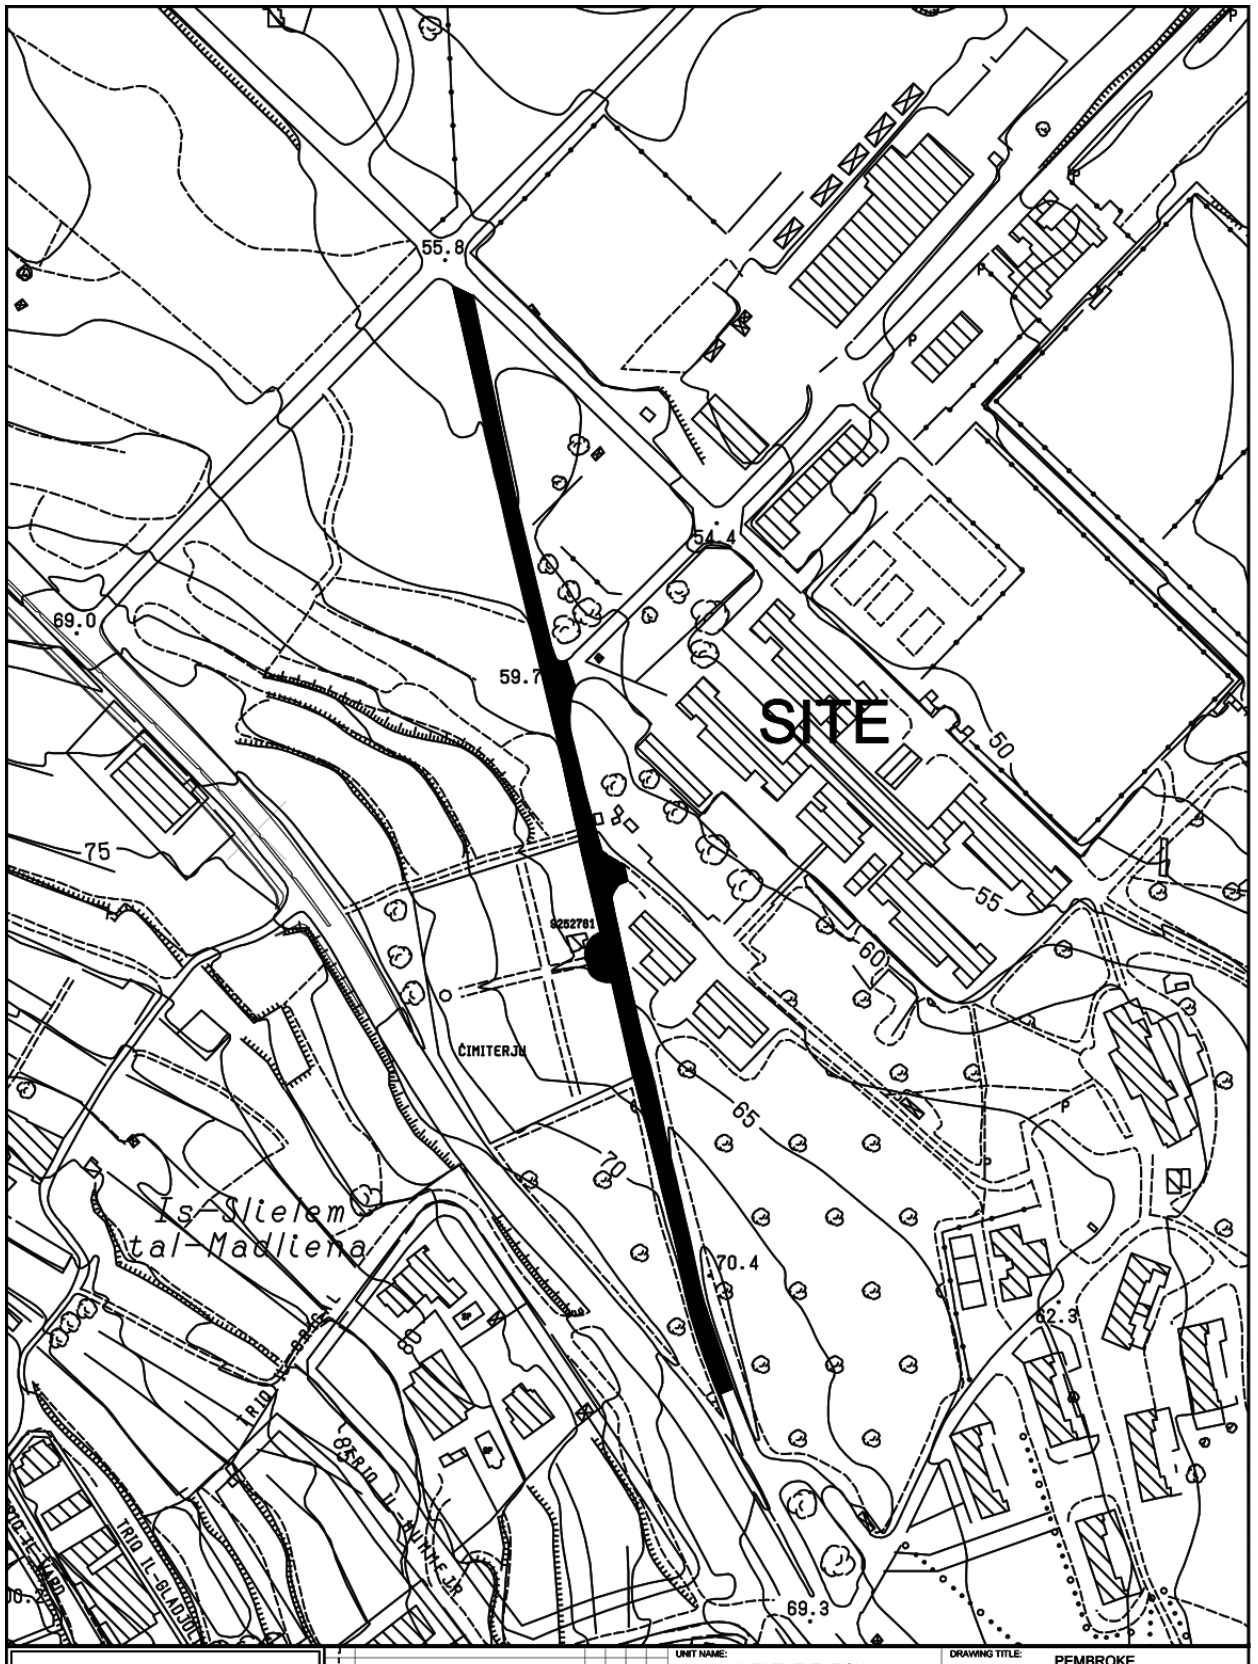


INFRASTRUCTURE MALTA


CHIEF EXECUTIVE OFFICER: Ing. Fredrick Azzopardi

S:\Traffic Management\2020\Pembroke\2020 Pembroke.dwg

UNIT NAME: IMPLEMENTATION	DRAWING TITLE: PEMBROKE			
HEAD OF UNIT: L.D.	TRIQ SIR ADRIAN DINGLI SITE PLAN (Extents of works aren't binding but Indicative)			
PROJECT LEADER: -	DATE: JUNE 2020	FILE NO: -	DRAWING NO: IM/116/20	
DRAWN BY: -	SHEET SIZE: A4	SCALE: 1:2500	REVISION: -	PAGE NO: 2

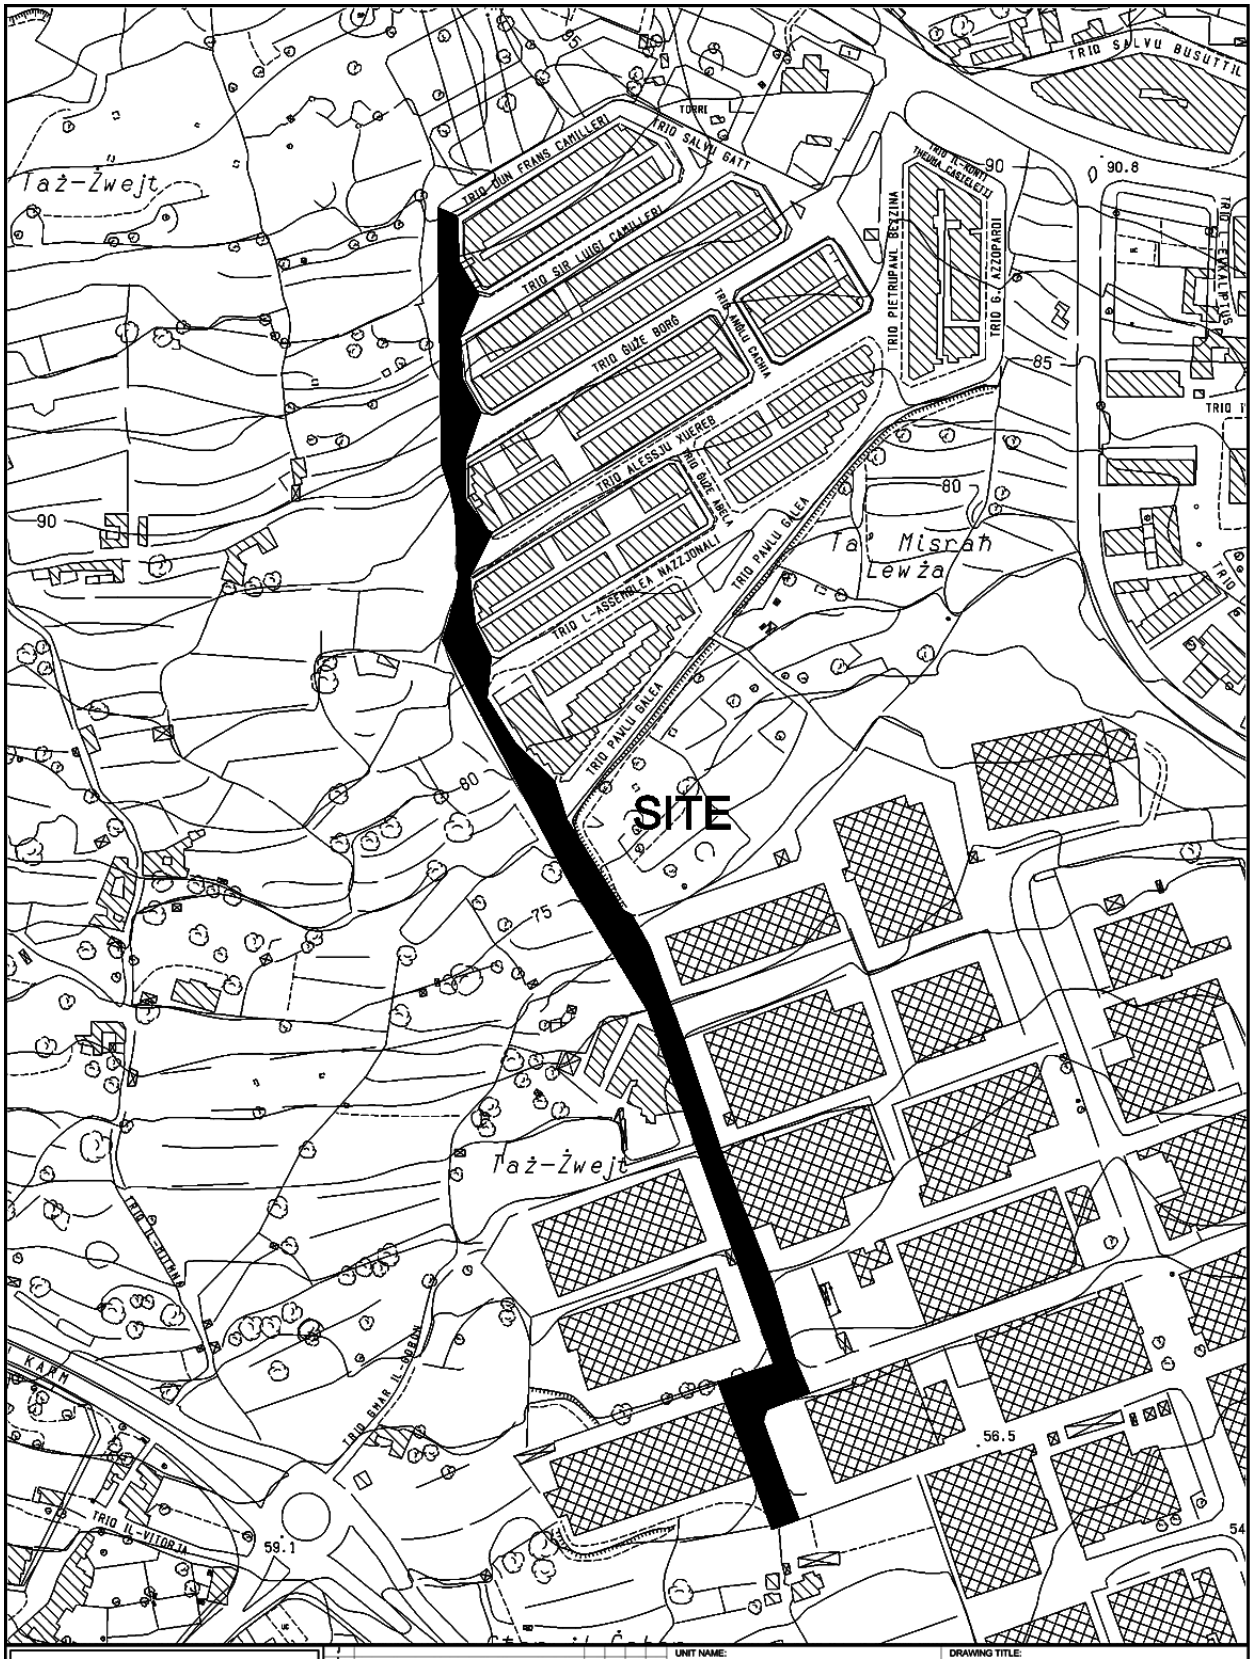

INFRASTRUCTURE MALTA		UNIT NAME: REGIONS	DRAWING TITLE: SAN GWANN TRIQ TAZ-ZWEJT SITE PLAN (Extents of works aren't binding but Indicative)
		HEAD OF UNIT: D.VASSALLO	
CHIEF EXECUTIVE OFFICER: Ing. Fredrick Azzopardi		PROJECT LEADER: -	DATE: FEB 2019 / FILE NO: - / DRAWING NO: RD/94/19
P:\Design\Common Area\Traffic Management\2019\Balzan\2019 Balzan.dwg		DRAWN BY: -	SHEET SIZE: A4 / SCALE: 1:2500 / REVISION: - / PAGE NO: 1

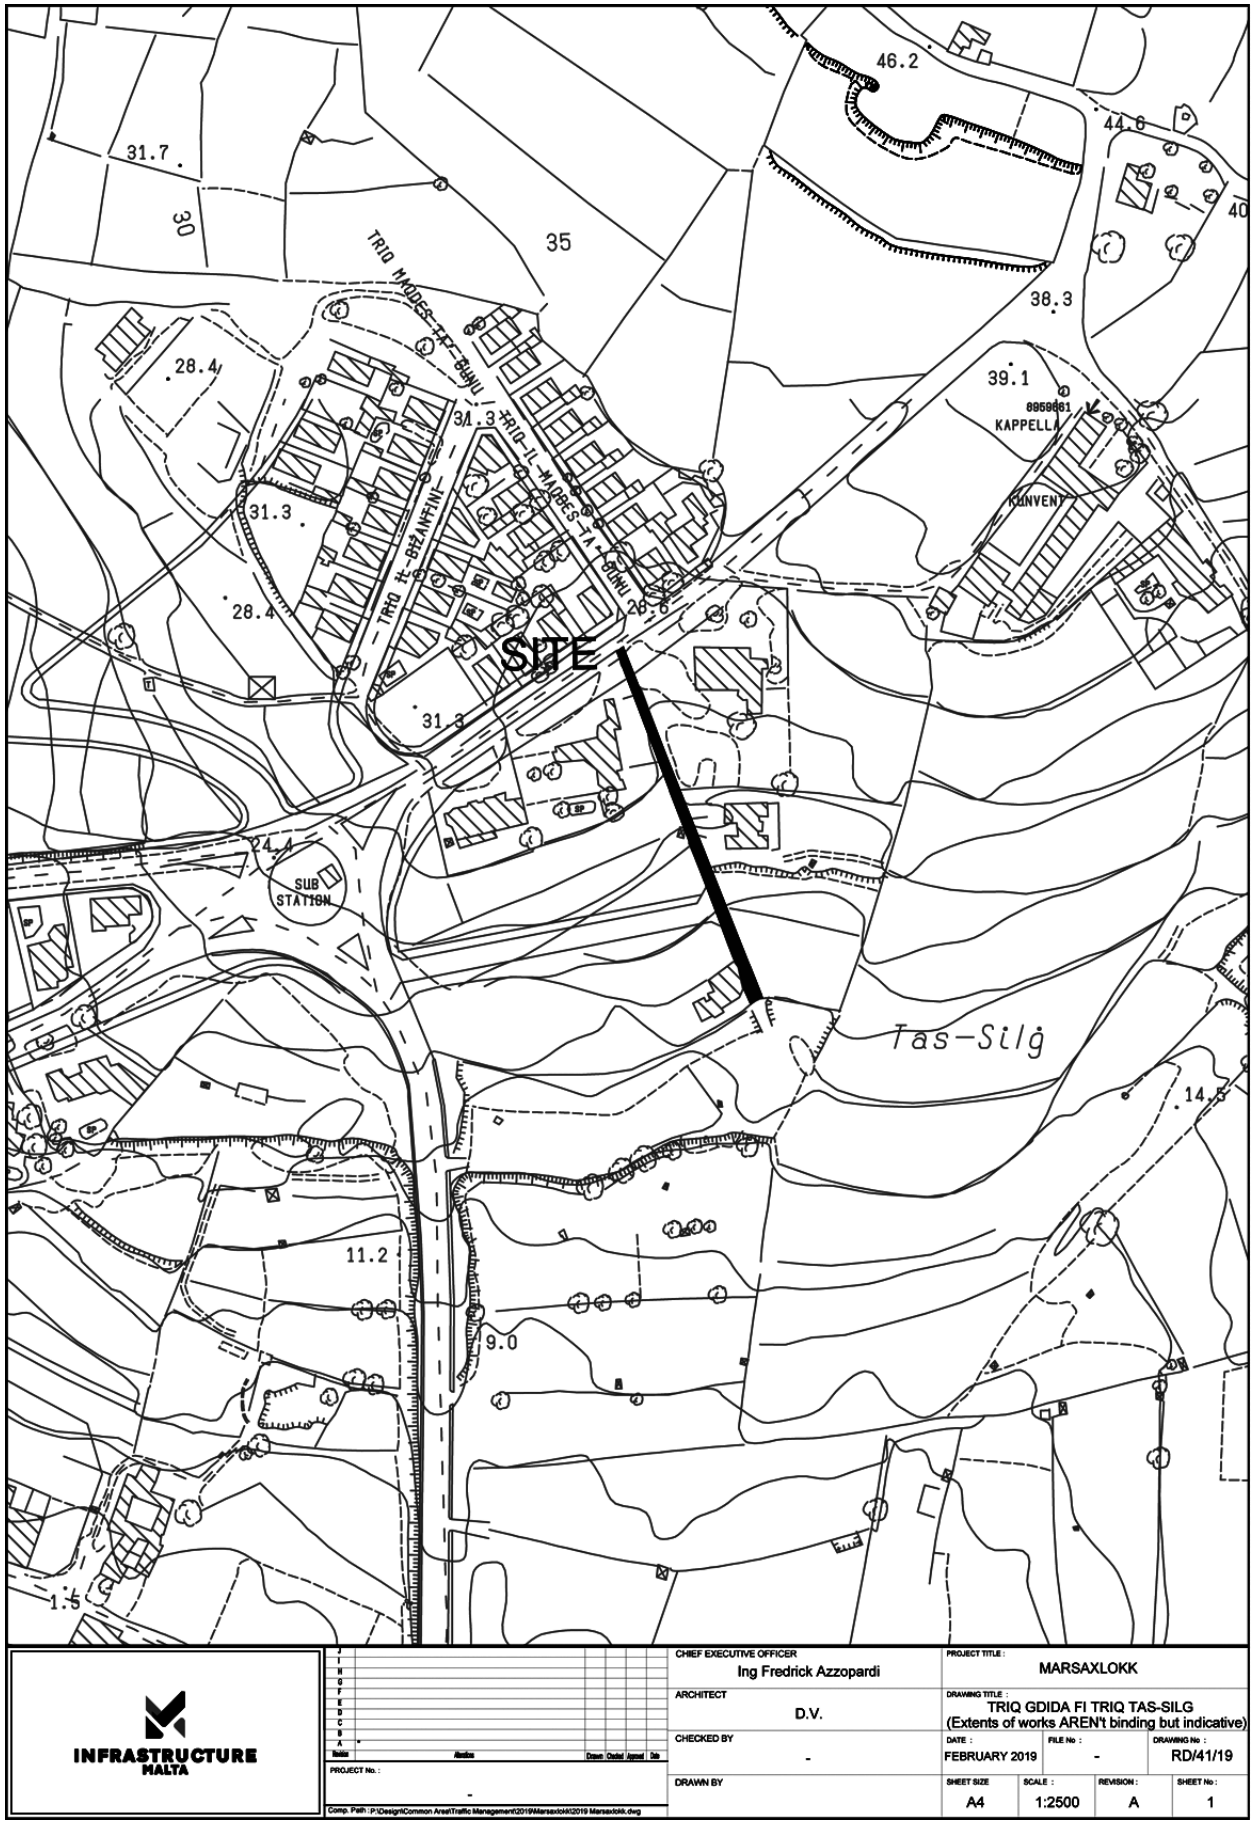


INFRASTRUCTURE MALTA

CHIEF EXECUTIVE OFFICER	Ing Fredrick Azzopardi
ARCHITECT	D.V.
CHECKED BY	-
DRAWN BY	
PROJECT TITLE :	MARSAXLOKK
DRAWING TITLE :	TRIQ GDIDA FI TRIQ TAS-SILG (Extents of works AREN't binding but indicative)
DATE :	FEBRUARY 2019
FILE No :	-
DRAWING No :	RD/41/19
SHEET SIZE	A4
SCALE :	1:2500
REVISION :	A
SHEET No :	1

PROJECT No. : -

Comp. Path : P:\Design\Common Area\Traffic Management\2019\Marsaxlokk\2019 Marsaxlokk.dwg

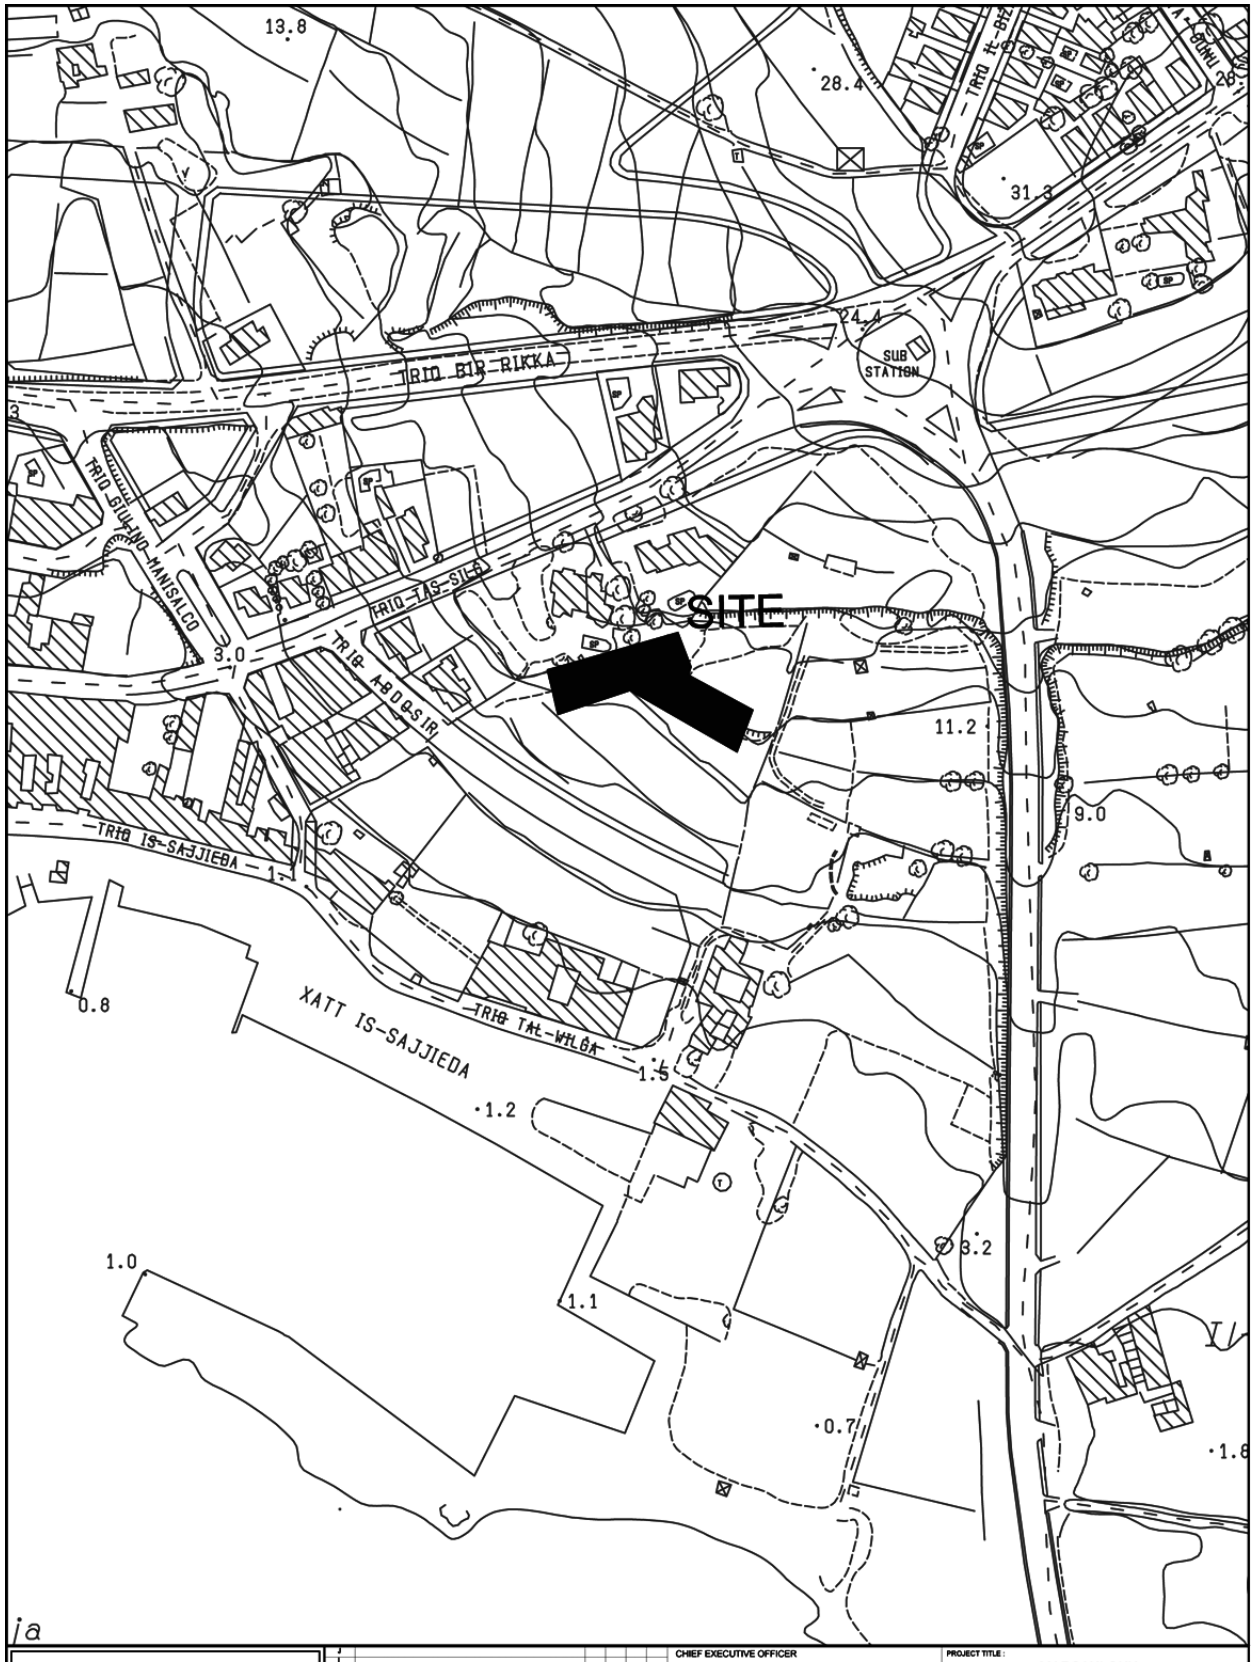
13.8
28.4
31.3
24.4
SUB STATION
TRIQ BIR-RIKKA
TRIQ GIUFFINO-MANISALCO
TRIQ TAS-SILĠ
SITE
3.0
TRIQ ABDOSIR
11.2
9.0
TRIQ IS-SAJJIEĦA
0.8
XATT IS-SAJJIEDA
TRIQ TAL-VILĠA
1.5
1.2
1.0
1.1
3.2
0.7
1.6
ja
INFRASTRUCTURE MALTA
CHIEF EXECUTIVE OFFICER
Ing Fredrick Azzopardi
PROJECT TITLE :
MARSAXLOKK
ARCHITECT
D.V.
DRAWING TITLE :
TRIQ GDIDA TAS-SILG (ABDOSIR) SITE PLAN
(Extents of works AREN't binding but indicative)
CHECKED BY
-
DATE :
FEBRUARY 2019
FILE No :
-
DRAWING No :
RD/42/19
DRAWN BY
SHEET SIZE
A4
SCALE :
1:2500
REVISION :
A
SHEET No :
2
PROJECT No. :
-