
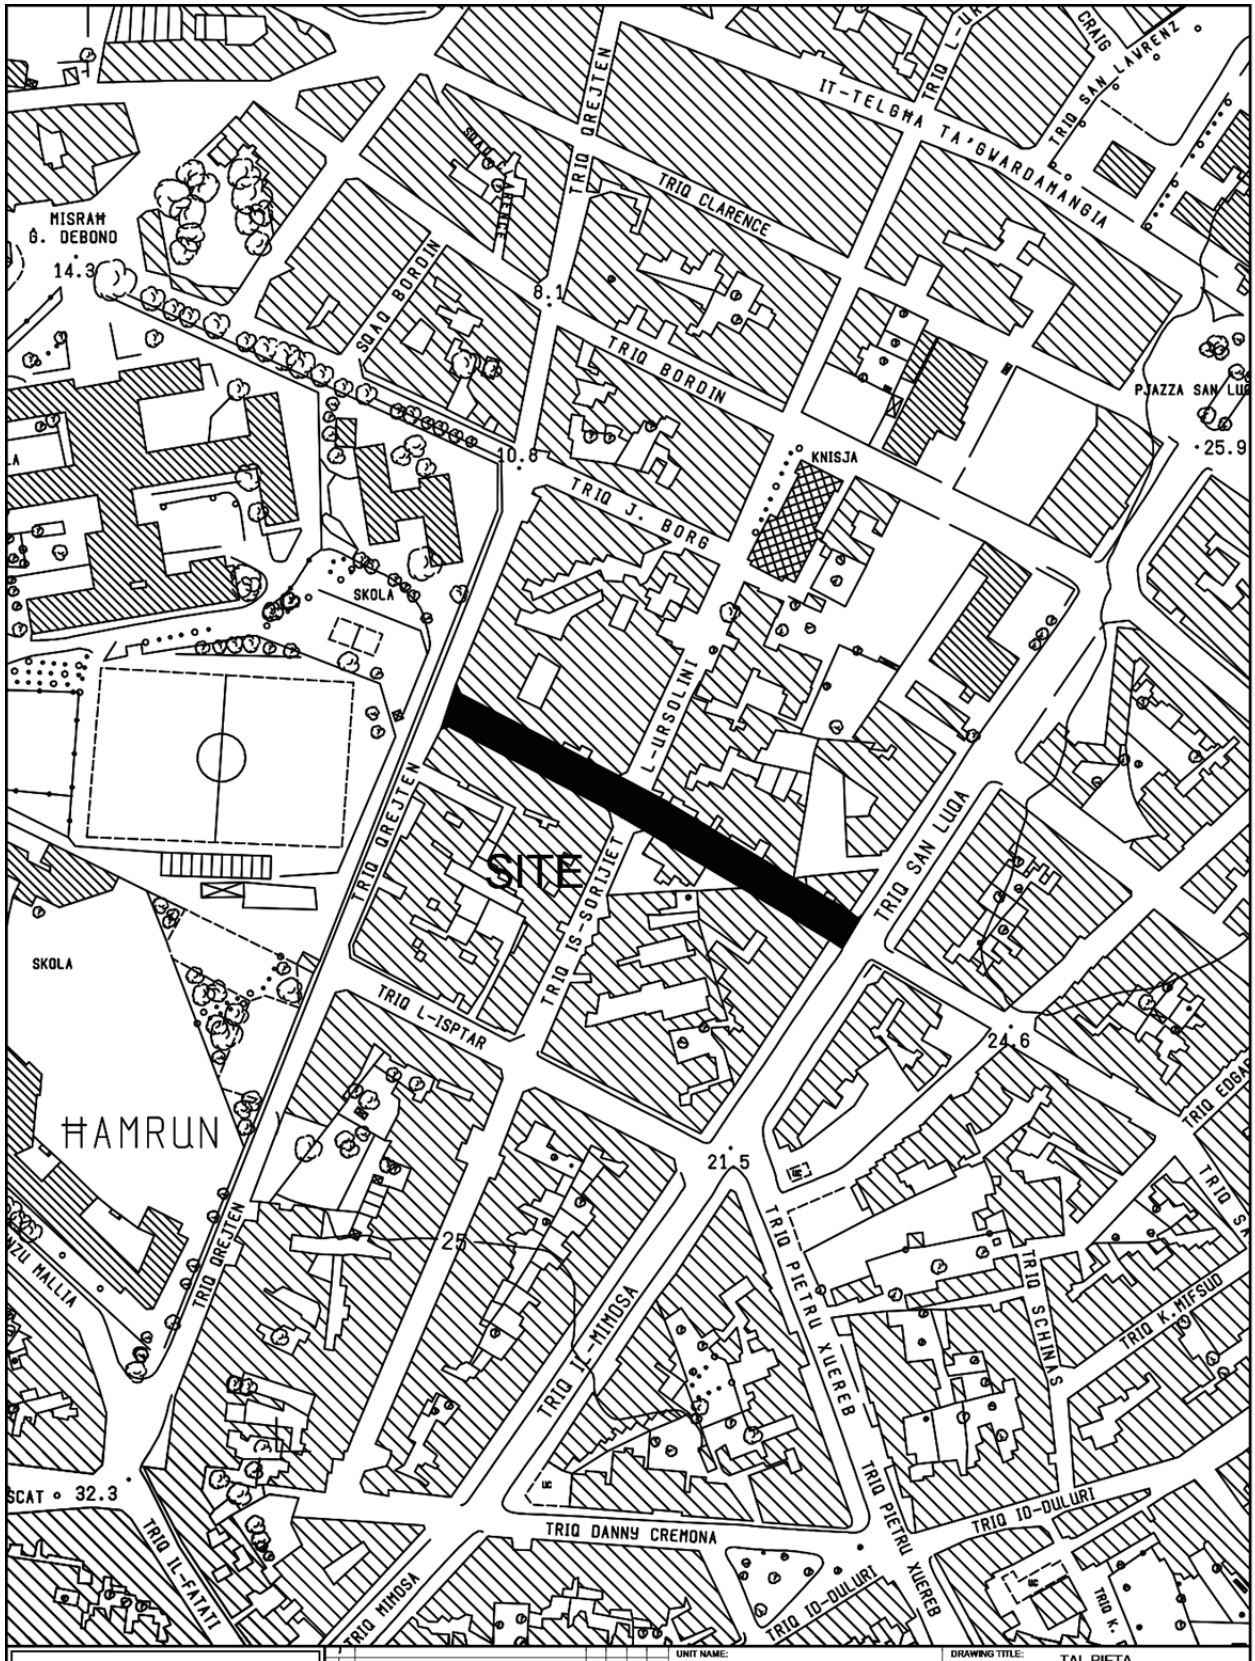


INFRASTRUCTURE MALTA

CHIEF EXECUTIVE OFFICER: Ivan Falzon	UNIT NAME: IMPLEMENTATION	DRAWING TITLE: TAL-PIETA Triq Guze Ellul - SITE PLAN (Extents of works aren't binding but Indicative)			
	HEAD OF UNIT: N.V.				
	PROJECT LEADER: -	DATE: SEP 2022	FILE NO: IM618/22	DRAWING NO: IMD199/22	
S:\Traffic Management\2022\Pieta\2022 Pieta.dwg	DRAWN BY: -	SHEET SIZE: A4	SCALE: 1:2500	REVISION: -	PAGE NO: 2

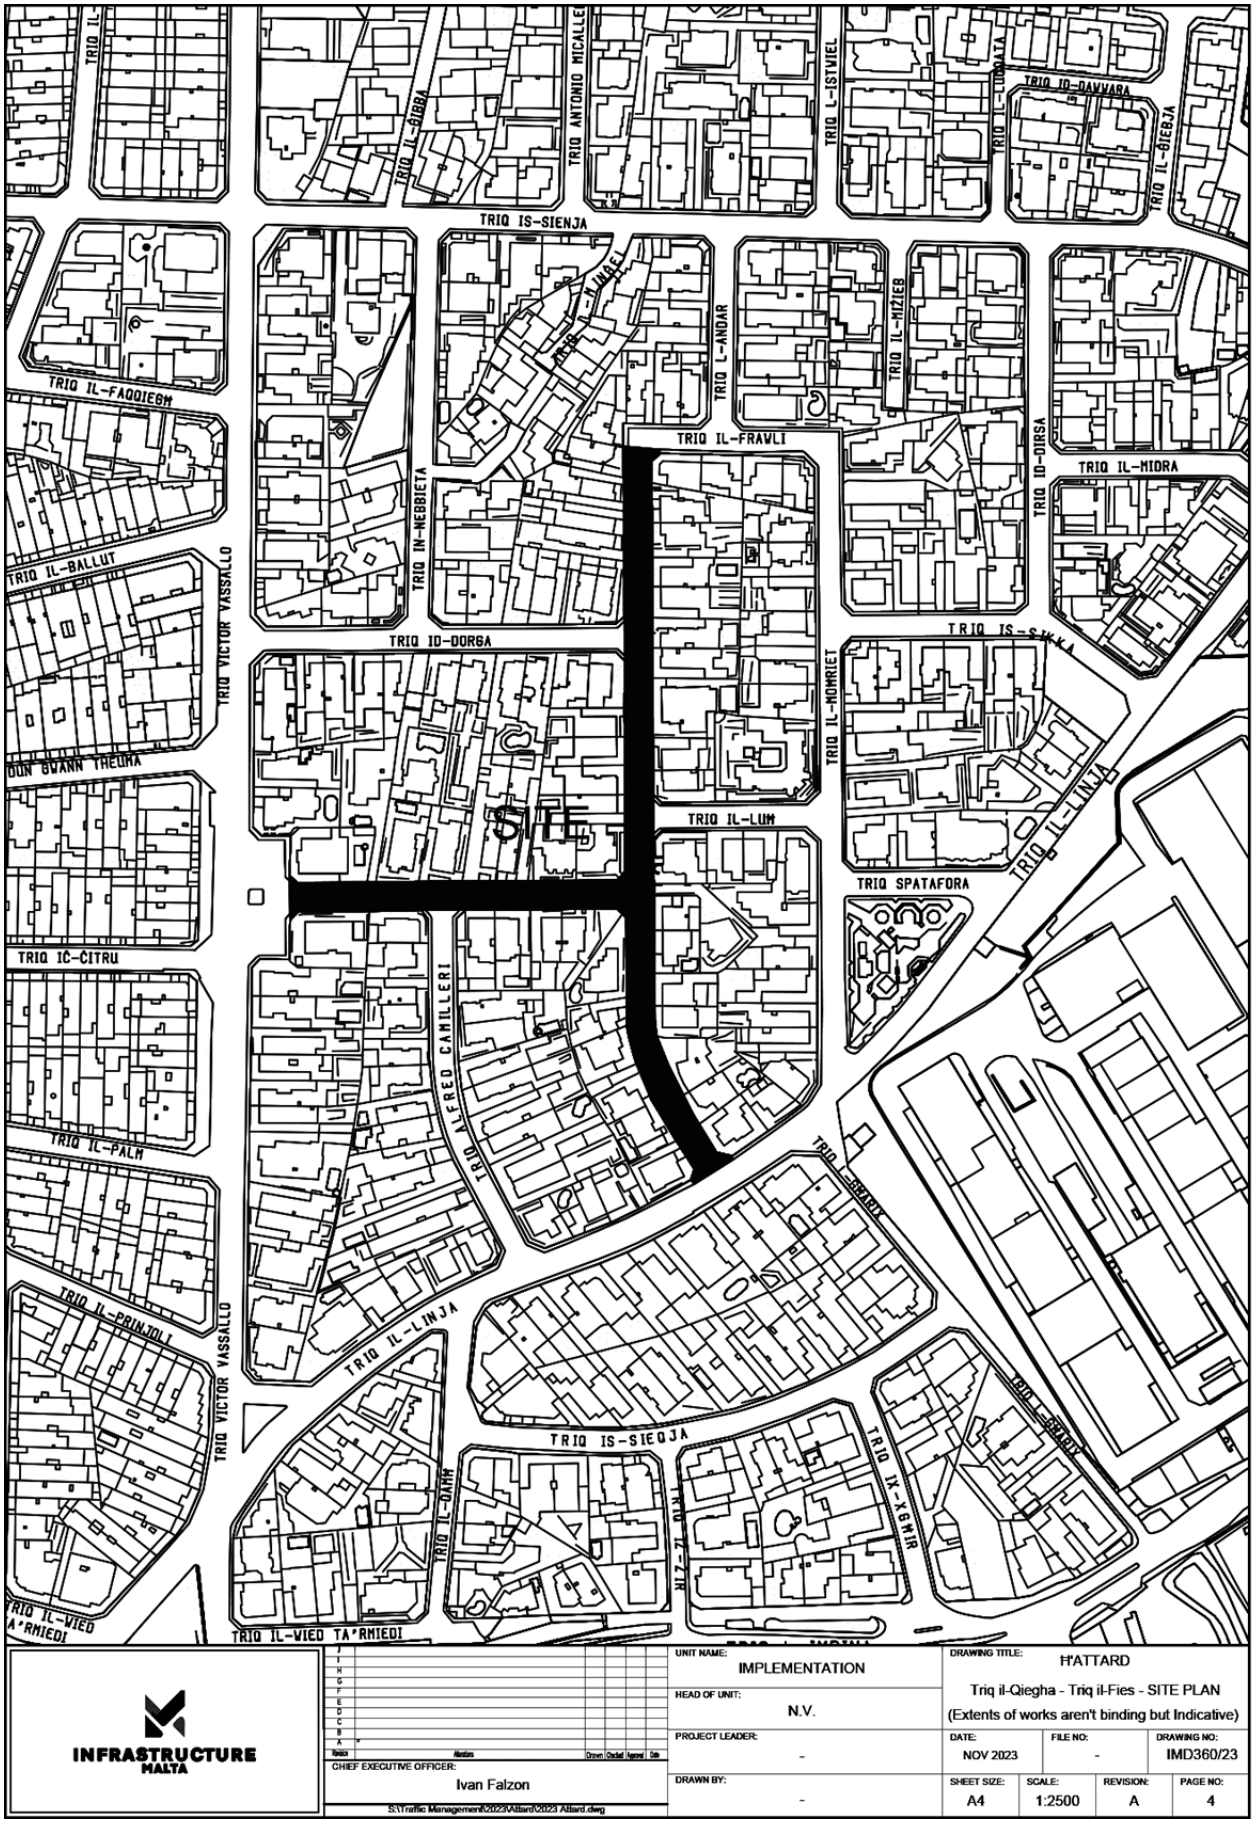

INFRASTRUCTURE MALTA

Issue	Alteration	Drawn	Checked	Approved	Date		

CHIEF EXECUTIVE OFFICER: Ivan Falzon

S:\Traffic Management\2023\Attard\2023 Attard.dwg

UNIT NAME: IMPLEMENTATION

HEAD OF UNIT: N.V.

PROJECT LEADER: -

DRAWN BY: -

DRAWING TITLE: L-ATTARD

Triq il-Qiegha - Triq il-Fies - SITE PLAN

(Extents of works aren't binding but Indicative)

DATE:	FILE NO:	DRAWING NO:
NOV 2023	-	IMD360/23

SHEET SIZE:	SCALE:	REVISION:	PAGE NO:
A4	1:2500	A	4