
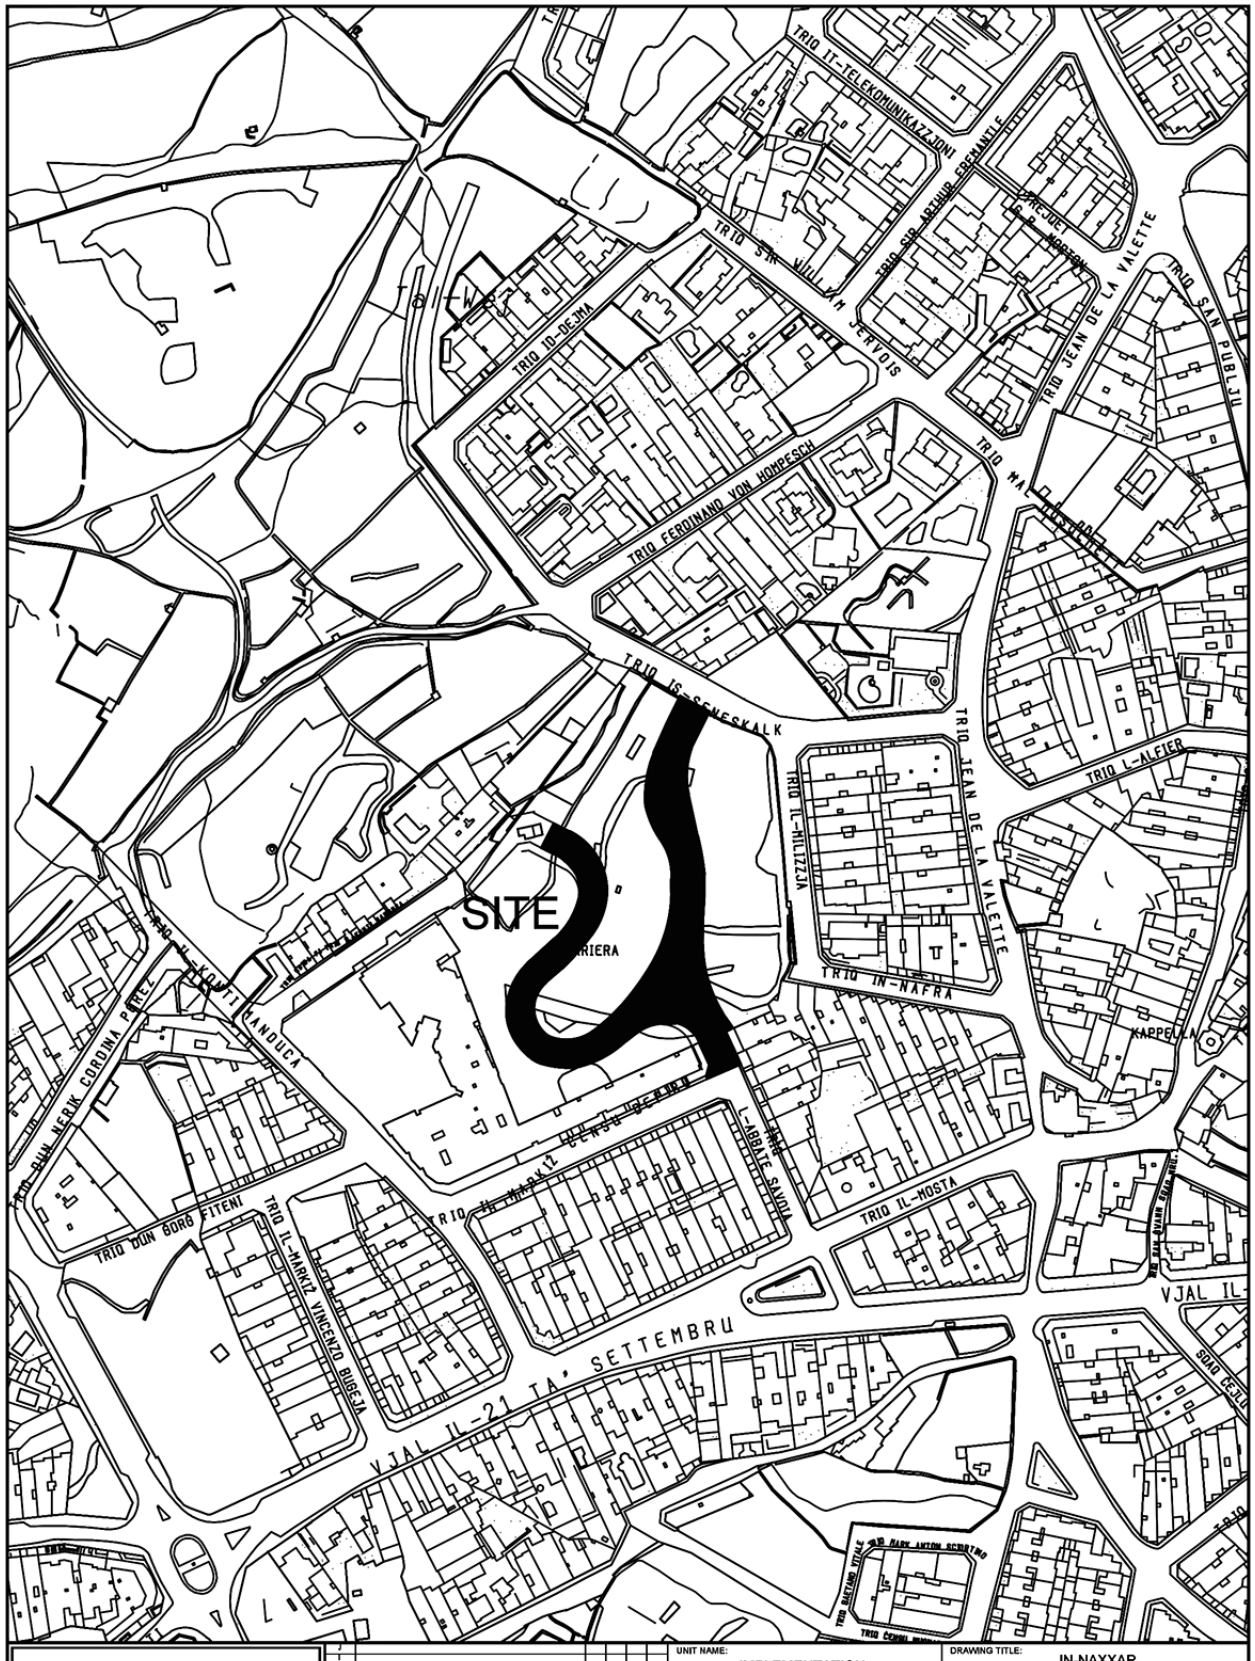


INFRASTRUCTURE MALTA	UNIT NAME: IMPLEMENTATION	DRAWING TITLE: IN-NAXXAR New road off Triq Is-Seneskalk - SITE PLAN (Extents of works AREN't binding but indicative)	
CHIEF EXECUTIVE OFFICER: Steve Ellul	HEAD OF UNIT: -		
S:\Traffic Management\2025\Naxxar\2025 Naxxar.dwg	PROJECT LEADER: N.G.	DATE: June 2025	FILE NO: - / DRAWING NO: IMD004/25/b
	DRAWN BY: M.B.	SHEET SIZE: A4 / SCALE: 1 : 2500 / REVISION: A / PAGE NO: 1b	

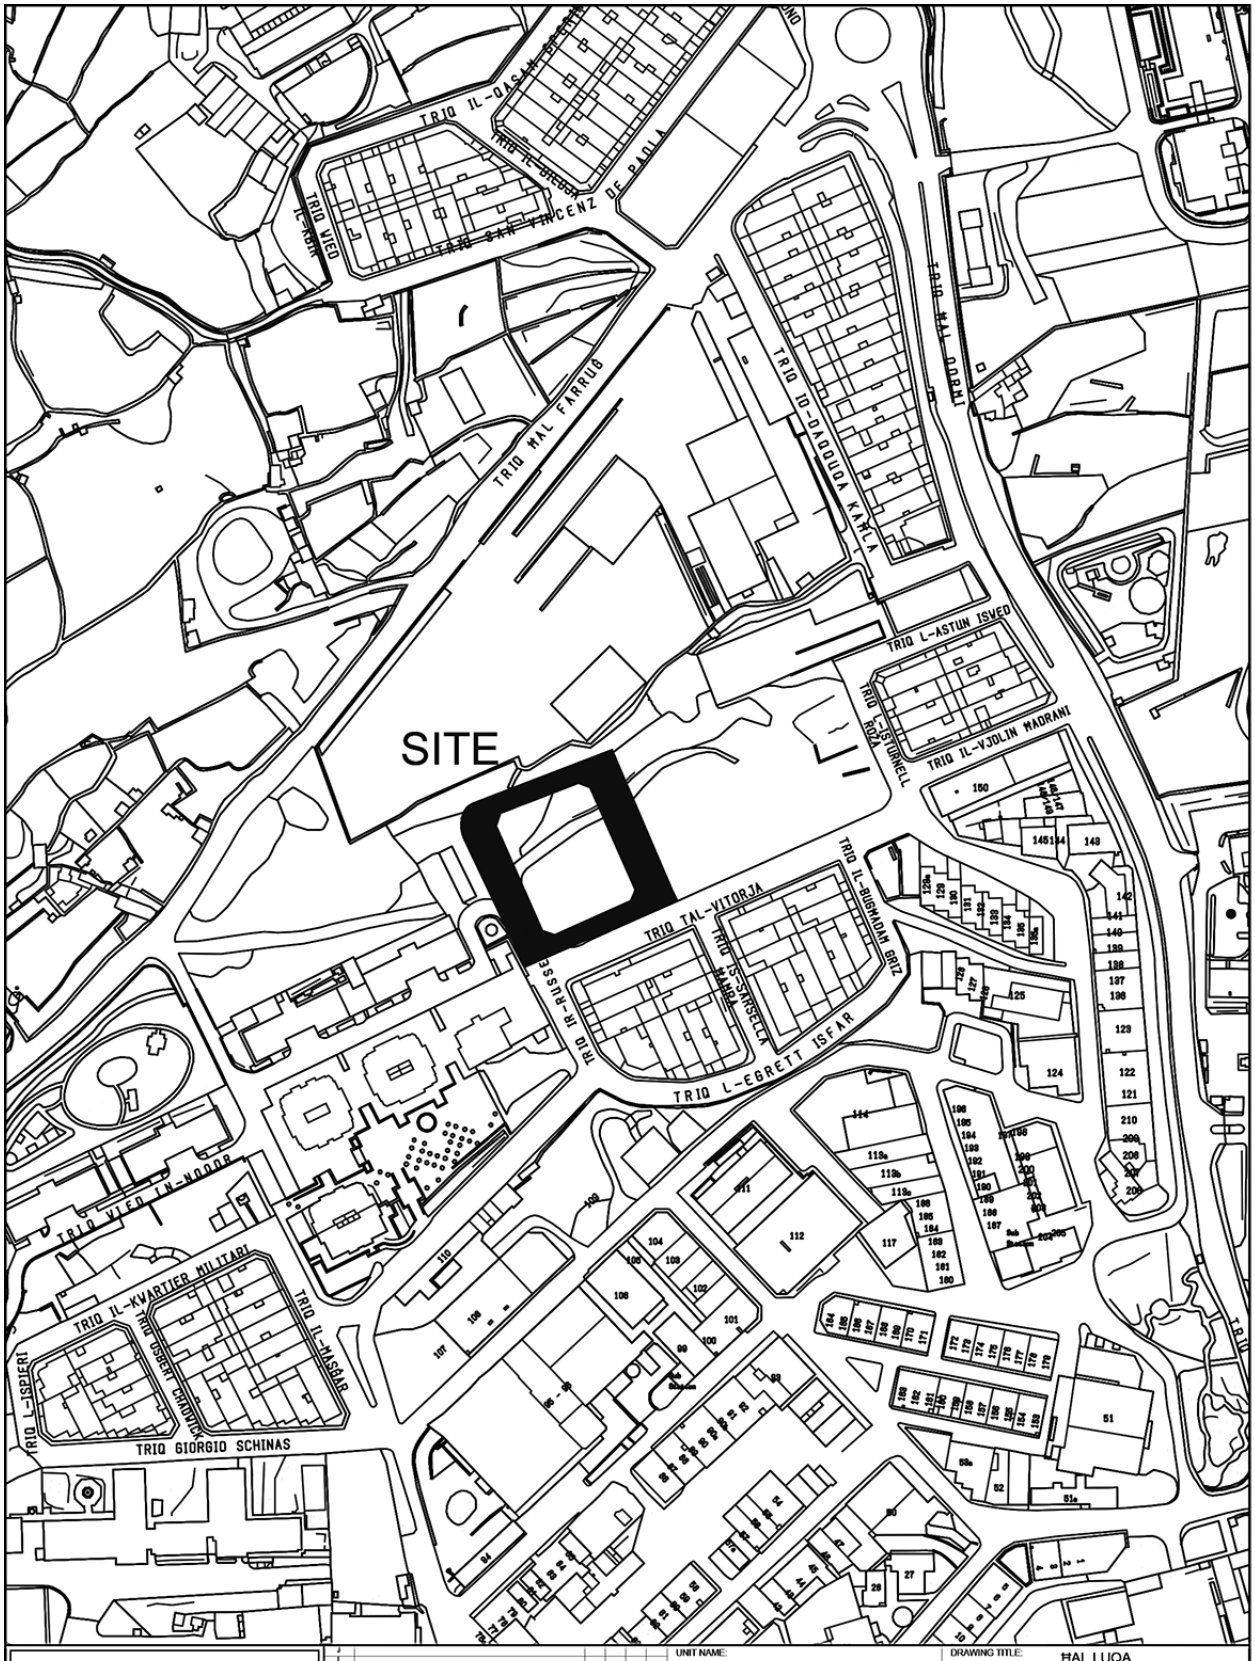

INFRASTRUCTURE MALTA

CHIEF EXECUTIVE OFFICER: Steve Ellul

S:\Traffic Management\2025\Luqa\2025 Luqa.dwg

UNIT NAME: IMPLEMENTATION	DRAWING TITLE: ĦAL LUQA New Roads for Housing Estate Part 1 - SITE PLAN (Extents of Works are not binding but indicative)		
HEAD OF UNIT: N.G.			
PROJECT LEADER: -	DATE: June 2025	FILE NO: -	DRAWING NO: -
DRAWN BY: -	SHEET SIZE: A4	SCALE: 1:2500	REVISION: A / PAGE NO: 1