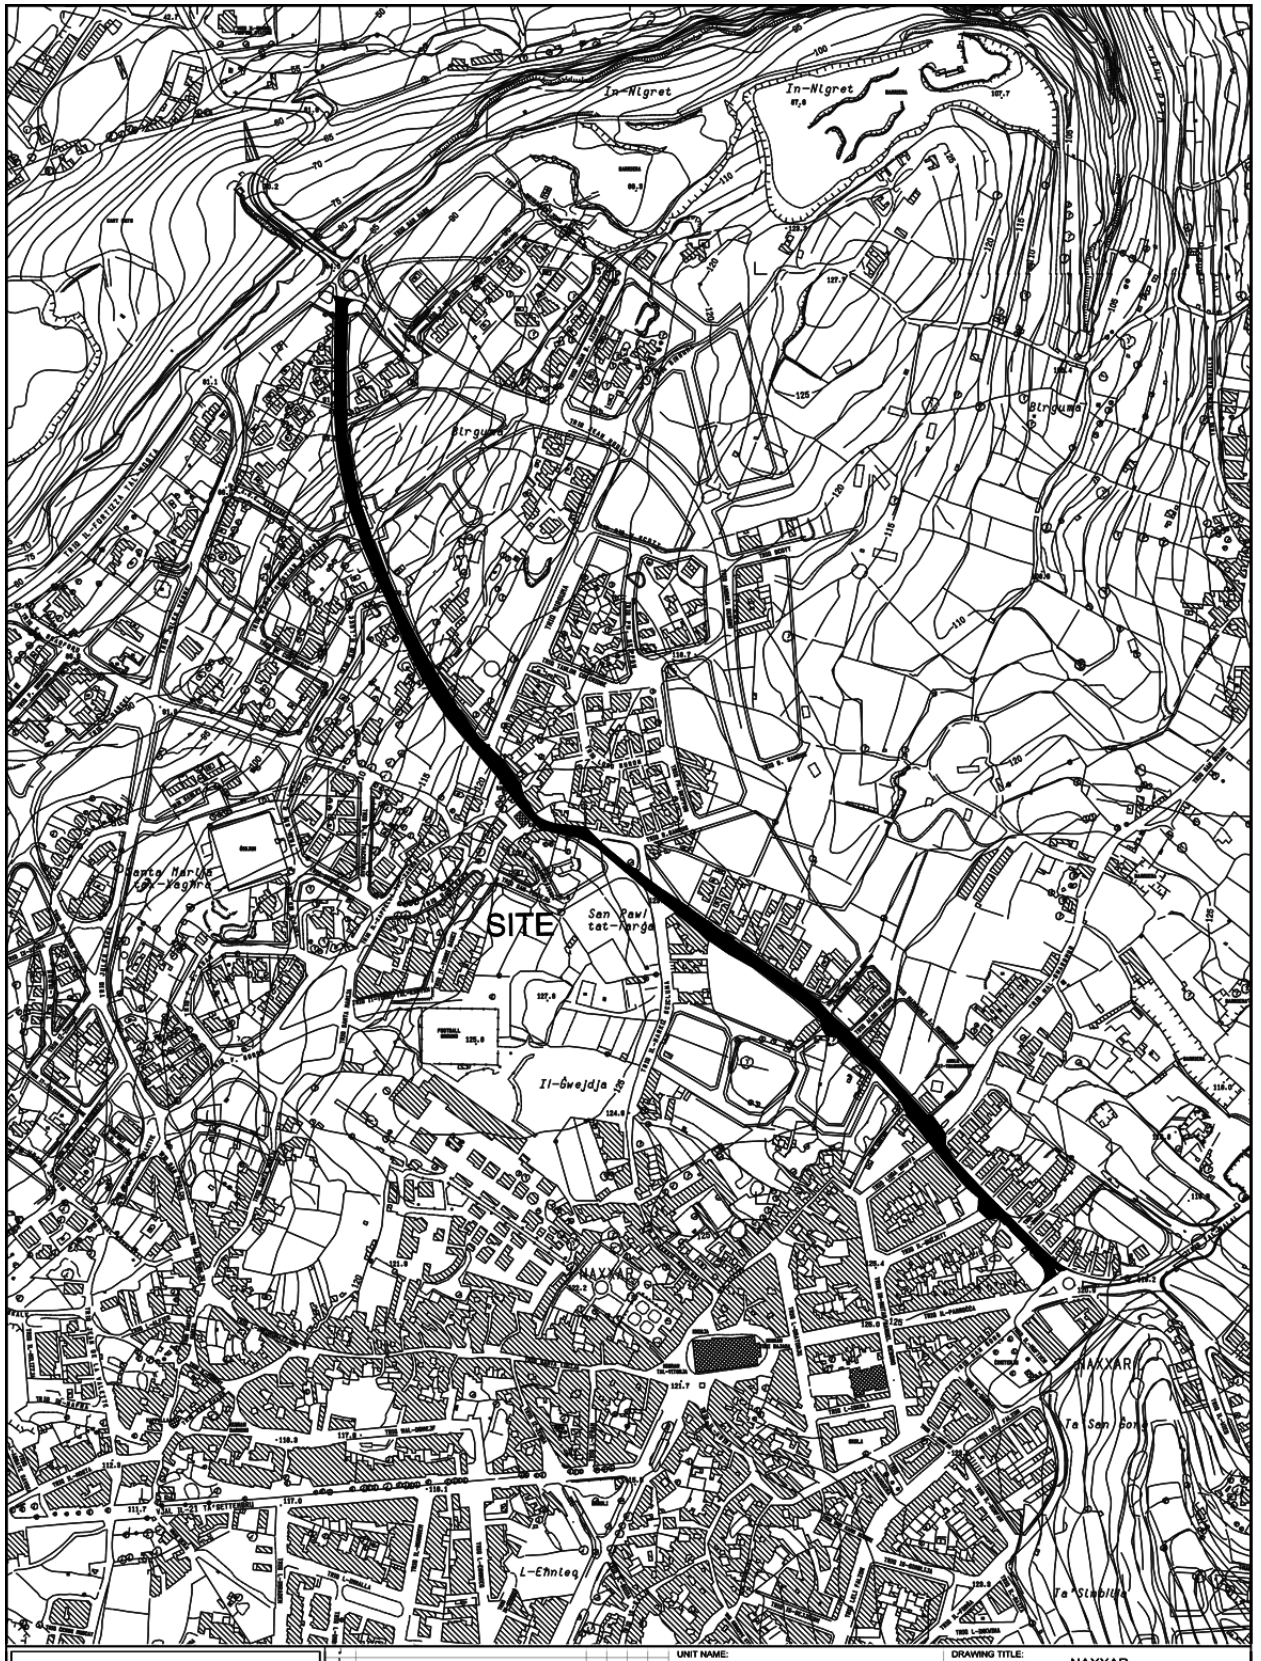
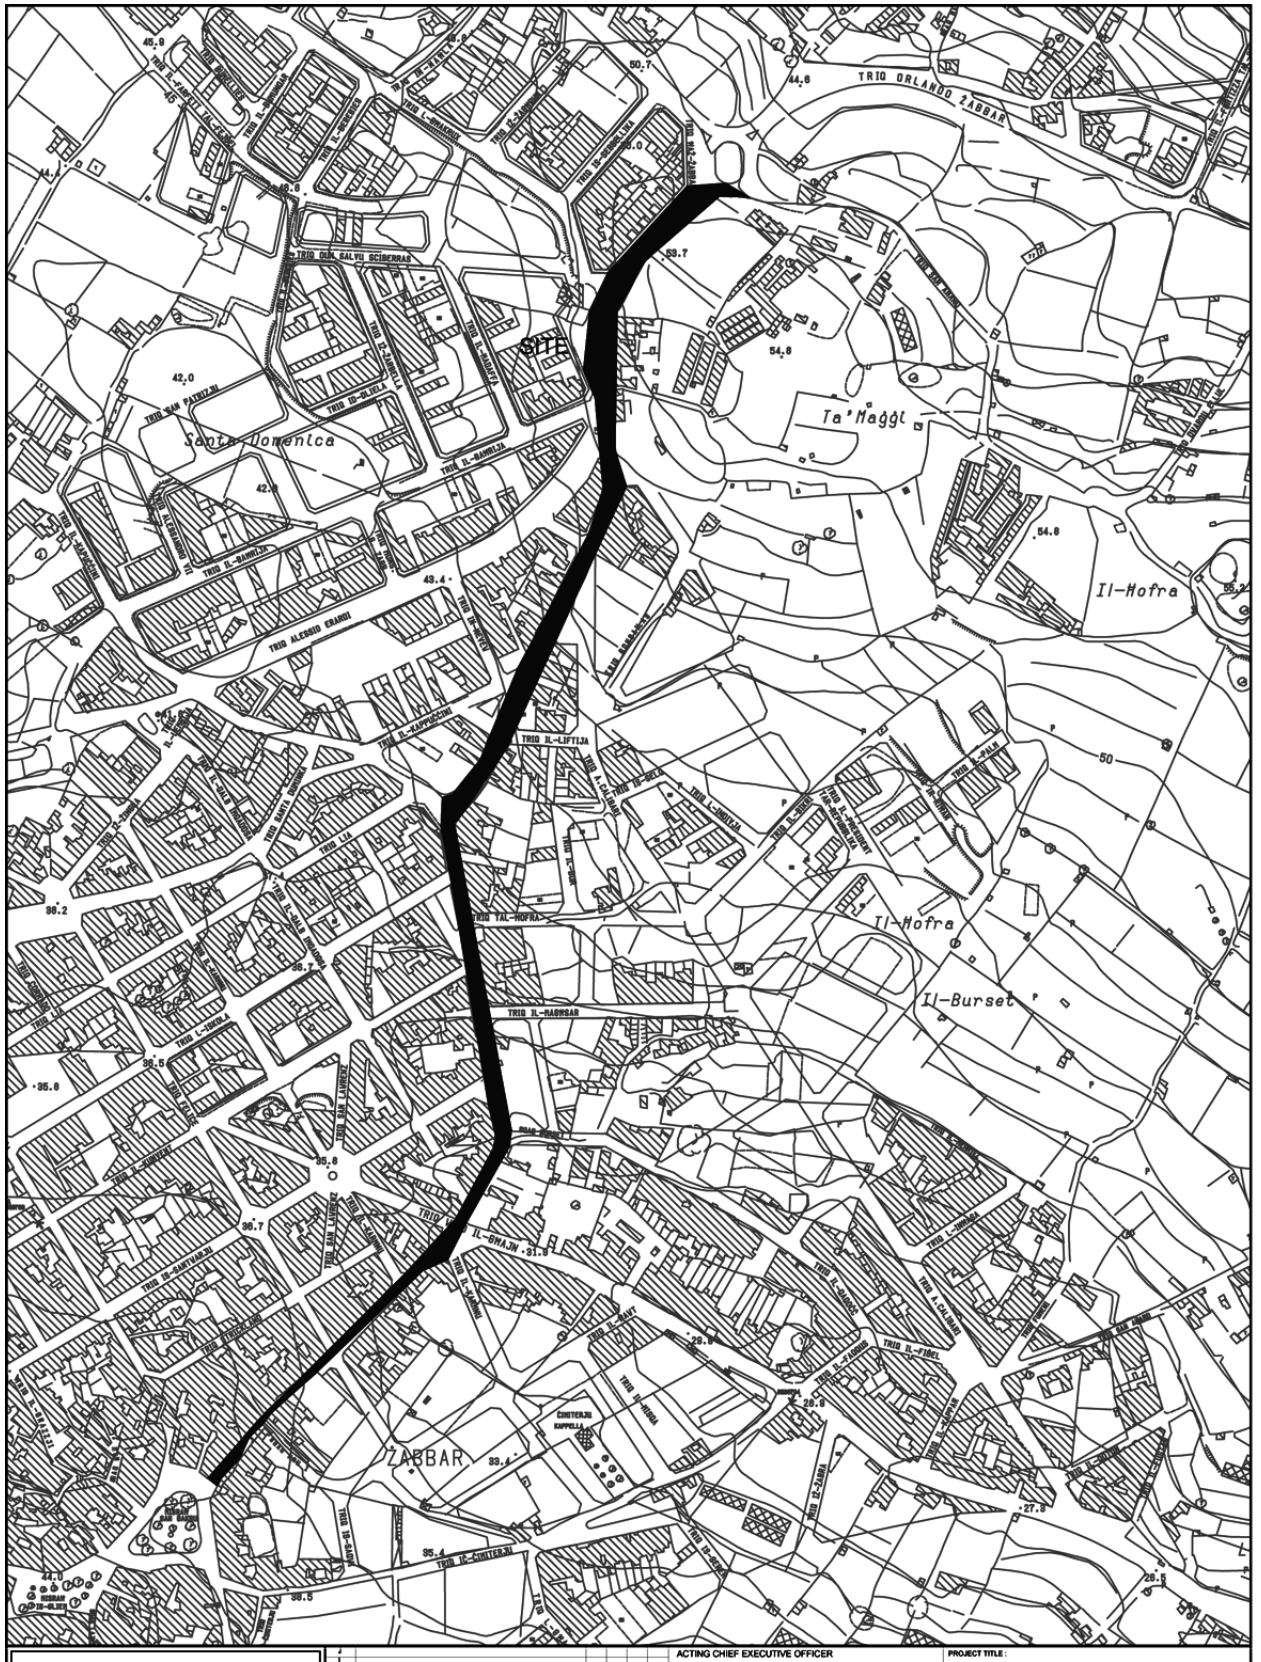



INFRASTRUCTURE MALTA

CHIEF EXECUTIVE OFFICER: Ing. Fredrick Azzopardi

COMPUTER PATH:N:\Design\Common Area\Traffic Management\2019\Naxxar

UNIT NAME: REGIONS	DRAWING TITLE: NAXXAR TRIQ SAN PAWL SITE PLAN (Extents of works AREN't binding but indicative)
HEAD OF UNIT: D.Vassallo	
PROJECT LEADER: -	DATE: OCT 2019 / FILE NO: - / DRAWING NO: RD/355/19
DRAWN BY: M.B.	SHEET SIZE: A3 / SCALE: 1:5000 / REVISION: A / PAGE NO: 11


SITE
Santa Domenica
Ta' Maġġi
Il-Hofra
Il-Hofra
Il-Burset
ZABBAR
TRIQ ORLANDO ZABBAR
TRIQ IL-HAGHAR
TRIQ IL-LIFTIJA
TRIQ TAL-HOFRA
TRIQ IL-GHAJN
TRIQ IL-KAPPUCCINI
TRIQ ALESSIO GRAMBI
TRIQ IL-BANDJA
TRIQ IL-HAMRUN
TRIQ IL-KBIRA
TRIQ IL-KNISJA
TRIQ IL-FIMEL
TRIQ IC-CIMITERJU
TRIQ IL-MADONNA
TRIQ IL-GHARIXA
TRIQ IL-GHAQDA
TRIQ IL-GHASSEL
TRIQ IL-GHAWDEX
TRIQ IL-GHAWDEX
TRIQ IL-GHAWDEX

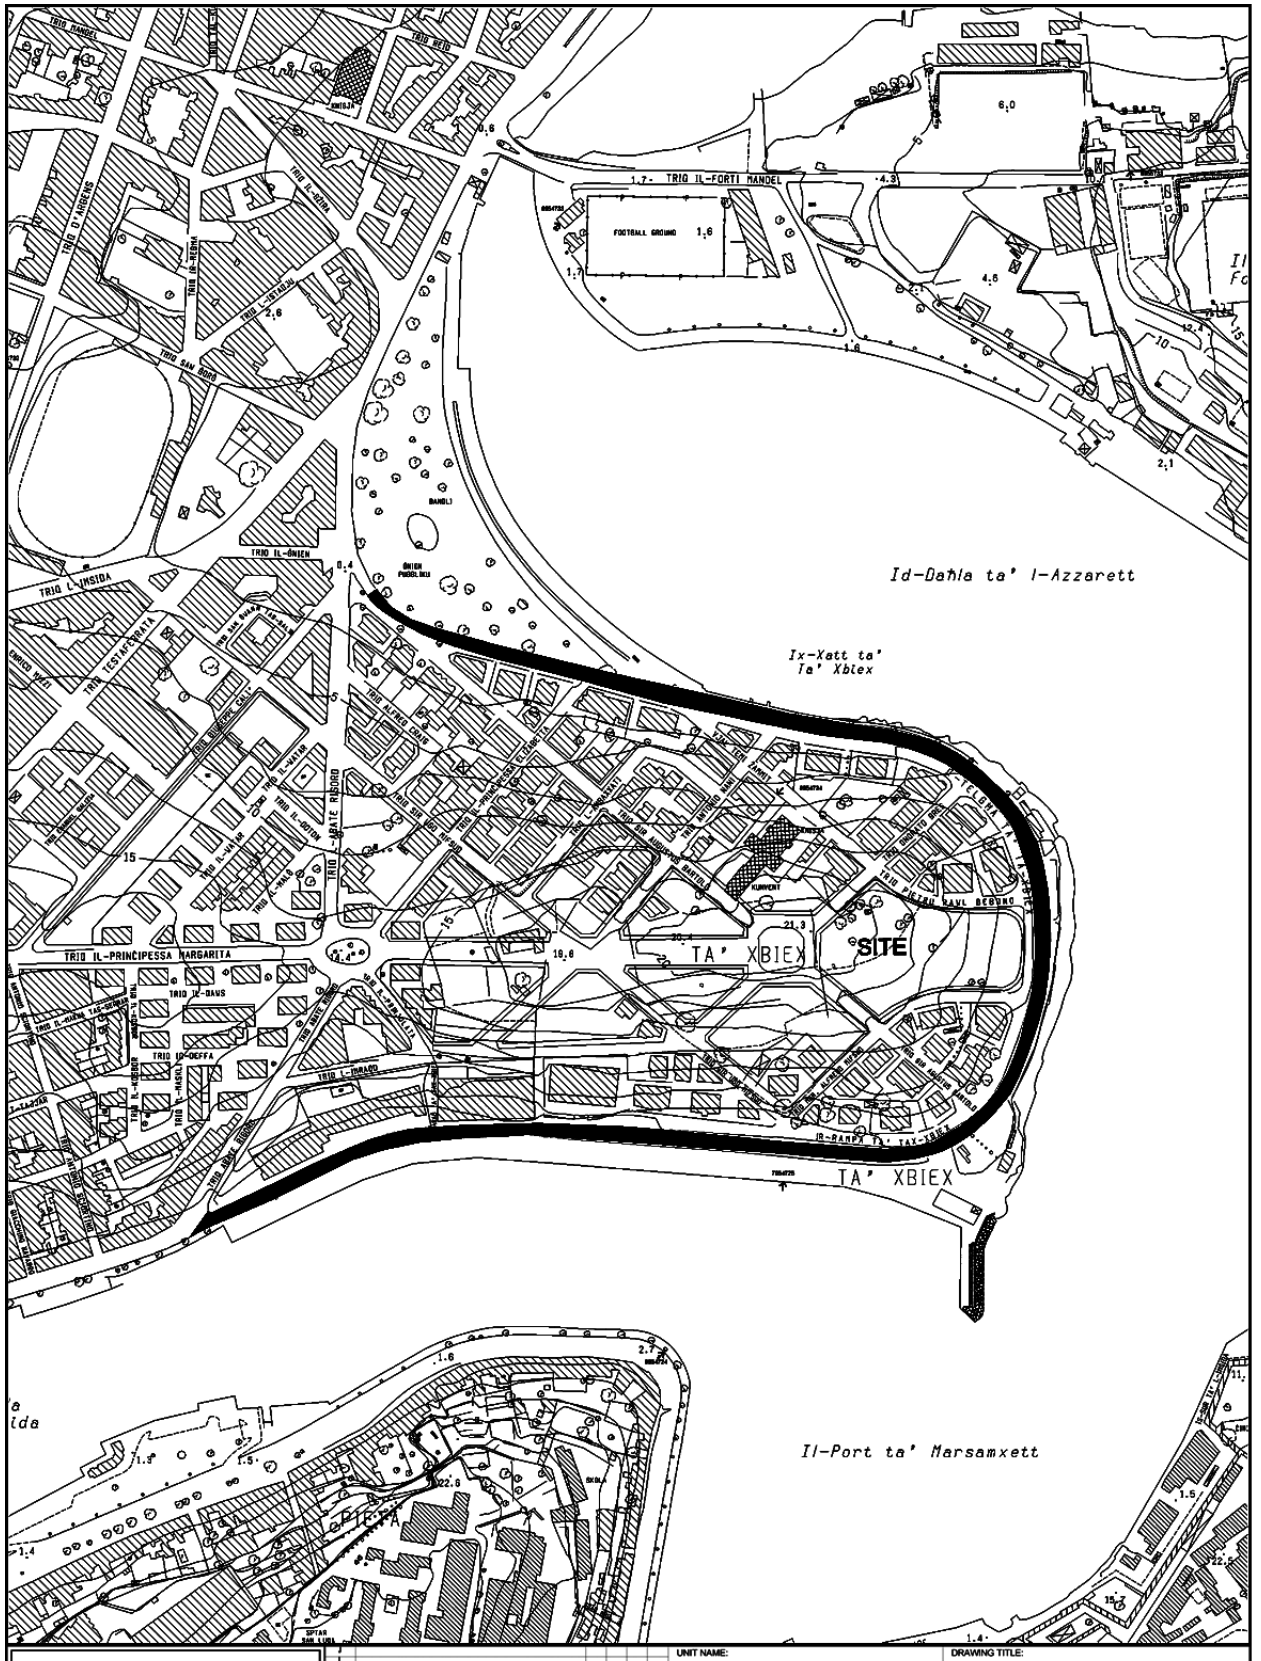
TRIQ IL-FORTI MANDEL
FOOTBALL GROUND
Id-Dahla ta' l-Azzarett
Ix-Xatt ta' Ta' Xbiex
TRIQ IL-PRINCIPESSA MARGARITA
TA' XBIEX
SITE
TA' XBIEX
Il-Port ta' Marsamxett
INFRASTRUCTURE MALTA
CHIEF EXECUTIVE OFFICER:
Ing. Fredrick Azzopardi
N:\Design\Common Area\Traffic Management\2019\Ta Xbiex\2019 Ta Xbiex.dwg
UNIT NAME:
REGIONS
HEAD OF UNIT:
D.VASSALLO
PROJECT LEADER:
-
DRAWN BY:
-
DRAWING TITLE:
TAX-XBIEX
XATT TAX XBIEX SITE PLAN
(Extents of works aren't binding but Indicative)
DATE:
FEB 2019
FILE NO:
-
DRAWING NO:
RD/116/19
SHEET SIZE:
A4
SCALE:
1:5000
REVISION:
-
PAGE NO:
2