
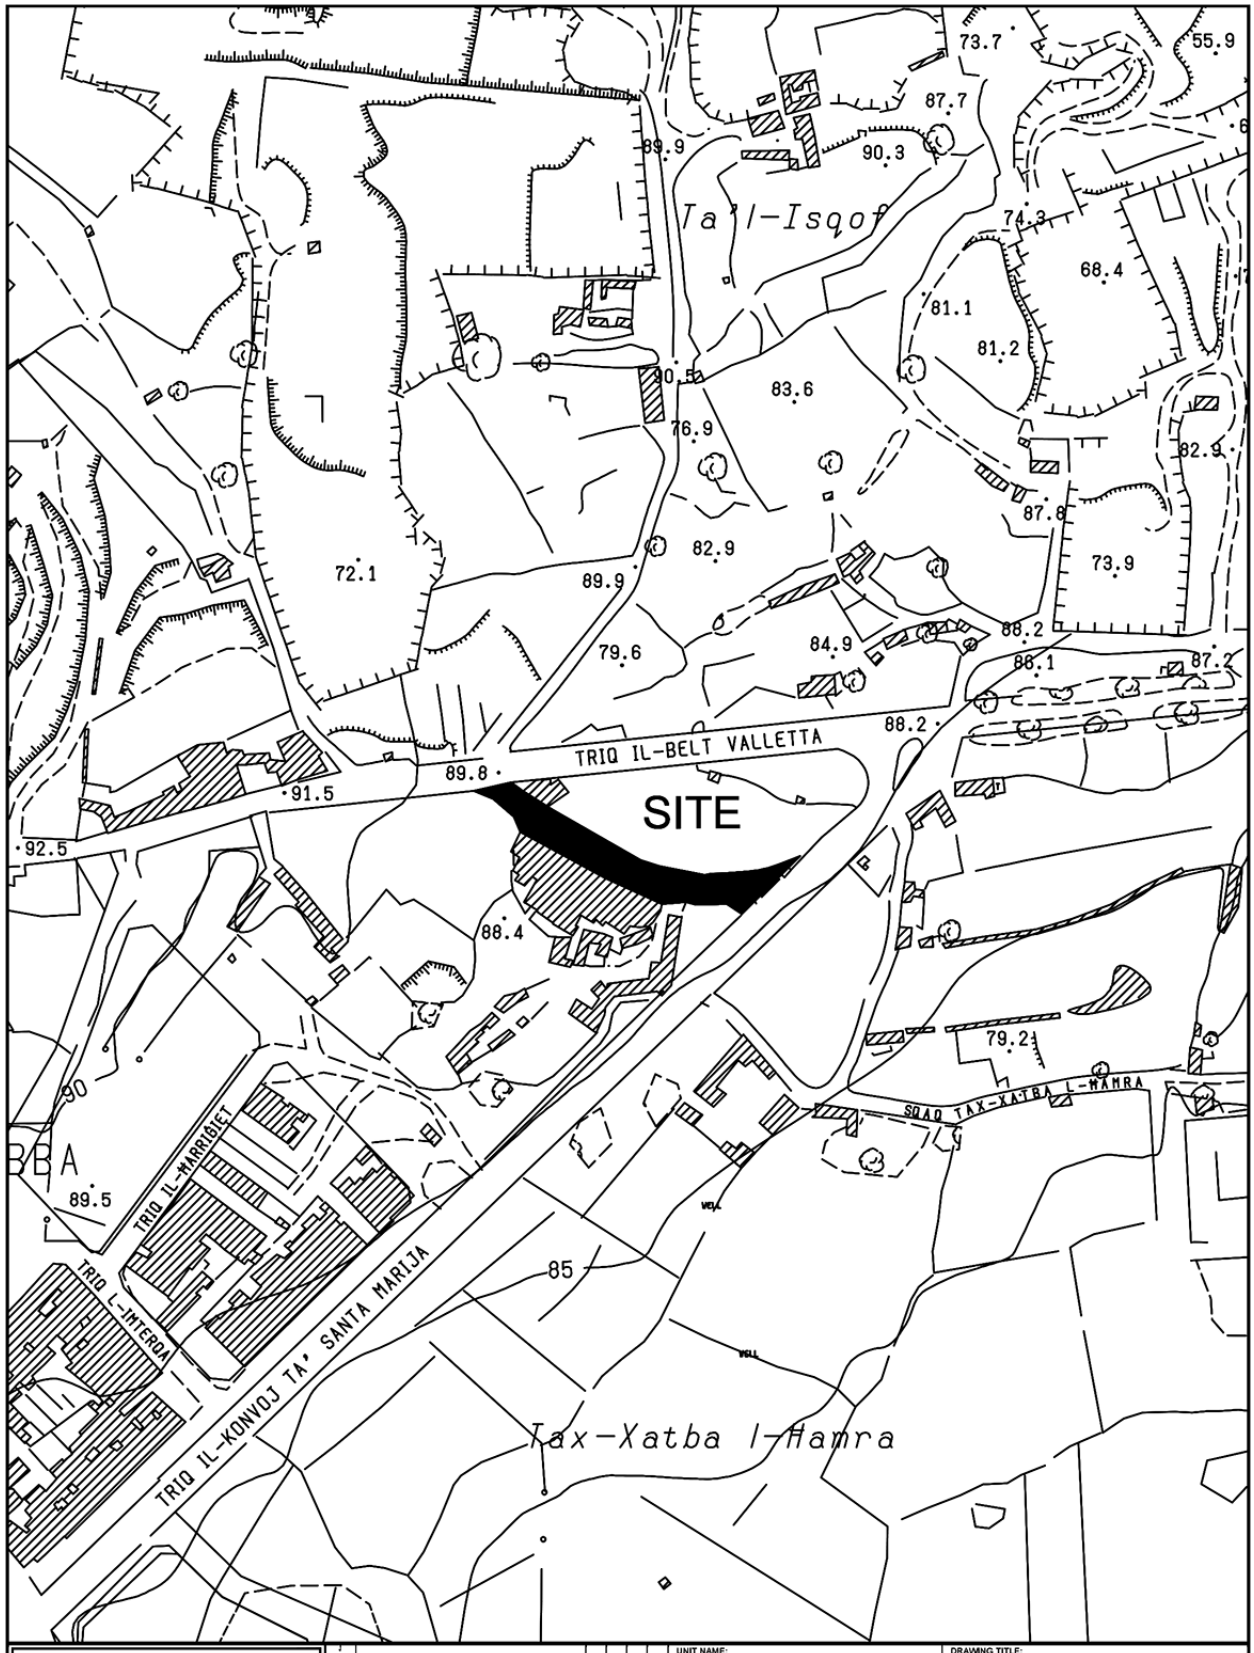



| | | | |
|---|---|---|---|
| INFRASTRUCTURE MALTA | UNIT NAME: IMPLEMENTATION | DRAWING TITLE: L-IMQABBA TRIQ BASKAL XUEREB - SITE PLAN (Extents of works aren't binding but Indicative) | |
| | HEAD OF UNIT: N.V. | | |
| CHIEF EXECUTIVE OFFICER: Steve Ellul | PROJECT LEADER: - | DATE: OCT 2024 | FILE NO: - / DRAWING NO: IMD341/21/ |
| S:\Traffic Management\2021\Mqabba\2021 Mqabba.dwg | DRAWN BY: - | SHEET SIZE: A4 / SCALE: 1:2500 / REVISION: B / PAGE NO: 3 | |

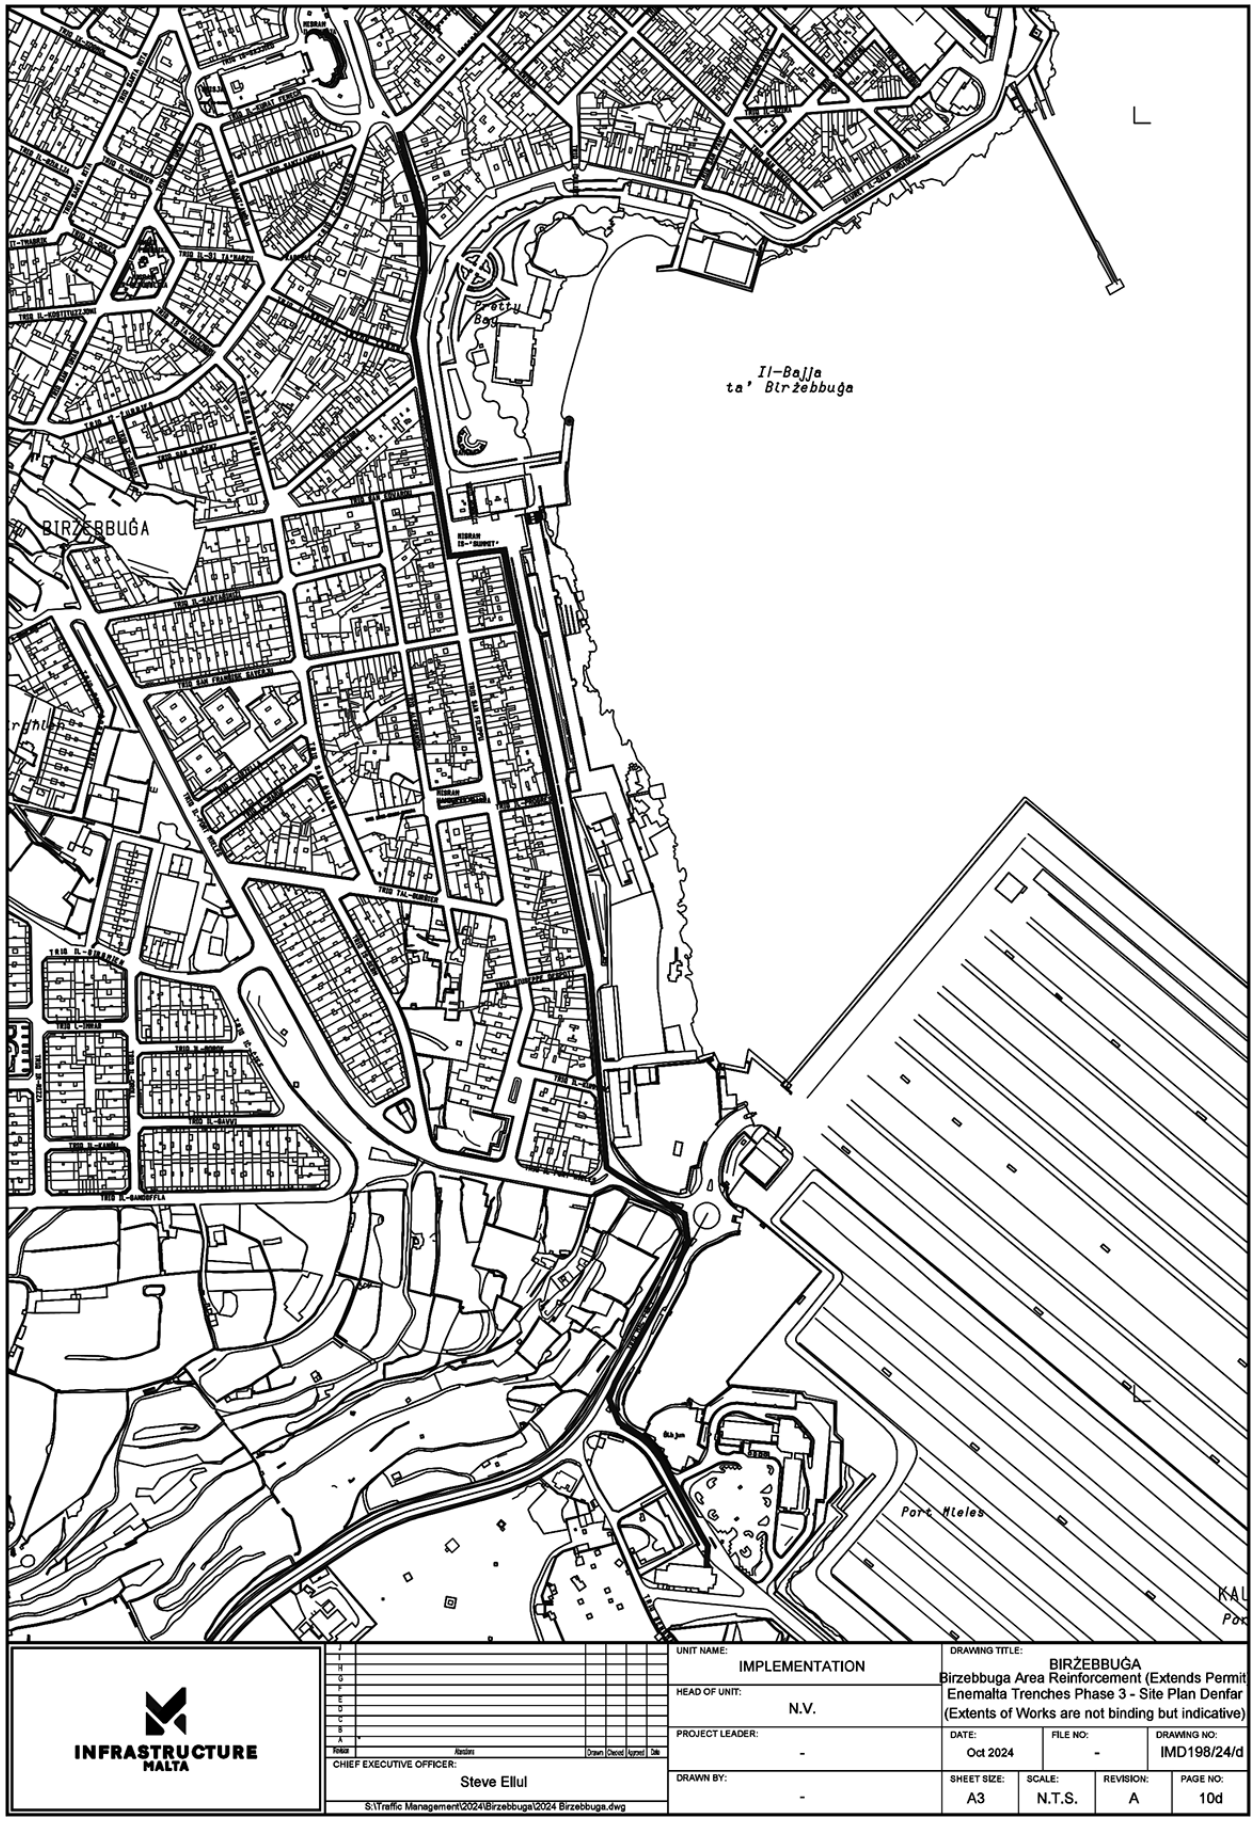


INFRASTRUCTURE MALTA

| Rev | Abortions | Drawn | Checked | Approved | Date |
|---|---|---|---|---|---|
| J | | | | | |
| H | | | | | |
| G | | | | | |
| F | | | | | |
| E | | | | | |
| D | | | | | |
| C | | | | | |
| B | | | | | |
| A | - | | | | |

CHIEF EXECUTIVE OFFICER: Steve Ellul


S:\Traffic Management\2024\Birzebbuga\2024 Birzebbuga.dwg

| | |
|---|---|
| UNIT NAME: | IMPLEMENTATION |
| HEAD OF UNIT: | N.V. |
| PROJECT LEADER: | - |
| DRAWN BY: | - |

DRAWING TITLE: BIRŻEBBUĠA
Birzebbuga Area Reinforcement (Extends Permit Enemalta Trenches Phase 3 - Site Plan Denfar (Extents of Works are not binding but indicative)

| DATE: | FILE NO: | DRAWING NO: |
|---|---|---|
| Oct 2024 | - | IMD198/24/d |

| SHEET SIZE: | SCALE: | REVISION: | PAGE NO: |
|---|---|---|---|
| A3 | N.T.S. | A | 10d |

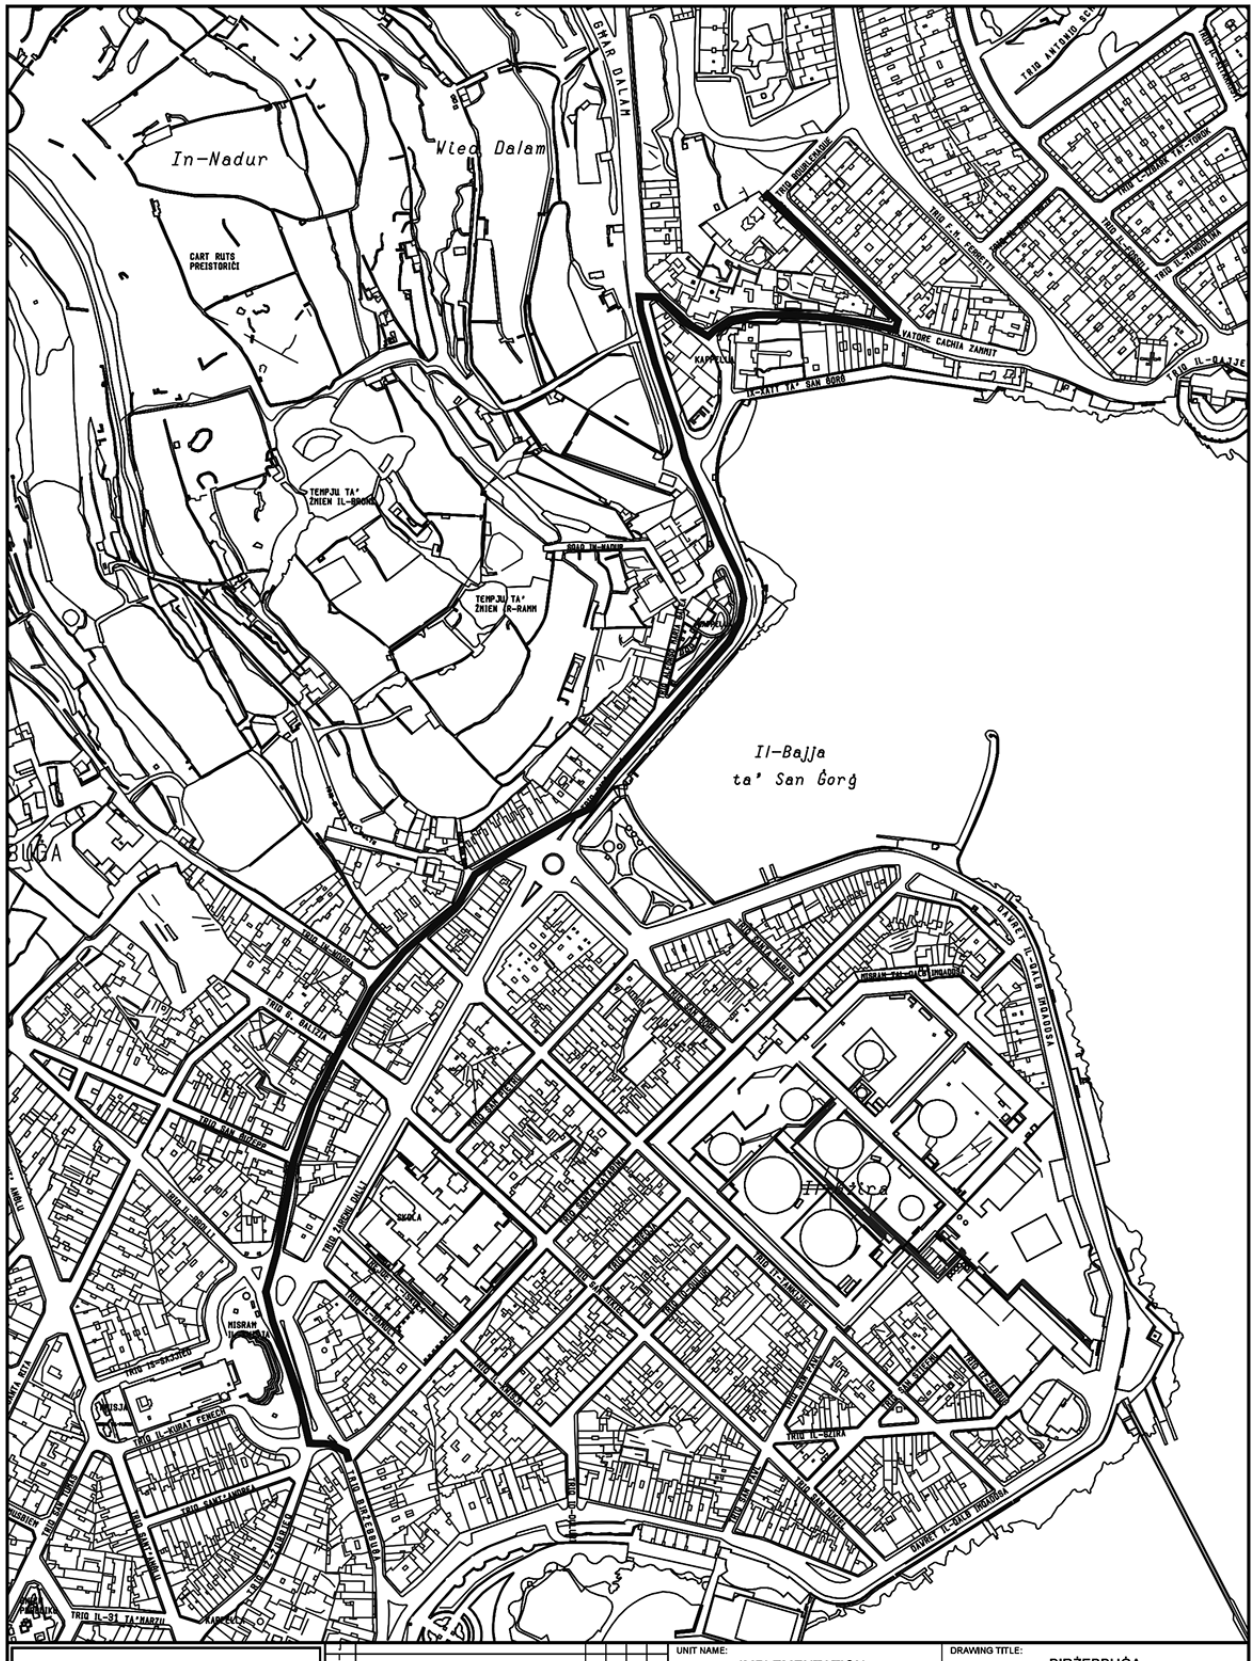
In-Nadur
Wied Dalam
Il-Bajja ta' San Ġorġ
BIRŻEBBUĠA
CART RUTS PREISTORIĊI
TEMPJU TA' ŻNIEN IL-BRONŻ
TEMPJU TA' ŻNIEN IR-RAMM
TRIQ IL-BAJJA
TRIQ IL-KURAT FENECH
TRIQ IL-BELLA
TRIQ IL-QARMNA
TRIQ IL-QARMNA
TRIQ IL-QARMN


TRIQ L-GHARBIEL
TRIQ IT-TIBEN
TRIQ IR-RONNIN
TRIQ IL-MENEL
TRIQ IS-SEJJIEM
TRIQ L-ISPIRJEN
TRIQ IL-VASLIET
TRIQ IL-BOBI
TRIQ IS-SIDRA
TRIQ IL-GWEJJEG
TRIQ IS-SARLOTT
TRIQ IL-GWAJN
TRIQ IL-KATANJA
TRIQ IS-SINK
TRIQ IS-SWIEQI
TRIQ IL-HIBBEG
TRIQ IS-SWIEQI
TRIQ IL-MARBAT
TRIQ L-LOMBRI
TRIQ IT-TA'L-GWDOOD
TRIQ IL-GWARD
TRIQ IL-GWARDJA
TRIQ IL-GWARDJA
TRIQ IL-GWARDJA