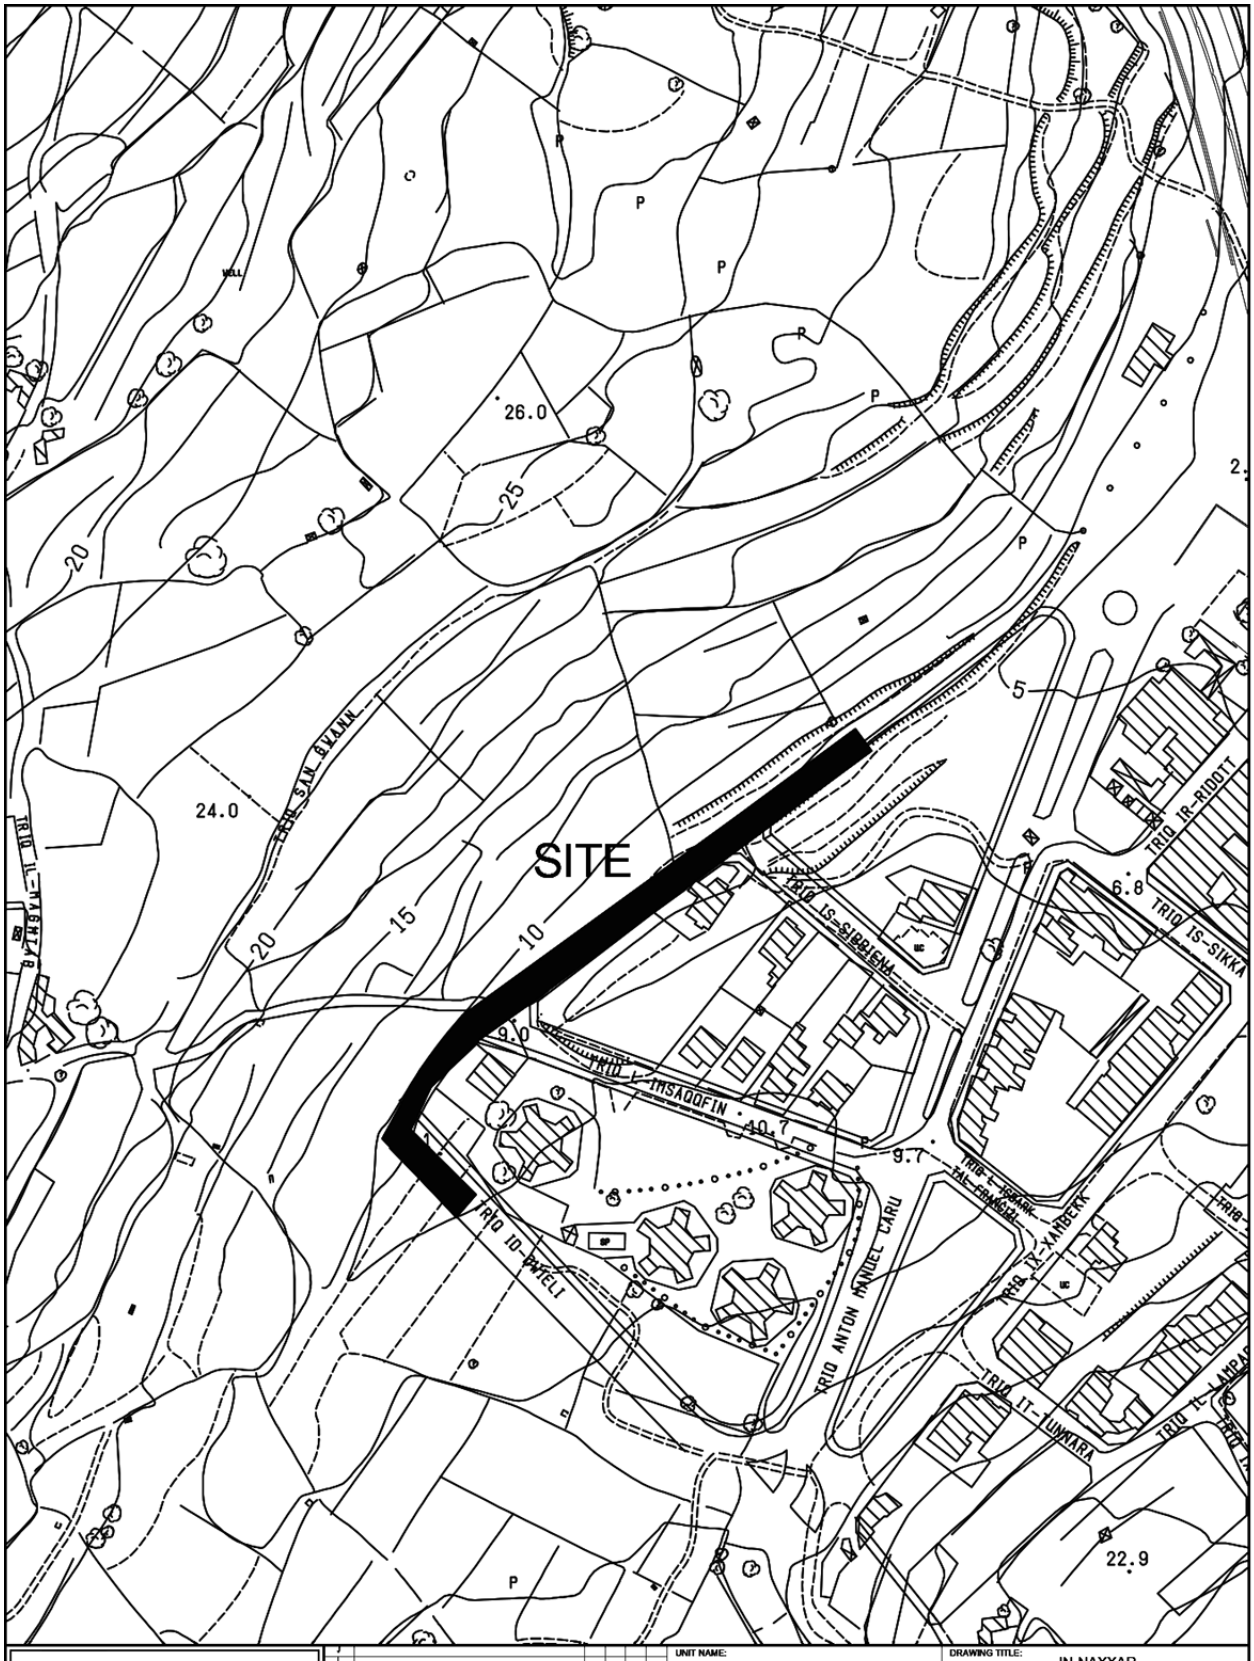


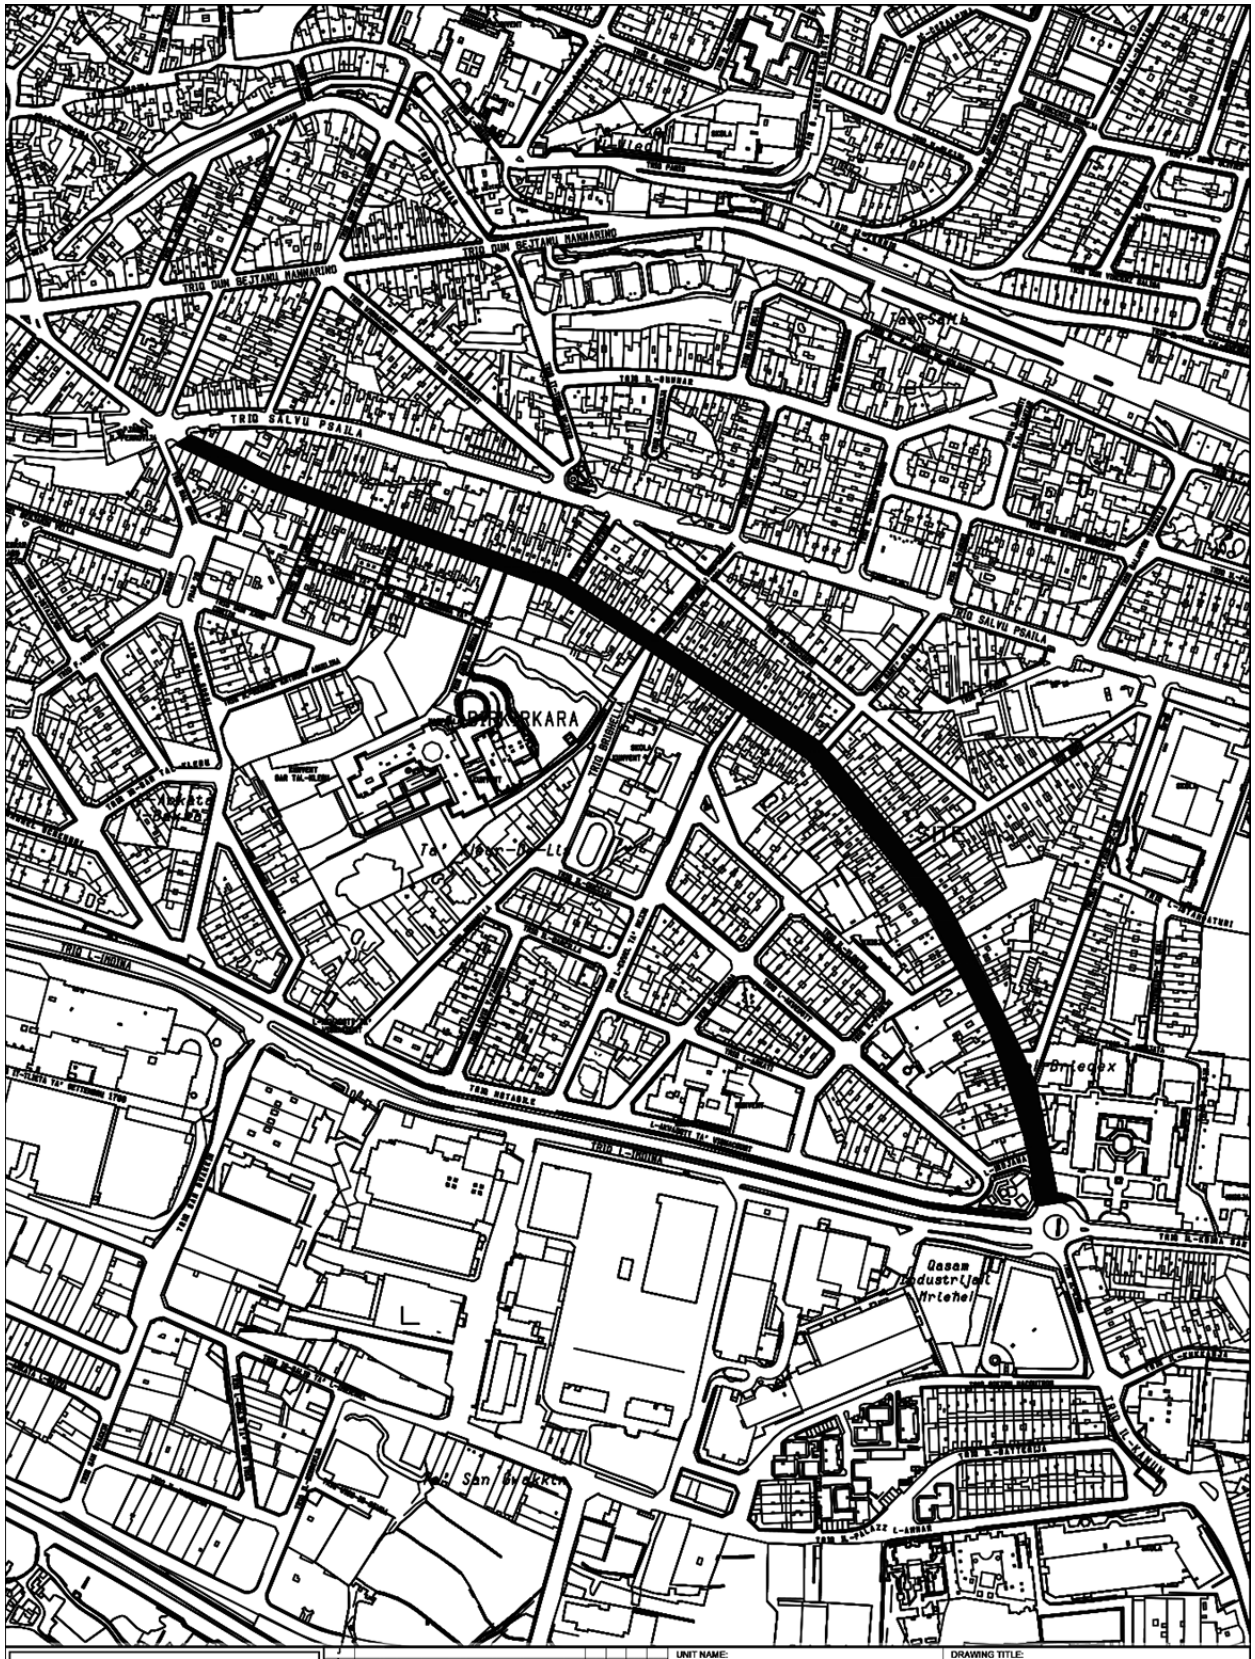

INFRASTRUCTURE MALTA

| | | | |
|---|---|---|---|
| CHIEF EXECUTIVE OFFICER: Ing. Fredrick Azzopardi | UNIT NAME: IMPLEMENTATION | DRAWING TITLE: IN-NAXXAR Triq Qalet Marku - SITE PLAN (Extents of works AREN't binding but indicative) | |
| | HEAD OF UNIT: N.V. | | |
| | PROJECT LEADER: - | DATE: FEB 2022 | FILE NO: - |
| | DRAWN BY: - | SHEET SIZE: A4 | SCALE: 1 : 2500 |
| | | REVISION: A | PAGE NO: 2 |

DRAWING NO: IMD49/22

S:\Traffic Management\2022\Naxxar\2022 Naxxar.dwg


Il-Marġ
Tal-Għeriexem
TRIQ GĦERIEXEM
TRIQ TOBJA
SITE
KAPPELLA
TRIQ SANTA BARBARA
TRIQ BIR IR-RIEBU
TRIQ PIERRE MUSCAT
TRIQ MANUEL VITALE
TRIQ SANTA RITA
TRIQ DUNT L-QADRA
TRIQ IL-MITRNA
TRIQ IR-REPUBBLIKA
RABA
INFRASTRUCTURE MALTA
UNIT NAME: IMPLEMENTATION
HEAD OF UNIT: N.V.
PROJECT LEADER: -
DRAWN BY: -
CHIEF EXECUTIVE OFFICER: Ivan Falzon
DRAWING TITLE: IR-RABAT
Triq Gilormu Dingli - SITE PLAN
(Extents of works aren't binding but Indicative)
DATE: March 2024
FILE NO: -
DRAWING NO: IMD087/24
SHEET SIZE: A4
SCALE: 1:2500
REVISION: -
PAGE NO: 5
S:\Traffic Management\2024\Rabat\2024 Rabat.dwg




INFRASTRUCTURE MALTA

CHIEF EXECUTIVE OFFICER:
Ivan Falzon

S:\Traffic Management\2024\Birkirkara\2024 Birkirkara.dwg

| | | | | |
|---|---|---|---|---|
| UNIT NAME: Implementation Unit | | | DRAWING TITLE: BIRKIRKARA po Triq Fleur-de-Lys - SITE PLAN (Extents of Works are not binding but indicative) | |
| HEAD OF UNIT: N.V. | | | | |
| PROJECT LEADER: - | DATE: April 2024 | FILE NO: - | DRAWING NO: IMD128/24 | |
| DRAWN BY: - | SHEET SIZE: A4 | SCALE: 1:5000 | REVISION: - | PAGE NO: 1 |