
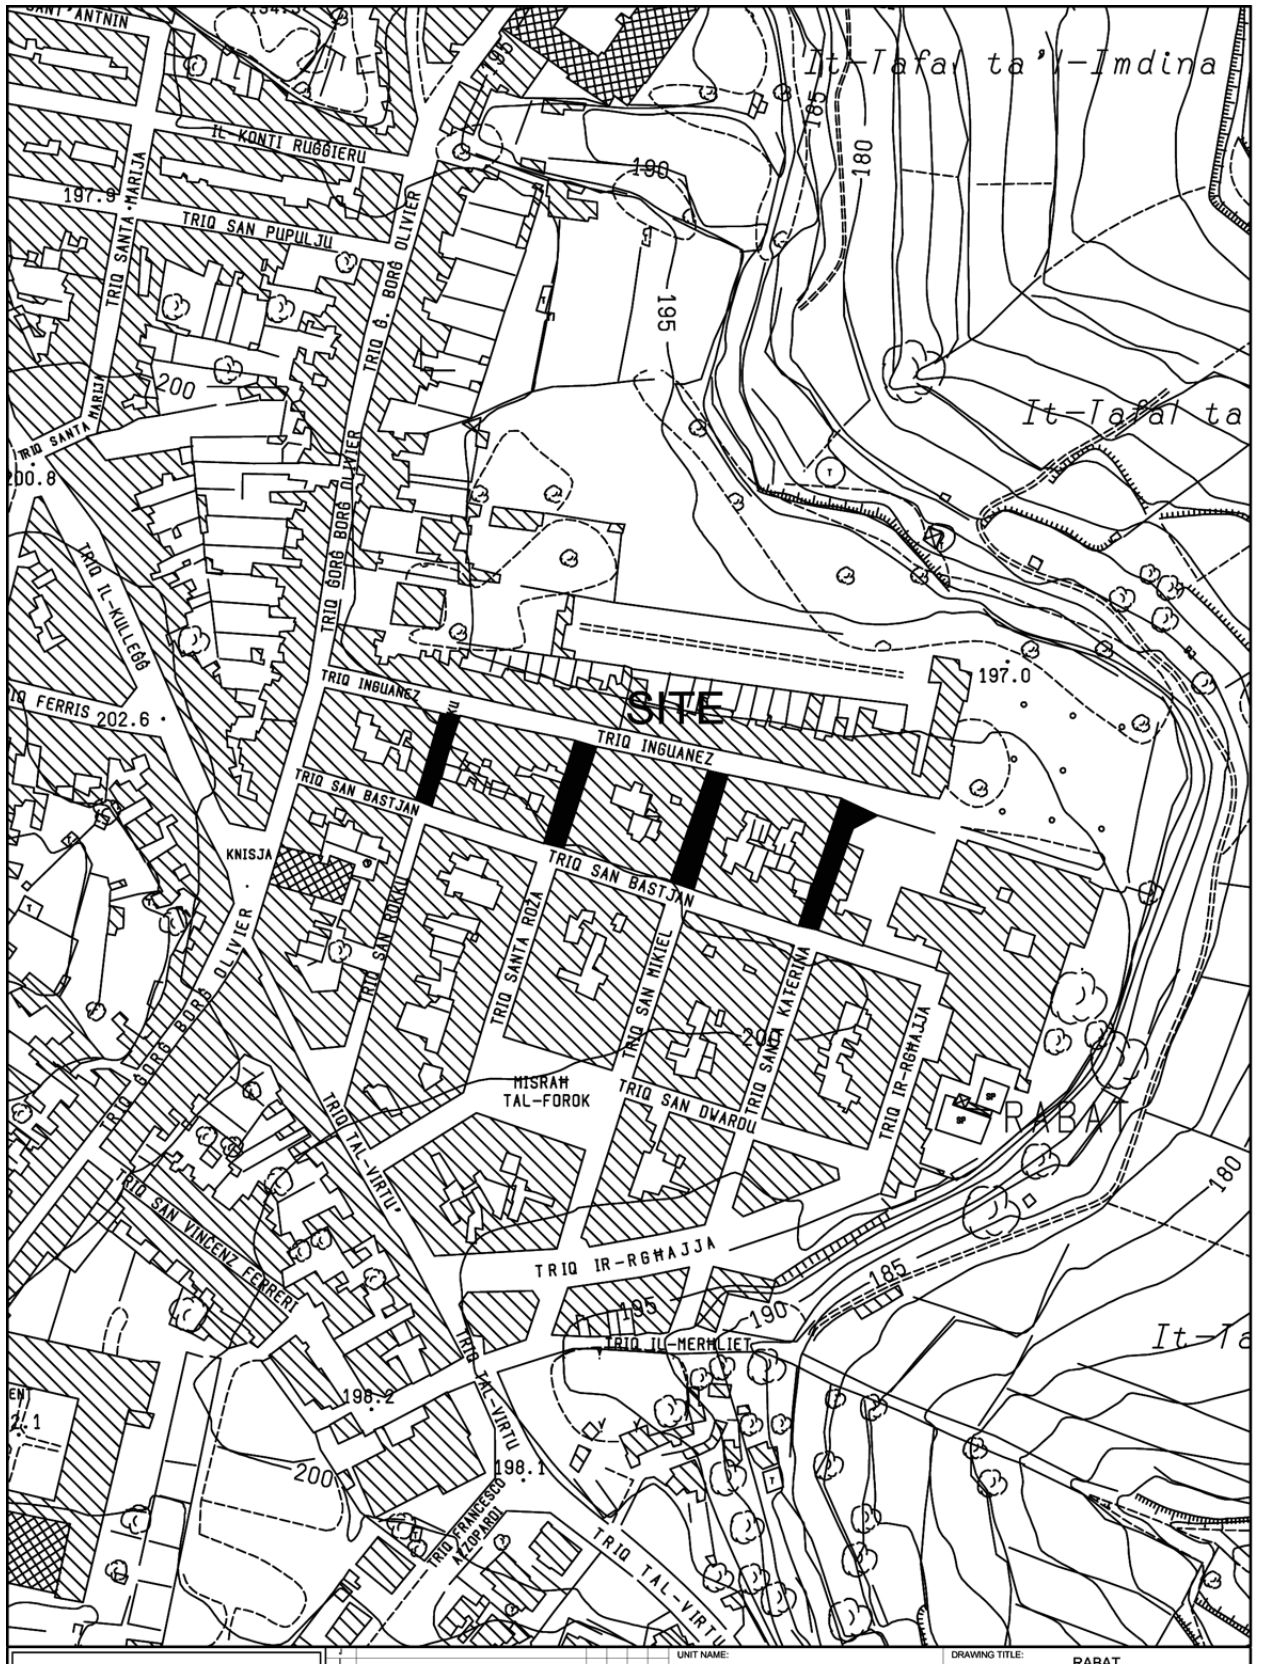


INFRASTRUCTURE MALTA

CHIEF EXECUTIVE OFFICER: Ing. Fredrick Azzopardi	UNIT NAME: IMPLEMENTATION	DRAWING TITLE: RABAT p/o Roads at Triq Santu Rokku, Santa Rosa, San Mikiel - Santa Katerina - SITE PLAN (Extents of works aren't binding but Indicative)		
	HEAD OF UNIT: L.D.			
	PROJECT LEADER: -	DATE: APRIL 2020	FILE NO: -	DRAWING NO: IM/26/20
	DRAWN BY: -	SHEET SIZE: A4	SCALE: 1:2500	REVISION: - / PAGE NO: 1

S:\Traffic Management\2020\Rabat\2020 Rabat.dwg

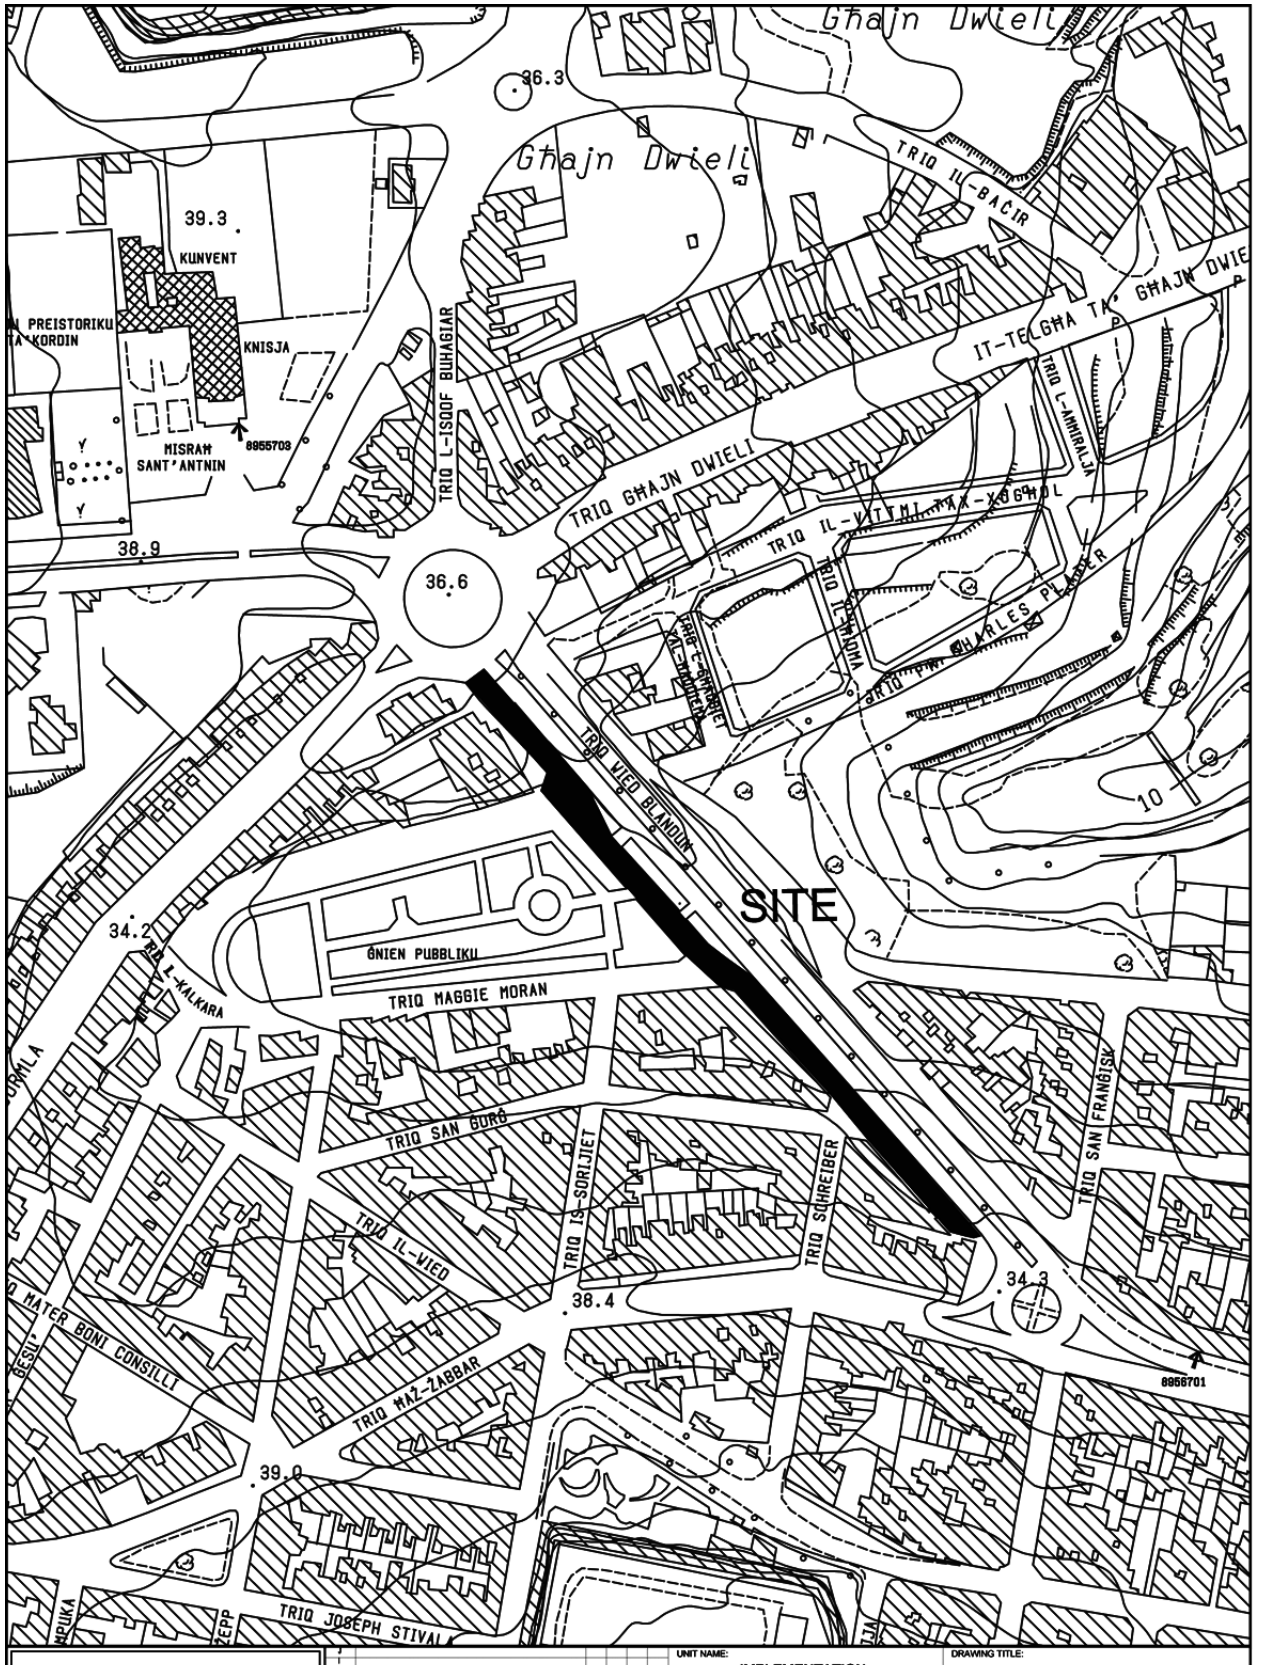

INFRASTRUCTURE MALTA

Number	Alterations	Drawn	Checked	Approved	Date

CHIEF EXECUTIVE OFFICER: Ing. Fredrick Azzopardi

S:\Traffic Management\2020\Paola\2020 Paola.dwg

UNIT NAME: IMPLEMENTATION	DRAWING TITLE: PAOLA TRIQ GUZEPPI AGIUS - SITE PLAN (Extents of works aren't binding but Indicative)			
HEAD OF UNIT: L.D.				
PROJECT LEADER: -	DATE: MAY 2020	FILE NO: -		DRAWING NO: IM/48/20
DRAWN BY: -	SHEET SIZE: A4	SCALE: 1:2500	REVISION: A	PAGE NO: 3