
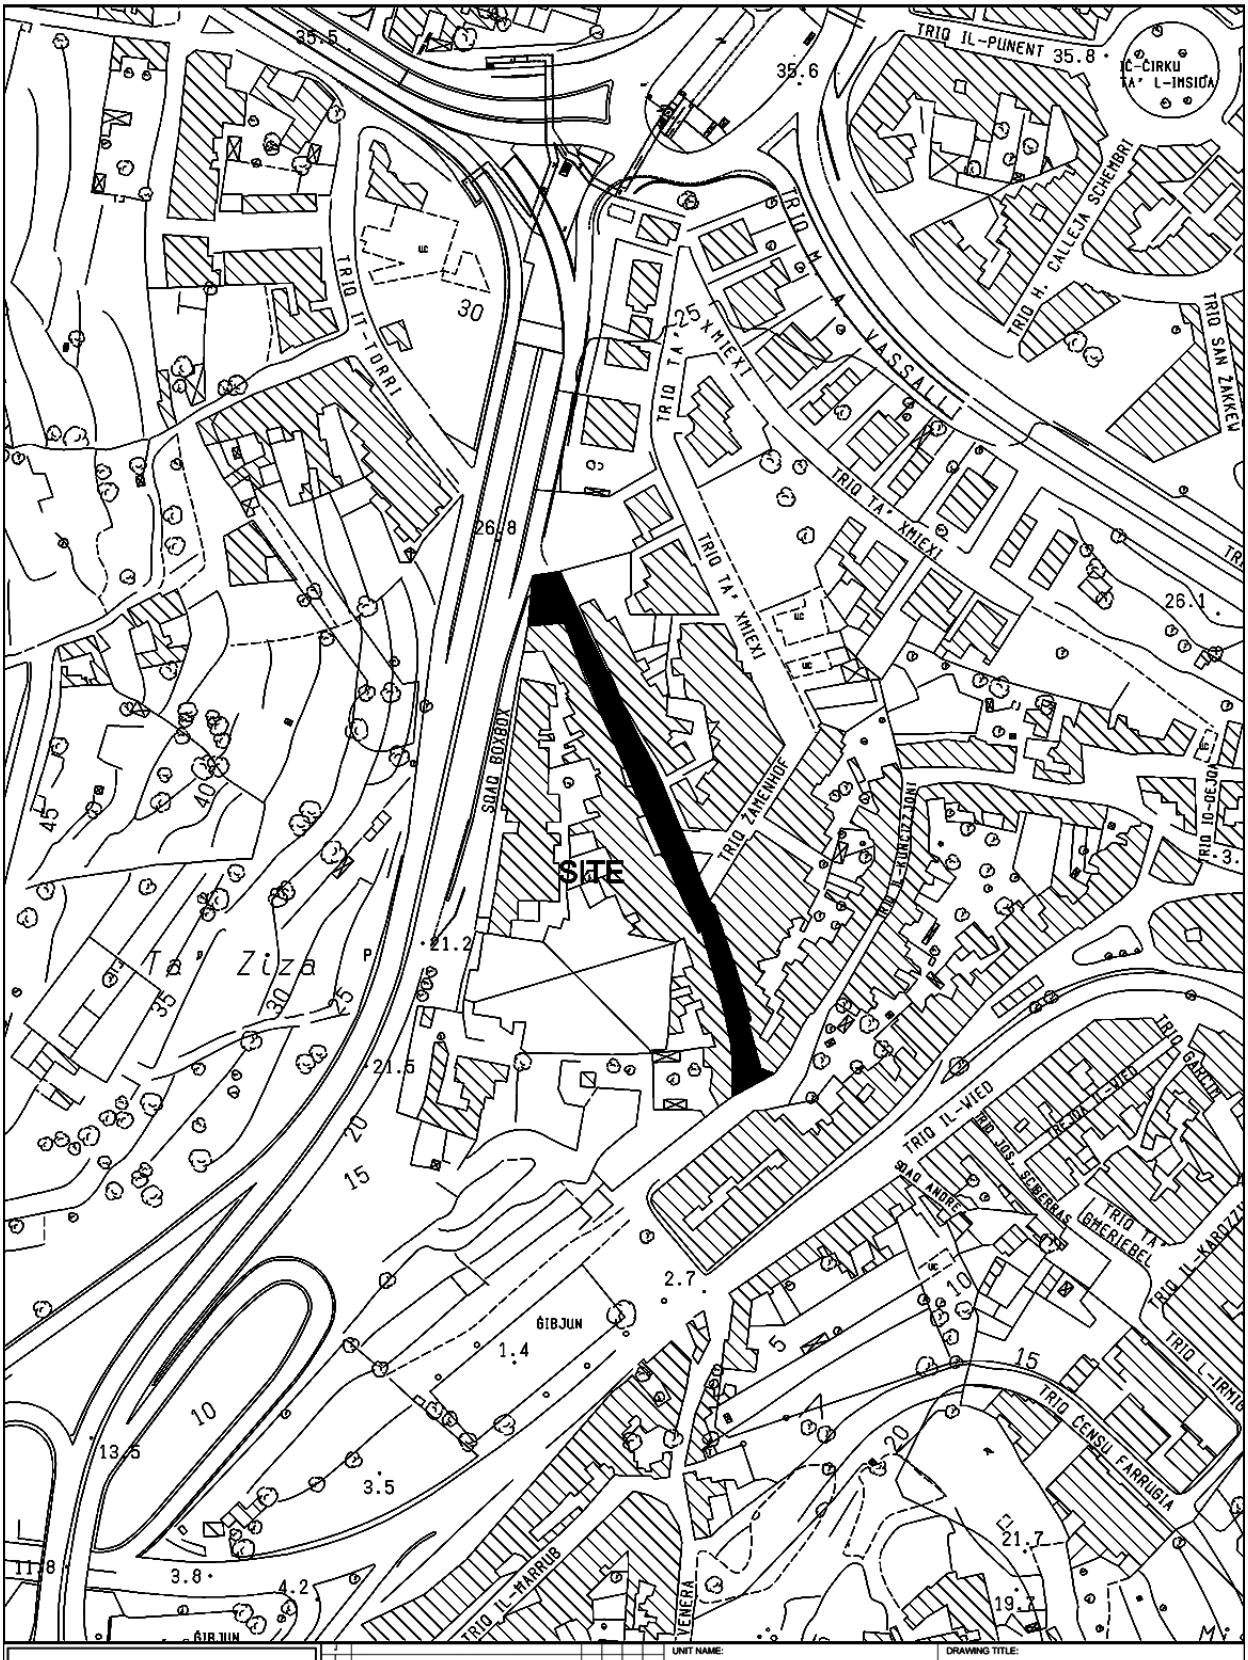


INFRASTRUCTURE MALTA

CHIEF EXECUTIVE OFFICER: Ing. Fredrick Azzopardi

N:\Design\Common Area\Traffic Management\2019\Msida.dwg

UNIT NAME: REGIONS		DRAWING TITLE: MSIDA TRIQ IT-TORRI (Extents of Works are not binding but indicative)	
HEAD OF UNIT: D.VASSALLO			
PROJECT LEADER: -	DATE: FEBRUARY 2019	FILE NO: -	DRAWING NO: RD153/19
DRAWN BY: A.S.	SHEET SIZE: A4	SCALE: 1:2500	REVISION: A / PAGE NO: 2

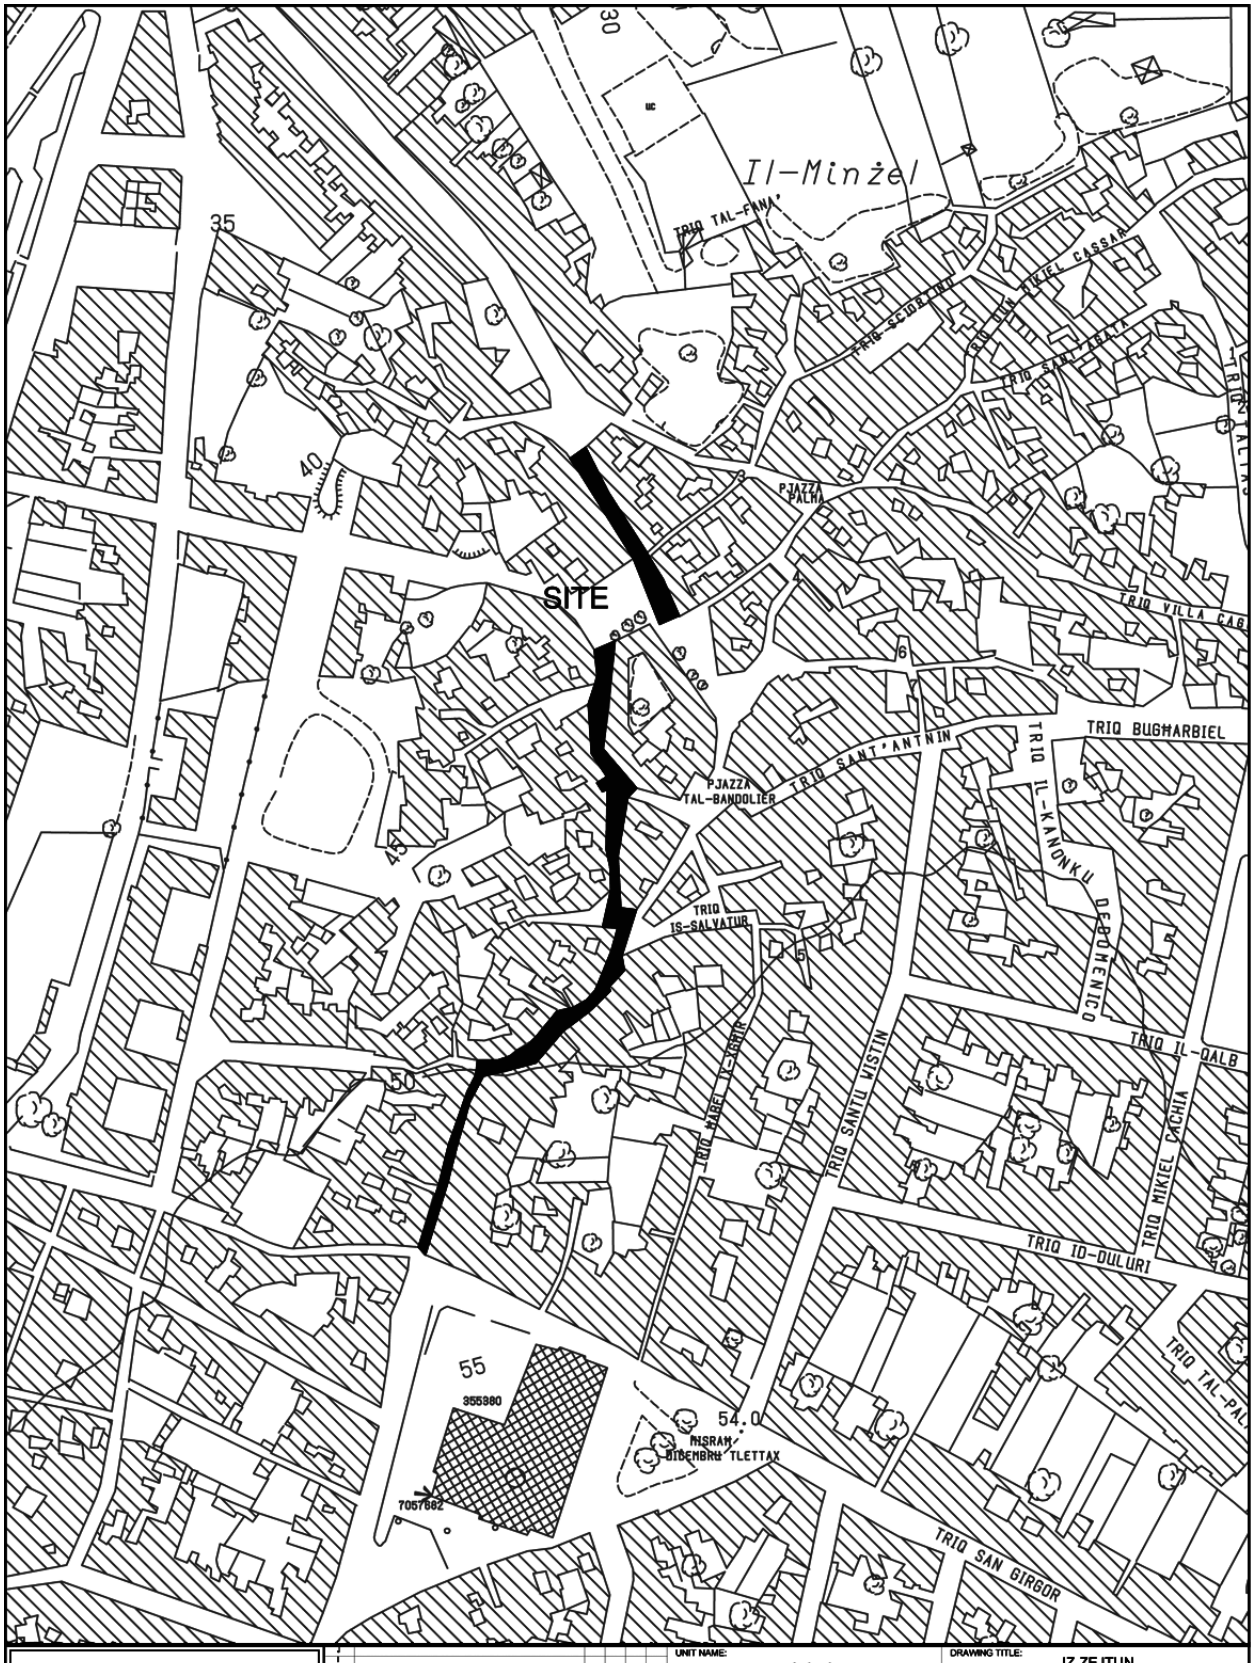


INFRASTRUCTURE MALTA

UNIT NAME: REGIONS	DRAWING TITLE: IZ-ZEJTUN TRIQ IL-KBIRA SITE PLAN (Extents of works AREN't binding but indicative)		
HEAD OF UNIT: D.Vassallo			
PROJECT LEADER: -	DATE: 14th Febr. 2019	FILE NO: -	DRAWING NO: RD/68/19
DRAWN BY: L.B.	SHEET SIZE: A4	SCALE: 1 : 2500	REVISION: A / PAGE NO: 1 of 1

CHIEF EXECUTIVE OFFICER: Ing. Fredrick Azzopardi

COMPUTER PATH: N:\ Design\Common Area\Traffic Management\2019\Tarxien

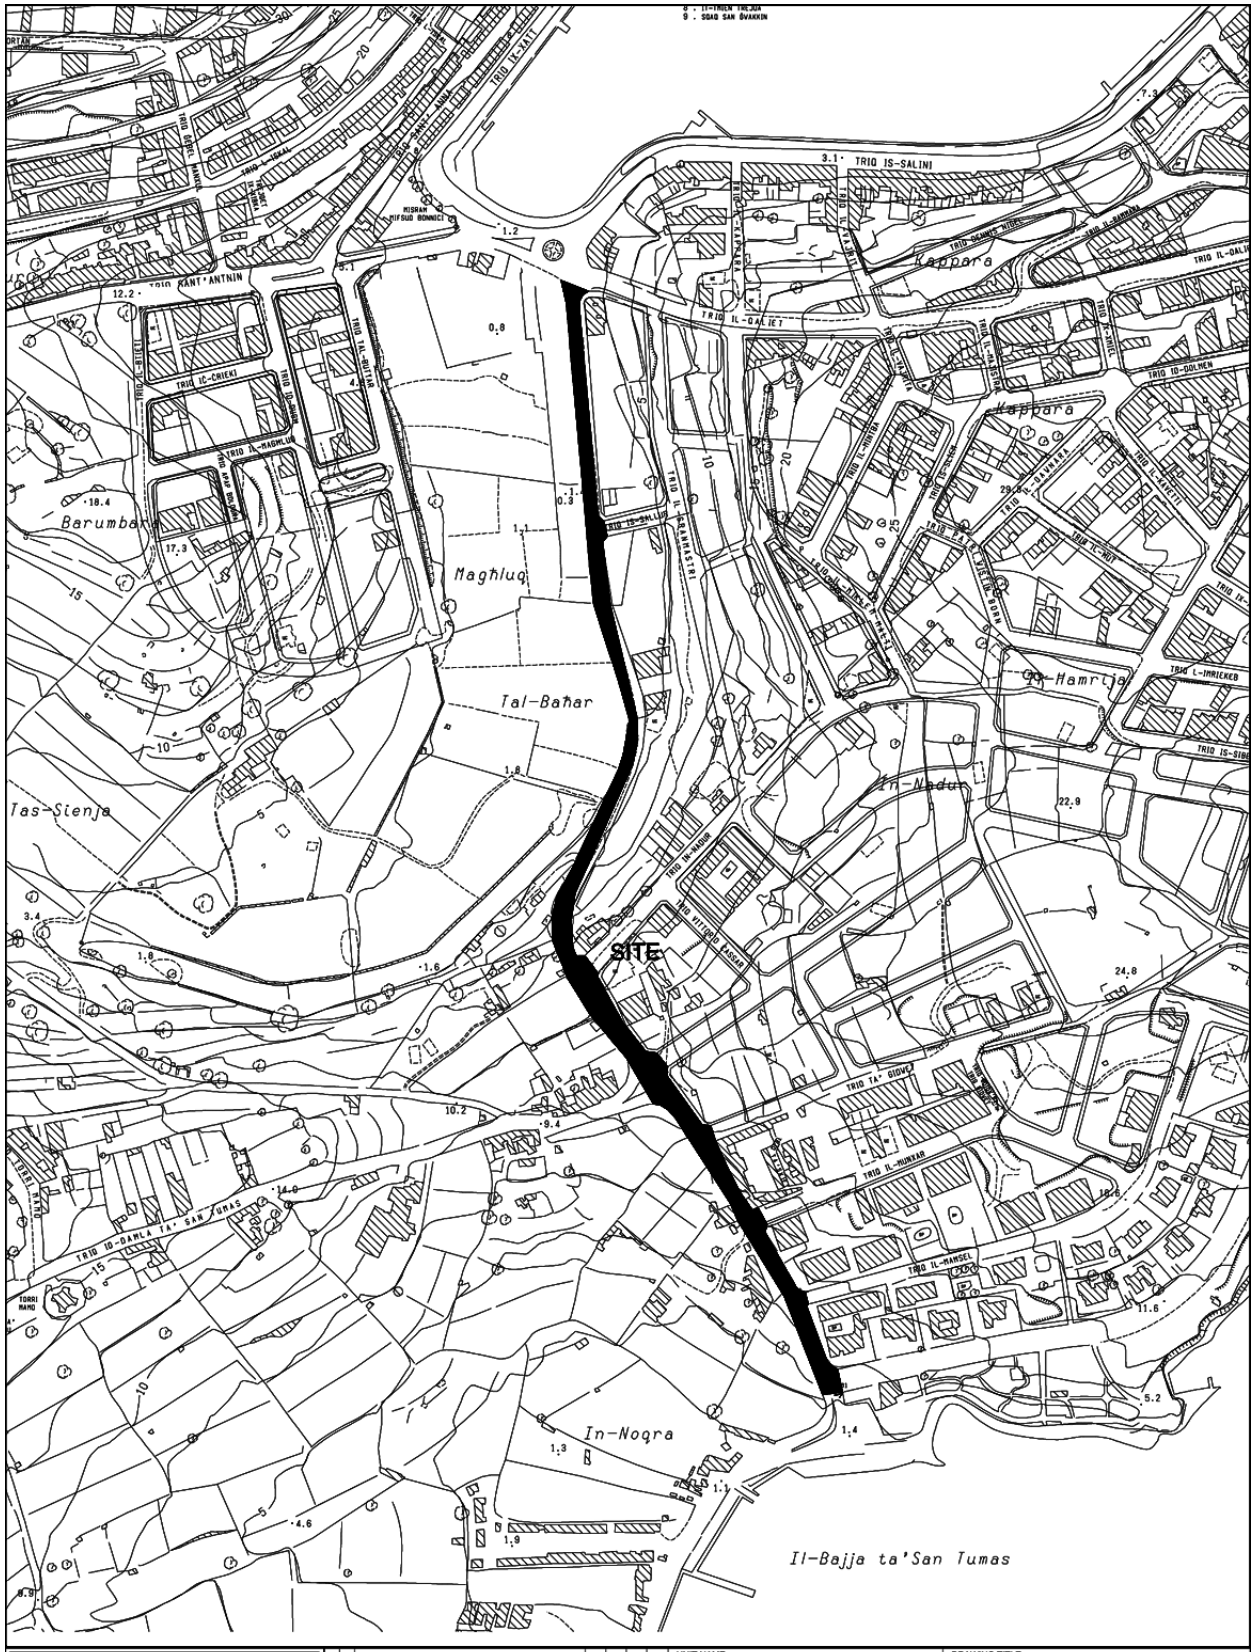

INFRASTRUCTURE MALTA

CHIEF EXECUTIVE OFFICER:
Ing. Fredrick Azzopardi


N:\Design\Common Area\Traffic Management\2019\Mscala.dwg


UNIT NAME:	REGIONS
HEAD OF UNIT:	D.VASSALLO
PROJECT LEADER:	-
DRAWN BY:	A.S.

DRAWING TITLE:
MARSASCALA
TRIQ TAL-GARDIEL
(Extents of Works are not binding but indicative)

DATE:	FILE NO:	DRAWING NO:
FEBRUARY 2019	-	RD147/19

SHEET SIZE:	SCALE:	REVISION:	PAGE NO:
A4	1:5000	A	3

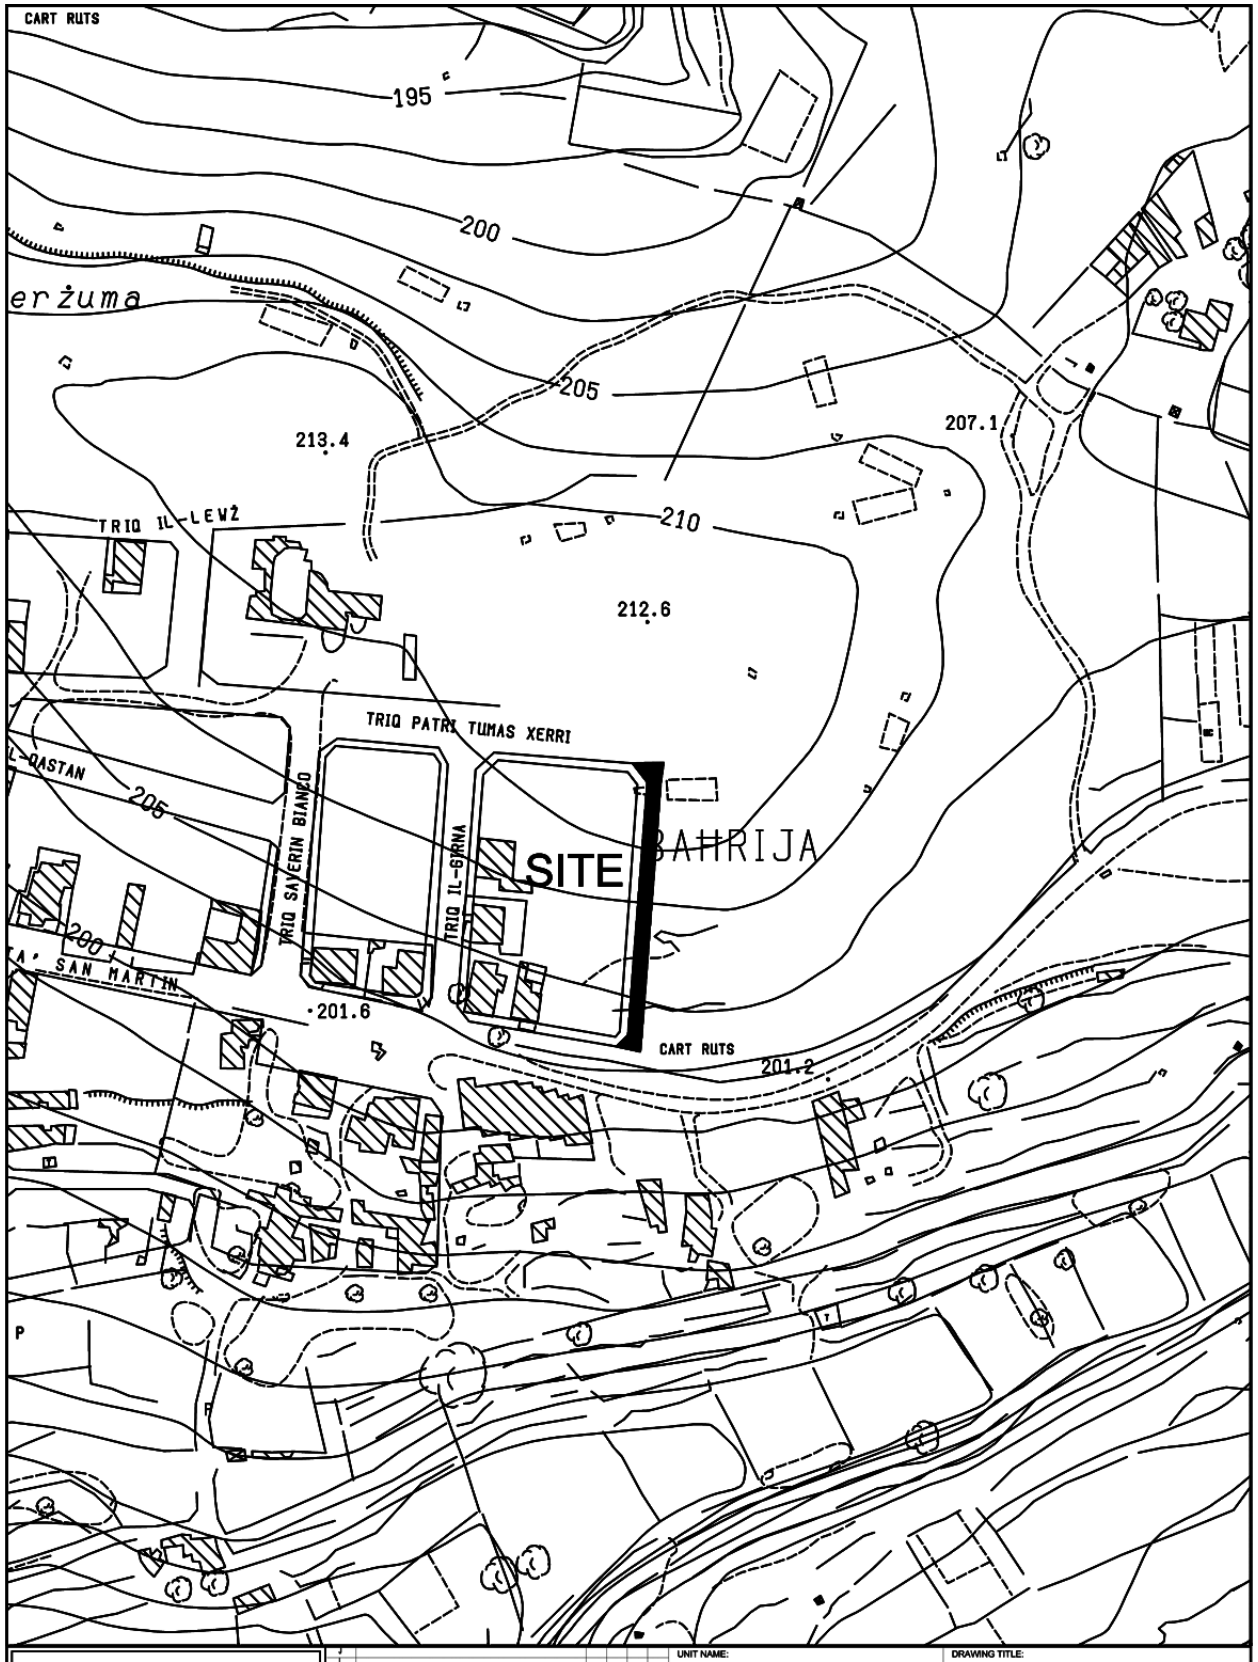
CART RUTS
195
200
erżuma
205
213.4
207.1
TRIQ IL-LEWŻ
210
212.6
TRIQ PATRI TUMAS XERRI
L-QASTAN
205
TRIQ SAVERIN BIANCO
TRIQ IL-GIRNA
SITE
BAHRIJA
200
A' SAN MARTIN
201.6
CART RUTS
201.2
P
INFRASTRUCTURE MALTA
CHIEF EXECUTIVE OFFICER:
Ing. Fredrick Azzopardi
S:\Traffic Management\2020\Rabat\2020 Rabat.dwg
UNIT NAME:
IMPLEMENTATION
HEAD OF UNIT:
L.D.
PROJECT LEADER:
-
DRAWN BY:
-
DRAWING TITLE:
RABAT
TRIQ IR-RUMMIEN (BAHRIJA) - SITE PLAN
(Extents of works aren't binding but Indicative)
DATE: NOV 2020
FILE NO: -
DRAWING NO: IM/225/20
SHEET SIZE: A4
SCALE: 1:2500
REVISION: -
PAGE NO: 10

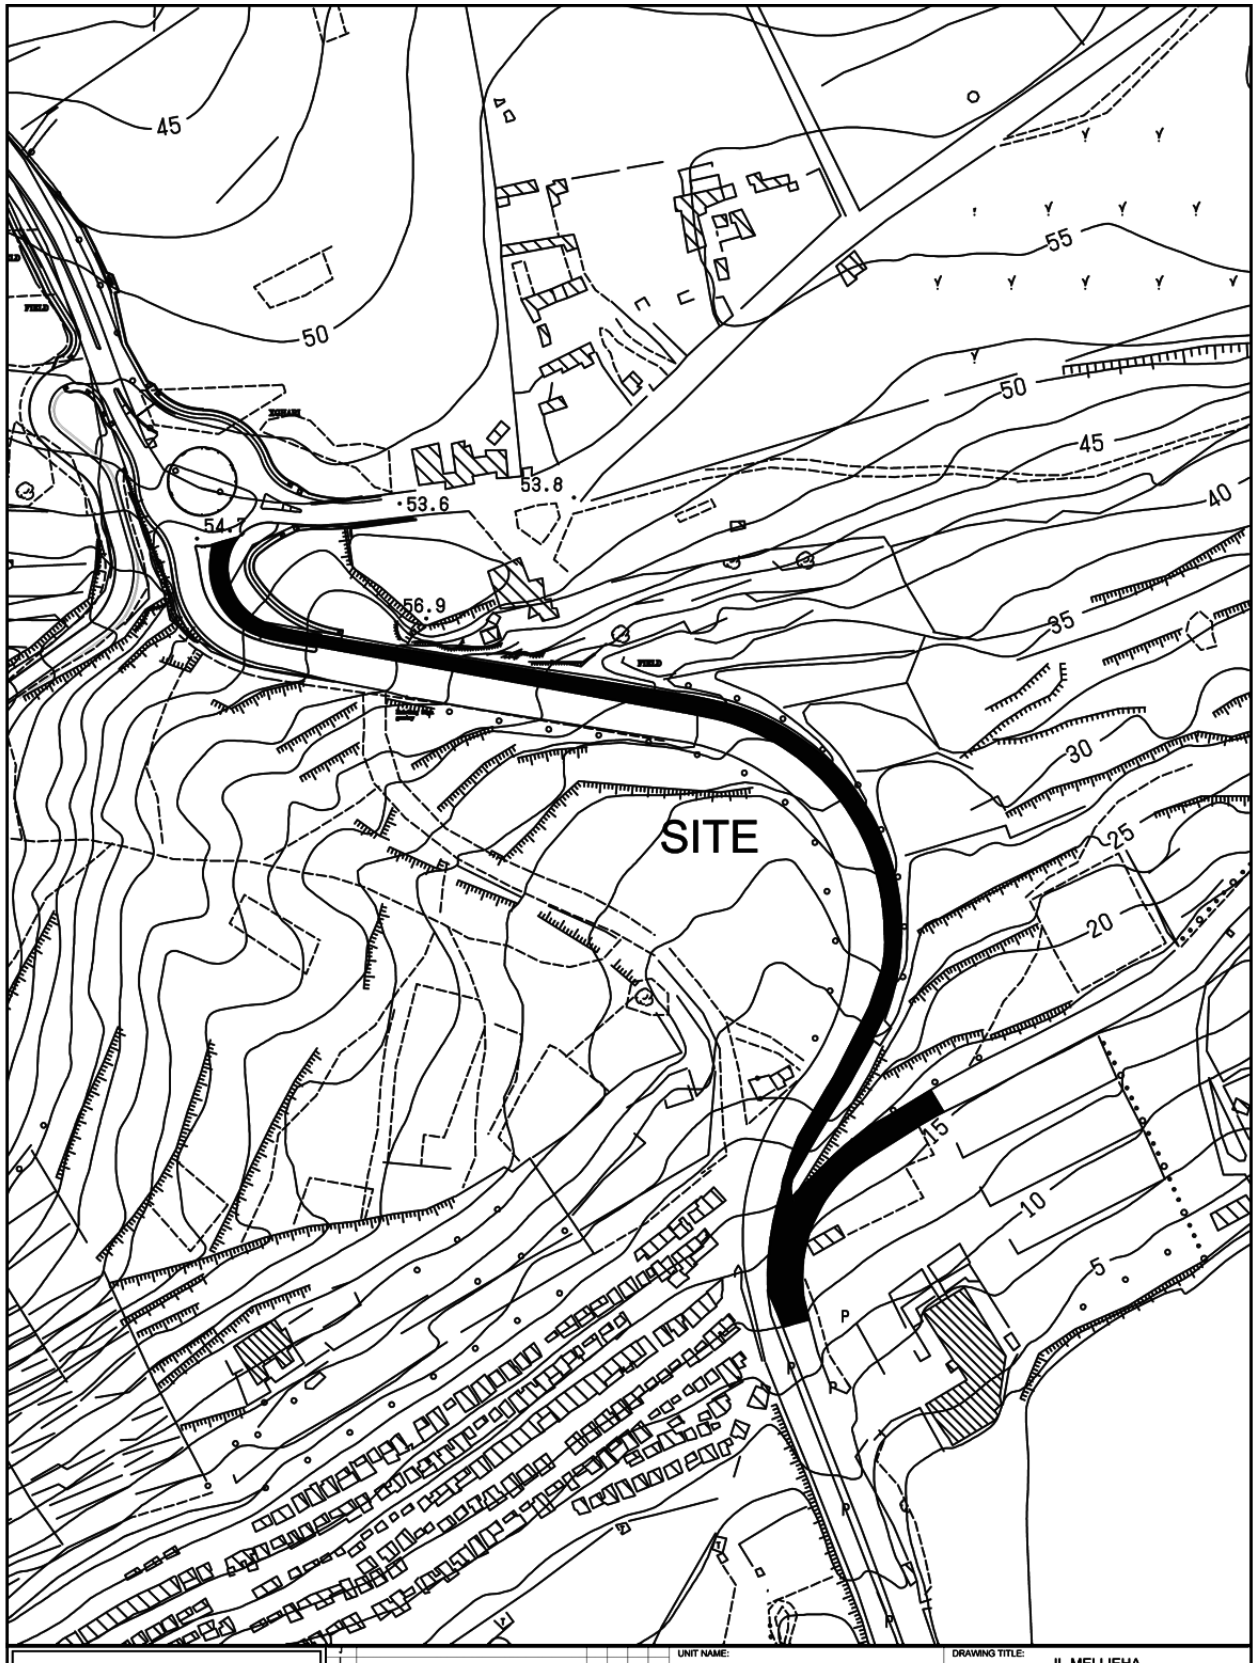

INFRASTRUCTURE MALTA

CHIEF EXECUTIVE OFFICER: Ing. Fredrick Azzopardi	UNIT NAME: IMPLEMENTATION	DRAWING TITLE: IL-MELLIEHA P/O TRIQ IL-MARFA (CAR PARK) - SITE PLAN (Extents of works aren't binding but Indicative)		
	HEAD OF UNIT: L.D.			
	PROJECT LEADER: -	DATE: NOV 2020	FILE NO: -	DRAWING NO: -
S:\Traffic Management\2020\Mellieha\2020 Mellieha.dwg	DRAWN BY: -	SHEET SIZE: A4	SCALE: 1:2500	REVISION: - / PAGE NO: 5