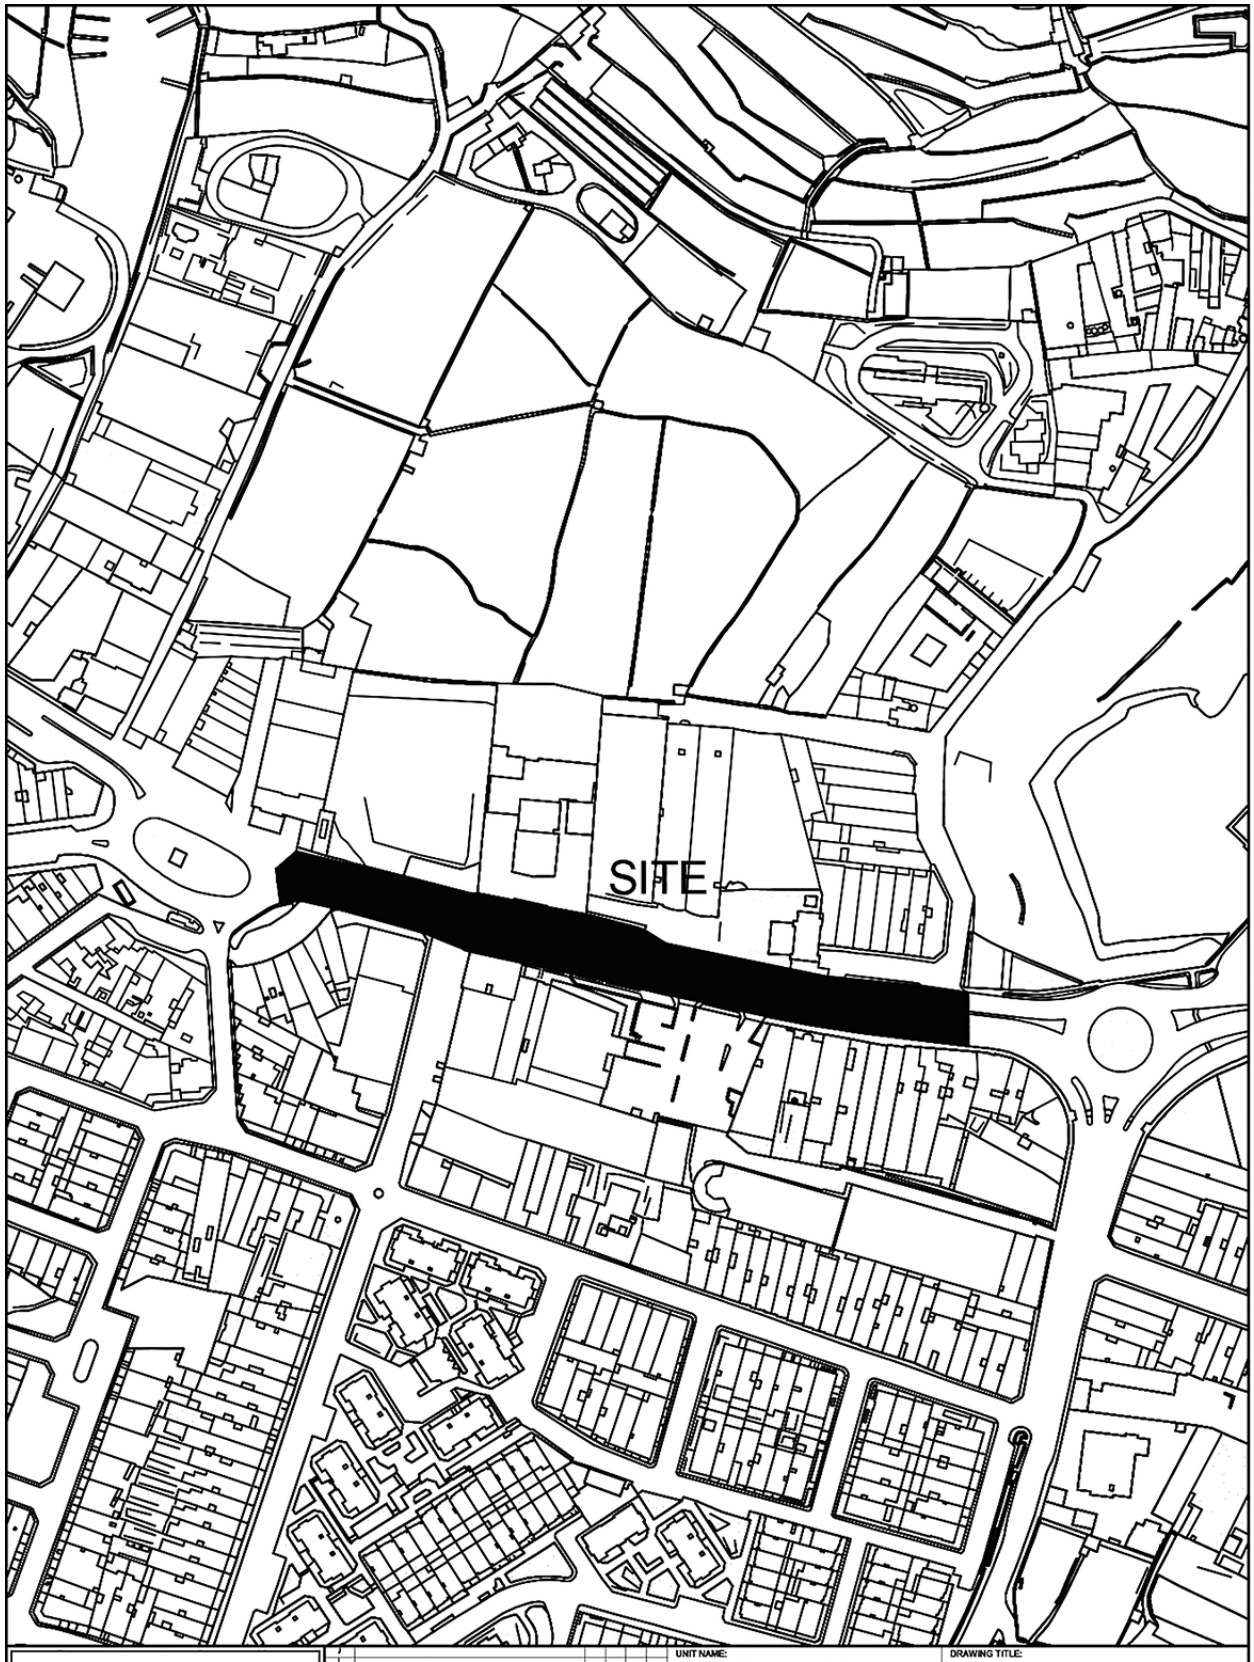


INFRASTRUCTURE MALTA

CHIEF EXECUTIVE OFFICER: Ivan Falzon

S:\Traffic Management\2023\Zebbug\2023 Zebbug.dwg

UNIT NAME: IMPLEMENTATION

HEAD OF UNIT: N.V.

PROJECT LEADER: -

DRAWN BY: -

DRAWING TITLE: ĦAŻ-ŻEBBUĠ

Triq L-Imdina - SITE PLAN
(Extents of works aren't binding but Indicative)

DATE:	FILE NO:	DRAWING NO:
FEB 2023	-	IMD031/23

SHEET SIZE:	SCALE:	REVISION:	PAGE NO:
A4	1:2500	A	2



INFRASTRUCTURE MALTA

Revision	Alterations	Drawn	Checked	Approved	Date

CHIEF EXECUTIVE OFFICER: Ivan Falzon

S:\Traffic Management\2023\Siggiewi\2023 Siggiewi.dwg

UNIT NAME: IMPLEMENTATION

HEAD OF UNIT: N.V.


PROJECT LEADER: -

DRAWN BY: -

DRAWING TITLE: IS-SIĠĠIEWI po Triq Blata il-Qamar & Girgenti Junction - SITE PLAN (Extents of works are not binding but Indicative)

DATE:	FILE NO:	DRAWING NO:
FEB 2023	-	IMD34/23

SHEET SIZE:	SCALE:	REVISION:	PAGE NO:
A4	1:2500	A	2

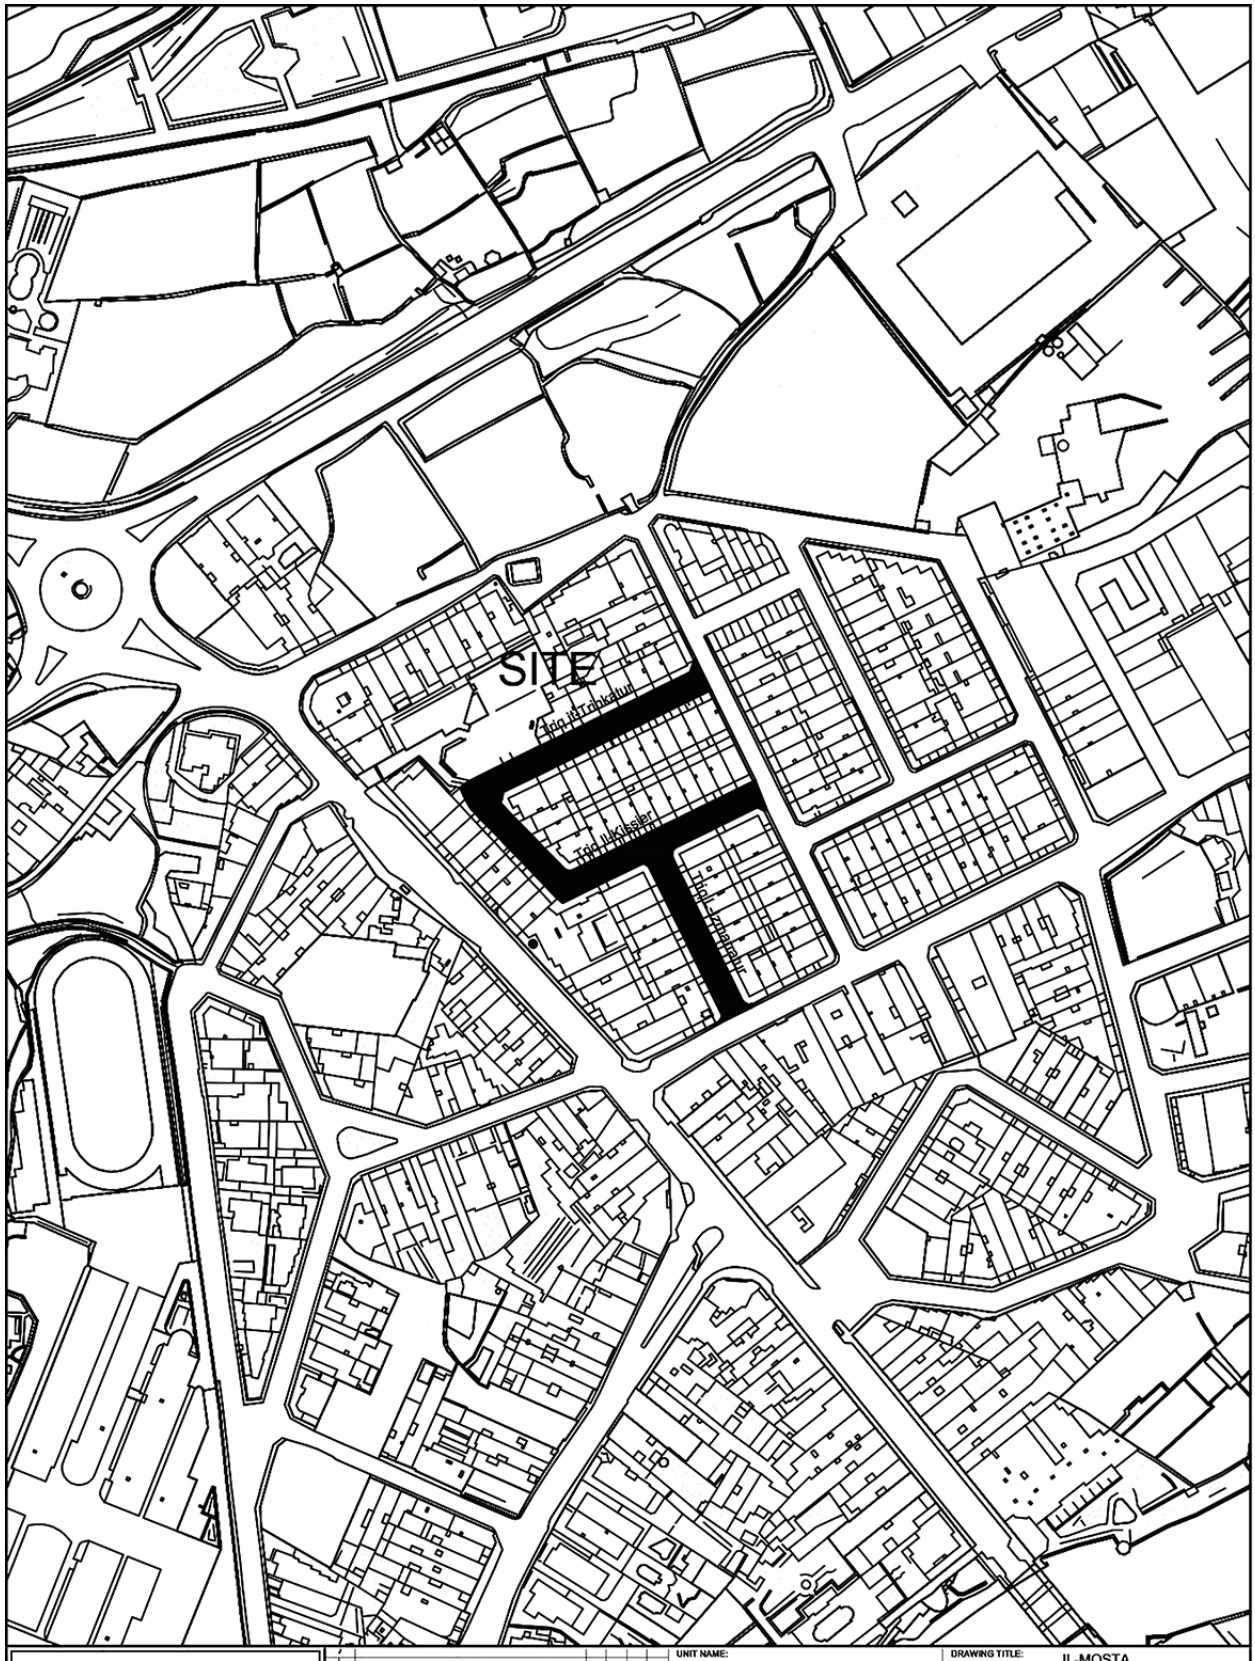

INFRASTRUCTURE MALTA

Issue	Alterations	Drawn	Checked	Agreed	Date

CHIEF EXECUTIVE OFFICER:
Ivan Falzon

S:\Traffic Management\2023\Mosta\2023 Mosta.dwg

UNIT NAME:
IMPLEMENTATION

HEAD OF UNIT:
N.V.

PROJECT LEADER:
-

DRAWN BY:
-

DRAWING TITLE:
IL-MOSTA
Triq it-Trinkatur - Triq il-Kissier - Triq L-Izmarratur - SITE PLAN
(Extents of works aren't binding but Indicative)

DATE:	FILE NO:	DRAWING NO:
Jan 2023	IM037/23	IMD009/23

SHEET SIZE:	SCALE:	REVISION:	PAGE NO:
A4	1:2500	-	3



INFRASTRUCTURE MALTA

CHIEF EXECUTIVE OFFICER:
Ivan Falzon

S:\Traffic Management\2023\Mosta\2023 Mosta.dwg

UNIT NAME:
IMPLEMENTATION

HEAD OF UNIT:
N.V.

PROJECT LEADER:
-

DRAWN BY:
-

DRAWING TITLE:
IL-MOSTA
Triq il-Bwieqi
- SITE PLAN
(Extents of works aren't binding but Indicative)

DATE:	FILE NO:	DRAWING NO:
Feb 2023	-	IMD030/23

SHEET SIZE:	SCALE:	REVISION:	PAGE NO:
A4	1:2500	-	7