


INFRASTRUCTURE MALTA

CHIEF EXECUTIVE OFFICER: Ivan Falzon	UNIT NAME: IMPLEMENTATION	DRAWING TITLE: IX-XGHAJRA po Triq il-Knisja - SITE PLAN (Extents of works aren't binding but Indicative)		
S:\Traffic Management\2023\Xghajra\2023 Xghajra.dwg	HEAD OF UNIT: N.V.			
	PROJECT LEADER: -	DATE: Sep 2023	FILE NO: -	DRAWING NO: IMD213/23
	DRAWN BY: -	SHEET SIZE: A4	SCALE: 1:2500	REVISION: A
				PAGE NO: 1

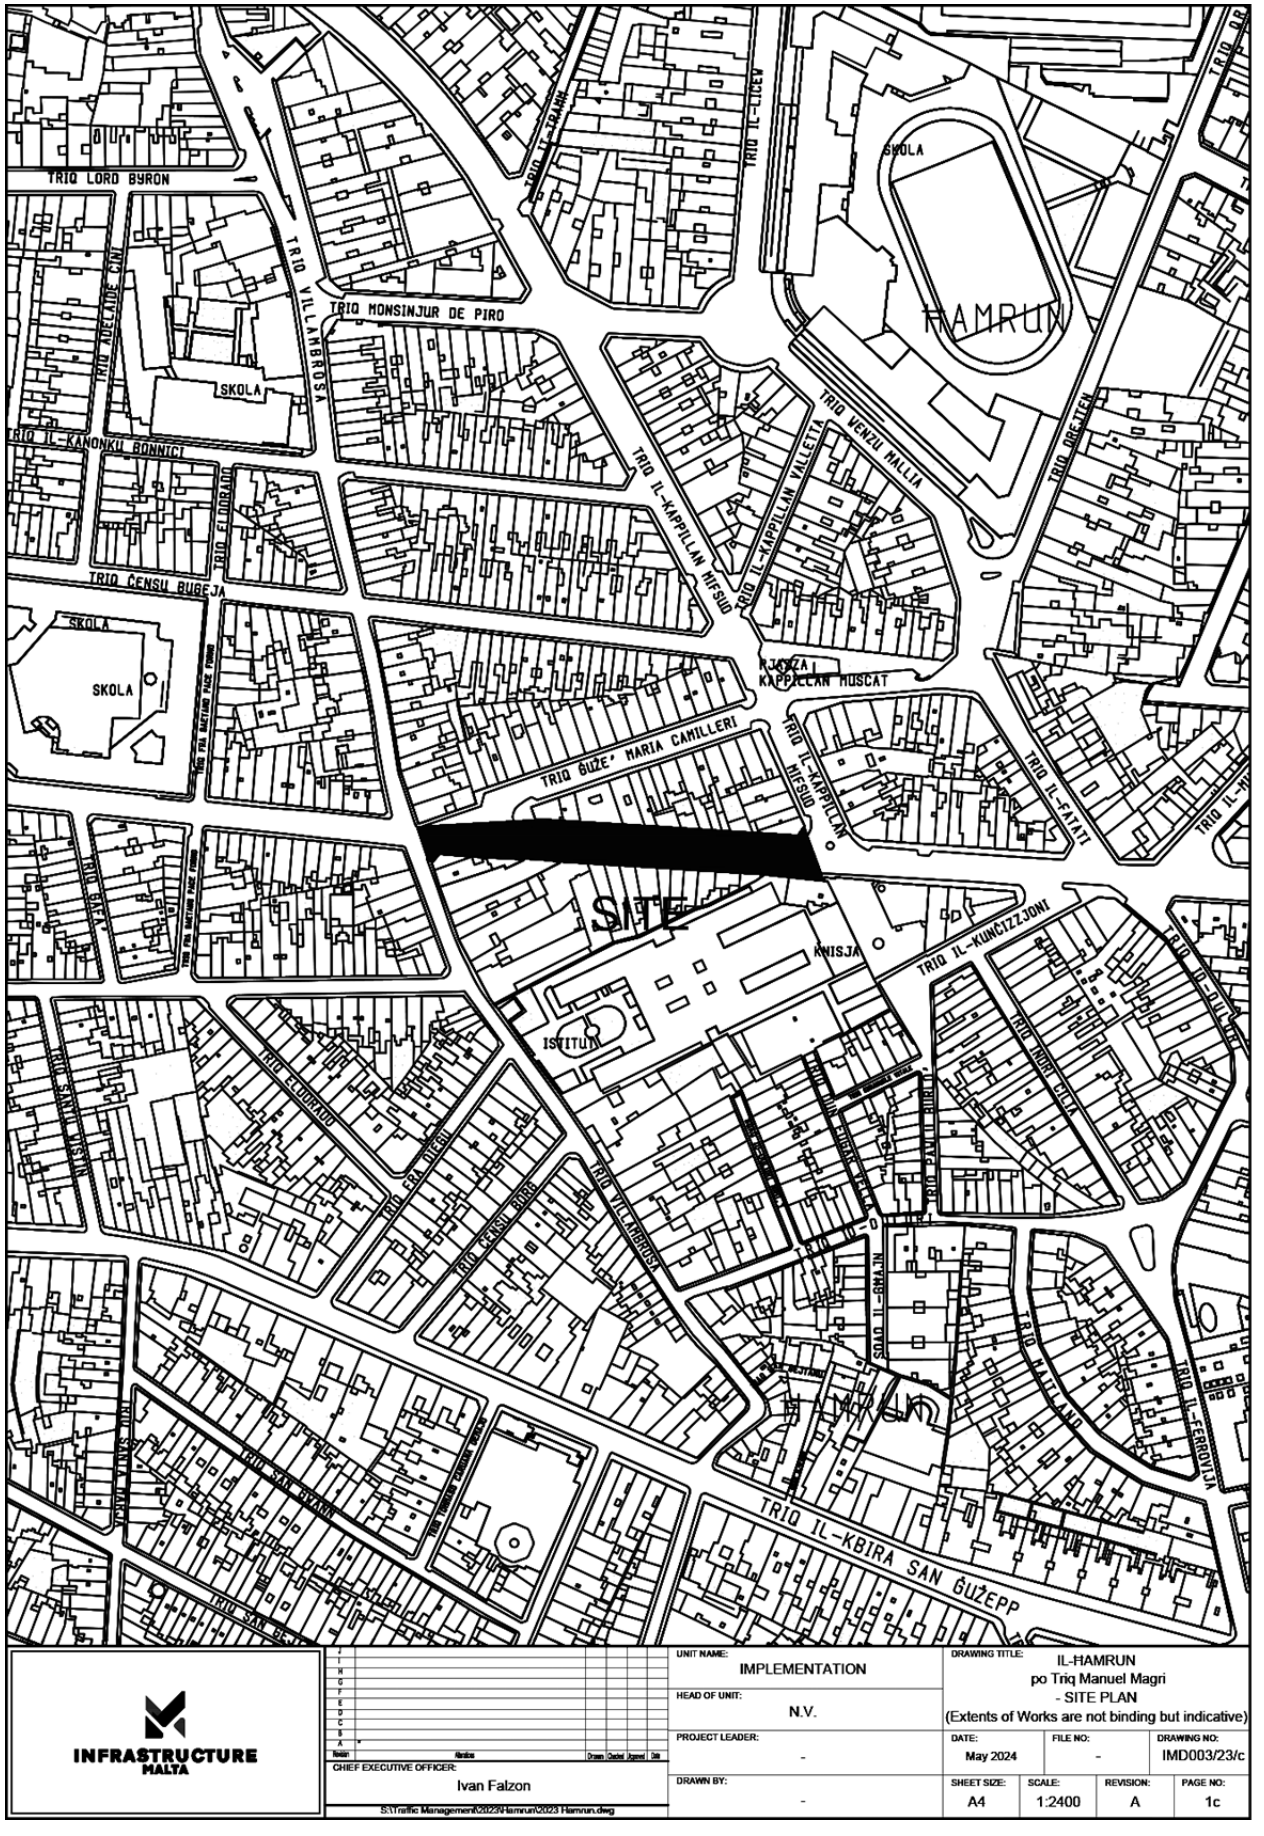

INFRASTRUCTURE MALTA

CHIEF EXECUTIVE OFFICER: Ivan Falzon	UNIT NAME: IMPLEMENTATION	DRAWING TITLE: IL-HAMRUN po Triq Manuel Magri - SITE PLAN (Extents of Works are not binding but indicative)	
S:\Traffic Management\2023\Hamrun\2023 Hamrun.dwg	HEAD OF UNIT: N.V.		
	PROJECT LEADER: -	DATE: May 2024	FILE NO: -
	DRAWN BY: -	SHEET SIZE: A4	SCALE: 1:2400
		REVISION: A	PAGE NO: 1c
			DRAWING NO: IMD003/23/c



INFRASTRUCTURE MALTA

CHIEF EXECUTIVE OFFICER: Ivan Falzon

S:\Traffic Management\2024\Marsaxlokk\2024 Marsaxlokk.dwg

UNIT NAME: Implementation	DRAWING TITLE: MARSAXLOKK Various Roads - SITE PLAN (Extents of works aren't binding but Indicative)			
HEAD OF UNIT: N.V.				
PROJECT LEADER: -	DATE: May 2024	FILE NO: -	DRAWING NO: IMD151/24	
DRAWN BY: -	SHEET SIZE: A4	SCALE: 1:2500	REVISION: A	PAGE NO: 5