
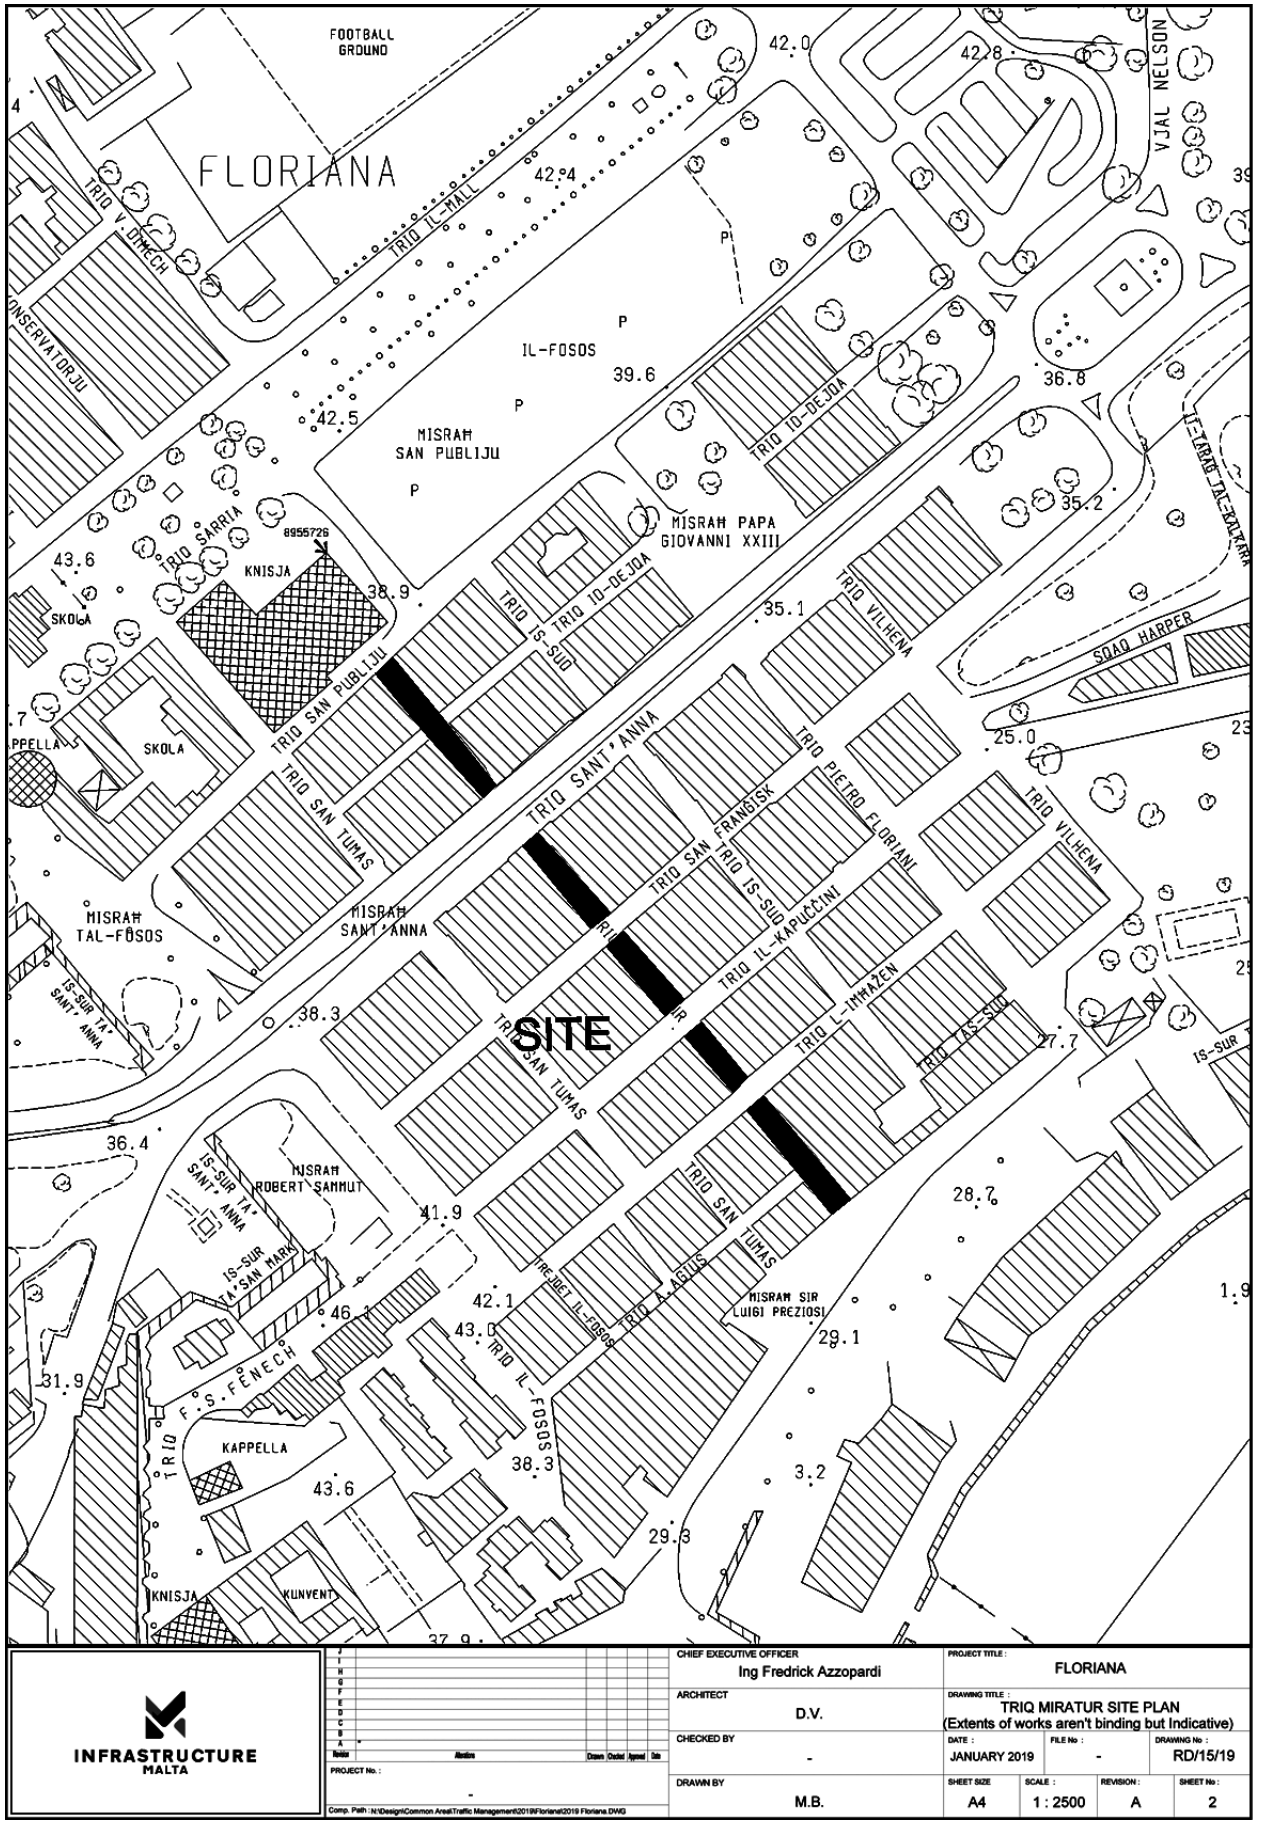


INFRASTRUCTURE MALTA

CHIEF EXECUTIVE OFFICER	Ing Fredrick Azzopardi
PROJECT TITLE :	FLORIANA
ARCHITECT	D.V.
DRAWING TITLE :	TRIQ MIRATUR SITE PLAN (Extents of works aren't binding but Indicative)
CHECKED BY	-
DATE :	JANUARY 2019
FILE No :	-
DRAWING No :	RD/15/19
DRAWN BY	M.B.
SHEET SIZE	A4
SCALE :	1 : 2500
REVISION :	A
SHEET No :	2
PROJECT No. :	-


Comp. Path : N:\Design\Common Area\Traffic Management\2019\Floriana\2019 Floriana.DWG

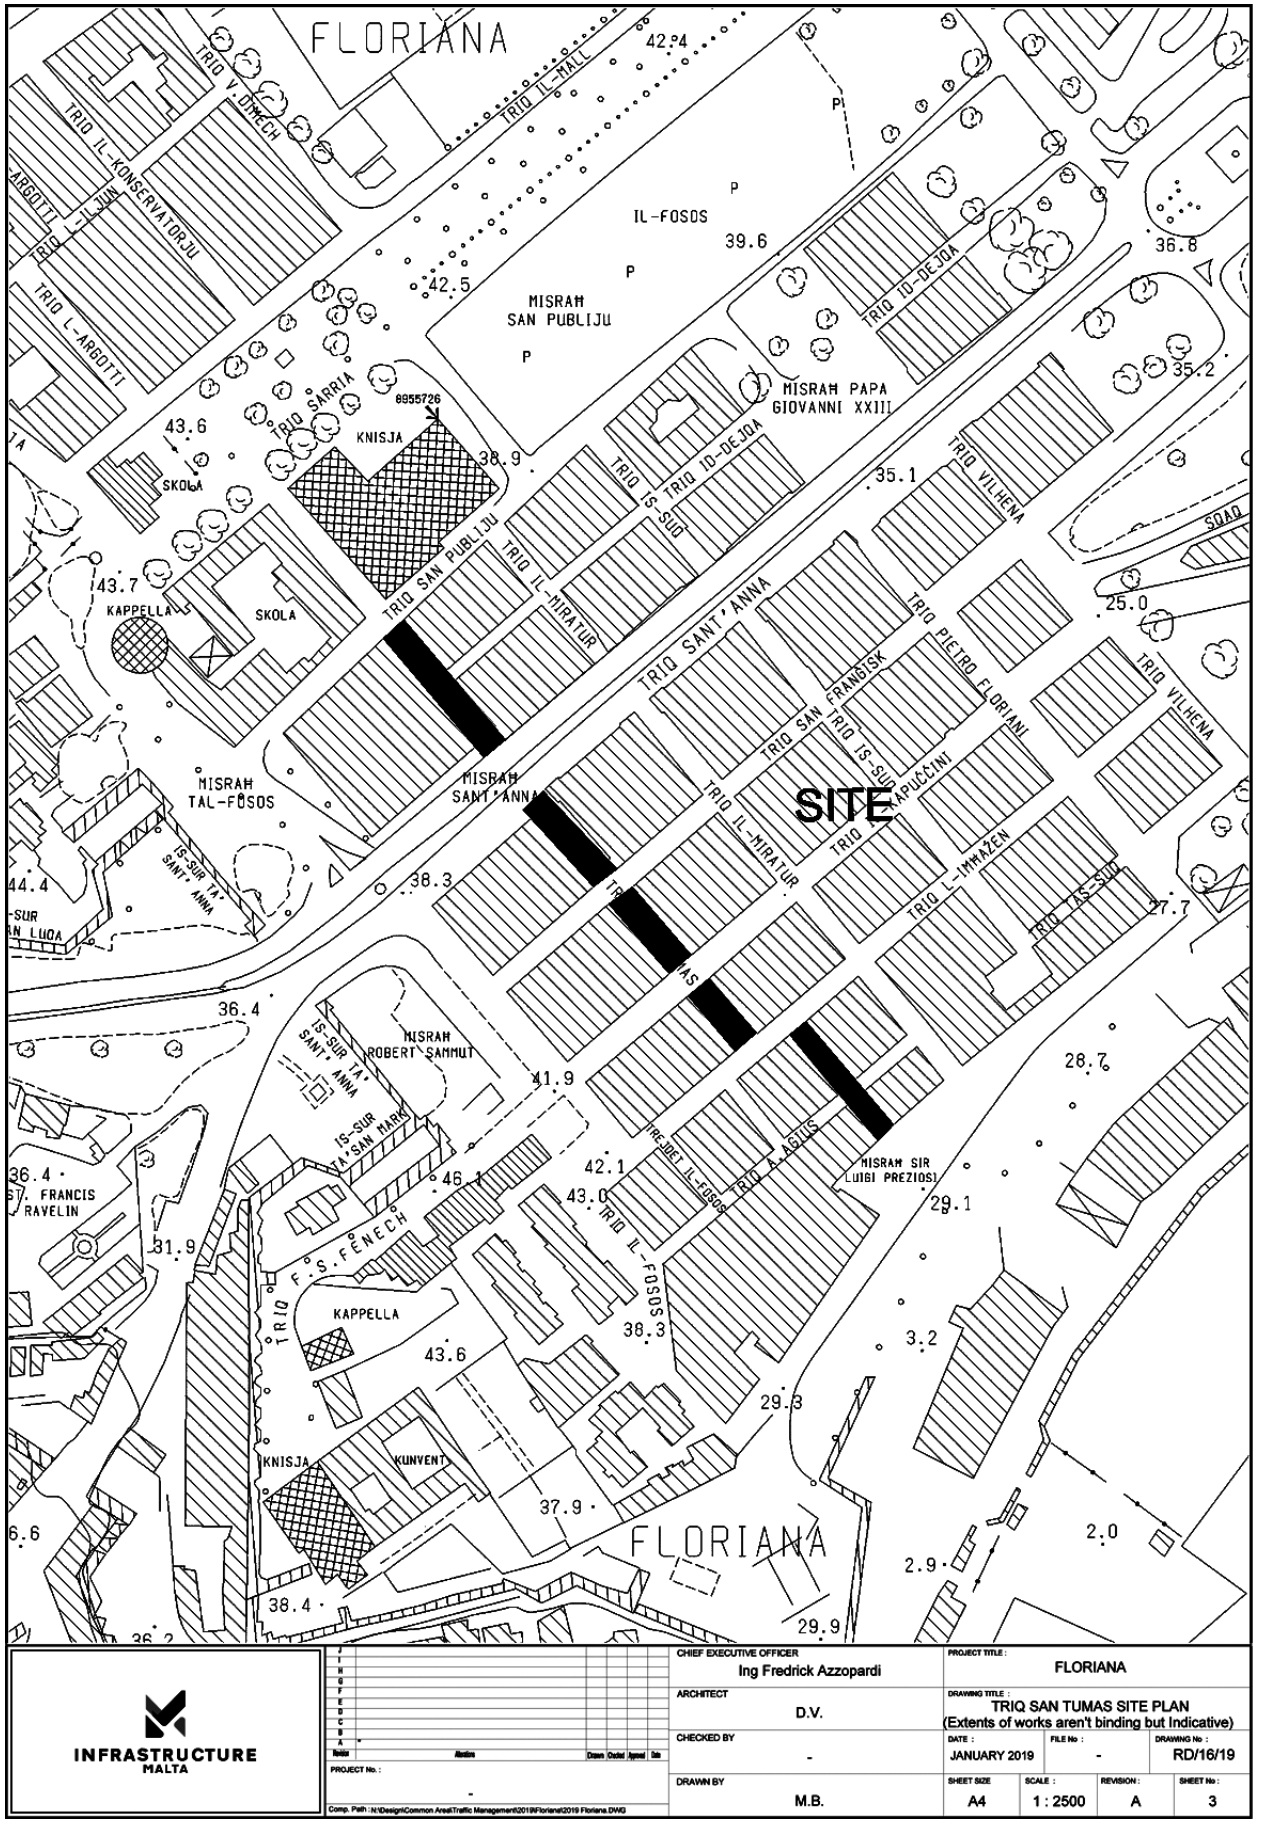

INFRASTRUCTURE MALTA	CHIEF EXECUTIVE OFFICER: Ing Fredrick Azzopardi	PROJECT TITLE: FLORIANA	
	ARCHITECT: D.V.	DRAWING TITLE: TRIQ SAN TUMAS SITE PLAN (Extents of works aren't binding but Indicative)	
	CHECKED BY: -	DATE: JANUARY 2019	FILE No: - / DRAWING No: RD/16/19
	DRAWN BY: M.B.	SHEET SIZE: A4 / SCALE: 1 : 2500 / REVISION: A / SHEET No: 3	


PROJECT No.: -


Comp. Path: N:\Design\Common Area\Traffic Management\2019\Floriana\2019 Floriana.DWG

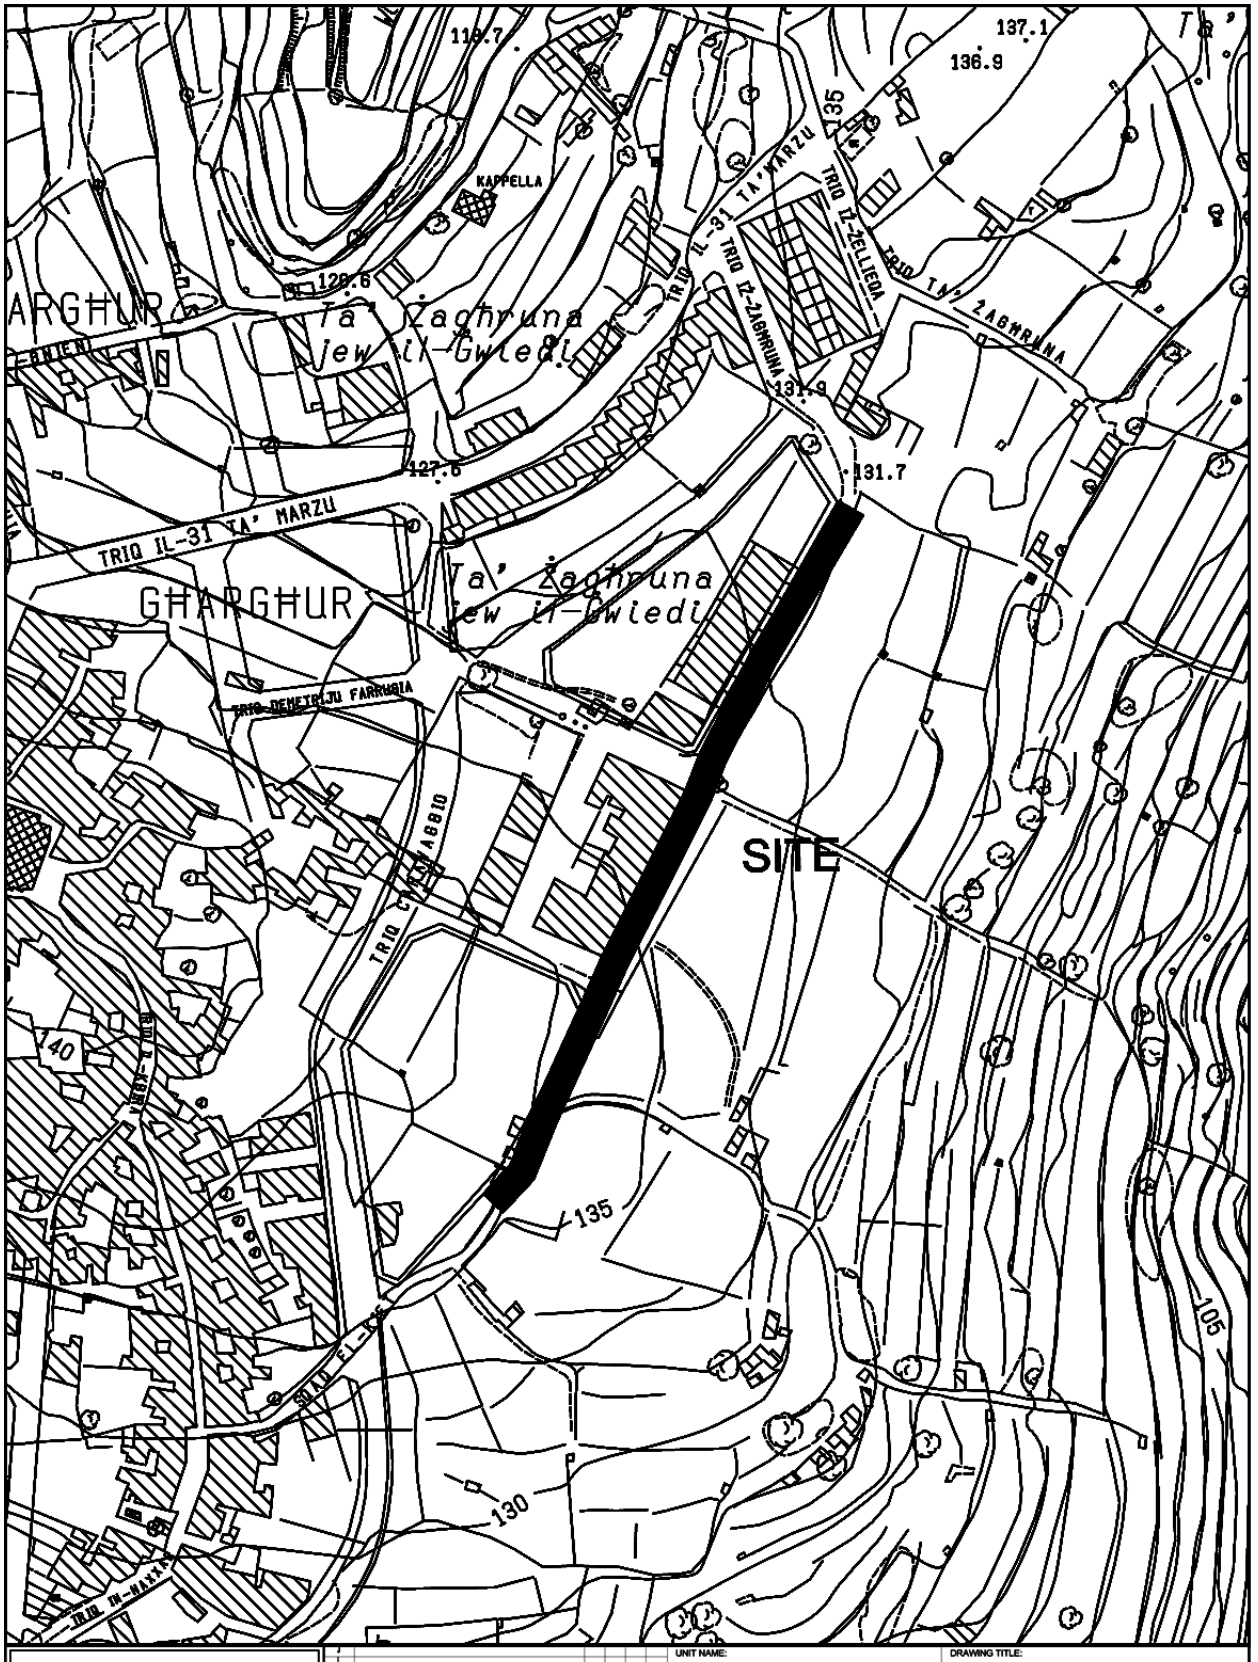

INFRASTRUCTURE MALTA

CHIEF EXECUTIVE OFFICER: Ing. Fredrick Azzopardi	UNIT NAME: REGIONS	DRAWING TITLE: GHARGHUR		
N:\Design\Common Area\Traffic Management\2019\Gharghur.dwg	HEAD OF UNIT: D.VASSALLO	TRIQ L-INDIPENDENZA SITE PLAN (Extents of Works are not binding but indicative)		
	PROJECT LEADER: -	DATE: FEBRUARY 2019	FILE NO: -	DRAWING NO: RD175/19
	DRAWN BY: -	SHEET SIZE: A4	SCALE: 1:2500	REVISION: A / PAGE NO: 2

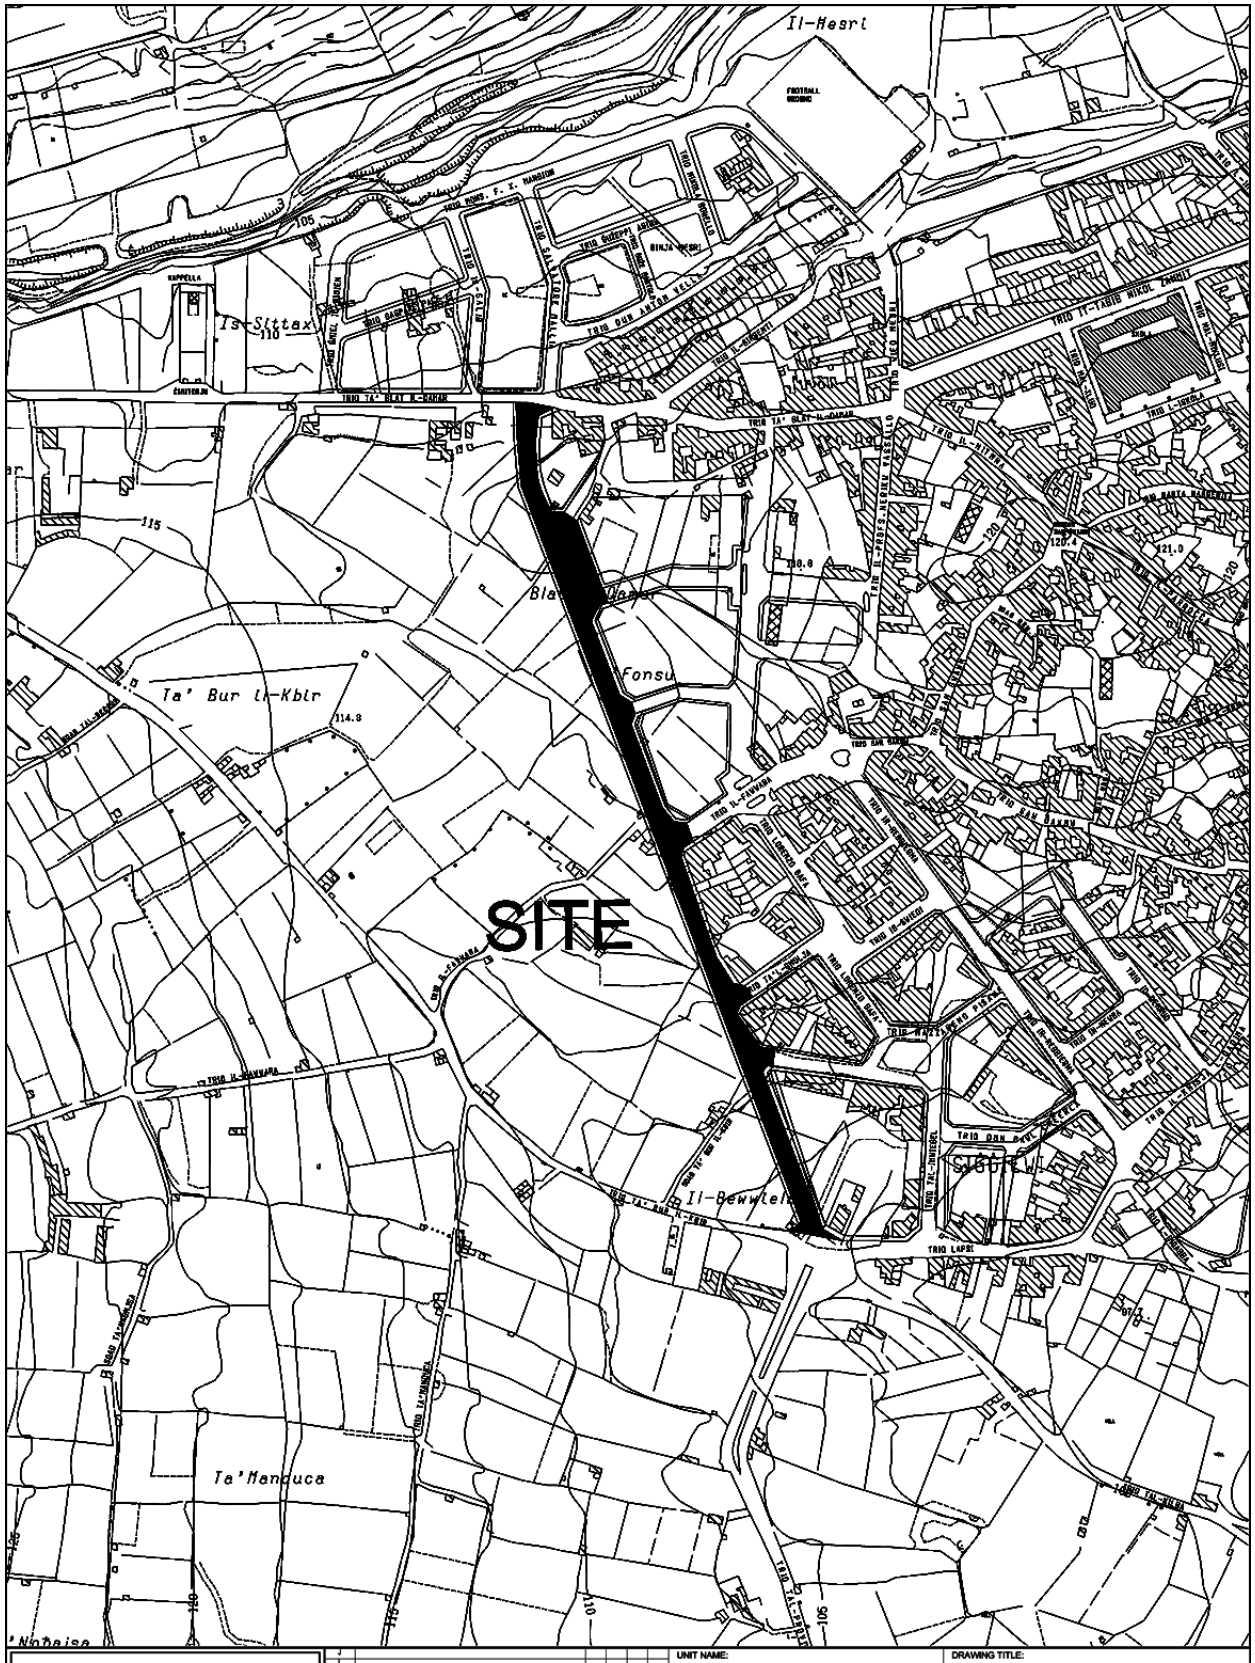
Il-Hesri
Ta' Bur l-Kbir
Ta' Manduca
SITE
INFRASTRUCTURE MALTA
CHIEF EXECUTIVE OFFICER:
Ing. Fredrick Azzopardi
N:\Design\Common Area\Traffic Management\2019\Siggiewi.dwg
UNIT NAME:
REGIONS
HEAD OF UNIT:
D.VASSALLO
PROJECT LEADER:
-
DRAWN BY:
A.S.
DRAWING TITLE:
SIGGIEWI
TRIQ PATRI GUZEPP DELIA
(Extents of Works are not binding but indicative)
DATE:
FEBRUARY 2019
FILE NO:
-
DRAWING NO:
RD124/19
SHEET SIZE:
A4
SCALE:
1:5000
REVISION:
A
PAGE NO:
1

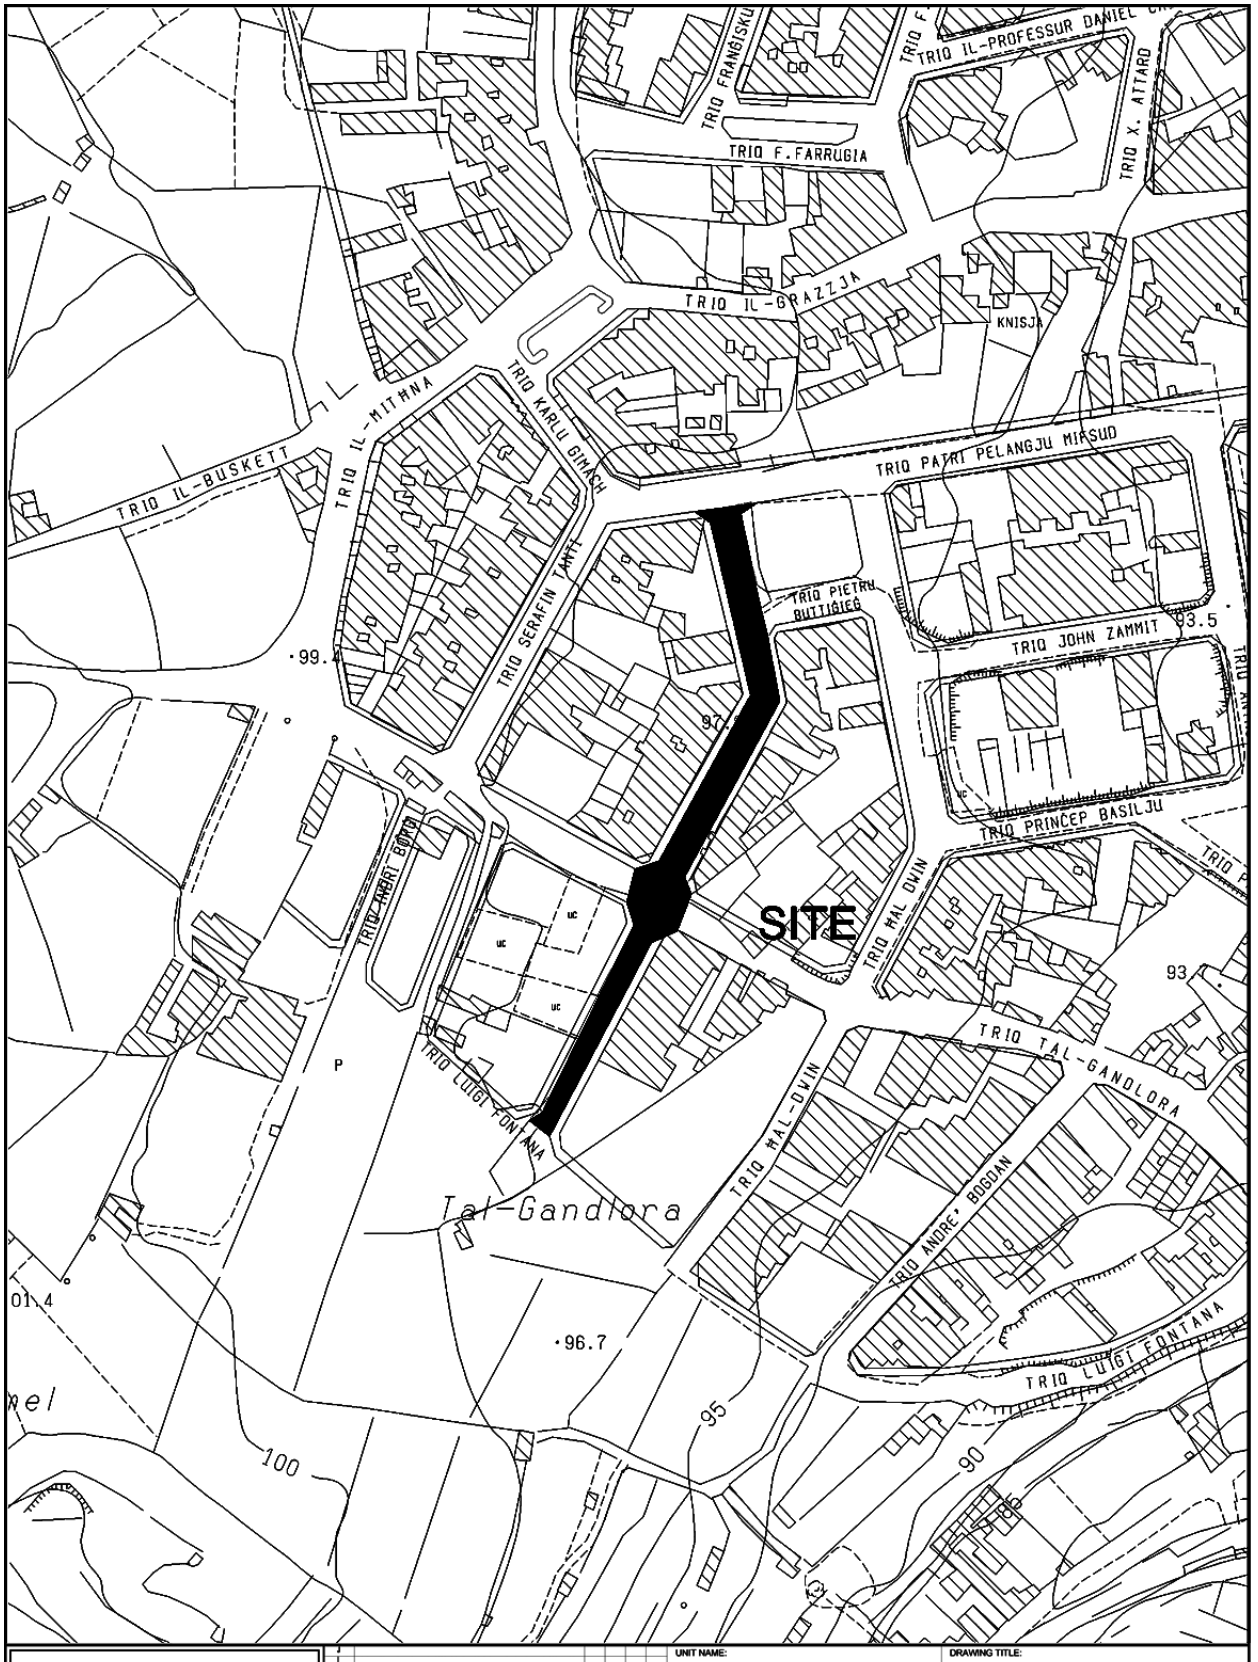


INFRASTRUCTURE MALTA

CHIEF EXECUTIVE OFFICER:
Ing. Fredrick Azzopardi

N:\Design\Common Area\Traffic Management\2019\Zebbug\2019 Zebbug.dwg

UNIT NAME: REGIONS	DRAWING TITLE: HAZ -ZEBBUG TRIQ IS-SAJD SITE PLAN (Extents of works aren't binding but Indicative)		
HEAD OF UNIT: D.VASSALLO			
PROJECT LEADER: -	DATE: FEB 2019	FILE NO: -	DRAWING NO: RD63/19
DRAWN BY: -	SHEET SIZE: A4	SCALE: 1:2500	REVISION: - / PAGE NO: 1

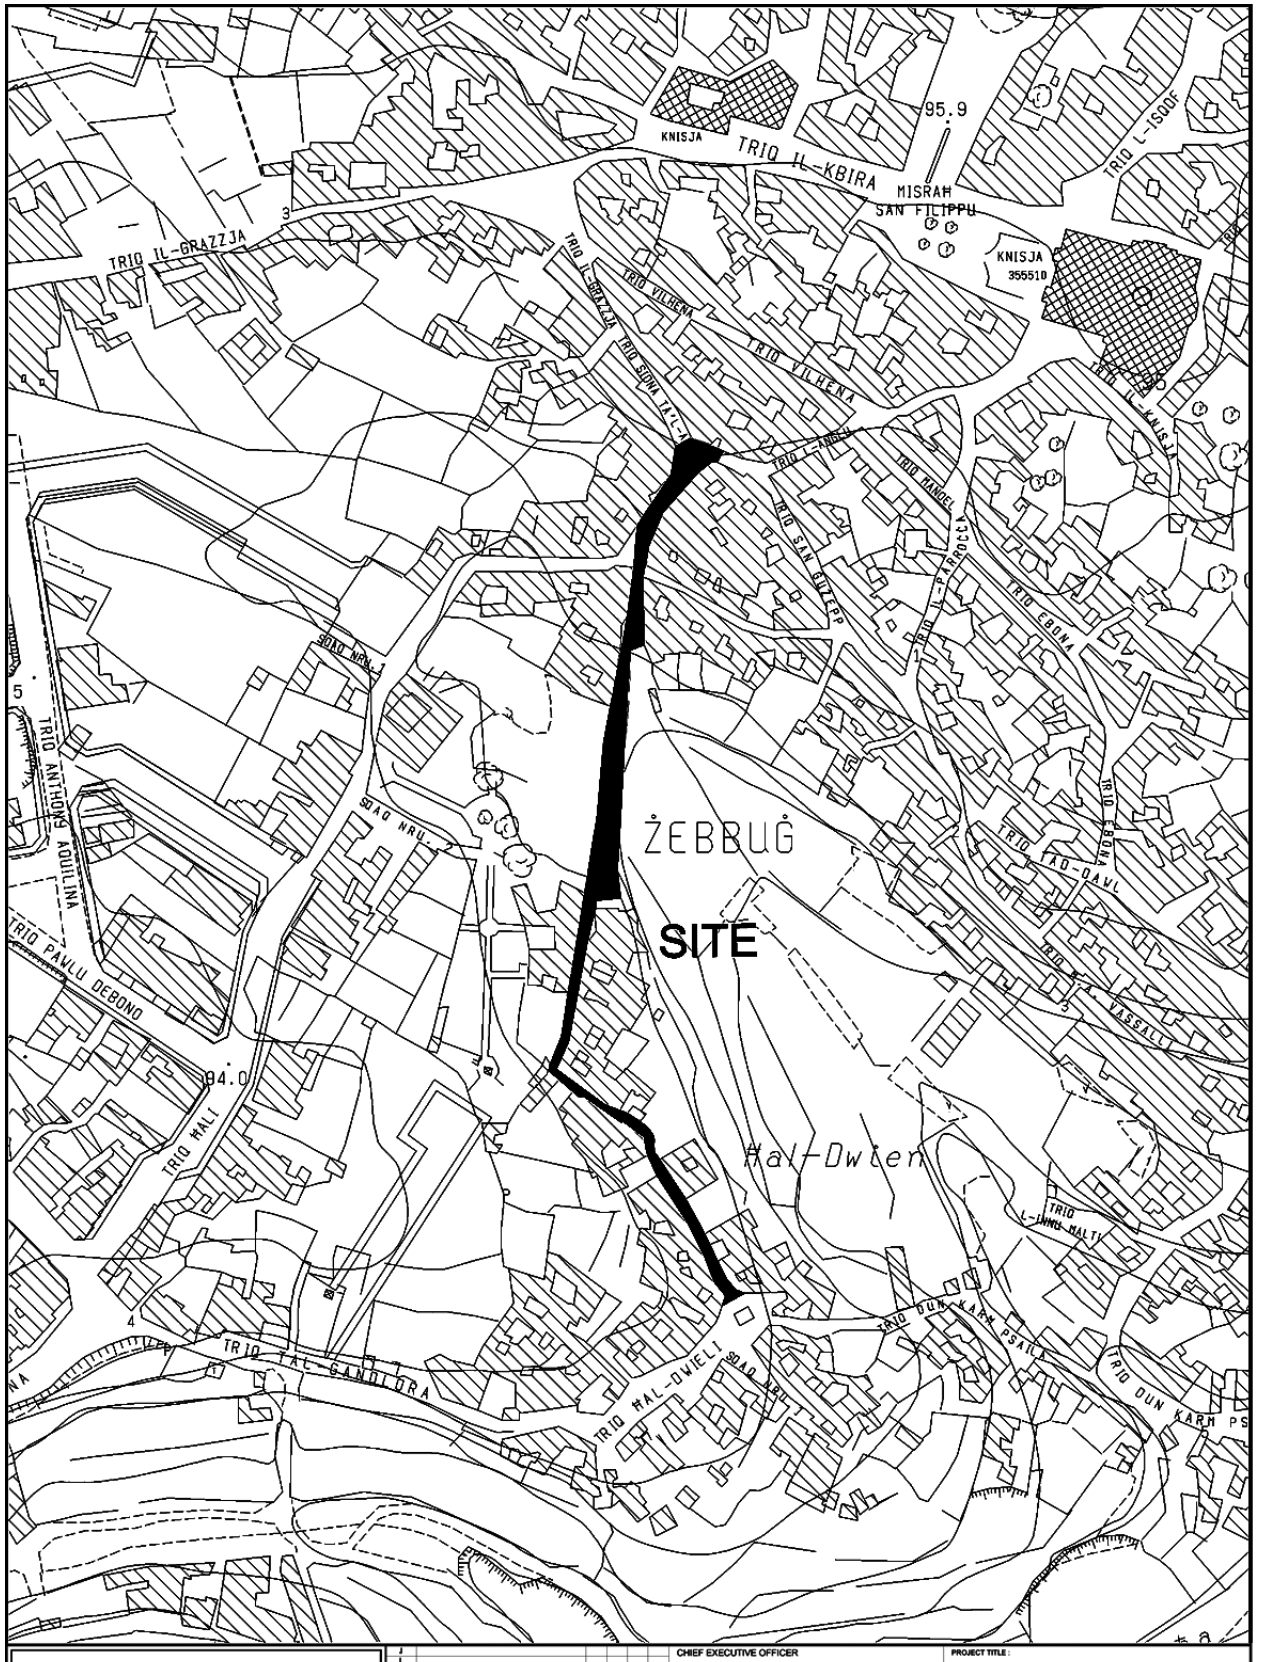

INFRASTRUCTURE MALTA

J							
I							
H							
G							
F							
E							
D							
C							
B							
A	*						
Revision		Alteration		Drawn	Checked	Approved	Date

PROJECT No.: -

P:\Design\Common Areas\Traffic Management\2018\Zebbug\2018 Zebbug.dwg

CHIEF EXECUTIVE OFFICER: Ing. Fredrick Azzopardi

ARCHITECT: D.V.

CHECKED BY: -


DRAWN BY: -

PROJECT TITLE: HAZ ZEBBUG

DRAWING TITLE: Triq Il-Madonna & po Triq Sidtna ta L-Angli Site Plan (Extents of works aren't binding but Indicative)

DATE :	FILE No :	DRAWING No :
FEB 2019	--	RD106/18

SHEET SIZE	SCALE :	REVISION :	SHEET No :
A4	1 : 2500	A	6

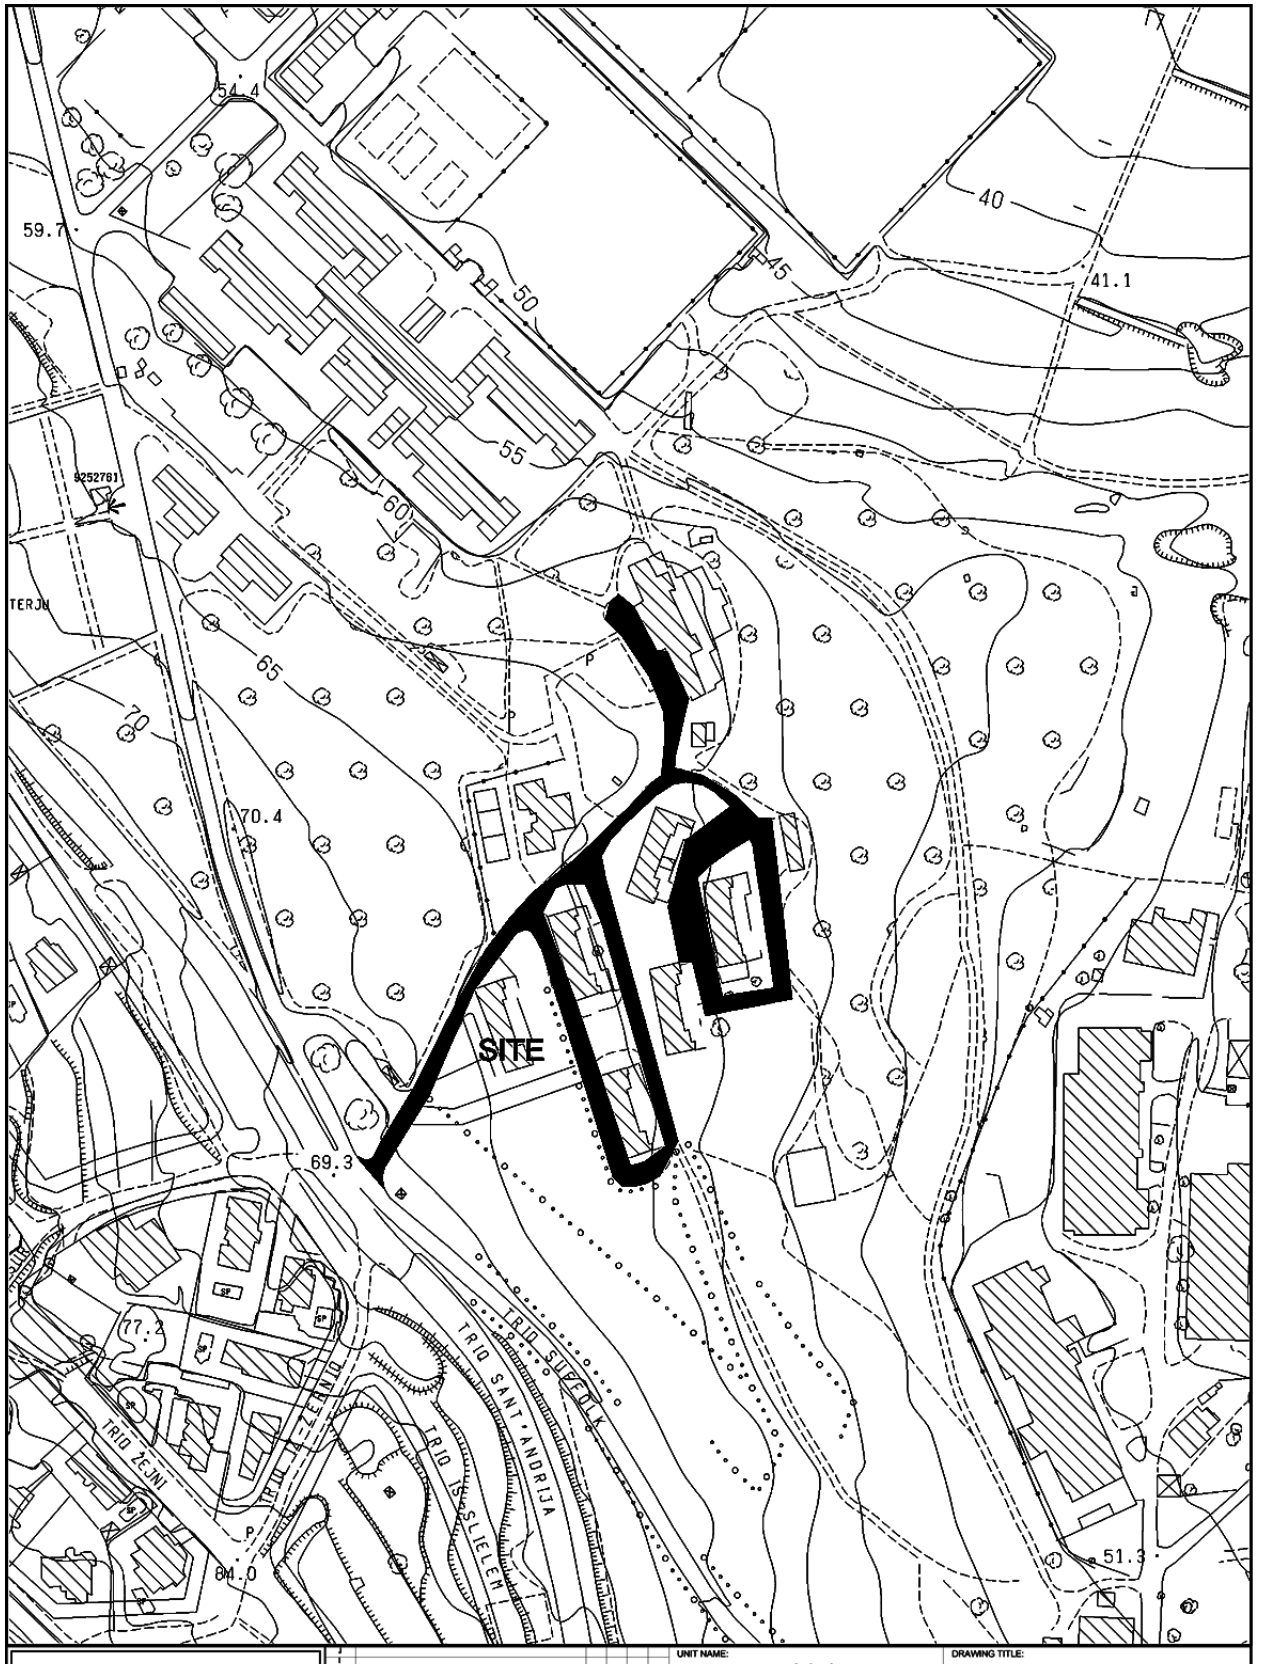

INFRASTRUCTURE MALTA

J				
I				
H				
G				
F				
E				
D				
C				
B				
A	*			
Revision	Alterations	Drawn	Checked	Approved	Date

CHIEF EXECUTIVE OFFICER:
Ing. Fredrick Azzopardi

H:\Design\Common Area\Traffic Management\2019\Pembroke\2019 Pembroke.dwg

UNIT NAME: REGIONS

HEAD OF UNIT: D.VASSALLO

PROJECT LEADER: -

DRAWN BY: -

DRAWING TITLE:
PEMBROKE
TRIQ SAN PATRIZJU AND OTHER ROADS
SITE PLAN
(Extents of works aren't binding but Indicative)

DATE:	FILE NO:	DRAWING NO:
FEB 2019	-	RD/79/19

SHEET SIZE:	SCALE:	REVISION:	PAGE NO:
A4	1:2500	-	3