
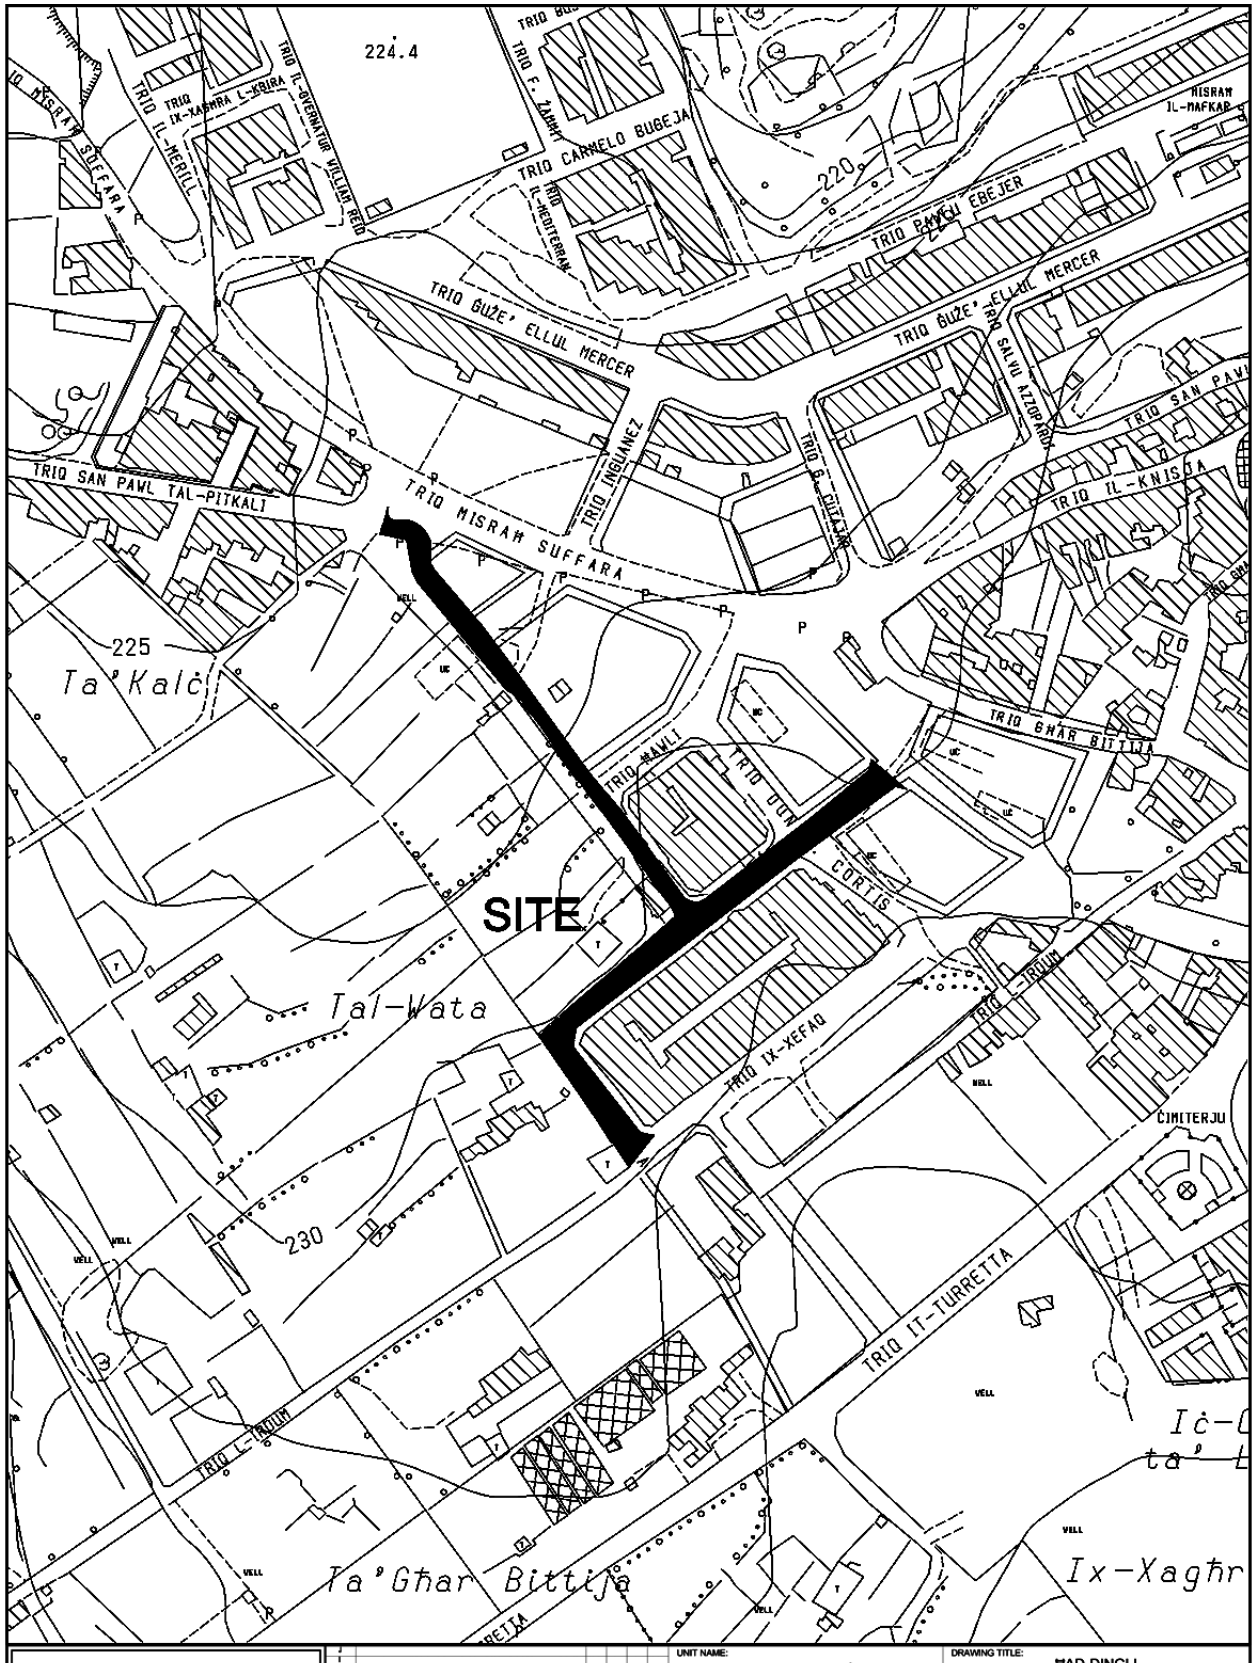


INFRASTRUCTURE MALTA	UNIT NAME: IMPLEMENTATION	DRAWING TITLE: MAD-DINGLI po Triq Guze Ebejer - Triq L-Ghabex - Triq Lemhet Filfla - SITE PLAN (Extents of Works are not binding but indicative)	
CHIEF EXECUTIVE OFFICER: Ing. Fredrick Azzopardi	HEAD OF UNIT: N.V.		
S:\Traffic Management\2021\Dingli\2021 Dingli.dwg	PROJECT LEADER: -	DATE: OCT 2021	FILE NO: -
	DRAWN BY: -	SHEET SIZE: A4	SCALE: 1:2500
		REVISION: A	PAGE NO: 5
		DRAWING NO: IMD350/21	

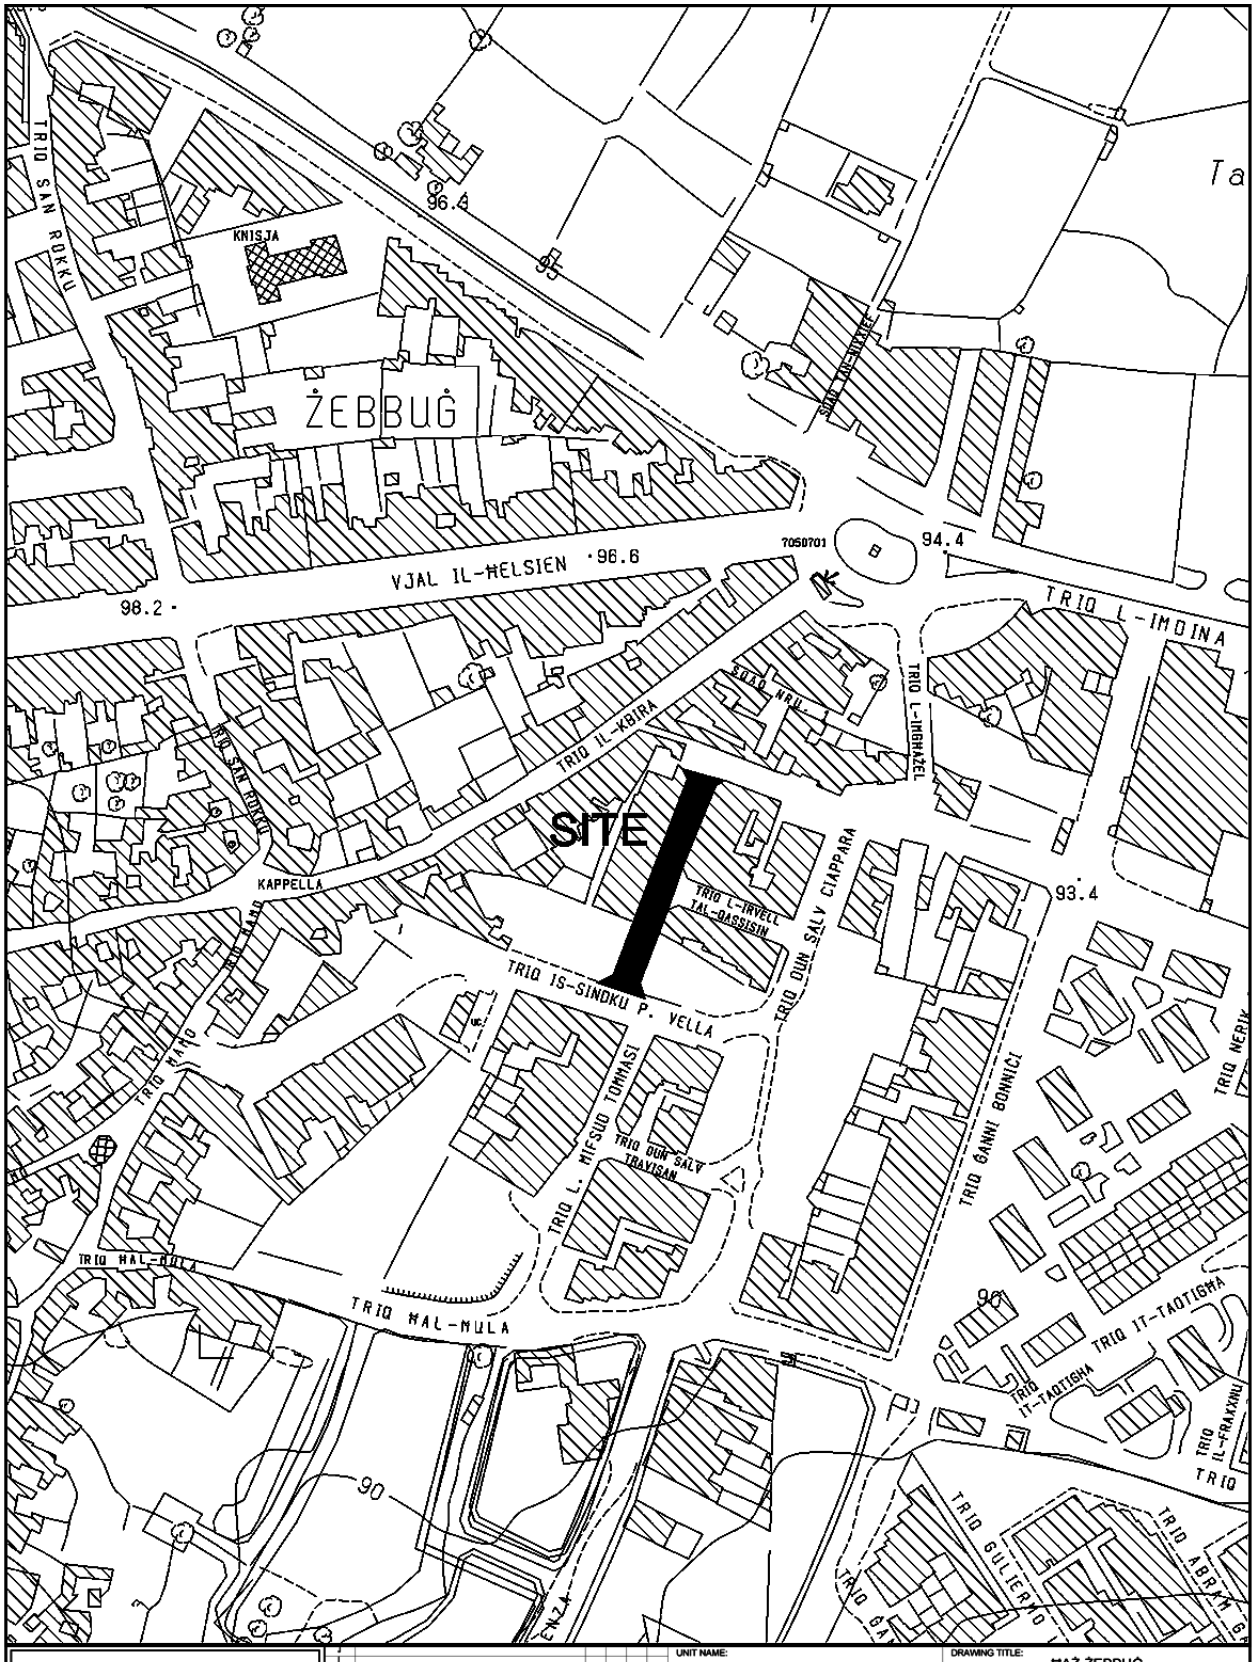


INFRASTRUCTURE MALTA

CHIEF EXECUTIVE OFFICER:
Ing. Fredrick Azzopardi

S:\Traffic Management\2021\Zebbug\2021 Zebbug.dwg

UNIT NAME: IMPLEMENTATION	DRAWING TITLE: MAŻ-ŻEBBUĠ TRIQ LORD GORT - SITE PLAN (Extents of works aren't binding but Indicative)		
HEAD OF UNIT: N.V.			
PROJECT LEADER: -	DATE: OCT 2021	FILE NO: -	DRAWING NO: IMD340/21
DRAWN BY: -	SHEET SIZE: A4	SCALE: 1:2500	REVISION: A / PAGE NO: 12

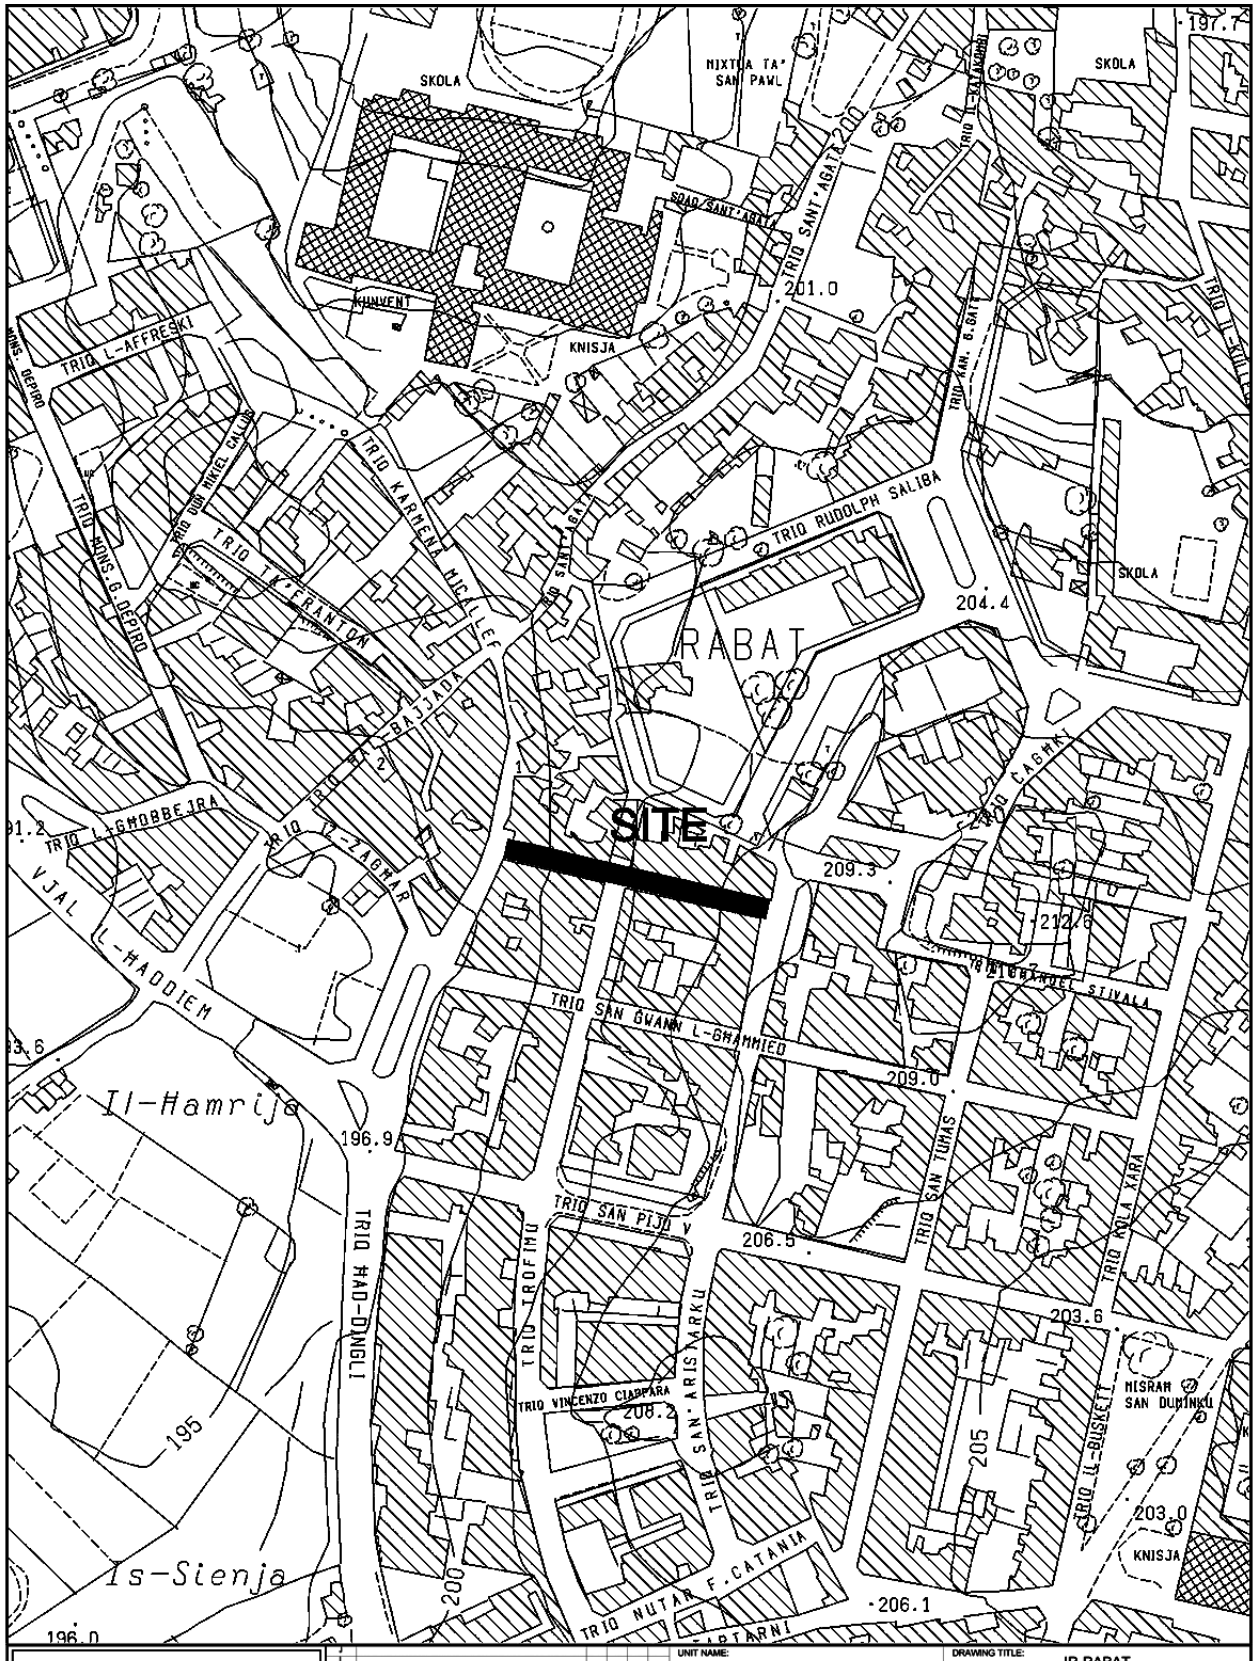

INFRASTRUCTURE MALTA

CHIEF EXECUTIVE OFFICER:
Ing. Fredrick Azzopardi


S:\Traffic Management\2021\Rabat\2021 Rabat.dwg

UNIT NAME:	MAINTENANCE
HEAD OF UNIT:	D.V.
PROJECT LEADER:	-
DRAWN BY:	-

DRAWING TITLE:
IR-RABAT
TRIQ SAN LUQA
- SITE PLAN
(Extents of works aren't binding but Indicative)

DATE:	FILE NO:	DRAWING NO:
OCT 2021	-	IMD336/21

SHEET SIZE:	SCALE:	REVISION:	PAGE NO:
A4	1:2500	-	27

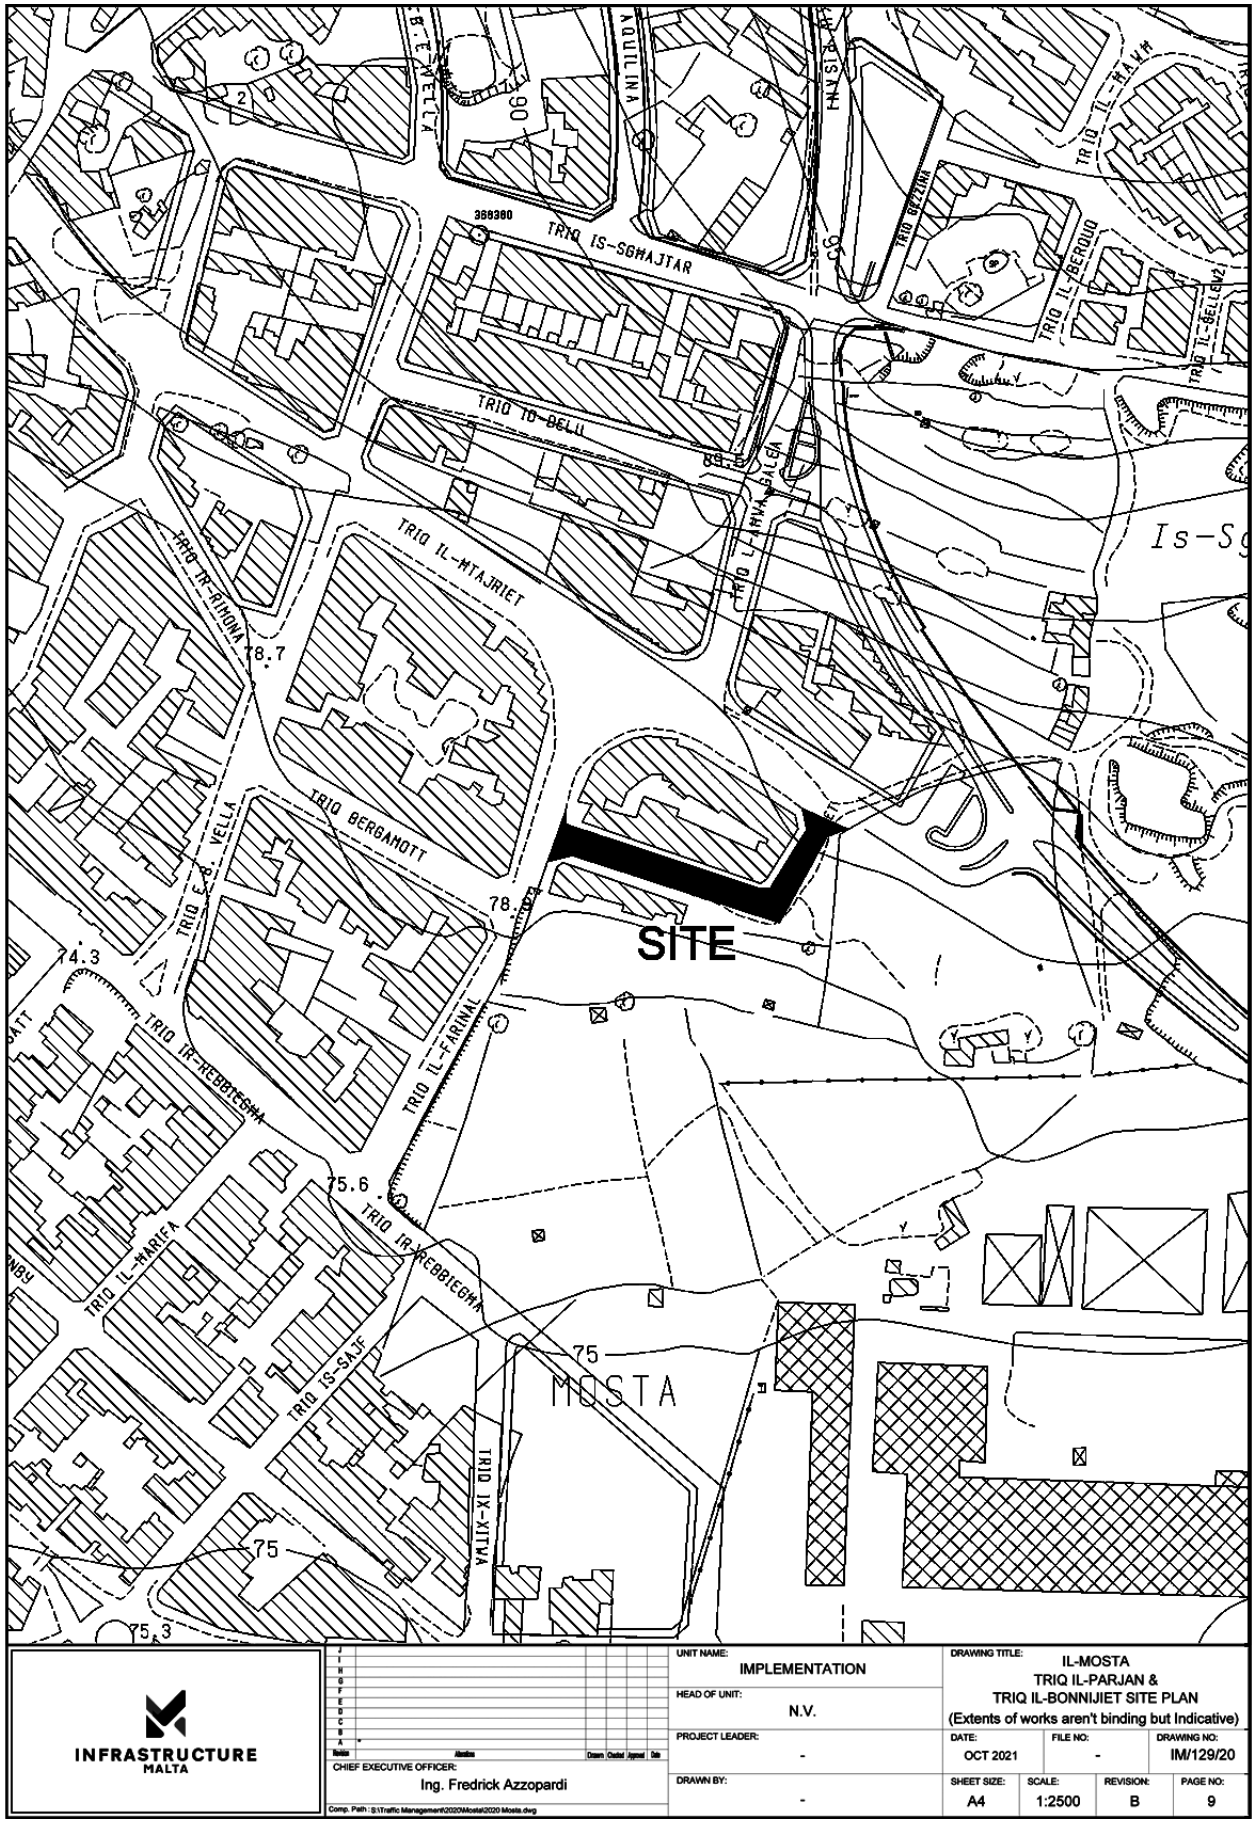


INFRASTRUCTURE MALTA

CHIEF EXECUTIVE OFFICER:
Ing. Fredrick Azzopardi

Comp. Path : S:\Traffic Management\2020\Mosta\2020 Mosta.dwg

UNIT NAME: IMPLEMENTATION	DRAWING TITLE: IL-MOSTA TRIQ IL-PARJAN & TRIQ IL-BONNIJIET SITE PLAN (Extents of works aren't binding but Indicative)		
HEAD OF UNIT: N.V.			
PROJECT LEADER: -	DATE: OCT 2021	FILE NO: -	DRAWING NO: IM/129/20
DRAWN BY: -	SHEET SIZE: A4	SCALE: 1:2500	REVISION: B / PAGE NO: 9

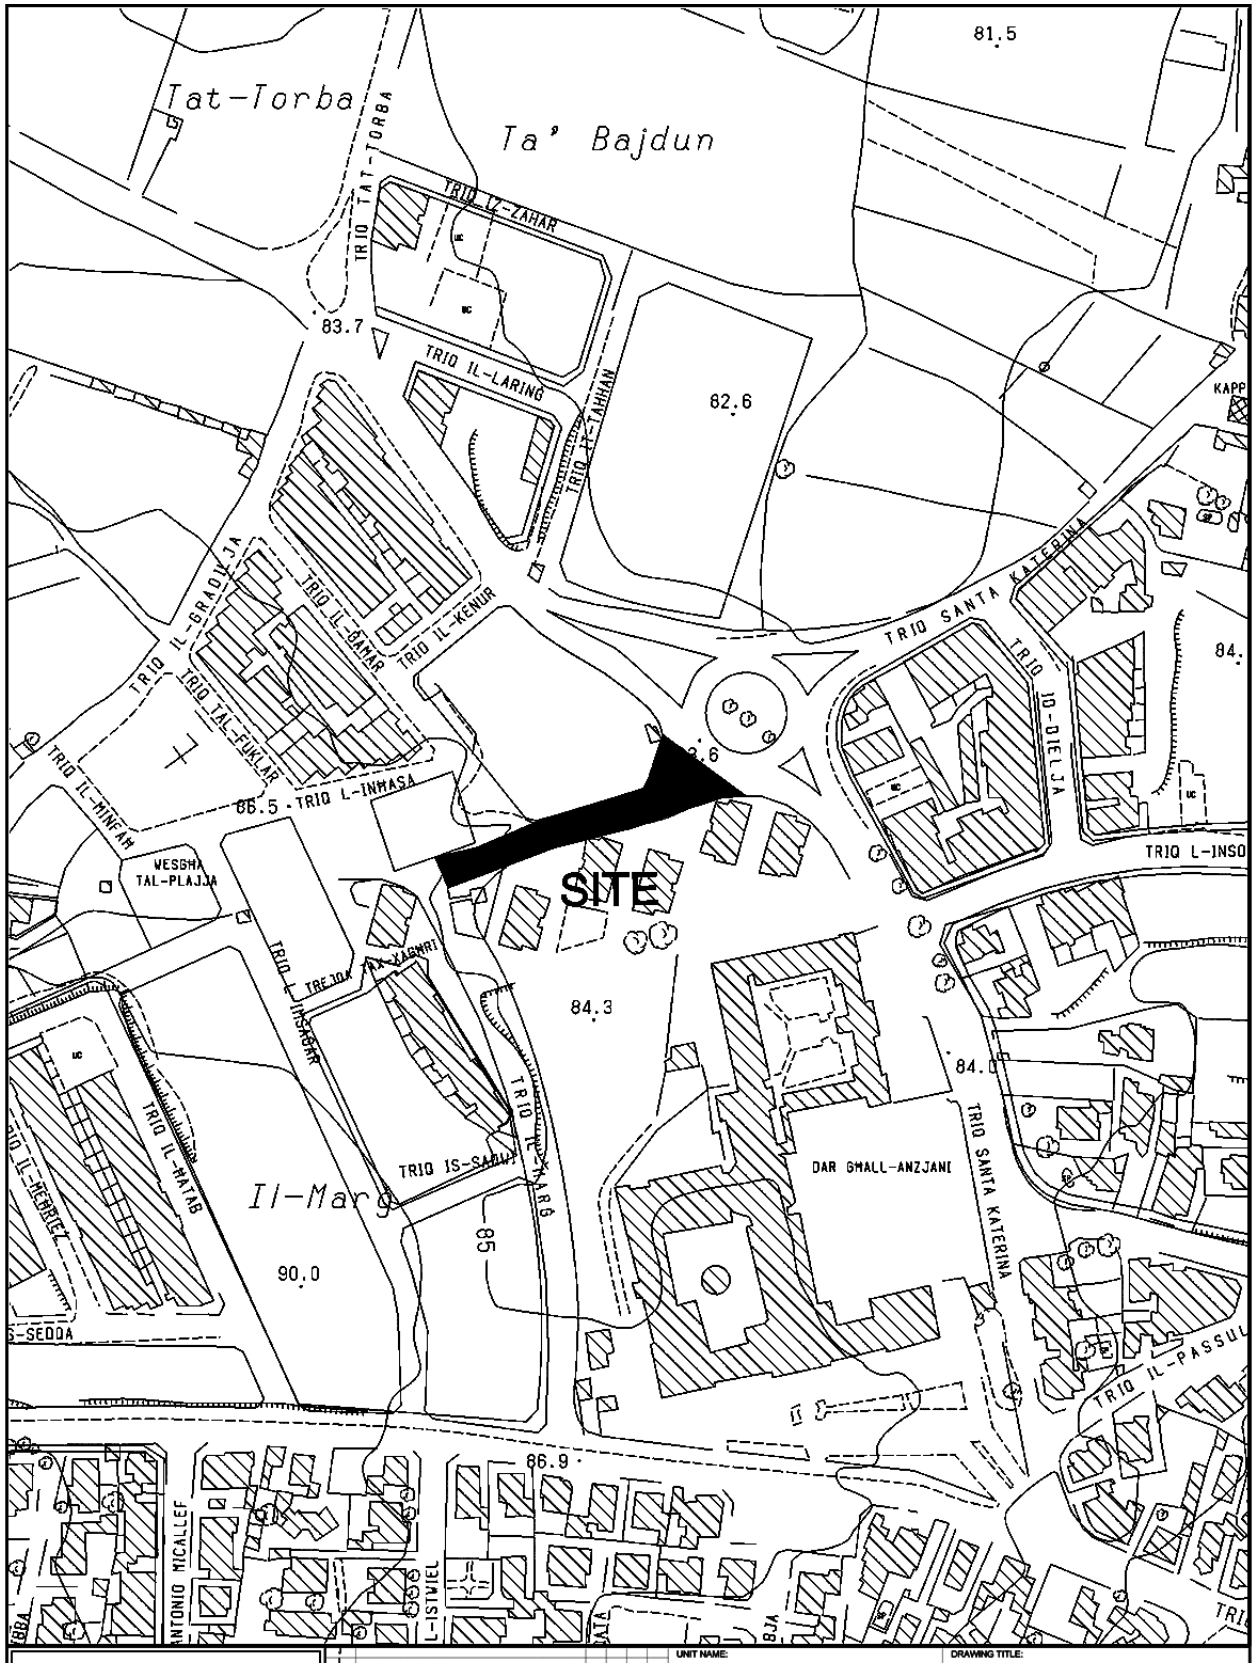

INFRASTRUCTURE MALTA	UNIT NAME: REGIONS	DRAWING TITLE: H'ATTARD TRIQ L-ISPTAR (Extents of works aren't binding but Indicative)	
CHIEF EXECUTIVE OFFICER: Ing. Fredrick Azzopardi	HEAD OF UNIT: D.VASSALLO		
N:\Design\Common Area\Traffic Management\2019\Attard\2019 Attard.dwg	PROJECT LEADER: -	DATE: FEB 2019	FILE NO: - / DRAWING NO: RD/64/19
	DRAWN BY: -	SHEET SIZE: A4 / SCALE: 1:2500	REVISION: - / PAGE NO: 1