
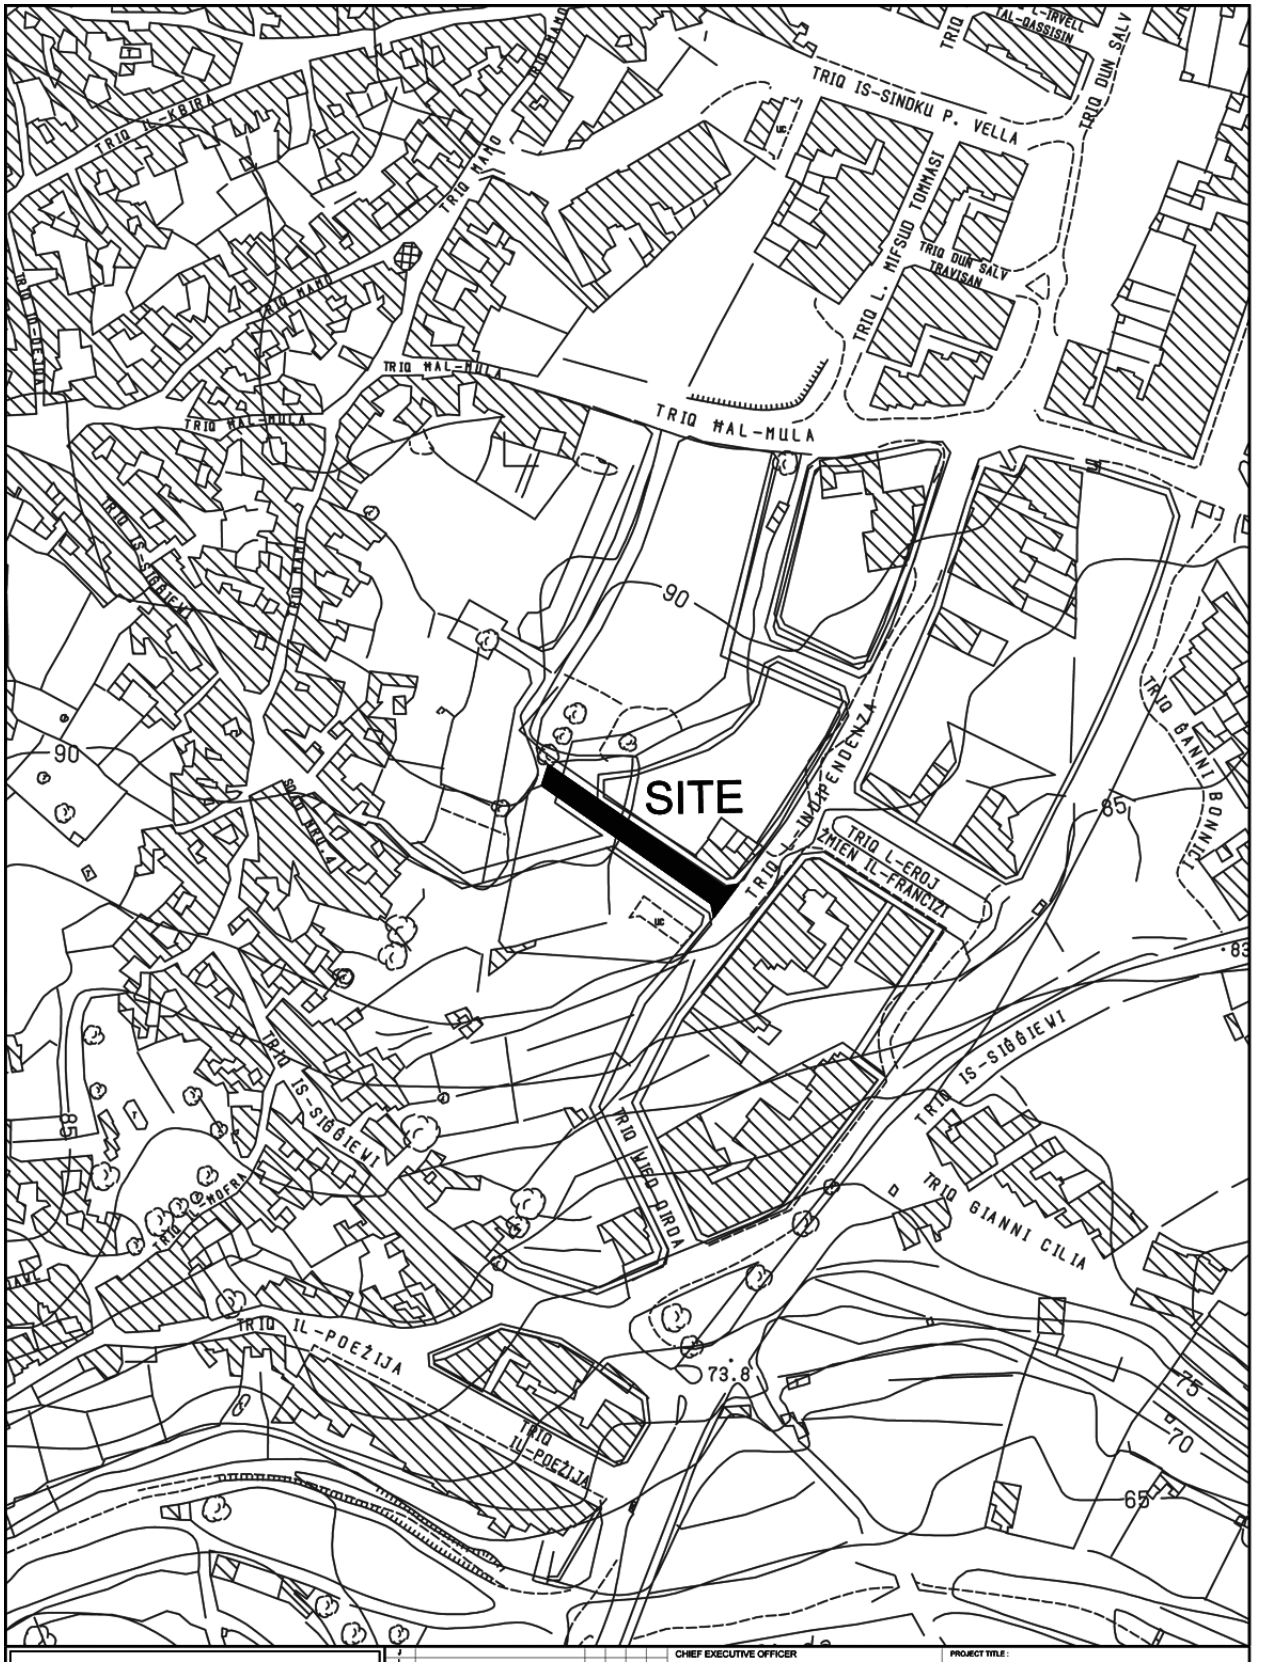


INFRASTRUCTURE MALTA	CHIEF EXECUTIVE OFFICER: Ing. Fredrick Azzopardi	PROJECT TITLE: HAZ ZEBBUG	
	ARCHITECT: L.D.	DRAWING TITLE: TRIQ J.P. VASSALLO SITE PLAN	
	CHECKED BY: -	DATE: JAN 2018 / FILE No: -- / DRAWING No: RD32/18	
	DRAWN BY: -	SHEET SIZE: A4 / SCALE: 1 : 2500 / REVISION: A / SHEET No: 2	
	PROJECT No.: -	P:\Design\Common Area\Traffic Management\2018\Zebbug\2018 Zebbug.dwg	

Revisions: Description | Drawn | Checked | Approved | Date

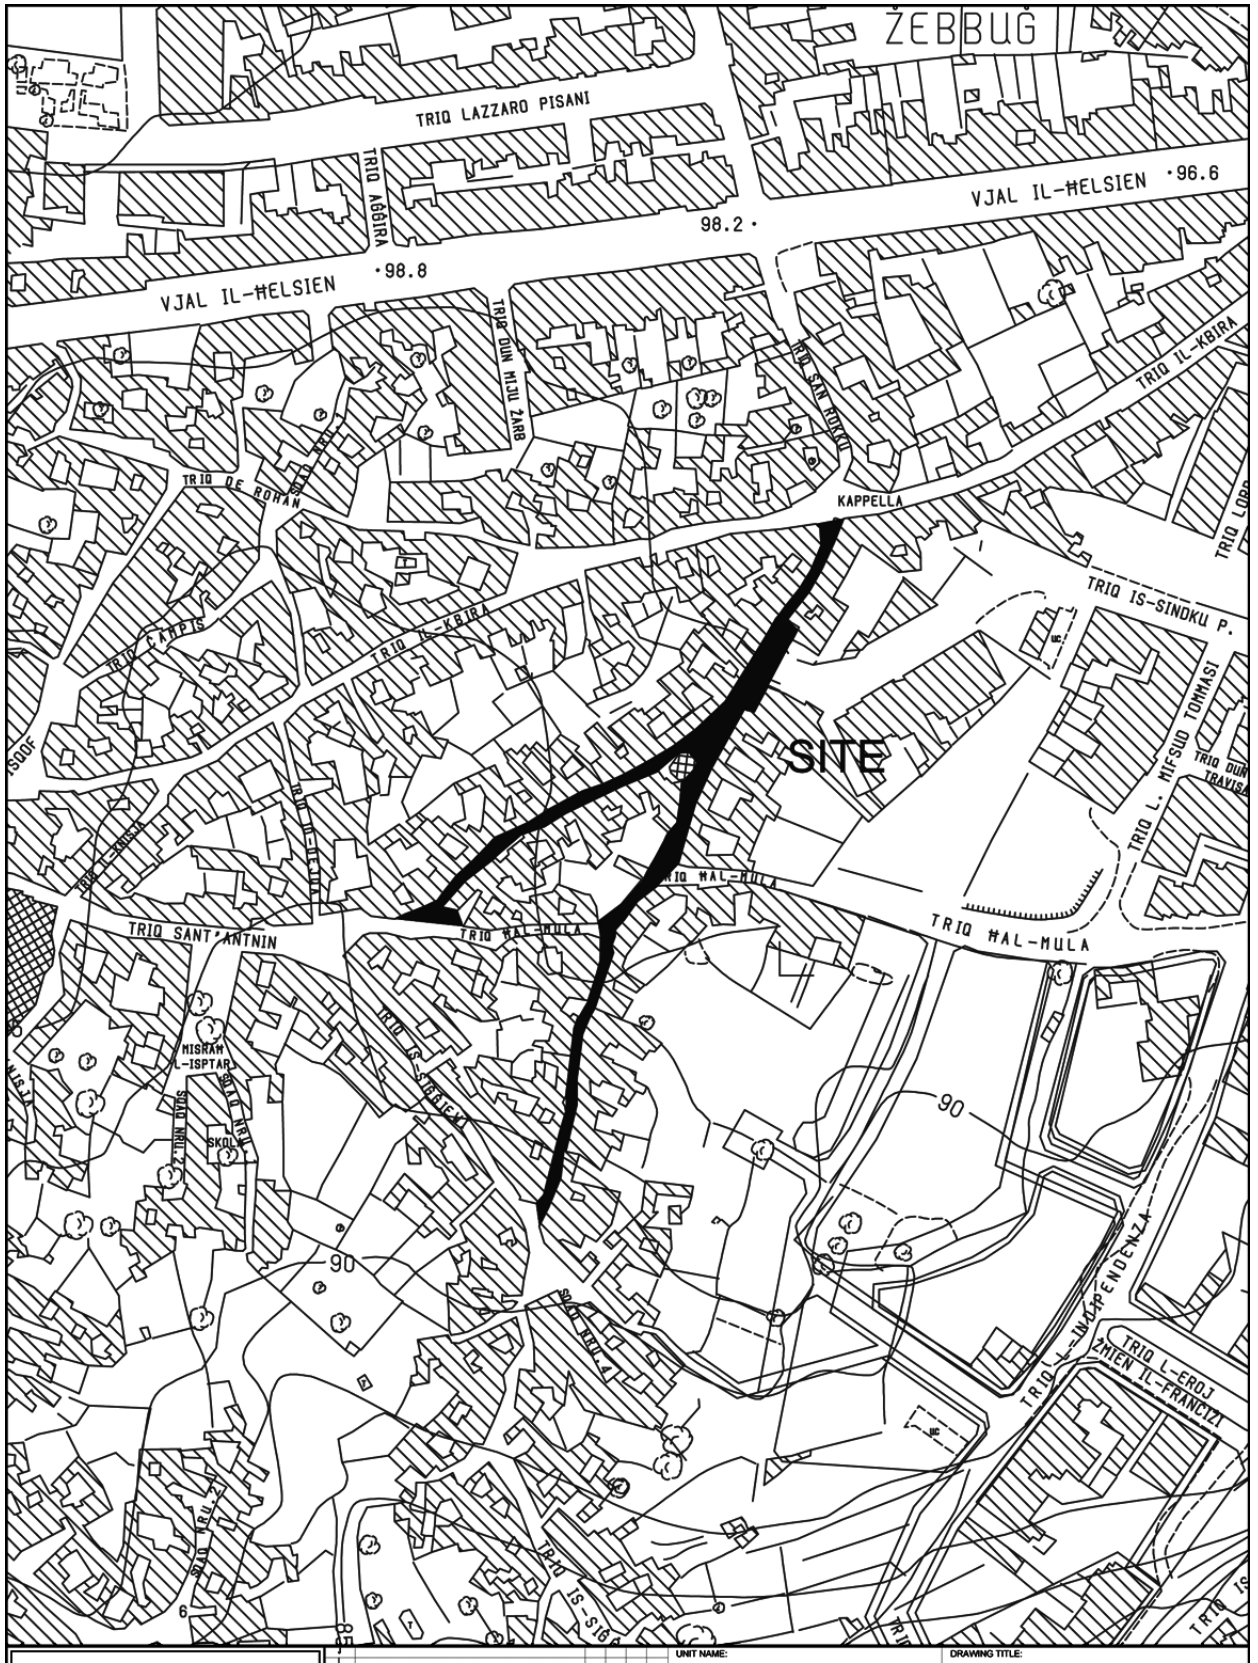


INFRASTRUCTURE MALTA

J				
I				
H				
G				
F				
E				
D				
C				
B				
A	*			
Issue	Alteration	Drawn	Checked	Approved	Date

CHIEF EXECUTIVE OFFICER: Ing. Fredrick Azzopardi

N:\Design\Common Area\Traffic Management\2020Zebbug\2020 Zebbug.dwg

UNIT NAME: IMPLEMENTATION		DRAWING TITLE: HAZ -ŻEBBUG TRIQ MAMO - SITE PLAN (Extents of works aren't binding but Indicative)		
HEAD OF UNIT: L.D.				
PROJECT LEADER: -	DATE: JAN 2020	FILE NO: -	DRAWING NO: RD-	
DRAWN BY: -	SHEET SIZE: A4	SCALE: 1:2500	REVISION: A	PAGE NO: 5

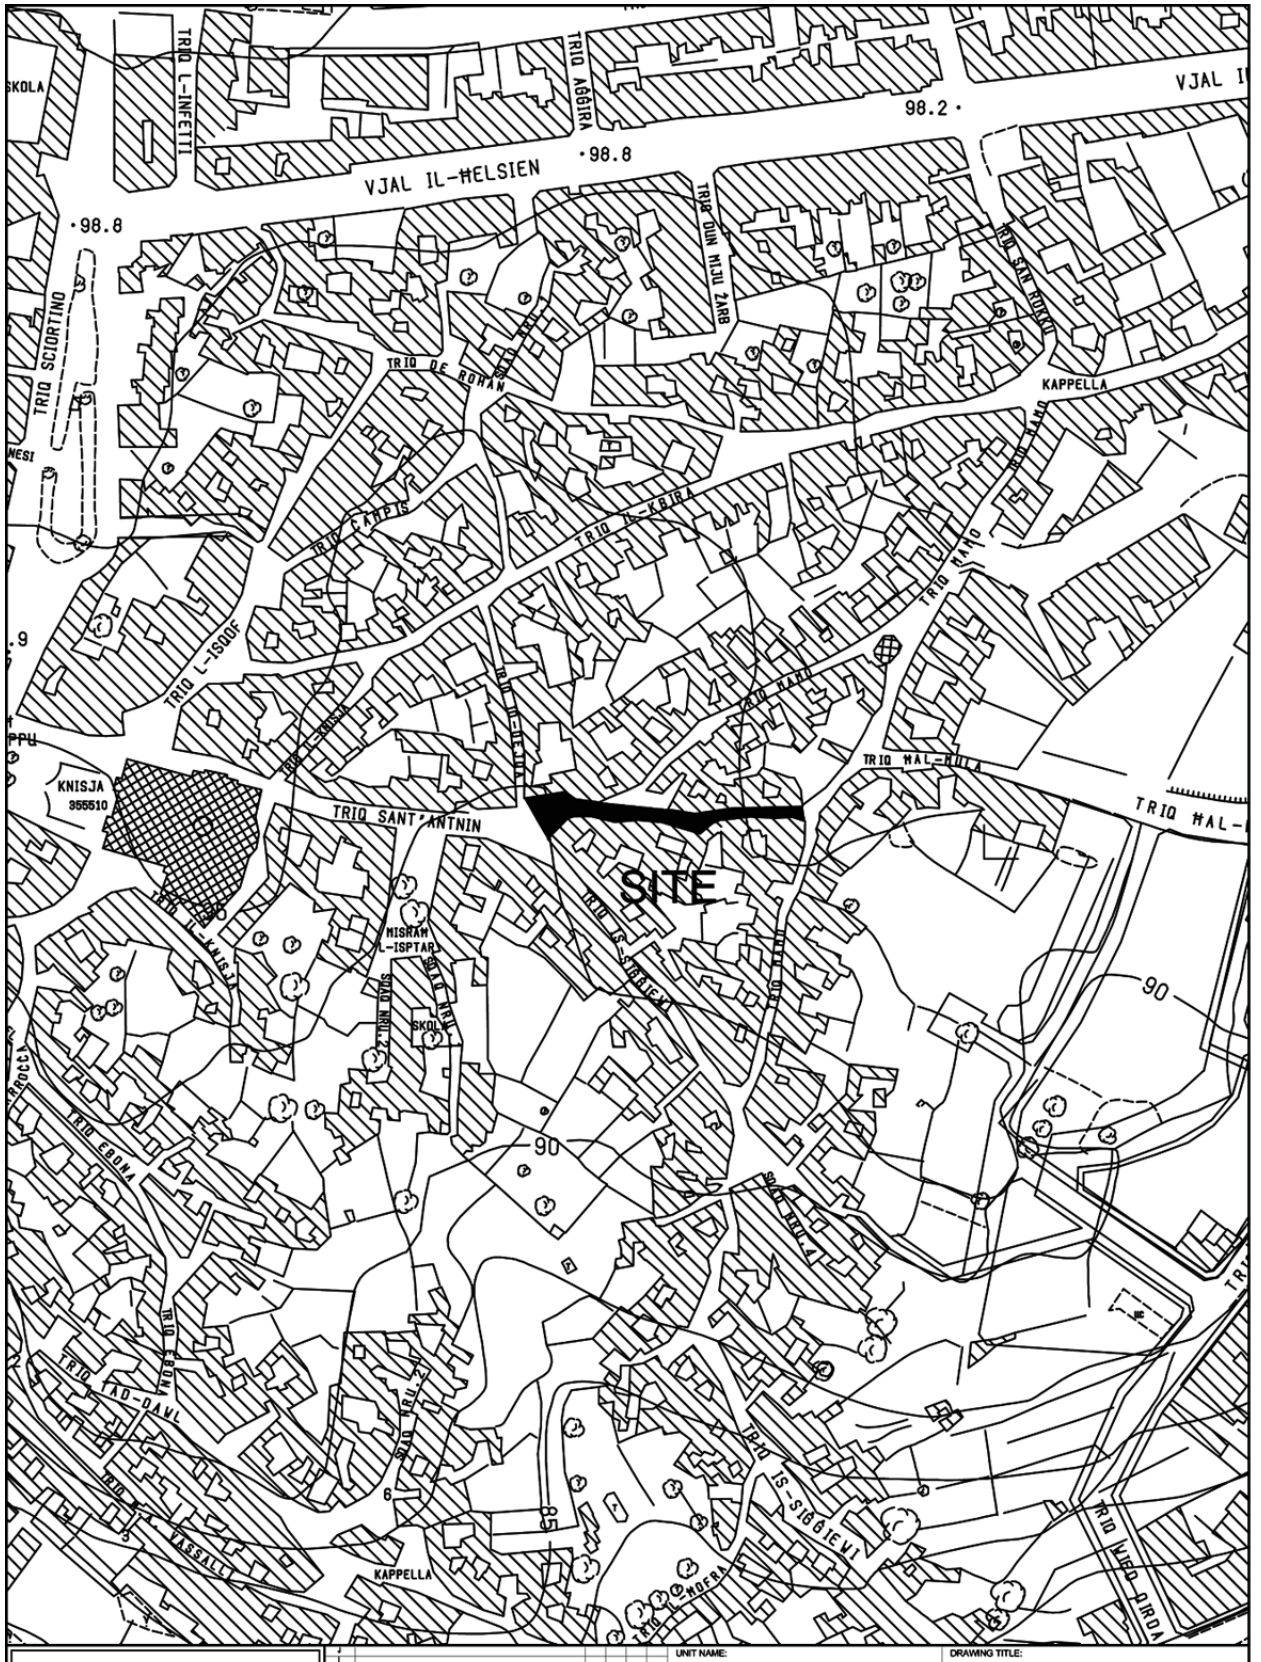


INFRASTRUCTURE MALTA

CHIEF EXECUTIVE OFFICER:
Ing. Fredrick Azzopardi


N:\Design\Common Area\Traffic Management\2020Zebbug\2020 Zebbug.dwg

UNIT NAME: IMPLEMENTATION		DRAWING TITLE: HAZ -ZEBBUG TRIQ MULA - SITE PLAN (Extents of works aren't binding but Indicative)	
HEAD OF UNIT: L.D.			
PROJECT LEADER: -	DATE: JAN 2020	FILE NO: -	DRAWING NO: RD-
DRAWN BY: -	SHEET SIZE: A4	SCALE: 1:2500	REVISION: A / PAGE NO: 7

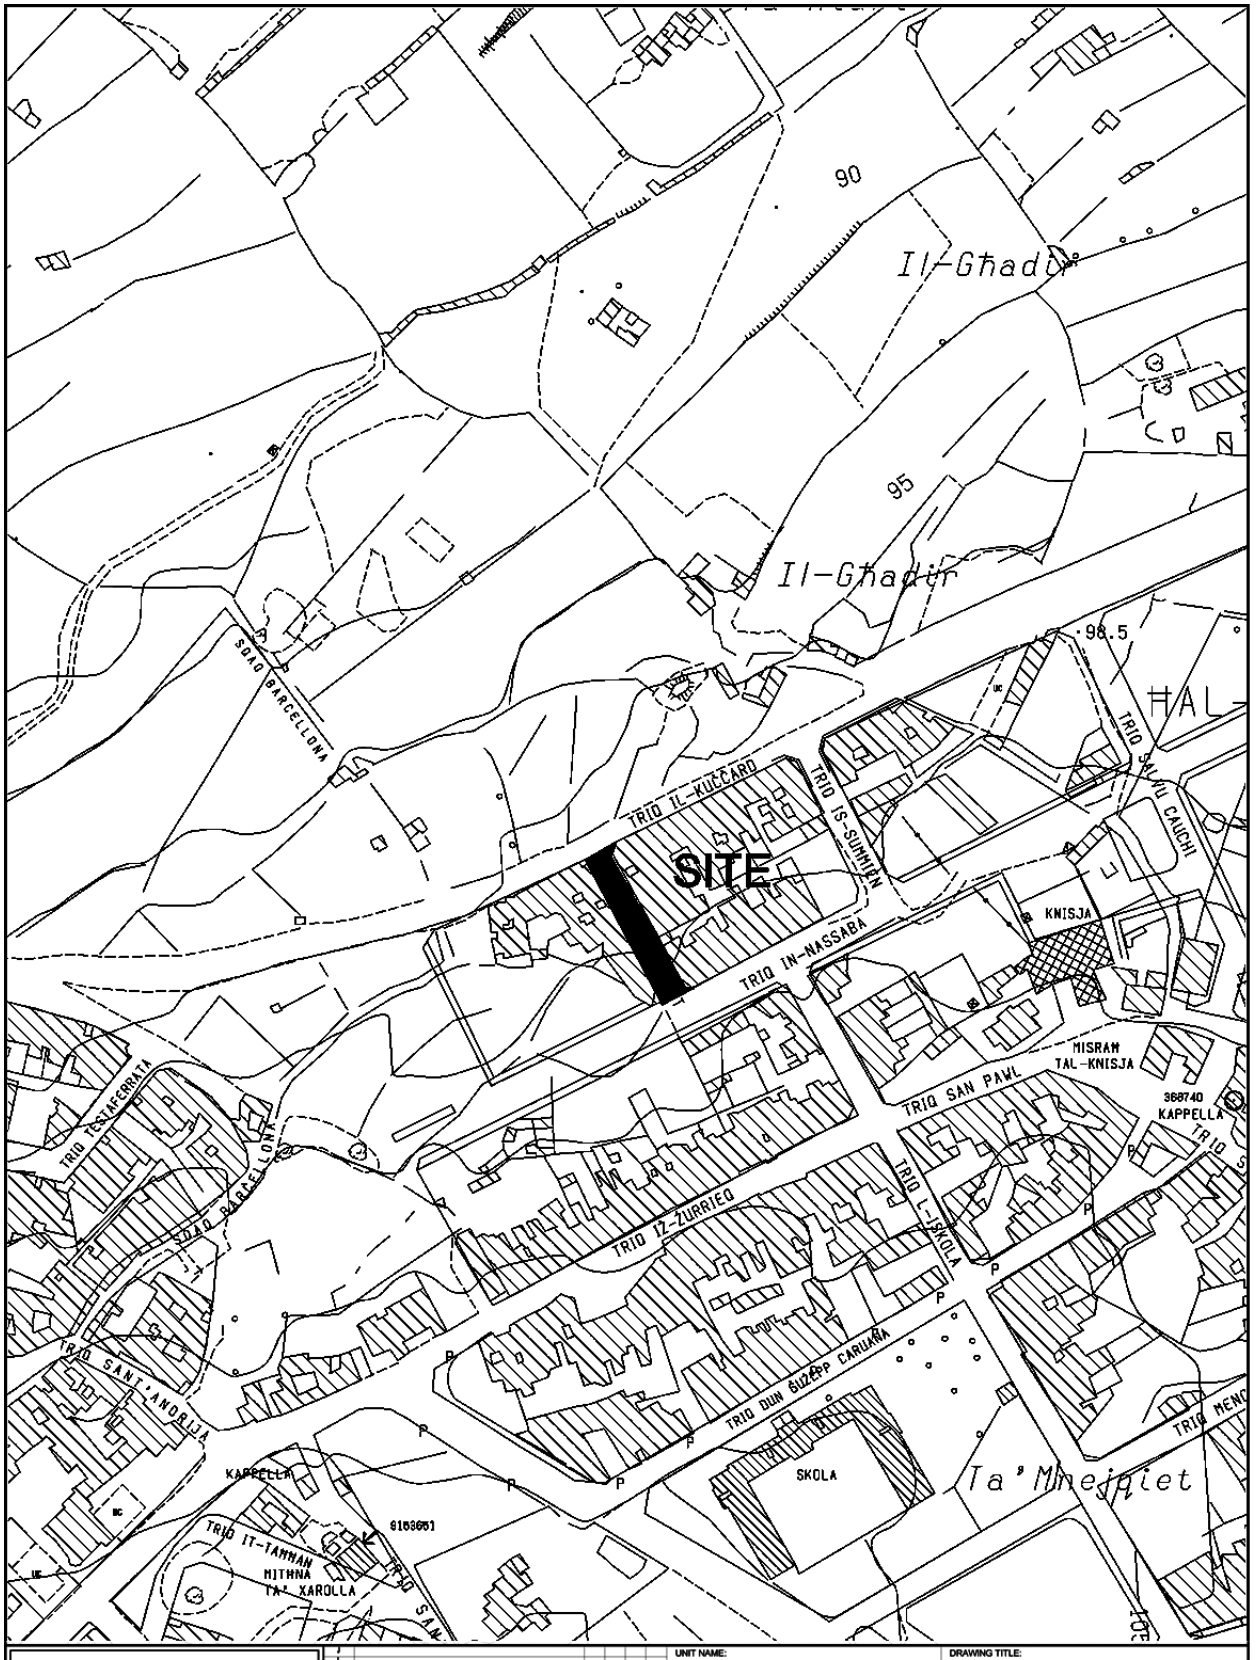


INFRASTRUCTURE MALTA

CHIEF EXECUTIVE OFFICER: Ing. Fredrick Azzopardi	UNIT NAME: REGIONS	DRAWING TITLE: BALZAN TRIQ IT-TELLERIT SITE PLAN (Extents of works aren't binding but Indicative)		
N:\Design\Common Area\Traffic Management\2019\Safi\Safi 2019.dwg	HEAD OF UNIT: D.VASSALLO			
	PROJECT LEADER: -	DATE: FEB 2019	FILE NO: -	DRAWING NO: RD/92/19
	DRAWN BY: -	SHEET SIZE: A4	SCALE: 1:2500	REVISION: -
				PAGE NO: 4

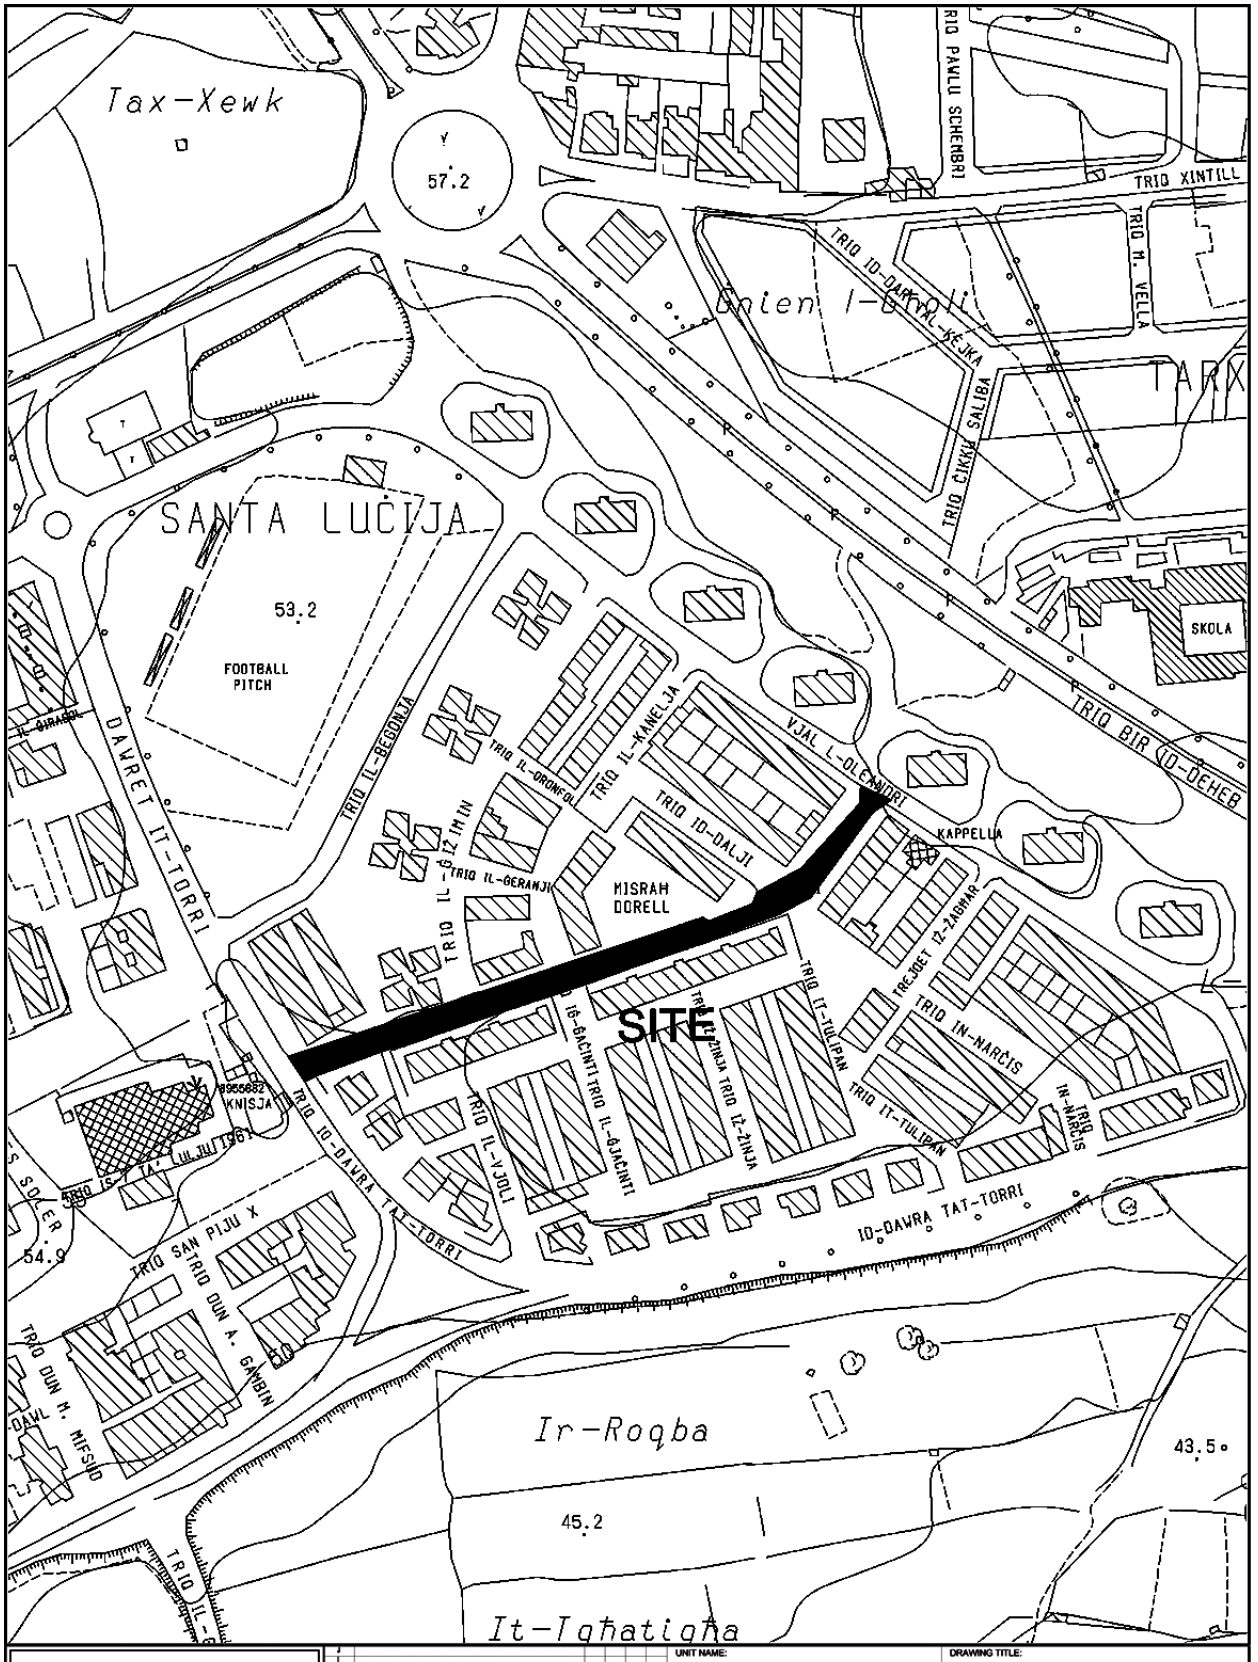


INFRASTRUCTURE MALTA		UNIT NAME: REGIONS	DRAWING TITLE: SANTA LUCIA TRIQ IL-GARDENIA SITE PLAN (Extents of works aren't binding but Indicative)
		HEAD OF UNIT: D.VASSALLO	
		PROJECT LEADER: -	DATE: FEB 2019 / FILE NO: - / DRAWING NO: RD/103/19
CHIEF EXECUTIVE OFFICER: Ing. Fredrick Azzopardi		DRAWN BY: -	SHEET SIZE: A4 / SCALE: 1:2500 / REVISION: - / PAGE NO: 2
N:\Design\Common Area\Traffic Management\2019\St. Lucia\St.Lucia 2019.dwg			

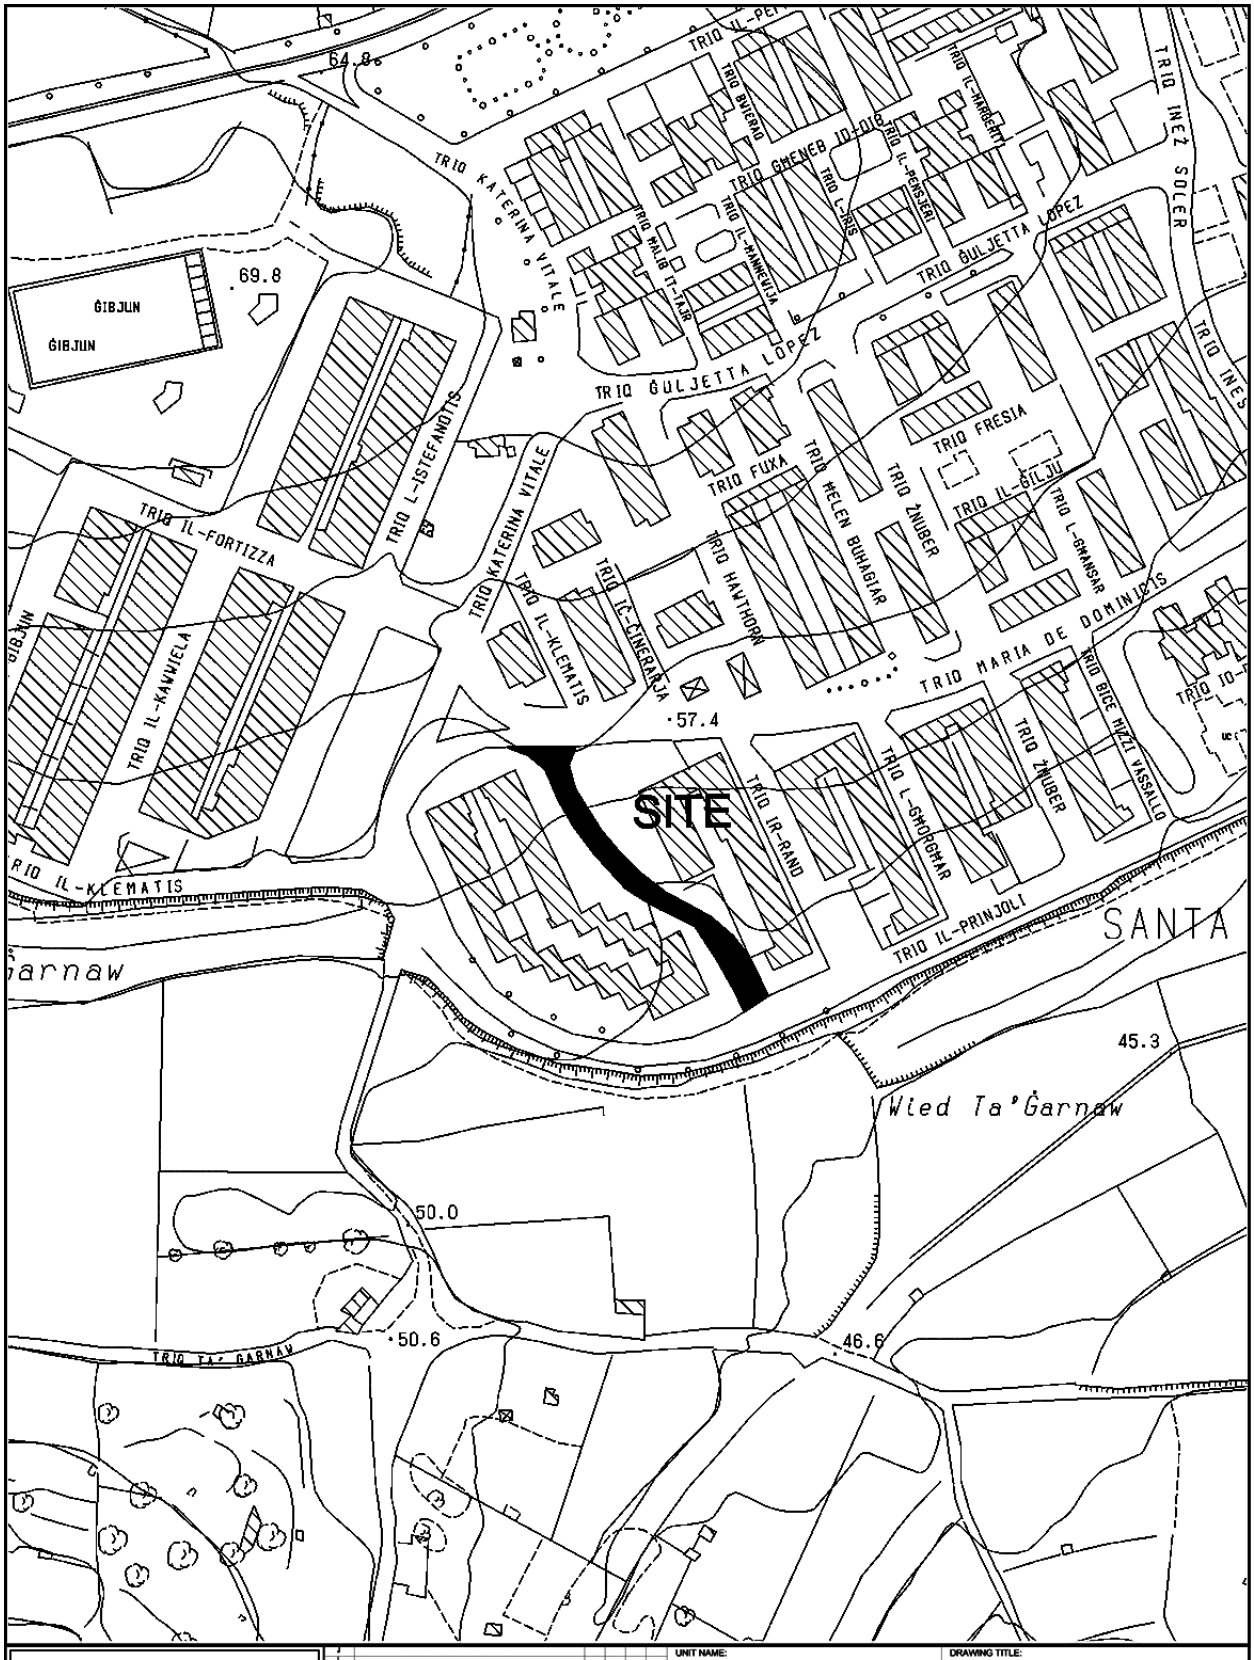

INFRASTRUCTURE MALTA

CHIEF EXECUTIVE OFFICER: Ing. Fredrick Azzopardi	UNIT NAME: REGIONS	DRAWING TITLE: SANTA LUCIA TRIQ BRUKA SITE PLAN (Extents of works aren't binding but Indicative)		
N:\Design\Common Area\Traffic Management\2019\St. Lucia\St Lucia 2019.dwg	HEAD OF UNIT: D.VASSALLO			
	PROJECT LEADER: -	DATE: FEB 2019	FILE NO: -	DRAWING NO: RD/102/19
	DRAWN BY: -	SHEET SIZE: A4	SCALE: 1:2500	REVISION: - / PAGE NO: 1

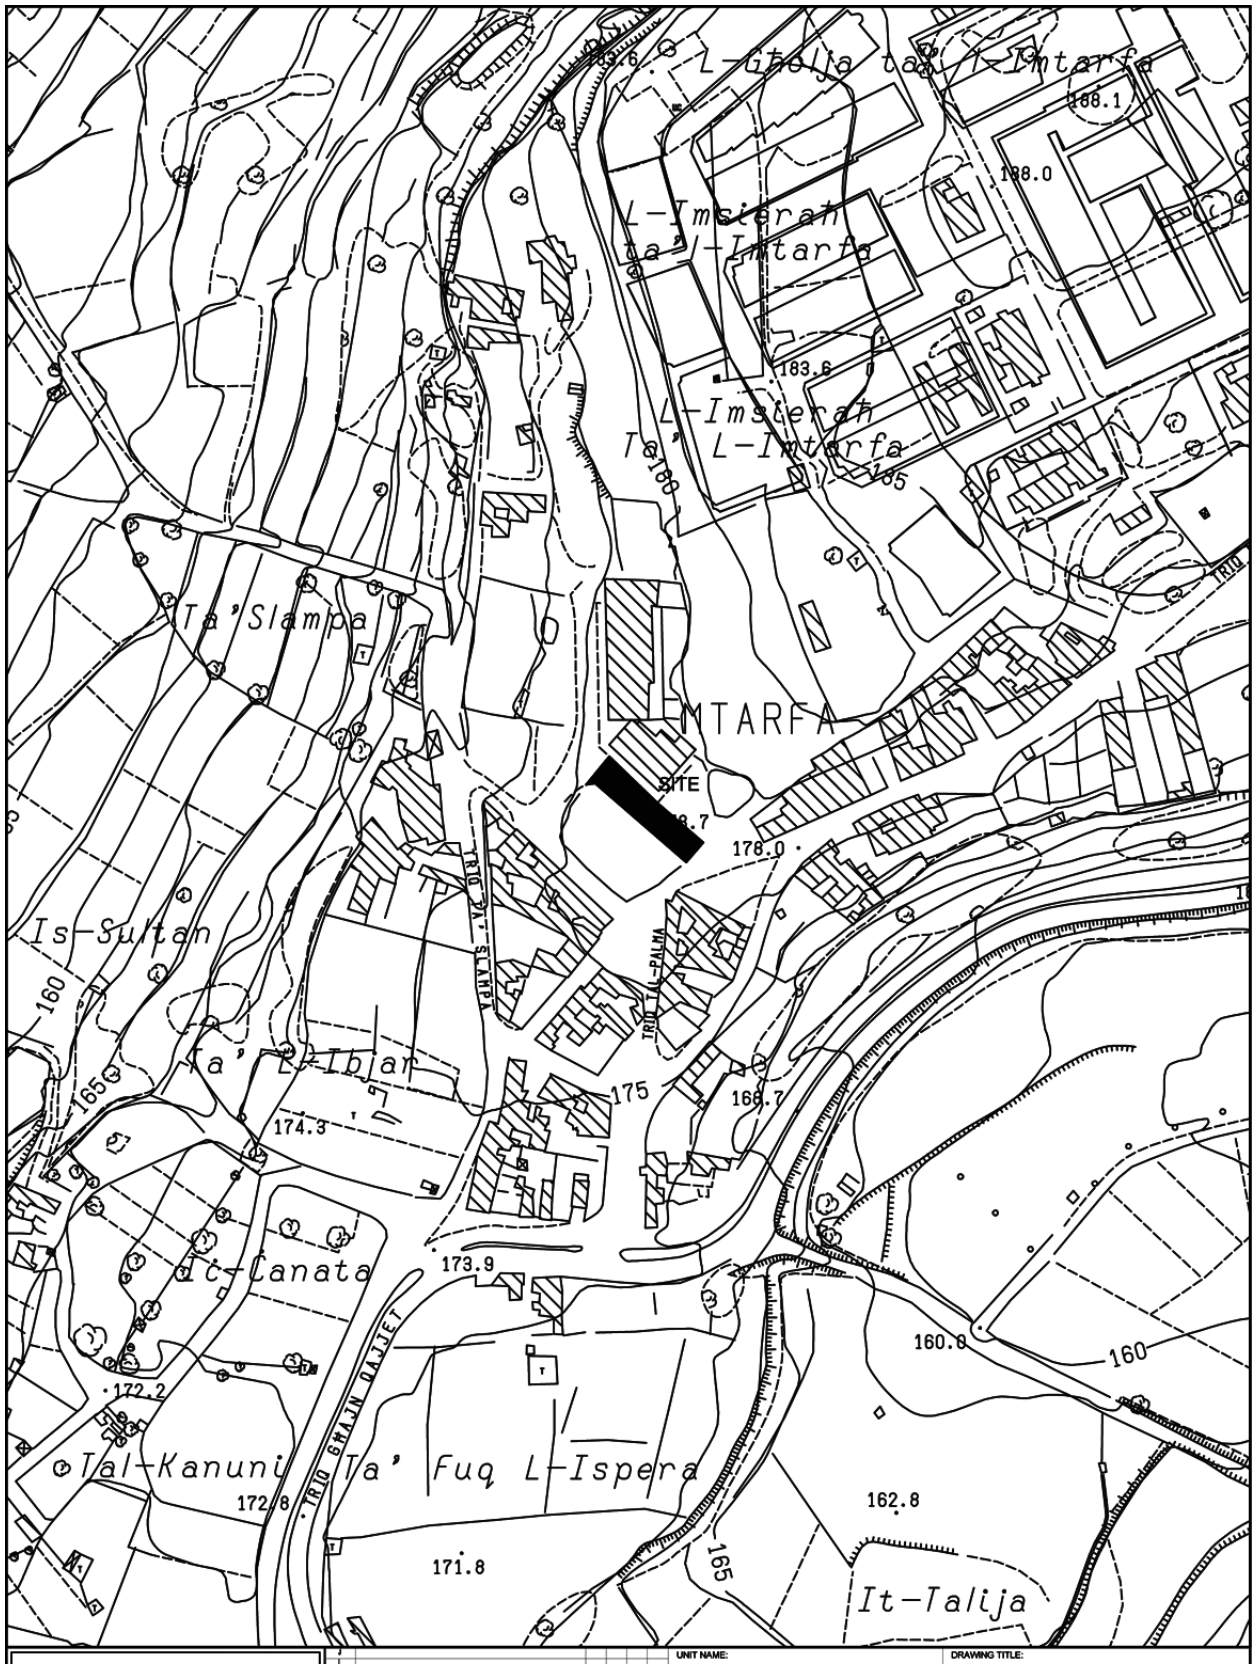

INFRASTRUCTURE MALTA

I					
H					
G					
F					
E					
D					
C					
B					
A	*				
Revision	Alterations	Drawn	Checked	Approved	Date

CHIEF EXECUTIVE OFFICER: Ing. Fredrick Azzopardi

S:\Traffic Management\2020\Mtarfa\2020 Mtarfa.dwg

UNIT NAME: IMPLEMENTATION

HEAD OF UNIT: L.D.


PROJECT LEADER: -

DRAWN BY: -

DRAWING TITLE: MTARFA
TRIQ J.S. CALLEIA- SITE PLAN
(Extents of Works are not binding but indicative)


DATE:	FILE NO:	DRAWING NO:
JUNE 2020	-	IM97/20


SHEET SIZE:	SCALE:	REVISION:	PAGE NO:
A4	1:2500	A	1

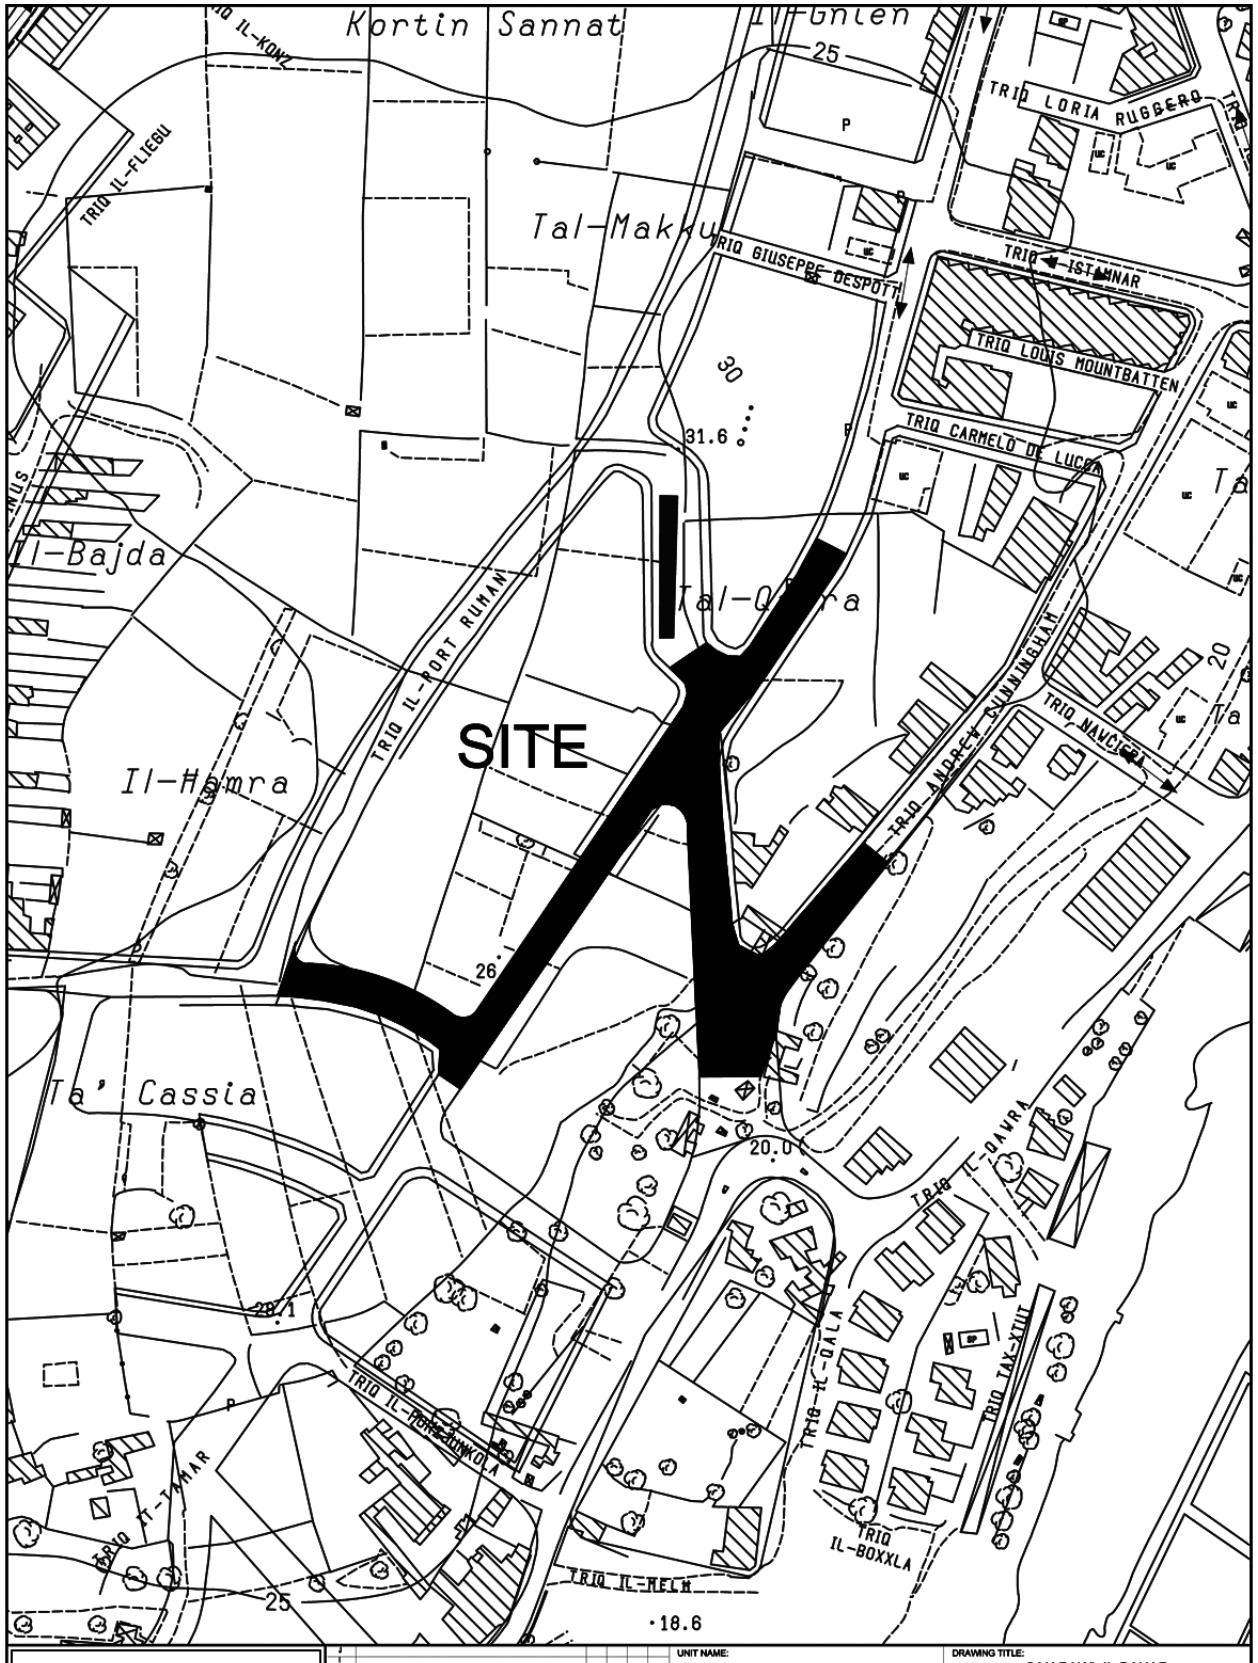

INFRASTRUCTURE MALTA

UNIT NAME: IMPLEMENTATION			DRAWING TITLE: SAN PAWL IL-BAHAR N/S at Triq Andrew Cunningham - P/O Triq it-Tamar - P/O Triq A. Caruana - SITE PLAN (Extents of Works are not binding but indicative)	
HEAD OF UNIT: L.D.				
PROJECT LEADER: -	DATE: MAY 2020	FILE NO: -	DRAWING NO: IM/49/20	
CHIEF EXECUTIVE OFFICER: Ing. Fredrick Azzopardi	SHEET SIZE: A4	SCALE: 1:2500	REVISION: A	PAGE NO: 3
DRAWN BY: -	S:\Traffic Management\2020\S.Pawl il-Bahar\2020 S.Pawl il-Bahar.dwg			

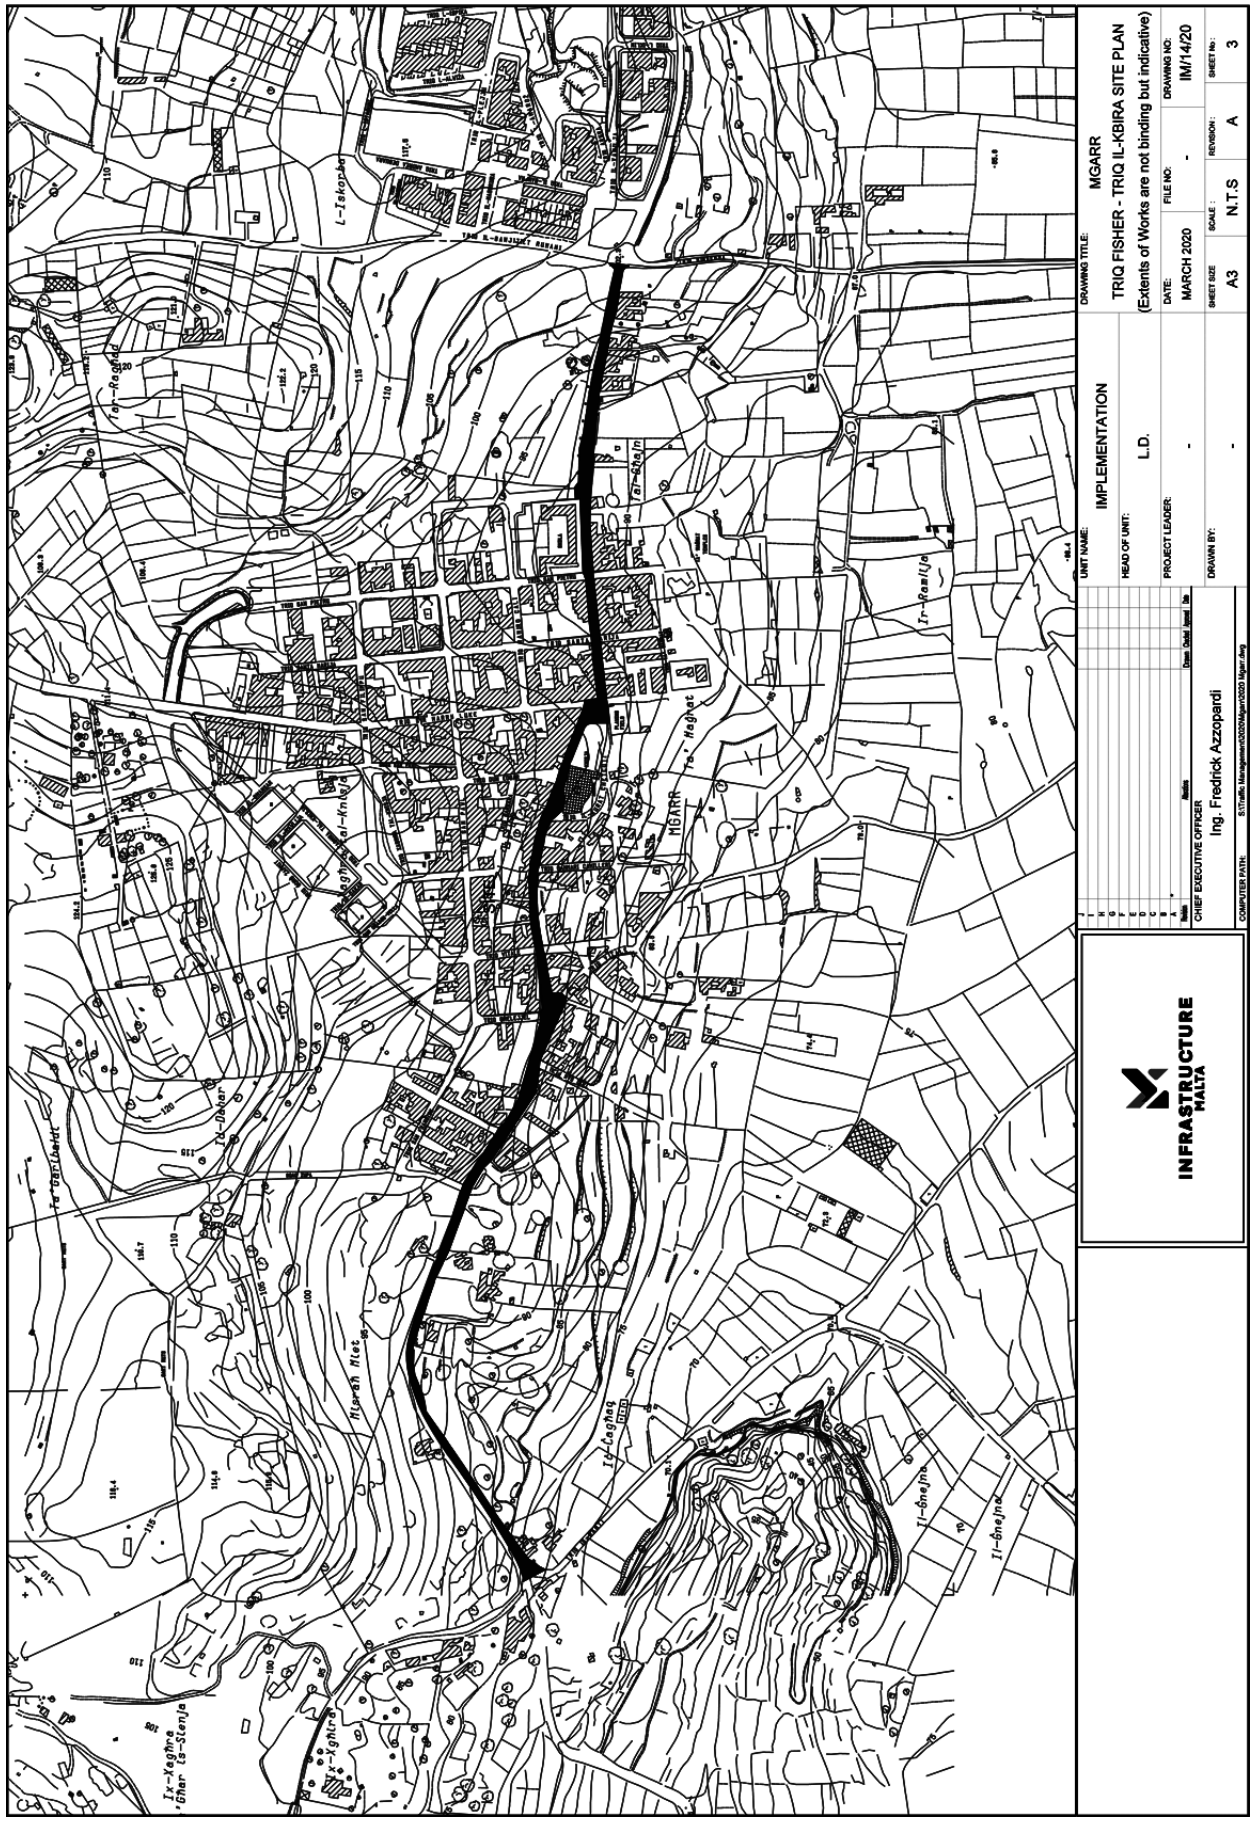
INFRASTRUCTURE MALTA
UNIT NAME: IMPLEMENTATION
HEAD OF UNIT: L.D.
PROJECT LEADER: -
DRAWN BY: -
DRAWING TITLE: MGARR
TRIQ FISHER - TRIQ IL-KBIRA SITE PLAN
(Extents of Works are not binding but indicative)
DATE: MARCH 2020
FILE NO: -
DRAWING NO: IM/14/20
SHEET SIZE: A3
SCALE: N.T.S
REVISION: A
SHEET No: 3
CHIEF EXECUTIVE OFFICER
Ing. Fredrick Azzopardi
COMPUTER PATH:
MGARR
Triq il-Kbira
Triq Fisher
Triq il-Kbira
Triq Dalet
Triq Ir-Rabat
Triq Ir-Raħal Ġdid
Triq Ir-Rabat
Triq Ir-Raħal Ġdid
Triq Ir-Rabat
Triq Ir-Raħal Ġdid
Triq Ir-Raħal Ġdid
Triq Ir-Raħal Ġdid

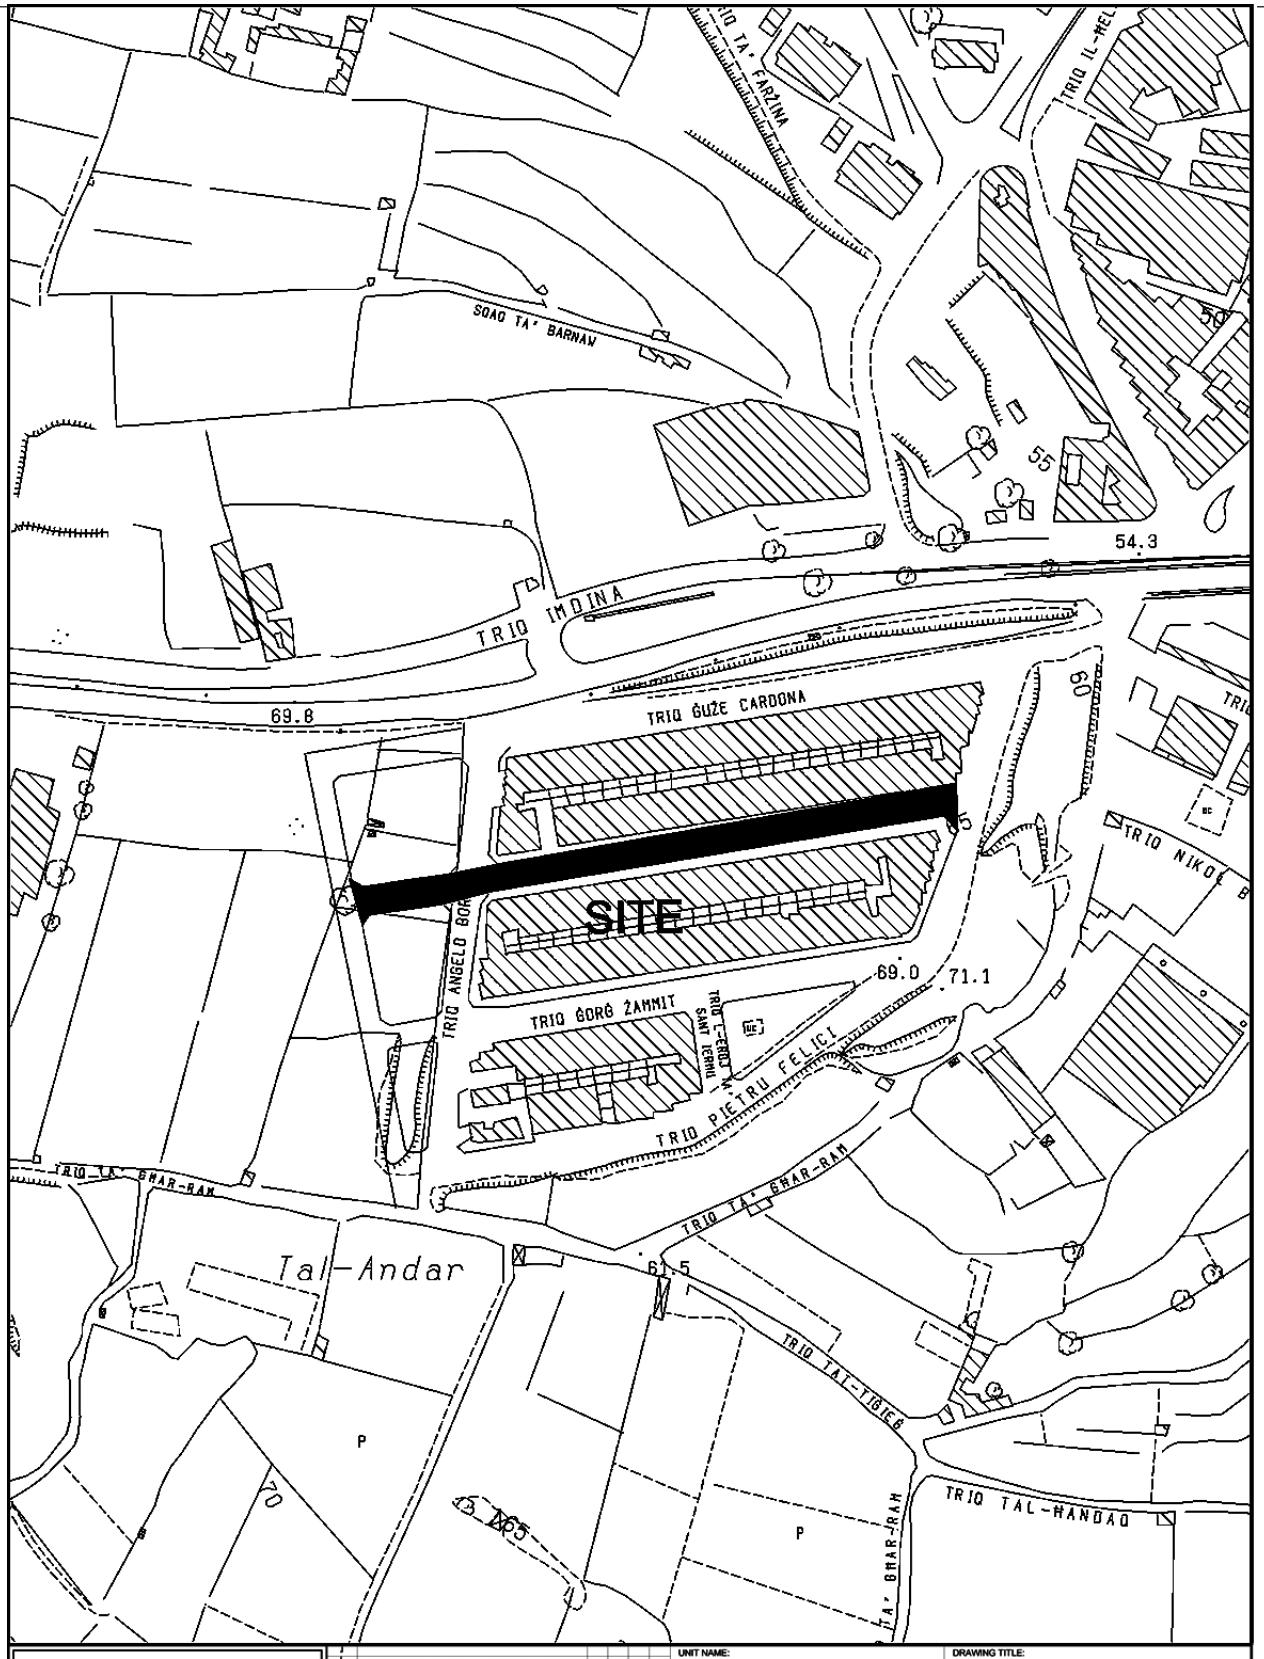


INFRASTRUCTURE MALTA

CHIEF EXECUTIVE OFFICER:
Ing. Fredrick Azzopardi

P:\Design\Common Area\Traffic Management\2019\Qormi\2019 Qormi.dwg

UNIT NAME: REGIONS	DRAWING TITLE: QORMI TRIQ DUN GWANN CILIA SITE PLAN (Extents of works aren't binding but Indicative)		
HEAD OF UNIT: D.VASSALLO			
PROJECT LEADER: -	DATE: FEB 2019	FILE NO: -	DRAWING NO: RD/86/19
DRAWN BY: -	SHEET SIZE: A4	SCALE: 1:2500	REVISION: - / PAGE NO: 1

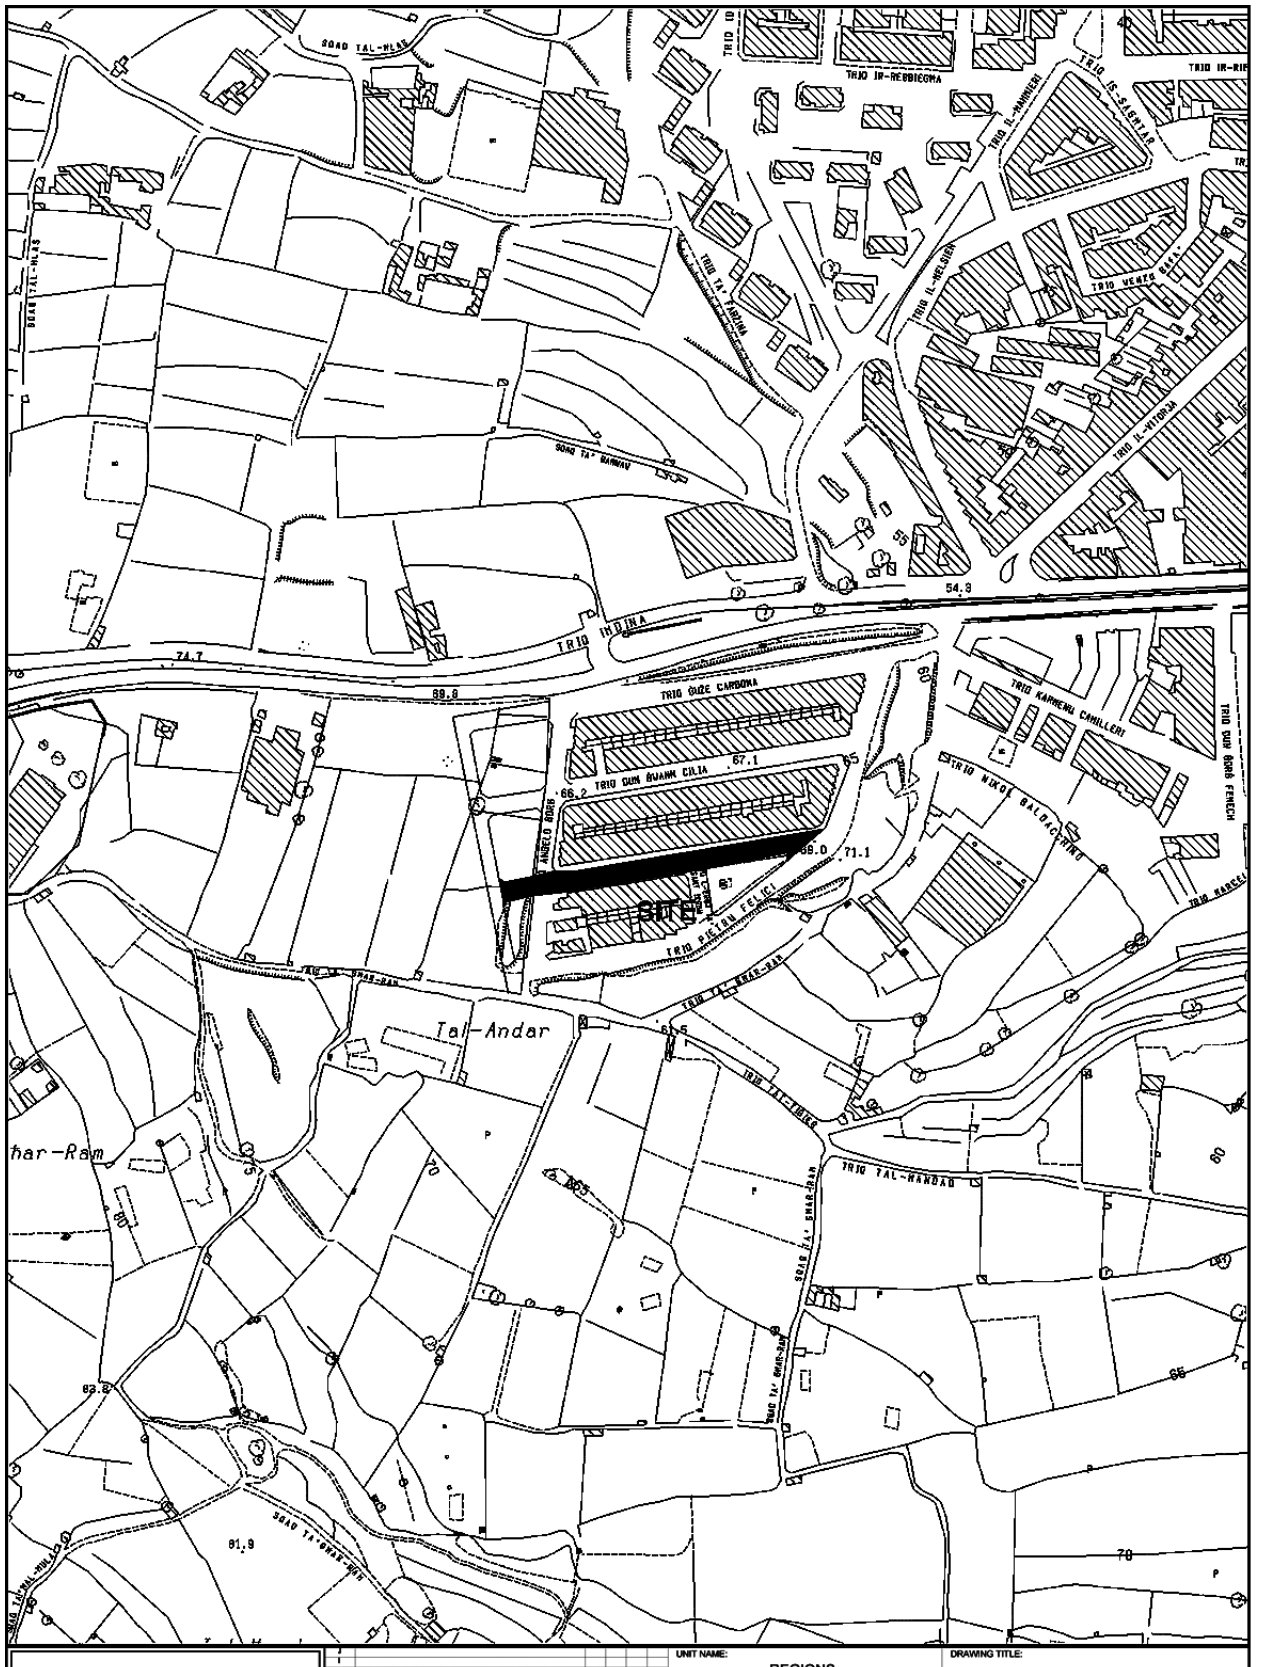


INFRASTRUCTURE MALTA

CHIEF EXECUTIVE OFFICER:
Ing. Fredrick Azzopardi

P:\Design\Common Area\Traffic Management\2019\Qormi\2019 Qormi.dwg

UNIT NAME: REGIONS	DRAWING TITLE: QORMI TRIQ GORG ZAMMIT SITE PLAN (Extents of works aren't binding but Indicative)		
HEAD OF UNIT: D.VASSALLO			
PROJECT LEADER: -	DATE: FEB 2019	FILE NO: -	DRAWING NO: RD/87/19
DRAWN BY: -	SHEET SIZE: A4	SCALE: 1:2500	REVISION: -	PAGE NO: 2

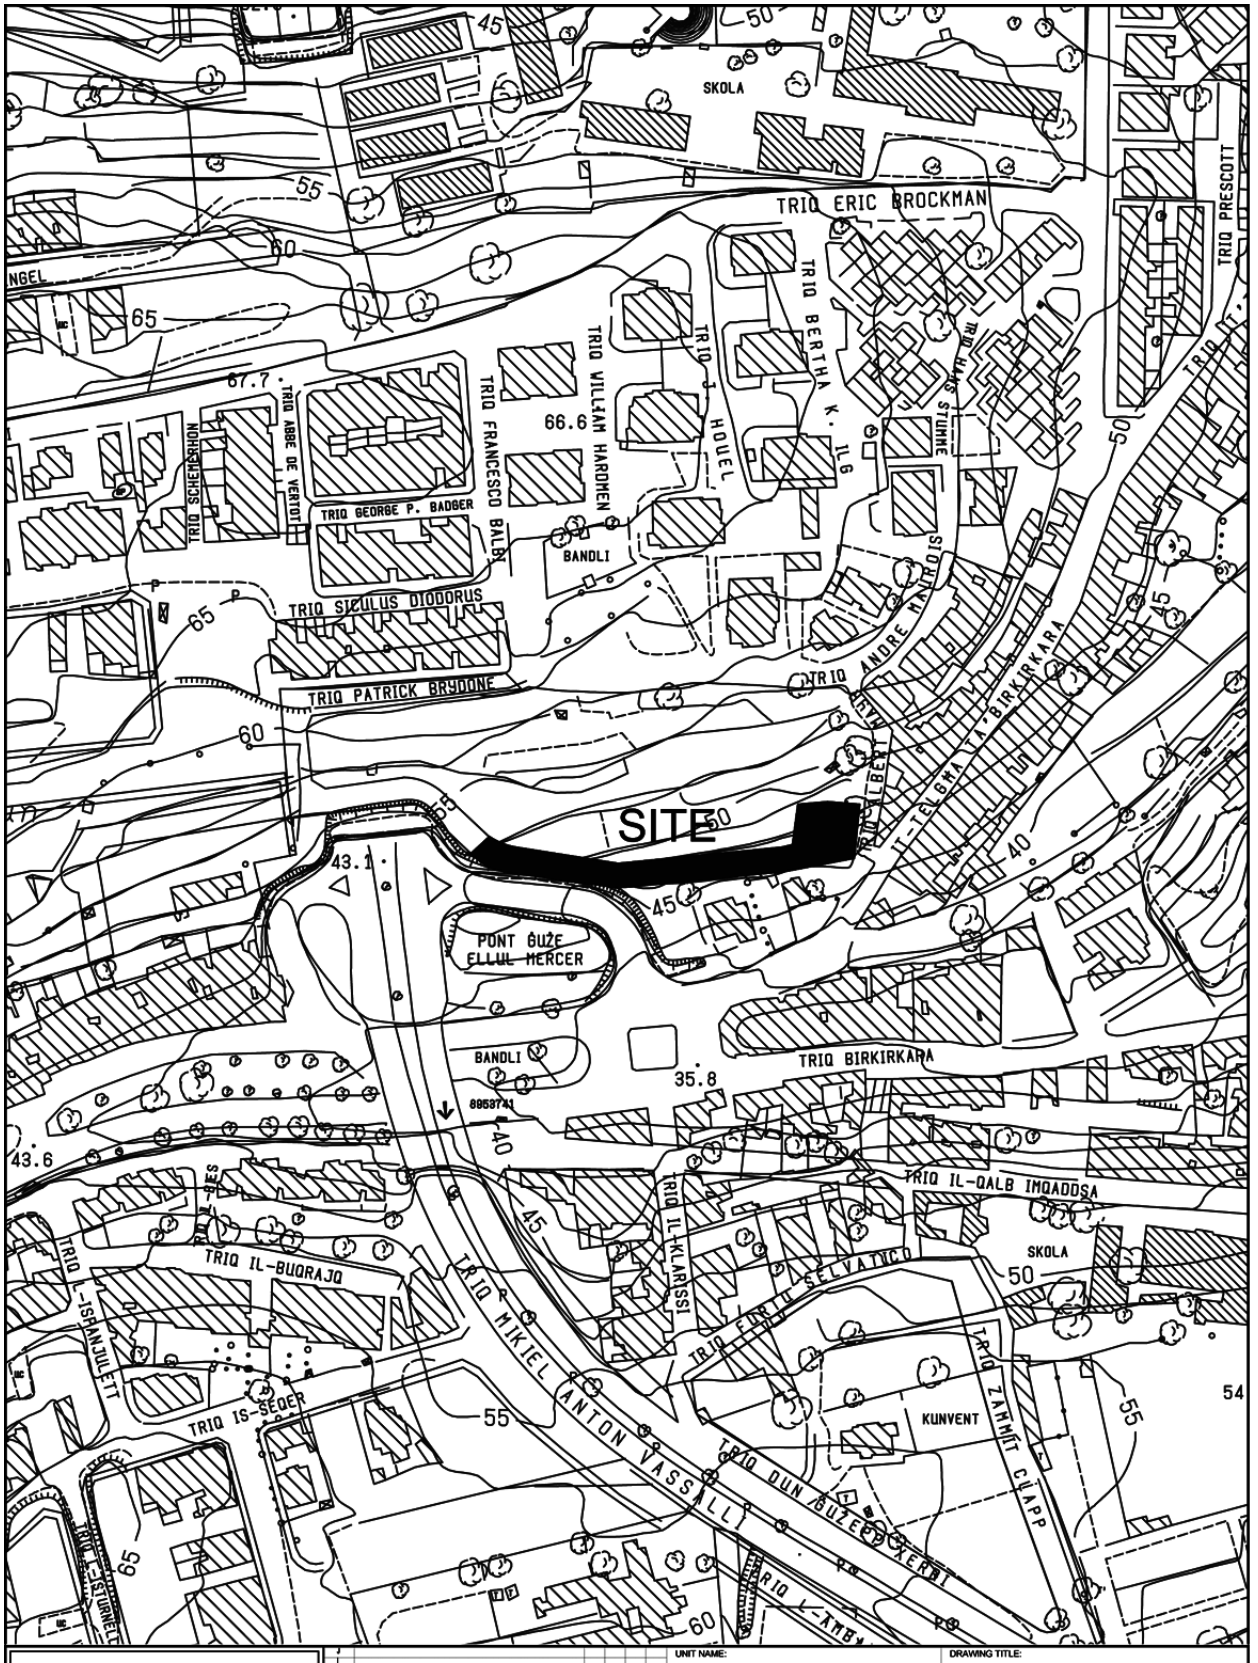

INFRASTRUCTURE MALTA	UNIT NAME: IMPLEMENTATION	DRAWING TITLE: SAN GILJAN New Steet of po Triq P. Brydone SITE PLAN (Extents of works aren't binding but Indicative)	
CHIEF EXECUTIVE OFFICER: Ing. Fredrick Azzopardi	HEAD OF UNIT: L.D.		
S:\Traffic Management\2020\San Giljan\2020 San Giljan.dwg	PROJECT LEADER: -	DATE: JUNE 2020	FILE NO: - / DRAWING NO: IM105/20
	DRAWN BY: -	SHEET SIZE: A4 / SCALE: 1:2500 / REVISION: A / PAGE NO: 2	