
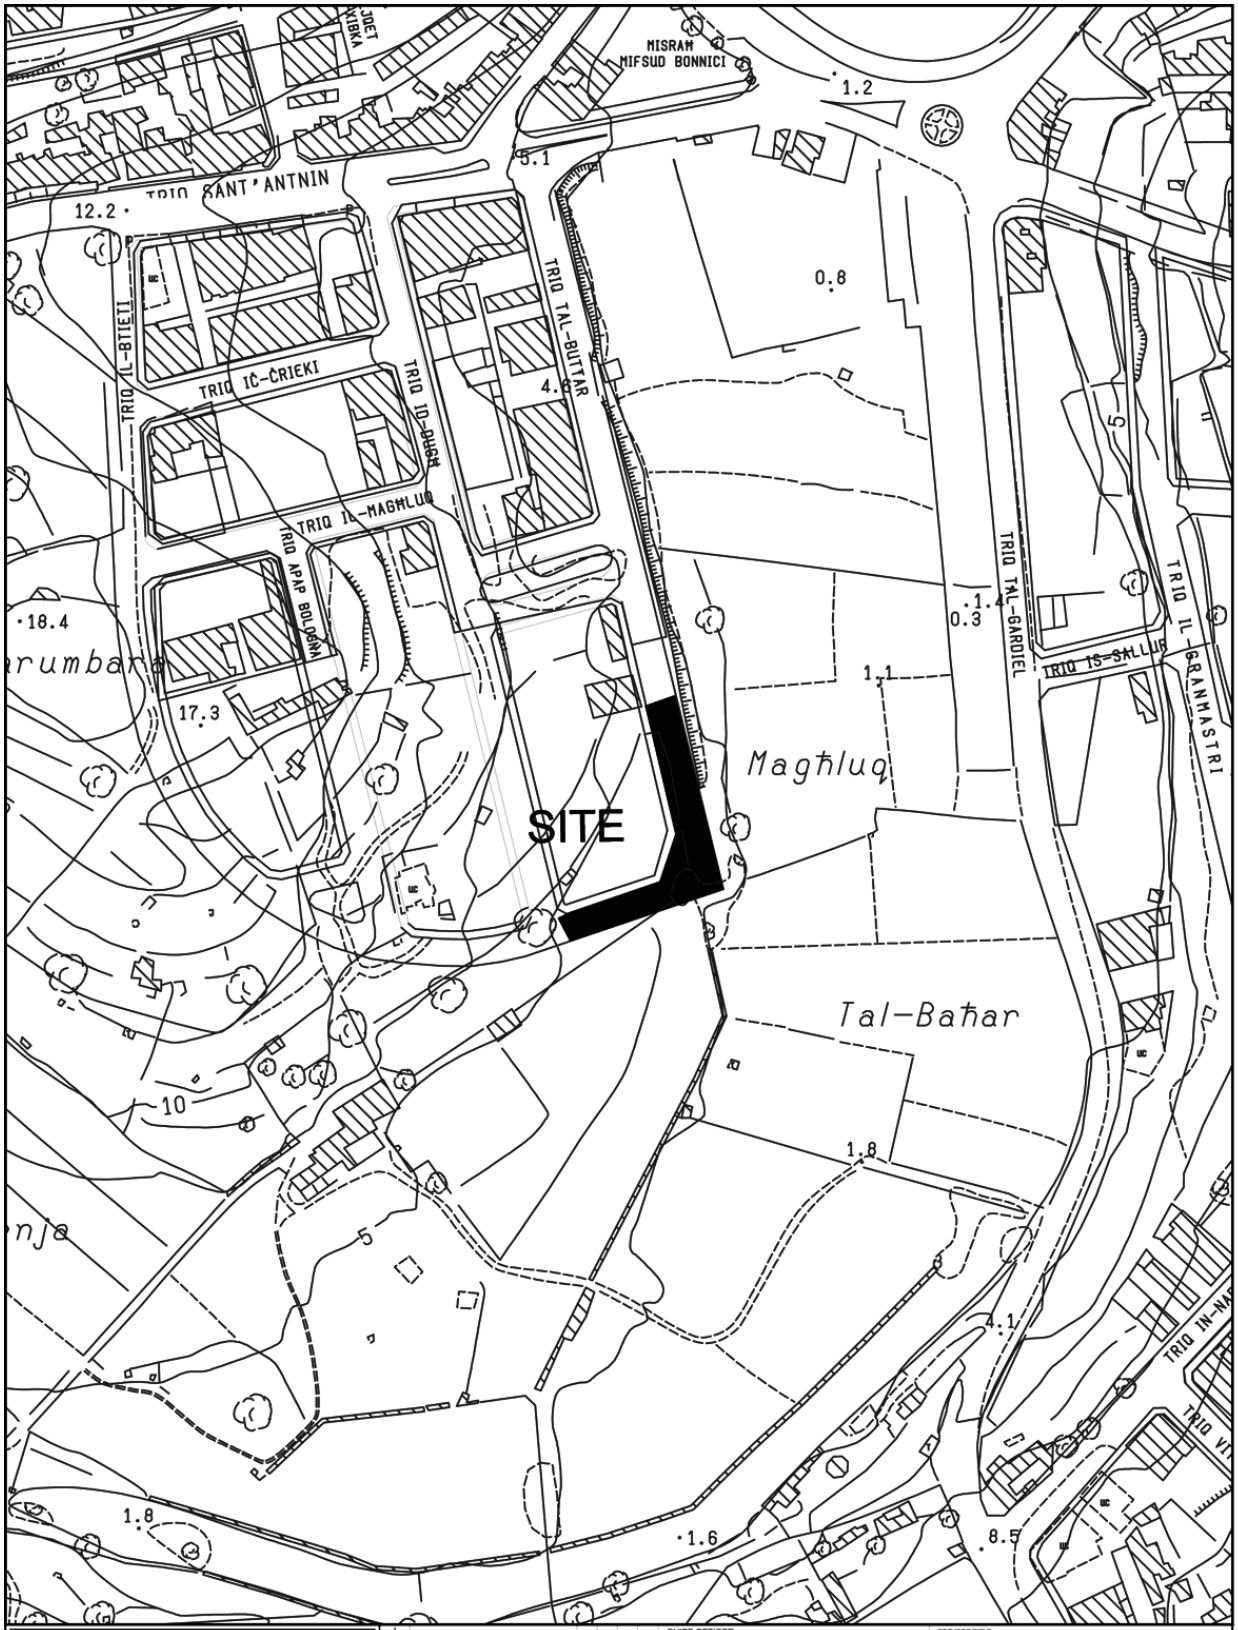



INFRASTRUCTURE MALTA

| | | | |
|---|---|---|---|
| CHIEF OFFICER: Ing. Frederick Azzopardi | PROJECT TITLE: MARSASCALA | | |
| ARCHITECT: D.V. | DRAWING TITLE: TRIQ IL-BUTTAR & PO NS TRIQ IL-BUTTAR SITE PLAN | | |
| CHECKED BY: N.G. | DATE: MARCH 2020 | FILE No: - | DRAWING No: RD/181/18 |
| DRAWN BY: M.B. | SHEET SIZE: A4 | SCALE: 1 : 2500 | REVISION: A / SHEET No: 1 |

PROJECT No.: -

P:\Design\Common Area\Traffic Management\2018\Macala\2018 Macala.DWG

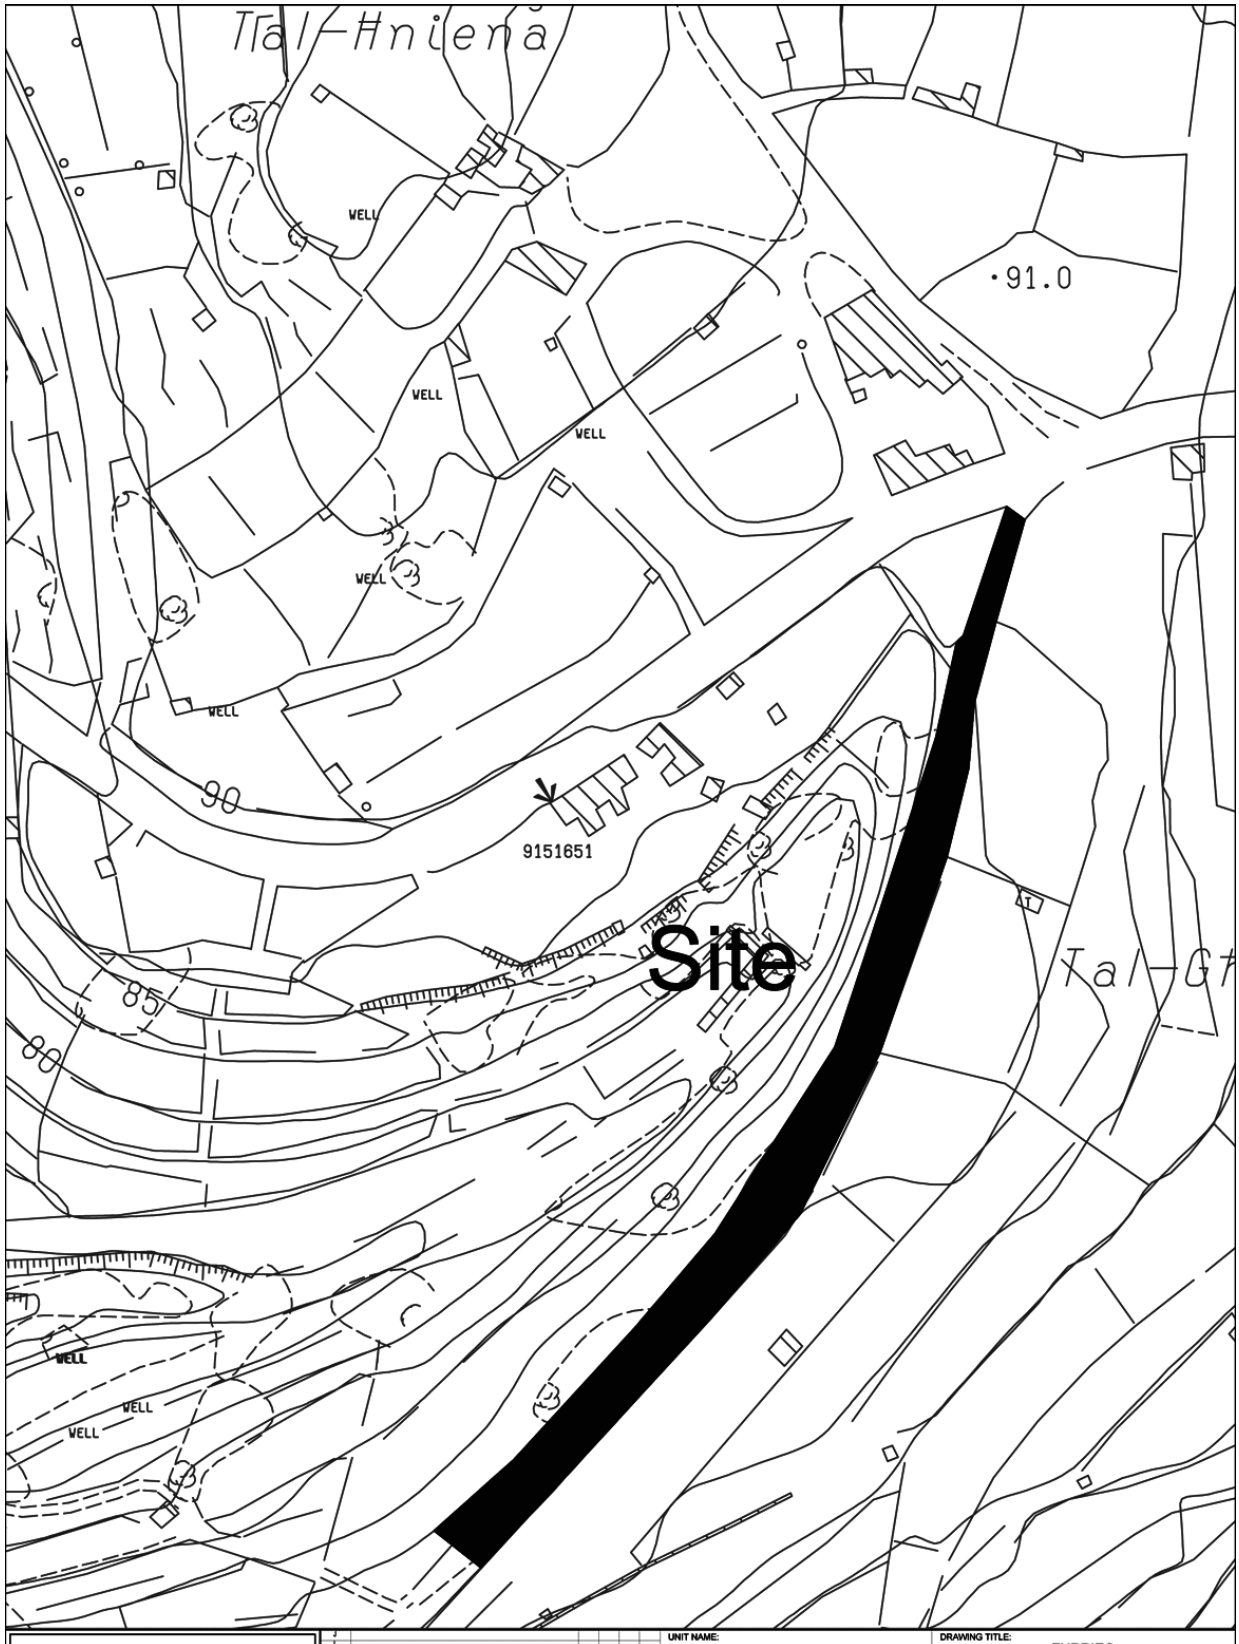


INFRASTRUCTURE MALTA

| | | | | |
|---|---|---|---|---|
| Revision | Revisions | Drawn | Checked | Approved | Date |

CHIEF EXECUTIVE OFFICER: Ing. Fredrick Azzopardi

COMPUTER PATH:N:\Design\Common Area\Traffic Management\2019\Zurrieq

UNIT NAME: REGIONS

HEAD OF UNIT: DAVID VASSALLO

PROJECT LEADER: -

DRAWN BY: K.Z

DRAWING TITLE: ZURRIEQ
SIDE ROAD TRIQ IL-WIED
SITE PLAN
Extends of works aren't binding but indicative

| DATE: | FILE NO: | DRAWING NO: |
|---|---|---|
| 14th Febr. 2019 | - | RD81/19 |

| SHEET SIZE: | SCALE: | REVISION: | PAGE NO: |
|---|---|---|---|
| A4 | 1:2500 | - | 1 |