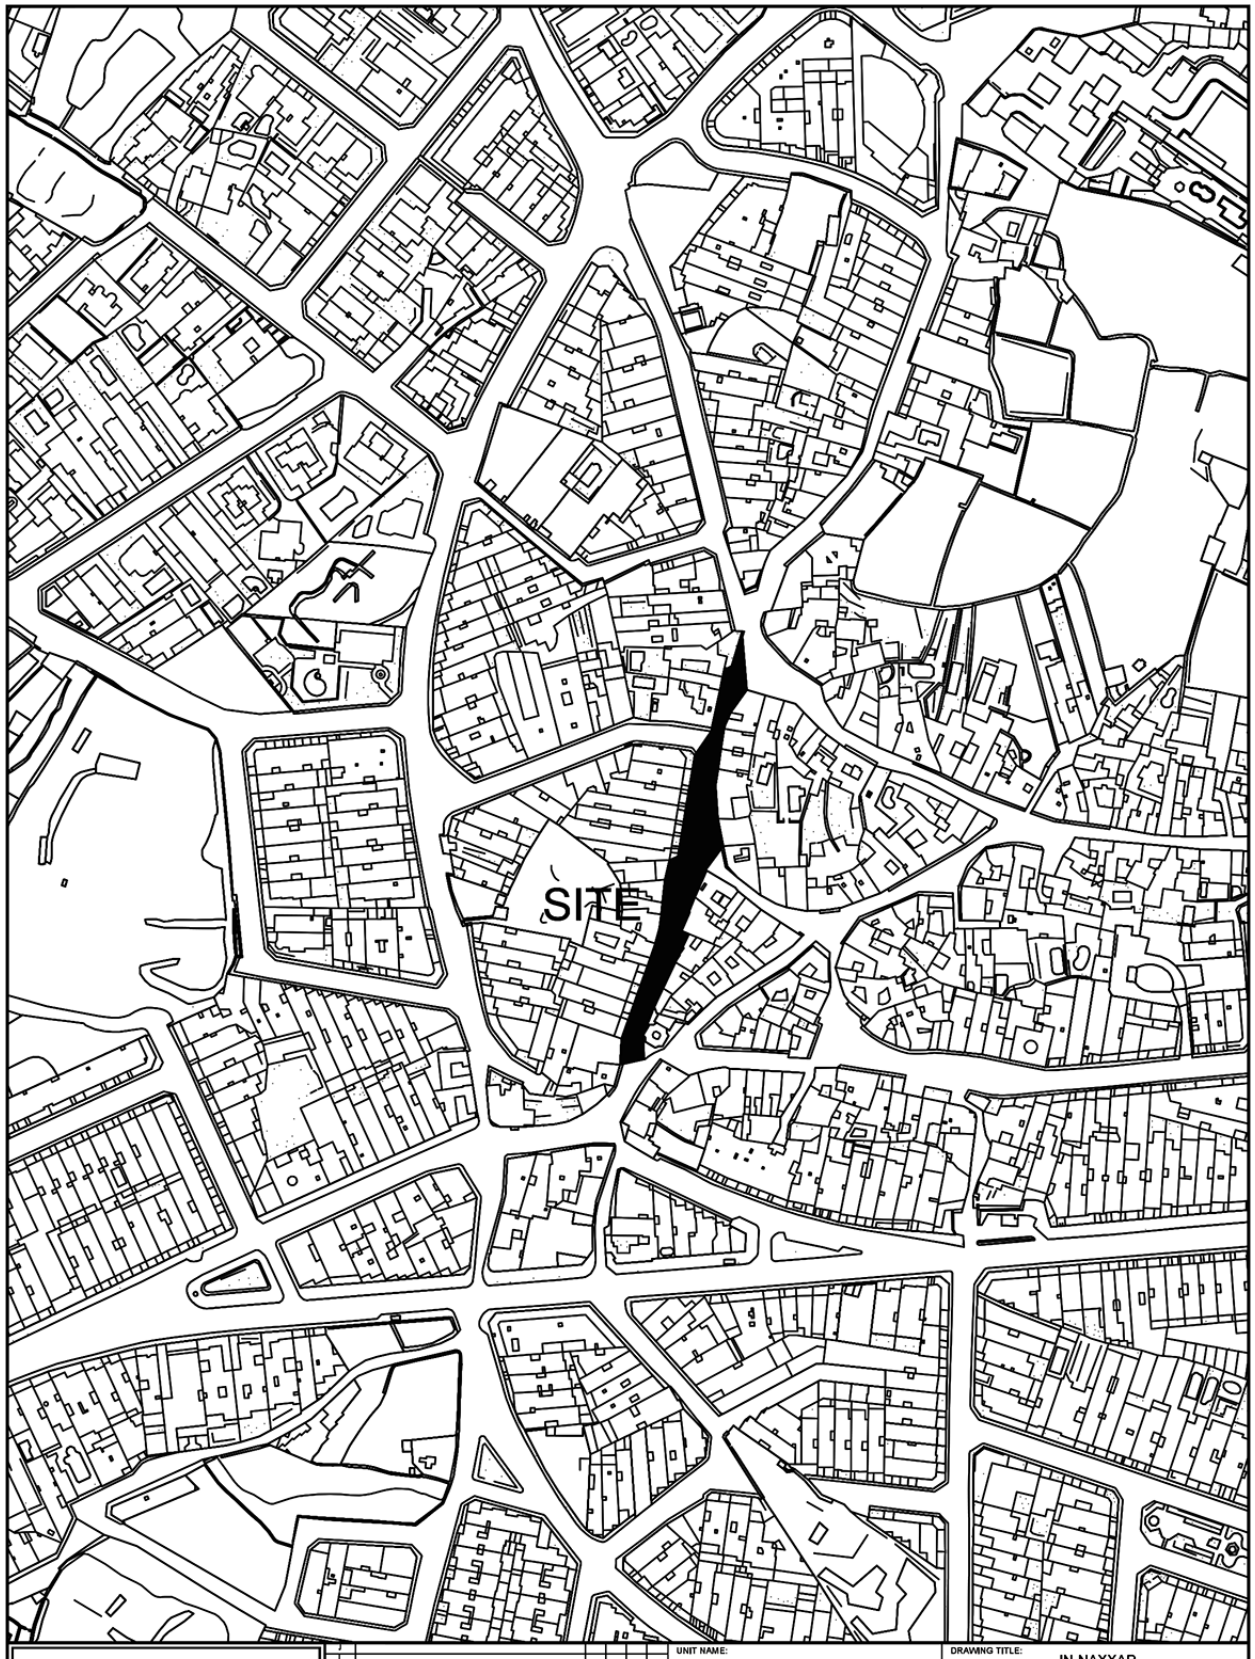


INFRASTRUCTURE MALTA

Issue	Alterations	Drawn	Checked	Approved	Date

CHIEF EXECUTIVE OFFICER: Ivan Falzon

S:\Traffic Management\2023\Naxxar\2023 Naxxar.dwg

UNIT NAME: IMPLEMENTATION

HEAD OF UNIT: N.V.


PROJECT LEADER: -

DRAWN BY: -

DRAWING TITLE: IN-NAXXAR
po Triq Santa Marija - SITE PLAN
(Extents of works AREN't binding but indicative)

DATE:	FILE NO:	DRAWING NO:
FEB 2023	IM047/23	IMD50/23

SHEET SIZE:	SCALE:	REVISION:	PAGE NO:
A4	1 : 2500	A	8

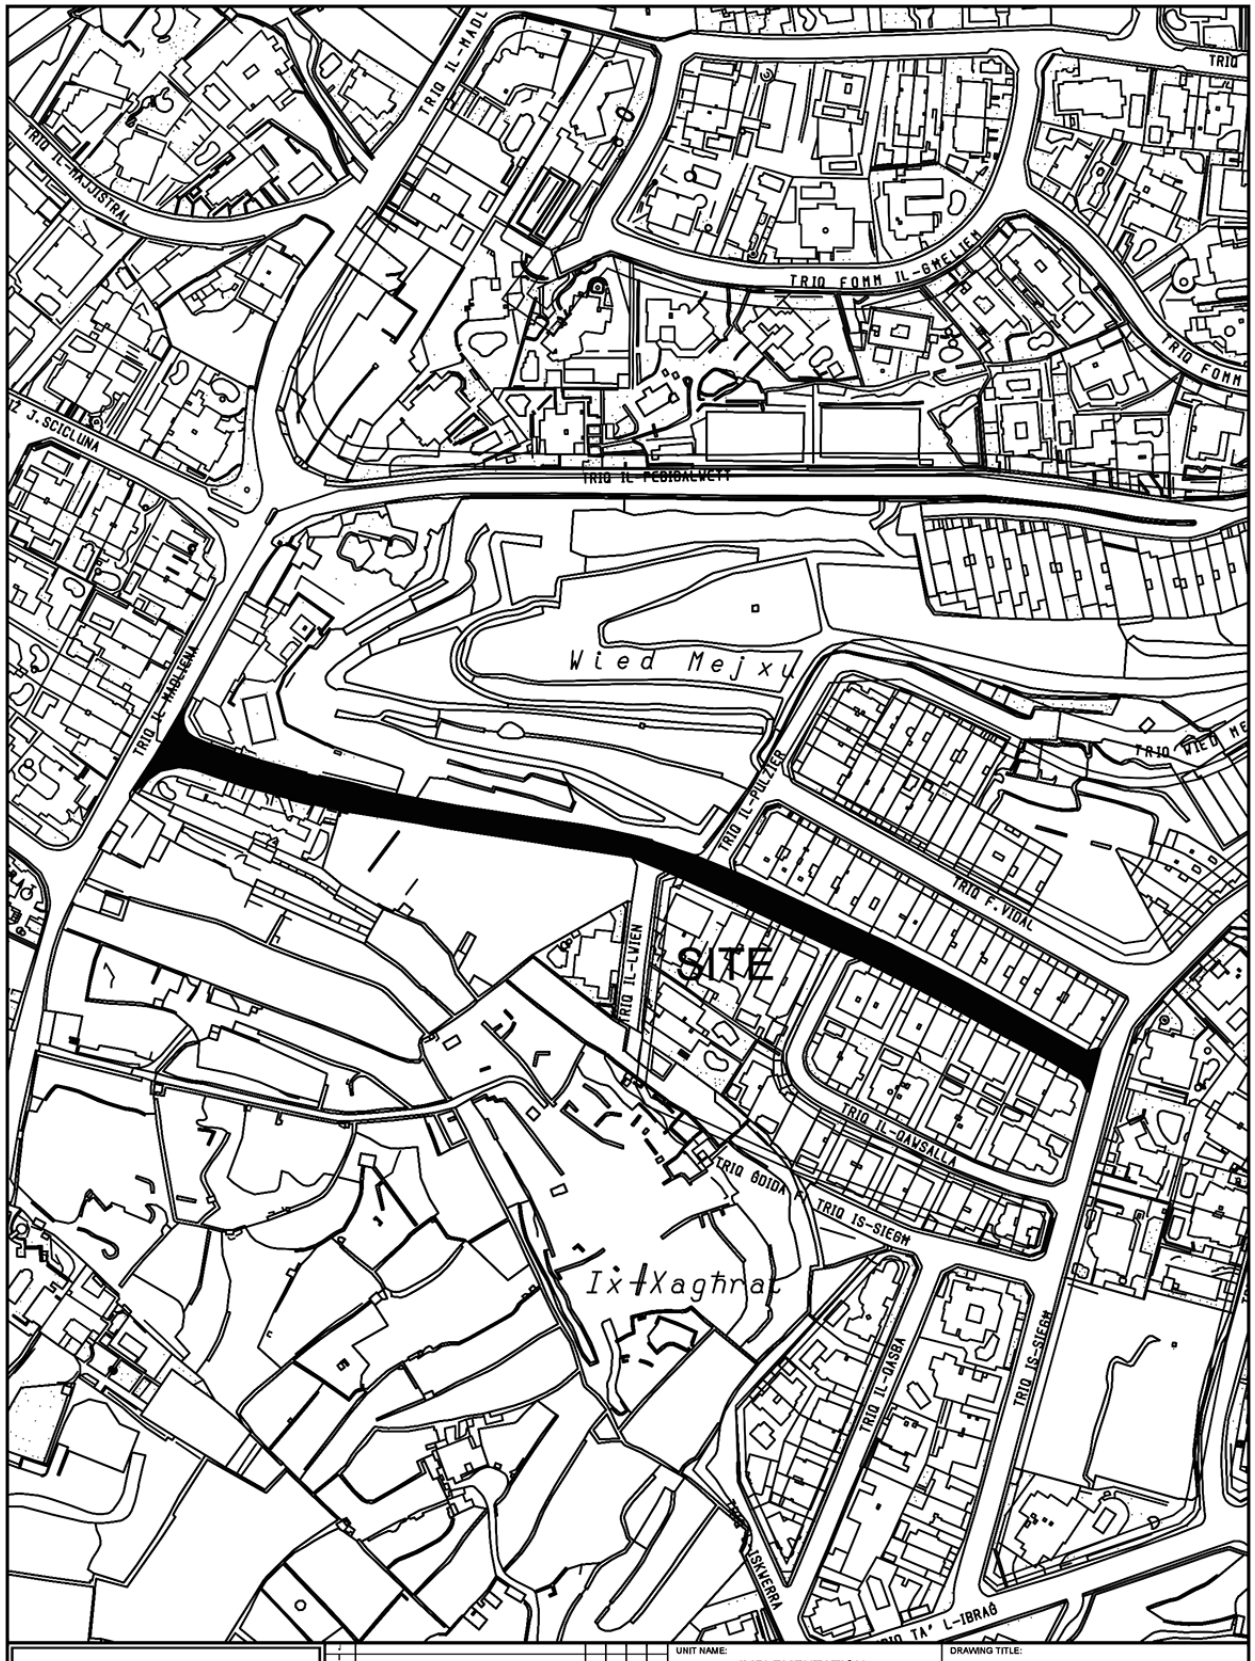

INFRASTRUCTURE MALTA

Issue	Alterations	Drawn	Checked	Approved	Date

CHIEF EXECUTIVE OFFICER: Steve Ellul

S:\Traffic Management\2025\Swieqi\2025 Swieqi.dwg

UNIT NAME: IMPLEMENTATION

HEAD OF UNIT: N.G.

PROJECT LEADER: C.B.

DRAWN BY: M.B.

DRAWING TITLE: IS-SWIEQI
Triq Ix-Xiber - SITE PLAN
(Extents of works aren't binding but Indicative)

DATE:	FILE NO:	DRAWING NO:
July 2025	-	IMD154/25

SHEET SIZE:	SCALE:	REVISION:	PAGE NO:
A4	1:2500	A	1