
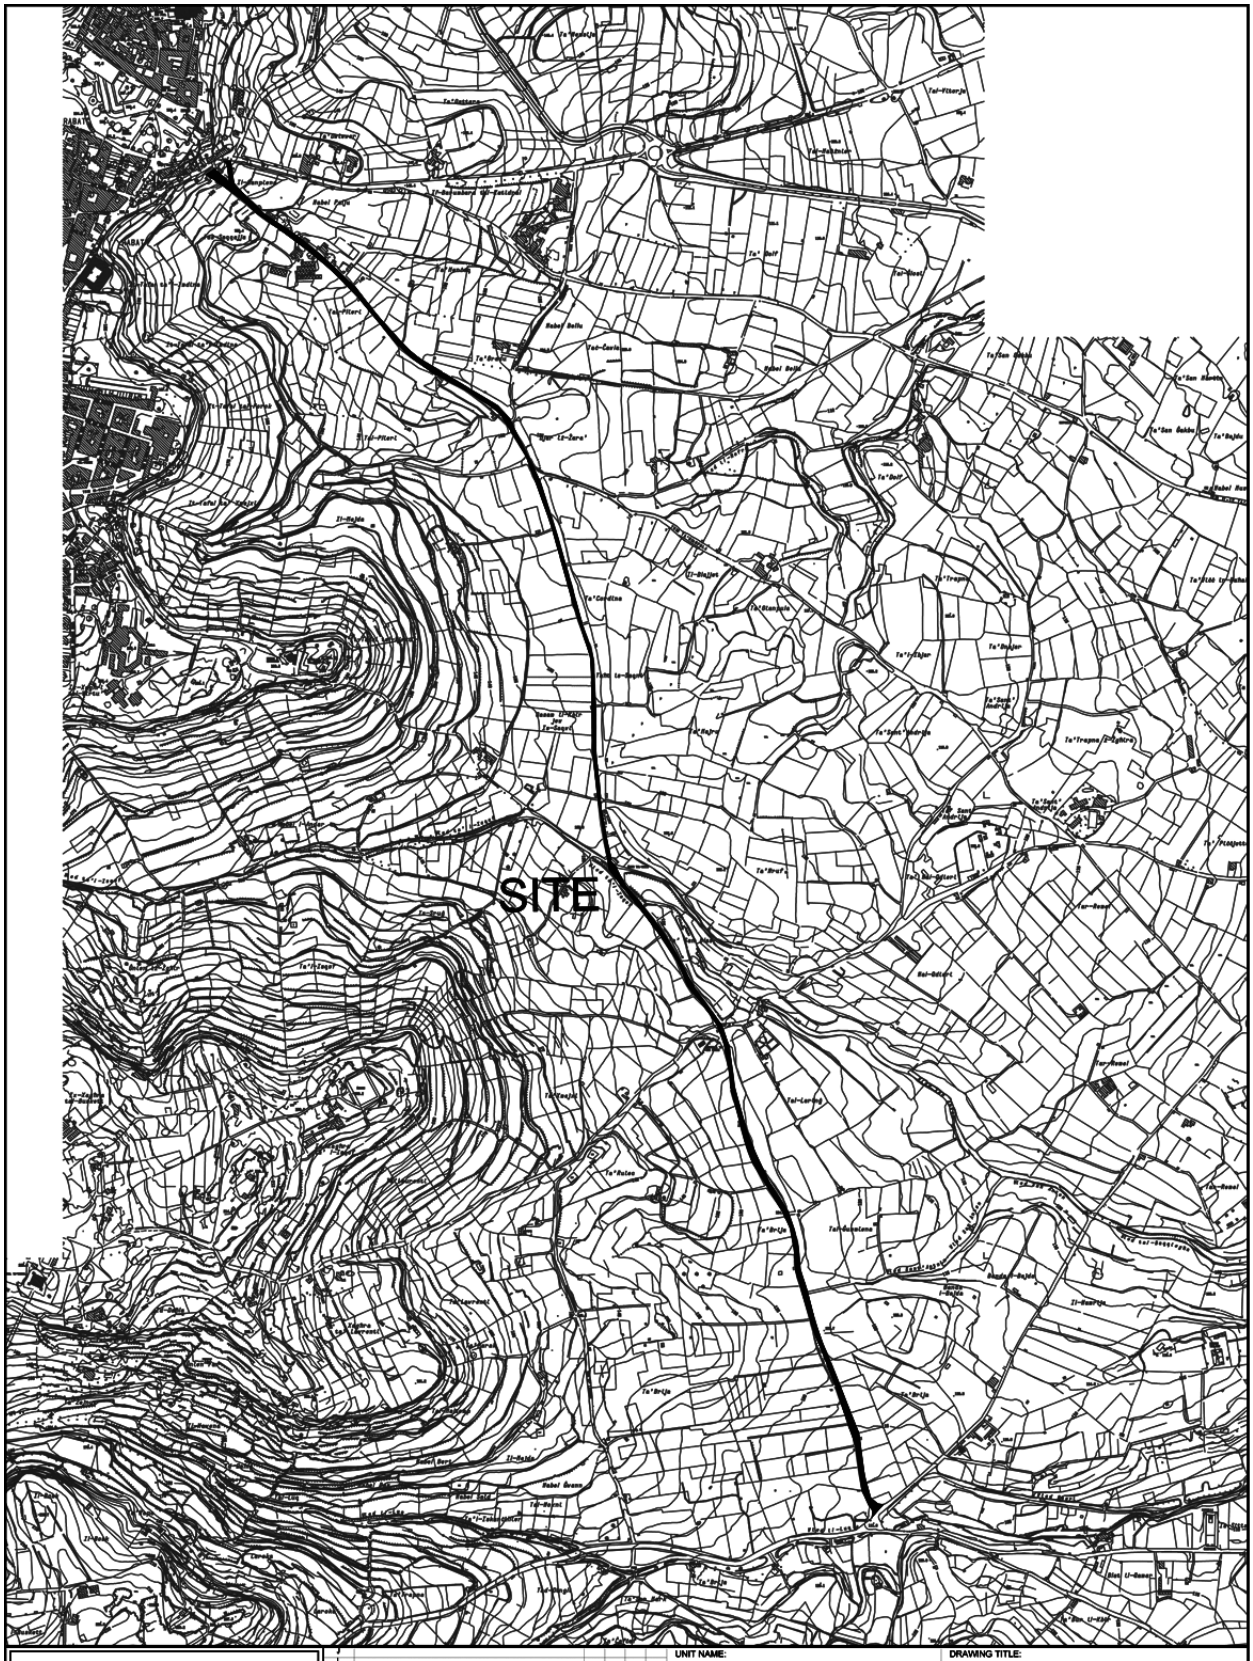


INFRASTRUCTURE MALTA

UNIT NAME: REGIONS		DRAWING TITLE: SIGGIEWI	
HEAD OF UNIT: D.VASSALLO		TRIQ IT-TIGRIJA TO SIGGIEWI SITE PLAN (Extents of Works are not binding but indicative)	
PROJECT LEADER: -	DATE: FEBRUARY 2019	FILE NO: -	DRAWING NO: RD178/19
DRAWN BY: -	SHEET SIZE: A3	SCALE: 1:10000	REVISION: A / PAGE NO: 2


CHIEF EXECUTIVE OFFICER: Ing. Fredrick Azzopardi

N:\Design\Common Area\Traffic Management\2019\Siggiewi.dwg

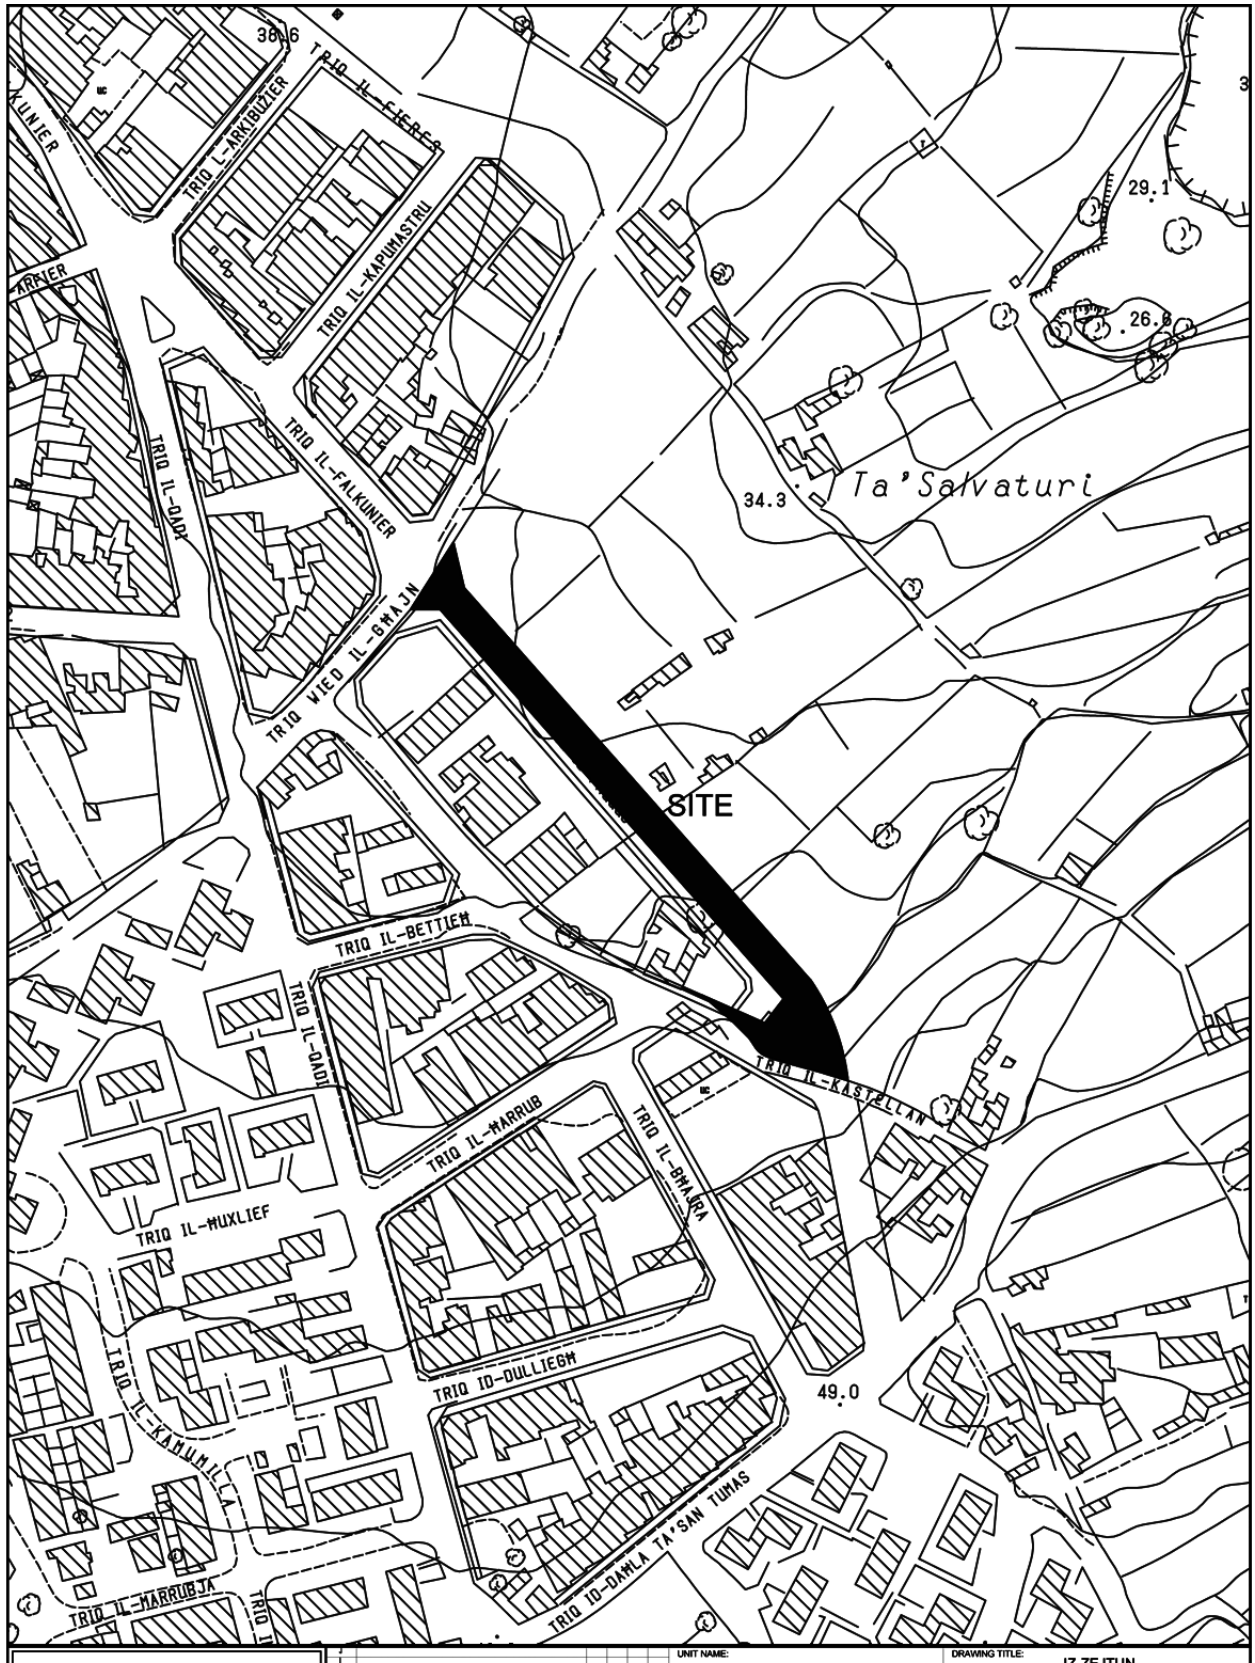

INFRASTRUCTURE MALTA

CHIEF EXECUTIVE OFFICER: Ing. Fredrick Azzopardi	UNIT NAME: IMPLEMENTATION	DRAWING TITLE: IZ-ZEJTUN p/o TRIQ IL-FAQQUS SITE PLAN (Extents of works AREN't binding but indicative)		
S:\Traffic Management\2020\Zejtun\2020 Zejtun.dwg	HEAD OF UNIT: L.D.			
	PROJECT LEADER: -	DATE: JUNE 2020	FILE NO: -	DRAWING NO: IM114/20
	DRAWN BY: L.B.	SHEET SIZE: A4	SCALE: 1 : 2500	REVISION: A / PAGE NO: 13

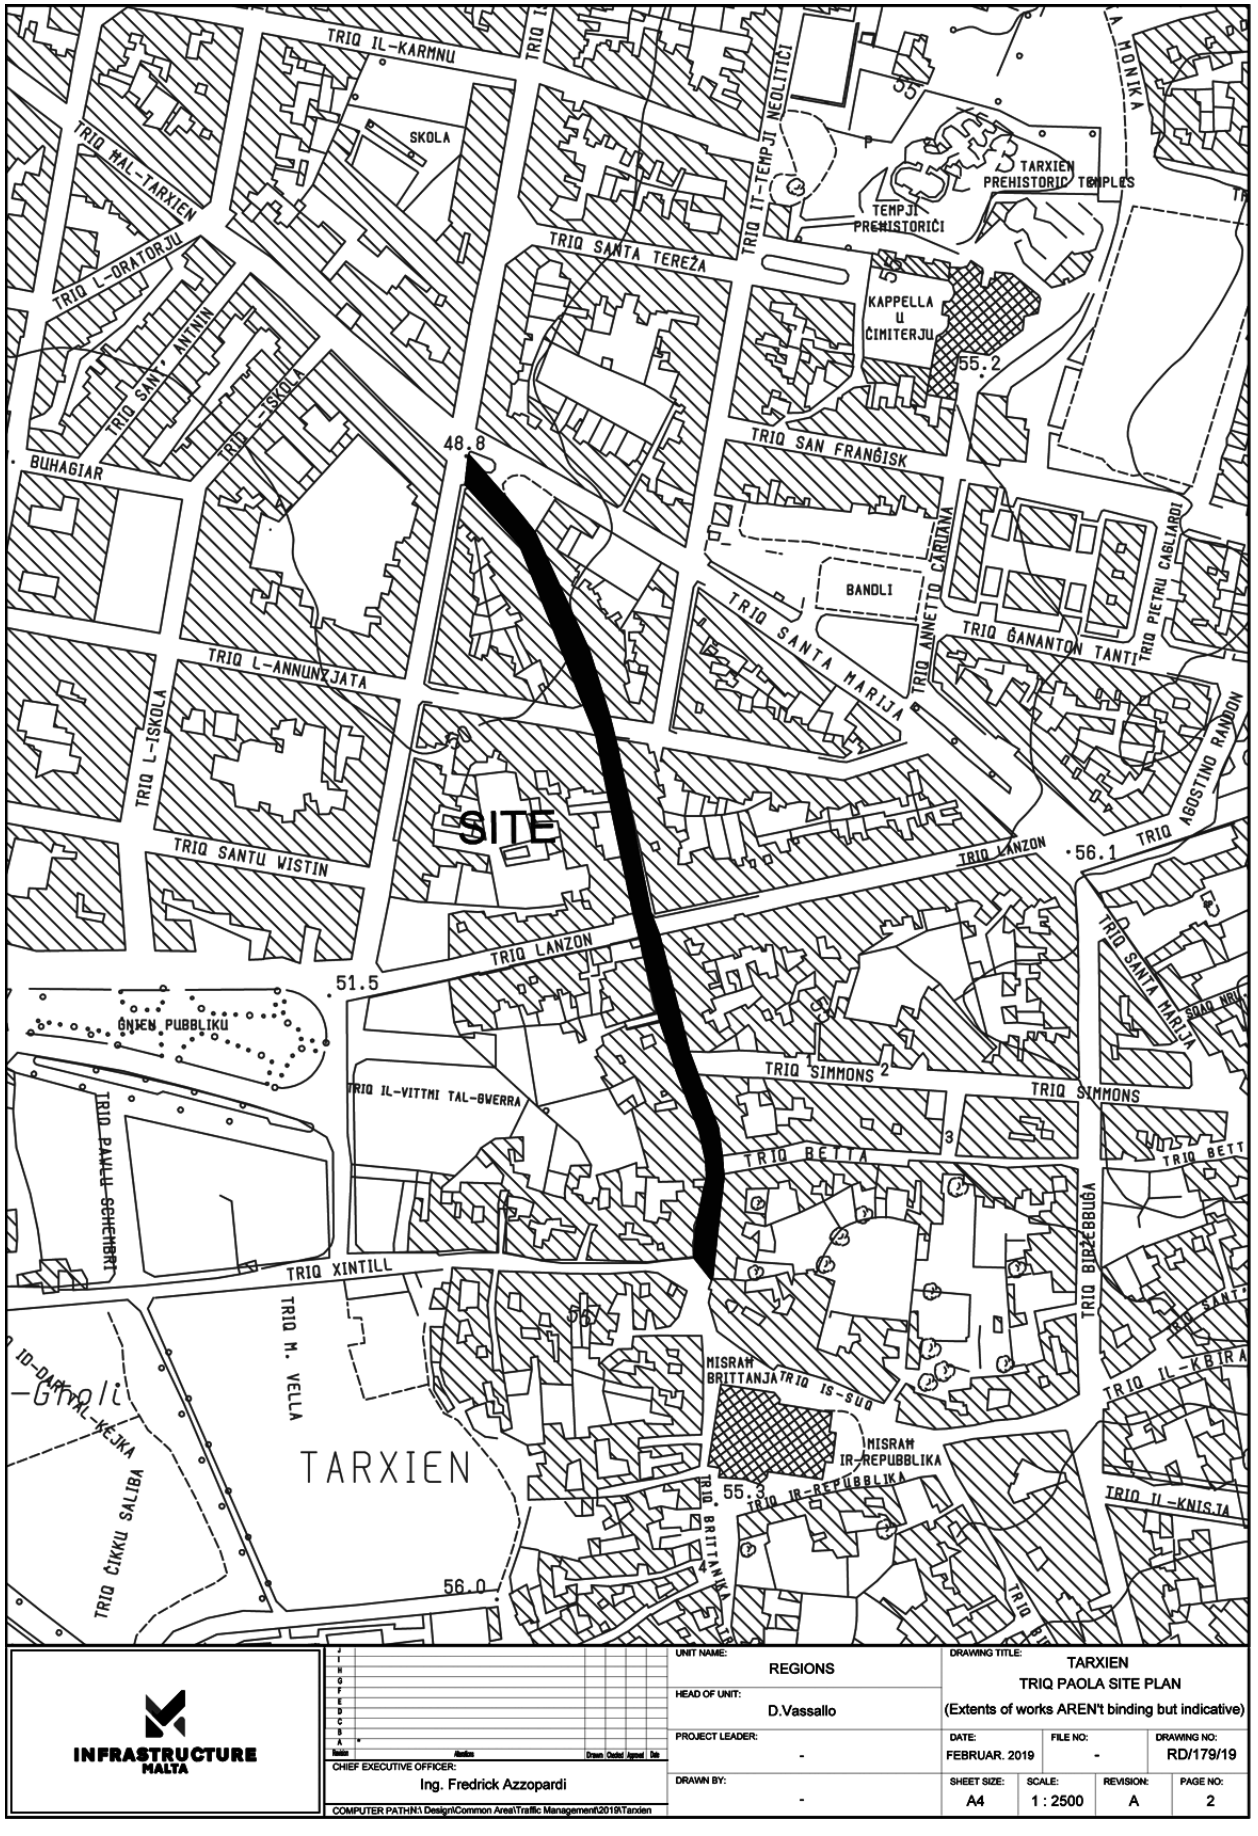

INFRASTRUCTURE MALTA

UNIT NAME:	REGIONS
HEAD OF UNIT:	D.Vassallo
PROJECT LEADER:	-
DRAWN BY:	-
CHIEF EXECUTIVE OFFICER:	Ing. Fredrick Azzopardi
COMPUTER PATH:	N:\ Design\Common Area\Traffic Management\2019\Tarxien

DRAWING TITLE: TARXIEN
TRIQ PAOLA SITE PLAN
(Extents of works AREN't binding but indicative)

DATE:	FILE NO:	DRAWING NO:
FEBRUAR. 2019	-	RD/179/19

SHEET SIZE:	SCALE:	REVISION:	PAGE NO:
A4	1 : 2500	A	2