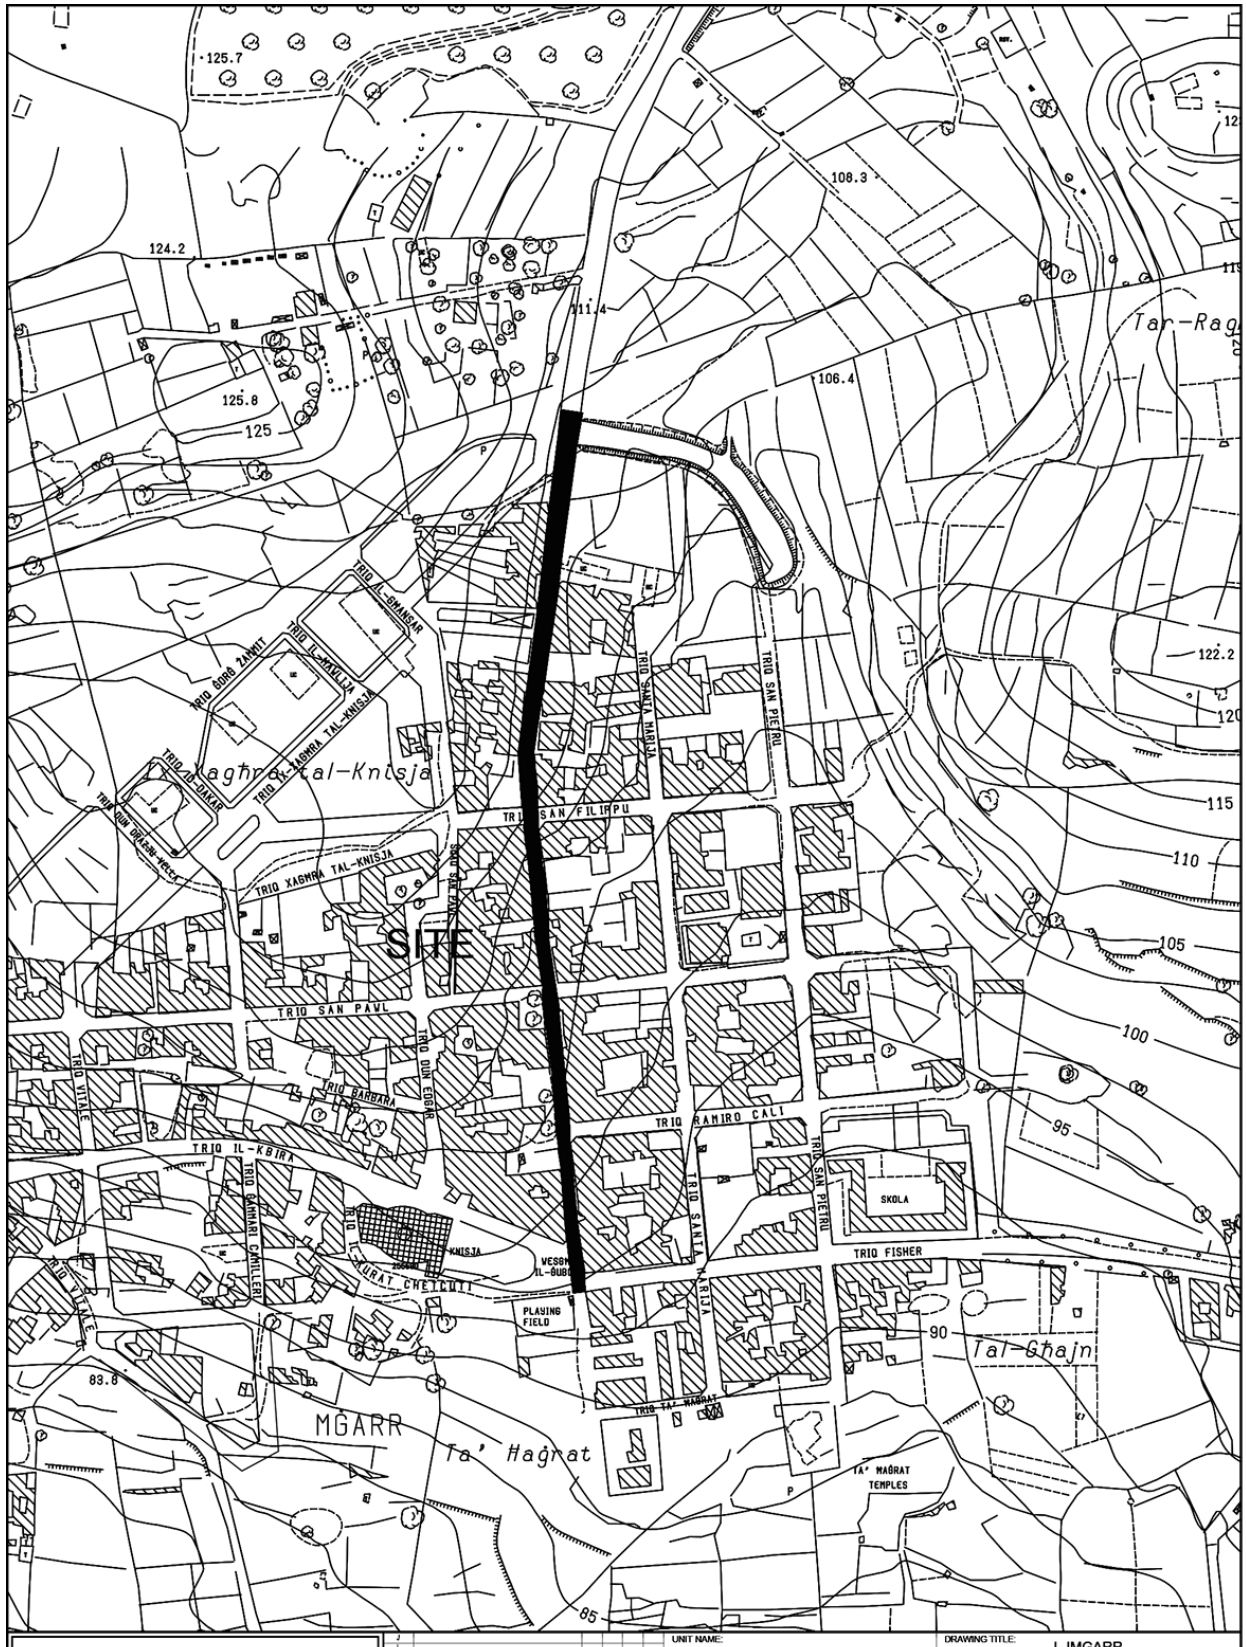


INFRASTRUCTURE MALTA

CHIEF EXECUTIVE OFFICER: Ivan Falzon	UNIT NAME: IMPLEMENTATION	DRAWING TITLE: L-IMGARR Triq Sir Harry Luke - SITE PLAN (Extents of Works are not binding but indicative)		
S:\Traffic Management\2017\Gharghur\2017 Gharghur.dwg	HEAD OF UNIT: N.V.			
	PROJECT LEADER: -	DATE: Sep 2023	FILE NO: -	DRAWING NO: RD187/17
	DRAWN BY: -	SHEET SIZE: A3	SCALE: 1:2500	REVISION: E / PAGE NO: 2

SITE
INFRASTRUCTURE MALTA
UNIT NAME: IMPLEMENTATION
HEAD OF UNIT: N.V.
PROJECT LEADER: -
DRAWN BY: -
CHIEF EXECUTIVE OFFICER: Ing. Fredrick Azzopardi
DRAWING TITLE: SAN PAWL IL-BAHAR TRIQ GHAJN TUFFIEHA - SITE PLAN (Extents of Works are not binding but indicative)
DATE: DEC 2021
FILE NO: -
DRAWING NO: IMD404/21
SHEET SIZE: A3
SCALE: 1:5000
REVISION: A
PAGE NO: 9
S:\Traffic Management\2021\S.Pawl il-Bahar\2021 S.Pawl il-Bahar.dwg